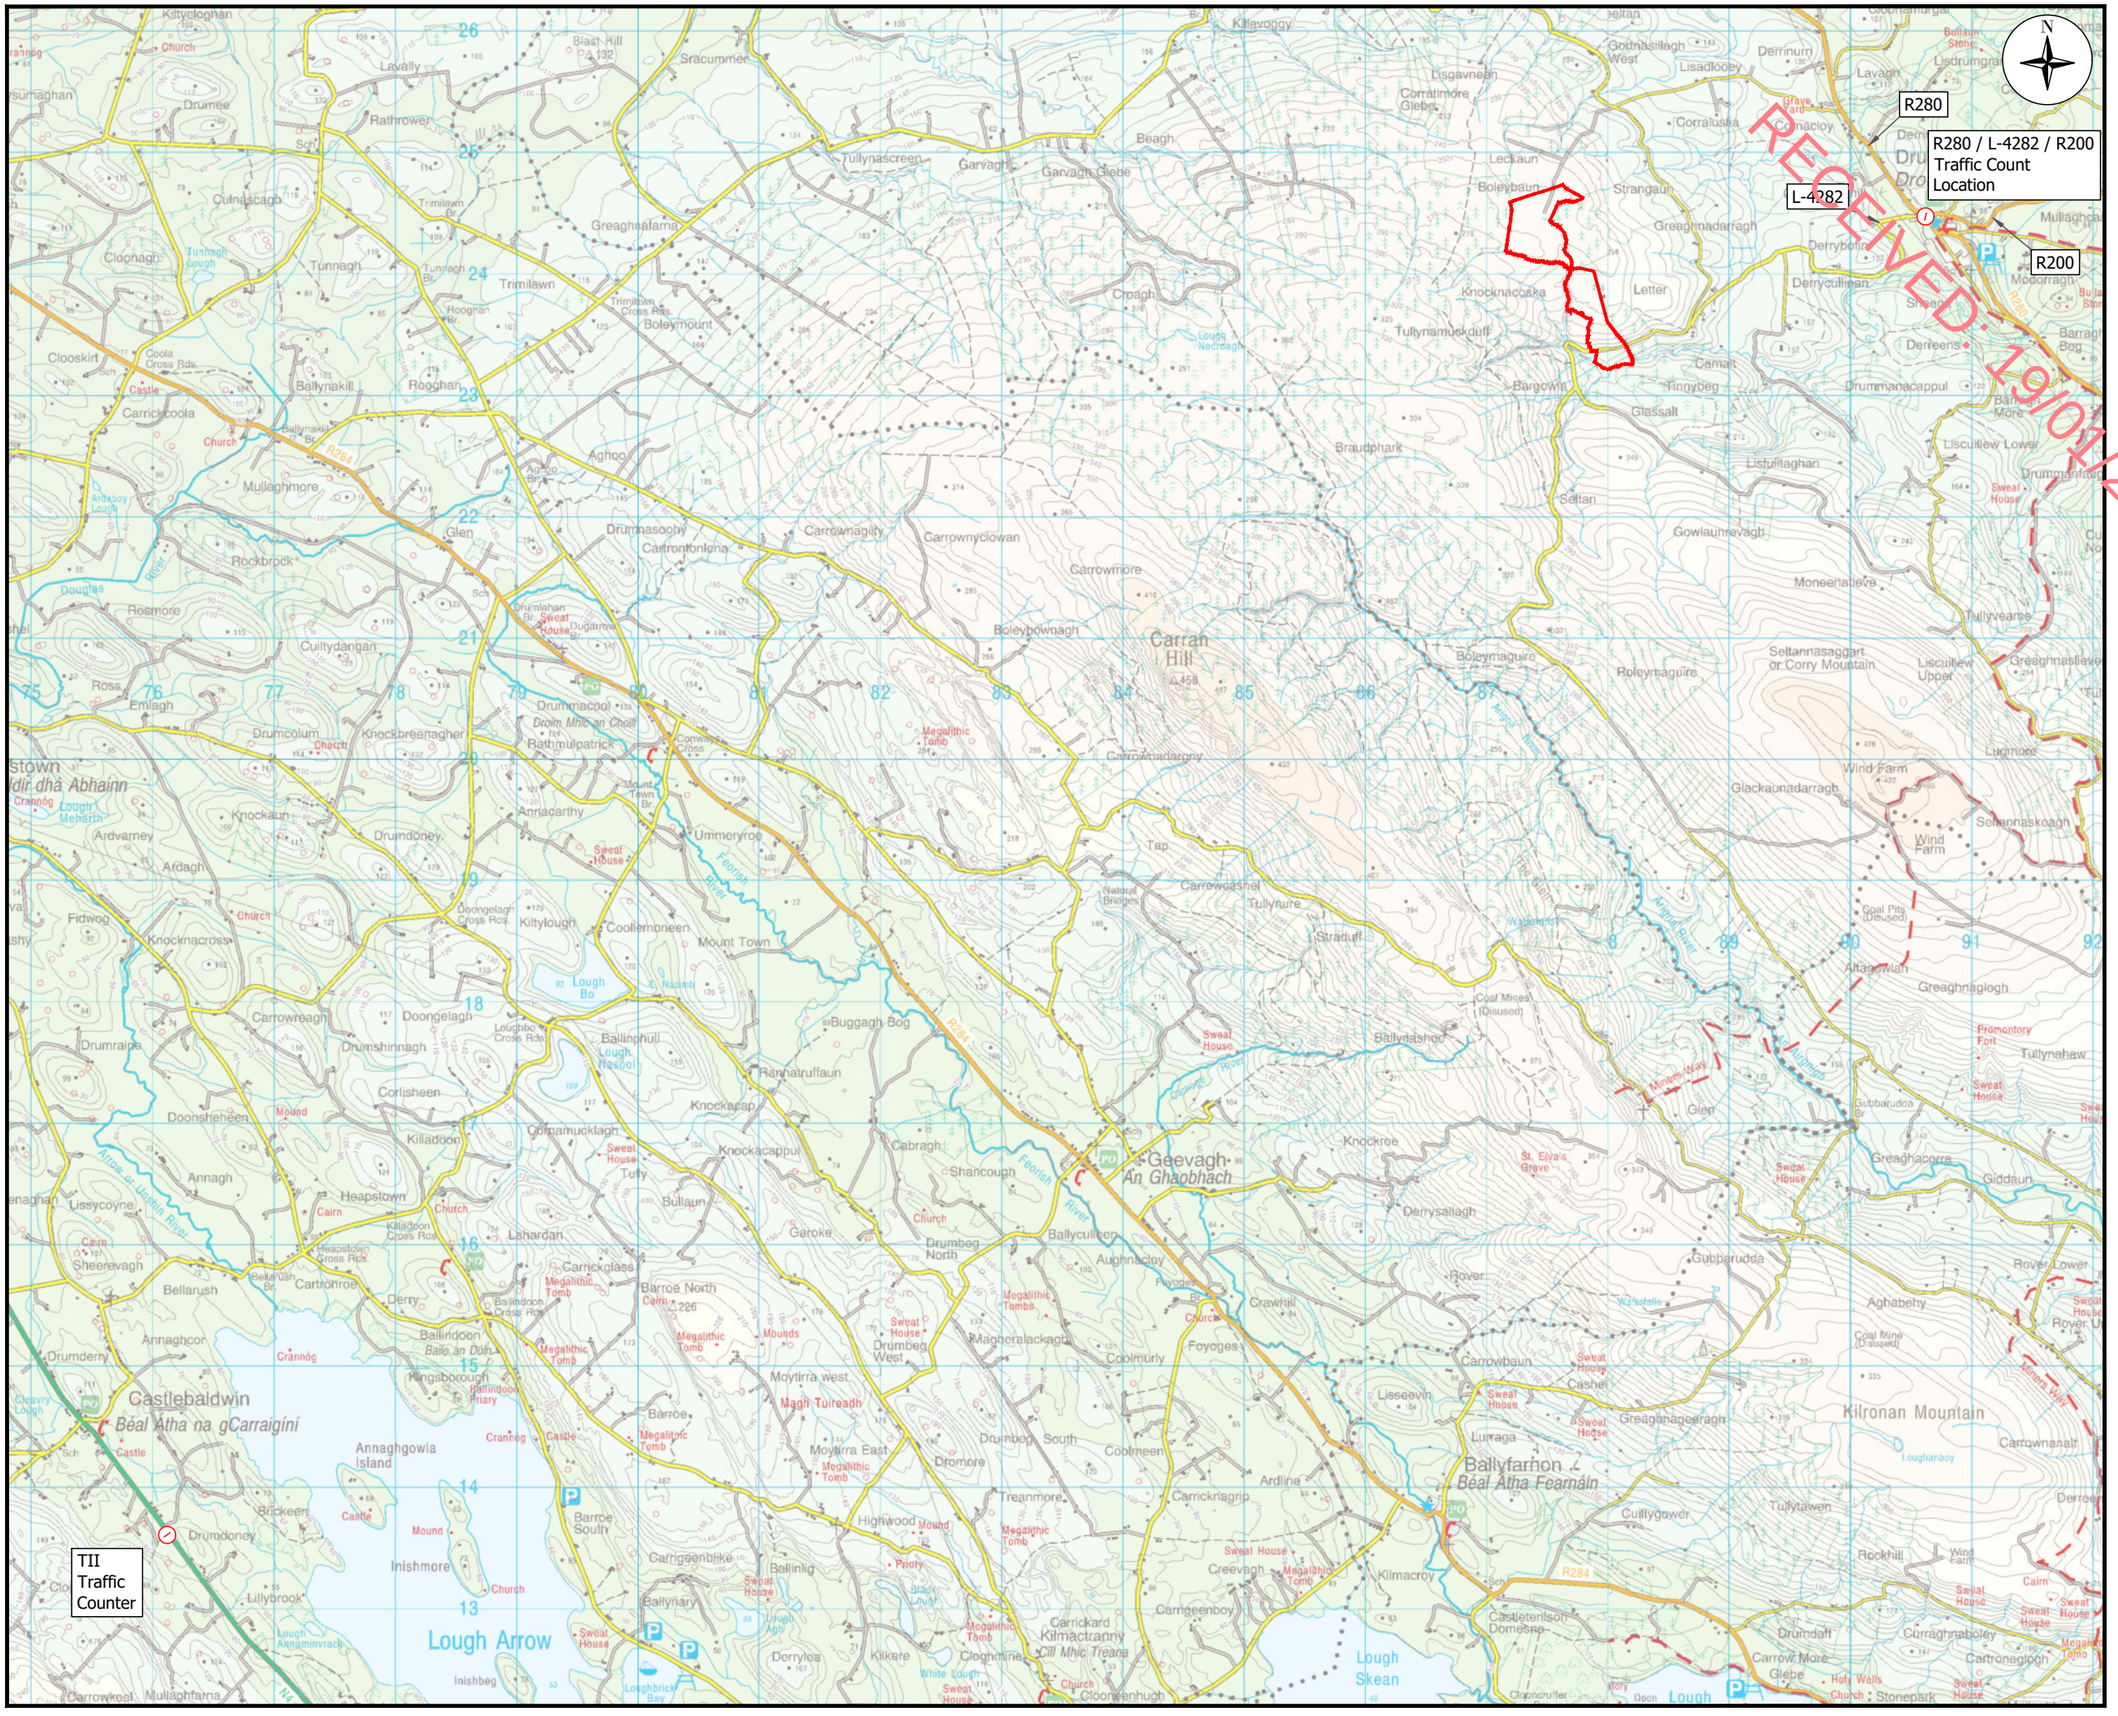


LEGEND

Proposed Wind Farm Site

Traffic Count Location

Ordnance Survey Ireland Licence No.CYAL50313915
© Tailte Éireann / Government of Ireland

| rev. | modifications | by | date |
|---|---|---|---|
| | | | |

Client
Letter Wind Farm Ltd.

Project
Proposed Wind Farm
at Letter, Drumkeeran,
Co. Leitrim

Stage
Planning

Title
Location of Traffic Counts

Scales
Not To Scale

| Surveyed | Prepared By | Checked | Date |
|---|---|---|---|
| OSI | K.D | S.C. | 18-07-2023 |

© COPYRIGHT OF
JENNINGS O'DONOVAN & PARTNERS LIMITED,
CONSULTING ENGINEERS,
FINISKLIN,
SLIGO,
IRELAND.
TEL. (0035371) 9161416.
FAX. (0035371) 9161080.
Email. info@jodireland.com
Web. www.jodireland.com

| Job No. | Drawing no. | Revision |
|---|---|---|
| 5969 | FIGURE 15.6 | |