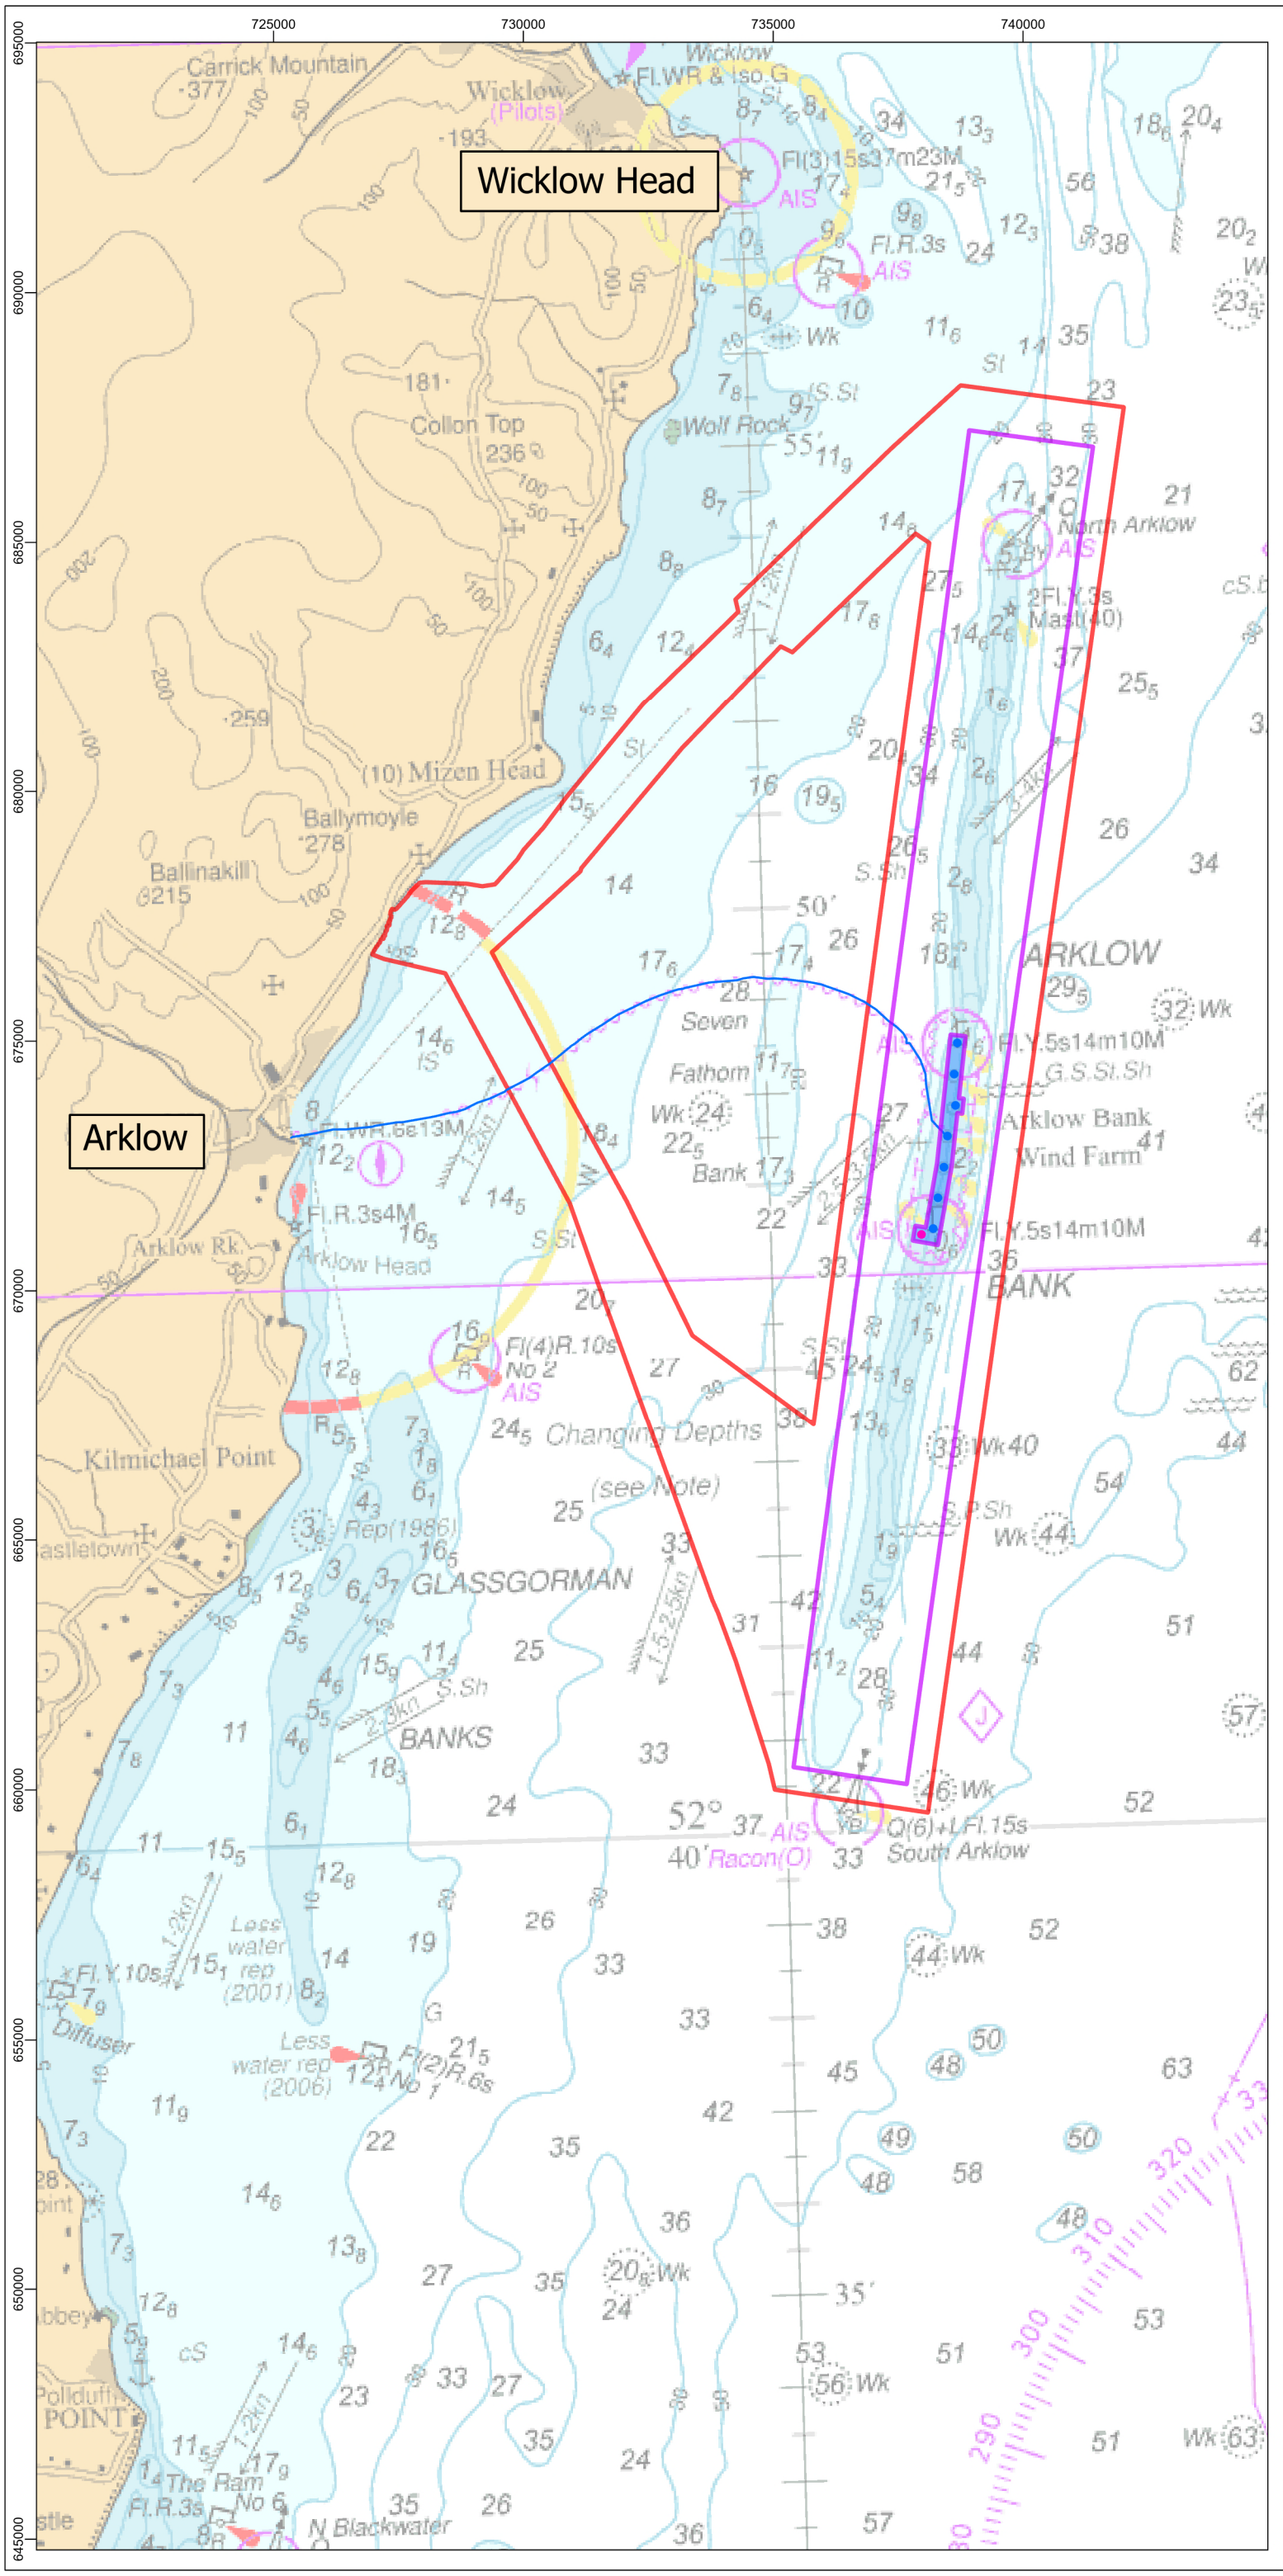

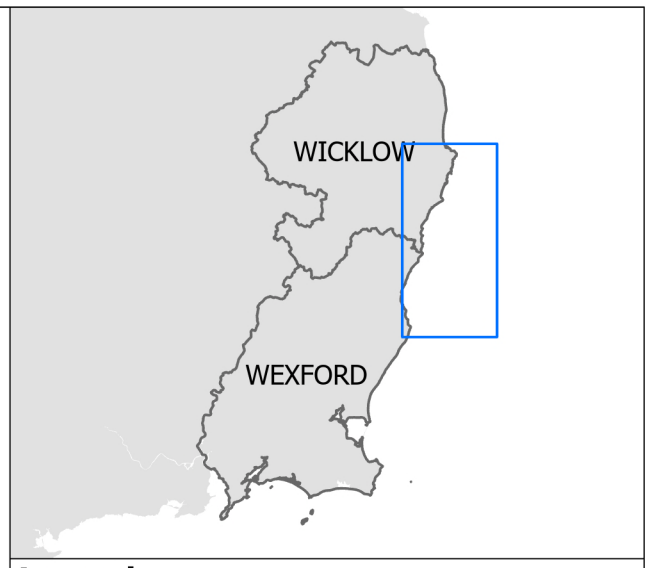

Legend

- Arklow Bank Wind Park 2 - Array Area
- Arklow Bank Wind Park 2 - Cable Corridor And Working Area
- Arklow Bank Wind Park 1
- Arklow Bank Wind Park 1 - Met Mast
- Arklow Bank Wind Park 1 - Export Cable

Notes
1. This drawing is issued for planning application purposes only.
2. Arklow Bank Wind Park 1, identified on this drawing in blue, does not form part of the Proposed Development site

© Crown copyright 2024. All rights reserved. EK001-542206

Rev	Date	Status	Drwn	Chkd	Appd
01	28/03/2024	Issue for Planning	BB	MW	JOH

sse Renewables

Sure Partners Limited

Project

ARKLOW BANK WIND PARK 2

Title

SITE LAYOUT

0 1 2 4 nm
0 2 4 8 km
N

Scale	Plot Size	Datum	Projection
1:125,000	A3	IRENET95	ITM

Drawing Number	Sheet No.
AW-SSE-000-CVL-PEV-0002-000	Sheet 1 of 1