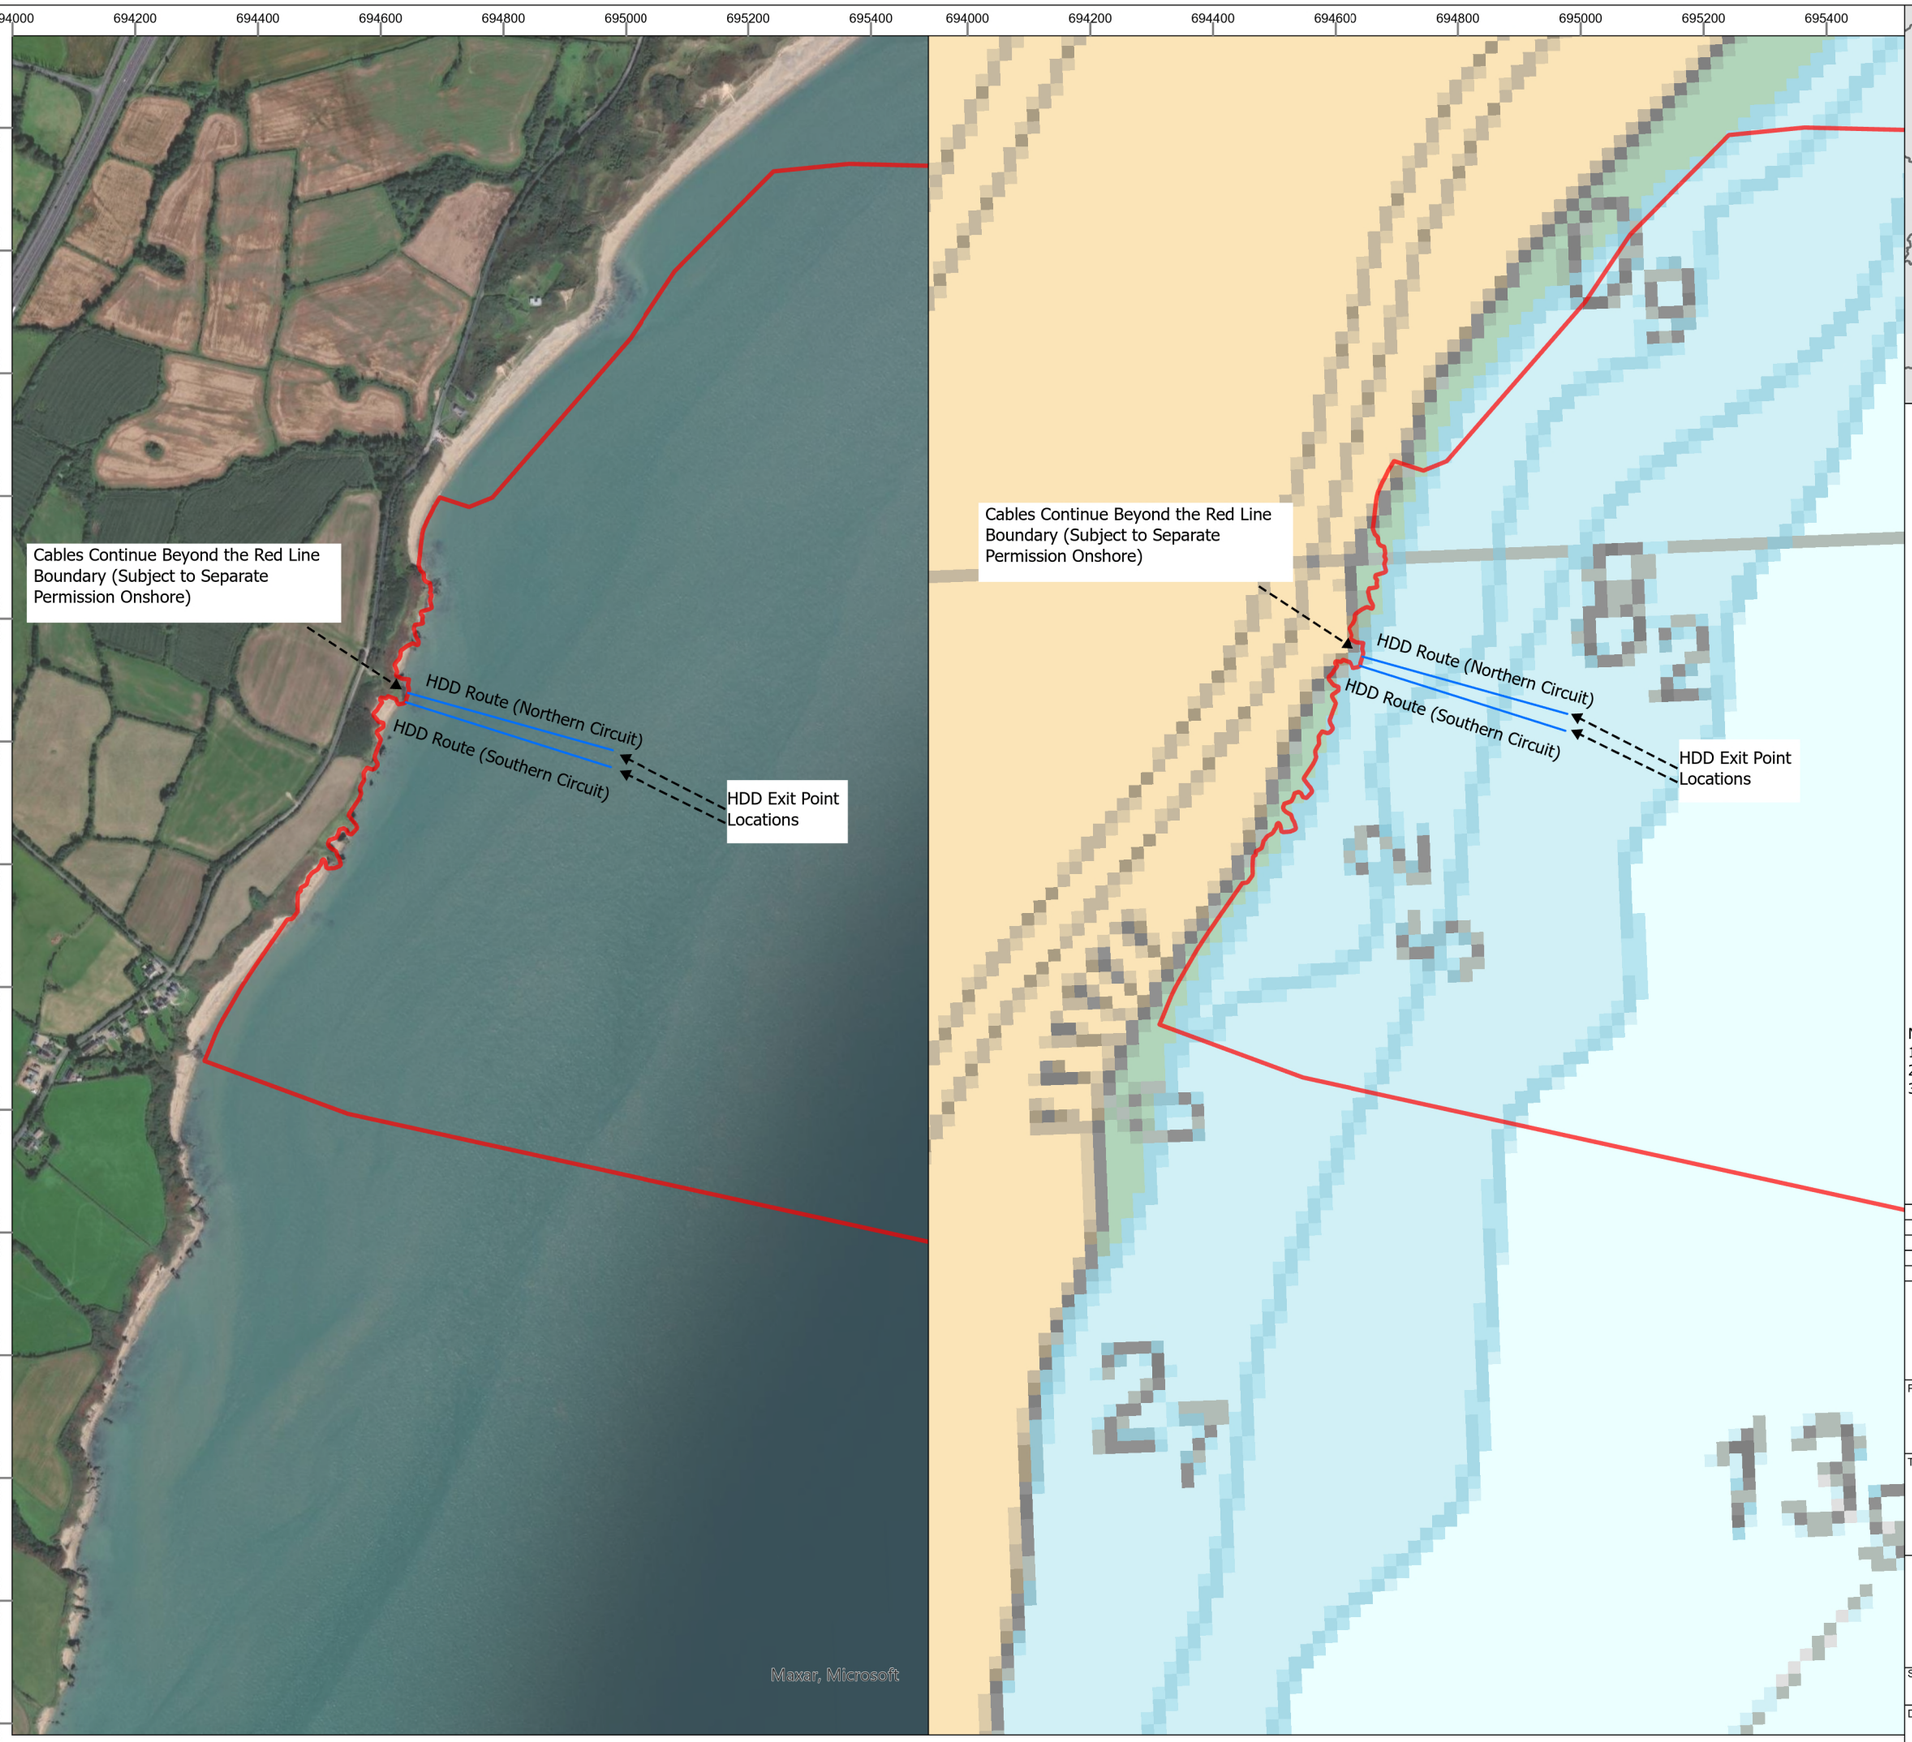

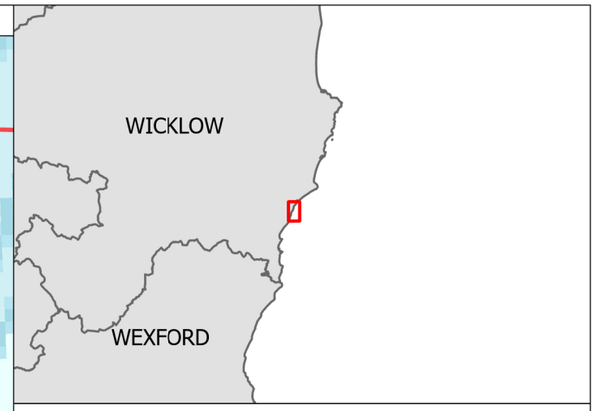

Legend

- Arklow Bank Wind Park 2 - Cable Corridor and Working Area
- HDD Route Circuit

Notes
1. This drawing is issued for planning application purposes only.
2. The cable routes shown on this drawing are indicative only
3. All line weights indicating cable routes are not to scale.

© Crown copyright 2024. All rights reserved. EK001-542206

Rev	Date	Status	Drwn	Chkd	Appd
01	28/03/2024	Issue For Planning	BB	MW	JOH

sse Renewables

Sure Partners Limited

Project

ARKLOW BANK WIND PARK 2

Title

LANDFALL TRENCHLESS ARRANGEMENT HORIZONTAL DIRECTIONAL DRILL (HDD)

0 0.1 0.2 0.4 nm

0 0.2 0.4 0.8 km

N

Scale	Plot Size	Datum	Projection
1:10,000	A3	IRENET95	ITM

Drawing Number: AW-SSE-000-CVL-PEV-0031-000

Sheet No.: 001 OF 001