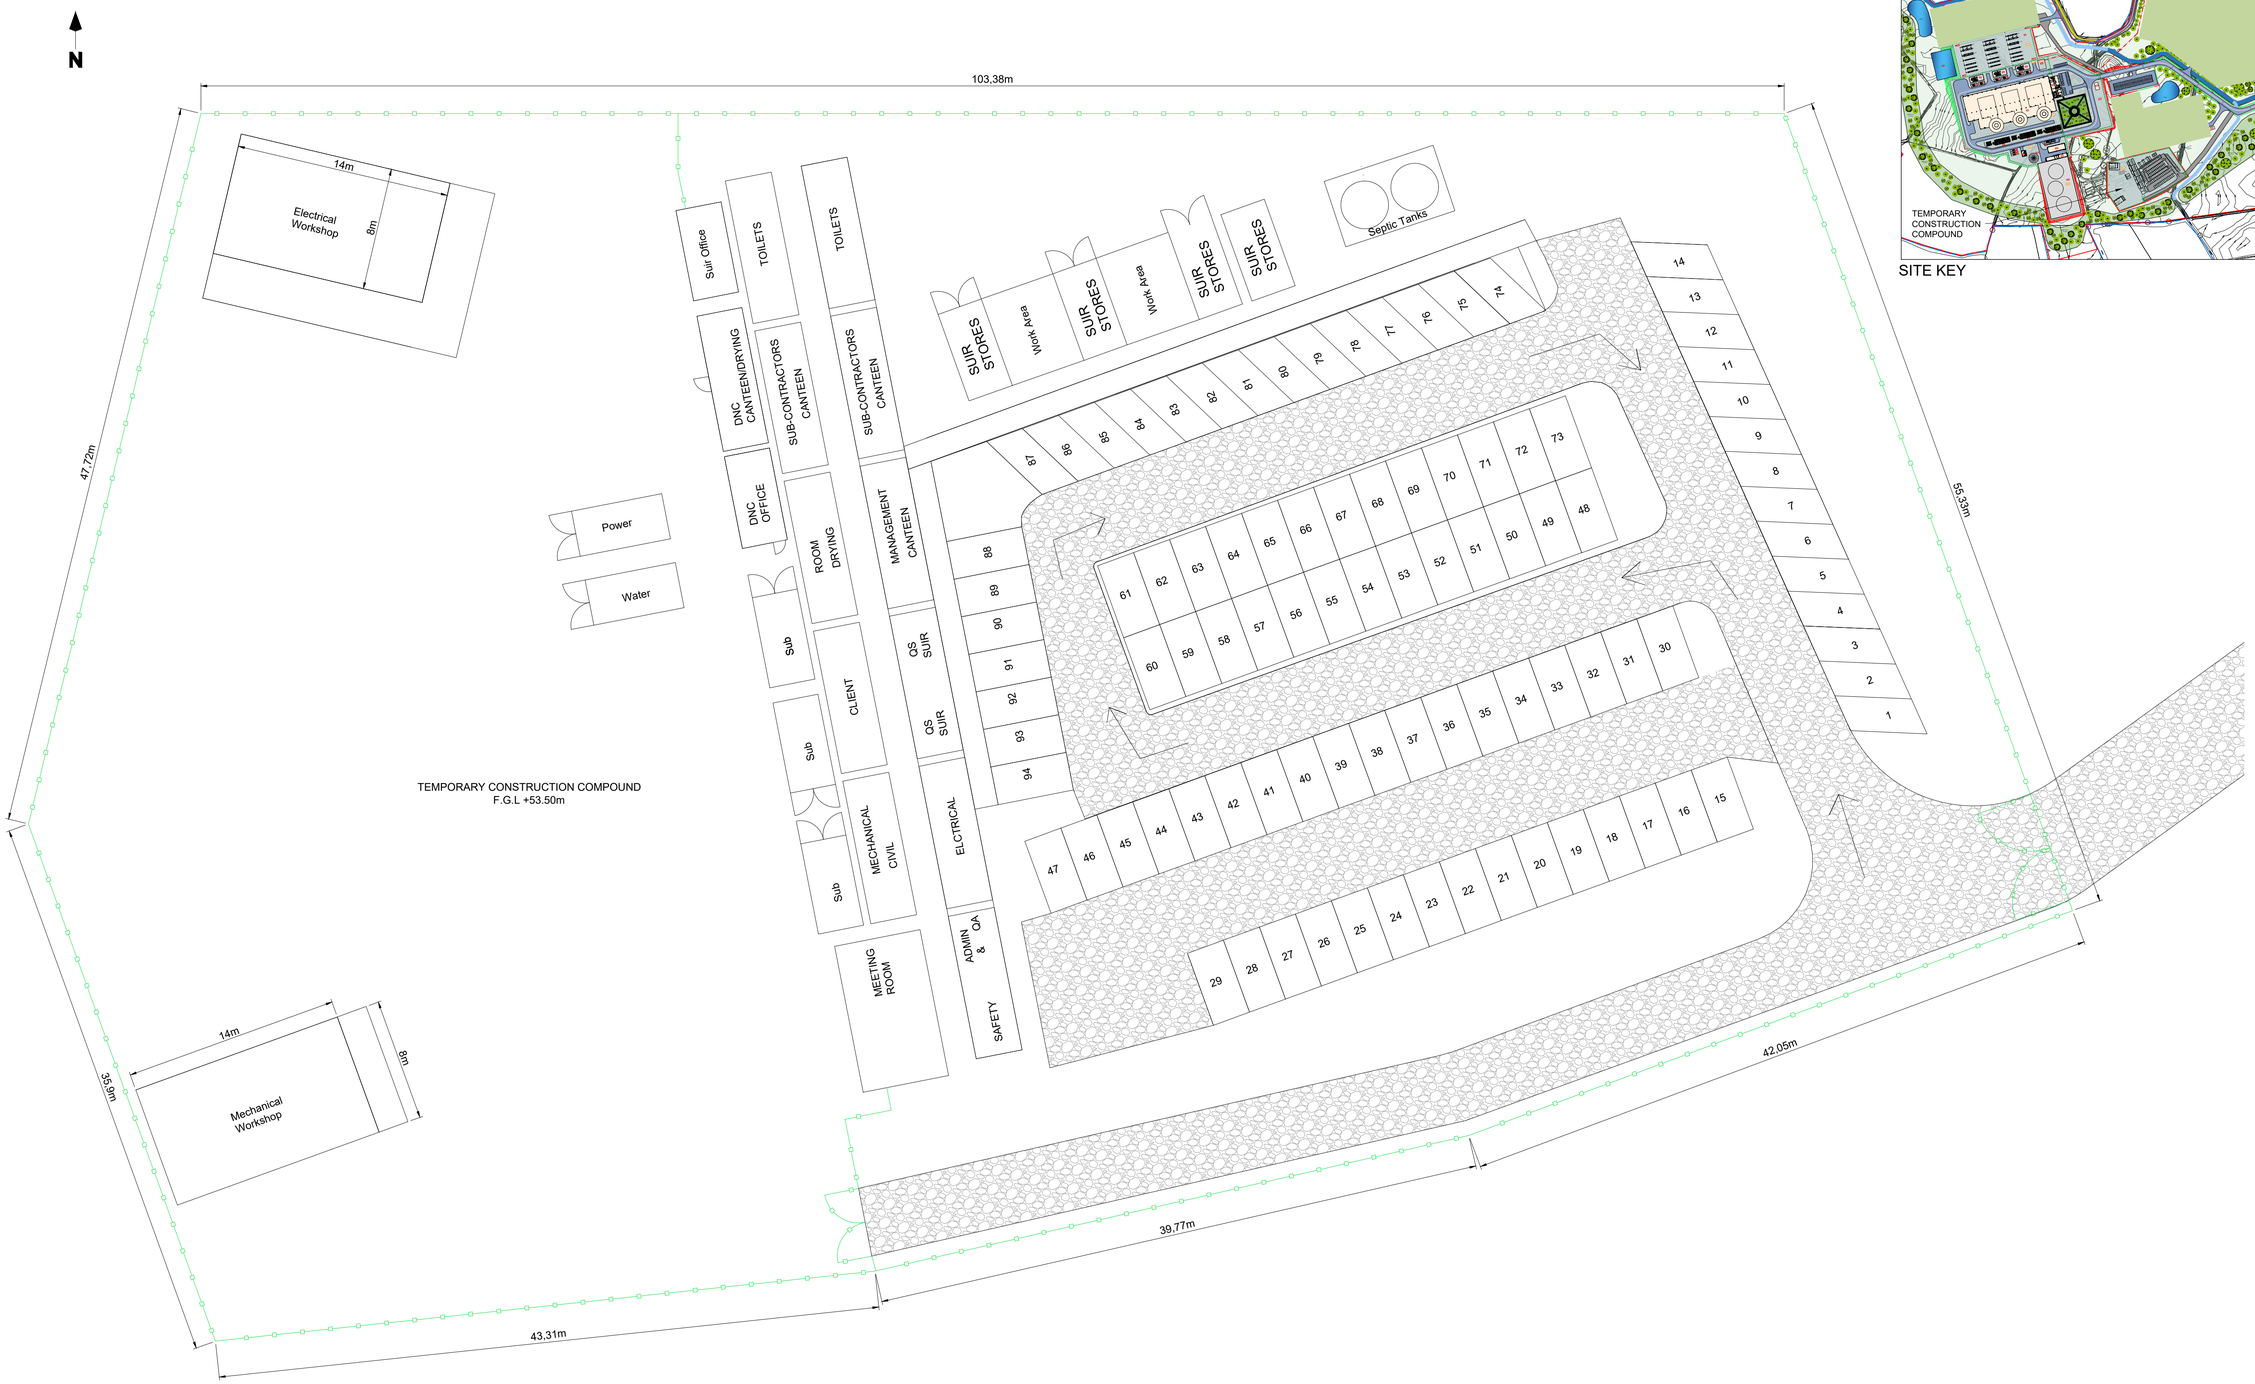

SITE KEY

NOTES:
1 FIGURED DIMENSIONS ONLY TO BE TAKEN FROM THIS DRAWING.
2 THIS DRAWING TO BE READ IN CONJUNCTION WITH ALL OTHER RELEVANT DRAWINGS AND SPECIFICATIONS.

Rev.	Modifications	By	Date
P01	PLANNING	SK	07.06.24

LEGEND:
SECURITY FENCE
GRAVEL ROAD

© COPYRIGHT OF

HALSTON

Email: info@halston.ie
Tel: 094 9010111

IHUB BUILDING
WESTPORT ROAD
CASTLEBAR
CO. MAYO.
F23 K162

Client	COOLPOWRA FLEXGEN LIMITED	Drawn	SK	Checked	WD	Approved	CS
Project	COOLPOWRA (OCGT)	Date	Mar 2024		
		Scales	1:200		
Title	TEMPORARY CONSTRUCTION COMPOUND LAYOUT	Sheet	1 of 1	Sheet Size	A1
		Job No.	SEP-0398	Status	
Stage	PLANNING	Dwg. No.	CPA-HAL-OC-XX-DR-PL-1600	Rev	P01