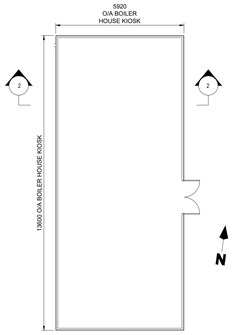

BOILER HOUSE KIOSK - FLOOR PLAN
SCALE 1:100

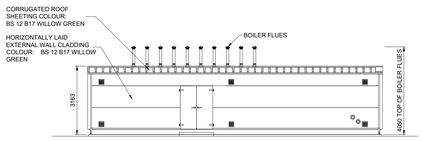

EAST ELEVATION
SCALE 1:100

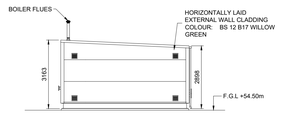

SOUTH ELEVATION
SCALE 1:100

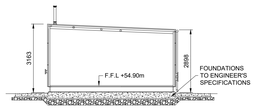

SECTION 2-2
SCALE 1:100

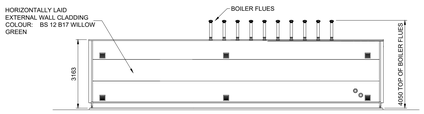

WEST ELEVATION
SCALE 1:100

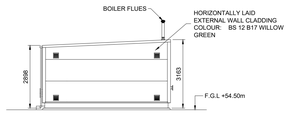

NORTH ELEVATION
SCALE 1:100

SITE KEY

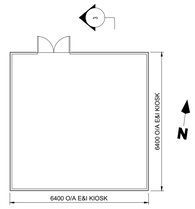

E&I KIOSK - FLOOR PLAN
SCALE 1:100

NORTH ELEVATION
SCALE 1:100

EAST ELEVATION
SCALE 1:100

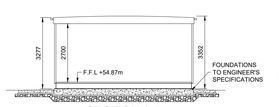

SECTION 3-3
SCALE 1:100

SOUTH ELEVATION
SCALE 1:100

WEST ELEVATION
SCALE 1:100

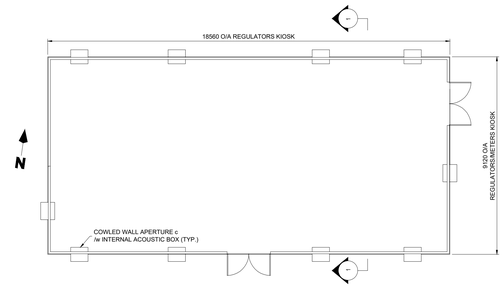

REGULATOR'S KIOSK - FLOOR PLAN
SCALE 1:100

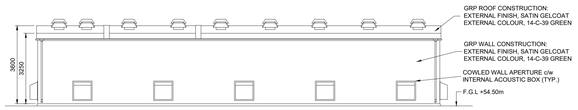

NORTH ELEVATION
SCALE 1:100

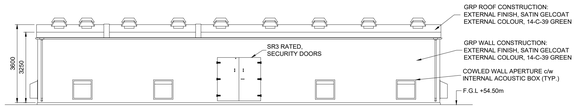

SOUTH ELEVATION
SCALE 1:100

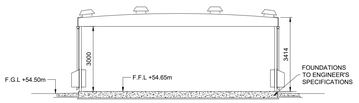

SECTION 1-1
SCALE 1:100

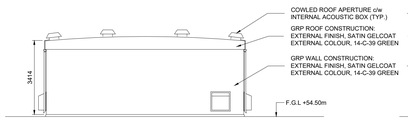

WEST ELEVATION
SCALE 1:100

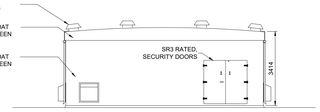

EAST ELEVATION
SCALE 1:100

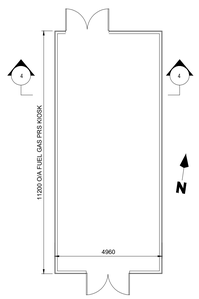

FUEL GAS PRS KIOSK - FLOOR PLAN
SCALE 1:100

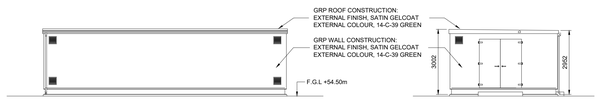

EAST ELEVATION
SCALE 1:100

SOUTH ELEVATION
SCALE 1:100

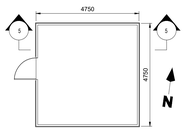

GAS ANALYSER KIOSK
- FLOOR PLAN
SCALE 1:100

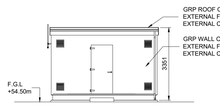

WEST ELEVATION
SCALE 1:100

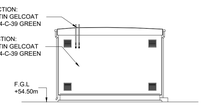

NORTH ELEVATION
SCALE 1:100

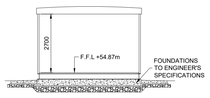

SECTION 5-5
SCALE 1:100

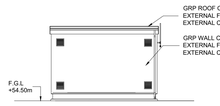

EAST ELEVATION
SCALE 1:100

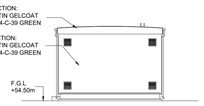

SOUTH ELEVATION
SCALE 1:100

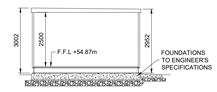

SECTION 4-4
SCALE 1:100

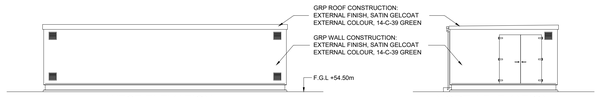

WEST ELEVATION
SCALE 1:100

NORTH ELEVATION
SCALE 1:100

NOTES:
1 FIGURED DIMENSIONS ONLY TO BE TAKEN FROM THIS DRAWING.
2 THIS DRAWING TO BE READ IN CONJUNCTION WITH ALL OTHER RELEVANT DRAWINGS AND SPECIFICATIONS.

Rev.	Modifications	By	Date
P01	PLANNING	SK	07.06.24

© COPYRIGHT OF

HALSTON
Email: info@halston.ie
Tel: 094 9010111
IHUB BUILDING
WESTPORT ROAD
CASTLEBAR
CO. MAYO.
F23 K162

Client	COOLPOWRA FLEXGEN LIMITED
Project	COOLPOWRA (OCGT)
Title	AGI COMPOUND BUILDING DETAILS
Stage	PLANNING

Drawn	SK	Checked	WD
Approved	CS		
Date	Apr 2024		
Scales	AS SHOWN		
Sheet	1 of 1	Sheet Size	A0
Job No.	SEP-0398	Status	
Dwg. No.	CPA-HAL-OC-XX-DR-PL-1810	Rev	P01