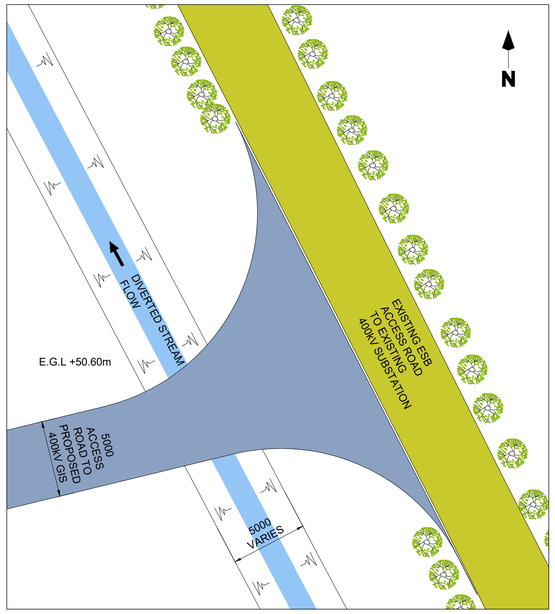

STREAM CROSSING No.1 - PLAN

SCALE 1:200

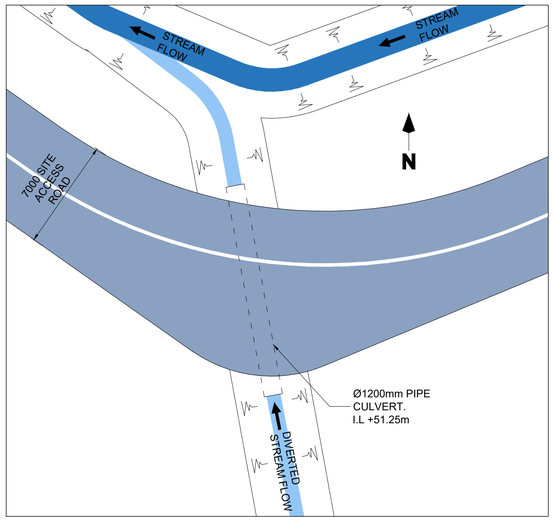

STREAM CROSSING No.3 - PLAN

SCALE 1:200

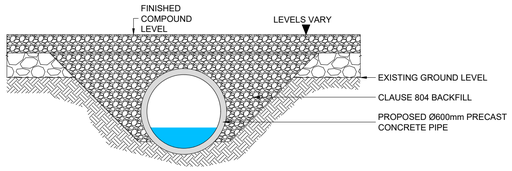

TYPICAL FIELD DRAIN CULVERT SECTION

SCALE 1:25

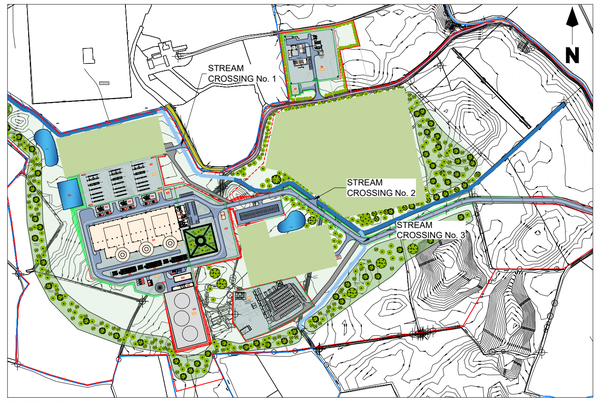

SITE KEY

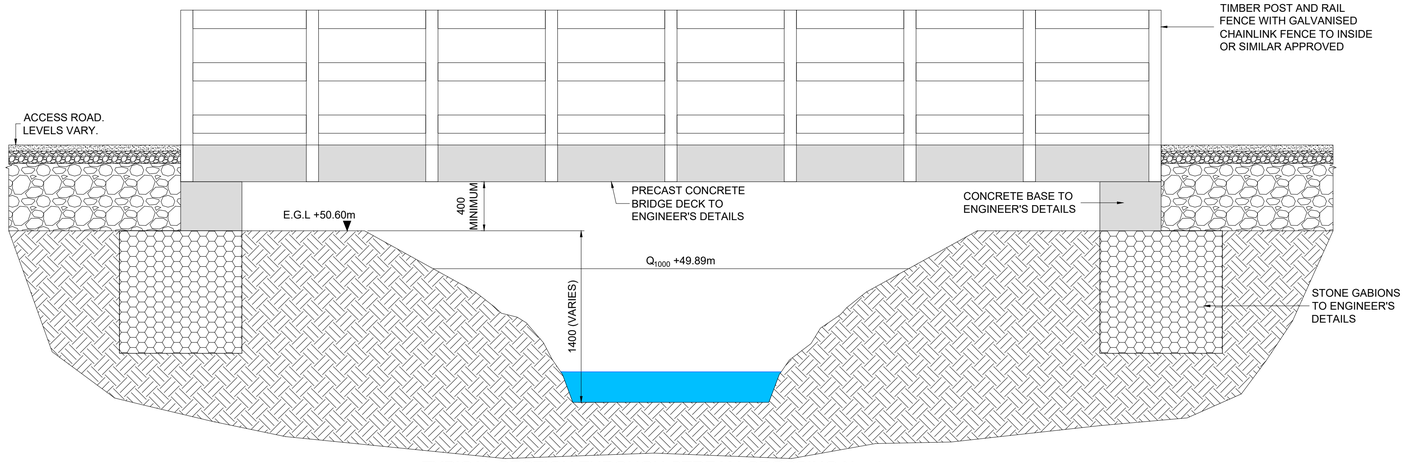

TYPICAL SECTION THROUGH STREAM CROSSING No. 1

SCALE 1:25

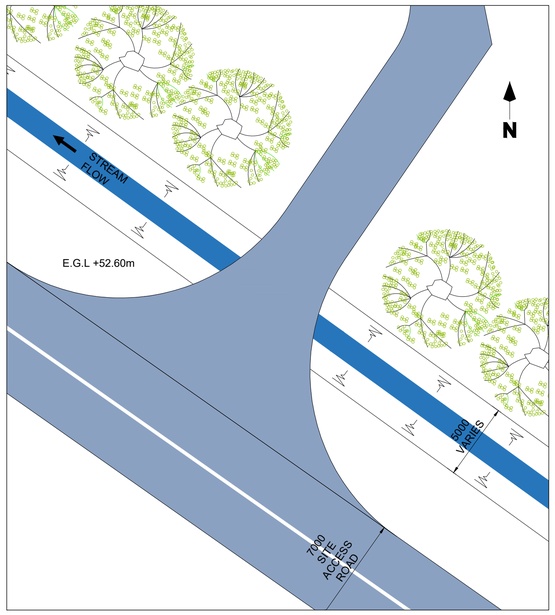

STREAM CROSSING No.2 - PLAN

SCALE 1:200

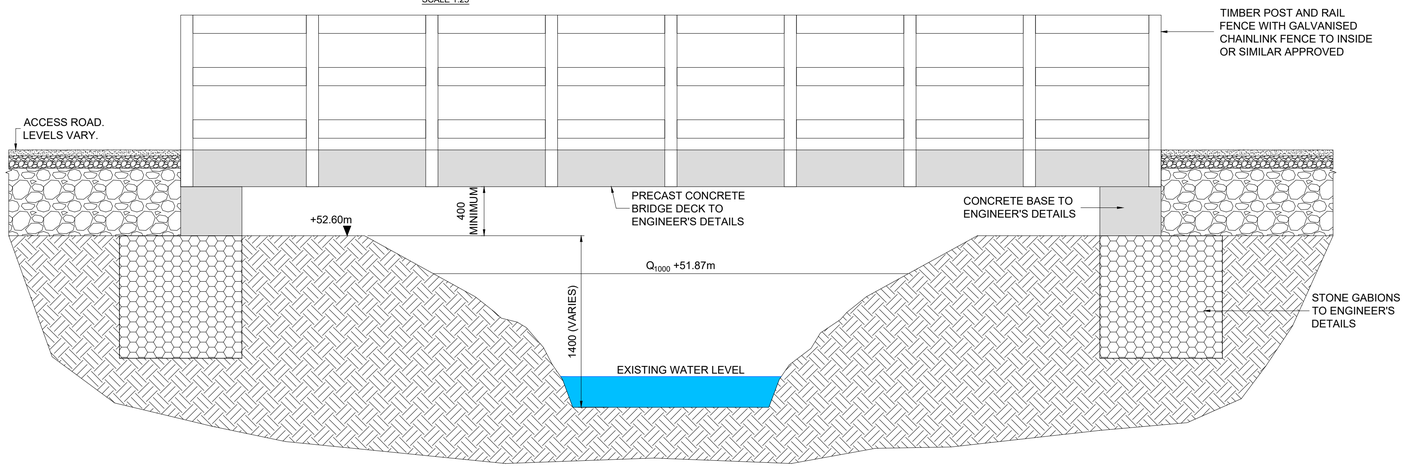

TYPICAL SECTION THROUGH STREAM CROSSING No. 2

SCALE 1:25

NOTES:
1 FIGURED DIMENSIONS ONLY TO BE TAKEN FROM THIS DRAWING.
2 THIS DRAWING TO BE READ IN CONJUNCTION WITH ALL OTHER RELEVANT DRAWINGS AND SPECIFICATIONS.

Rev.	Modifications	By	Date
P01	PLANNING	SK	07.06.24

© COPYRIGHT OF

HALSTON

Email: info@halston.ie
Tel: 094 9010111

IHUB BUILDING
WESTPORT ROAD
CASTLEBAR
CO. MAYO.
F23 K162

Client	COOLPOWRA FLEXGEN LIMITED	Drawn	SK	Checked	WD	Approved	CS
Project	COOLPOWRA (OCGT)	Date	April 2024				
Title	TYPICAL STREAM CROSSINGS & FIELD DRAIN CULVERT DETAILS	Scales	AS SHOWN (A1)				
		Sheet	1 of 1	Sheet Size	A1		
		Job No.	SEP-0398	Status			
Stage	PLANNING	Dwg. No.	CPA-HAL-OC-XX-DR-PL-1910			Rev	P01