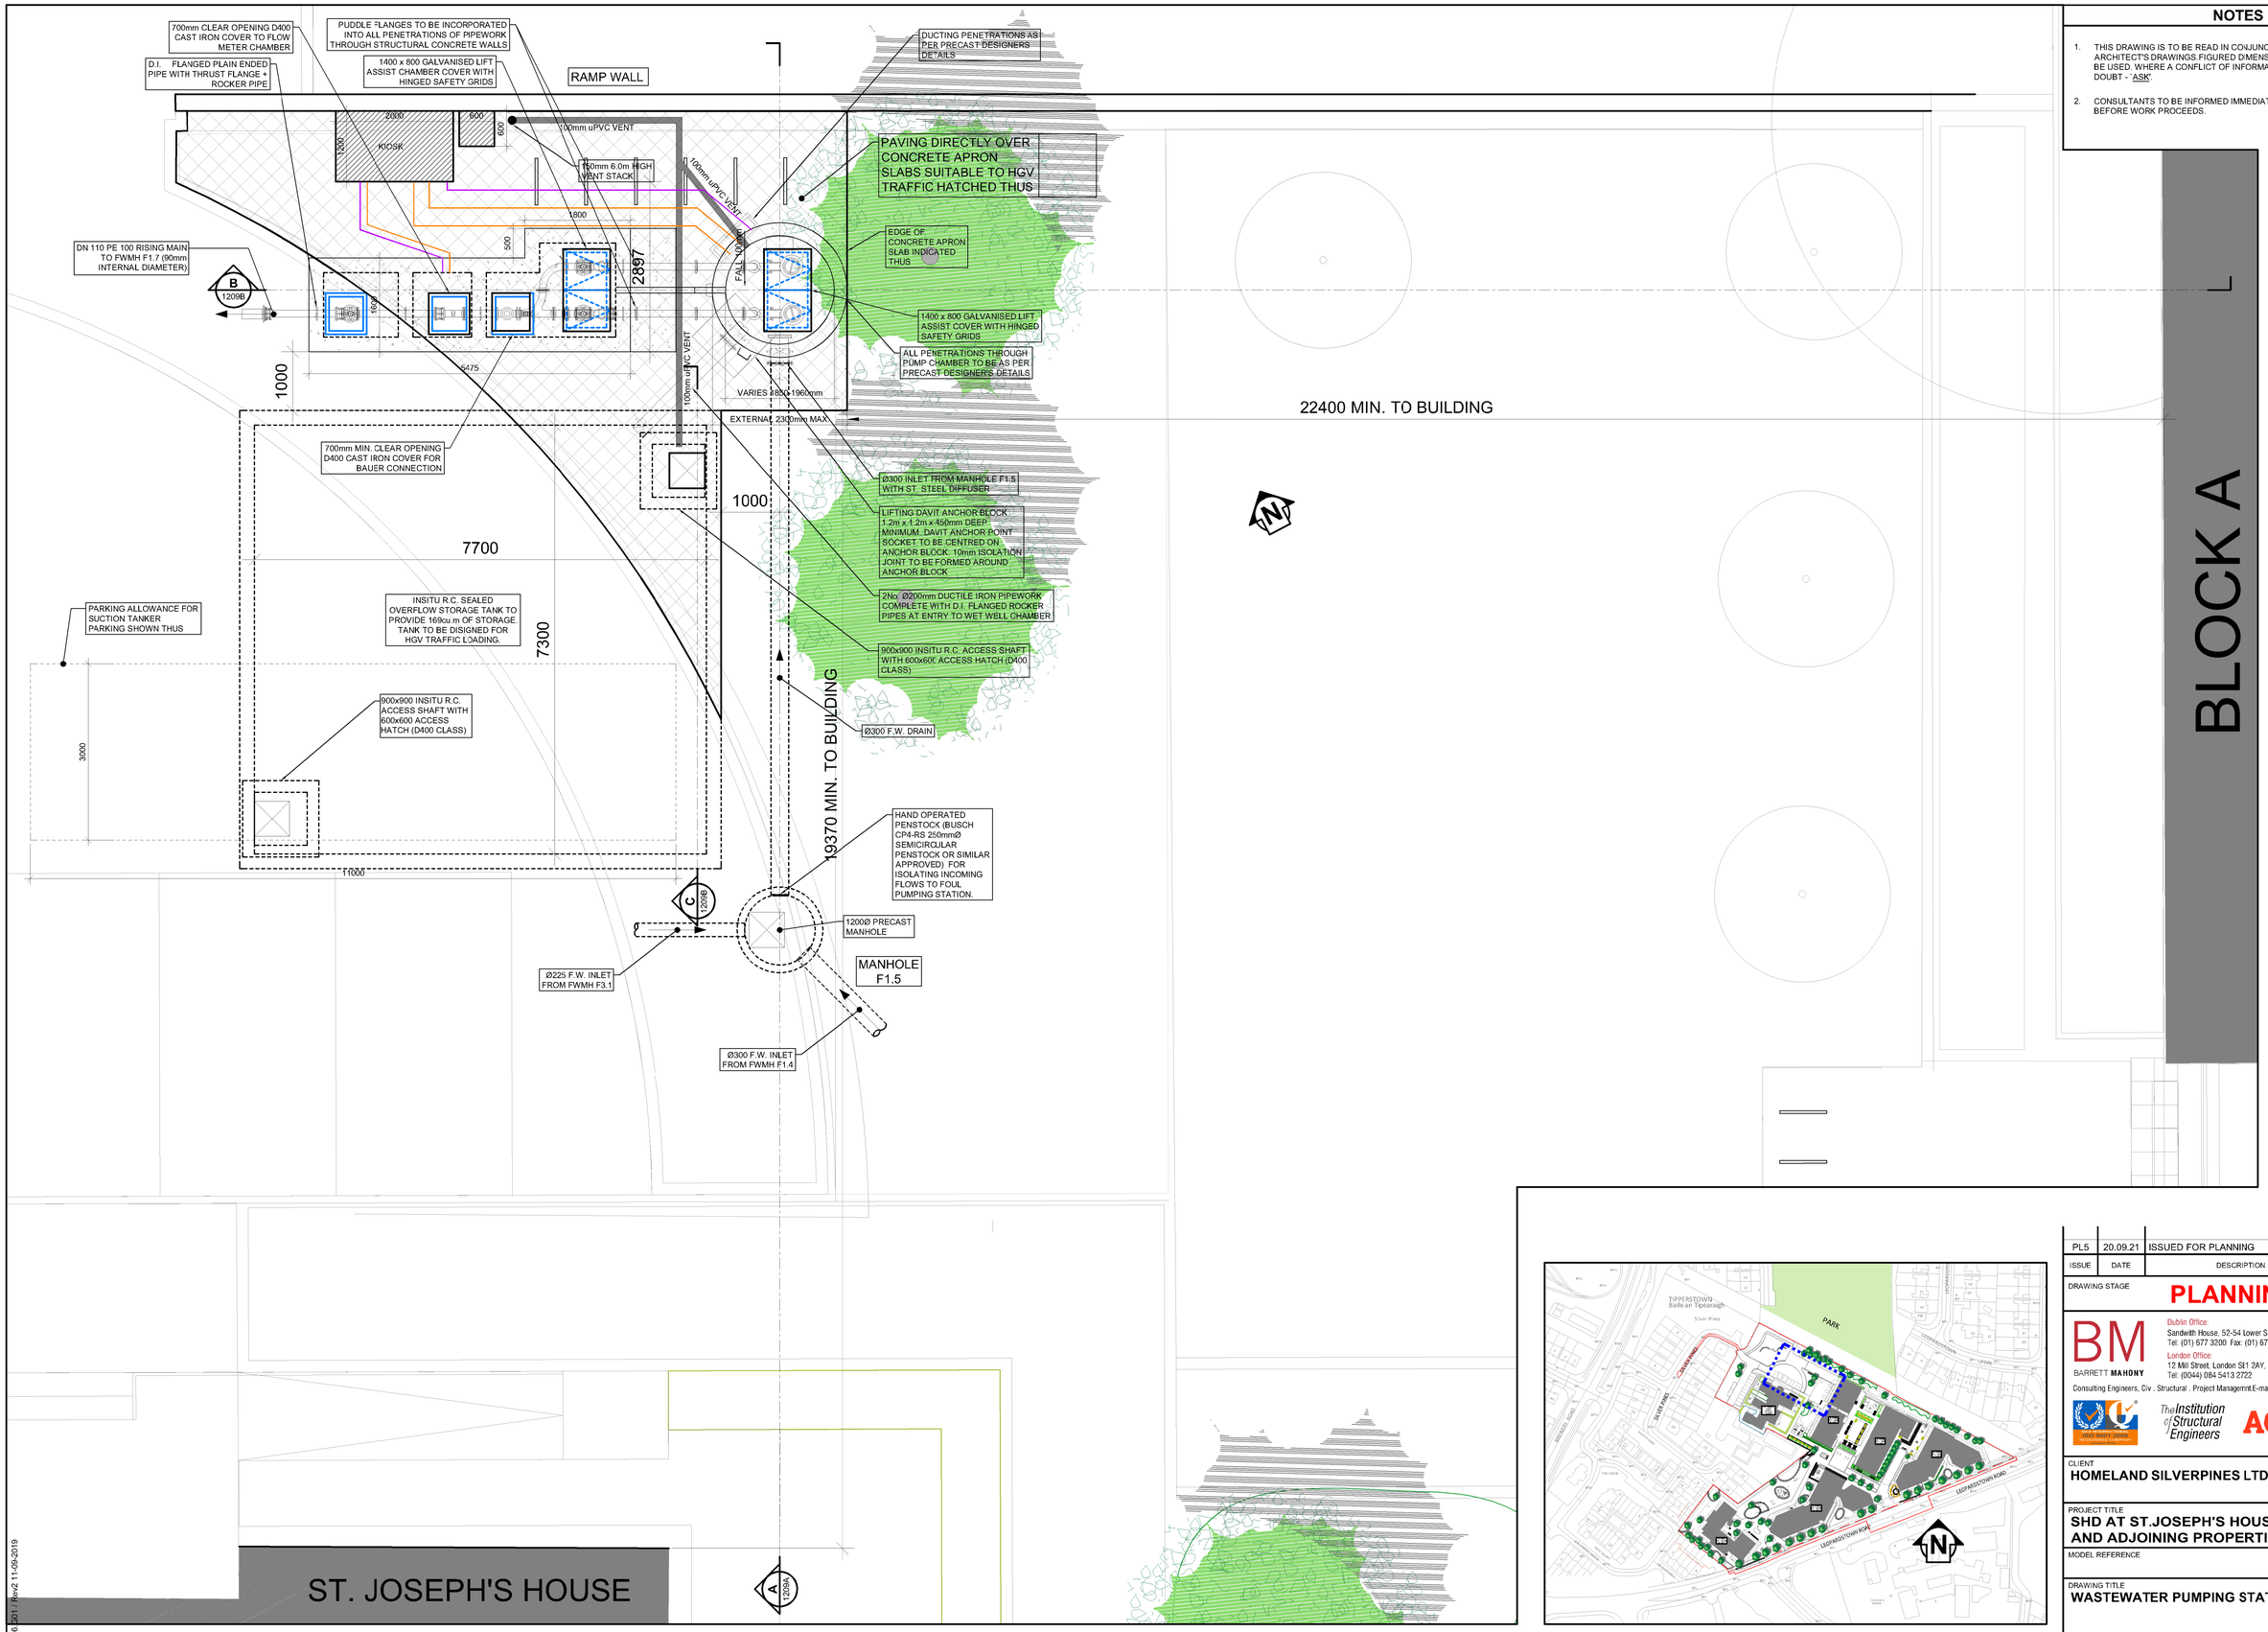

FOUL WATER PUMPING STATION PART PLAN

SCALE @ A1: 1:50
SCALE @ A3: 1:100

KEY PLAN

SCALE @ A1: 1:2500
SCALE @ A3: 1:5000

NOTES

1. THIS DRAWING IS TO BE READ IN CONJUNCTION WITH ALL ENGINEERS & ARCHITECT'S DRAWINGS.FIGURED DIMENSIONS ONLY (NOT SCALING) TO BE USED. WHERE A CONFLICT OF INFORMATION EXISTS OR IF IN ANY DOUBT - 'ASK'.
2. CONSULTANTS TO BE INFORMED IMMEDIATELY OF ANY DISCREPANCIES BEFORE WORK PROCEEDS.

ISSUE	DATE	DESCRIPTION	DRN. / ORIG	P.E. / P.D.
PL5	20.09.21	ISSUED FOR PLANNING	WK / WK	JPC / JPC

DRAWING STAGE: **PLANNING**

BARRETT MAHONY

Dublin Office:
Sandwith House, 52-54 Lower Sandwith Street, Dublin 2, Ireland.
Tel: (01) 677 3200 Fax: (01) 677 3164

London Office:
12 Mill Street, London SE1 2AY, United Kingdom
Tel: (0044) 084 5413 2722

Consulting Engineers, Civ . Structural . Project Managemnt.E-mail: bmce@bmce.ie Web:: www.bmce.ie

CLIENT: **HOMELAND SILVERPINES LTD.**

PROJECT TITLE: **SHD AT ST.JOSEPH'S HOUSE AND ADJOINING PROPERTIES**

BM PROJECT No.: **19.236**

MODEL REFERENCE | MODEL REV. | SUITABILITY

DRAWING TITLE: **WASTEWATER PUMPING STATION PLAN**

DRAWING No.: **BPR-BMD-00-ZZ-DR-C-1209**

ISSUE: **PL5**

SD06.501 / Rev2 11-09-2019