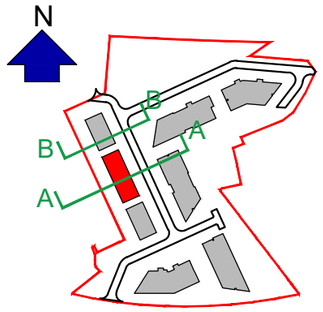

key plan

2 Bed Apartment

Circulation

Type H1 (Duplex)

H1-GF Unit (2 bed)

Upper Ground Floor	77.4 sqm
Total	77.4 sqm

H2-Upper Unit (2 bed)

First Floor	51.4 sqm
Second Floor	44.0 sqm
Total	95.4 sqm

GENERAL NOTES

1. COPYRIGHT RESERVED
2. DO NOT SCALE DRAWING. USE FIGURED DIMENSIONS ONLY.
3. ALL DISCREPENCIES TO BE REPORTED TO ARCHITECT.
4. THE CONTRACTOR IS RESPONSIBLE FOR CHECKING ALL LEVELS AND DIMENSIONS.
5. ALL STRUCTURE TO BE TO STRUCTURAL ENGINEERS DETAILS.
6. ALL MECH & ELEC SERVICES TO SERVICES ENGINEERS DETAILS.
7. ALL PROPRIETARY ITEMS TO BE INSTALLED IN ACCORDANCE WITH MANUFACTURERS INSTRUCTIONS.
8. CONTRACTOR IS RESPONSIBLE FOR THE COORDINATION OF STRUCTURE FINISHES AND SERVICES.

REV	DATE	DESCRIPTION	BY

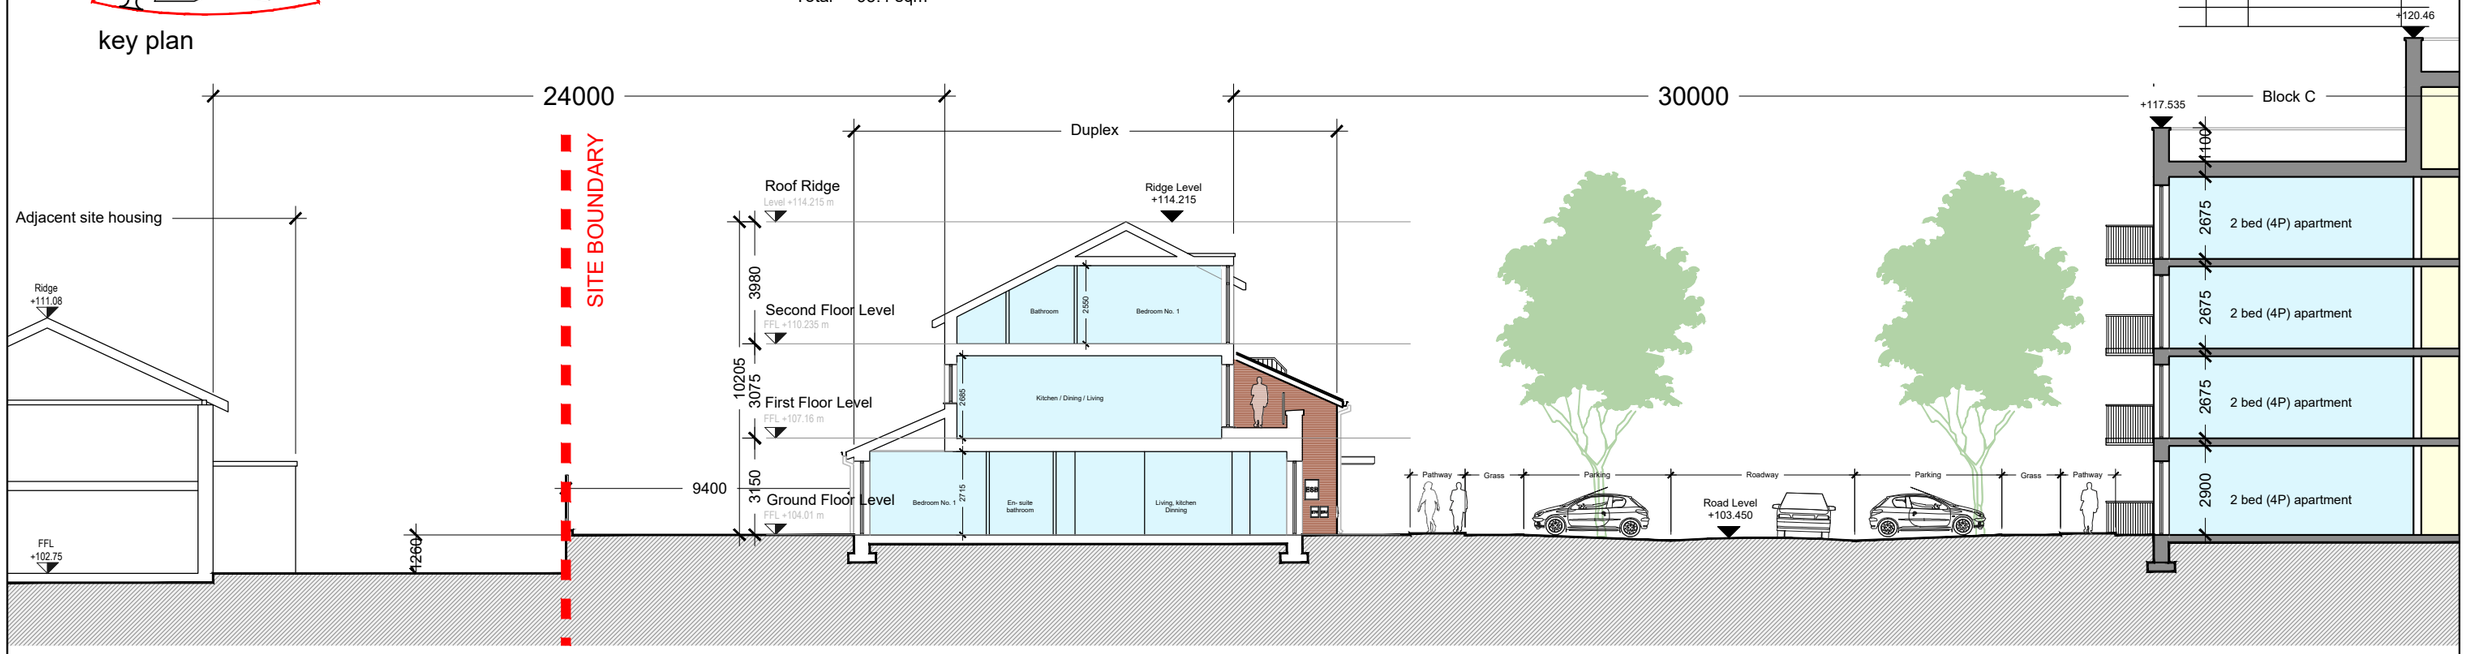

Duplex Type H1_Section AA

Scale 1:200 @ A3

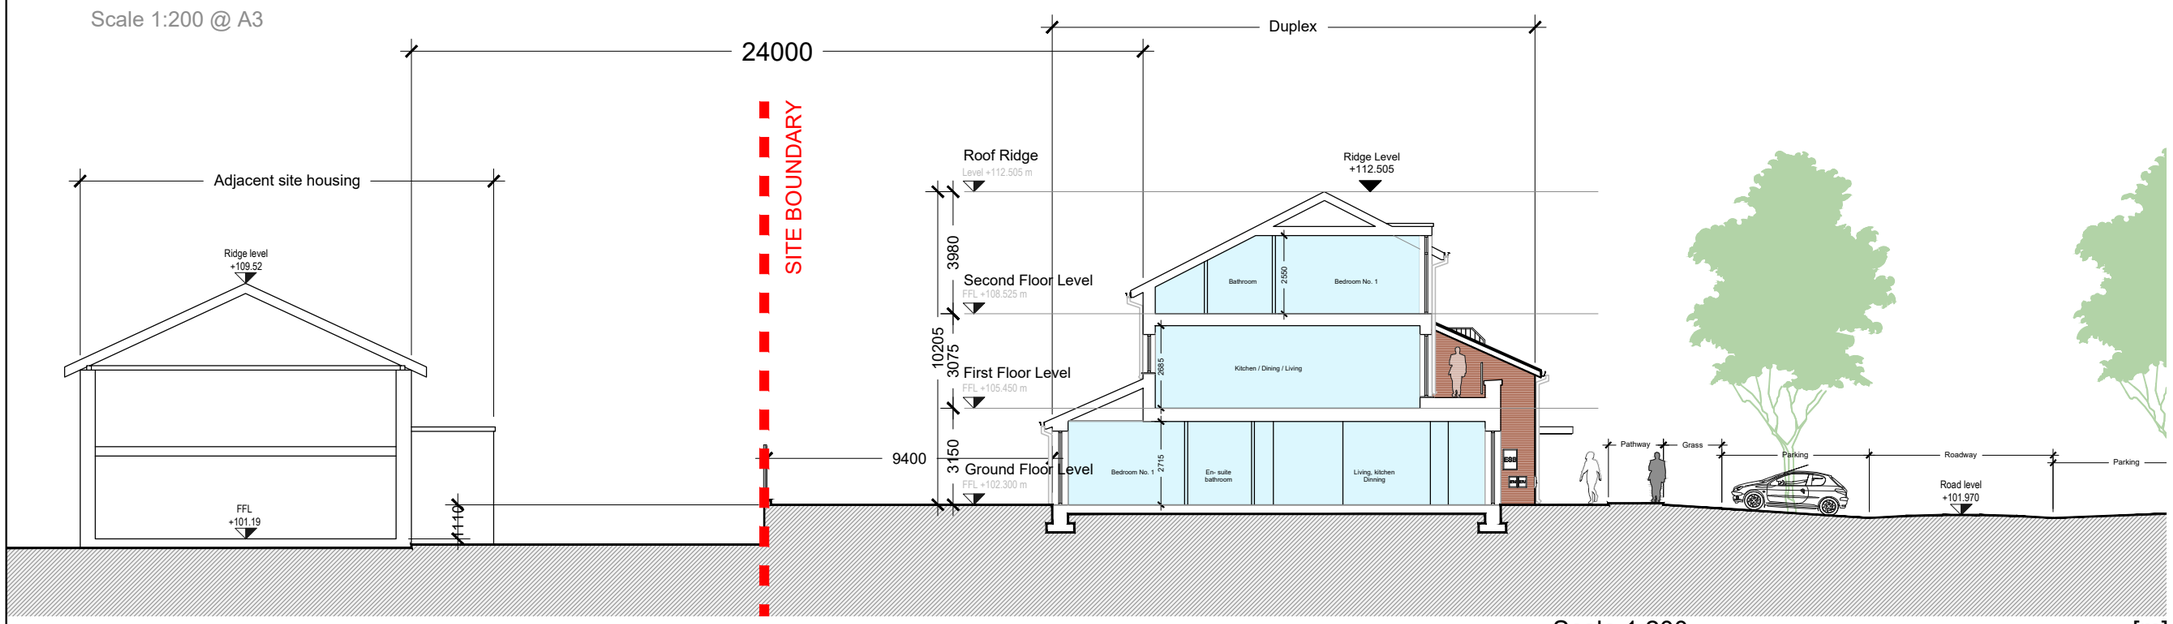

Duplex Type H1_Section B B

Scale 1:200 @ A3

Scale 1:200 [m]

0 5 10 20

JOHN FLEMING
ARCHITECTS
The Tree House
17 Richview Office Park, DUBLIN 14.
T: (01) 6689888 E: info@jfa.ie W: www.jfa.ie

CLIENT
Ardstone Homes Ltd.

PROJECT
White Pines East SHD
Stocking Ave

DRAWING
Duplex Unit
Sections

SCALE	JOB NO.
1:200@A3	1941
DRAWN BY	EH
DATE	March 2021
DRAWING NUMBER	REVISION
WPE-JFA-SE-H1-DR-A-P5002	-

DRAWING LOCATION
w:\19 jobs\1941\03-planning\3.1 planning application\3.1.2.xref\duplex

DRAWING STATUS
Planning