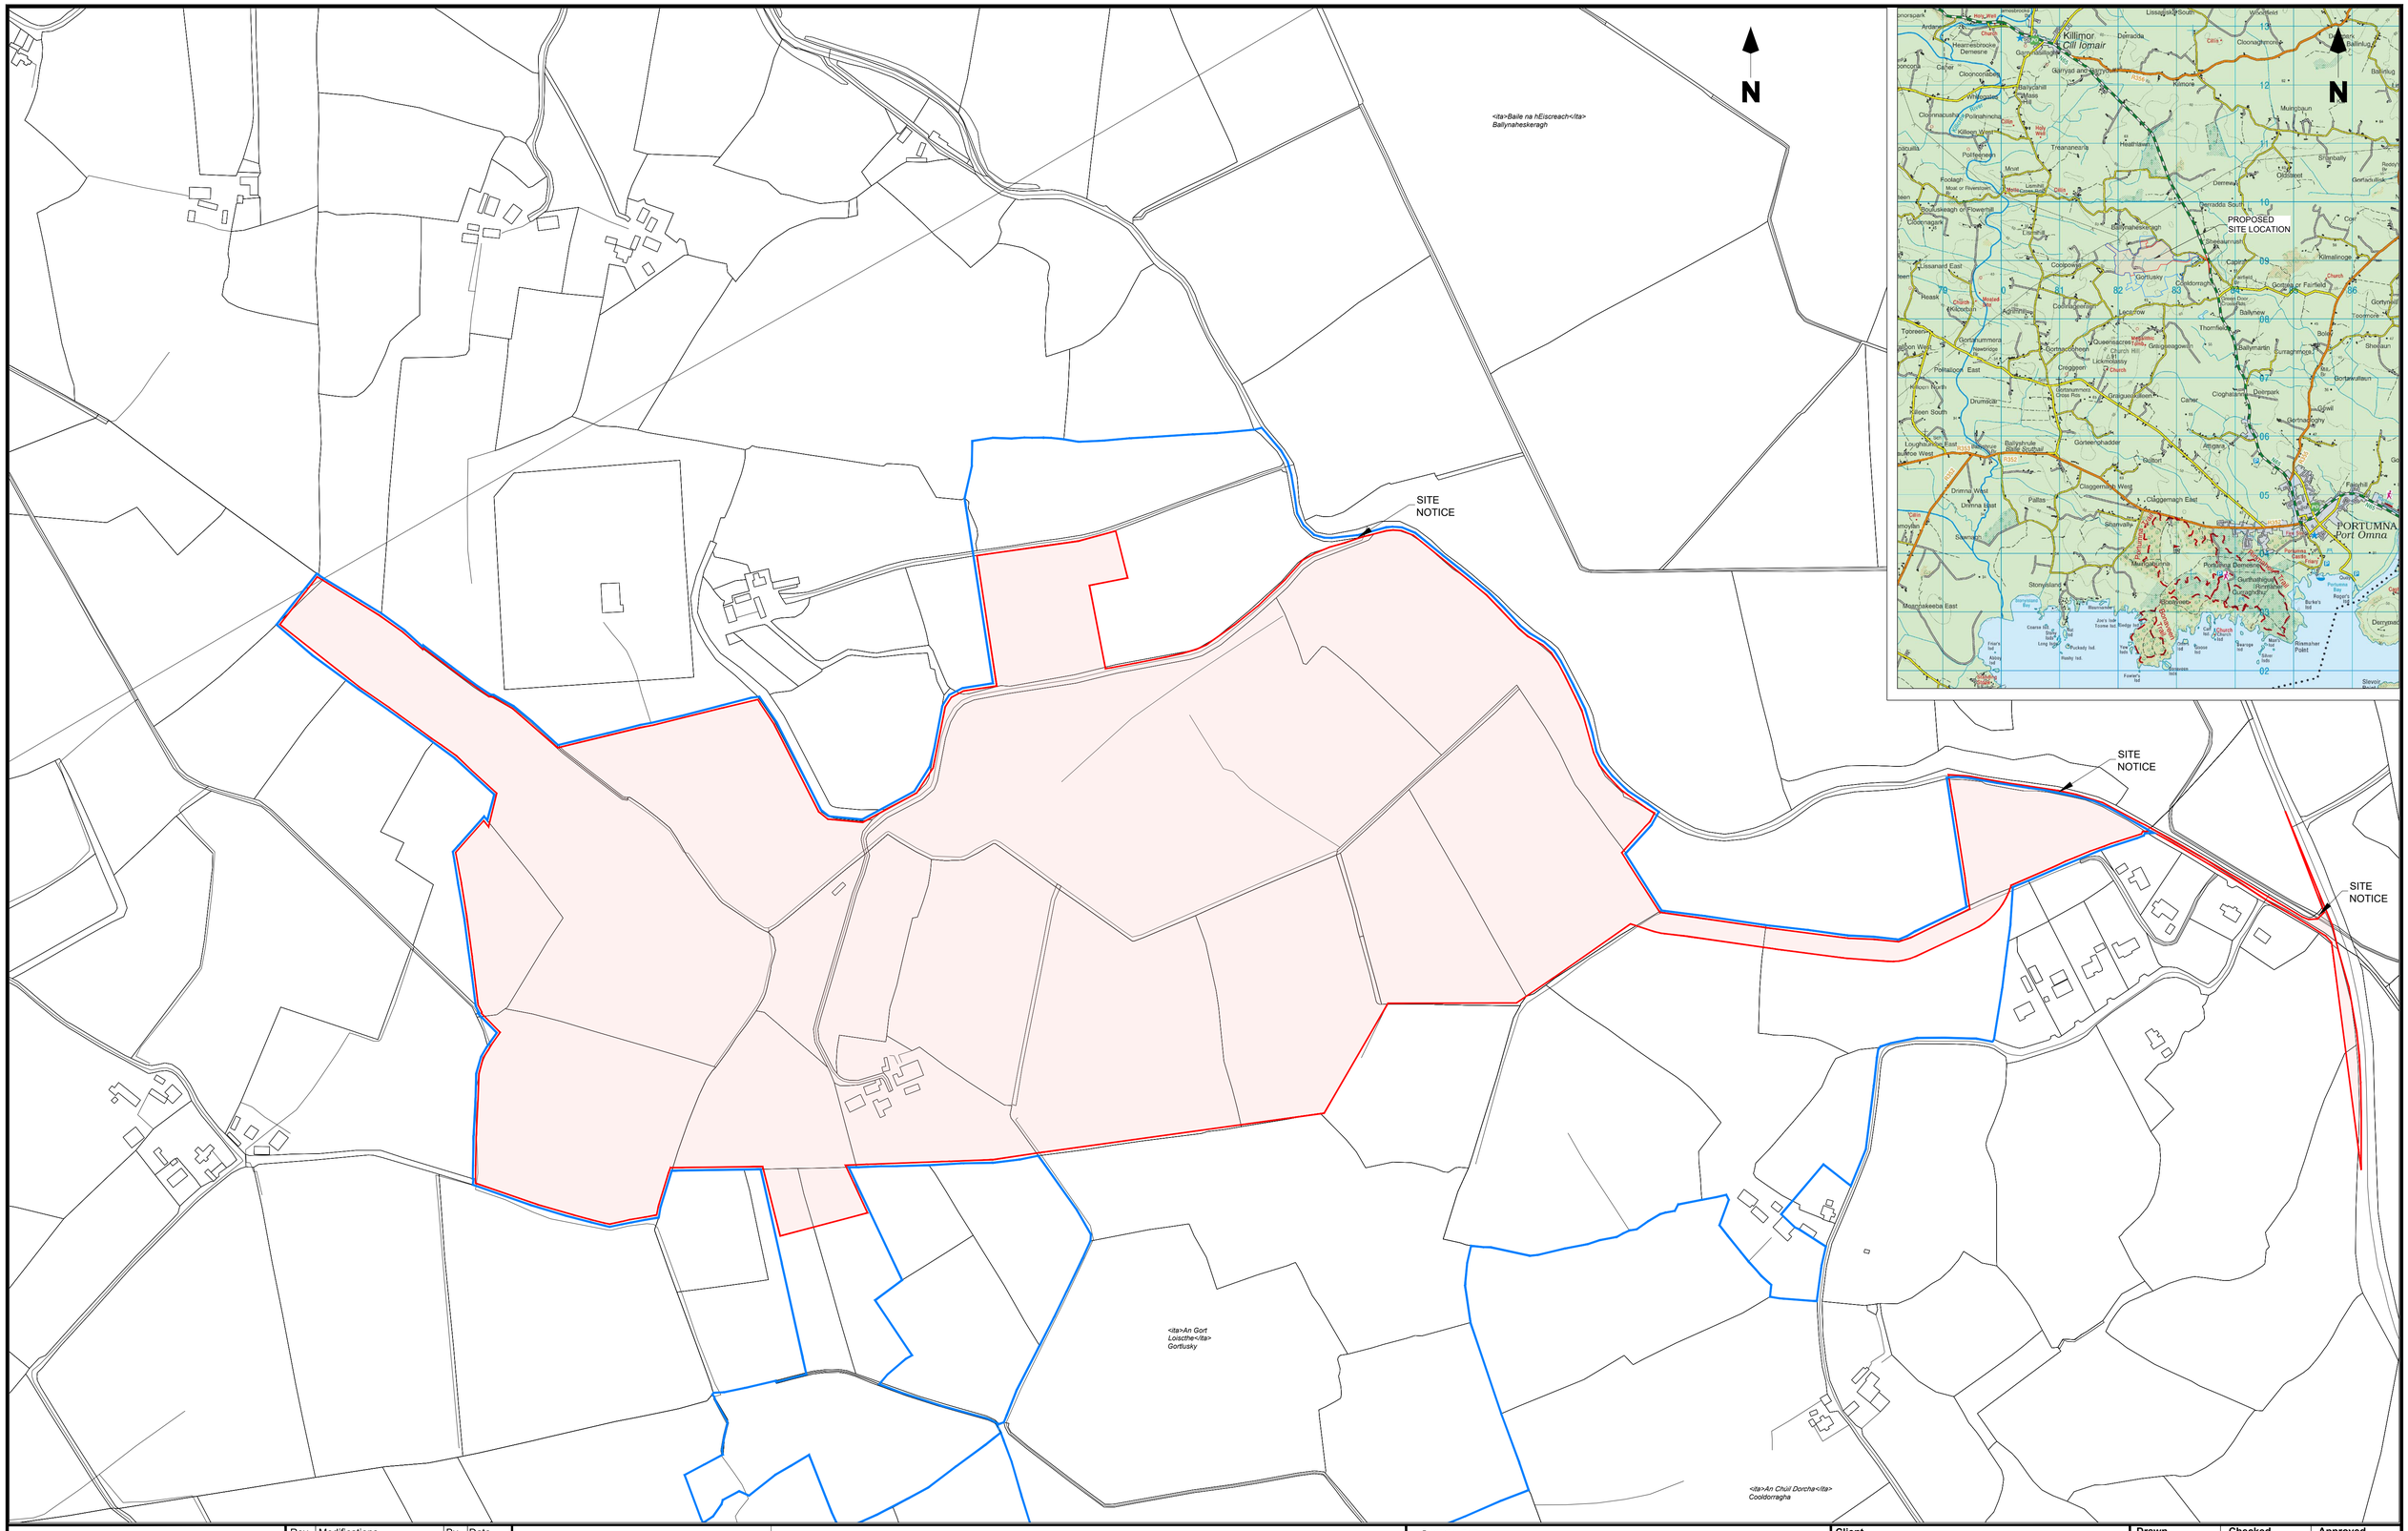

NOTES:
1 FIGURED DIMENSIONS ONLY TO BE TAKEN FROM THIS DRAWING.
2 THIS DRAWING TO BE READ IN CONJUNCTION WITH ALL OTHER RELEVANT DRAWINGS AND SPECIFICATIONS.

Rev.	Modifications	By	Date
P01	PRE SID	SK	26.03.24
P02	PLANNING	SK	07.06.24
P03	PLANNING	SK	04.07.24

LEGEND:
OWNERSHIP BOUNDARY
PLANNING BOUNDARY

Copyright Licence No. CYAL50372255
OS Sheet No. 3695

© COPYRIGHT OF

HALSTON
Email: info@halston.ie
Tel: 094 9010111

IHUB BUILDING
WESTPORT ROAD
CASTLEBAR
CO. MAYO.
F23 K162

Client	COOLPOWRA FLEXGEN LIMITED
Project	COOLPOWRA (OCGT)
Title	PROPOSED SITE LOCATION
Stage	PLANNING

Drawn	SK	Checked	WD
Approved	CS		
Date	Mar 2024		
Scales	1:2,500 & 1:50,000		
Sheet	1 of 1	Sheet Size	A1
Job No.	SEP-0398	Status	
Dwg. No.	CPA-HAL-OC-XX-DR-PL-1000	Rev	P03