DO NOT SCALE DRAWING

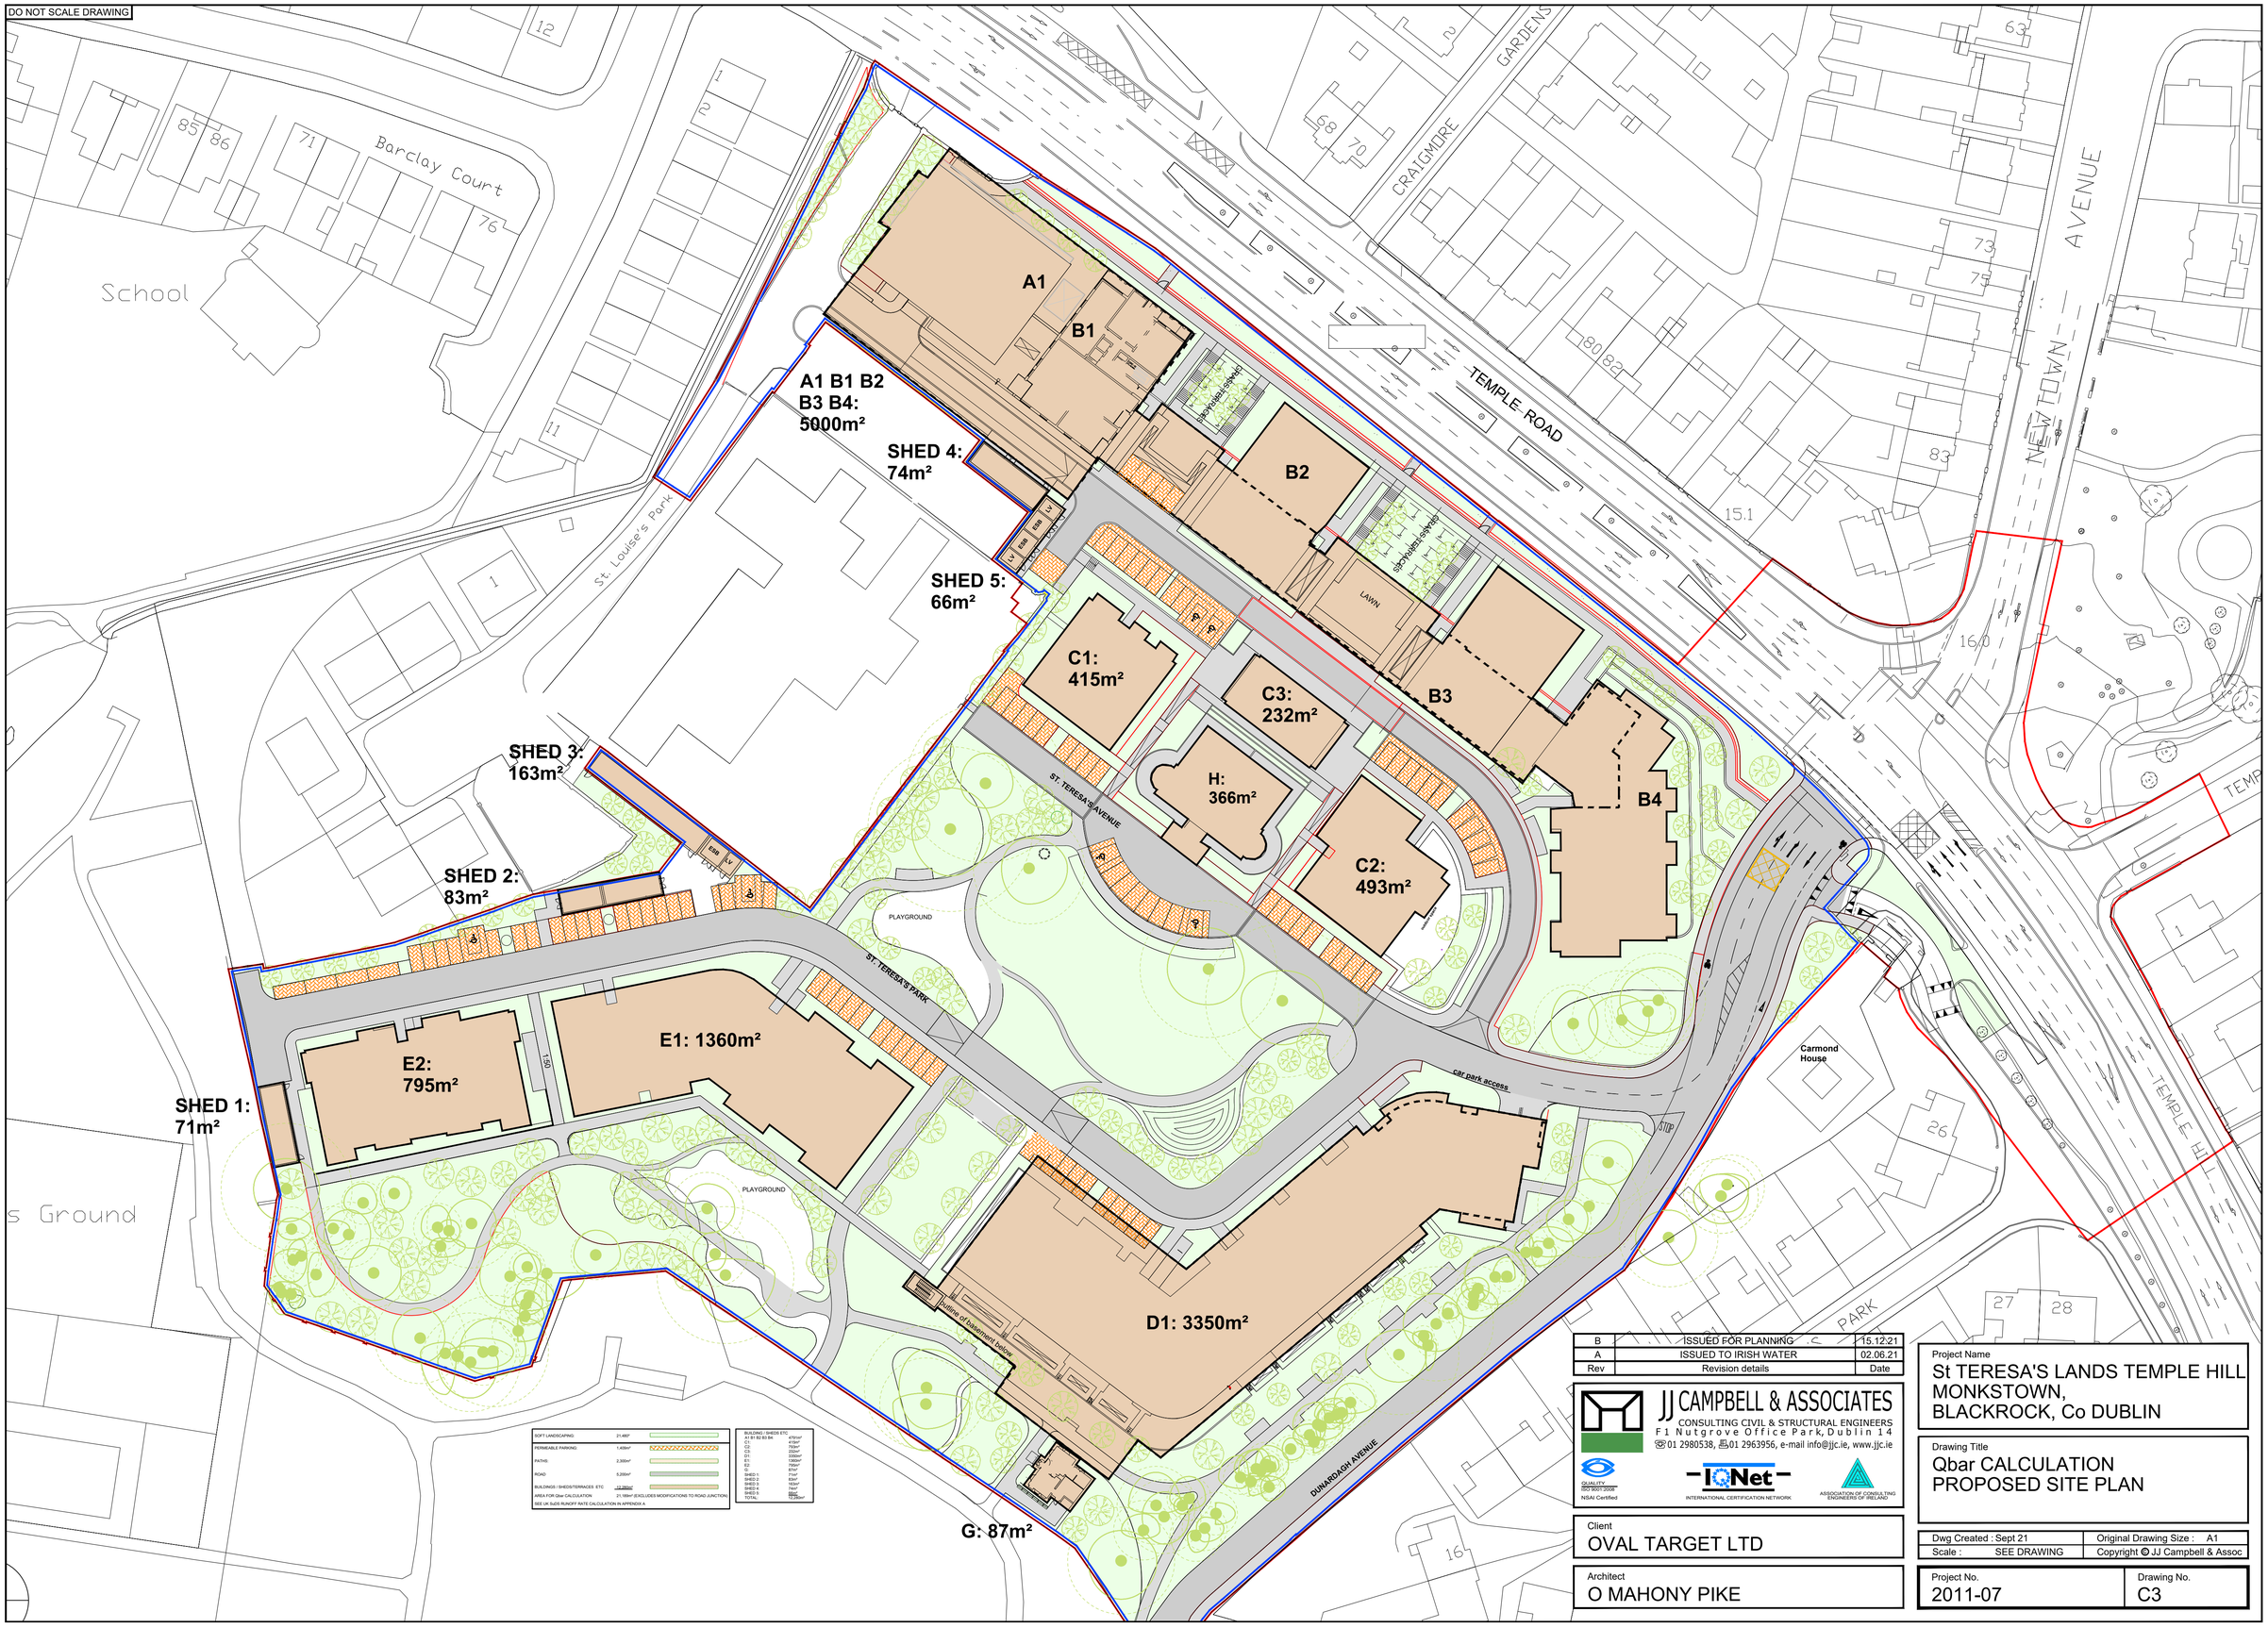

SOFT LANDSCAPING	21,480m²	
PERMEABLE PARKING	1,400m²	
PATHS	2,300m²	
ROAD	5,200m²	
BUILDINGS / SHEDS/TERRACES ETC	12,380m²	
AREA FOR Qbar CALCULATION	21,188m² (EXCLUDES MODIFICATIONS TO ROAD JUNCTION)	

SEE UK SuDS RUNOFF RATE CALCULATION IN APPENDIX A

BUILDING / SHEDS ETC	
A1 B1 B2 B3 B4:	4750m²
C1:	415m²
C2:	493m²
C3:	232m²
H:	366m²
E1:	1360m²
E2:	795m²
G:	87m²
SHED 1:	71m²
SHED 2:	83m²
SHED 3:	163m²
SHED 4:	74m²
SHED 5:	66m²
TOTAL:	12,380m²

Rev	Revision details	Date
B	ISSUED FOR PLANNING	15.12.21
A	ISSUED TO IRISH WATER	02.06.21

JJ CAMPBELL & ASSOCIATES
CONSULTING CIVIL & STRUCTURAL ENGINEERS
F1 Nutgrove Office Park, Dublin 14
☎ 01 2980538, 🖷 01 2963956, e-mail info@jjc.ie, www.jjc.ie

QUALITY ISO 9001:2008 NSAI Certified

IQNet INTERNATIONAL CERTIFICATION NETWORK

ASSOCIATION OF CONSULTING ENGINEERS OF IRELAND

Client
OVAL TARGET LTD

Architect
O MAHONY PIKE

Project Name
St TERESA'S LANDS TEMPLE HILL
MONKSTOWN,
BLACKROCK, Co DUBLIN

Drawing Title
Qbar CALCULATION
PROPOSED SITE PLAN

Dwg Created : Sept 21	Original Drawing Size : A1
Scale : SEE DRAWING	Copyright © JJ Campbell & Assoc

Project No.	Drawing No.
2011-07	C3