ST1 - BIN STORE / ST2 - BIKE STORE / ESB SUBSTATION NO. 1

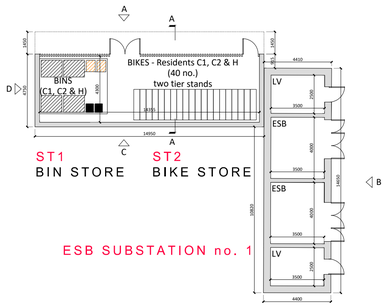

PLAN

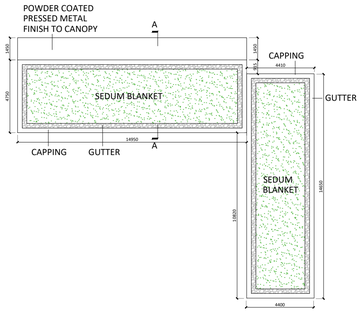

ROOF PLAN

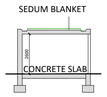

SECTION AA

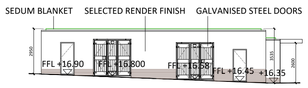

ELEVATION B

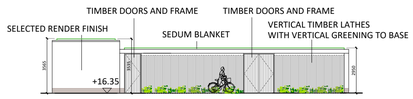

ELEVATION A

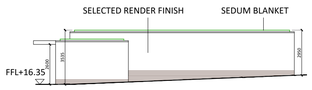

ELEVATION D

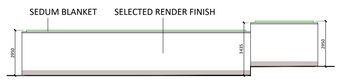

ELEVATION C

ST3 - BIKE STORE / ESB SUBSTATION NO. 2

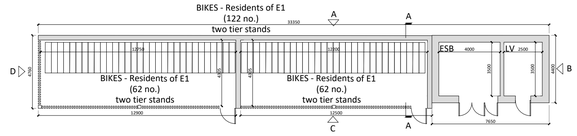

PLAN

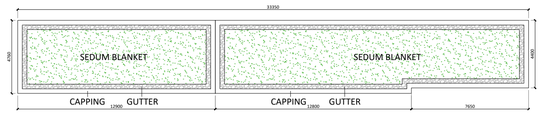

ROOF PLAN

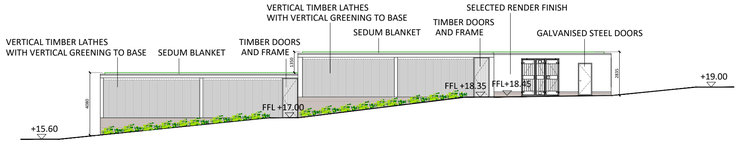

ELEVATION C

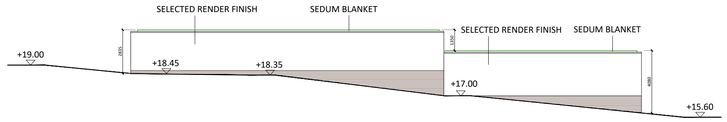

ELEVATION A

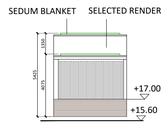

ELEVATION D

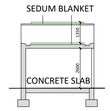

SECTION AA

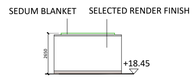

ELEVATION B

ST4 - BIN STORE / ST5 - BIN STORE

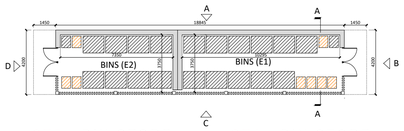

PLAN

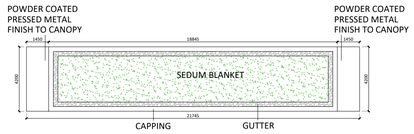

ROOF PLAN

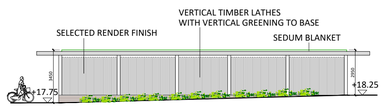

ELEVATION C

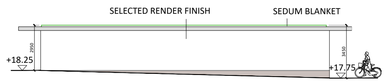

ELEVATION A

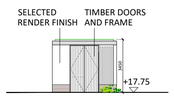

ELEVATION D

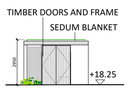

ELEVATION B

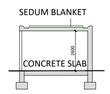

SECTION A

ST6 - BIKE STORE

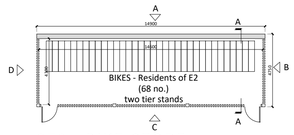

PLAN

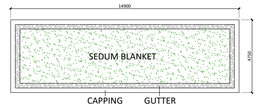

ROOF PLAN

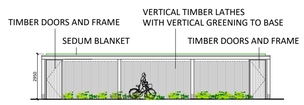

ELEVATION C

ELEVATION A

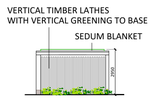

ELEVATION D

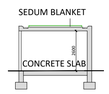

SECTION A

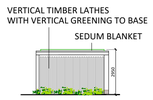

ELEVATION B

BIN STORES - BIKE STORES - ESB - FLOOR PLANS, ELEVATIONS & SECTIONS

ST1	Bin store (Blocks C1, C2, H)
ST2	40 bikes - two -tier stands (Blocks C1, C2, H)
ESB SUB No.1	Double sub-station and switchrooms
ESB SUB No.2	Single sub-station and switchroom
ST3	62+62 bikes - two tier stands (Block E1)
ST4	Bin store (Block E1)
ST5	Bin store (Block E2)
ST6	68 bikes - two tier stands (Block E2)

Refer to parking schedule for full details of bicycle parking provision.

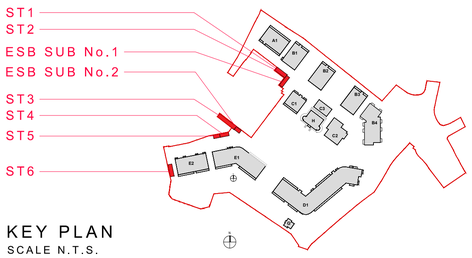

KEY PLAN
SCALE N.T.S.

Revision Description	Date	Rev. No.	Issued by

o'mahony pike
architecture|urban design
email: info@omahonypike.com
tel: +353 1 202 7400
fax: +353 1 283 0822
www.omahonypike.com

Dublin
The Chapel
Mount St. Anne's
Milltown, Dublin 6
D06 XN52 Ireland

Cork
26 South Mall
Cork City
Co. Cork
T12 R2RV Ireland

Project No.: 1706A **Scale @ A1:** 1:200
Project Lead: DM **Date Printed:** 17.12.2021
Drawn By: CPI **Current Rev.:** -
Model No.: 1706A-OMP-00-00-DR-A-5100
Purpose: Planning

Project: Proposed SHD
Location: Lands at 'St. Teresa's', Temple Hill, Monkstown, Blackrock, Co. Dublin
Client: Oval Target Limited

Drawing Title: Bin stores - Bike stores - ESB
Drawing No.: 1706A-OMP-00-00-DR-A-5100

Figured dimensions only to be used. This drawing is copyright of O'Mahony Pike Architects Ltd. All information is shared as per approved use in accordance with BS1192(2007) + A2(2016), Table 5; Standard Codes for Suitability of Models and Documents. If 'Information Approval Check' is empty, this information has been shared at S0 - WIP.

Suitability - Checked By - Date