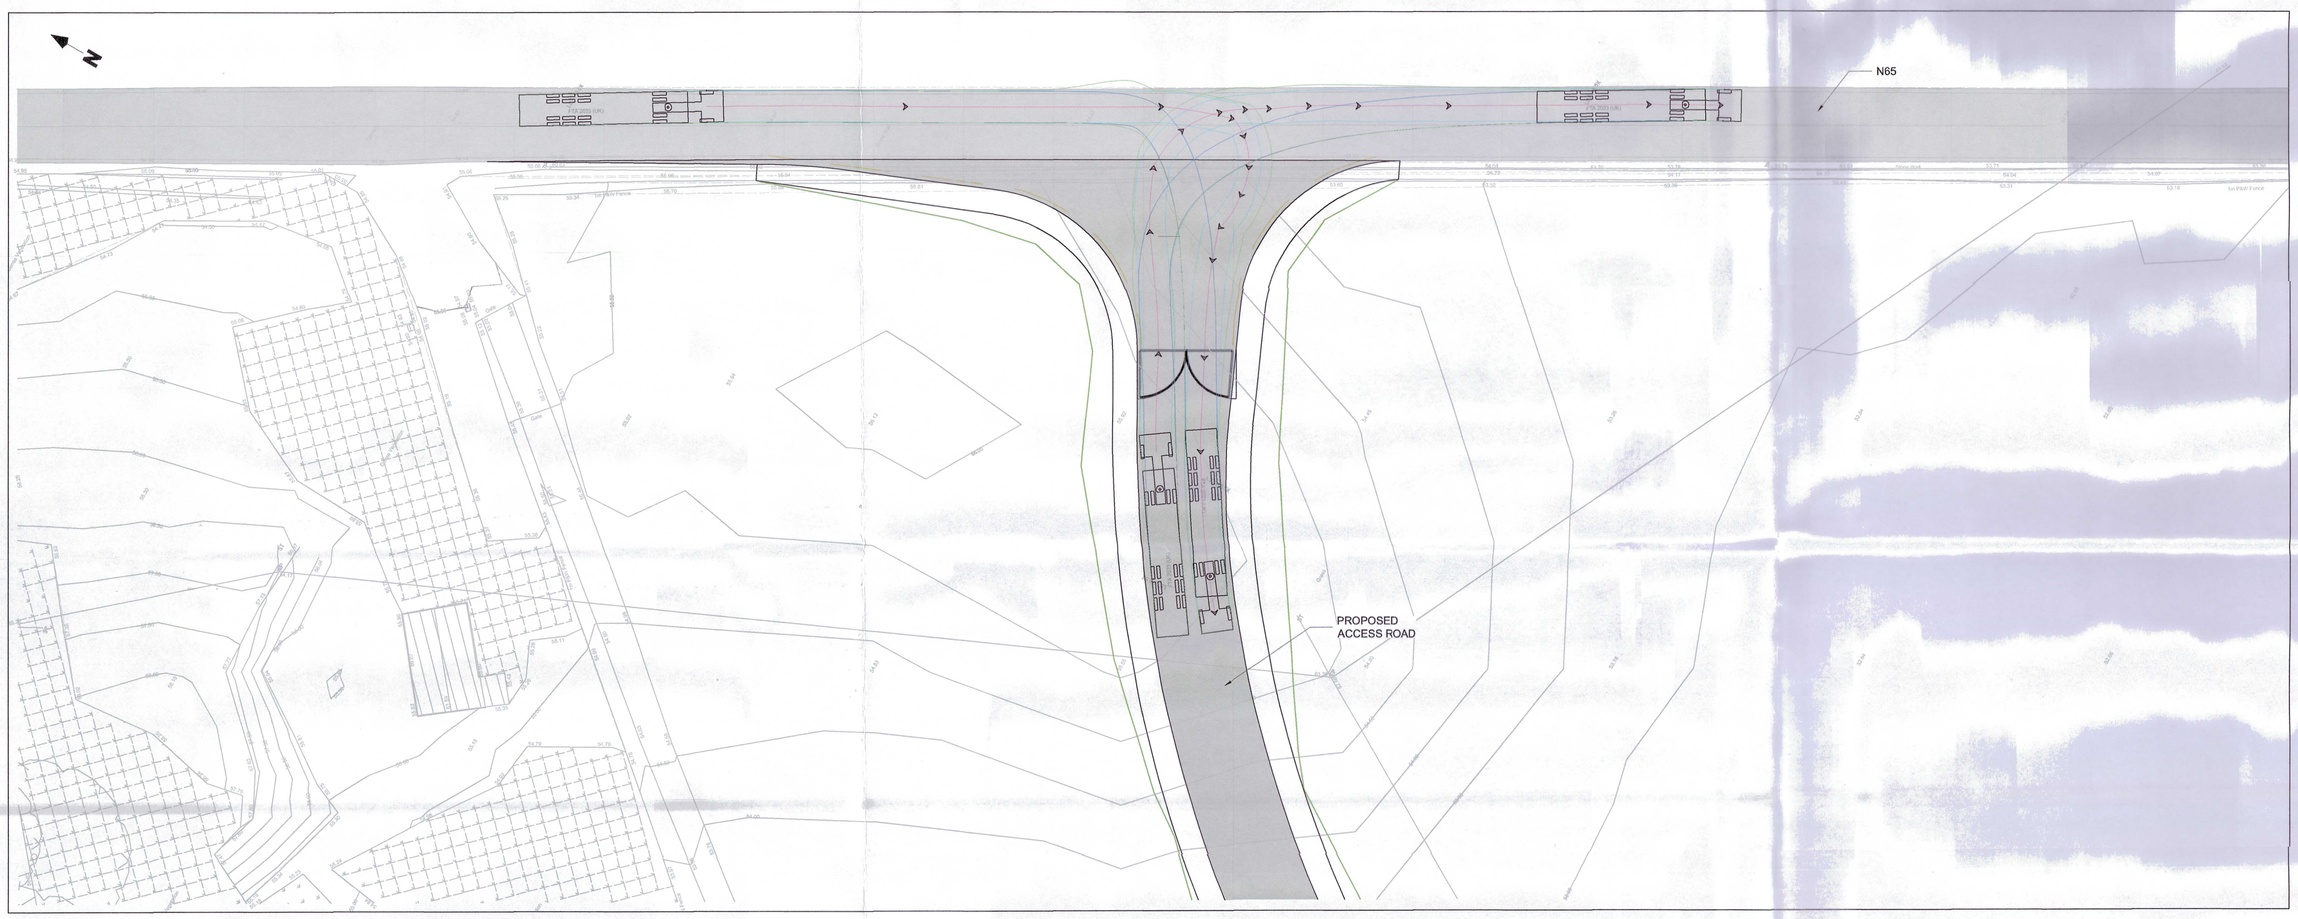

N65 ACCESS JUNCTION
Scale 1:250

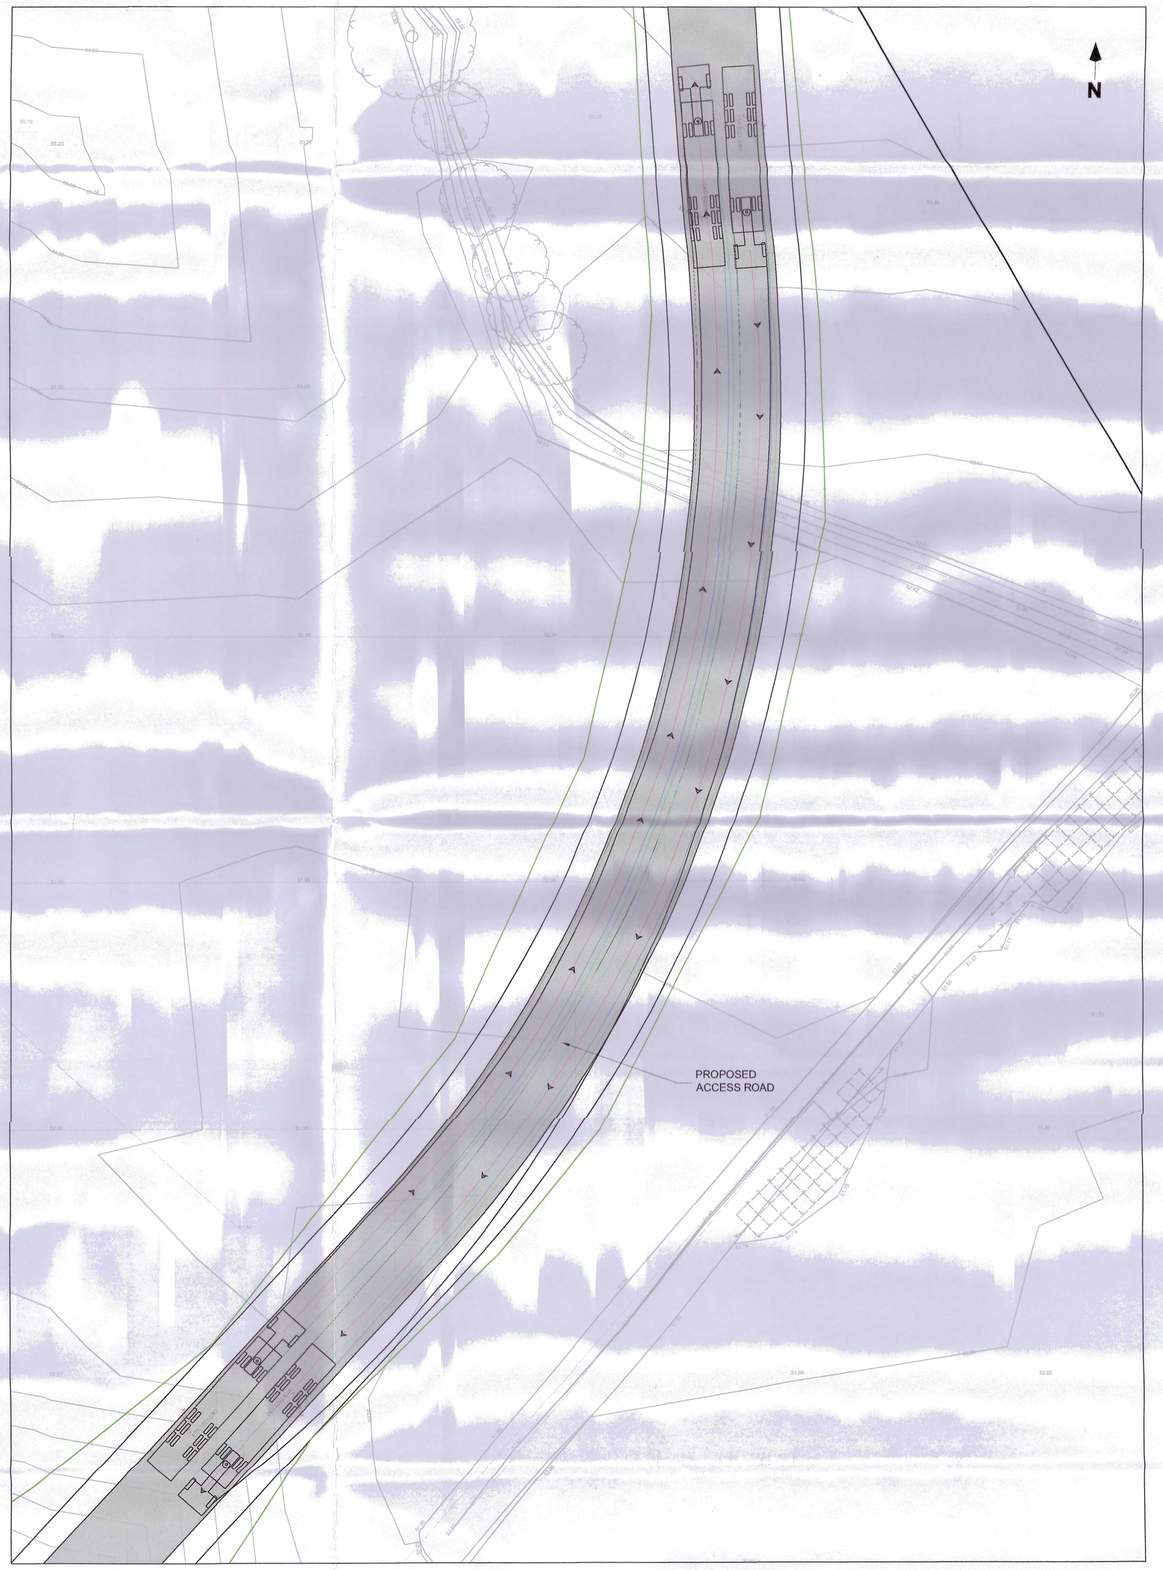

100m BEND TRACKING
Scale 1:250

AN COIMISIÚN PLEANÁLA
04 FEB 2026
LTR DATED _____ FROM _____
LDG-
ACP- 320916-26

NOTES:
1 FIGURED DIMENSIONS ONLY TO BE TAKEN FROM THIS DRAWING.
2 THIS DRAWING TO BE READ IN CONJUNCTION WITH ALL OTHER RELEVANT DRAWINGS AND SPECIFICATIONS.

Rev.	Modifications	By	Date
P01	FI RESPONSE	SK	FEB 26

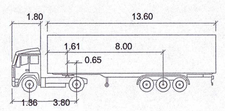

HGV(16.5)

	Meters		
Tractor Width	: 2.55	Lock to Lock Time	: 6.00 s
Trailer Width	: 2.55	Steering Angle	: 42.64 deg
Tractor Track	: 2.55	Articulating Angle	: 70.00 deg
Trailer Track	: 2.55		

© COPYRIGHT OF

HALSTON

Email: info@halston.ie
Tel: 094 9010111

IHUB BUILDING
WESTPORT ROAD
CASTLEBAR
CO. MAYO.
F23 K162

Client	COOLPOWRA FLEXGEN LIMITED	Drawn SK	Checked WD	Approved CS
Project	COOLPOWRA	Date Feb 2026		
		Scales As Shown		
Title	SWEPT PATH ANALYSIS	Sheet 1 of 1	Sheet Size A0	
		Job No. SEP-0398	Rev P01	
Stage	PLANNING	Dwg. No. CPA-HAL-NR-XX-DR-PL-5003		