


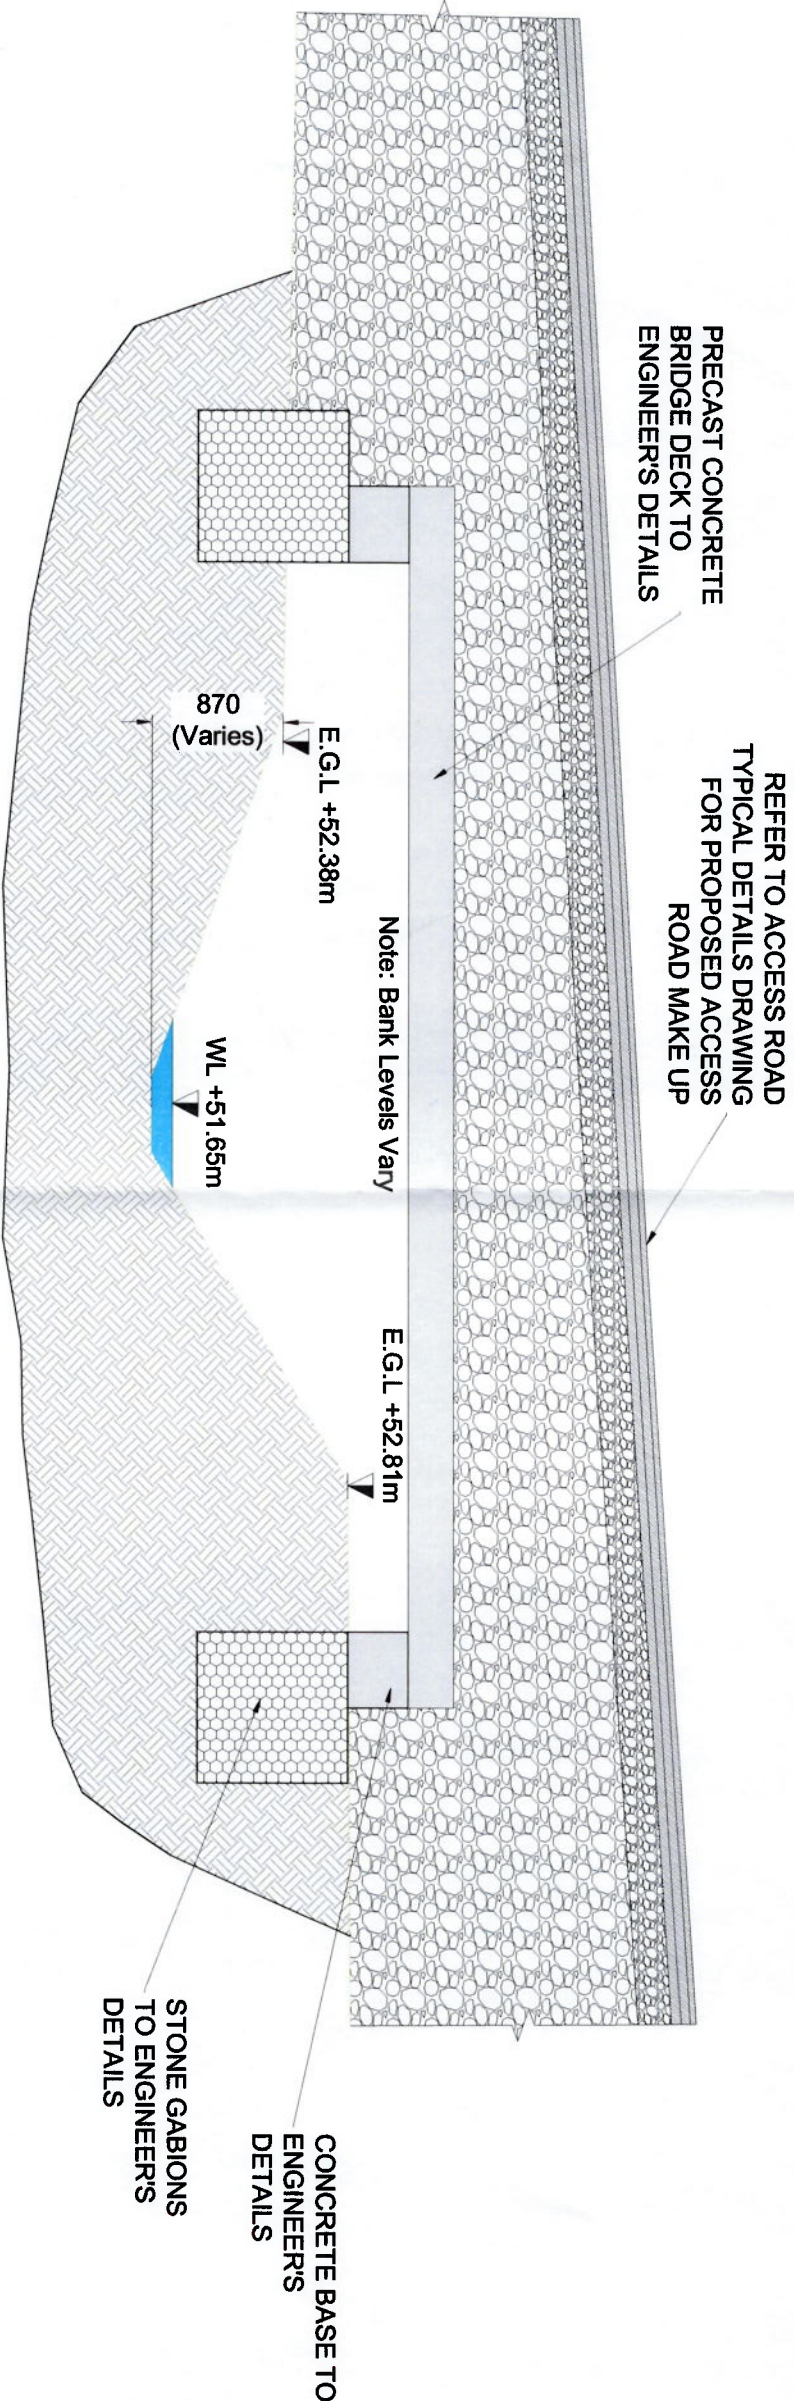

TYPICAL SECTION THROUGH WATERCOURSE CROSSING No. 1 & 2

SCALE 1:50

AN COIMISIÚN PLEANÁLA

0 4 FEB 2026

LTR DATED FROM

LDC- 320916-24

ACP-

Rev.	Modifications	By	Date
P01	FI RESPONSE	SK	FEB 26

NOTES:

1 FIGURED DIMENSIONS ONLY TO BE TAKEN FROM THIS DRAWING.

2 THIS DRAWING TO BE READ IN CONJUNCTION WITH ALL OTHER RELEVANT DRAWINGS AND SPECIFICATIONS.

© COPYRIGHT OF

HALSTON

EMAIL: info@halston.ie

TEL: 094 9010111

IHUB BUILDING

WESTPORT ROAD

CASTLEBAR

CO. MAYO.

F23 K162

Client		Drawn	SK	Checked	WD	Approved	CS
COOLPOWRA FLEXGEN LIMITED		Date	NOV 2025				
Project		Scales AS SHOWN					
COOLPOWRA		Sheet 1 of 1	Sheet Size				A3
WATERCOURSE CROSSING DETAILS		Job No. SEP-0398	Status				
Title							
Stage		Dwg. No. CPA-HAL-NR-XX-PL-6000	Rev P01				
PLANNING							