NORTH JUNCTION

SOUTH JUNCTION

0

KEY PLAN

SCALE 1:5000

FOLIO N. KY30186F

FOLIO N. KY59348F

FOLIO N. KY59348F

FOLIO N. KY30186F

FOLIO N. KY30186F

FOLIO N. KY70873F

FOLIO N. KY70873F

FOLIO N. KY59362F

FOLIO N. KY59362F

CLOSED ROAD

N

ASSESS RESTRICTED DURING SURVEY WORK

REINSTATED ROAD EMBANKMENT

FOLIO N. KY70873F

FOLIO N. KY70875F

FOLIO N. KY59362F

REINSTATED EMBANKMENT TO BE REMOVED

CLASHING AREA ROAD BARRIERS AND VEGETATION TO BE REMOVED

FOLIO N. KY30186F

FOLIO N. KY70873F

FOLIO N. KY70873F

FOLIO N. KY59359F

0 25 50 Meters

JUNCTION 38 - SOUTH PLAN

SCALE 1:500

PHOTO 1 - JUNCTION NORTH SIDE

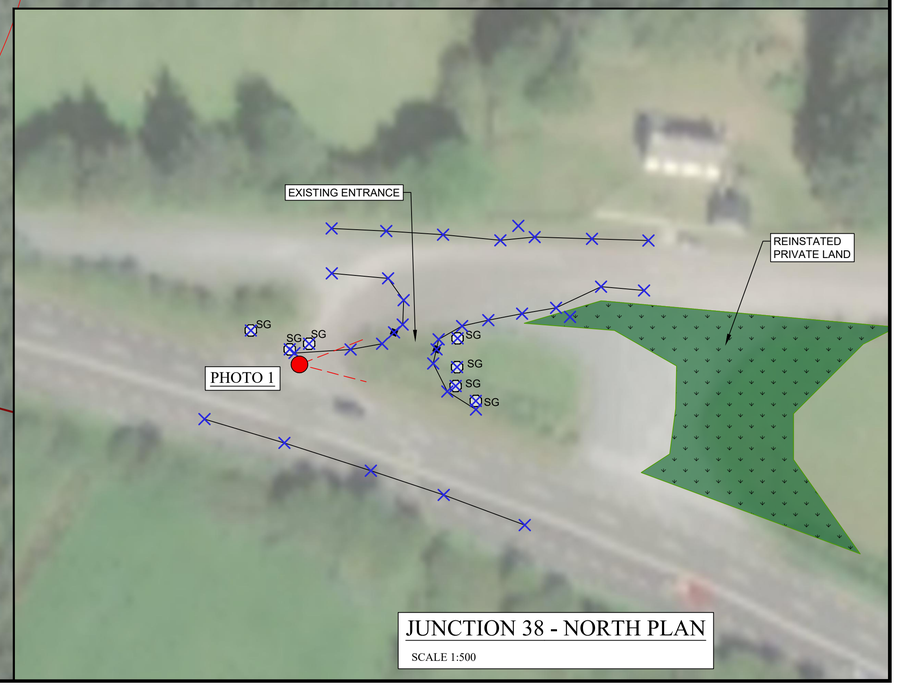

JUNCTION 38 - NORTH PLAN

SCALE 1:500

NOTES:

1. ALL DIMENSIONS ARE IN METERS UNLESS OTHERWISE STATED
2. USE DIMENSIONS ON DRAWINGS (DO NOT SCALE FROM DRAWINGS).
3. SWEPT PATH ANALYSIS OF VEHICLE IS IN PLAN VIEW ONLY. FULL 3D KINEMATIC ANALYSIS OF THE VEHICLE HAS NOT BEEN CARRIED OUT, AREAS WHERE UNDERSIDE OF THE TRAILER MAY CLASH WITH THE ROAD OR GROUND SURFACE HAVE BEEN HIGHLIGHTED, AND REQUIRE REMEDIATION.
4. SATELLITE IMAGERY FROM © 2022 MICROSOFT CORP. © 2022 MAXAR © CNES (2022) DISTRIBUTION AIRBUS DS - MICROSOFT BING. ACCURACY NOT GUARANTEED.
5. PHOTOS AND SURVEY POINTS WERE RECORDED BY GDG DURING ROUTE INSPECTION ON THE 4th OF MAY 2022.
6. EXTENTS OF PROPERTY LANDS ARE INDICATIVE ONLY.
7. THE SOUTHERN ACCESS POINT IS THE PREFERRED ACCESS ROUTE. ACCESS AT THE NORTHERN ACCESS POINT IS RESTRICTED DUE TO THE JUNCTIONS GEOMETRY.

LEGEND:

PROPERTY BOUNDARIES INDICATIVE ONLY

FOLIO N. 123456 LANDDIRECT MAP VIEWER, 2022, FOLIO NUMBERS

SWEPT PATH: EXTENTS OF WT BLADE OVERSAIL

SWEPT PATH: EXTENTS OF VEHICLE CHASSIS MOVEMENT

SWEPT PATH: EXTENTS OF VEHICLE BODY MOVEMENT

REINSTATED LAND LOCATION

CLASHING AREAS

RECORDED POINTS BY GDG DURING ROUTE INSPECTION ON THE 4th OF MAY 2022

SG ROAD SIGNALS / SIGNS

PHOTO VIEW

CONSIDERED VEHICLE FOR SPA

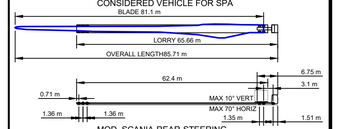

MOD. SCANIA-REAR-STEERING

OVERALL LENGTH	65.66m
OVERALL WIDTH	2.55m
OVERALL BODY HEIGHT	4.80m
MIN BODY GROUND CLEARANCE	0.37m
TRACK WIDTH	2.50m
LOCK-TO-LOCK TIME	6.00s
WALL TO WALL TURNING RADIUS	9.80m

REV: S2-P01	DATE: 12/01/2024	DRAWN BY: RW	CHECKED BY: BP
DESCRIPTION:	FOR INFORMATION		
REV: F1 -00	DATE: 23/05/22	DRAWN BY: EFC	CHECKED BY: EJB
DESCRIPTION:	ISSUED FOR INFORMATION		

GDG GAVIN & DOHERTY GEOSOLUTIONS

Unit A2,
Nutgrove Office Park,
Rathfarnham,
Dublin 14, D14 X627
Ireland.
T +353 (0)1-2071000
E info@gdgeo.com
www.gdgeo.com

ISSUED AS: FOR INFORMATION

CLIENT: Ireland FuturEnergy

PROJECT TITLE: CUMMEENNABUDDOGE WIND FARM

DRAWING No: 20263-GDG-ZZ-XX-DR-C-0207

Revision: -S2-P01

DRAWING TITLE: SITE ACCESS SPA JUCTION 38

SCALE: SHOWN	SHEET SIZE: A1	DATE: 23/05/2022	
DRAWN BY: EFC	CHECKED BY: S.C.	APPROVED BY: L.B.	