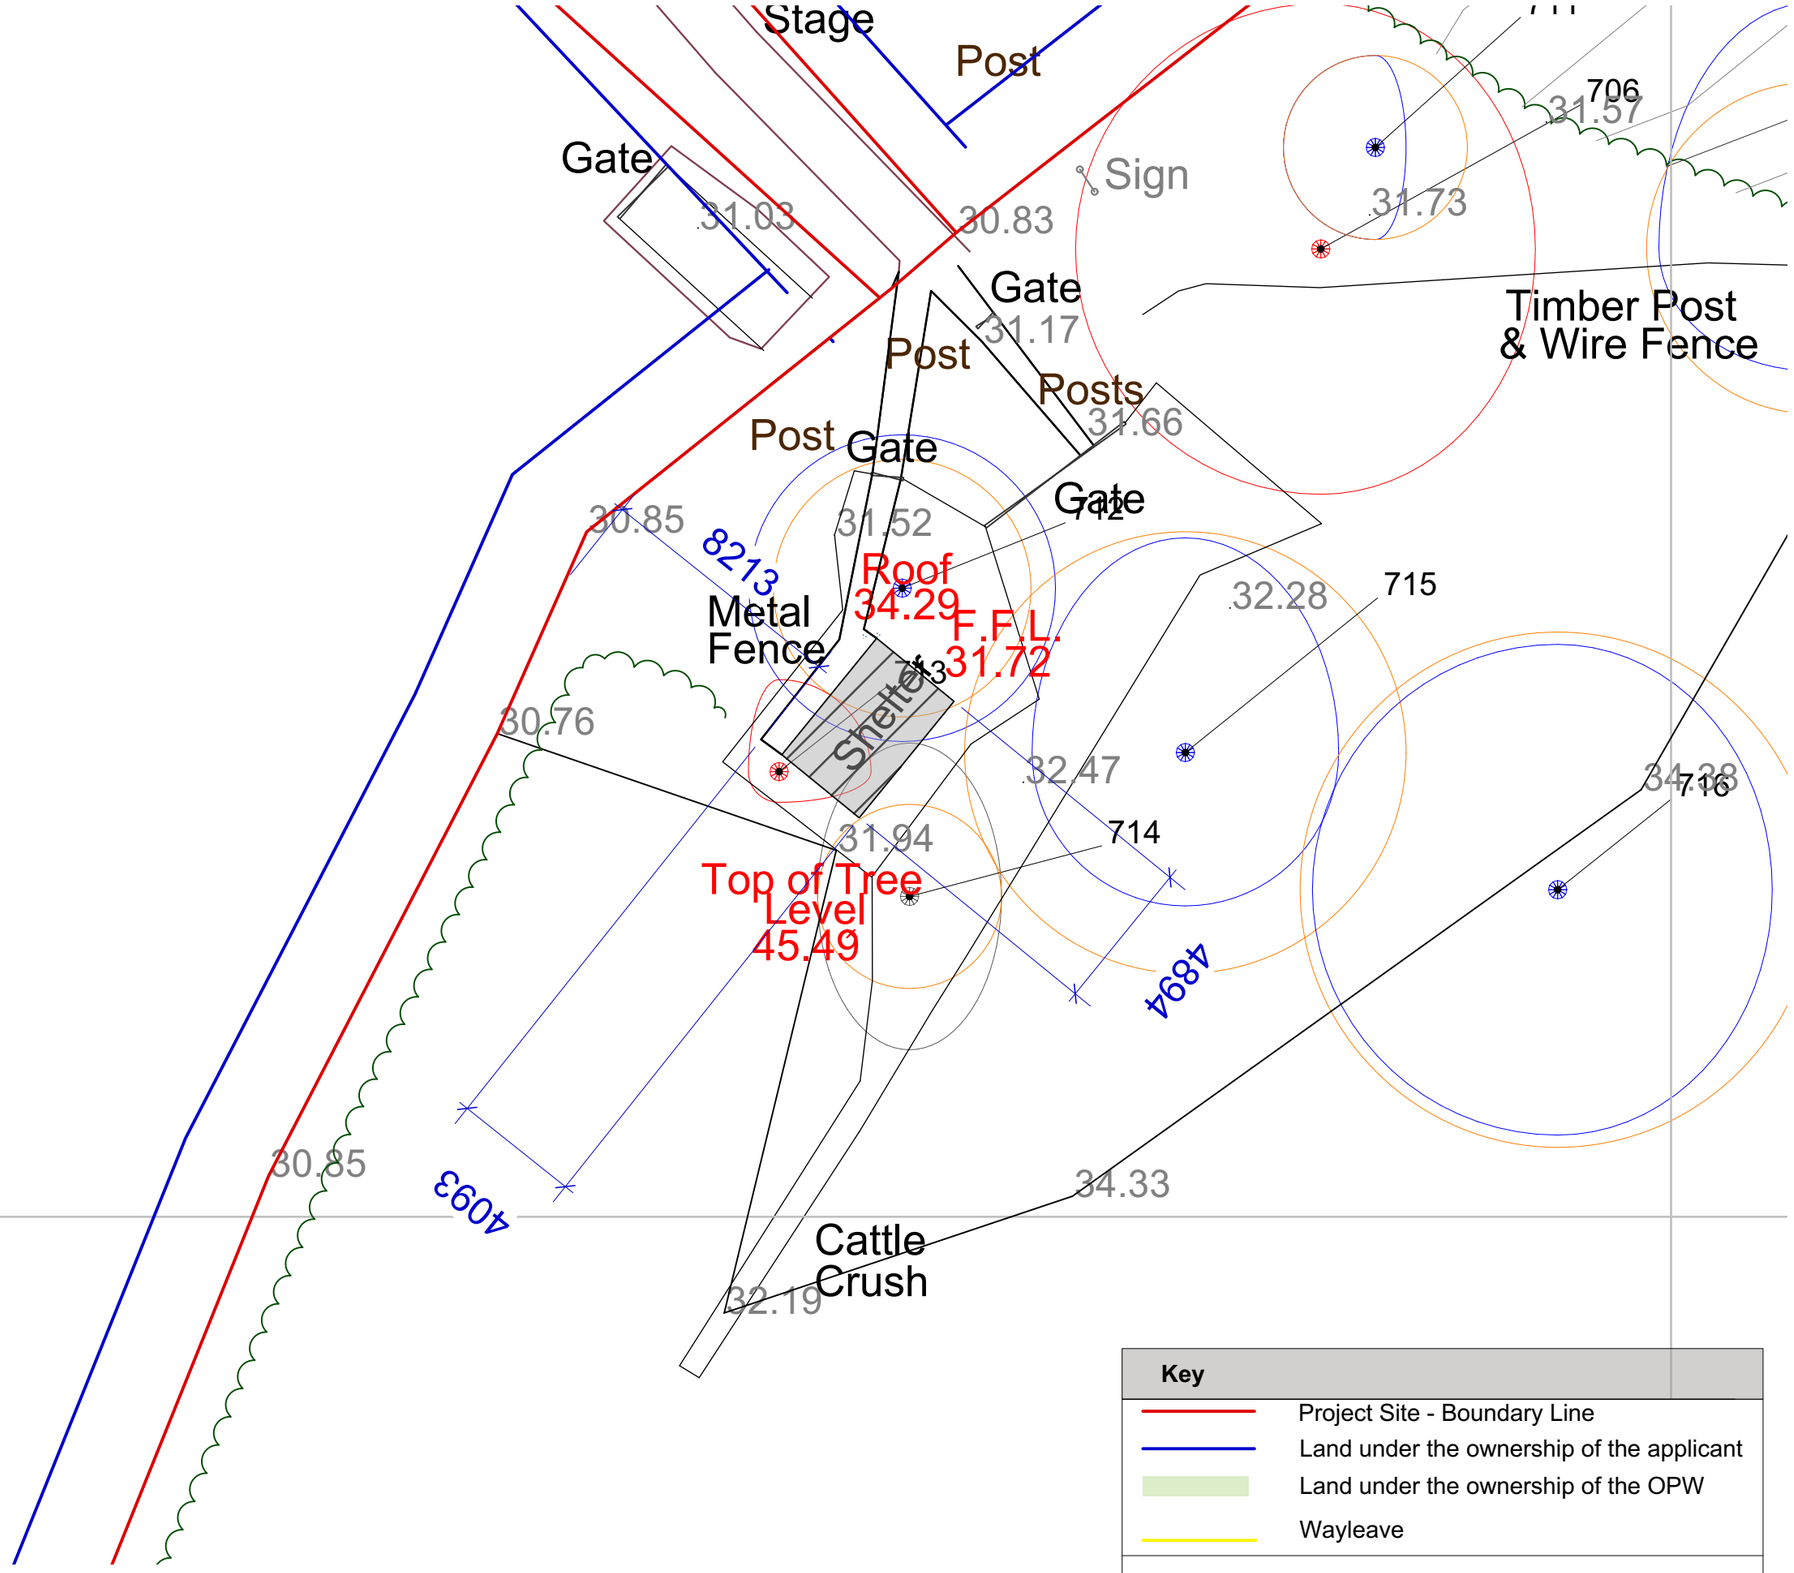

Key	
	Project Site - Boundary Line
	Land under the ownership of the applicant
	Land under the ownership of the OPW
	Wayleave

2

Partial Plan - Existing

Scale: 1:200

mcculloughmulvinarchitects

16 molesworth street, dublin 2, Ireland

t: +353 1 707 9555
f: +353 1 707 1912

www.mcculloughmulvin.com
info@mcculloughmulvin.com

"COPYRIGHT AND OWNERSHIP OF THIS DRAWING IS VESTED IN MCCULLOUGH MULVIN WHOSE PRIOR WRITTEN CONSENT IS REQUIRED FOR ITS USE, REPRODUCTION OR FOR PUBLICATION TO ANY THIRD PARTY. ALL RIGHTS RESERVED BY THE LAW OF COPYRIGHT AND BY INTERNATIONAL COPYRIGHT CONVENTIONS ARE RESERVED TO MCCULLOUGH MULVIN AND MAY BE PROTECTED BY COURT PROCEEDINGS FOR DAMAGES AND/OR INJUNCTIONS AND COSTS."

DO NOT SCALE THIS DRAWING
ALL WRITTEN DIMENSIONS ARE IN MILLIMETRES
ANY INCONSISTENCIES TO BE REPORTED TO THE ARCHITECT IMMEDIATELY

© MCCULLOUGH MULVIN 1999

PLANNING

REV	DATE	BY	DESCRIPTION
/	04/12/24	JS	Planning issue

CHECKED JS

DRAWN JS

PROJECT
Inis Cealtra Visitor Centre,
Mountshannon,
Co.Clare

CLIENT
Clare County Council

SCALE
1:200 @A3

DATE:
JULY 2023

DRAWING TITLE
INIS CELATRA ISLAND - PARTIAL SITE LAYOUT PLAN - EXISTING

DRAWING NUMBER
INC2-S-ISL-100

REVISION