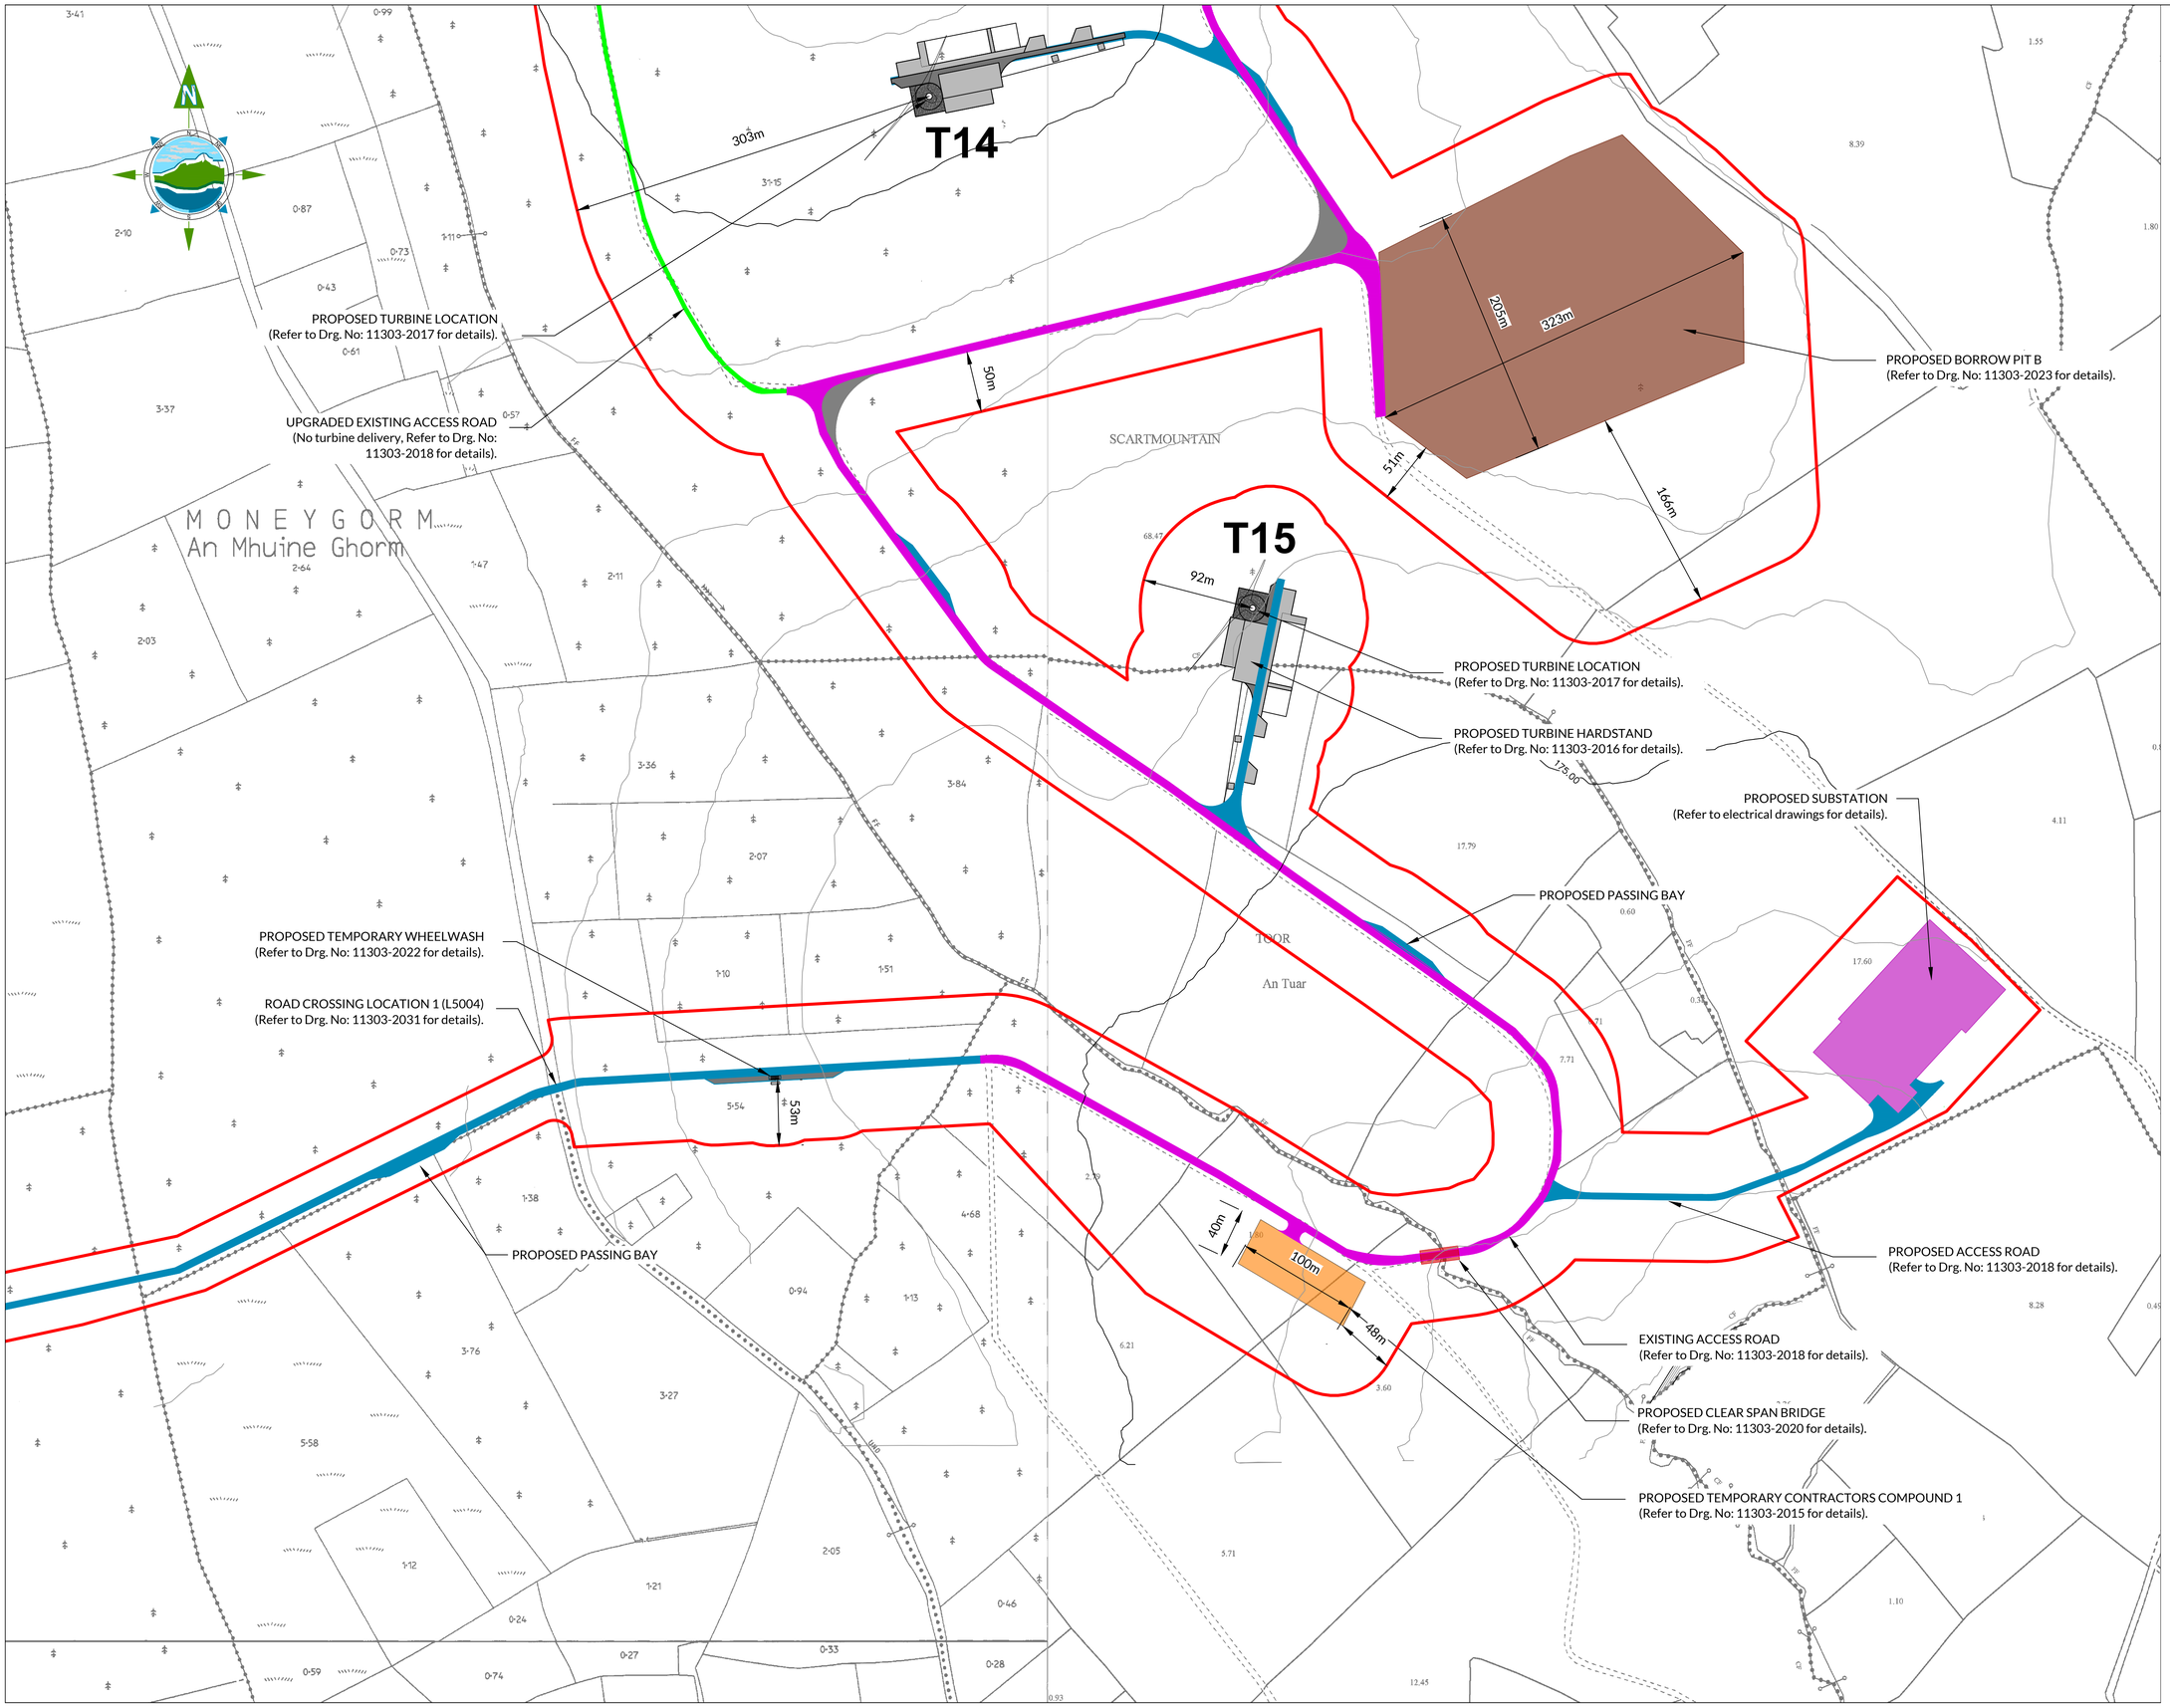

GENERAL LEGEND

- APPLICATION BOUNDARY
- EXISTING CONTOURS
- PROPOSED TURBINE HARDSTAND
- PROPOSED TURBINE LOCATION
- PROPOSED ACCESS TRACK
- EXISTING ACCESS TRACK
- UPGRADED EXISTING ACCESS TRACK, FOR CONSTRUCTION VEHICLES ONLY (No Turbine Delivery)
- BIODIVERSITY ENHANCEMENT LANDS
- PROPOSED BORROW PIT
- CONTRACTOR'S COMPOUND
- PROPOSED SUBSTATION
- PROPOSED MET MAST

KEY PLAN

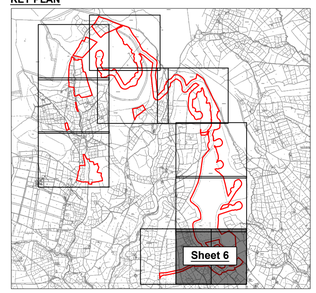

NOTES:

1. FIGURED DIMENSIONS ONLY TO BE TAKEN FROM THIS DRAWING.
2. ALL DRAWINGS TO BE CHECKED BY THE CONTRACTOR ON SITE.
3. ENGINEER/EMPLOYERS REPRESENTATIVE, AS APPROPRIATE, TO BE INFORMED BY THE CONTRACTOR OF ANY DISCREPANCIES BEFORE ANY WORK COMMENCES.
4. THE CONTRACTOR SHALL UNDERTAKE A THOROUGH CHECK FOR THE ACTUAL LOCATION OF ALL SERVICES/UTILITIES, ABOVE AND BELOW GROUND, BEFORE ANY WORK COMMENCES.
5. ALL LEVELS SHOWN RELATE TO ORDNANCE SURVEY DATUM AT MALIN HEAD.

Co. Waterford

OSI 1:5,000 Sheet No's: 5760, 5761, 5762, 5832, 5833, 5834, 5903, 5904 & 5904.

Ordnance Survey Ireland Licence number CYAL50311153. © Ordnance Survey Ireland/Government of Ireland

50m 0 50m 100m 150m

Rev	Date	Description	By	Chkd.
A	13.11.24	PLANNING ISSUE	MN	JS

Client: Ireland FuturEnergy

Project: SCART MOUNTAIN WIND FARM

Title: SITE LAYOUT PLAN - Sheet 6 of 10 -

Scale @ A1:	1:2,500	Scales as agreed with ABP 20.11.24
Prepared by: M. Nolan	Checked by: J. Staunton	Date: November '24

Drawing Status: Planning

TOBIN CONSULTING ENGINEERS
Tel: +353 (0)91 565 211
Email: info@tobin.ie
www.tobin.ie

TOBIN Consulting Engineers will not be liable for any use of this document for any purpose other than that for which it was originally prepared and provided. Except where specifically and explicitly agreed in writing by TOBIN Consulting Engineers, as copyright holder, no part of this document may be reproduced or transmitted in any form and this document shall not be relied upon by any third party for any purpose.

Drawing No.: 11303-2009

Revision: A