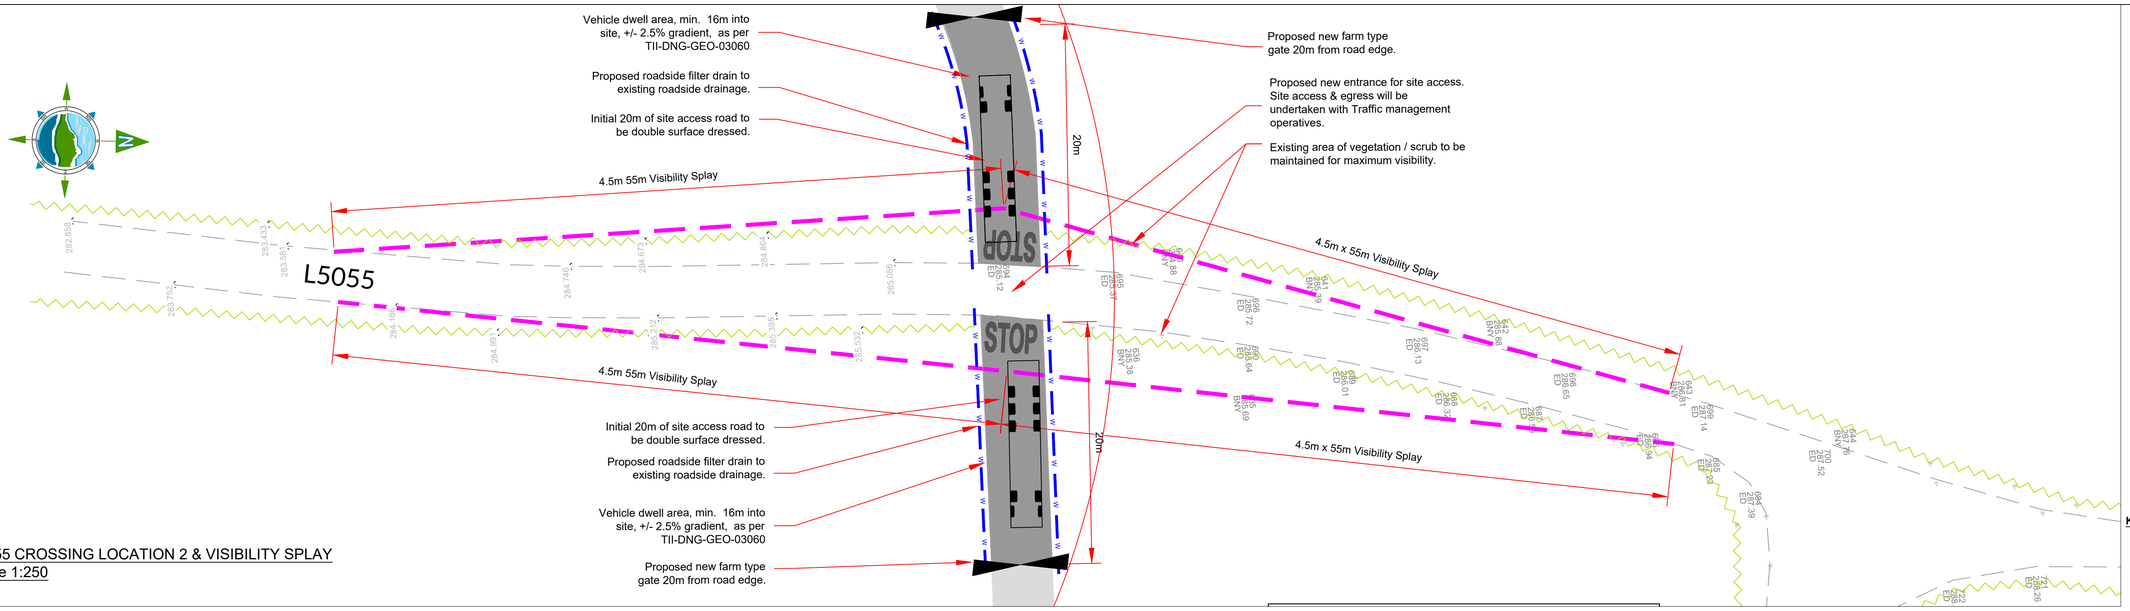

L5055 CROSSING LOCATION 2 & VISIBILITY SPLAY
Scale 1:250

Legend:

Visibility Envelope

Existing Ground Level

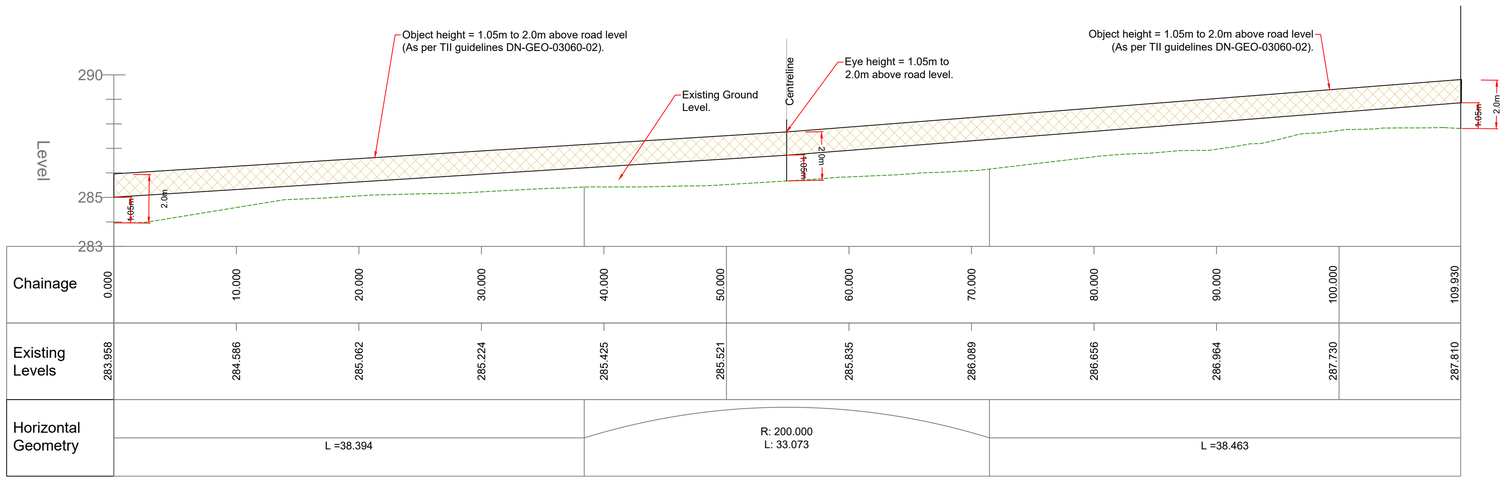

L5055 CROSSING LOCATION 2
VERTICAL PROFILE ALONG VISIBILITY SPLAY - EASTERN ENTRANCE
Scale H: 1:250 / V:1:125

Legend:

Visibility Envelope

Existing Ground Level

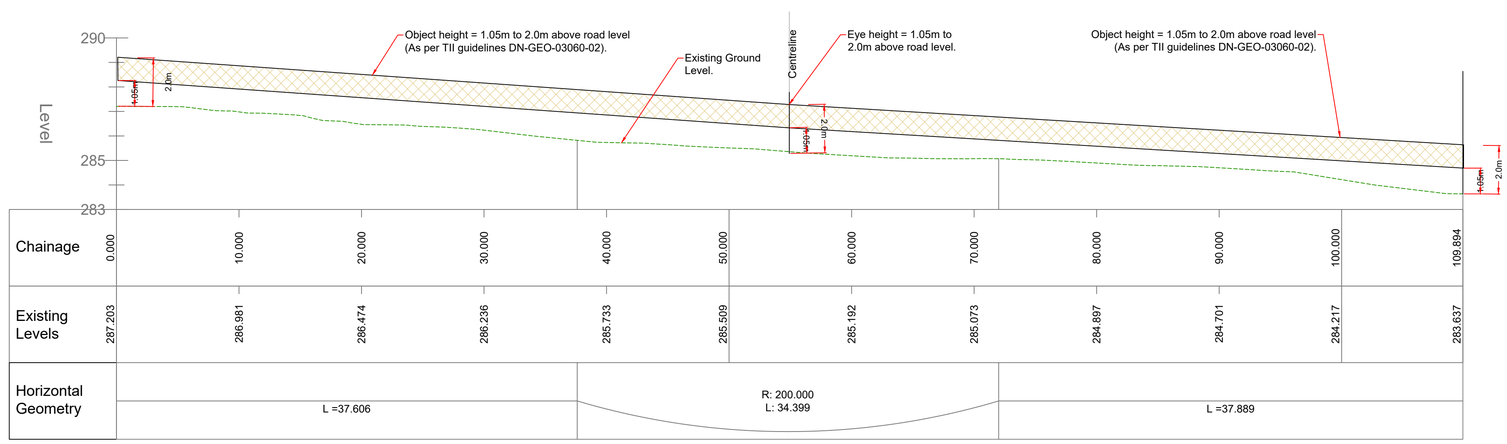

L5055 CROSSING LOCATION 2
VERTICAL PROFILE ALONG VISIBILITY SPLAY - WESTERN ENTRANCE
Scale H: 1:250 / V:1:125

GENERAL LEGEND

VISIBILITY SIGHTLINES (4.5m Setback from Road)

ROAD EDGE

PROPOSED ROAD SIDE DRAINAGE CHANNEL

EXISTING HEDGEROW

PROPOSED 450mmØ DRAINAGE CULVERT

KEY PLAN

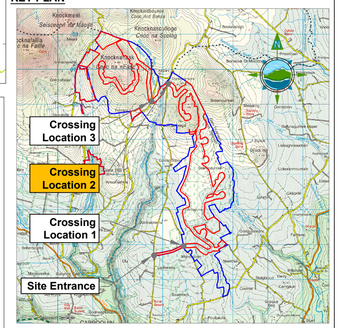

Rev	Date	Description	By	Chkd.
A	13.11.24	PLANNING ISSUE	MN	JS

Client: Ireland FuturEnergy

Project: SCART MOUNTAIN WIND FARM

Title: L5055 ROAD CROSSING LOCATION 2 VISIBILITY SIGHTLINES & DETAILS

Scale @ A1: As Shown

Prepared by: M. Nolan | Checked by: J. Staunton | Date: November '24

Drawing Status: Planning

TOBIN CONSULTING ENGINEERS
Tel: +353 (0)91 565 211
Email: info@tobin.ie
www.tobin.ie

TOBIN Consulting Engineers will not be liable for any use of this document for any purpose other than that for which it was originally prepared and provided. Except where specifically and explicitly agreed in writing by TOBIN Consulting Engineers, as copyright holder, no part of this document may be reproduced or transmitted in any form and this document shall not be relied upon by any third party for any purpose

Drawing No.: 11303-2032

Revision: A