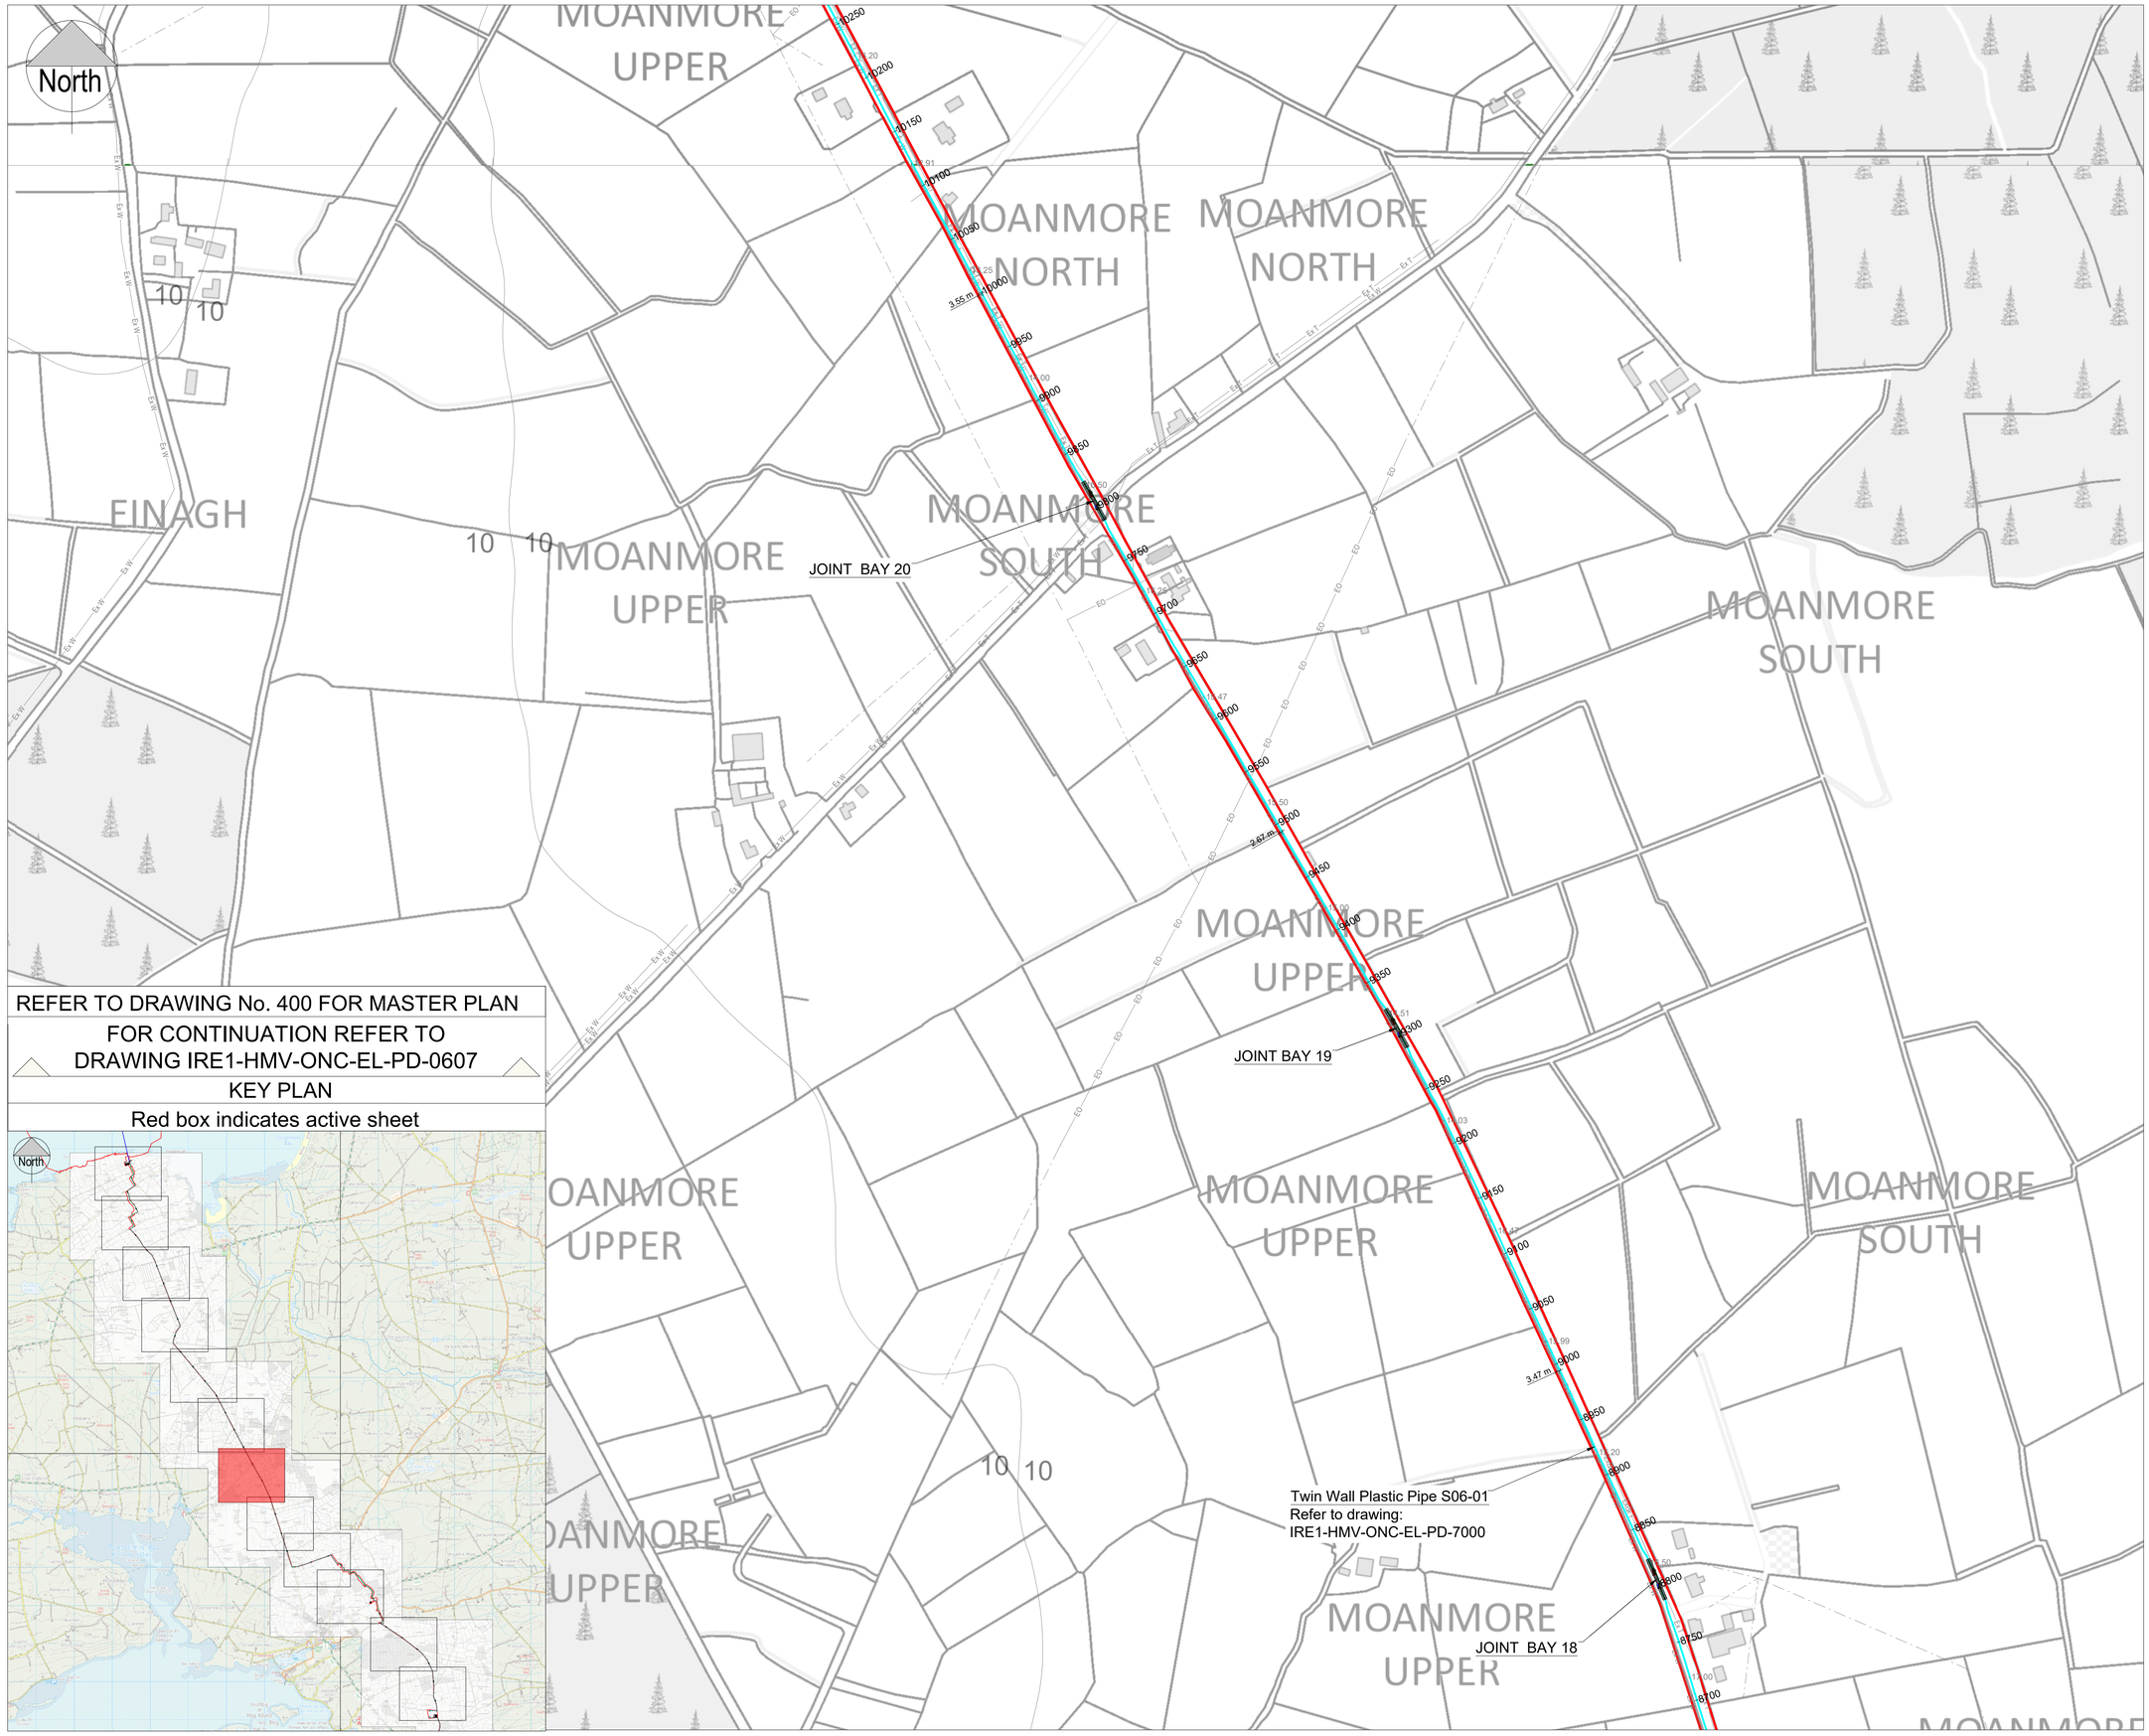

REFER TO DRAWING No. 400 FOR MASTER PLAN

FOR CONTINUATION REFER TO DRAWING IRE1-HMV-ONC-EL-PD-0607

KEY PLAN

Red box indicates active sheet

Legend:

- Red Line Boundary
- 220kV Onshore Grid Connection
- Existing Underground Cable
- Existing Overhead Lines
- Existing Eir Underground Services
- Existing Watermain
- Upgrade To Existing Track (3m width) for 220kV UGC
- Proposed Access Track (3m) Over 220kV UGC

Map Reproduced From Ordnance Survey Ireland
By Permission Of The Government.
Licence Number - **CYAL50267517**
© National Mapping Division of Tailte Éireann

REV	DATE	DESCRIPTION	BY	APP
01	28/11/24	ISSUED FOR PLANNING	PD	CM

PROJECT:
SCEIRDE ROCKS OFFSHORE WIND FARM

TITLE:
ONSHORE GRID ROUTE LAYOUT
SHEET 06 OF 12

FUINNEAMH SCEIRDE TEO

CLIENT:
H&MV ENGINEERING
High Voltage Specialists

MWP
ENGINEERING AND ENVIRONMENTAL CONSULTANTS
CORK | TRALEE | LONDON | LIMERICK
mwp.ie

DRAWN:	CHECKED:	APPROVED:
P.D.	C.M.	I.B.
PROJECT NUMBER: 24204	DATE: OCT '24	SCALE @ A1: 1:2500
STATUS DESCRIPTION: FOR PLANNING		STATUS: S4

DRAWING NUMBER: IRE1 - HMV - ONC - EL - PD - 0606
REV: 01