



PLAN VIEWS
SCALE 1:2000



DO NOT SCALE FROM THIS DRAWING. USE FIGURED DIMENSIONS IN ALL CASES. VERIFY DIMENSIONS ON SITE AND REPORT ANY DISCREPANCIES TO THE DESIGNERS IMMEDIATELY.
THIS DRAWING TO BE READ IN CONJUNCTION WITH THE DESIGNERS SPECIFICATION.
© THIS DRAWING IS COPYRIGHT AND MAY ONLY BE REPRODUCED WITH THE DESIGNERS PERMISSION.



- NOTES:
1. ALL DRAWINGS ARE TO BE READ IN CONJUNCTION WITH ALL RELEVANT SPECIFICATIONS, BILLS OF QUANTITIES, ARCHITECTURAL, SERVICES AND ENGINEERING DRAWINGS.
 2. ALL LEVELS ARE IN METRES RELATED TO ORDNANCE DATUM MALIN HEAD, OSGM15.
 3. ALL CO-ORDINATES ARE TO IRISH TRANSVERSE MERCATOR (ITM) AND IN METRES.
 4. ANY DISCREPANCIES BETWEEN THESE DOCUMENTS SHALL BE BROUGHT TO THE ATTENTION OF THE ENGINEER.
 5. DRAWINGS ARE NOT TO BE SCALED.
 6. ALL DIMENSIONS ARE IN METRES, UNLESS NOTED OTHERWISE.

LEGEND


- PROPOSED HDD ALIGNMENT
- COFFERDAM AREA

VERTICAL ALIGNMENT LEGEND


- EXISTING GROUND
- PROPOSED HDD ALIGNMENT
- BASE OF PEAT
- ROCK FORMATION LEVEL
- JOINT BAY HARDSTAND AREA REQUIRED 36M X 3.5M
- JOINT BAY HARDSTAND CONSTRUCTED USING COFFERDAM TECHNIQUE

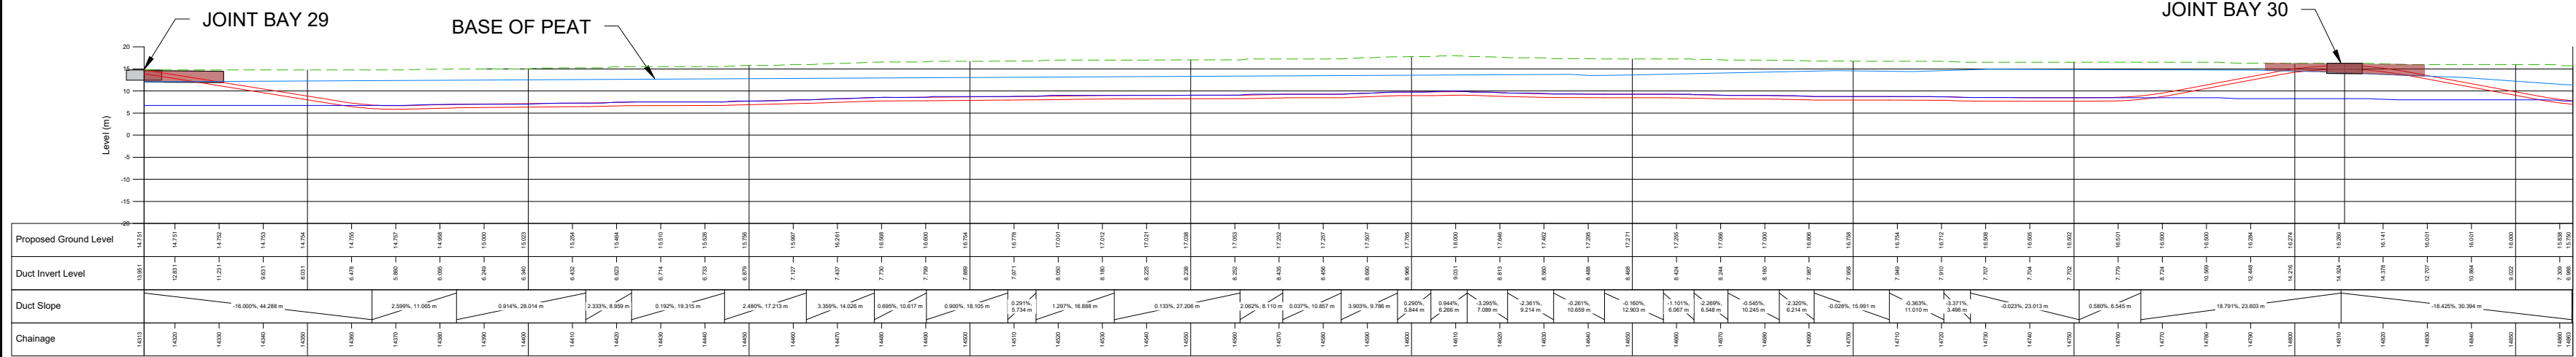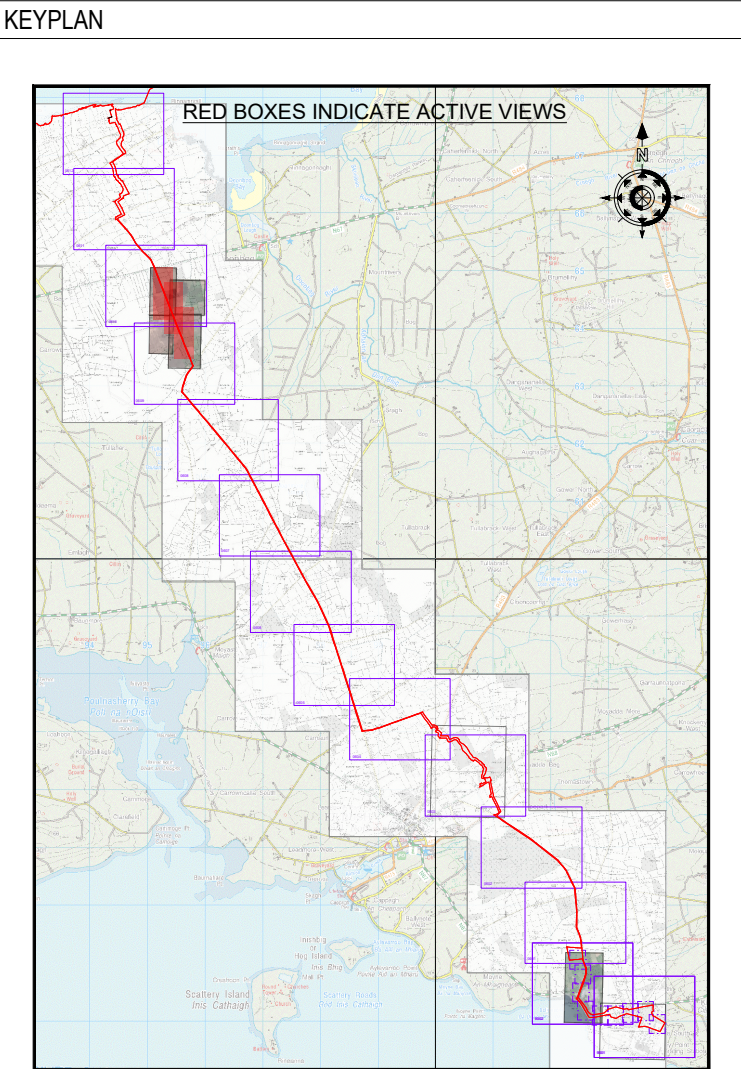

LONG SECTION CH. 14313 TO CH. 14863
SCALE 1:1250

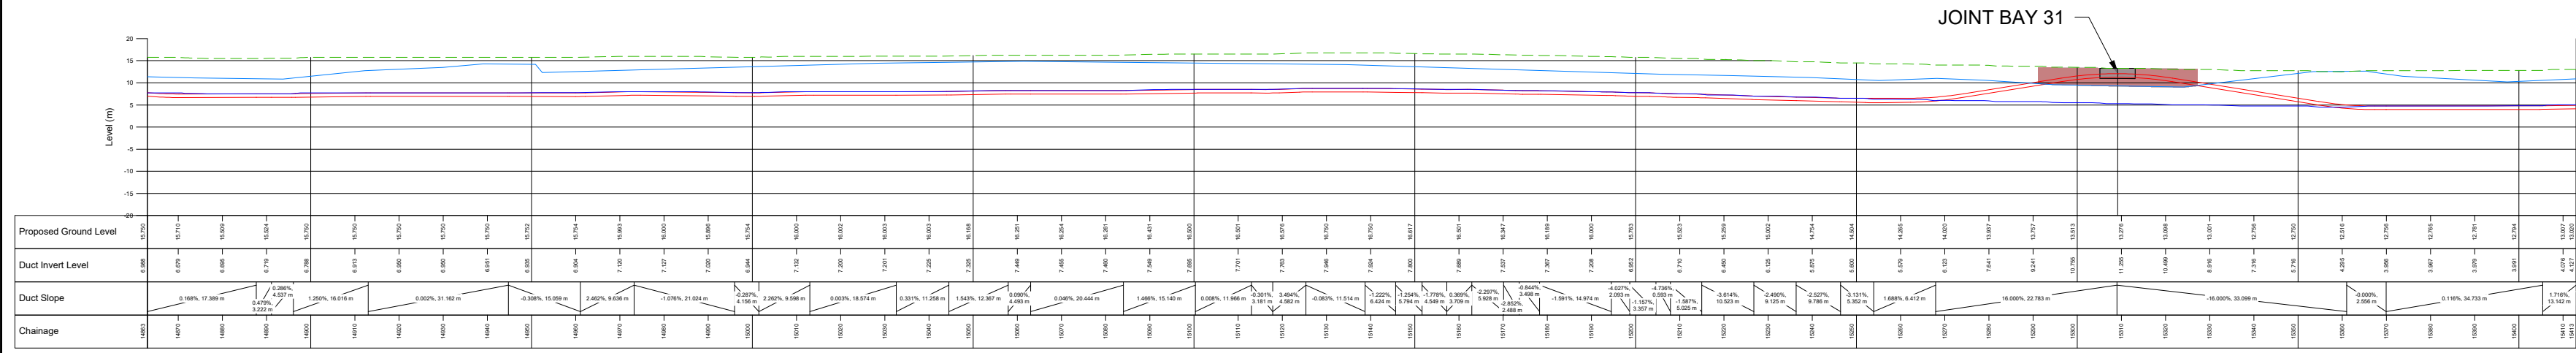

LONG SECTION CH. 14863 TO CH. 15413
SCALE 1:1250

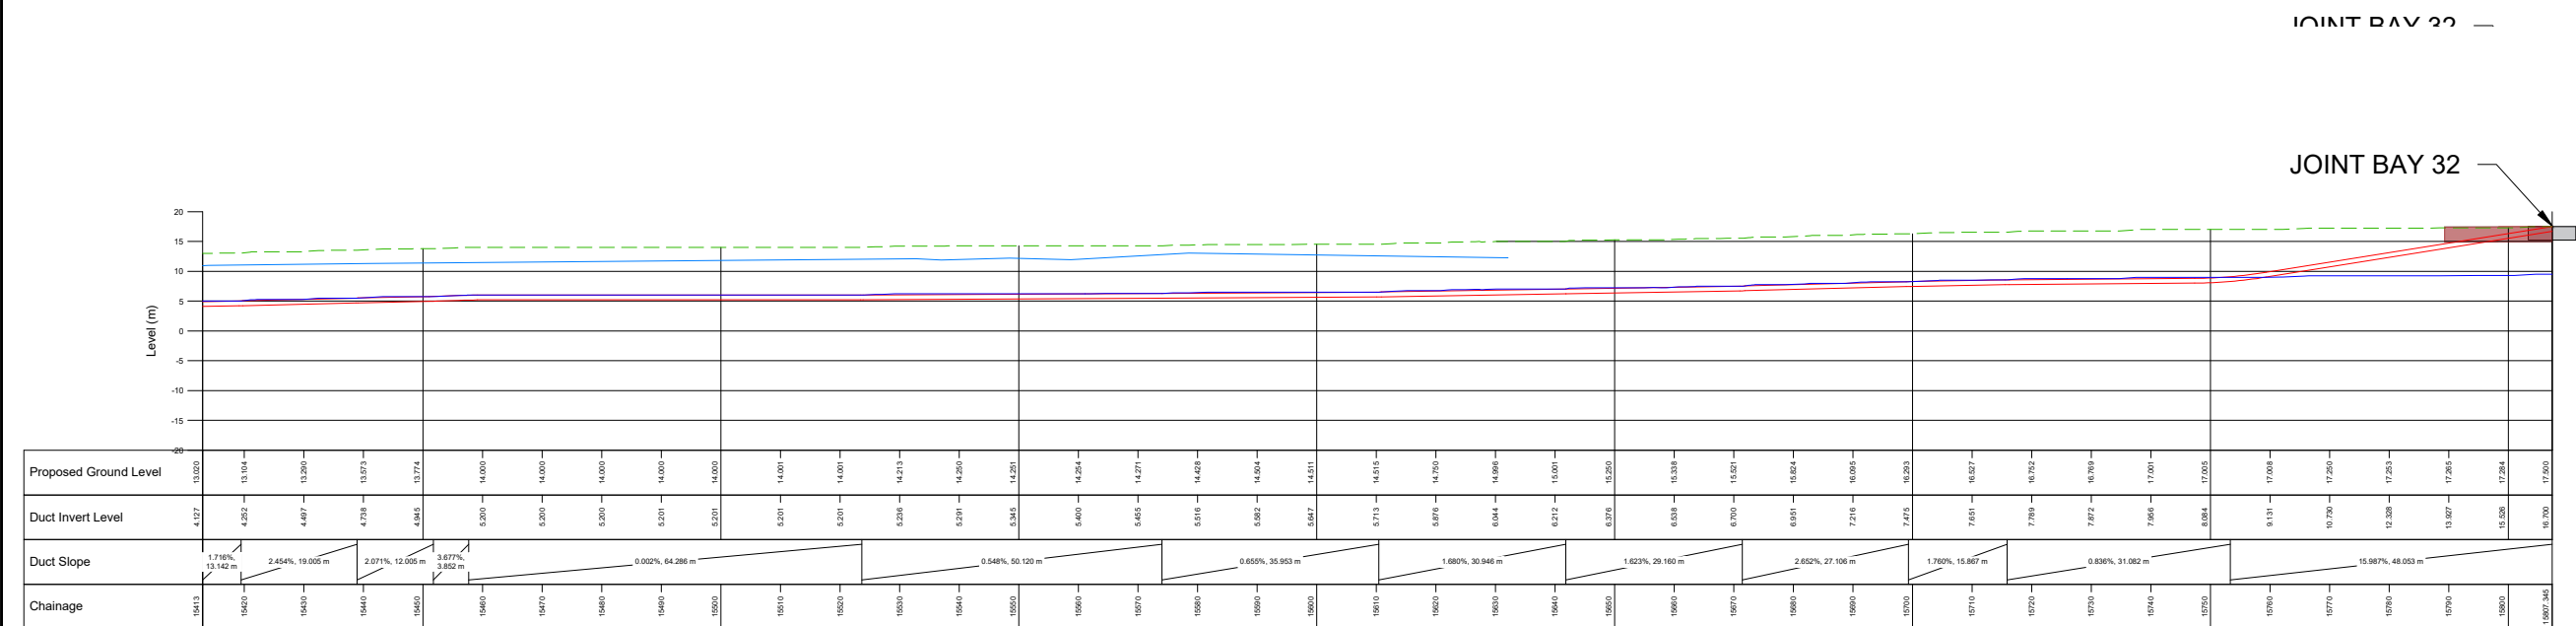

LONG SECTION CH. 15413 TO CH. 15807.345
SCALE 1:1250

01	28/11/24	ISSUED FOR PLANNING	PD	CM
REV	DATE	DESCRIPTION	BY	APP

PROJECT: SCERIDE ROCKS OFFSHORE WIND FARM

TITLE: L-20301 HDD DUCT INSTALLATION

CLIENT:



DRAWN: P.D.	CHECKED: C.M.	APPROVED: B.S.
PROJECT NUMBER: 24240	DATE: NOV. '24	SCALE @ A1: AS SHOWN
STATUS DESCRIPTION: FOR PLANNING		STATUS: S4
DRAWING NUMBER: IRE1-HMV-ONC-EL-PD-7005	REV: 01	