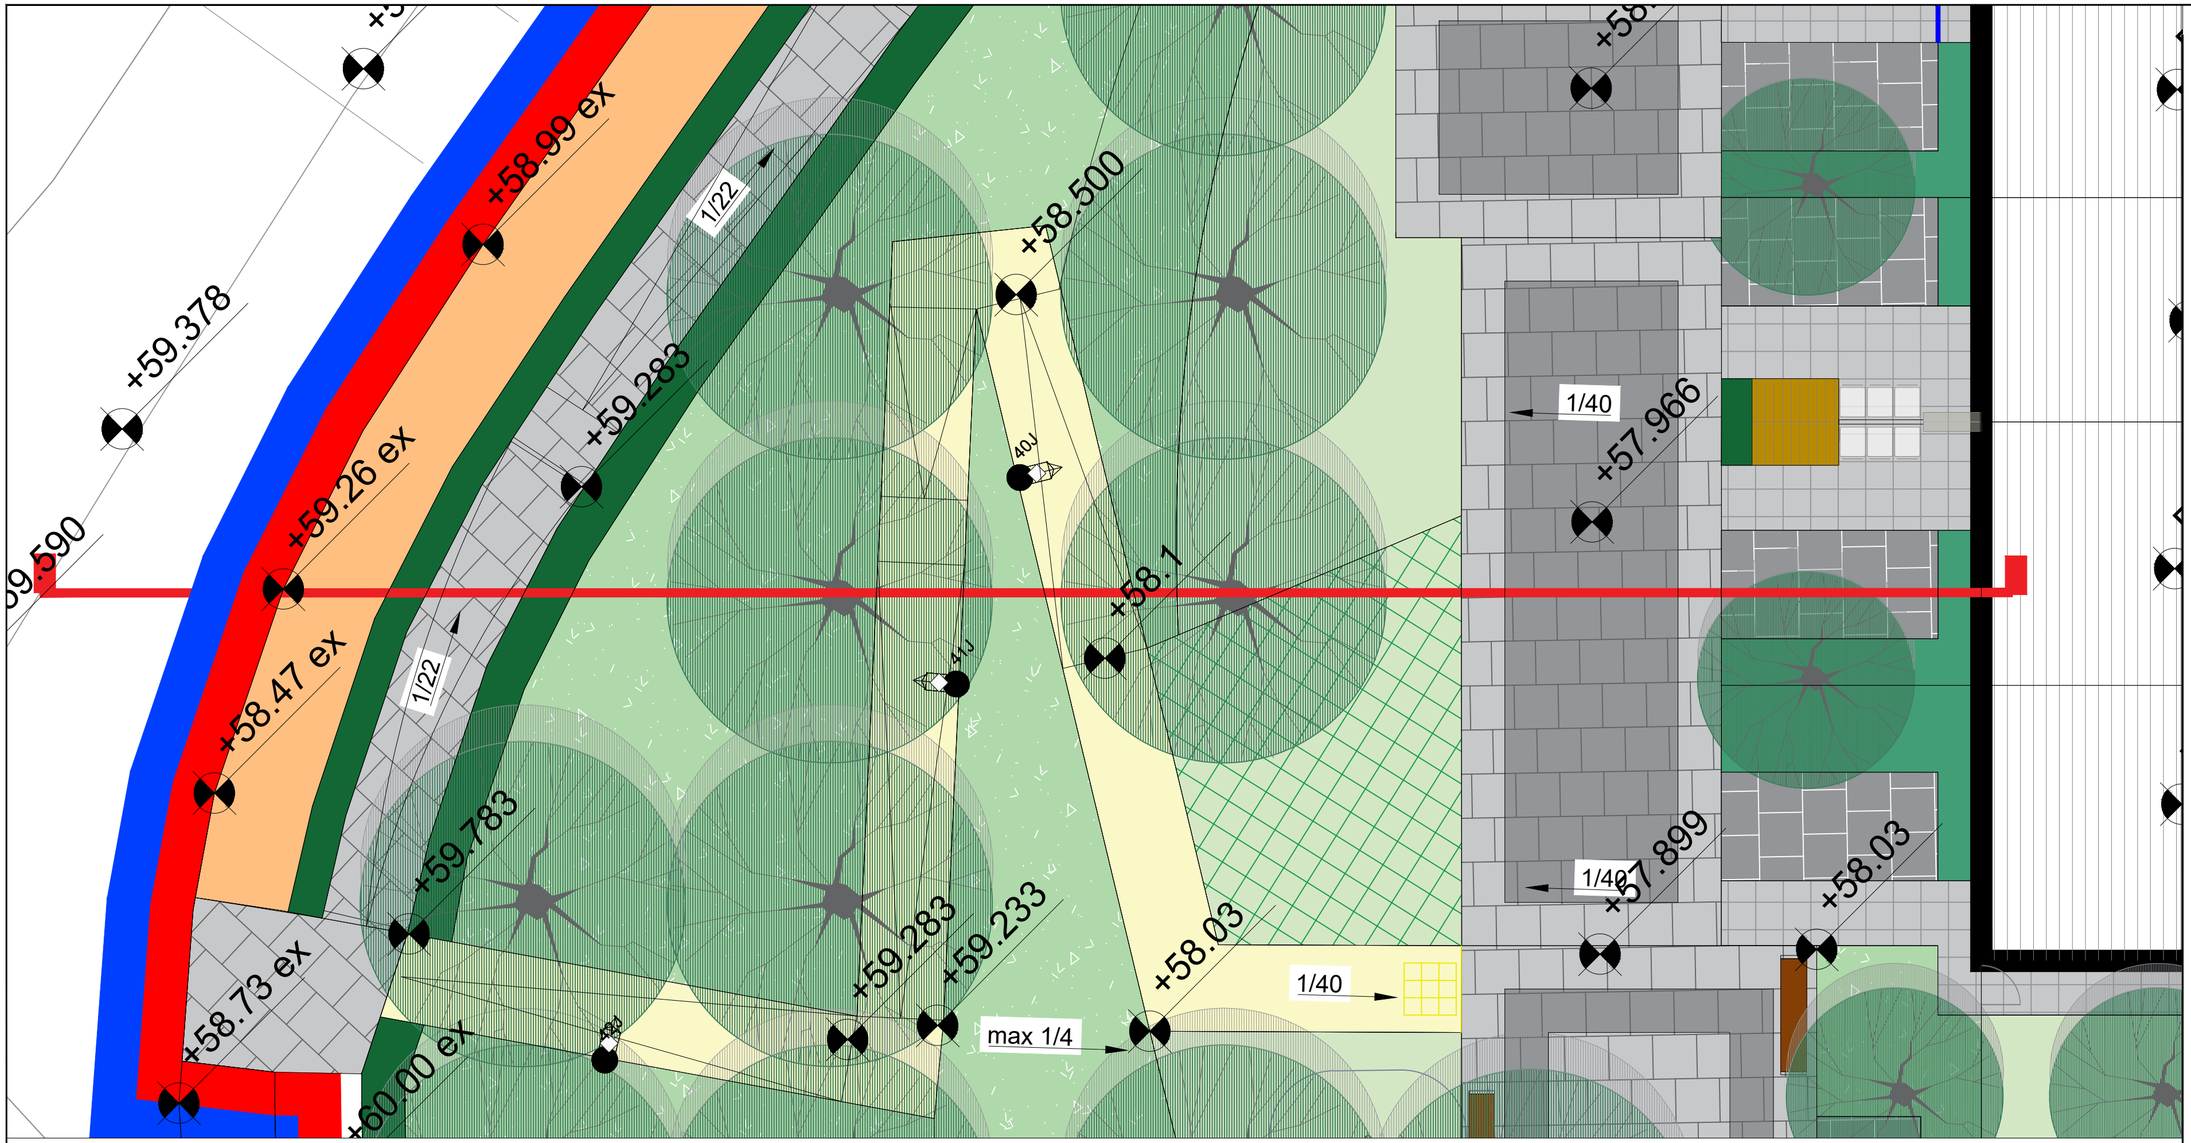

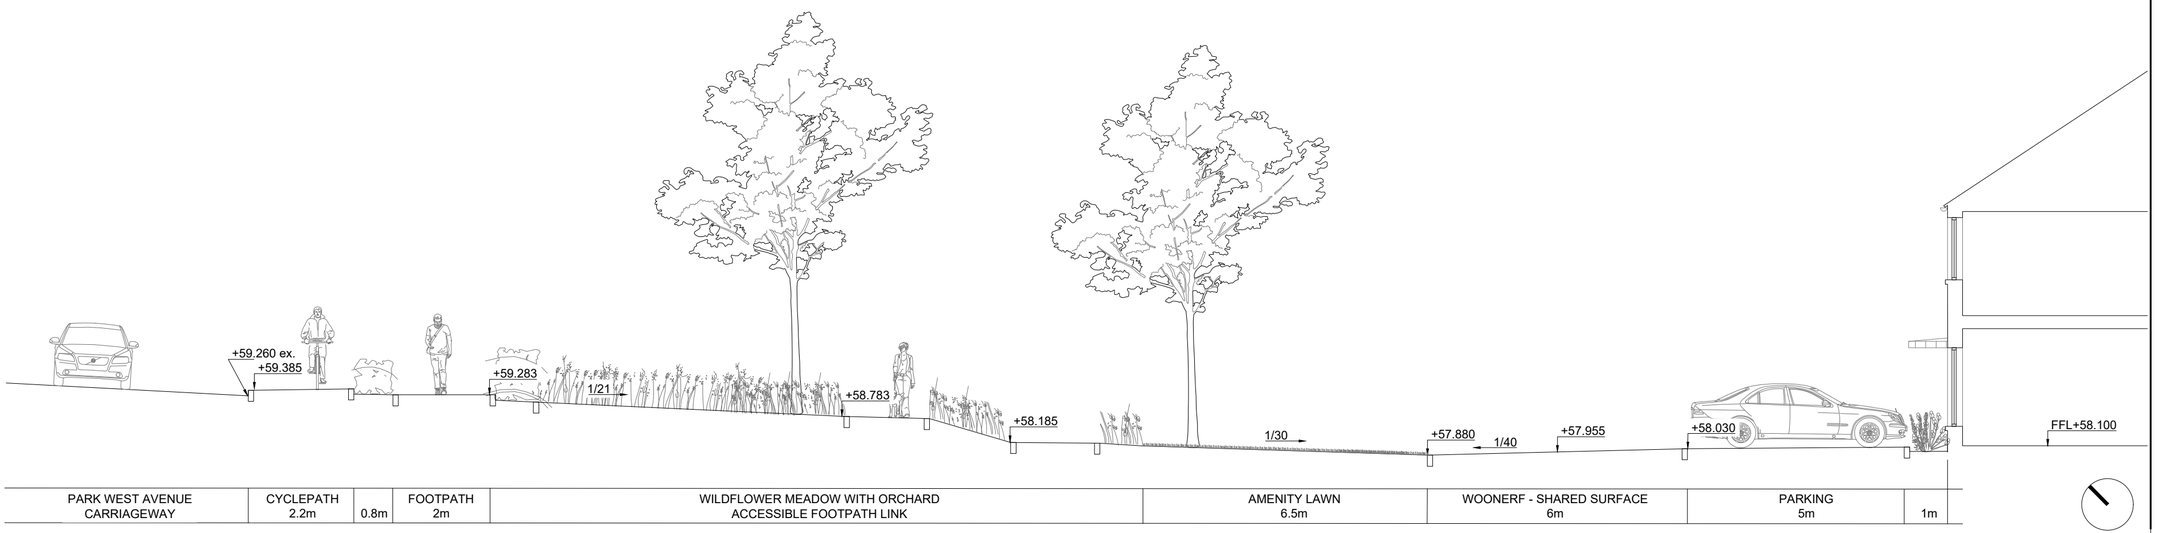

PARK WEST AVENUE CARRIAGEWAY	CYCLEPATH 2.2m	0.8m	FOOTPATH 2m	WILDFLOWER MEADOW WITH ORCHARD ACCESSIBLE FOOTPATH LINK	AMENITY LAWN 6.5m	WOONERF - SHARED SURFACE 6m	PARKING 5m	1m

REV	DESCRIPTION	DATE
02	Planning	10.12.24
01	Planning	06.12.24

Mitchell + Associates

PROJECT TITLE:
Cherry Orchard Point - Phase 2

CLIENT:
LDA

DRAWING NAME:
Landscape sections

DRAWING NUMBER:
408

JOB NUMBER:
LCHE014

STATUS:
Planning

DRAWN:	CHECKED:	SCALE:
VK	FM	1:100 @ A2

NOTES:
All dimensions are in millimeters unless otherwise stated and shall be checked and confirmed by the contractor on site. Any discrepancies shall be immediately reported to the landscape architects. Work to figured dimensions only - Do not scale from drawing. Do Not Scale. Use Figured Dimensions Only. Not for Construction Purposes unless Specifically Marked. © This Drawing is Copyright of Mitchell + Associates.

www.mitchell.ie info@mitchell.ie +353 1 454 5066