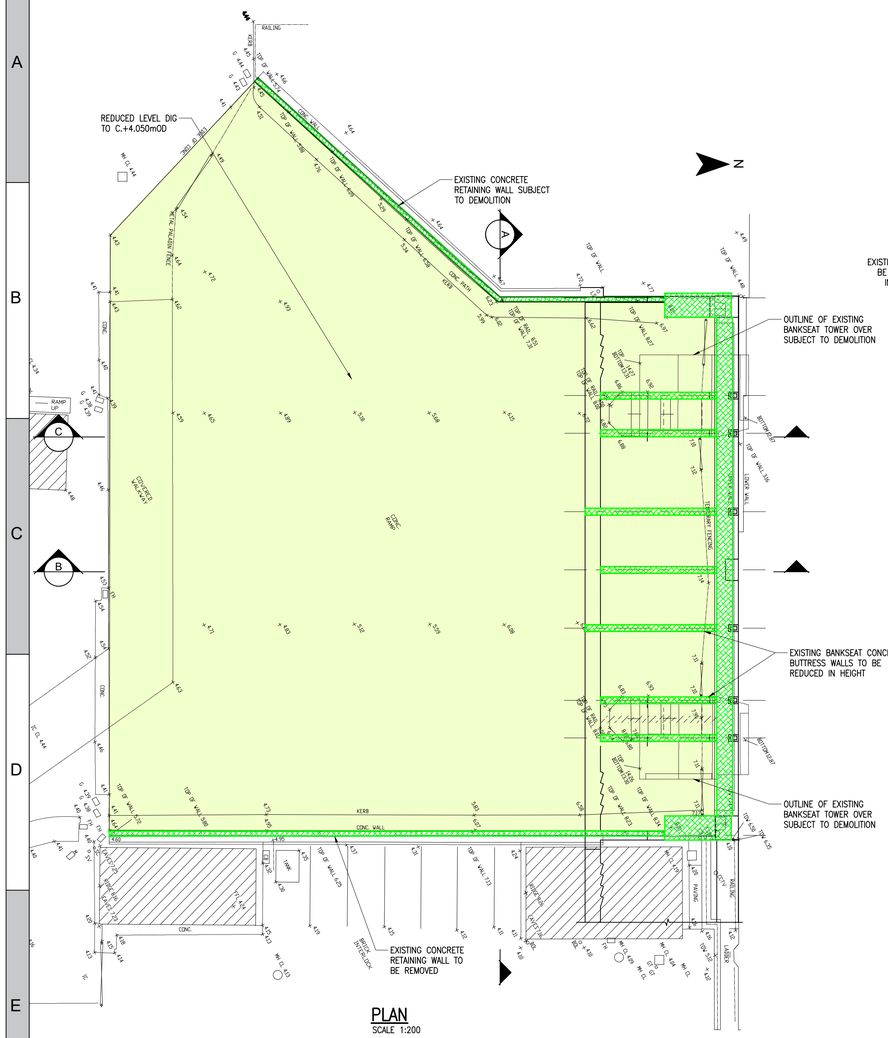

PLAN
SCALE 1:200

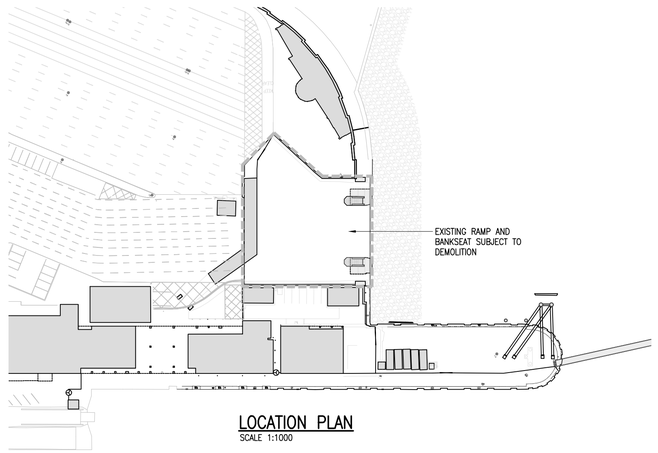

LOCATION PLAN
SCALE 1:1000

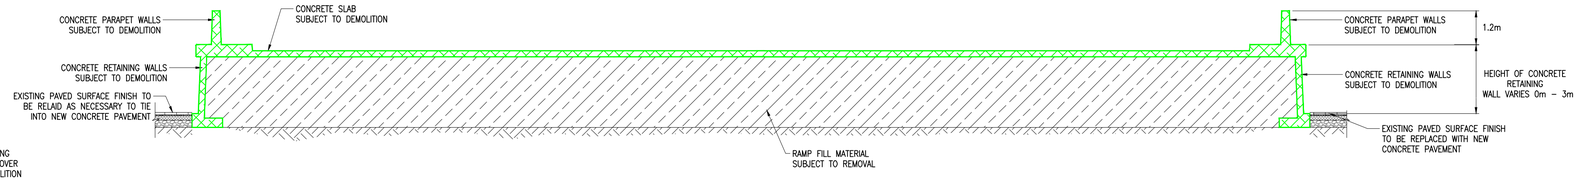

SECTION A–A REMOVAL OF RAMP & RETAINING WALLS
SCALE 1:50

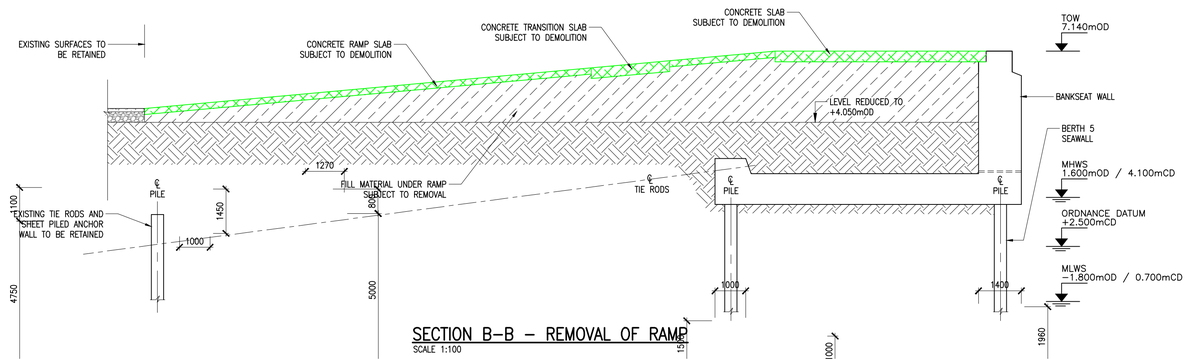

SECTION B–B – REMOVAL OF RAMP
SCALE 1:100

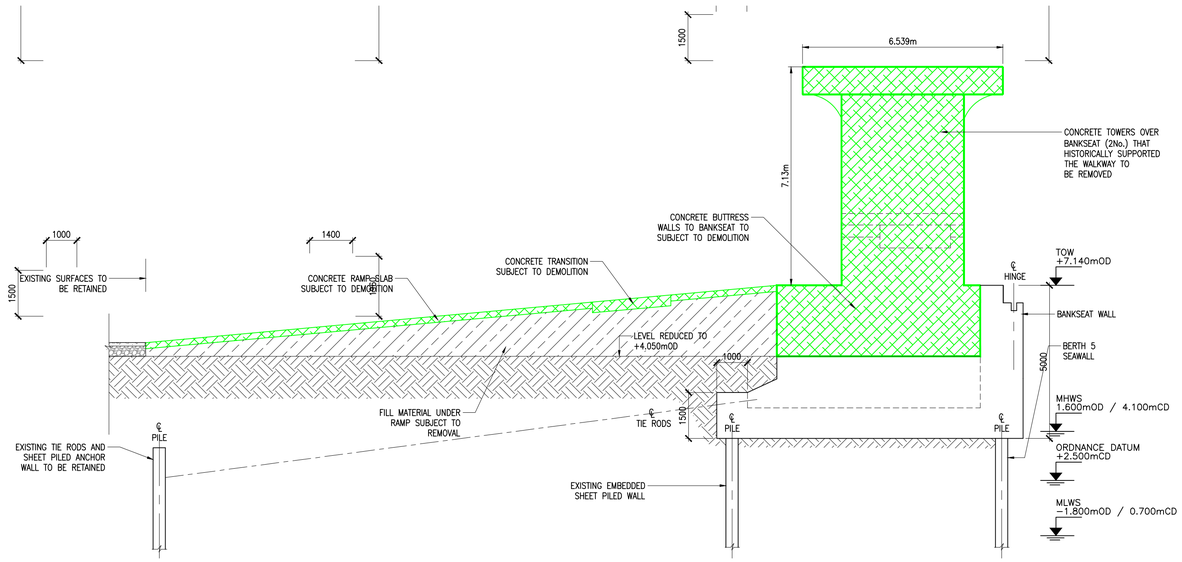

SECTION C–C – REMOVAL OF CONCRETE TOWERS AT BERTH 5 QUAY WALL
SCALE 1:100

LEGEND

- DENOTES EXTENT OF STRUCTURE SUBJECT TO DEMOLITION WORKS
- DENOTES GRANULAR FILL MATERIAL SUBJECT TO REMOVAL AND DISPOSAL IN A LICENSED WASTE FACILITY
- DENOTES EXTENT OF CONCRETE RAMP SLAB SUBJECT TO DEMOLITION WORKS

REVISION:	DATE:	COMMENTS:	DRWN:	CHKD:	APRV:
R00	30/09/2024	FINAL ISSUE	TB	RN	RN

REVISION CONTROL:

DISCLAIMER:

THIS IS MADE AVAILABLE "AS IS" AND NO WARRANTIES ARE GIVEN OR LIABILITIES OF ANY KIND ARE ASSUMED WITH RESPECT TO THE QUALITY OF SUCH INFORMATION, INCLUDING, BUT NOT LIMITED, TO ITS FITNESS FOR A SPECIFIC PURPOSE, NON-INFRINGEMENT OF THIRD PARTY RIGHTS OR ITS CORRECTNESS. THE REPRODUCTION, DISTRIBUTION AND UTILISATION OF THIS DOCUMENT AS WELL AS THE COMMUNICATION OF ITS CONTENTS TO OTHERS WITHOUT EXPLICIT AUTHORISATION IS PROHIBITED. COPIES - DIGITAL OR PRINTED ARE NOT CONTROLLED.

MAP NOTES/ DATA SOURCES:

LICENCE NUMBER © NATIONAL MAPPING DIVISION OF TAILTE EIREANN # 50351976

DRAWING STATUS:
PLANNING APPLICATION

CLIENT/ EMPLOYER:
KISH OFFSHORE WIND LTD/ BRAY OFFSHORE WIND LTD.

PROJECT TITLE:
DUBLIN ARRAY O & M BUILDING, ST. MICHAEL'S PIER
DUN LAOGHAIRE HARBOUR, CO. DUBLIN

DRAWING TITLE:
PROPOSED DEMOLITION,
GENERAL ARANGEMENT,
HSS RAMP & BANKSEAT

SHEET NO:
1 OF 1

DRAWING NUMBER:
DUN-WMS-ZZ-FD-DR-S-P7000

REVISION NO:
R00

SCALE BAR:

SCALE:

PLOT SIZE: A1

DATUM: IRENET95

VERTICAL REF:

PRJ: IRENET95 IRISH TRANSVERSE MERCATOR

waterman moylan

DublinArray
Generation for generations