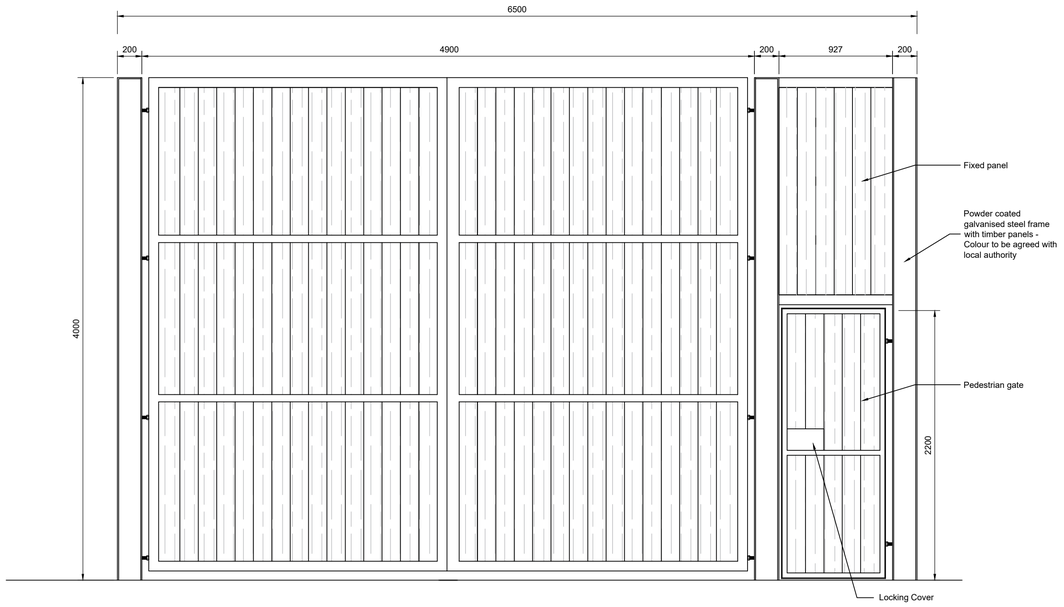

SUBSTATION GATE ELEVATION

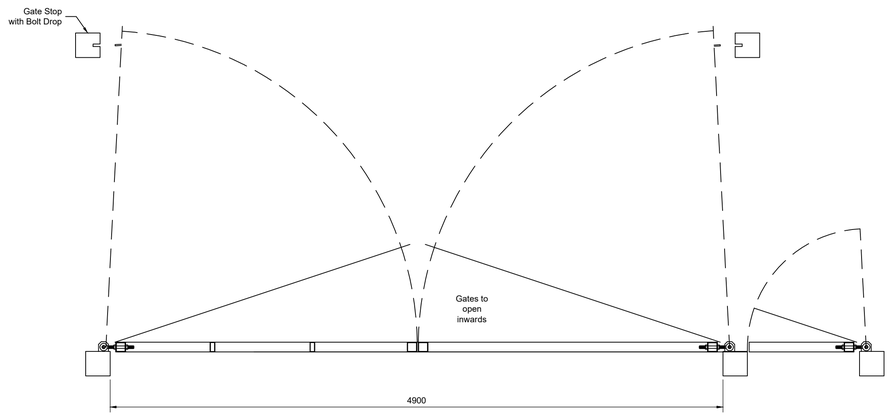

SUBSTATION GATE PLAN

NOTES

1. For Planning purposes only.
2. This drawing shall be read in conjunction with all other drawings, reports and specifications.
3. Unless otherwise indicated, all dimensions are in millimetres .
4. Do not scale off this drawing. Use figured dimensions only.
5. The enclosed compound containing the main switching apparatus and high voltage plant is referred to as the Onshore Sub-Station (OSS) for the purpose of Spatial Planning .This compound can also be referred to as an Onshore Compensation Compound (OCC) as per Eirgrid Specifications and will revert to OCC at detailed design phase and/or post consent.

KEY TO SYMBOLS

REFERENCE DRAWINGS

229100714-MMD-00-XX-DR-C-0228	Onshore Site Layout Plan - Sheet 28
229100714-MMD-00-XX-DR-C-0229	Onshore Site Layout Plan - Sheet 29
229100714-MMD-00-XX-DR-C-5032	OSS Contiguous Elevation - Sheet 03

EcoDoc NUMBER:
004795472-03

DRAWING STATUS
PUBLIC

DISCLAIMER
THIS IS MADE AVAILABLE "AS IS" AND NO WARRANTIES ARE GIVEN OR LIABILITIES OF ANY KIND ARE ASSUMED WITH RESPECT TO THE QUALITY OF SUCH INFORMATION, INCLUDING, BUT NOT LIMITED, TO ITS FITNESS FOR A SPECIFIC PURPOSE, NON-INFRINGEMENT OF THIRD PARTY RIGHTS OR IT'S CORRECTNESS. THE REPRODUCTION, DISTRIBUTION AND UTILISATION OF THIS DOCUMENT AS WELL AS THE COMMUNICATION OF ITS CONTENTS TO OTHERS WITHOUT EXPLICIT AUTHORISATION IS PROHIBITED.
COPIES – DIGITAL OR PRINTED ARE NOT CONTROLLED.

MAP NOTES / DATA SOURCES:

PROJECT TITLE:
Dublin Array Offshore Wind Farm

DRAWING TITLE:
OSS - Gate Details

DRAWING NUMBER: 229100714-MMD-00-XX-DR-C-5042
SHEET NUMBER: 01 OF 01

VER	DATE	REMARKS	DRAW	CHECK	APRD
PL1	2024-10-18	For Submission	SHY	DMC	TK
PL2	2024-11-04	For Submission	SHY	DMC	TK

SCALE: 1:20 | DATUM: IRENET95 | VERTICAL REF:
PLOT SIZE: A1 | PRJ: IRENET95 IRISH TRANSVERSE MERCATOR

Meters
0 1 2
1:20

GRID NORTH

MOTT MACDONALD

DublinArray
Generation for generations
Kish Offshore Wind Limited - Bray Offshore Wind Limited