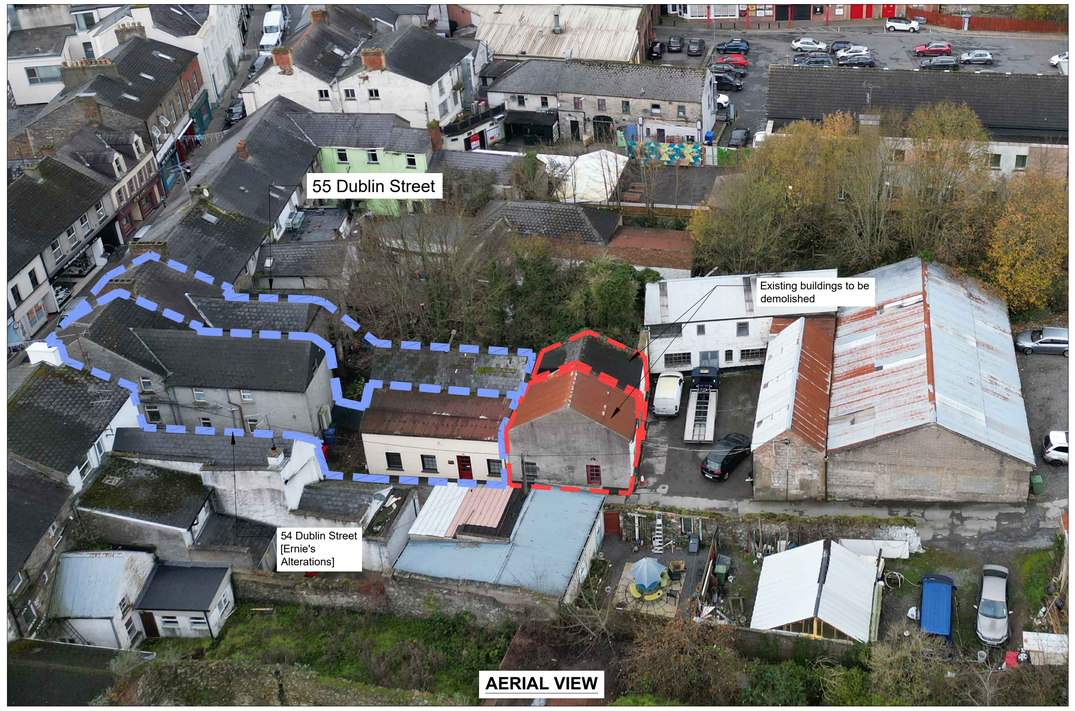

AERIAL VIEW

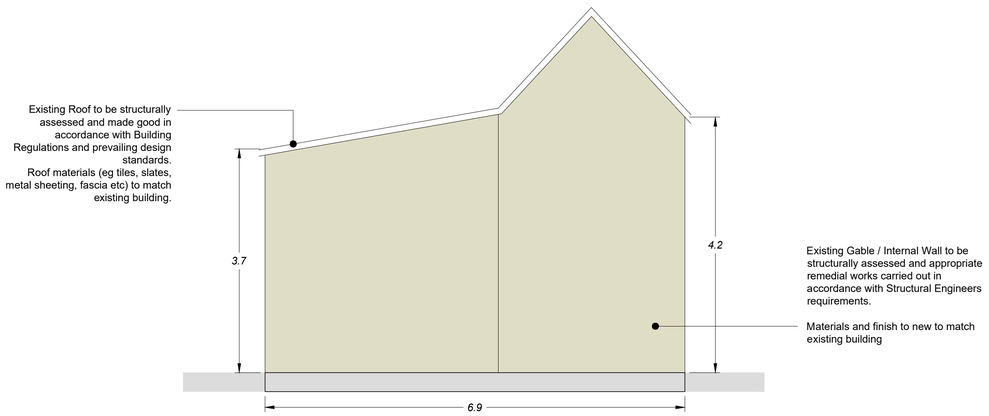

ELEVATION 9-9
SCALE 1:50

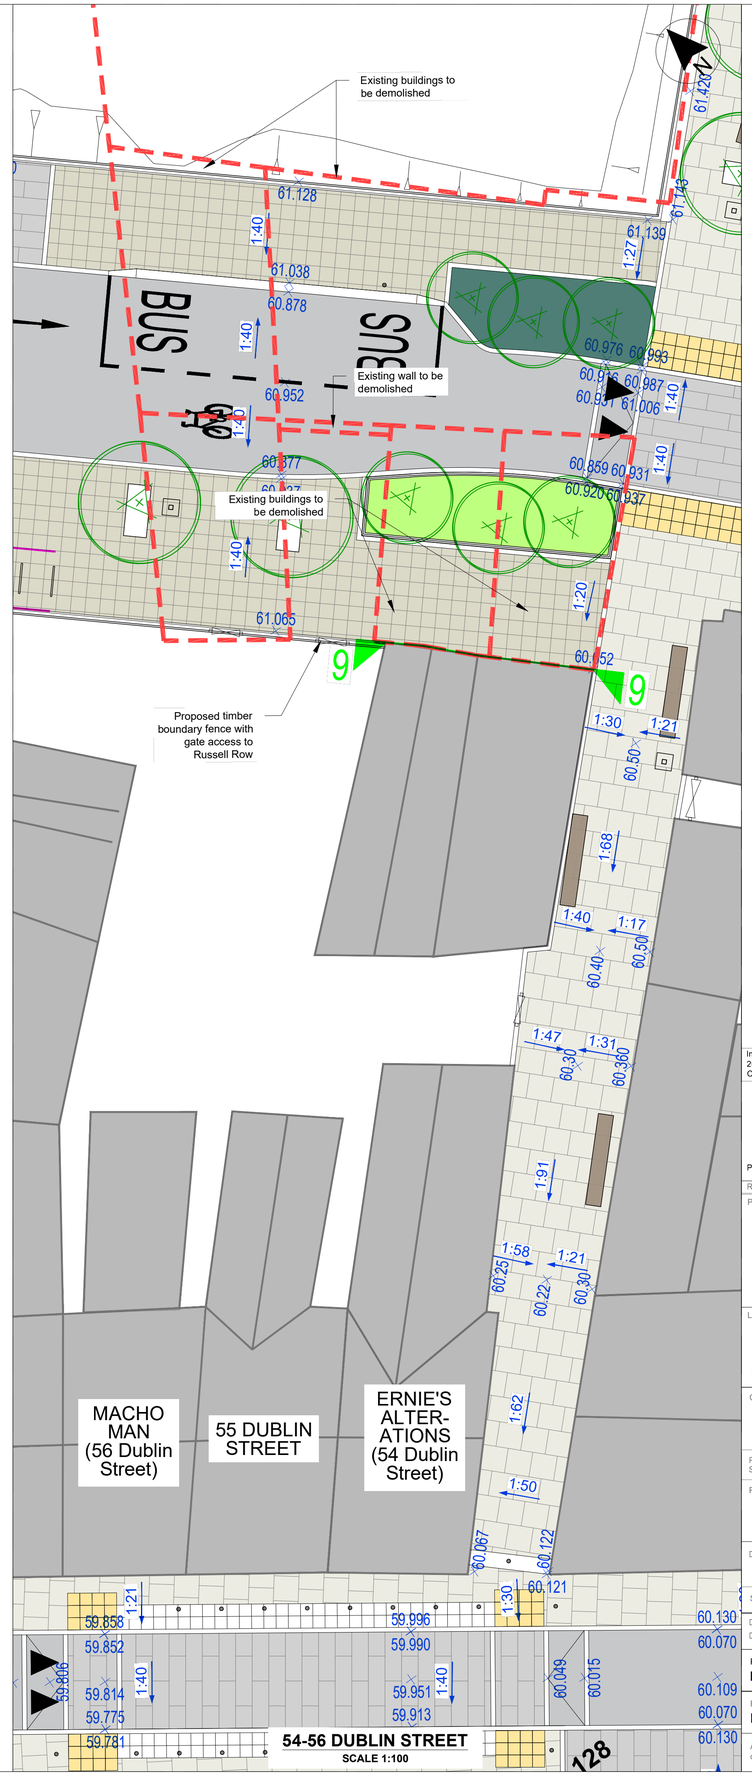

54-56 DUBLIN STREET
SCALE 1:100

LEGEND

- OUTLINE OF BUILDING TO BE DEMOLISHED
- 60.73 — PROPOSED LEVEL
- 9 — 9 — ELEVATION EXTENT AND VIEW DIRECTION

Includes Ordnance Survey Ireland data reproduced under OSi Licence No. 2020/OSi_NMA_158 Monaghan County Council. Unauthorised reproduction infringes Ordnance Survey Ireland, Government of Ireland copyright. © Ordnance Survey Ireland, 2023

Rev	Date	Description	App
P02	13.02.25	Minor changes for planning issue	DSA

Project Manager, Civil & Structural Engineers
McAdam
ENHANCING LOCAL COMMUNITIES
1c Montgomery House
478 Castlereagh Road
Belfast, BT5 6BQ
T: 028 9040 2000
E: admin@mcadamdesign.co.uk
www.mcadamdesign.co.uk

Landscape Architects
open optimised environments
Optomised Environments Ltd
Quartermile two, 2 Lister Square
Edinburgh, EH3 9GL
T 0131 221 5920
www.op-en.co.uk | info@op-en.co.uk

Client
Comhairle Contae Mhuineacháin
Monaghan County Council

Project Status: STAGE 3 - PLANNING

Project: DUBLIN ROAD NORTH

Drawing: RUSSEL ROW BOUNDARY PROPOSALS
SHEET 16 - 54-56 DUBLIN STREET

Scale: AS SHOWN @ A1

Drawn	JG	Checked	DSA	Approved	KOS
Date	11.02.24	Date	11.02.24	Date	11.02.24

Project	- Organisation	- Zone	- Level	- Type	- Role	- Number	- Revision
DSN	- MCA	- ZZ	- XX	- DR	- CE	- 1841	- P02

Project Number: E2442

Status code & Description: S2 For Information

All dimensions are in metres. Figured dimensions to be taken in preference to scaled dimensions. Dimensions to be checked on site. © 2023 McAdam Design Ltd.