A1

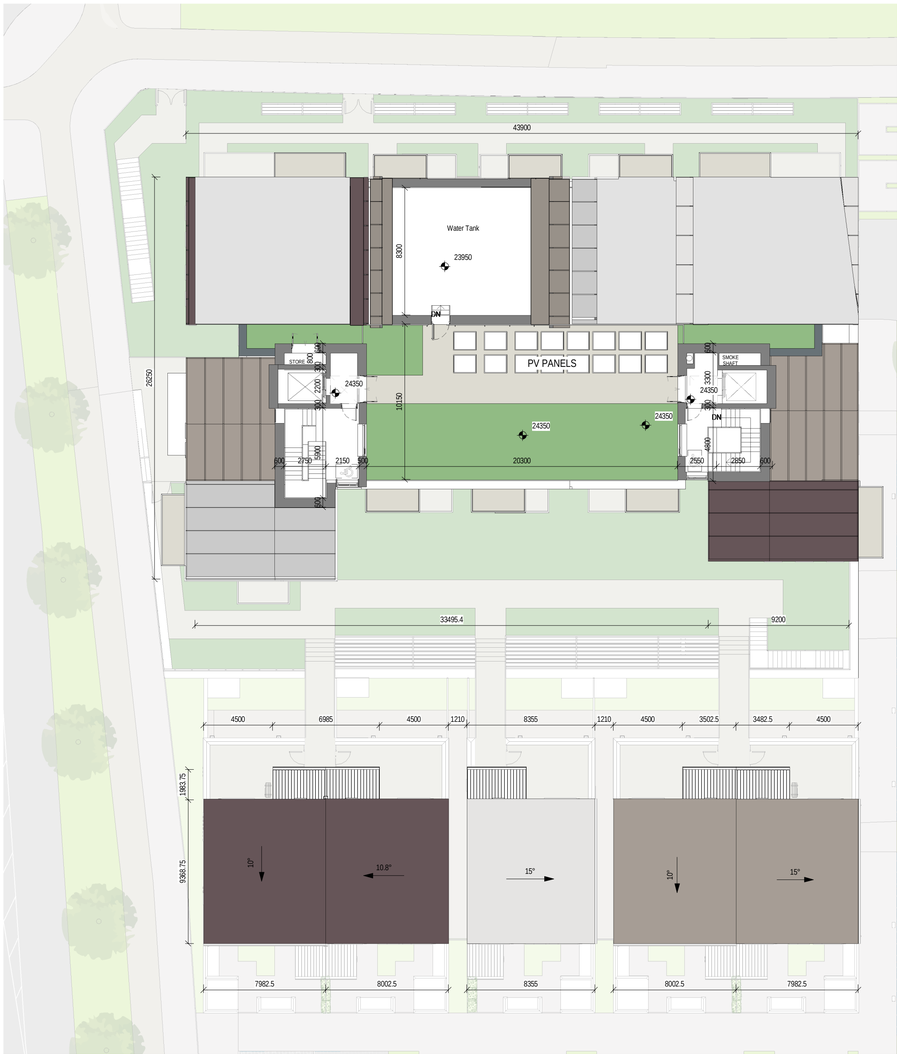

1 Level 07
Scale: 1 : 200

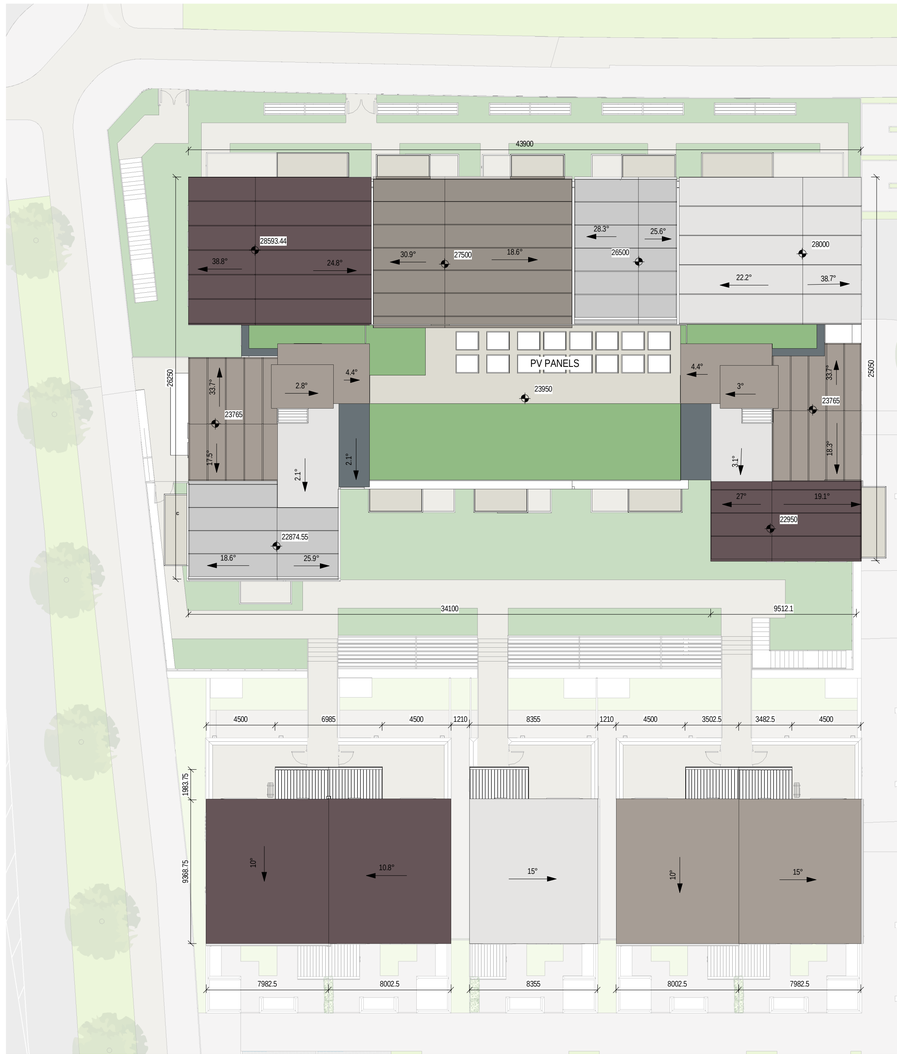

2 Roof Level
Scale: 1 : 200

REV	DATE	DESCRIPTION	BY
P1	28-02-2025	PLANNING APPLICATION	MC

DO NOT SCALE | USE FIGURED DIMENSIONS ONLY | NOTIFY THE ARCHITECTS OF ANY DISCREPENCIES ON THE DRAWING PRIOR TO WORK PROCEEDING | THIS DRAWING IS COPYRIGHT OF MCCAULEY DAYE O'CONNELL ARCHITECTS

LEGEND

Note:

*Please refer to Site Plan for Ground Floor Levels and North Point Location
*Levels on this sheet taken from temporary benchmark at 0.0

Spot Levels

NORTH POINT

ONLY FOR REFERENCE WITH PLAN DRAWINGS

APPROVED BY

08/05/2025 13:17:21

Client:	South Dublin County Council
Project:	Kishoge Part 10 Application - Site 5
Title:	APARTMENT BLOCK - FLOOR PLANS 03
Stage:	PLANNING
Status:	S5 FOR SUBMISSION
Sheet No.:	KSG5-MDO-B01-ZZ-DR-A-07003
Scale As:	As indicated @ A1
Current Rev.:	P1
Project No.:	1424

mdo ARCHITECTS
11 Merrion Square N, Dublin 2, Ireland
+353 (01) 400 4171
info@mdo.ie | www.mdo.ie

Autodesk Docs://1424 - Clonburris KSG5/KSG5-MDO-B01-ZZ-M3-A-00004.rvt