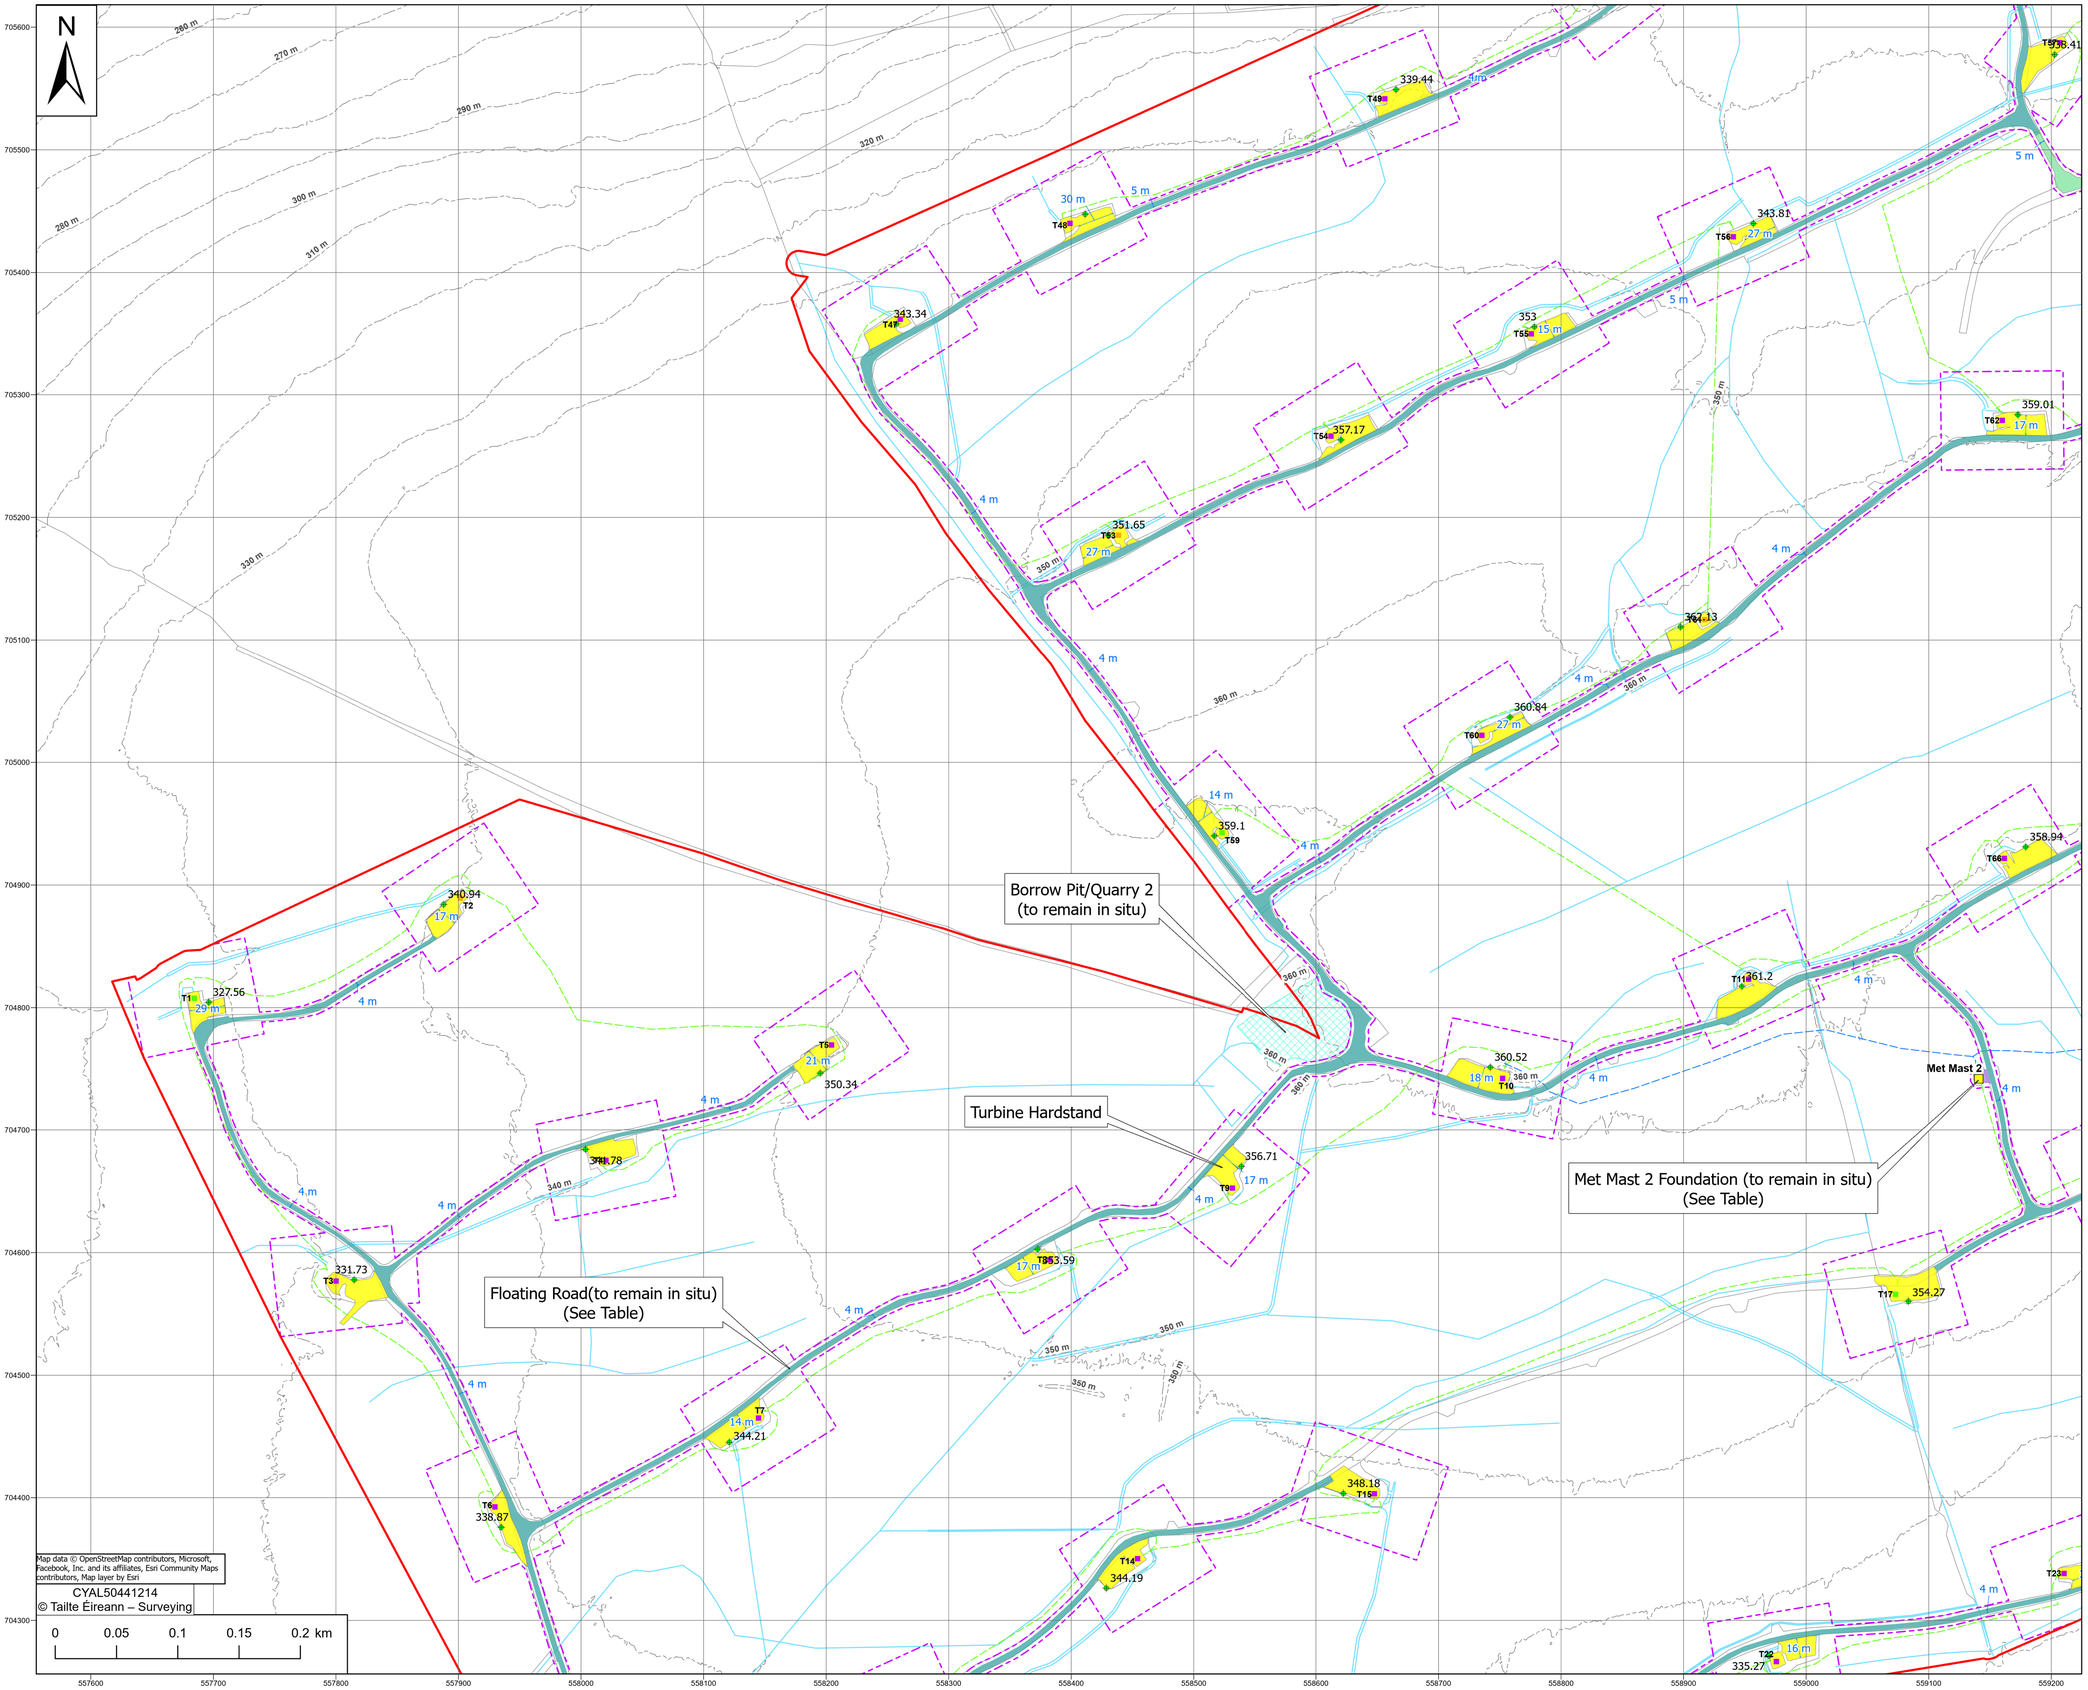

Legend

- Decommissioning Application Boundary (Other Application)
- Substitute Consent Application Boundary

Turbine Foundation Types (to remain in situ)

- Foundation type A
- Foundation type B
- Foundation type C
- Met Mast Foundations (to remain in situ)
- Floating Road (to remain in situ)
- Non Floating Road (to remain in situ)
- Met Mast Hardstanding Area (to remain in situ)
- Turbine Hardstands (to remain in situ)
- Fibre optic cable ducting (to remain in situ)
- MV cables (approximate location) (to remain in situ)
- Existing Borrow Pit/ Quarry (to remain in situ)
- Contours
- Indicative Levels
- Drainage (to remain in situ)

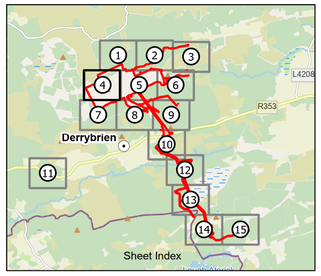

Drawing Number	Drawing Title
QS-000280-01-D460-033-001-000	Existing Turbine Foundations – Types A,B and C, proposed to remain in situ
QS-000280-01-D460-033-002-000	Existing Met Masts 1 & 2 Foundations . To remain in situ
QS-000280-01-D460-033-003-000	Typical sections – Existing Floating and non-floating roads and cable trench details. To remain in situ
QS-000280-01-D460-033-004-000	Hard Standing Associated With Construction Compound Plan and Section
QS-000280-01-D460-034-001-000	Reinstated Derrybrien Substation, following decommissioning works. with at- and below-ground elements remaining in situ
QS-000280-01-D460-036-001-000	Proposed Overhead Line Route – showing below ground elements proposed to remain in situ
QS-000280-01-D460-036-002-000	Foundation details for Type 60 New 90 steel tower - Foundation type 'B'
QS-000280-01-D460-036-003-000	Foundation details for Type 60 New 90 steel tower - Foundation type 'C'
QS-000280-01-D460-036-004-000	Foundation details for Type 61 steel angle tower - Foundation type 'B'
QS-000280-01-D460-036-005-000	Foundation details for Type 61 steel tower - Foundation type 'C'
QS-000280-01-D460-036-006-000	Foundation details for Type 149E steel tower - Foundation type 'D'

Maps shown on drawing:
Galway 5000 sheets 3746,3747,3748,3749, 3804,3805,3806,3807, 3862,3863,3864,3865,3919,3920,3921 & 3922

REV	DATE	REVISION DESCRIPTION	DRN	PROD	VER	APP
0	07.04.25	Issued for Substitute Consent - Retained Development	E.O'S	D.H	H.McM	B.A

COPYRIGHT © ESB
ALL RIGHTS RESERVED. NO PART OF THIS WORK MAY BE MODIFIED, REPRODUCED OR COPIED IN ANY FORM OR BY ANY MEANS - GRAPHIC, ELECTRONIC OR MECHANICAL, INCLUDING PHOTOCOPYING, RECORDING, TAPING OR USED FOR ANY PURPOSE OTHER

PURPOSE OF ISSUE - PRELIMINARY UNLESS INDICATED

CLIENT APPROVAL ☐ PLANNING ☑ TENDER ☐ CONSTRUCTION ☐ AS-BUILT ☐

CLIENT
Gort Windfarms Ltd

PROJECT
Application for Substitute Consent:
Derrybrien Wind Farm Development Decommissioning Project – Retained Development

CONTRACT

DRAWING TITLE
Substitute Consent - Site Layout Map – Sheet 4

PRODUCTION UNIT
Civil Environmental & Renewable Engineering

Energy for generations
Engineering and Major Projects,
One Dublin Airport Central, Dublin Airport,
Cloghran, Co. Dublin, K67 XF72, Ireland.
Tel: +353 (0)1 703 8000 **Web:** www.esb.ie
Engineering and Major Projects is a division of ESB

DRAWN	PRODUCED	VERIFIED	APPROVED	APPROVAL DATE
E.O'Shea	D.Hogan	H.McMeel	B.Allen	24/04/2025

CLIENT REF.	NO. OF SHEETS	SIZE	SCALE
	4/15	A1	1:2,500

DRAWING NUMBER SHEET REV
QS-000280-01-D460-032-004-000