BARRAGE 3 SECTION 1
SCALE: 1:250 DATUM: 170.000

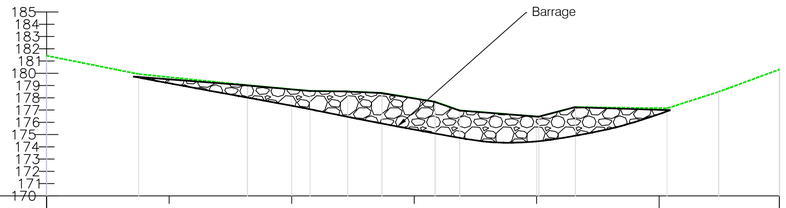

Chainage	00.000	10.000	20.000	30.000	40.000	50.000	59.811
Existing Ground	181.4	179.7	178.7	178.0	176.5	177.2	180.3

REPOSITORY 3 SECTION 1
SCALE: 1:250 DATUM: 175.000

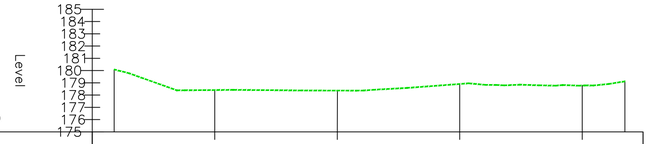

Chainage	00.000	10.000	20.000	30.000	40.000	44.962
Existing Ground		178.4	178.4	178.9	178.8	

BARRAGE 3 SECTION 2
SCALE: 1:250 DATUM: 170.000

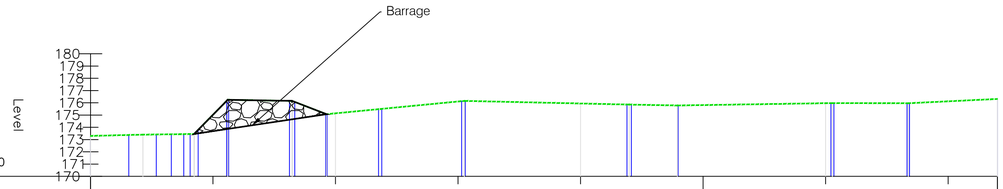

Chainage	00.000	10.000	20.000	30.000	40.000	50.000	60.000	70.000	74.022
Existing Ground	173.3	175.0	175.1	176.1	175.9	175.8	176.0	176.1	176.3

REPOSITORY 3 SECTION 2
SCALE: 1:250 DATUM: 175.000

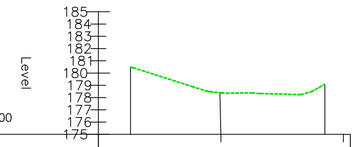

Chainage	00.000	10.000	20.000
Existing Ground		178.4	

BARRAGE 3 SECTION 3
SCALE: 1:250 DATUM: 175.000

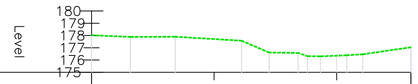

Chainage	00.000	10.000	20.000	26.070
Existing Ground	178.0	177.7	176.4	177.0

LEGEND

- Substitute Consent Application Boundary
- Existing Ground
- Stone Barrage

LAYOUT

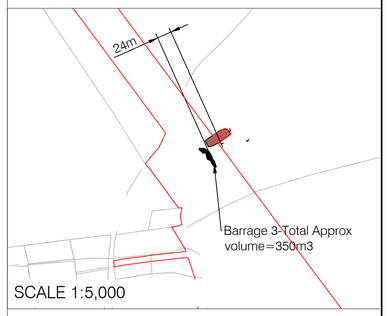

SCALE 1:5,000

KEY PLAN

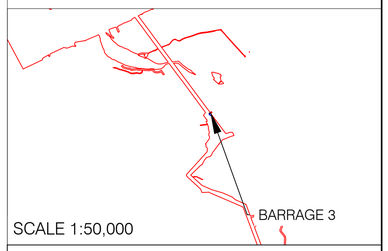

SCALE 1:50,000

Note:
All levels in meters above ordnance datum Malin Head
Coordinates are given in Irish Transverse Mercator coordinate system
Topographical survey undertaken on week commencing 16/09/2019
Background imagery taken from ESB EMP Drone

REV	DATE	REVISION DESCRIPTION	DRN	PROD	VER	APP
0	09.04.25	ISSUED FOR SUBSTITUTE CONSENT	LMcM	LMcM	HMcM	B.A

COPYRIGHT © ESB
ALL RIGHTS RESERVED. NO PART OF THIS WORK MAY BE MODIFIED, REPRODUCED OR COPIED IN ANY FORM OR BY ANY MEANS - GRAPHIC, ELECTRONIC OR MECHANICAL, INCLUDING PHOTOCOPYING, RECORDING, TAPING OR USED FOR ANY PURPOSE OTHER THAN ITS DESIGNATED PURPOSE, WITHOUT THE WRITTEN PERMISSION OF ESB.

PURPOSE OF ISSUE - PRELIMINARY UNLESS INDICATED

CLIENT APPROVAL ☐ PLANNING ☒ TENDER ☐ CONSTRUCTION ☐ AS-BUILT ☐

CLIENT
GORT WINDFARMS LTD

PROJECT
Application for Substitute Consent:Derrybrien Wind Farm Development Decommissioning Project - Retained Development

CONTRACT

DRAWING TITLE
BARRAGE 3 & ASSOCIATED REPOSITORY AREA SECTIONS, TO REMAIN IN SITU

PRODUCTION UNIT
Civil Environmental & Renewable Engineering

Energy for generations
Engineering and Major Projects,
One Dublin Airport Central, Dublin Airport,
Cloghran, Co. Dublin, K67 XF72, Ireland.
Tel: +353 (0)1 703 8000 Web: www.esb.ie
Engineering and Major Projects is a division of ESB.

DRAWN	PRODUCED	VERIFIED	APPROVED	APPROVAL DATE
L.McManus	D.Hogan	H.McMeel	B.Allen	09.04.2025
CLIENT REF		NO. OF SHTS	SIZE	SCALE
		1	A1	1:250

DRAWING NUMBER QS-000280-01-D460-037-005-000 | SHEET | REV

CYAL50441214
© Tailte Éireann – Surveying

n:\5133_derrybrien wind farm decomm\06 mapping\arcg\arapxs\working\planning permission substitude consent - retained development\other\qs-000280-01-d460-037-004-000.dwg