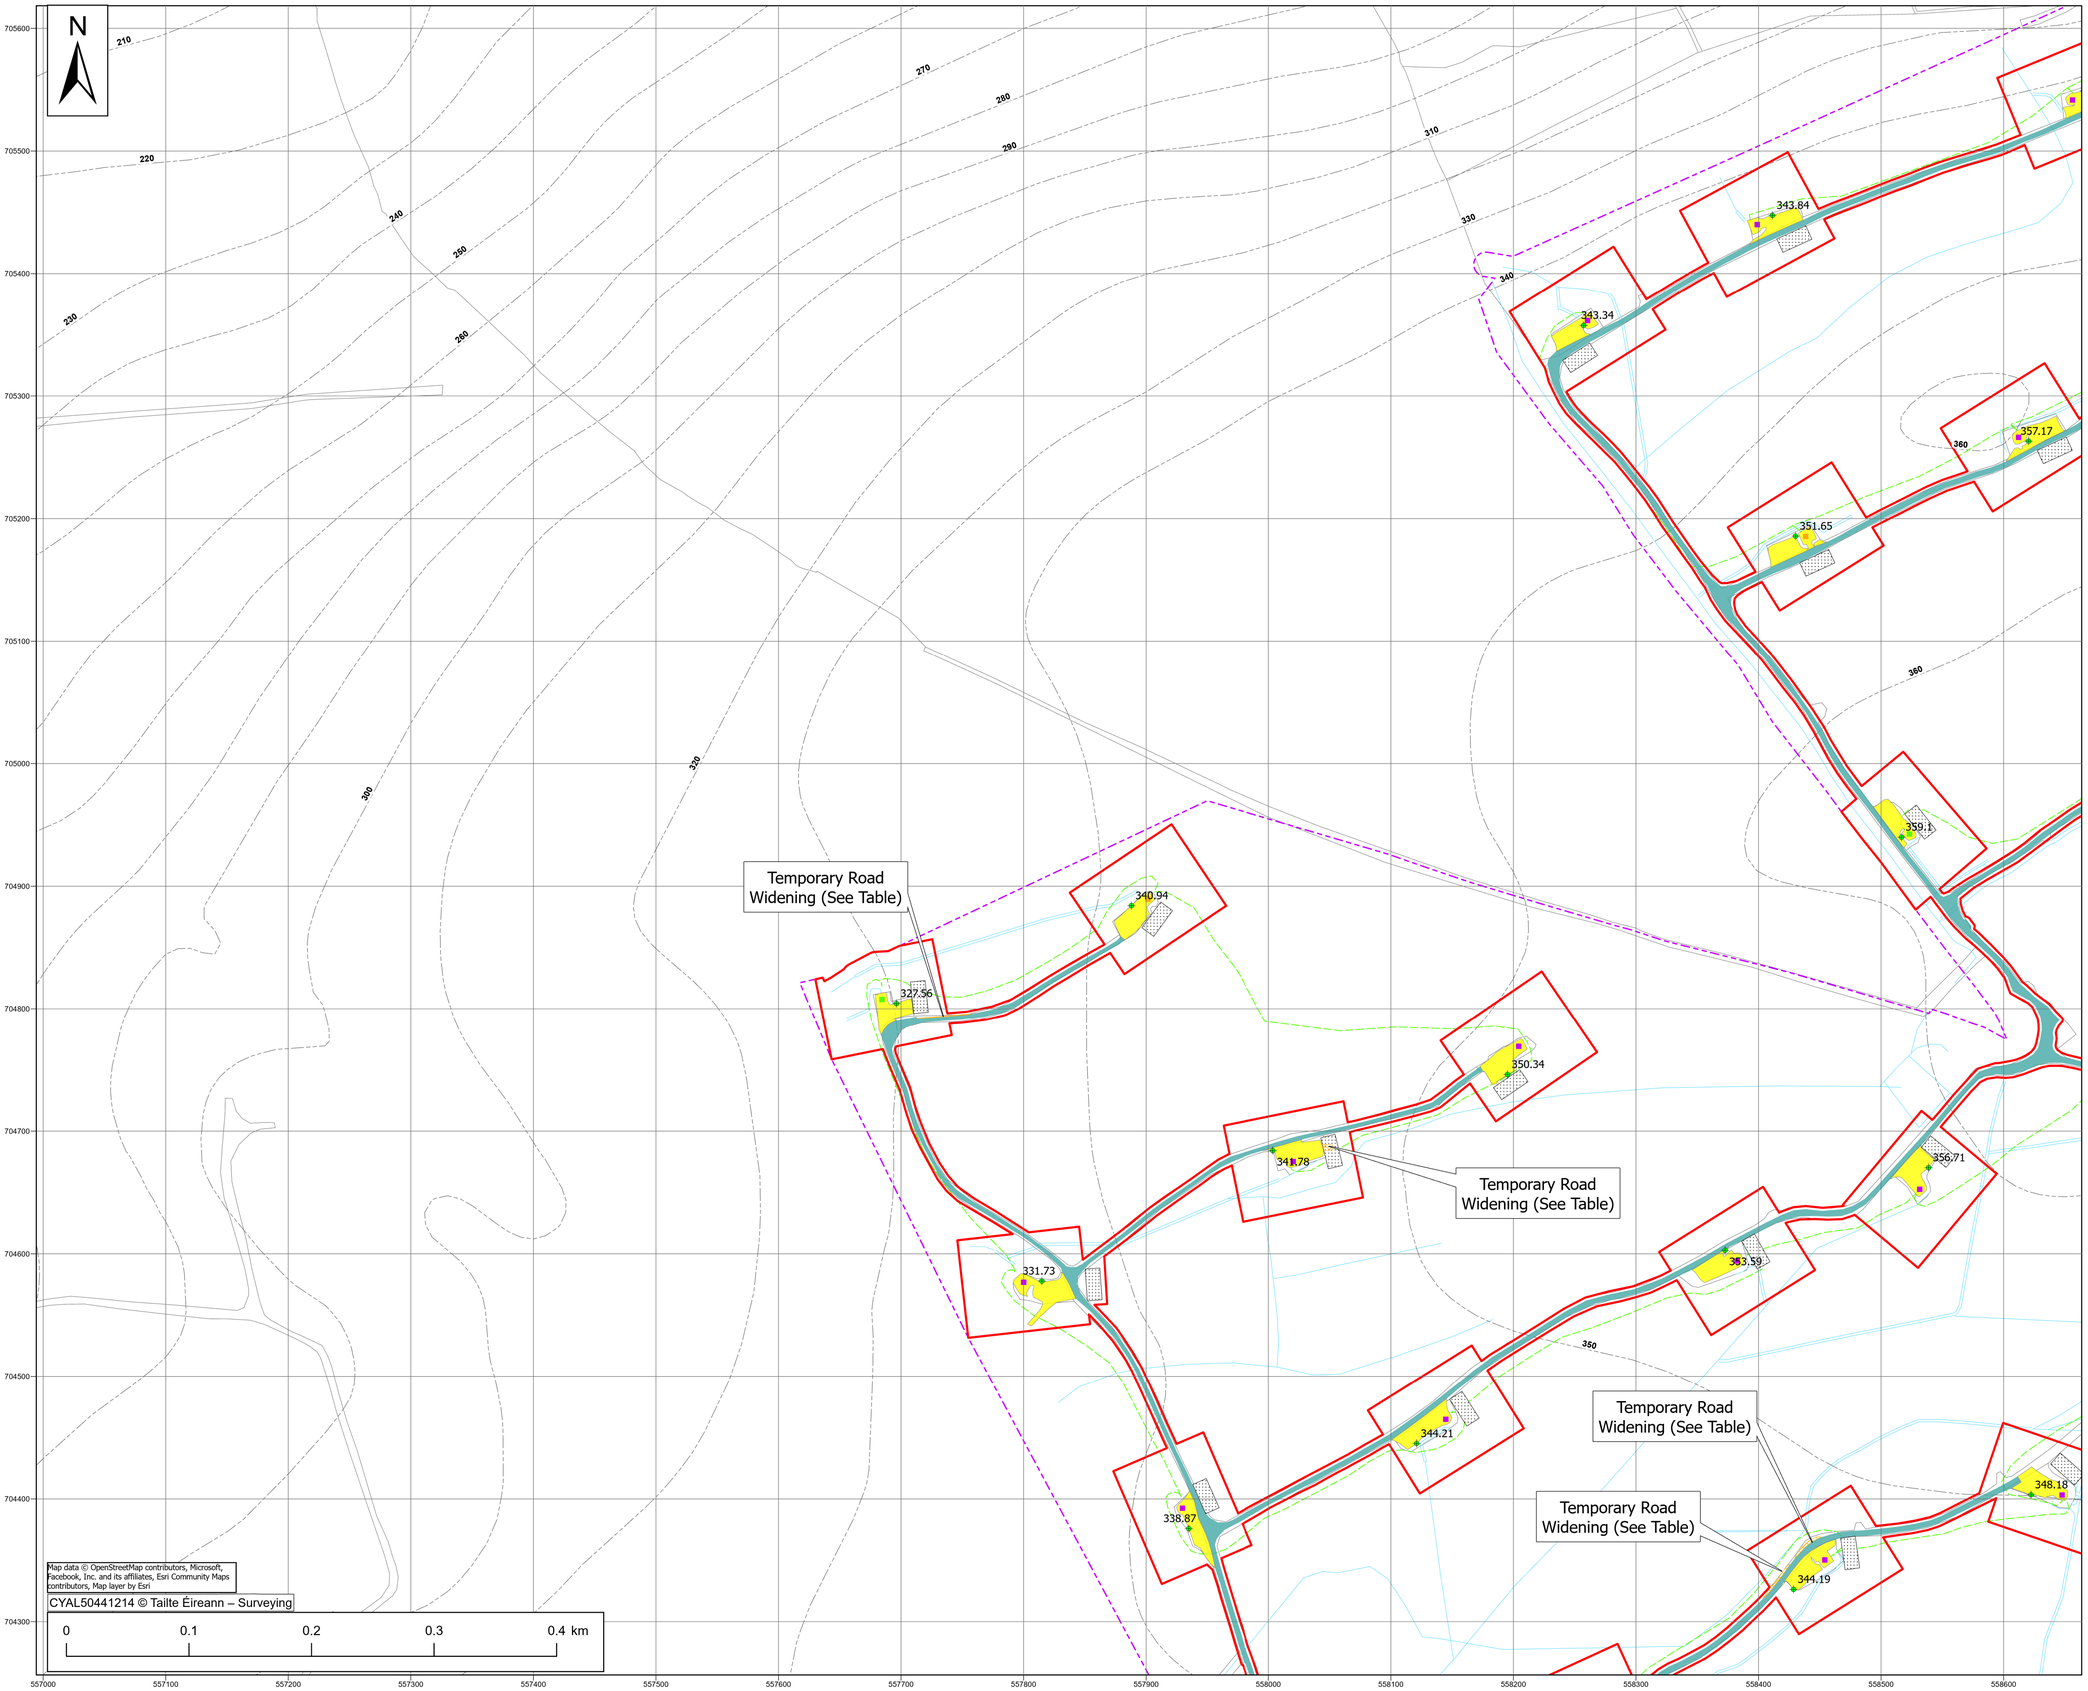

Legend

- Planning Permission Application Boundary
- Substitute Consent Application Boundary (Other Application)

Turbine Foundation Types (to remain in situ)

- Foundation type A
- Foundation type B
- Foundation type C
- Road Widening
- Floating Road (to remain in situ)
- Turbine Hardstands (to remain in situ)
- MV cables (approximate location) (to remain in situ)
- Proposed Indicative Levels
- Proposed Temporary Blade Laydown Areas
- Drainage (to remain in situ)
- Contours

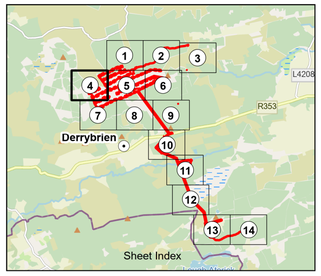

Drawing Number	Drawing Title
QS-000280-01-D460-027-002-000	Turbine Foundation Works
QS-000280-01-D460-027-003-000	Road Widening Areas
QS-000280-01-D460-027-005-000	Temporary Main Site Compound at wind Farm access road
QS-000280-01-D460-027-006-000	Temporary Turbine Rotor set down areas
QS-000280-01-D460-027-007-000	Temporary Blade Laydown areas
QS-000280-01-D460-027-010-000	Typical sections – Existing Floating and non-floating roads and cable trench details. To remain in situ

Maps shown on drawing:
Galway 5000 sheets 3746,3747,3748,3749, 3804,3805,3806,3807, 3862,3863,3864,3865,3919,3920,3921 & 3922

REV	DATE	REVISION DESCRIPTION	DRN	PROD	VER	APP
0	02.04.25	Issued for Planning Permission for Proposed Development Works	E.O'S	D.H	H.McM	B.A

COPYRIGHT © ESB
ALL RIGHTS RESERVED. NO PART OF THIS WORK MAY BE MODIFIED, REPRODUCED OR COPIED IN ANY FORM OR BY ANY MEANS - GRAPHIC, ELECTRONIC OR MECHANICAL, INCLUDING PHOTOCOPYING, RECORDING, TAPING OR USED FOR ANY PURPOSE OTHER

PURPOSE OF ISSUE - PRELIMINARY UNLESS INDICATED

CLIENT APPROVAL ☐ PLANNING ☑ TENDER ☐ CONSTRUCTION ☐ AS-BUILT ☐

CLIENT
Gort Windfarms Ltd

PROJECT
Application for Planning Permission:
Derrybrien Wind Farm Development
Decommissioning Project – Prospective Development

CONTRACT

DRAWING TITLE
Planning Application for Proposed Development Works - Site Layout Map – Sheet 4 [Proposed]

PRODUCTION UNIT
Civil Environmental & Renewable Engineering

Energy for generations
Engineering and Major Projects,
One Dublin Airport Central, Dublin Airport,
Cloghran, Co. Dublin, K67 XF72, Ireland.
Tel: +353 (0)1 703 8000 **Web:** www.esb.ie
Engineering and Major Projects is a division of ESB.

DRAWN	PRODUCED	VERIFIED	APPROVED	APPROVAL DATE
E.O'Shea	D.Hogan	H.McMeel	B.Allen	29/04/2025

CLIENT REF.	NO. OF SHEETS	SIZE	SCALE
	4/14	A1	1:2,500

DRAWING NUMBER SHEET REV
QS-000280-01-D460-026-0018-000