


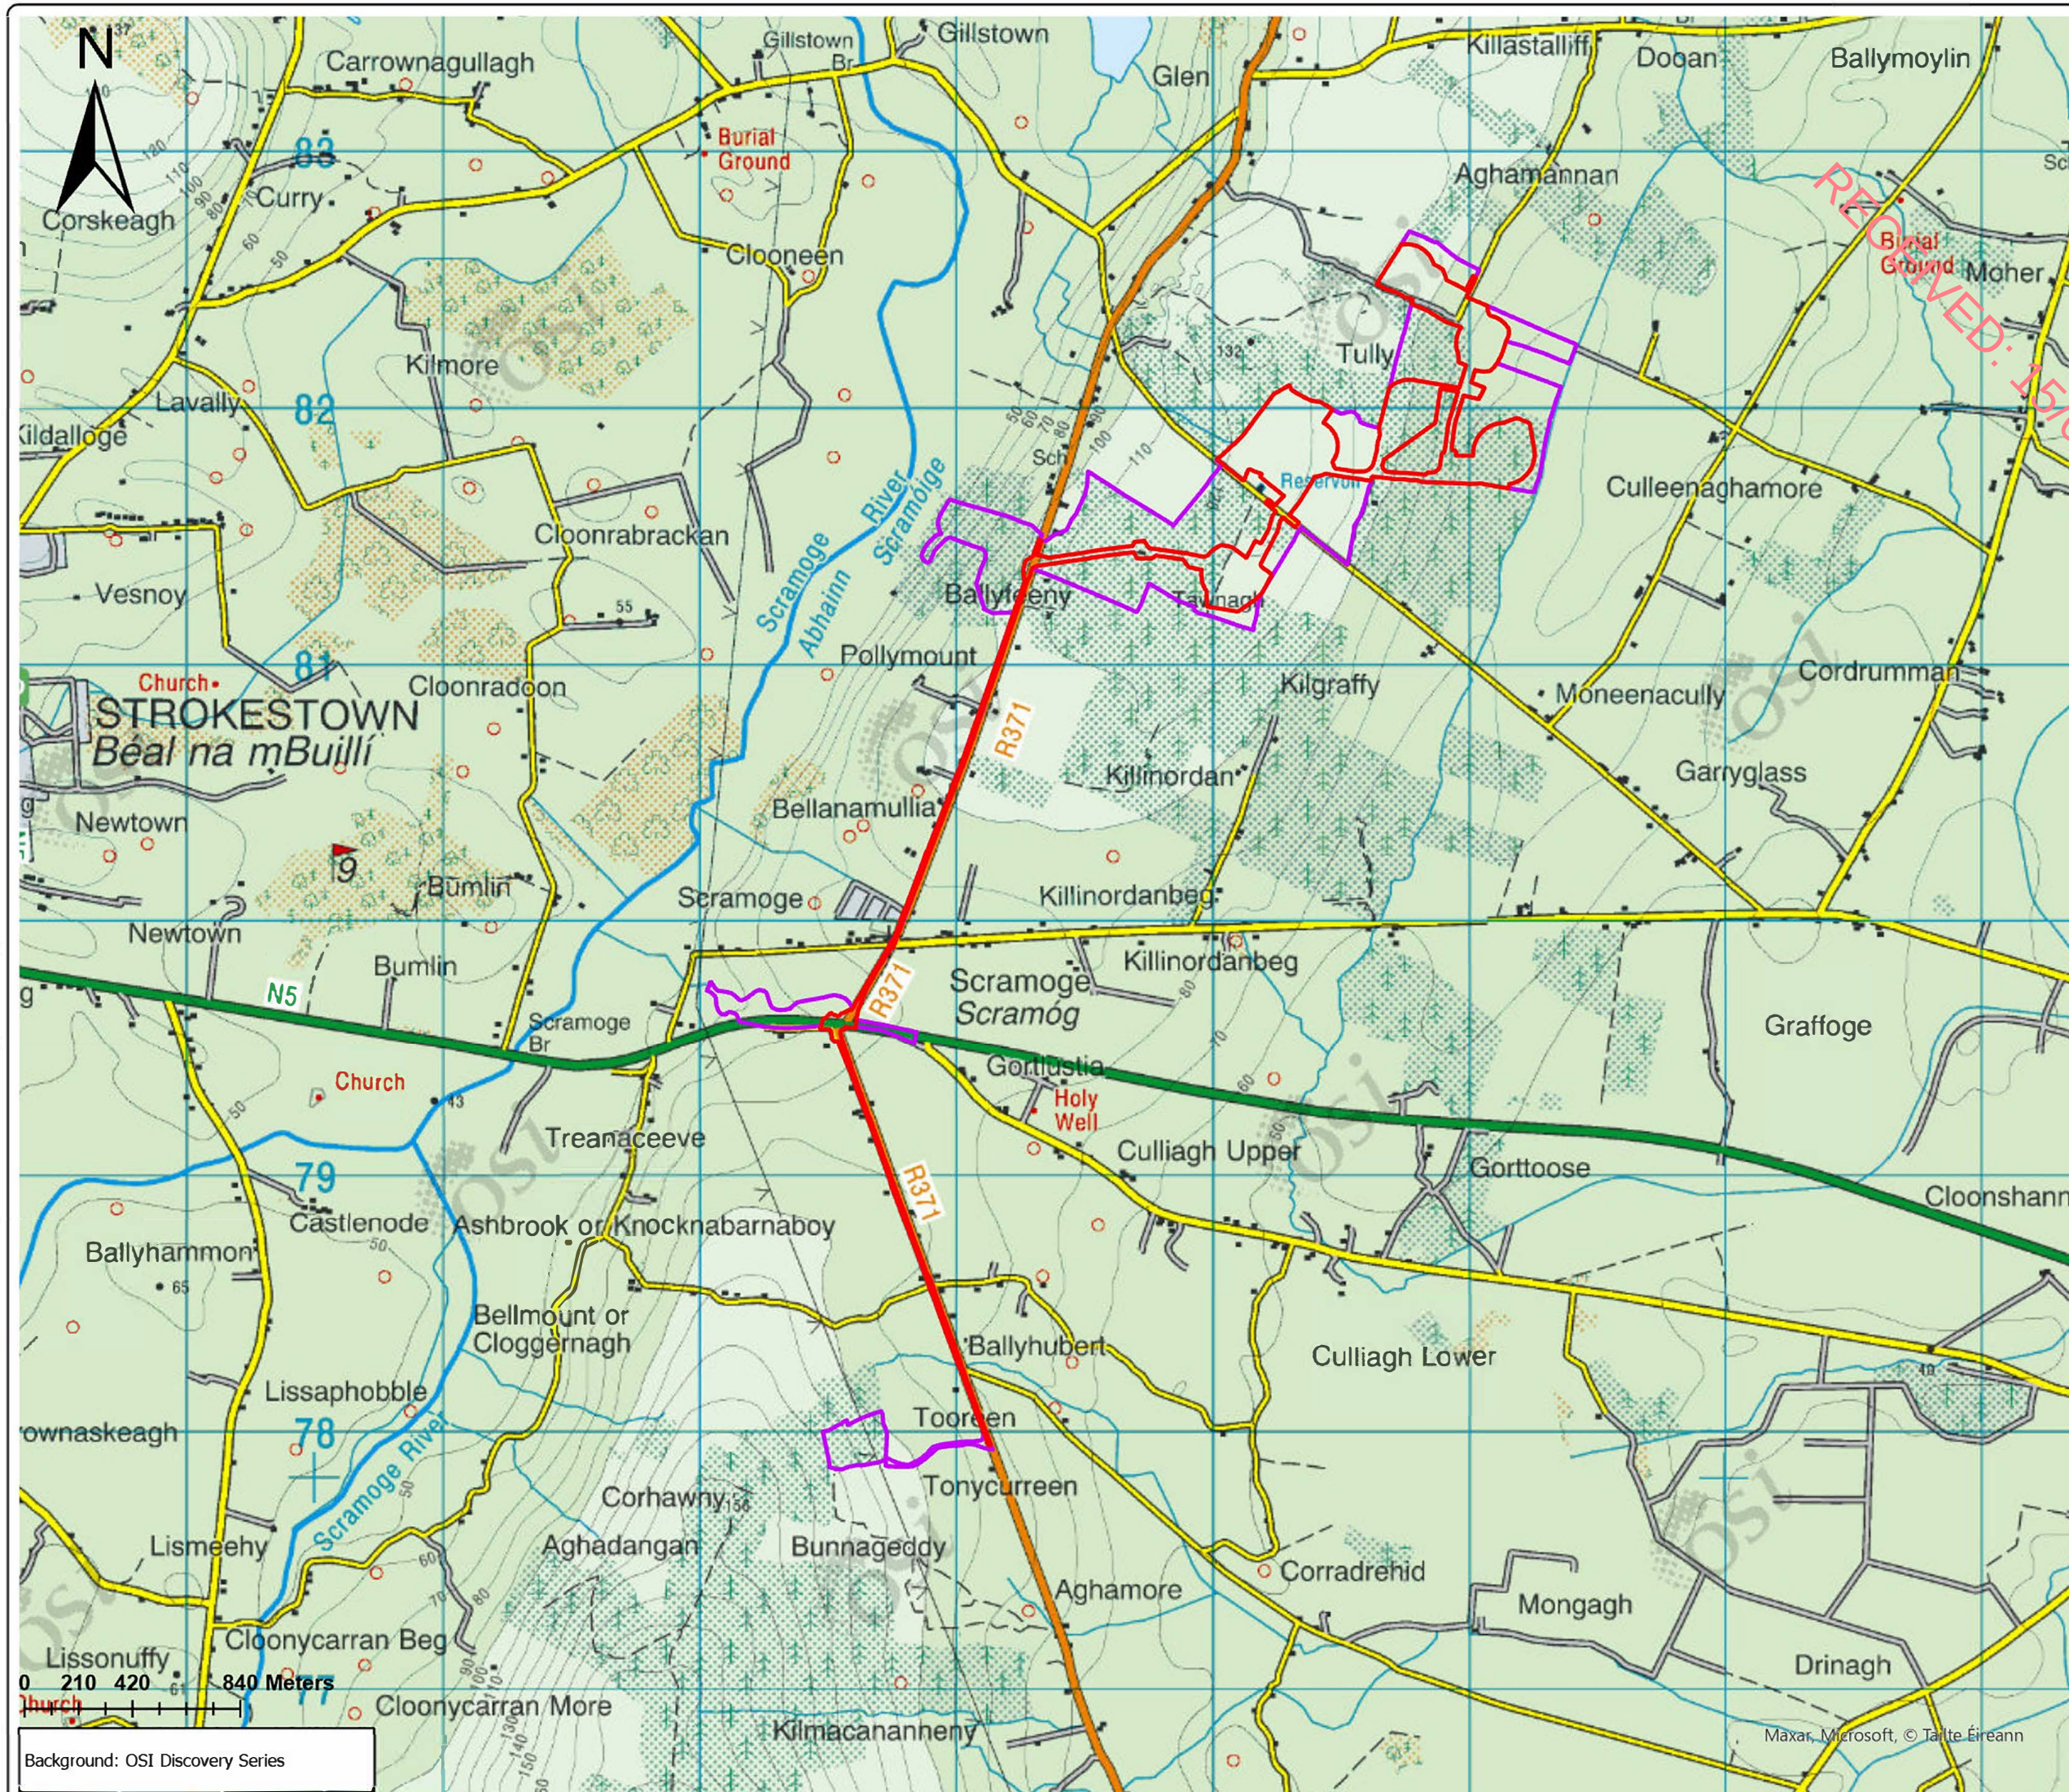

Title: Site Location Map

Legend

- Redline Boundary
- EIA Study Area

Note:
• Copyright Licence No EN 0073517 © Tailte Éireann - Surveying

Client Ballyfeeny Green Energy Ltd

Ballyfeeny Green Energy Ltd
Station Road, Adare, Limerick,
Ireland


Rowan Engineering Consultants
Ltd
Unit 14, Scurlockstown Business
Park, Trim, Co. Meath
www.rec.ie

Date 10/06/2025	Revision 1	Job No GRE0001-5
Scale 1:25,000@A3	EIAR	EIAR Figure 1-1
Author EOB	Checked DM	Approved JM

RECEIVED: 15/09/2025

Background: OSI Discovery Series

Maxar, Microsoft, © Tailte Éireann

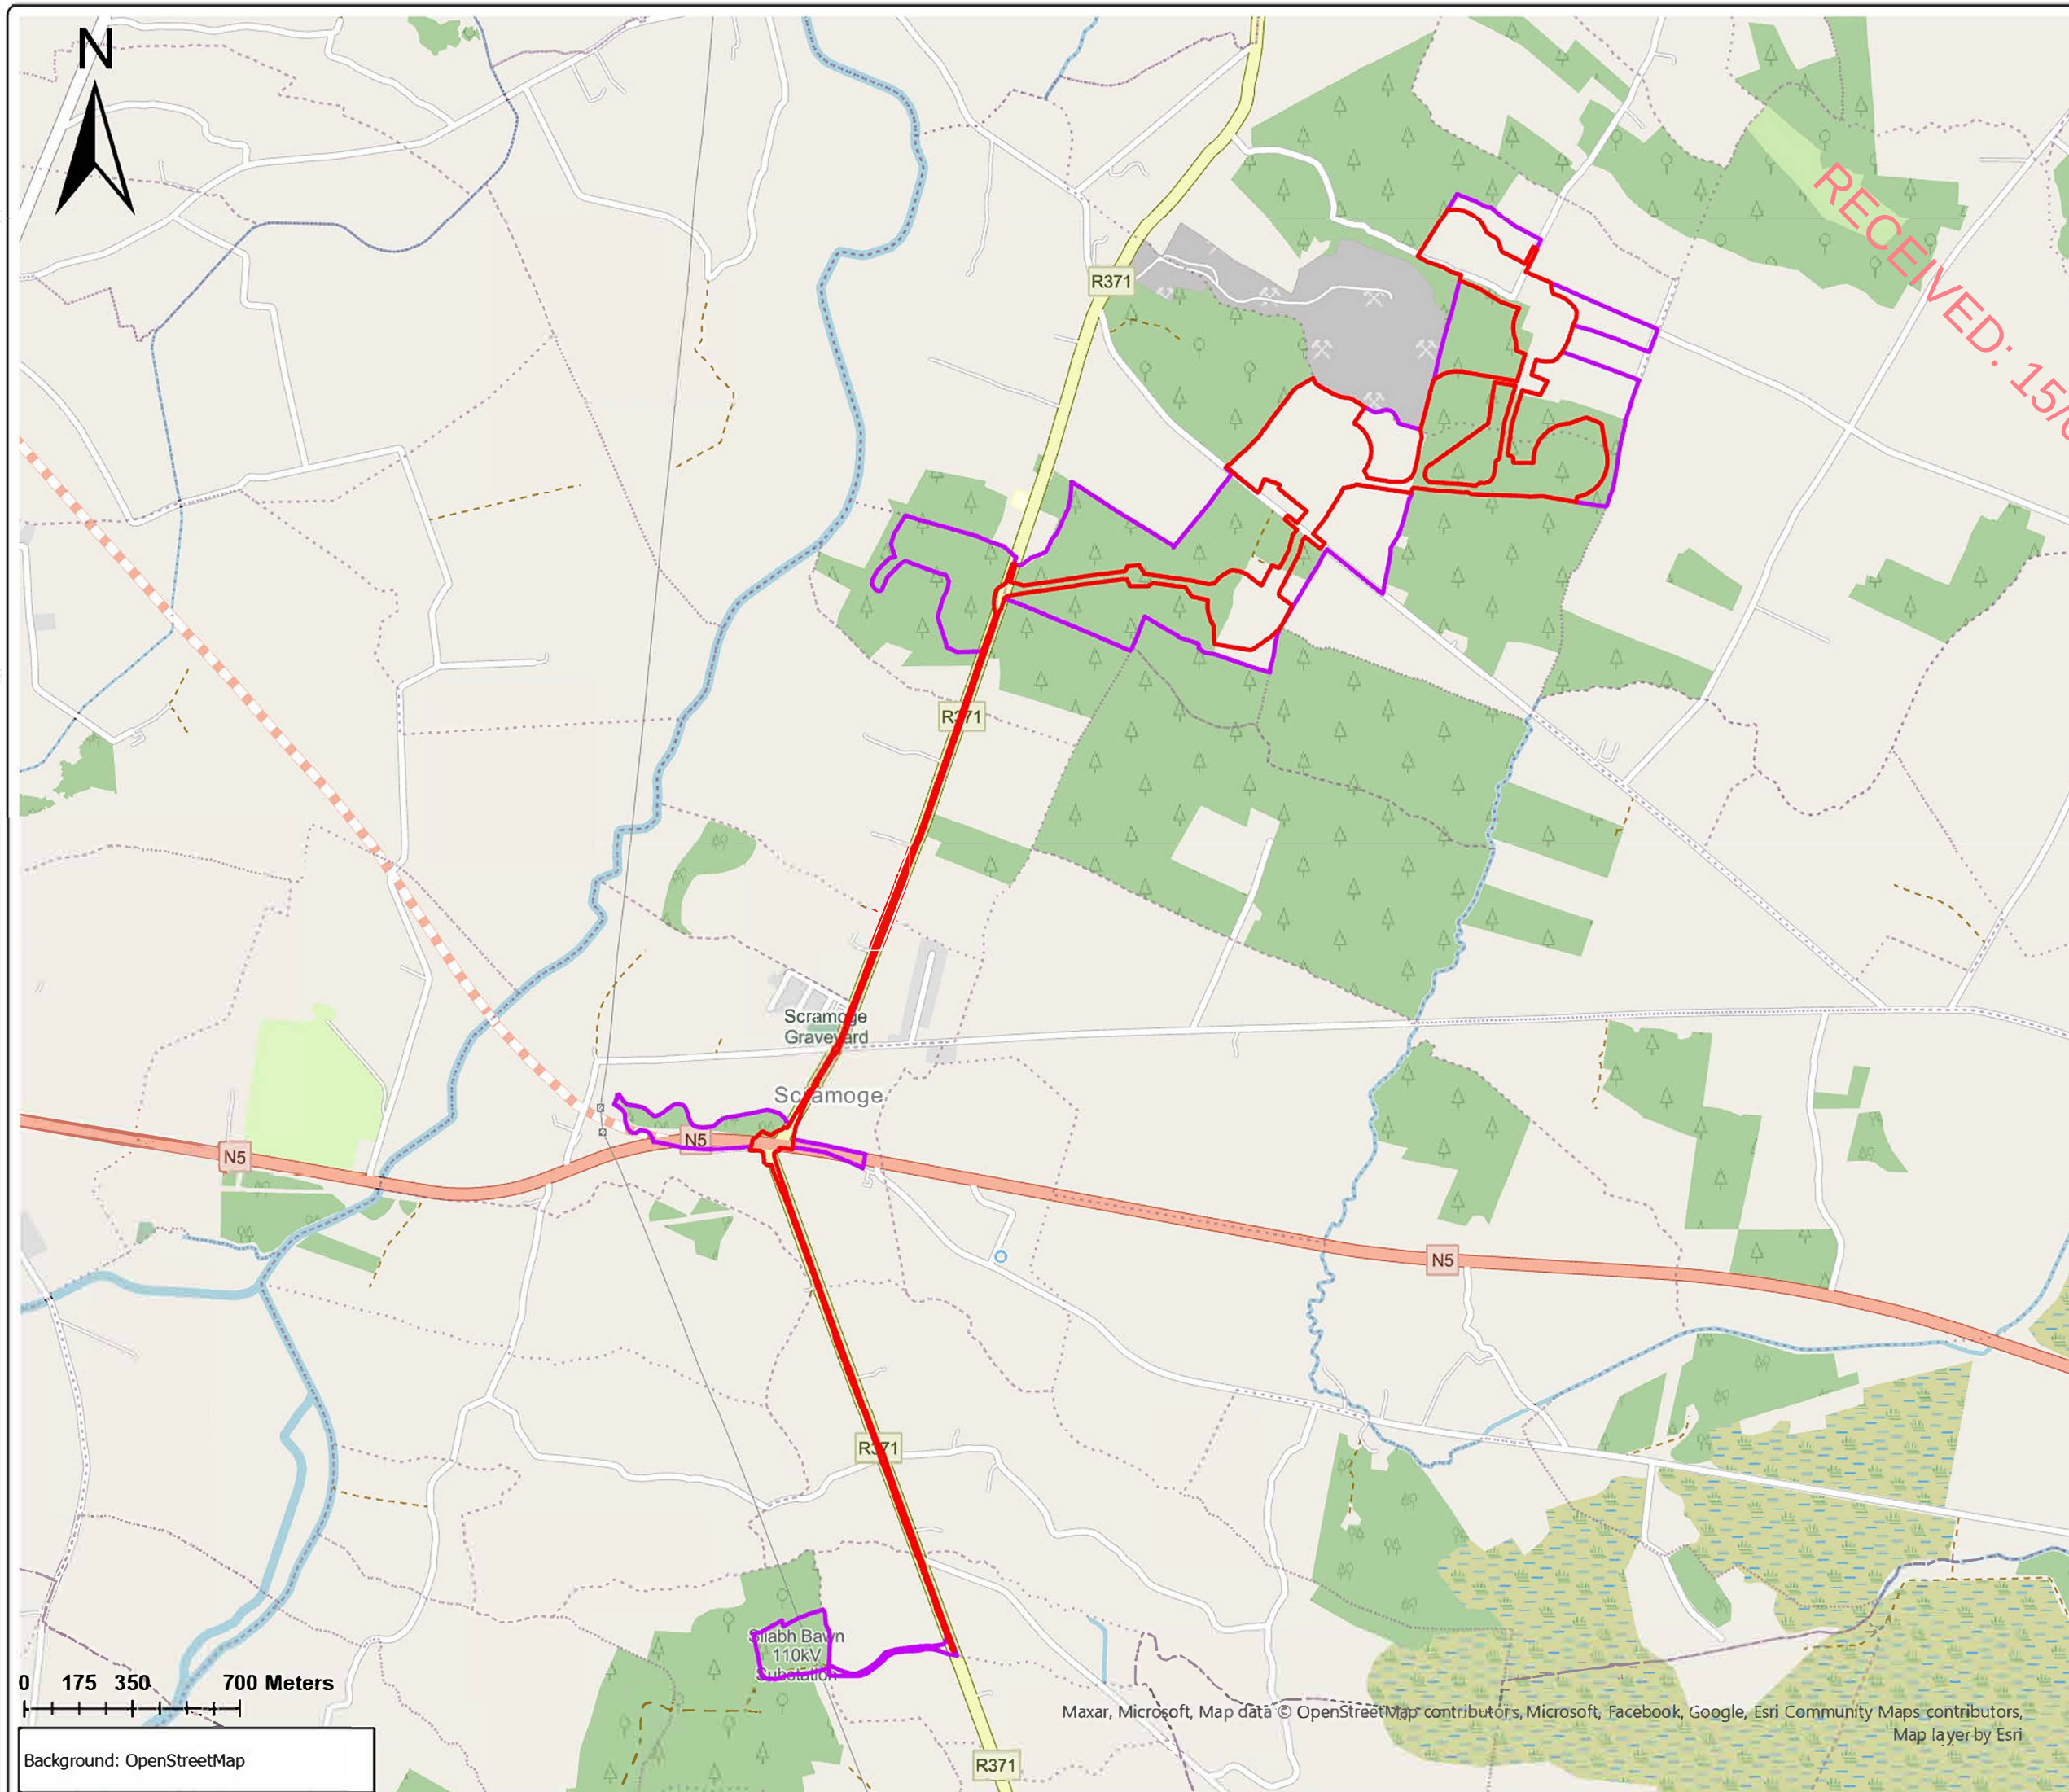

Title: Red Line Boundary (RLB) and EIA Study Area

Legend

Redline Boundary

EIA Study Area

Note:

• Copyright Licence No EN 0073517 © Tailte Éireann - Surveying

Client Ballyfeeny Green Energy Ltd

BALLYFEENY

Green Energy

Ballyfeeny Green Energy Ltd

Station Road, Adare, Limerick, Ireland

Rowan

Rowan Engineering Consultants Ltd

Unit 14, Scurlockstown Business Park, Trim, Co. Meath
www.rec.ie

Date 10/06/2025	Revision 1	Job No GRE0001-5
Scale 1:20,000@A3	EIAR	EIAR Figure 1-2
Author EOB	Checked DM	Approved JM

Maxar, Microsoft, Map data © OpenStreetMap contributors, Microsoft, Facebook, Google, Esri Community Maps contributors, Map layer by Esri

Legend

Redline Boundary (RLB)

Note:
• Copyright Licence No EN 0073517 © Tailte Éireann - Surveying

Client Ballyfeeny Green Energy Ltd



Ballyfeeny Green Energy Ltd
Station Road, Adare, Limerick,
Ireland



Rowan Engineering Consultants
Ltd
Unit 14, Scurlockstown Business
Park, Trim, Co. Meath
www.rec.ie

Date 11/06/2025	Revision 1	Job No GRE0001-5
Scale 1:20,000@A3	EIAR	EIAR Figure 1-3
Author EOB	Checked DM	Approved JM

RECEIVED: 15/09/2025

N



R371

R371

Scramoge
Graveyard

Scramoge

N5

N5

N5

N5

R371

Sliabh Bawn
110kV
Substation

Maxar, Microsoft, Map data © OpenStreetMap contributors, Microsoft, Facebook, Google, Esri Community Maps contributors,
Map layer by Esri

0 220 440 880 Meters

Background: OpenStreetMap