

Legend

- Turbine Location
- 500m Buffer
- 640m Buffer
- 1km Buffer
- 1380m Buffer
- 2km Buffer
- Commercial Receptors
- Community Receptors
- Residential Receptors

Note:
• Copyright Licence No EN 0073517 © Tailte Éireann - Surveying

Client Ballyfeeny Green Energy Ltd




Ballyfeeny Green Energy Ltd
Station Road, Adare, Limerick,
Ireland



Rowan Engineering Consultants
Ltd
Unit 14,Scurlockstown Business
Park, Trim,Co. Meath
www.rec.ie

Date 11/06/2025	Revision 1	Job No GRE0001-5
Scale 1:20,000@A3	EIAR	EIAR Figure 2-1
Author EOB	Checked DM	Approved JM

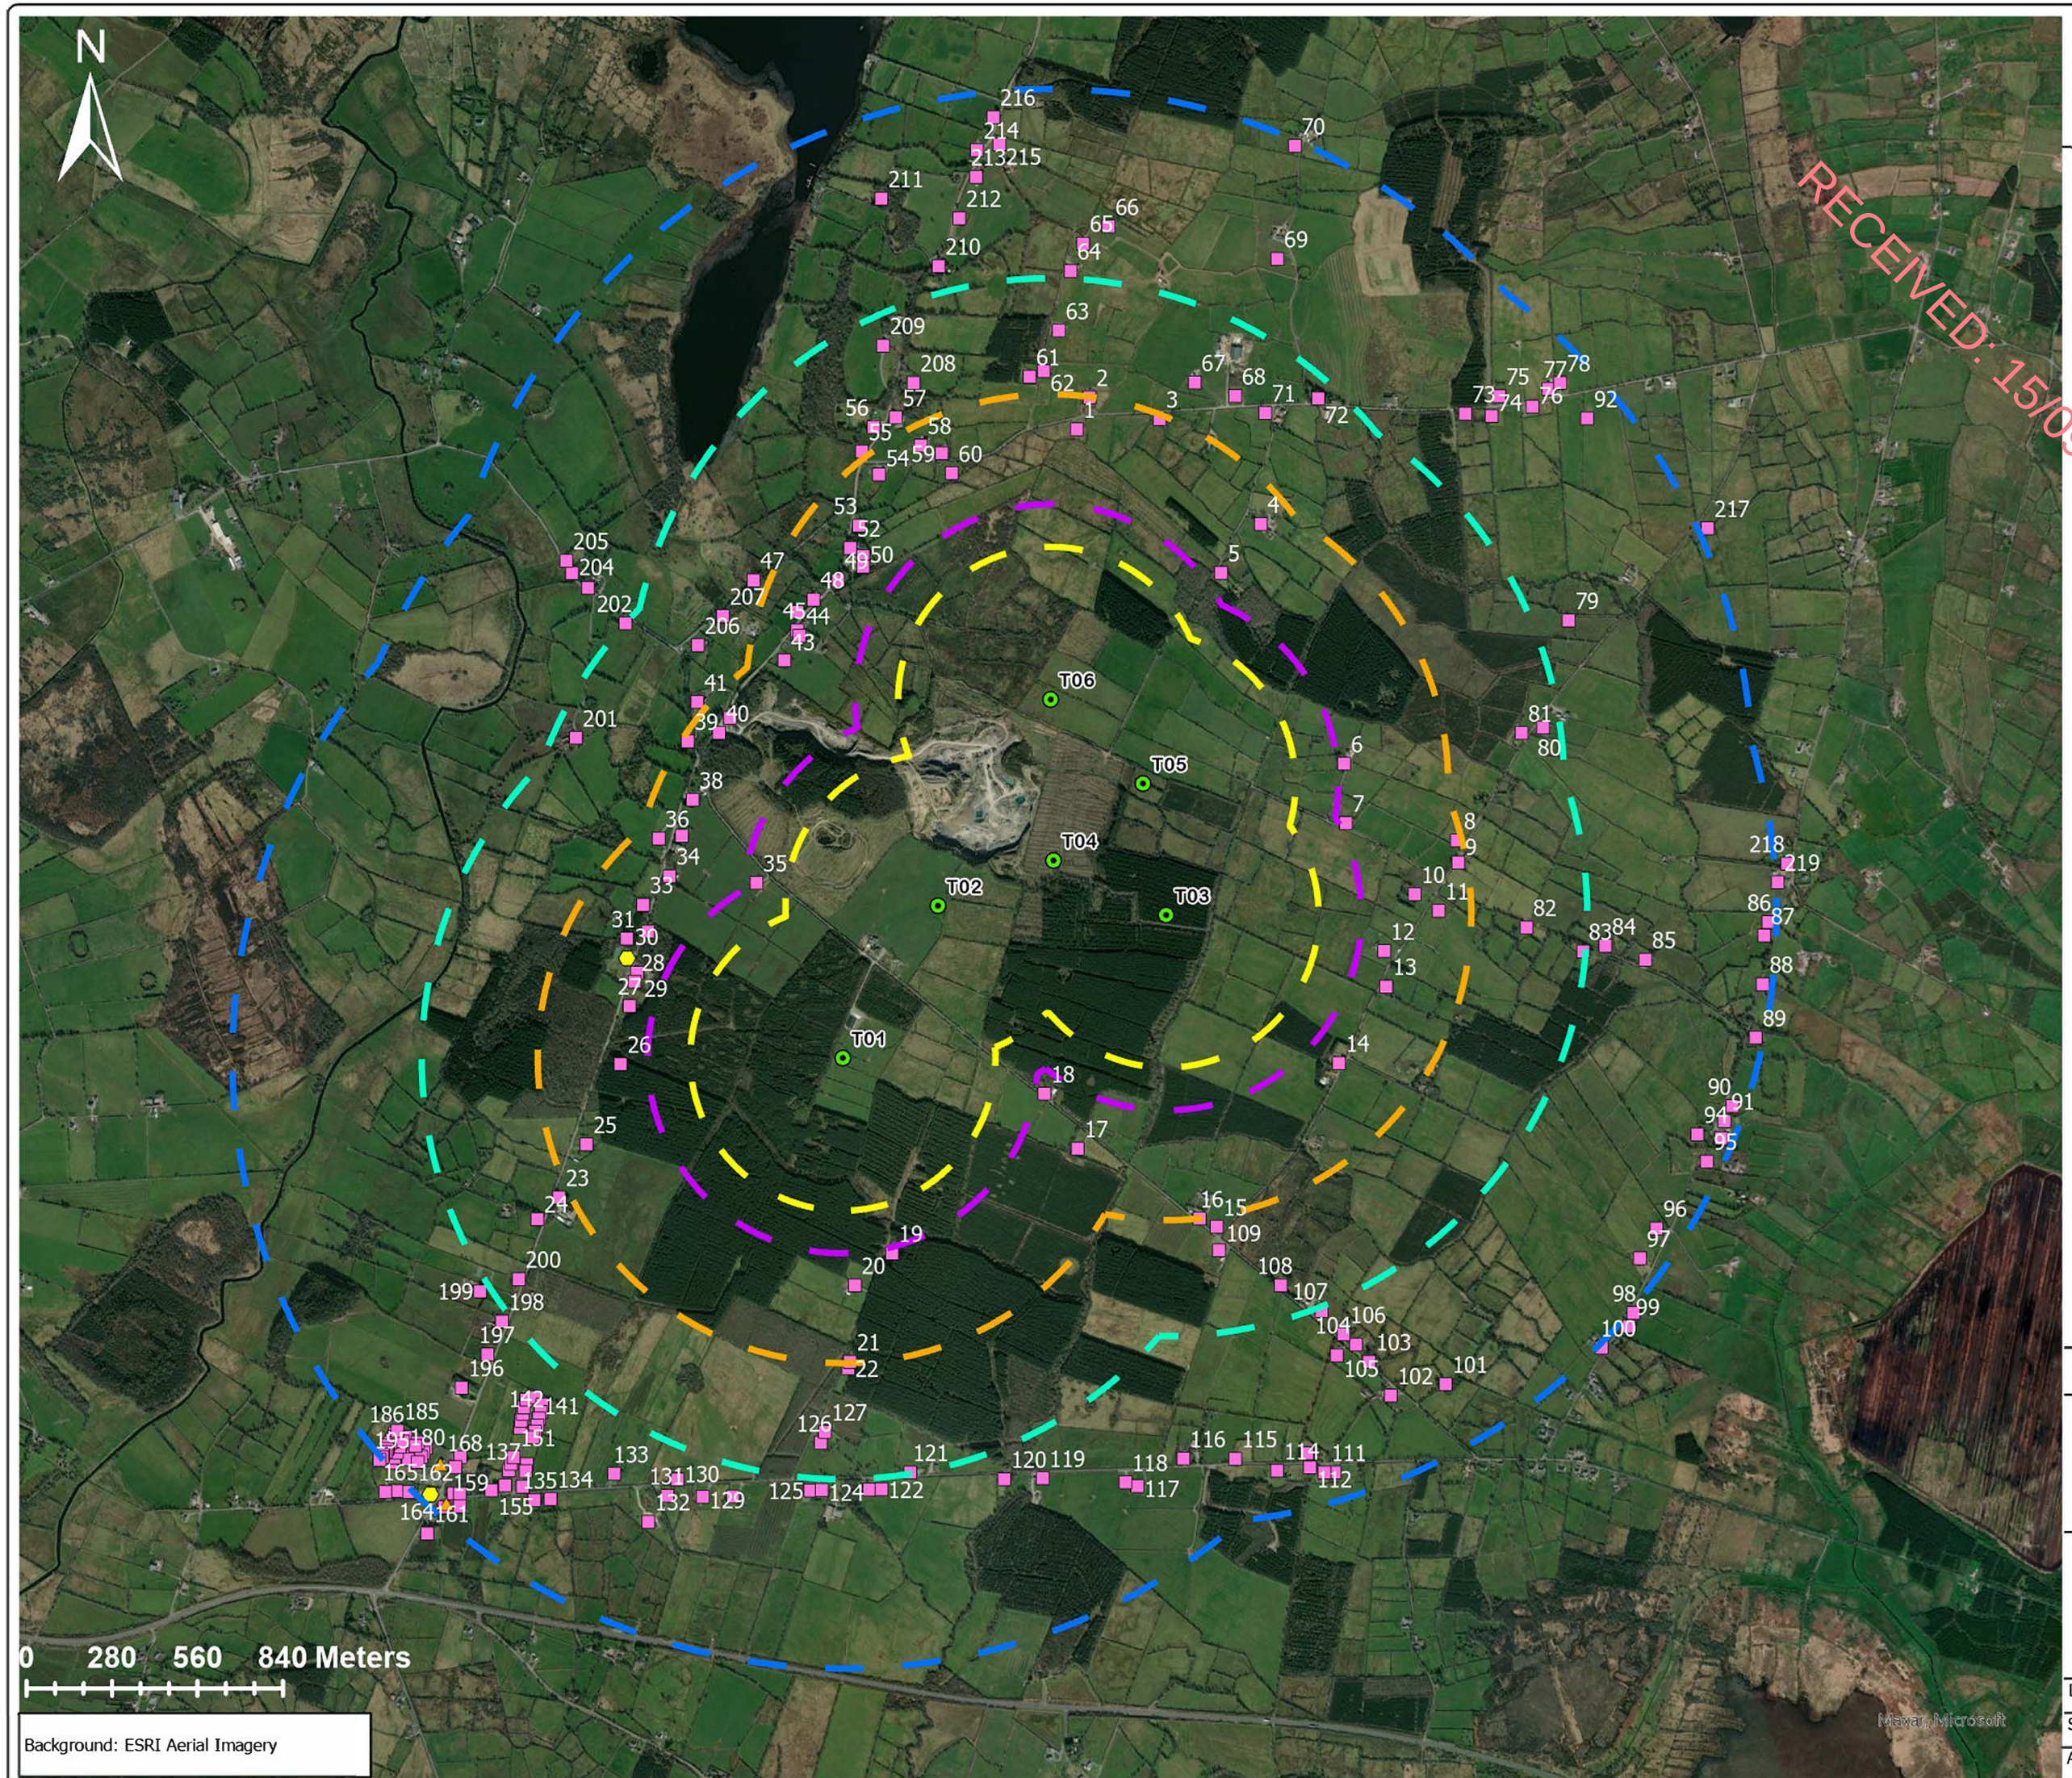

Legend

- Redline Boundary
- EIA Study Area
- Turbine Location
- Temporary Construction Compound
- Internal Site Access
- Tracks & Turbine Hardstand
- Temporary Internal Site Access Track & Temporary Hardstand Areas
- Existing Track To Be Upgraded
- Turbine Location & Blade Swept Path
- Grid Connection Route (GCR)
- Onsite Substation
- Relay Tower

Note:
• Copyright Licence No EN 0073517 © Tailte Éireann - Surveying

Client Ballyfeeny Green Energy Ltd




Ballyfeeny Green Energy Ltd
Station Road, Adare, Limerick,
Ireland



Rowan Engineering Consultants
Ltd
Unit 14, Scurlockstown Business
Park, Trim, Co. Meath
www.rec.ie

Date 13/05/2025	Revision 1	Job No GRE0001-5
Scale 17,000@A3	EIAR	EIAR Figure 2-2
Author EOB	Checked DM	Approved JM

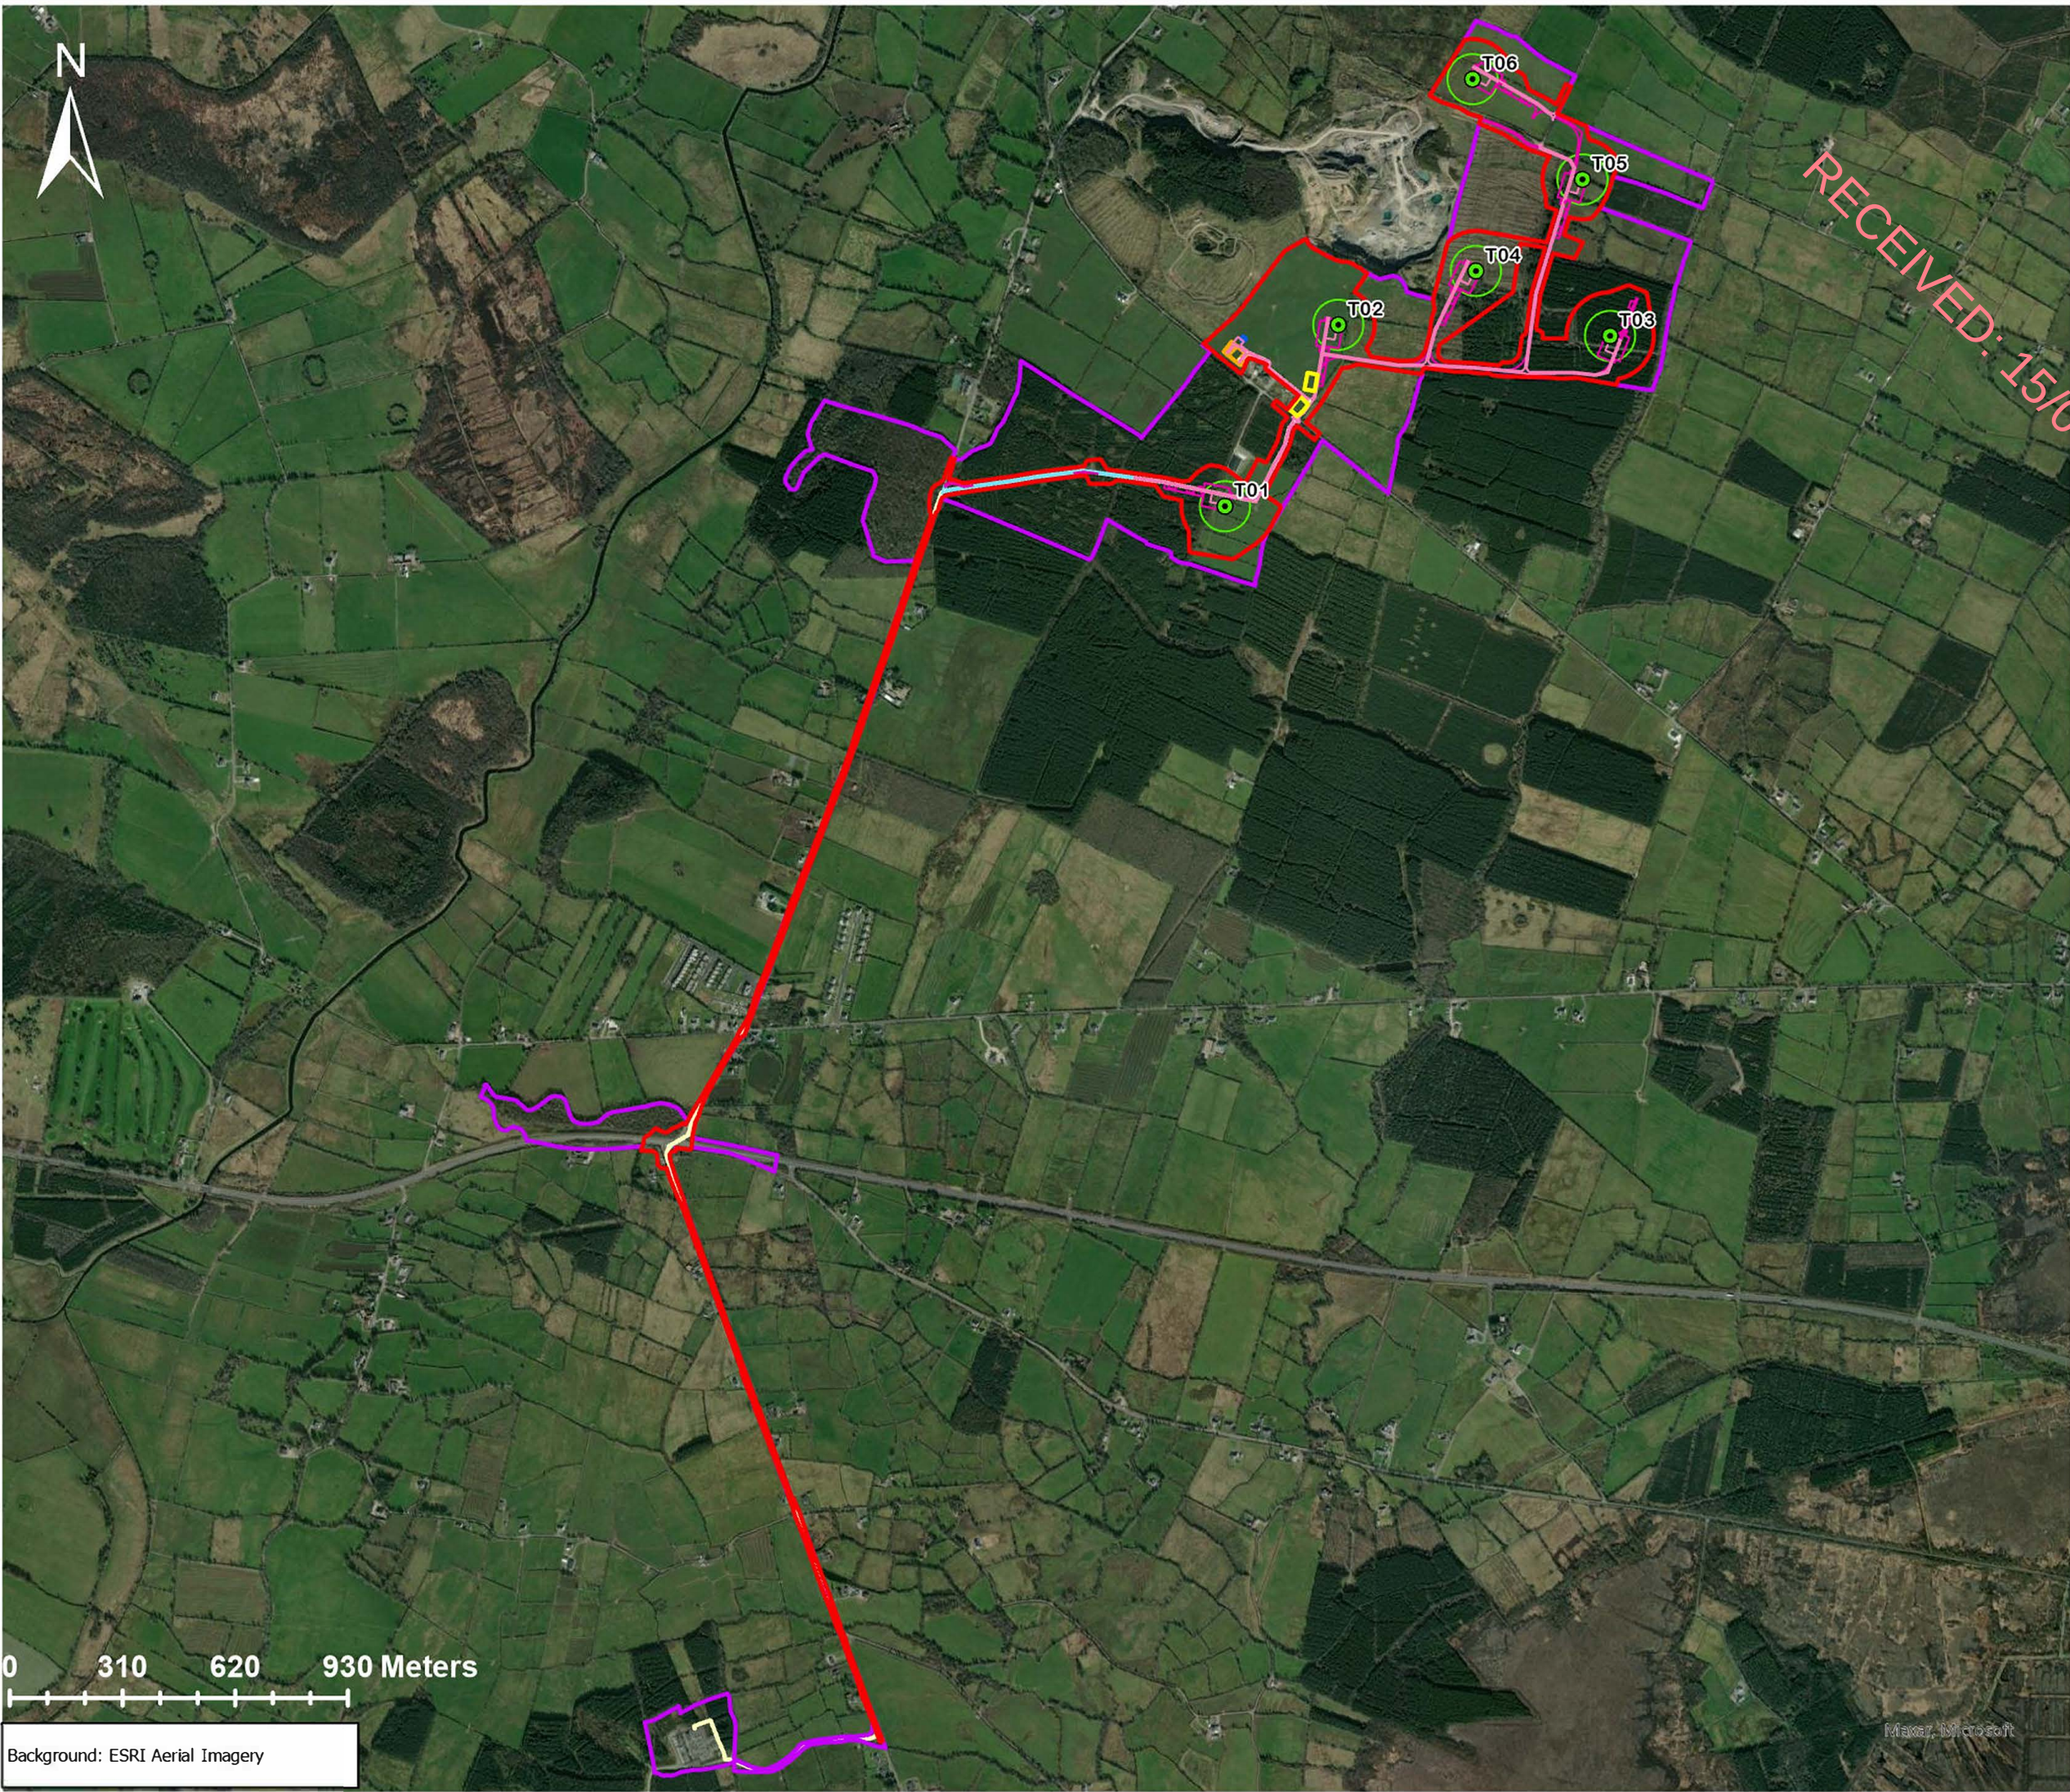

Legend

- Redline Boundary
- EIA Study Area
- Turbine Location
- Temporary Construction Compound
- Internal Site Access Tracks & Turbine Hardstand
- Temporary Internal Site Access Track & Temporary Hardstand Areas
- Existing Track To Be Upgraded
- Turbine Location & Blade Swept Path
- Grid Connection Route (GCR)
- Onsite Substation
- Relay Tower

Note:
• Copyright Licence No EN 0073517 © Tailte Éireann - Surveying

Client Ballyfeeny Green Energy Ltd



Ballyfeeny Green Energy Ltd
Station Road, Adare, Limerick,
Ireland



Rowan Engineering Consultants
Ltd
Unit 14, Scurlockstown Business
Park, Trim, Co. Meath
www.rec.ie

Date 13/05/2025	Revision 1	Job No GRE0001-5
Scale 5,000@A3	EIAR	EIAR Figure 2-3
Author EOB	Checked DM	Approved JM



Legend

- Redline Boundary
- EIA Study Area
- Turbine Location
- Temporary Construction Compound
- Internal Site Access
- Tracks & Turbine Hardstand
- Temporary Internal Site Access Track & Temporary Hardstand Areas
- Existing Track To Be Upgraded
- Turbine Location & Blade Swept Path
- Grid Connection Route (GCR)
- Onsite Substation
- Relay Tower

Note:
• Copyright Licence No EN 0073517 © Tailte Éireann - Surveying

Client Ballyfeeny Green Energy Ltd



Ballyfeeny Green Energy Ltd
Station Road, Adare, Limerick,
Ireland



Rowan Engineering Consultants
Ltd
Unit 14, Scurlockstown Business
Park, Trim, Co. Meath
www.rec.ie

Date 13/05/2025	Revision 1	Job No GRE0001-5
Scale 5,000@A3	EIAR	EIAR Figure 2-4
Author EOB	Checked DM	Approved JM

Maxar, Microsoft

N

0 90 180 270 Meters

Background: ESRI Aerial Imagery

Legend

- Redline Boundary
- EIA Study Area
- Turbine Location
- Temporary Construction Compound
- Internal Site Access Tracks & Turbine Hardstand
- Temporary Internal Site Access Track & Temporary Hardstand Areas
- Existing Track To Be Upgraded
- Turbine Location & Blade Swept Path
- Grid Connection Route (GCR)
- Onsite Substation
- Relay Tower

Note:
• Copyright Licence No EN 0073517 © Tailte Éireann - Surveying

Client Ballyfeeny Green Energy Ltd





Ballyfeeny Green Energy Ltd
Station Road, Adare, Limerick,
Ireland



Rowan Engineering Consultants
Ltd
Unit 14, Scurlockstown Business
Park, Trim, Co. Meath
www.rec.ie

Date 13/05/2025	Revision 1	Job No GRE0001-5
Scale 10,000@A3	EIAR	EIAR Figure 2-5
Author EOB	Checked DM	Approved JM

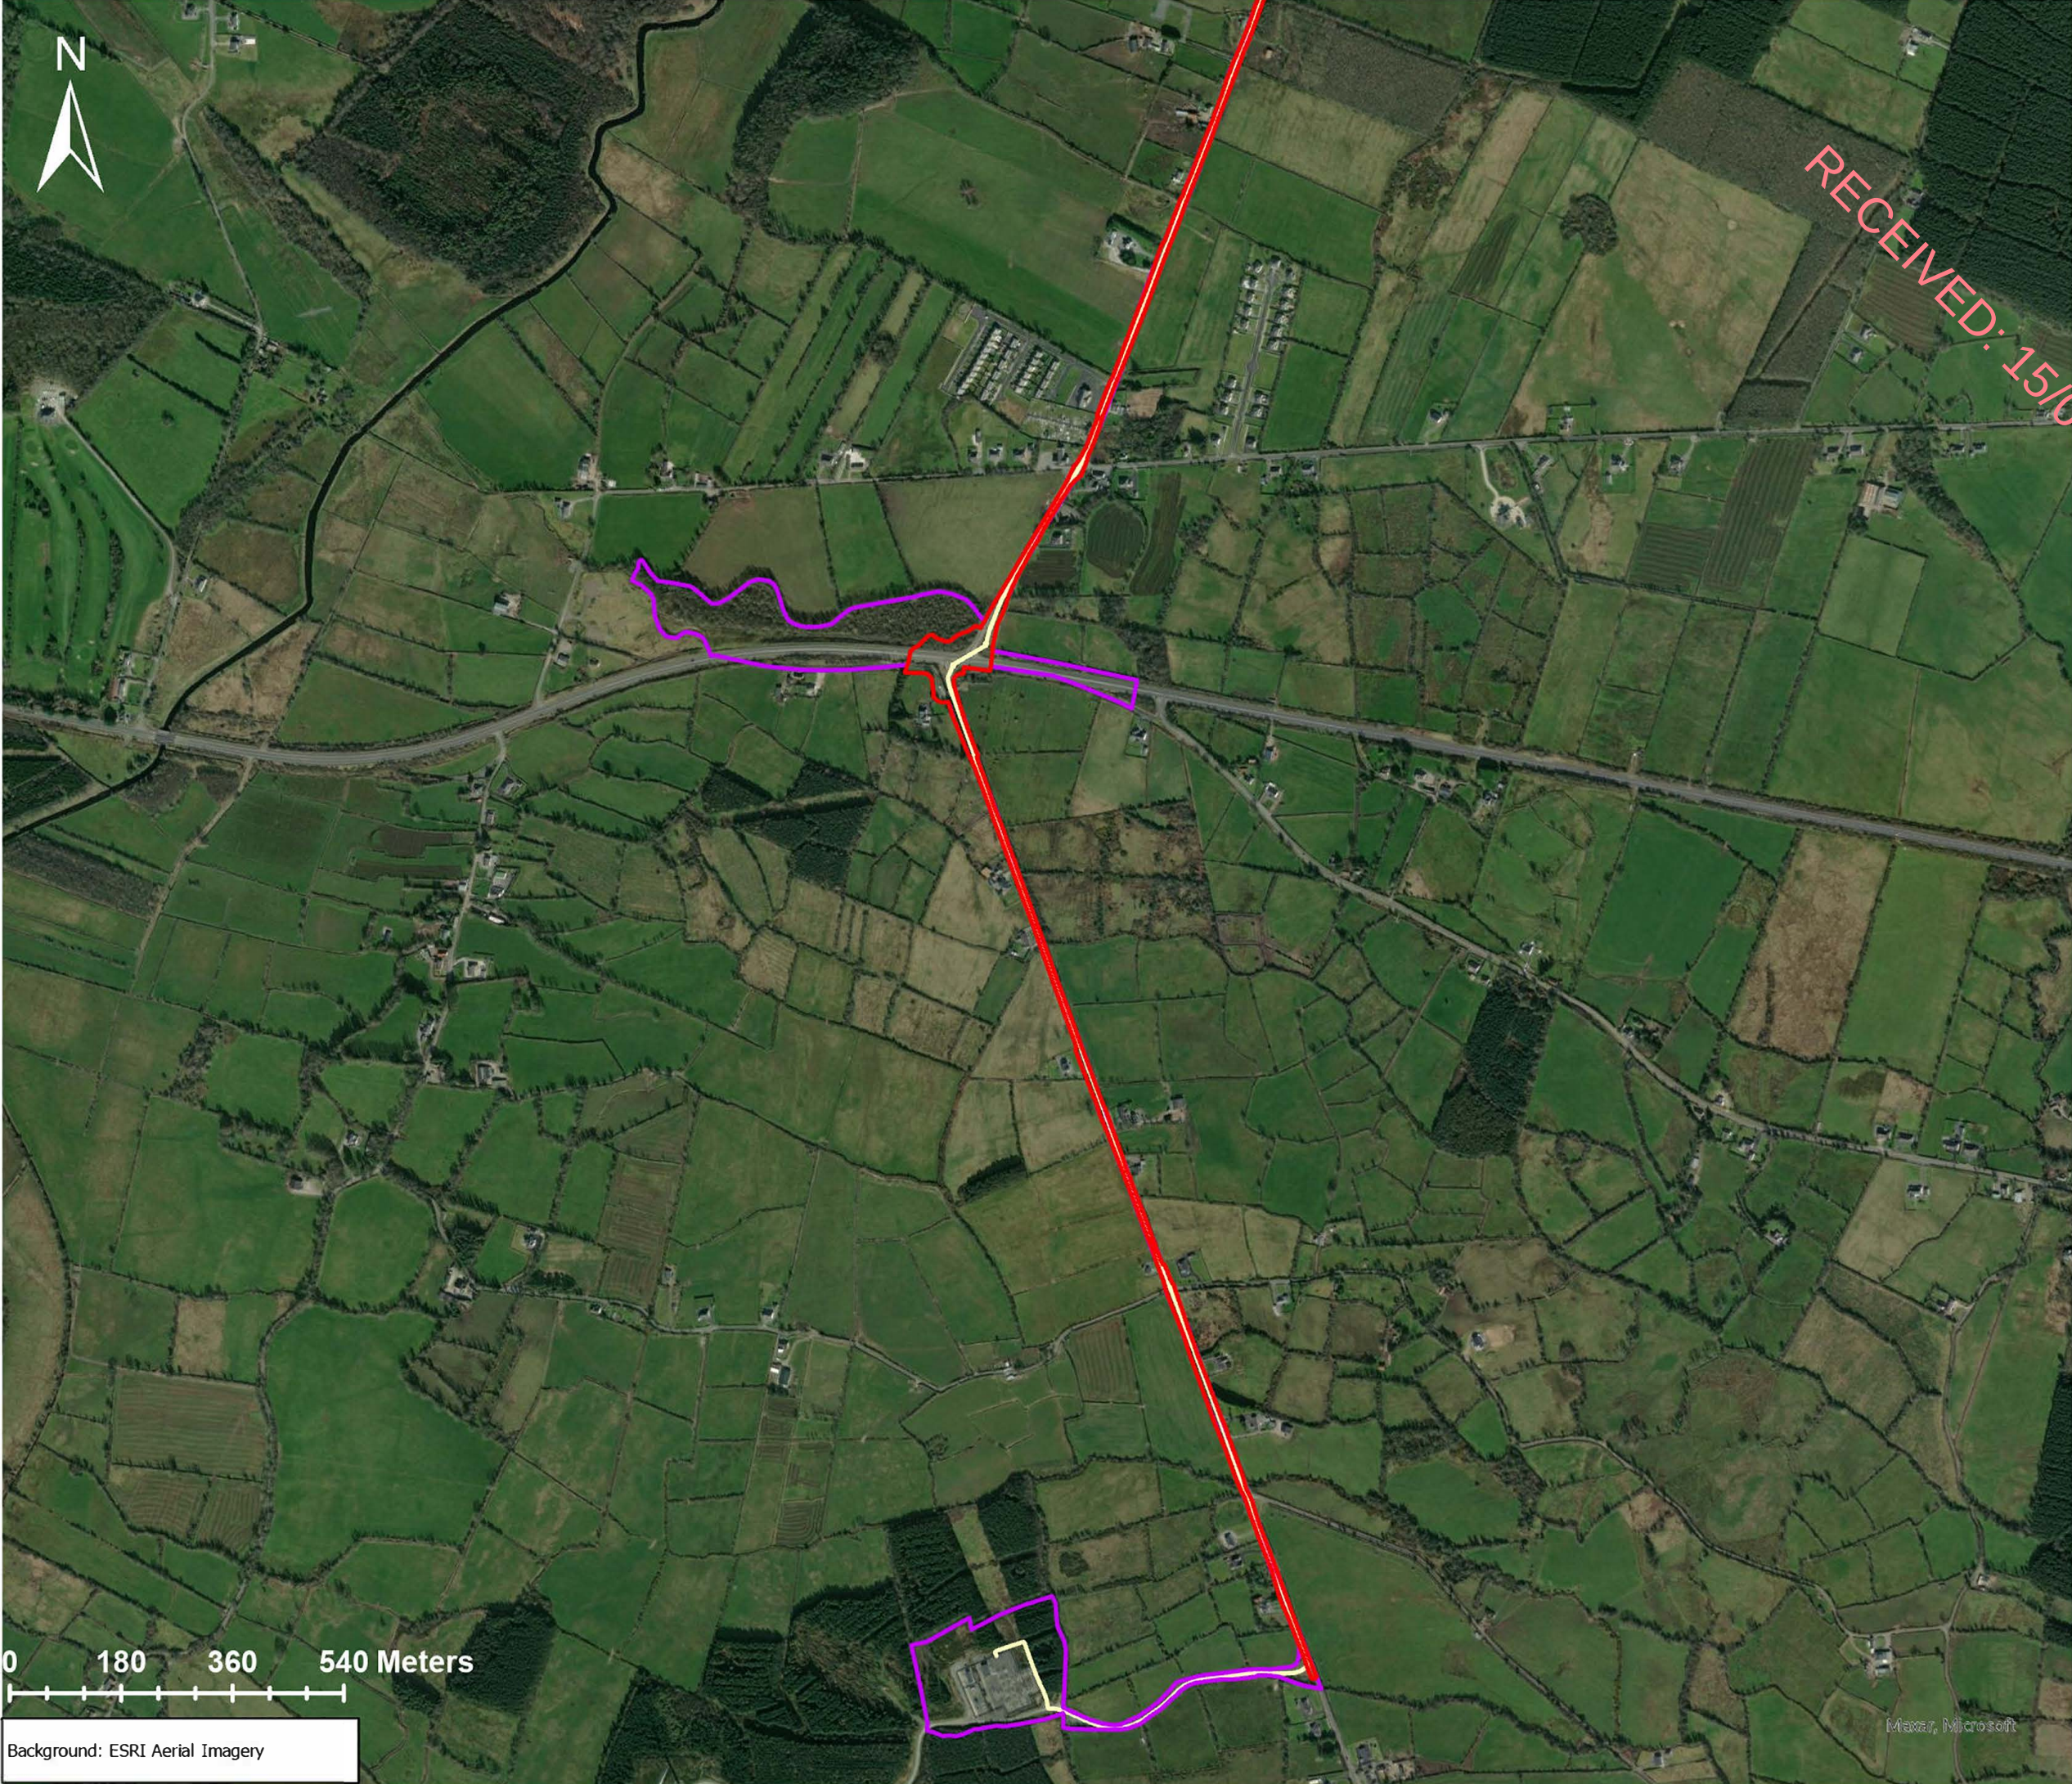

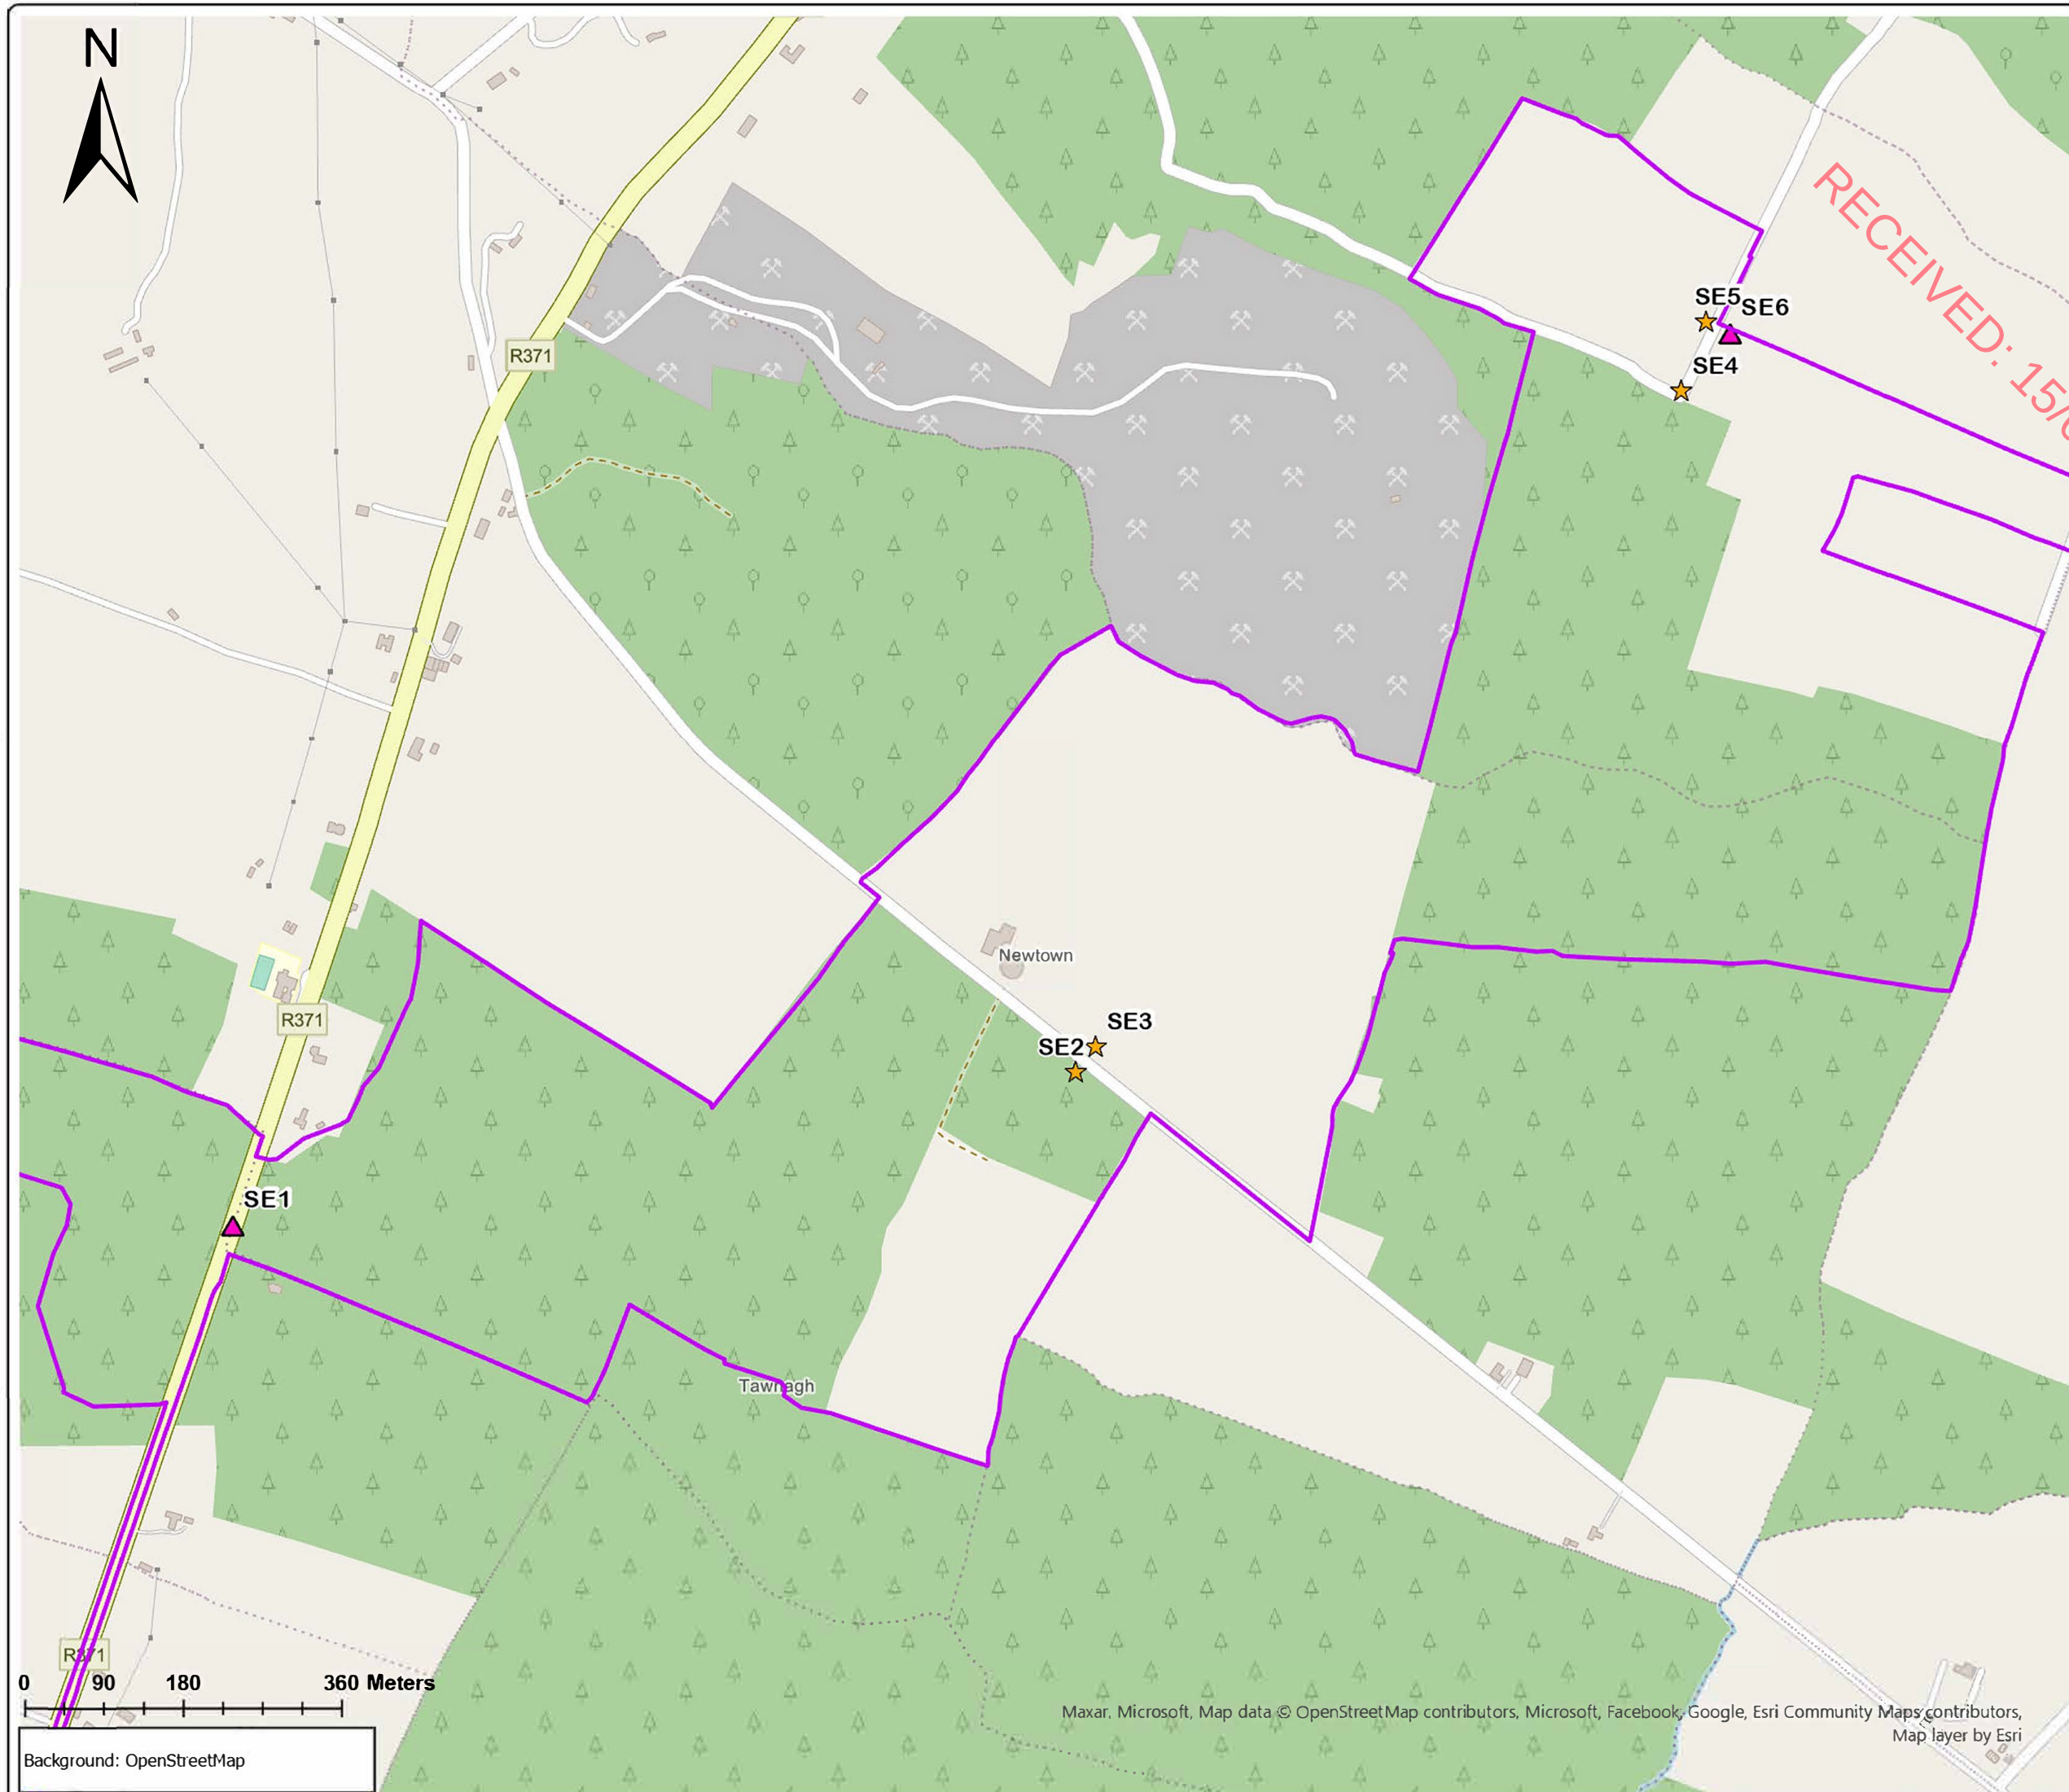

Title: Temporary and Permanent Site Entrances

Legend

-  EIA Study Area
-  Temporary Site Entrances
-  Permanent Site Entrances

RECEIVED: 15/09/2025

Note:
• Copyright Licence No EN 0073517 © Tailte Éireann - Surveying

Client Ballyfeeny Green Energy Ltd



Ballyfeeny Green Energy Ltd
Station Road, Adare, Limerick,
Ireland




Rowan Engineering Consultants
Ltd
Unit 14, Scurlockstown Business
Park, Trim, Co. Meath
www.rec.ie

Date 21/05/2025	Revision 1	Job No GRE0001-5
Scale 7,000@A3	EIAR	EIAR Figure 2-6
Author EOB	Checked DM	Approved JM

Maxar, Microsoft, Map data © OpenStreetMap contributors, Microsoft, Facebook, Google, Esri Community Maps contributors, Map layer by Esri

0 90 180 360 Meters

Background: OpenStreetMap

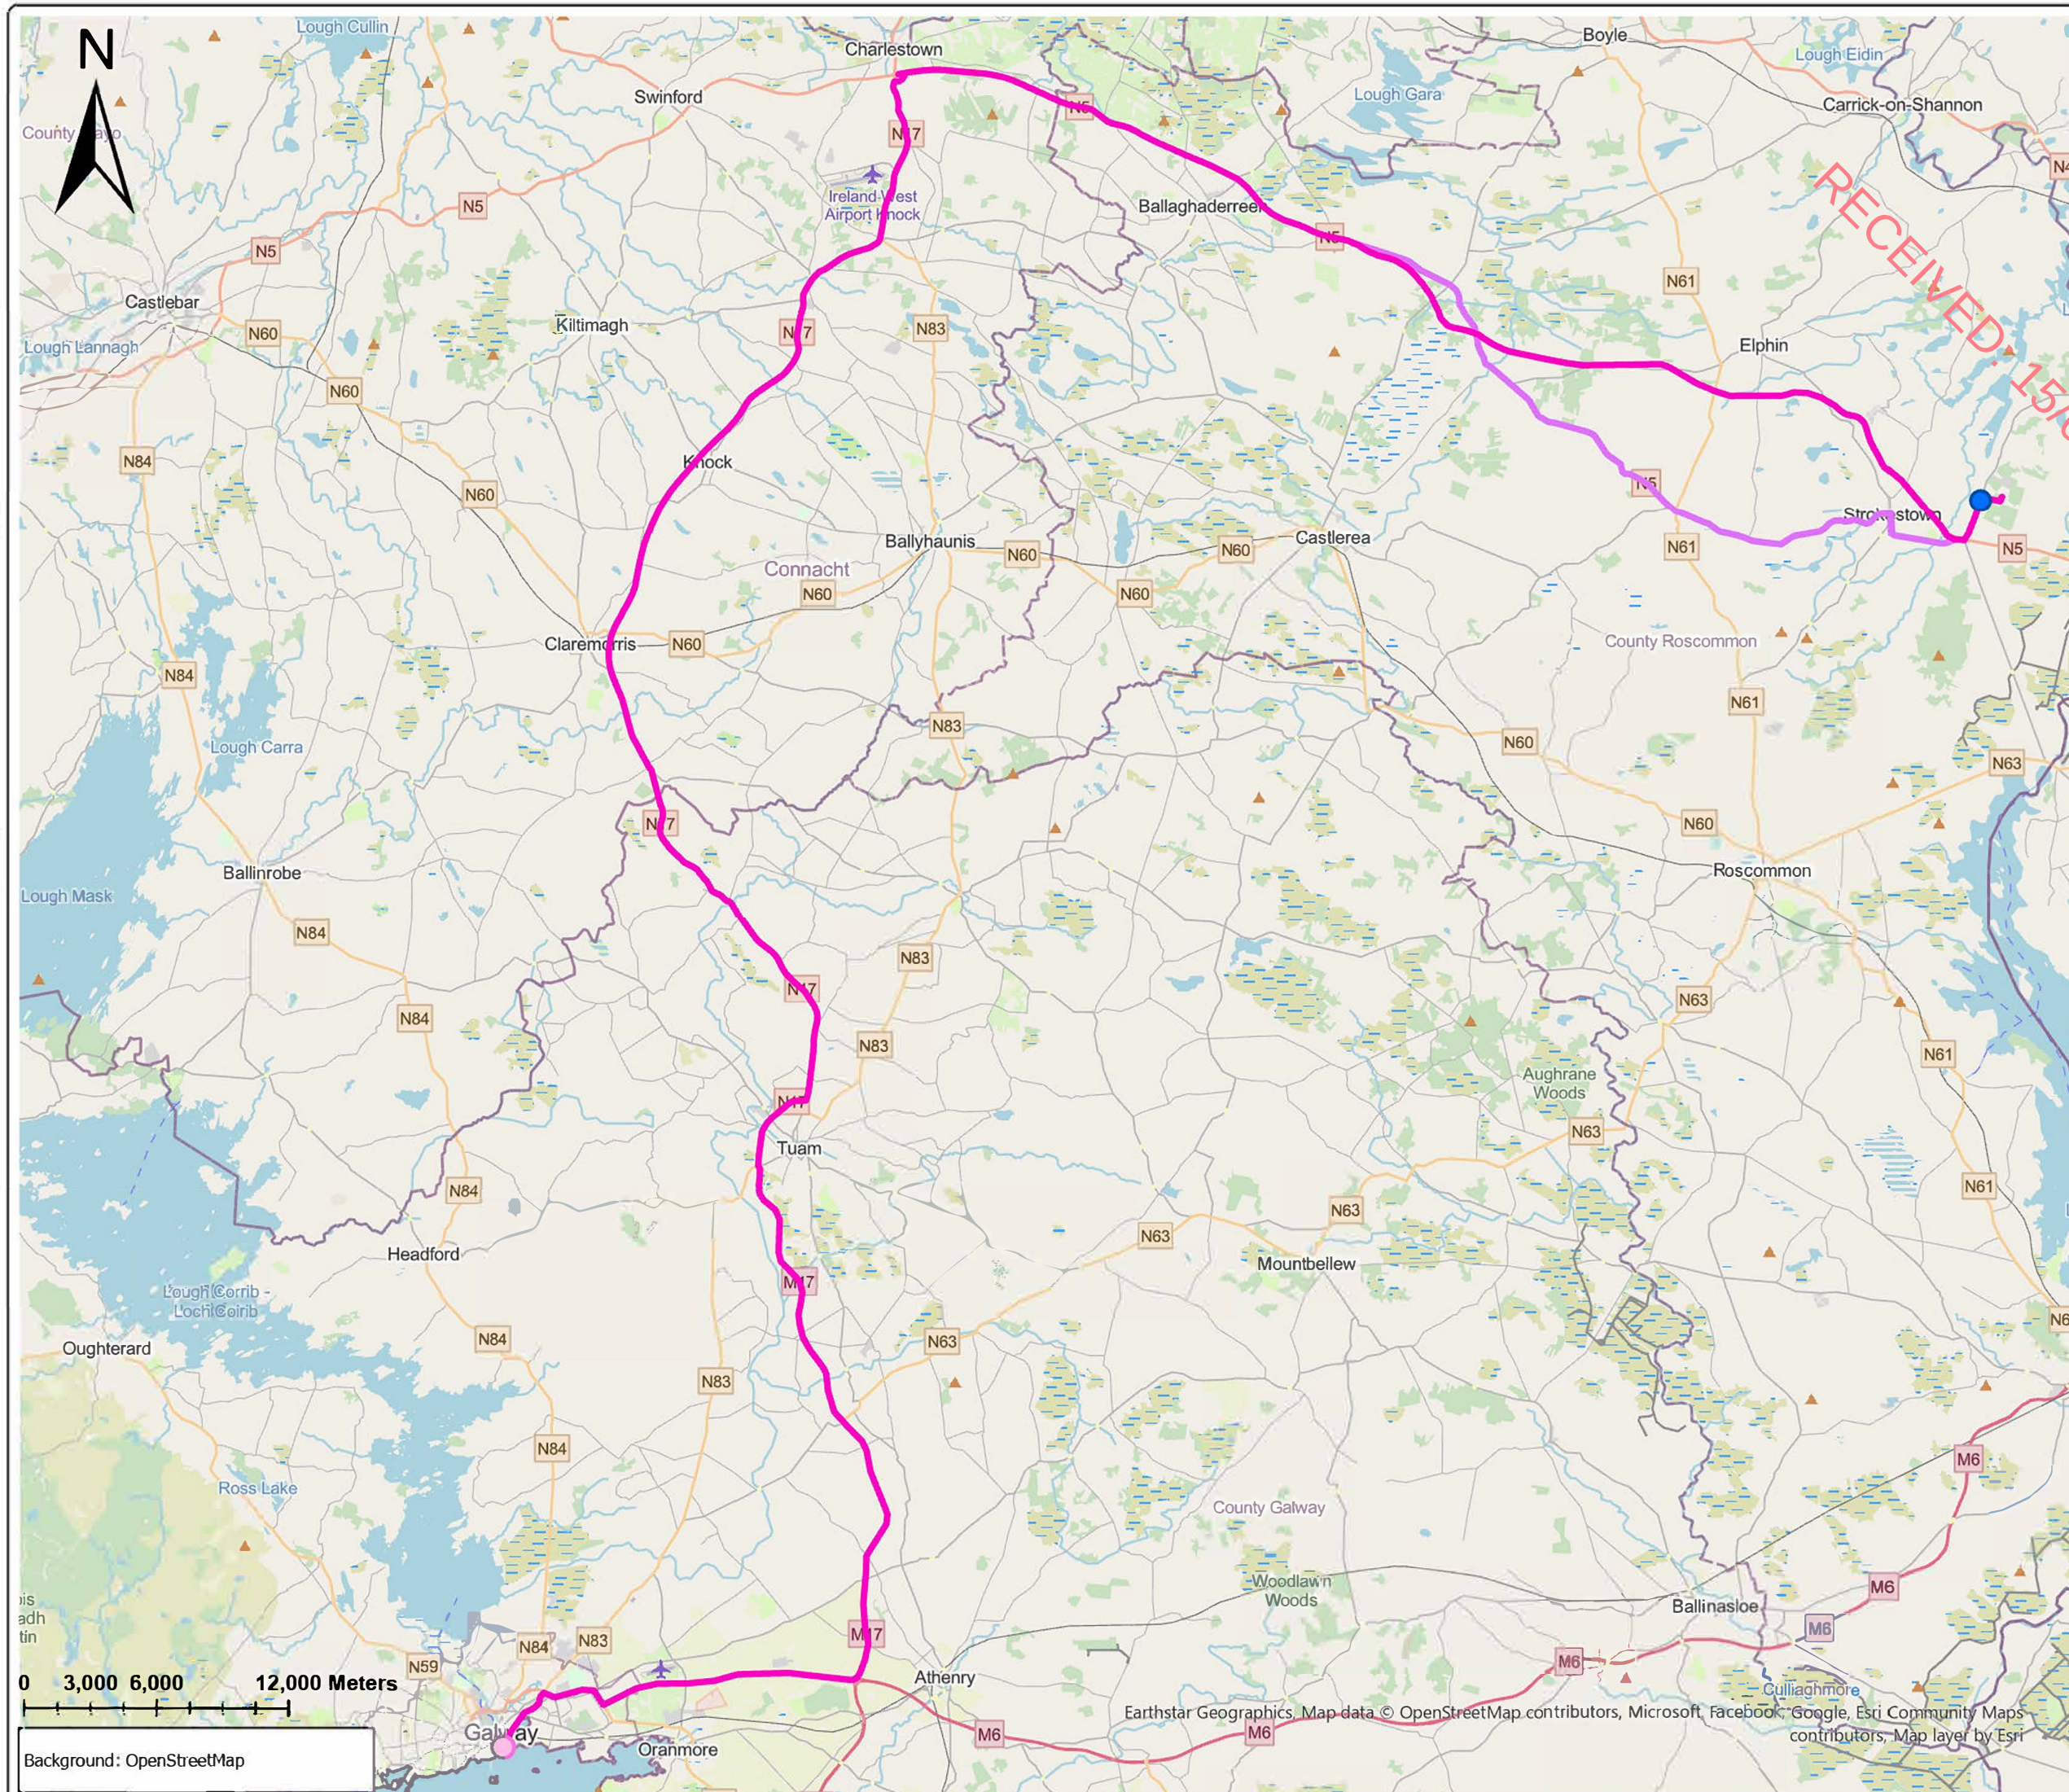

Title: Turbine Delivery Route (TDR) Overview

Legend

the wind farm Site

Galway Port

TDR 1a

TDR 1b

Note:

- Copyright Licence No EN 0073517 © Tailte Éireann - Surveying

Client Ballyfeeny Green Energy Ltd

BALLYFEENY

Green Energy

Ballyfeeny Green Energy Ltd

Station Road, Adare, Limerick, Ireland

Rowan

Rowan Engineering Consultants Ltd

Unit 14, Scurlockstown Business Park, Trim, Co. Meath
www.rec.ie

Date 10/06/2025

Revision 1

Job No GRE0001-5

Scale 1:280,000@A3

EIAR

EIAR Figure 2-7

Author EOB

Checked DM

Approved JM

Earthstar Geographics. Map data © OpenStreetMap contributors, Microsoft, Facebook, Google, Esri Community Maps contributors, Map layer by Esri

Background: OpenStreetMap

Legend

- Quarries
- EIA Study Area

Note:
• Copyright Licence No EN 0073517 © Tailte Éireann - Surveying

Client Ballyfeeny Green Energy Ltd



Ballyfeeny Green Energy Ltd


Station Road, Adare, Limerick, Ireland



Rowan Engineering Consultants Ltd

Unit 14, Scurlockstown Business Park, Trim, Co. Meath
www.rec.ie

Date 26/08/2025	Revision 1	Job No GRE0001-5
Scale 1:250,000@A3	EIAR	EIAR Figure 2-8
Author EOB	Checked DM	Approved JM

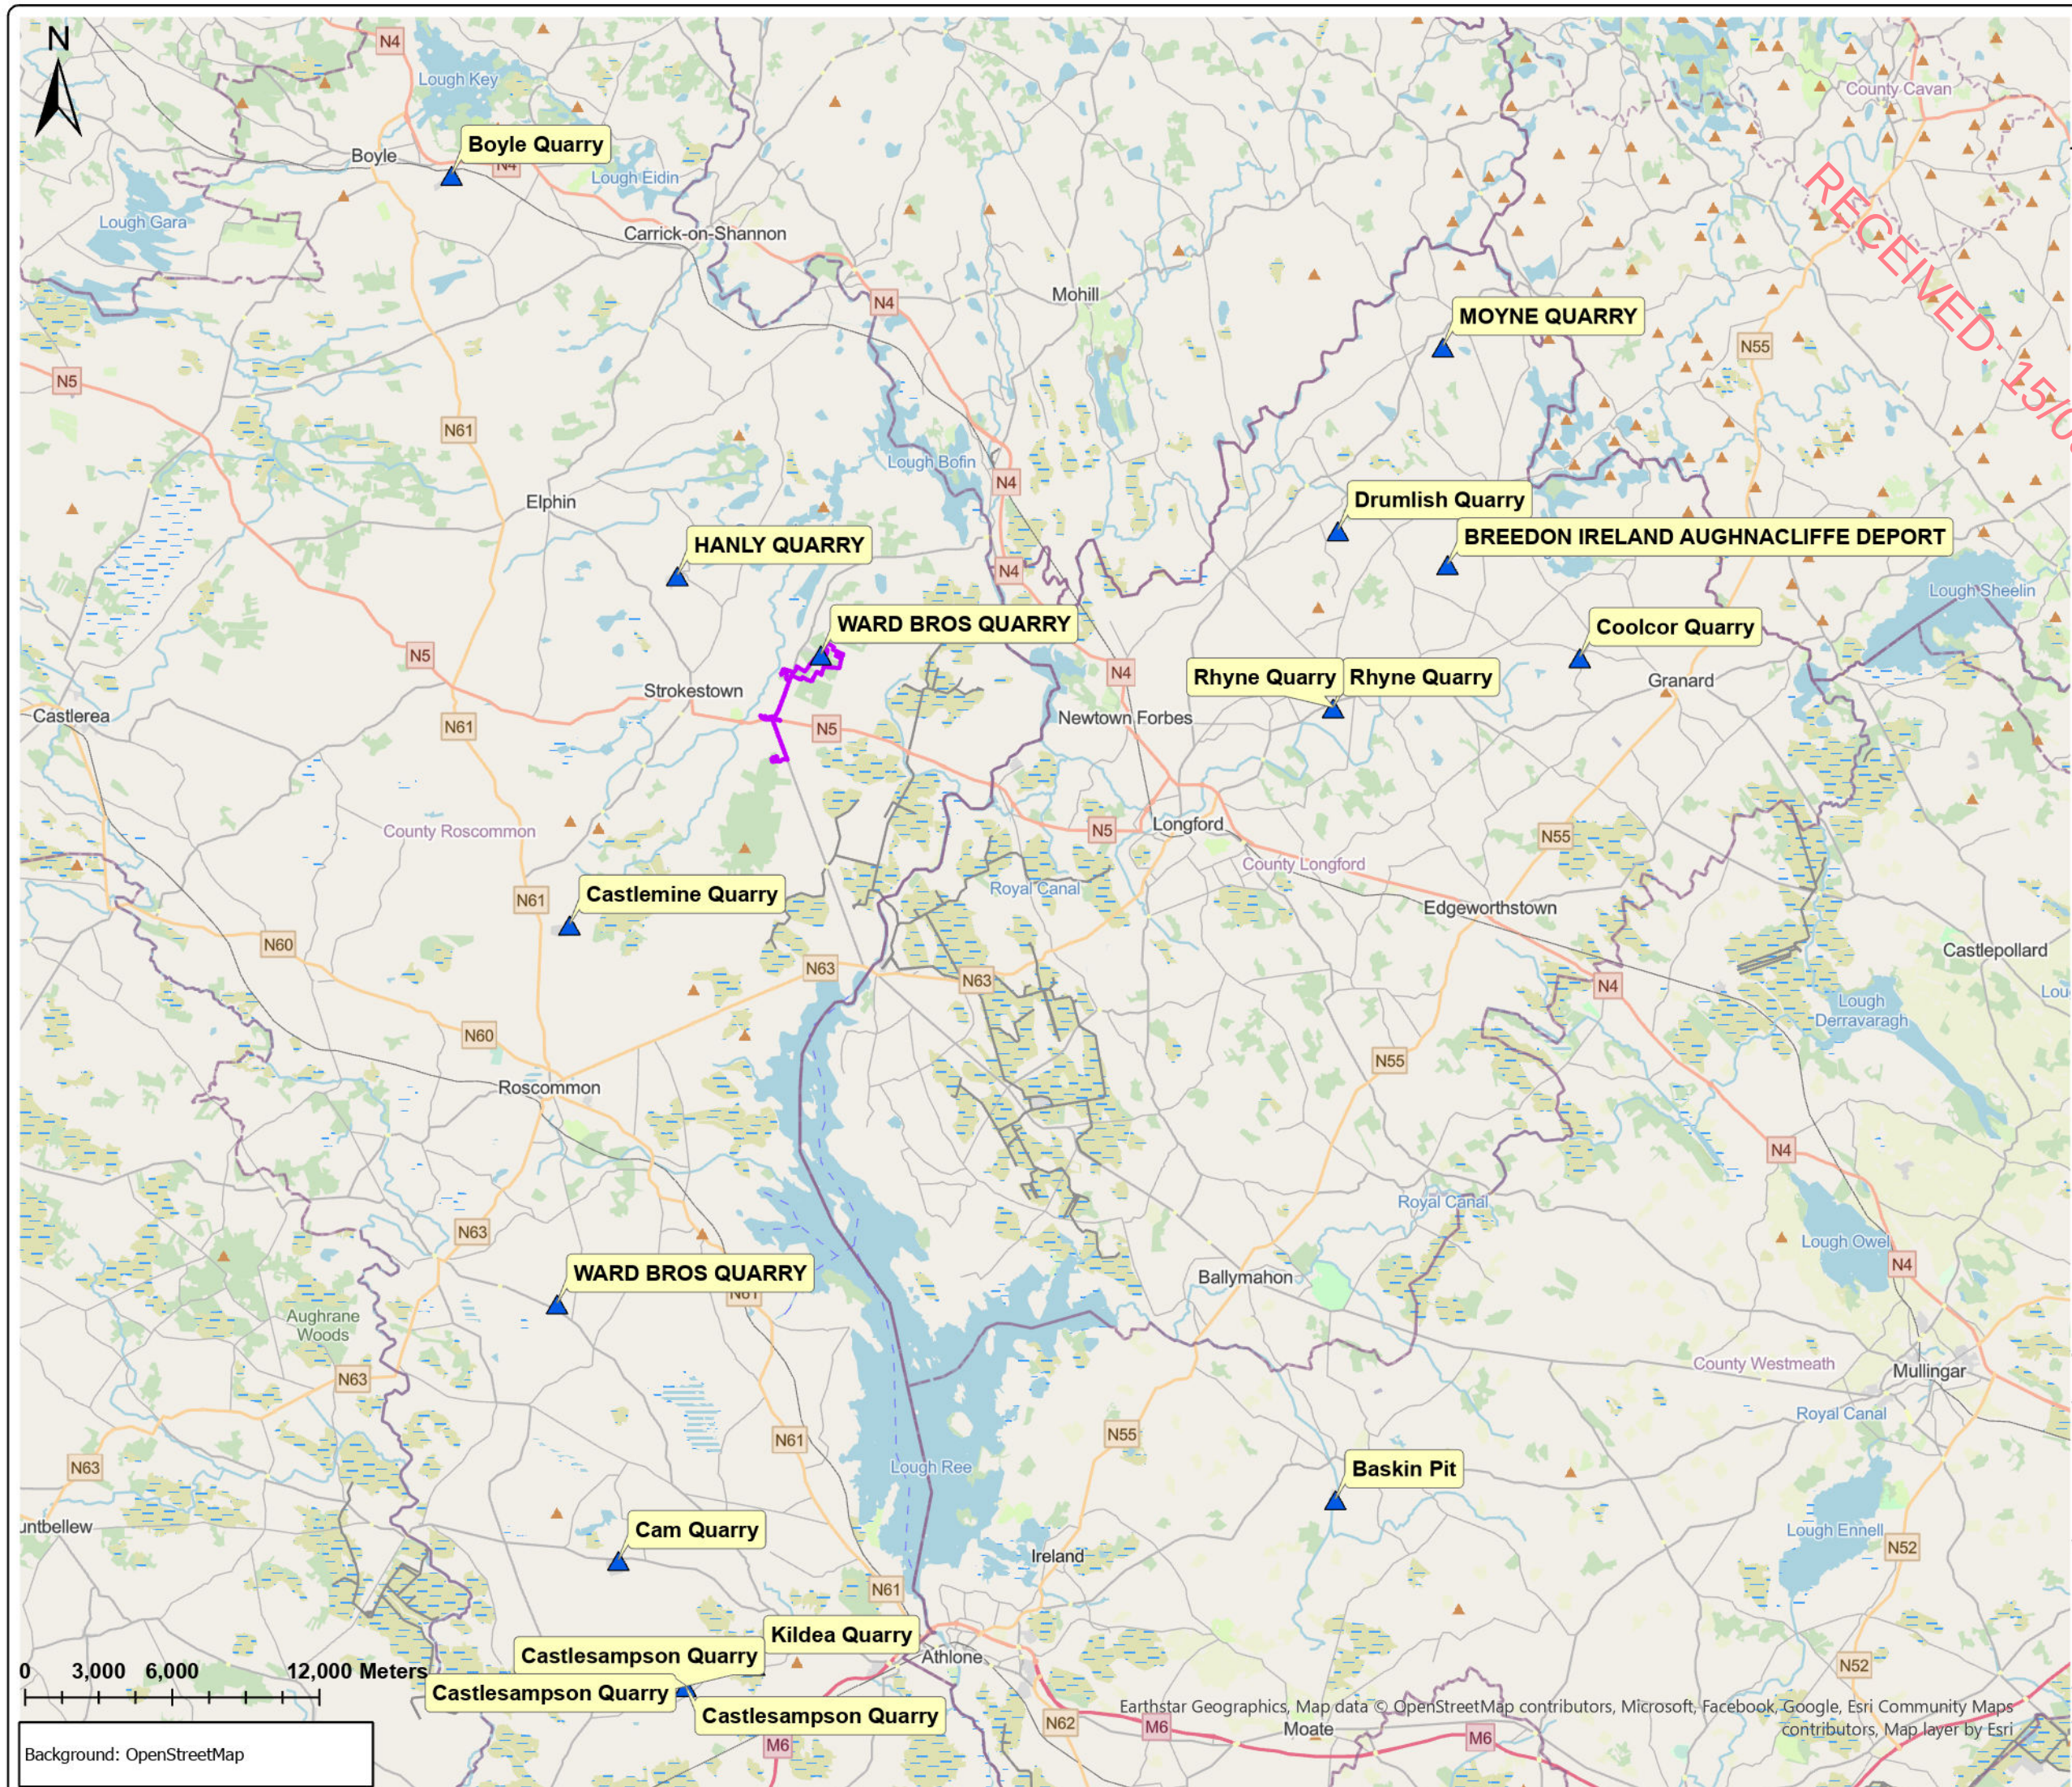



Title: Relay Tower Location

Legend

-  Turbine Location
-  EIA Study Area
-  Relay Tower

Note:
• Copyright Licence No EN 0073517 © Tailte Éireann - Surveying

Client Ballyfeeny Green Energy Ltd



Ballyfeeny Green Energy Ltd
Station Road, Adare, Limerick,
Ireland



Rowan Engineering Consultants
Ltd
Unit 14, Scurlockstown Business
Park, Trim, Co. Meath
www.rec.ie

Date 21/05/2025	Revision 1	Job No GRE0001-5
Scale 2,000@A3	EIAR	EIAR Figure 2-9
Author EOB	Checked DM	Approved JM

Legend

- Turbine Location
- EIA Study Area
- Onsite Substation

Note:
• Copyright Licence No EN 0073517 © Tailte Éireann - Surveying

Client Ballyfeeny Green Energy Ltd



Ballyfeeny Green Energy Ltd
Station Road, Adare, Limerick,
Ireland



Rowan Engineering Consultants
Ltd
Unit 14,Scurlockstown Business
Park, Trim,Co. Meath
www.rec.ie

Date 21/05/2025	Revision 1	Job No GRE0001-5
Scale 2,000@A3	EIAR	EIAR Figure 2-10
Author EOB	Checked DM	Approved JM



Maxar, Microsoft, Map data © OpenStreetMap contributors, Microsoft, Facebook, Google, Esri Community Maps contributors,
Map layer by Esri

Background: OpenStreetMap

Title: Grid Connection Route (GCR)
Overview

Legend

- Onsite Substation
- Grid Connection Route (GCR)
- Sliabh Bawn 100kV Substation

RECEIVED: 15/09/2025

Note:
• Copyright Licence No EN 0073517 © Tailte Éireann - Surveying

Client Ballyfeeny Green Energy Ltd



Ballyfeeny Green Energy Ltd

Station Road, Adare, Limerick, Ireland



Rowan Engineering Consultants Ltd

Unit 14, Scurlockstown Business Park, Trim, Co. Meath
www.rec.ie

Date 21/05/2025	Revision 1	Job No GRE0001-5
Scale 15,000@A3	EIAR	EIAR Figure 2-11
Author EOB	Checked DM	Approved JM



0 280 560 840 Meters

Background: ESRI Aerial Hybrid Imagery

Maxar, Microsoft, Sources: Esri, TomTom, Garmin, FAO, NOAA, USGS, © OpenStreetMap contributors, and the GIS User Community