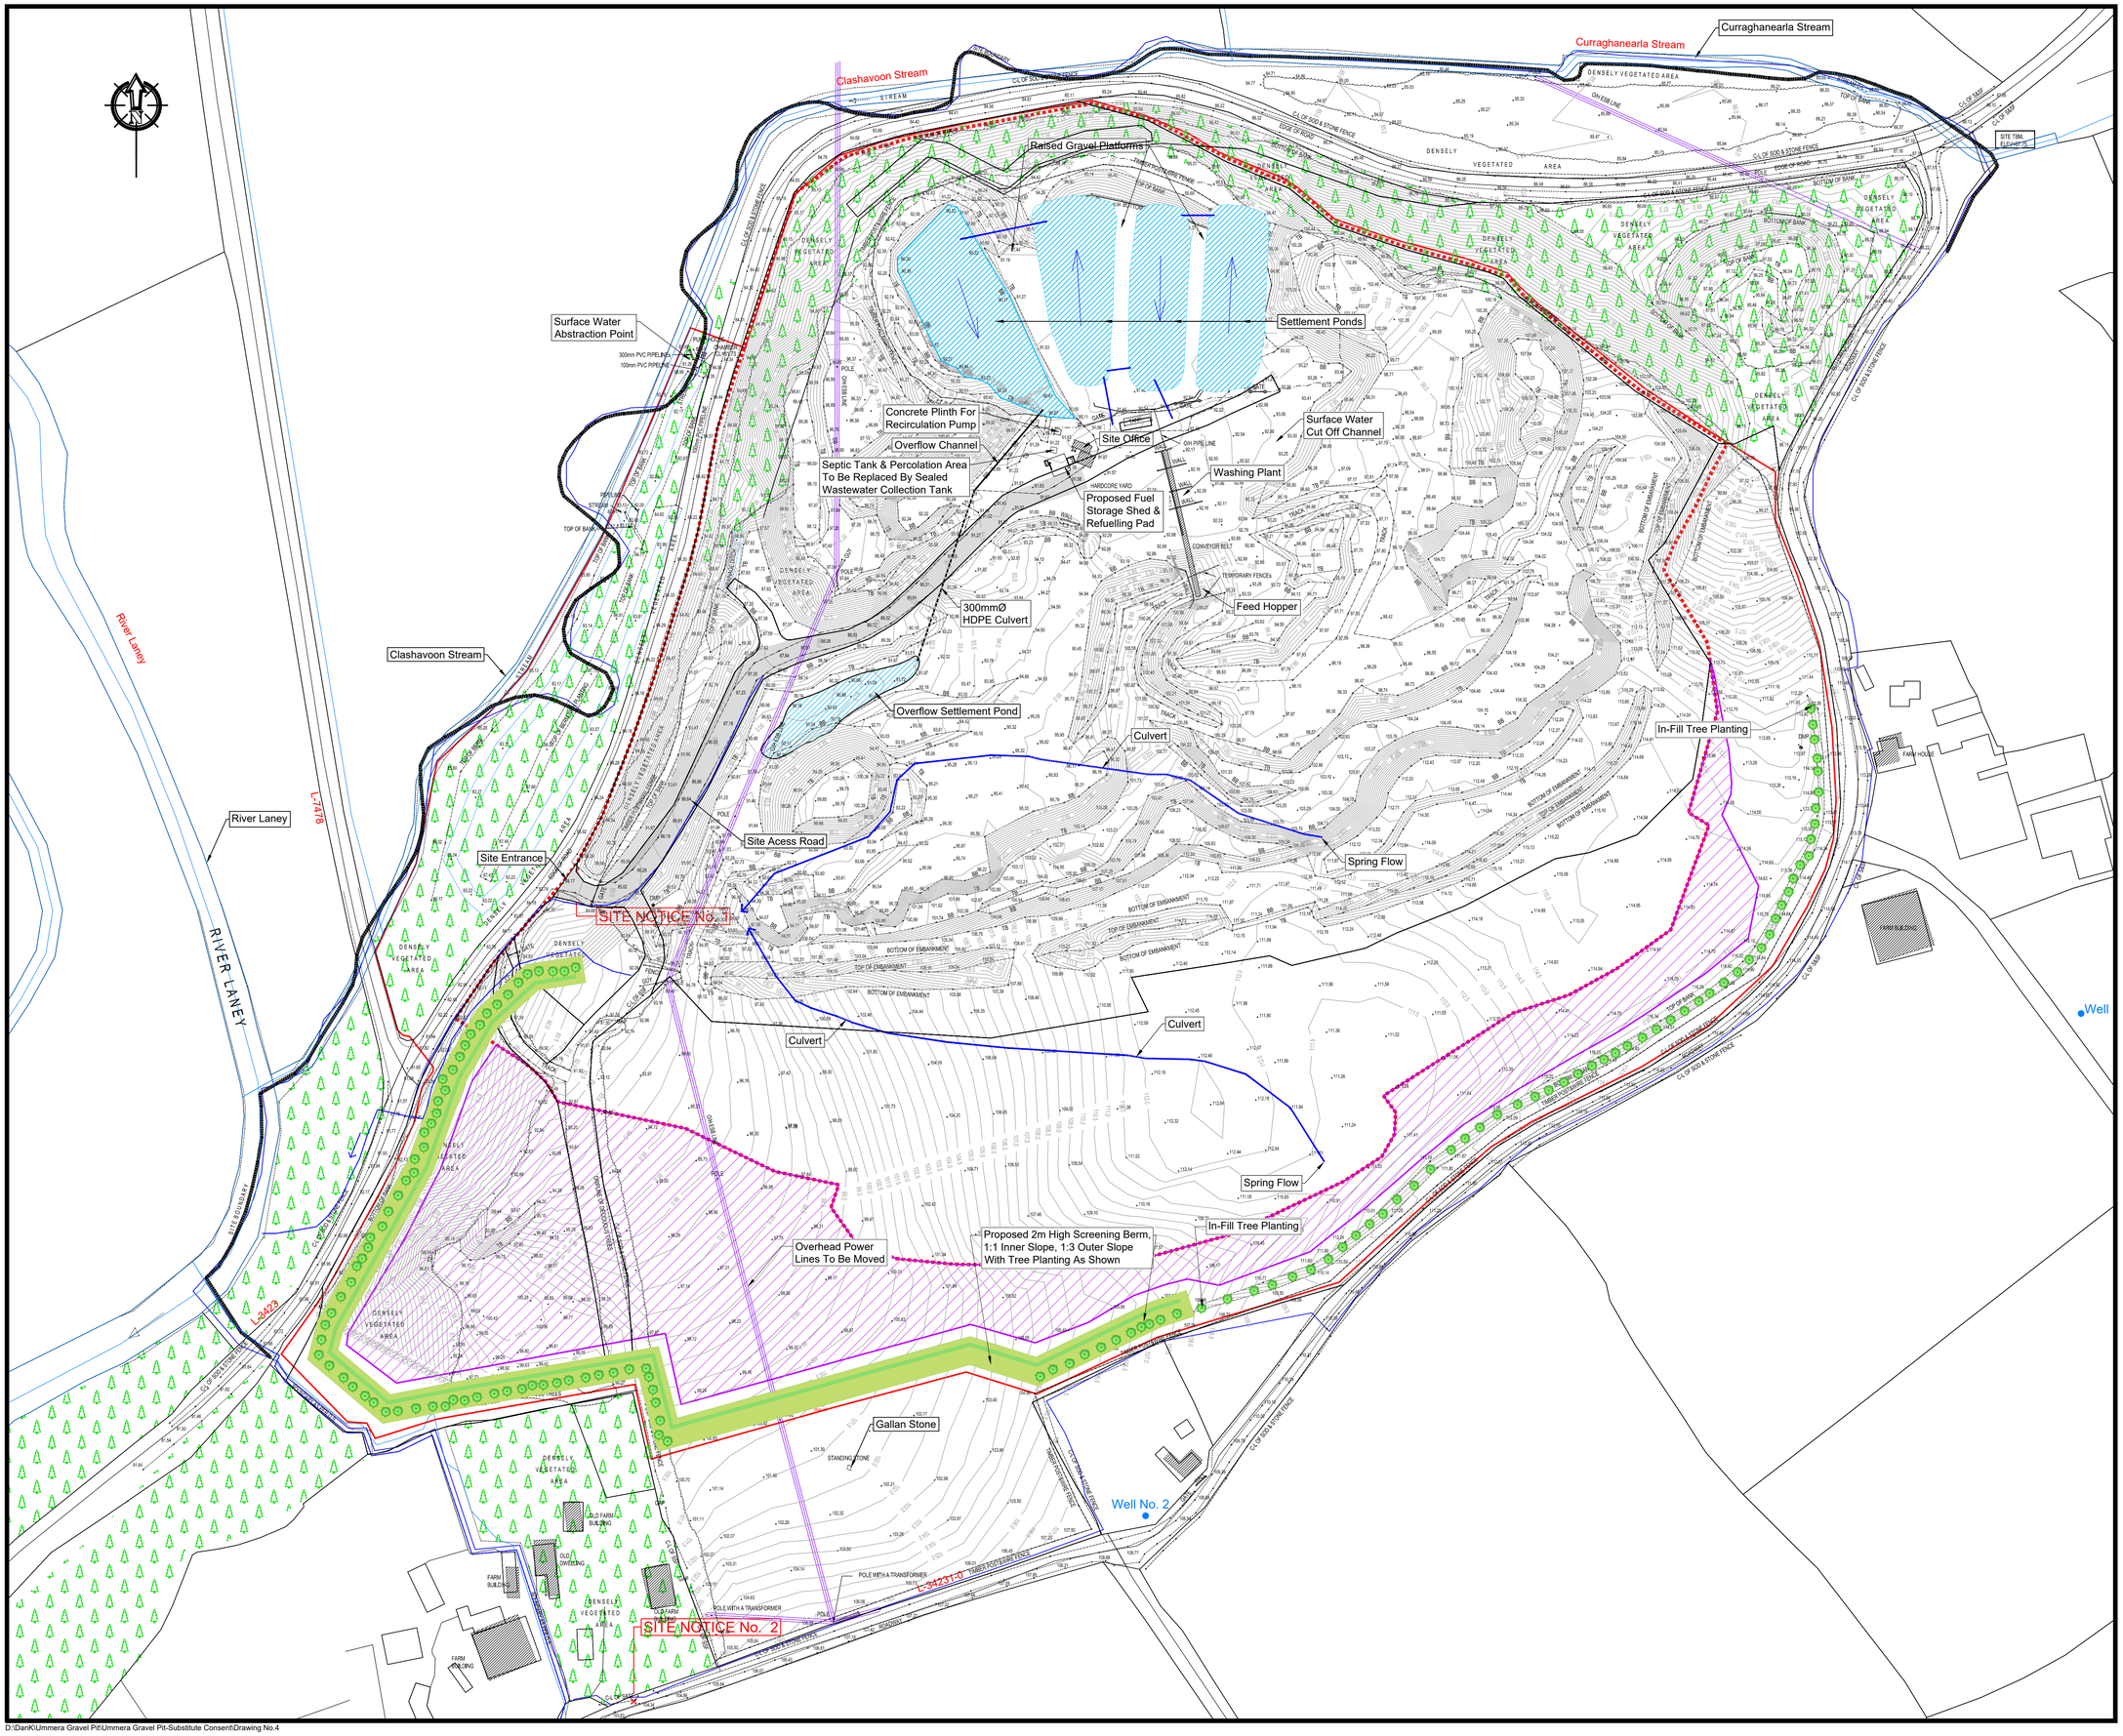


NOT FOR CONSTRUCTION UNLESS SPECIFICALLY STATED OTHERWISE

1. No part of this document may be reproduced or transmitted in any form or stored in any retrieval system of any nature without the written permission of KEOHANE GEOLOGICAL & ENVIRONMENTAL CONSULTANCY as copyright holder except as agreed for use on the project for which the document was originally issued.
2. Do not scale.
3. Use figured dimensions only.
4. If in doubt - Ask!
5. Ordnance Survey Ireland Licence No. AR0090320 © Ordnance Survey Ireland / Government of Ireland Where Applicable.

LEGEND

- Section 37L Further Development Application
- Substitute Consent Development Boundary
- Land Ownership Boundary
- Additional Further Development Extraction Area

Rev.	Description	Date
2	Further Information Submission	20-Aug-26
1	Section 37L Further Development Application	1-Sep-20

Client
DRIMOLEAGUE CONCRETE WORKS Ltd.

Project
UMMERA GRAVEL PIT

Issue
Section 37L Further Development Application

Title
1:1000 SITE LAYOUT PLAN

Scales
1:1000
A1-Printed Page Size

Prepared By	Checked	Date
DK	DK	20-Aug-26

Dwg. No.
Drawing No.4

KEOHANE GEOLOGICAL & ENVIRONMENTAL CONSULTANCY
IVY HOUSE,
CLASH,
CARRIGROHANE,
COUNTY CORK.

Mobile 086-8289167
Phone 021-4876421
Email dkck@eircom.net