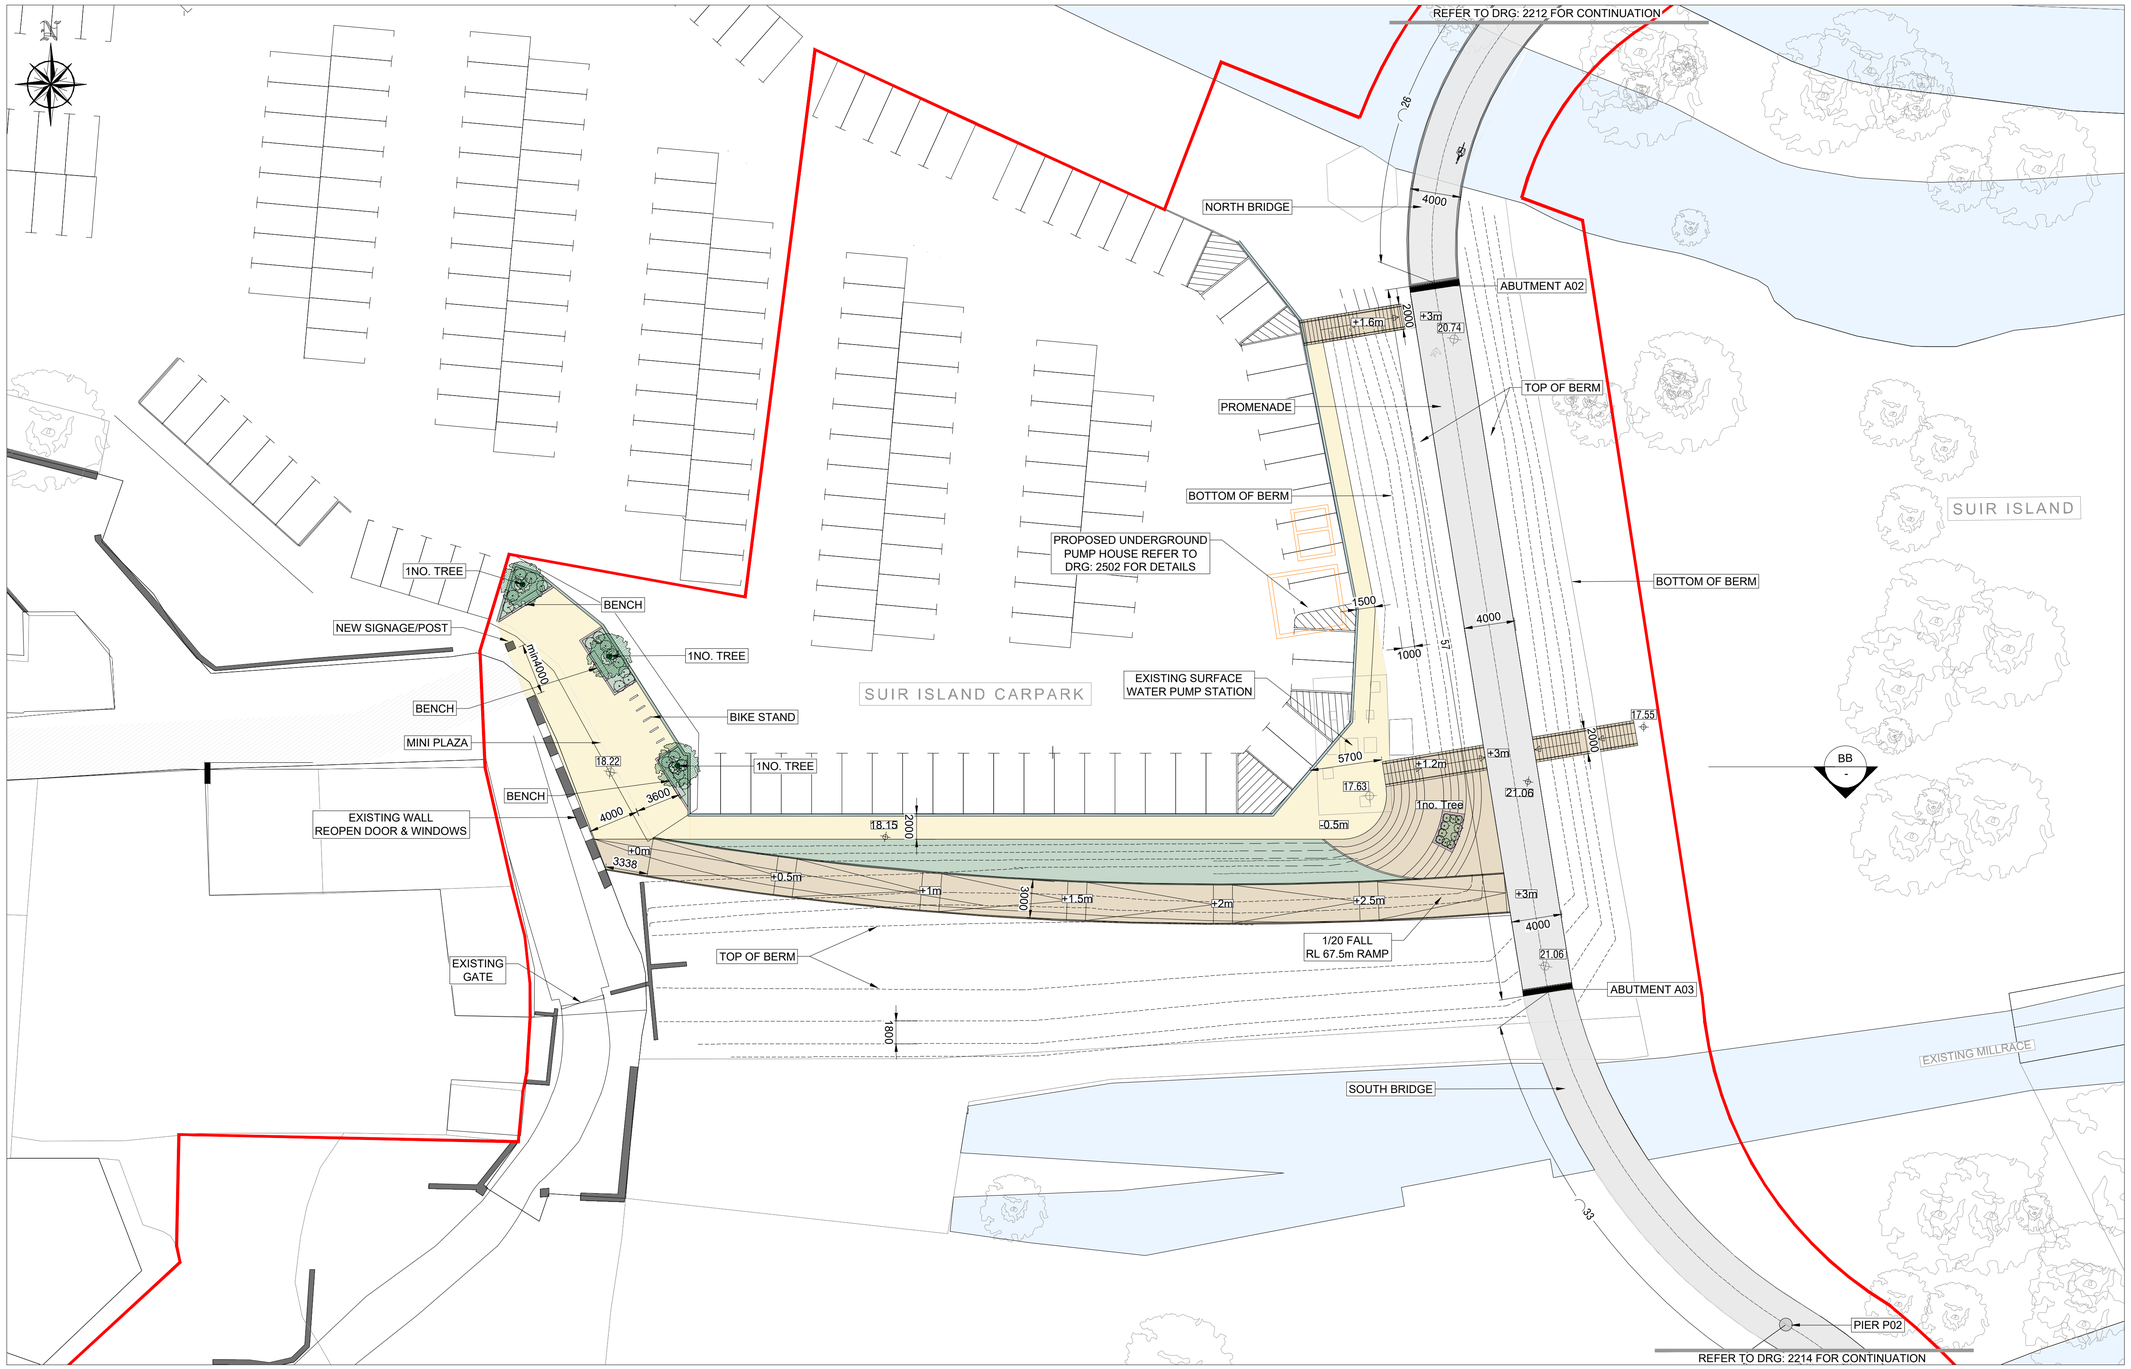

CARPARK - PLAN

SCALE 1:250

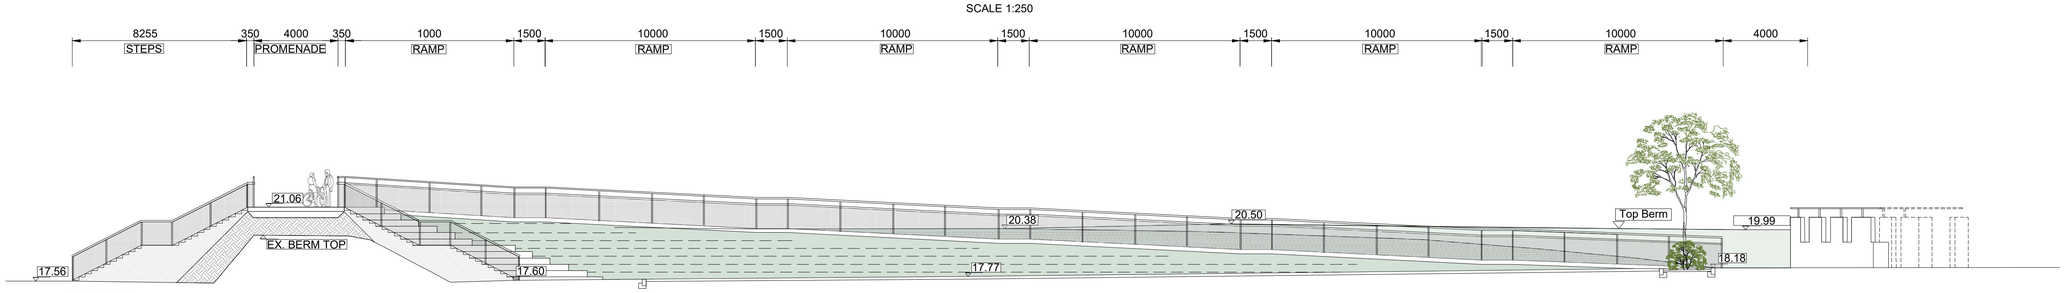

SECTION BB CARPARK

SCALE 1:150

DRAWING IS PRODUCED USING THE IRISH TRANSVERSE MERCATOR (ITM) GEOGRAPHIC COORDINATE SYSTEM

A1

CLIENT

Comhairle Contae Thiobraid Árann
Tipperary County Council

ARCHITECTS

dhbarchitects

ARCHEOLOGISTS

CourtneyDeery
ARCHAEOLOGY & CULTURAL HERITAGE

BRIDGES

MARC MIMRAM ARCHITECTURE INGÉNIERIE

ENGINEERS

Clifton Scannell Emerson Associates

ENVIRONMENTAL CONSULTANTS

awnconsulting
A Trinity Consultants Company

LIGHTING CONSULTANTS

Douglas Carroll
Consulting Engineers

LEGEND :

- SITE BOUNDARY
- PEDESTRIAN BRIDGES - STEEL STRUCTURE - BUSH - HAMMERED CONCRETE FINISH LAID ON A WATERPROOF SURFACE
- VARIOUS SIZES OF STONE PAVING TO FOOTPATH (LIGHT GREY GRANITE AND / OR SANDSTONE)
- STONE AGGREGATE PAVING TO FOOTPATH (SILVER / SANDSTONE)
- ASPHALT FINISH TO ROAD & SHARED SURFACE
- STONE AGGREGATE FINISH TO THE SHARED SURFACE FOR PEDESTRIANS AND BICYCLES (BEIGE/WHITE/LIGHT GREY)
- EXPOSED STONE AGGREGATE FINISH TO STEPS AND RAMP (BEIGE/WHITE/LIGHT GREY)
- GRASSED AND PLANTED AREAS
- TACTILE SURFACE TO PEDESTRIAN CROSSINGS
- STONE KERBS TO FOOTPATH
- STONE KERBS TO PLANTER BED
- EXISTING PATH LINE
- SELECTED BOLLARD
- PROPOSED PLANTING (SHRUBS / WILDFLOWER)
- PROPOSED TREE: **BIG TREE**-SALIX ALBA / SWEETGUM / RED MAPLE **MEDIUM TREE**-RIVER BIRCH / ALNUS GLUTINOSA / BETULA PUBESCENS CARPINUS BETULUS **SMALL TREE**-CRATAEGUS
- EXISTING TREE

Rev	Description	Drawn	Checked	Date
PL02	ISSUED FOR PLANNING RFI RESPONSE	FO	LP	06.08.24
PL01	ISSUED FOR PLANNING	FO	LP	22.09.23

Clifton Scannell Emerson Associates

Clifton Scannell Emerson Associates Limited
Consulting Engineers,
3rd Floor The Highline,
Bakers Point, Pottery Road,
Dun Laoghaire, Co. Dublin,
Ireland, A96 KW29

T. +353 1 288 5006
F. +353 1 283 3466
E. info@csea.ie
W. www.csea.ie

Client: TIPPERARY COUNTY COUNCIL

Project: SUIR ISLAND INFRASTRUCTURE LINKS

Dwg. Title: OPTION 01 SUIR ISLAND CARPARK PLAN & SECTION BB

Drawn By: FO | Date: SEPT 2023

Checked By: LP | Scale: 1:250 @ A1

CSEA Job No.: 20_071

Project Code	Originator	Zone/ Phase	Level	Type	Role	Dwg. No.
20_071	CSE	GEN	XX	DR	C	2213

Status Code: S2 — SUITABLE FOR INFORMATION

Revision: PL02 — ISSUED FOR PLANNING