DRAWING IS PRODUCED USING THE IRISH TRANSVERSE MERCATOR (ITM) GEOGRAPHIC COORDINATE SYSTEM

A1

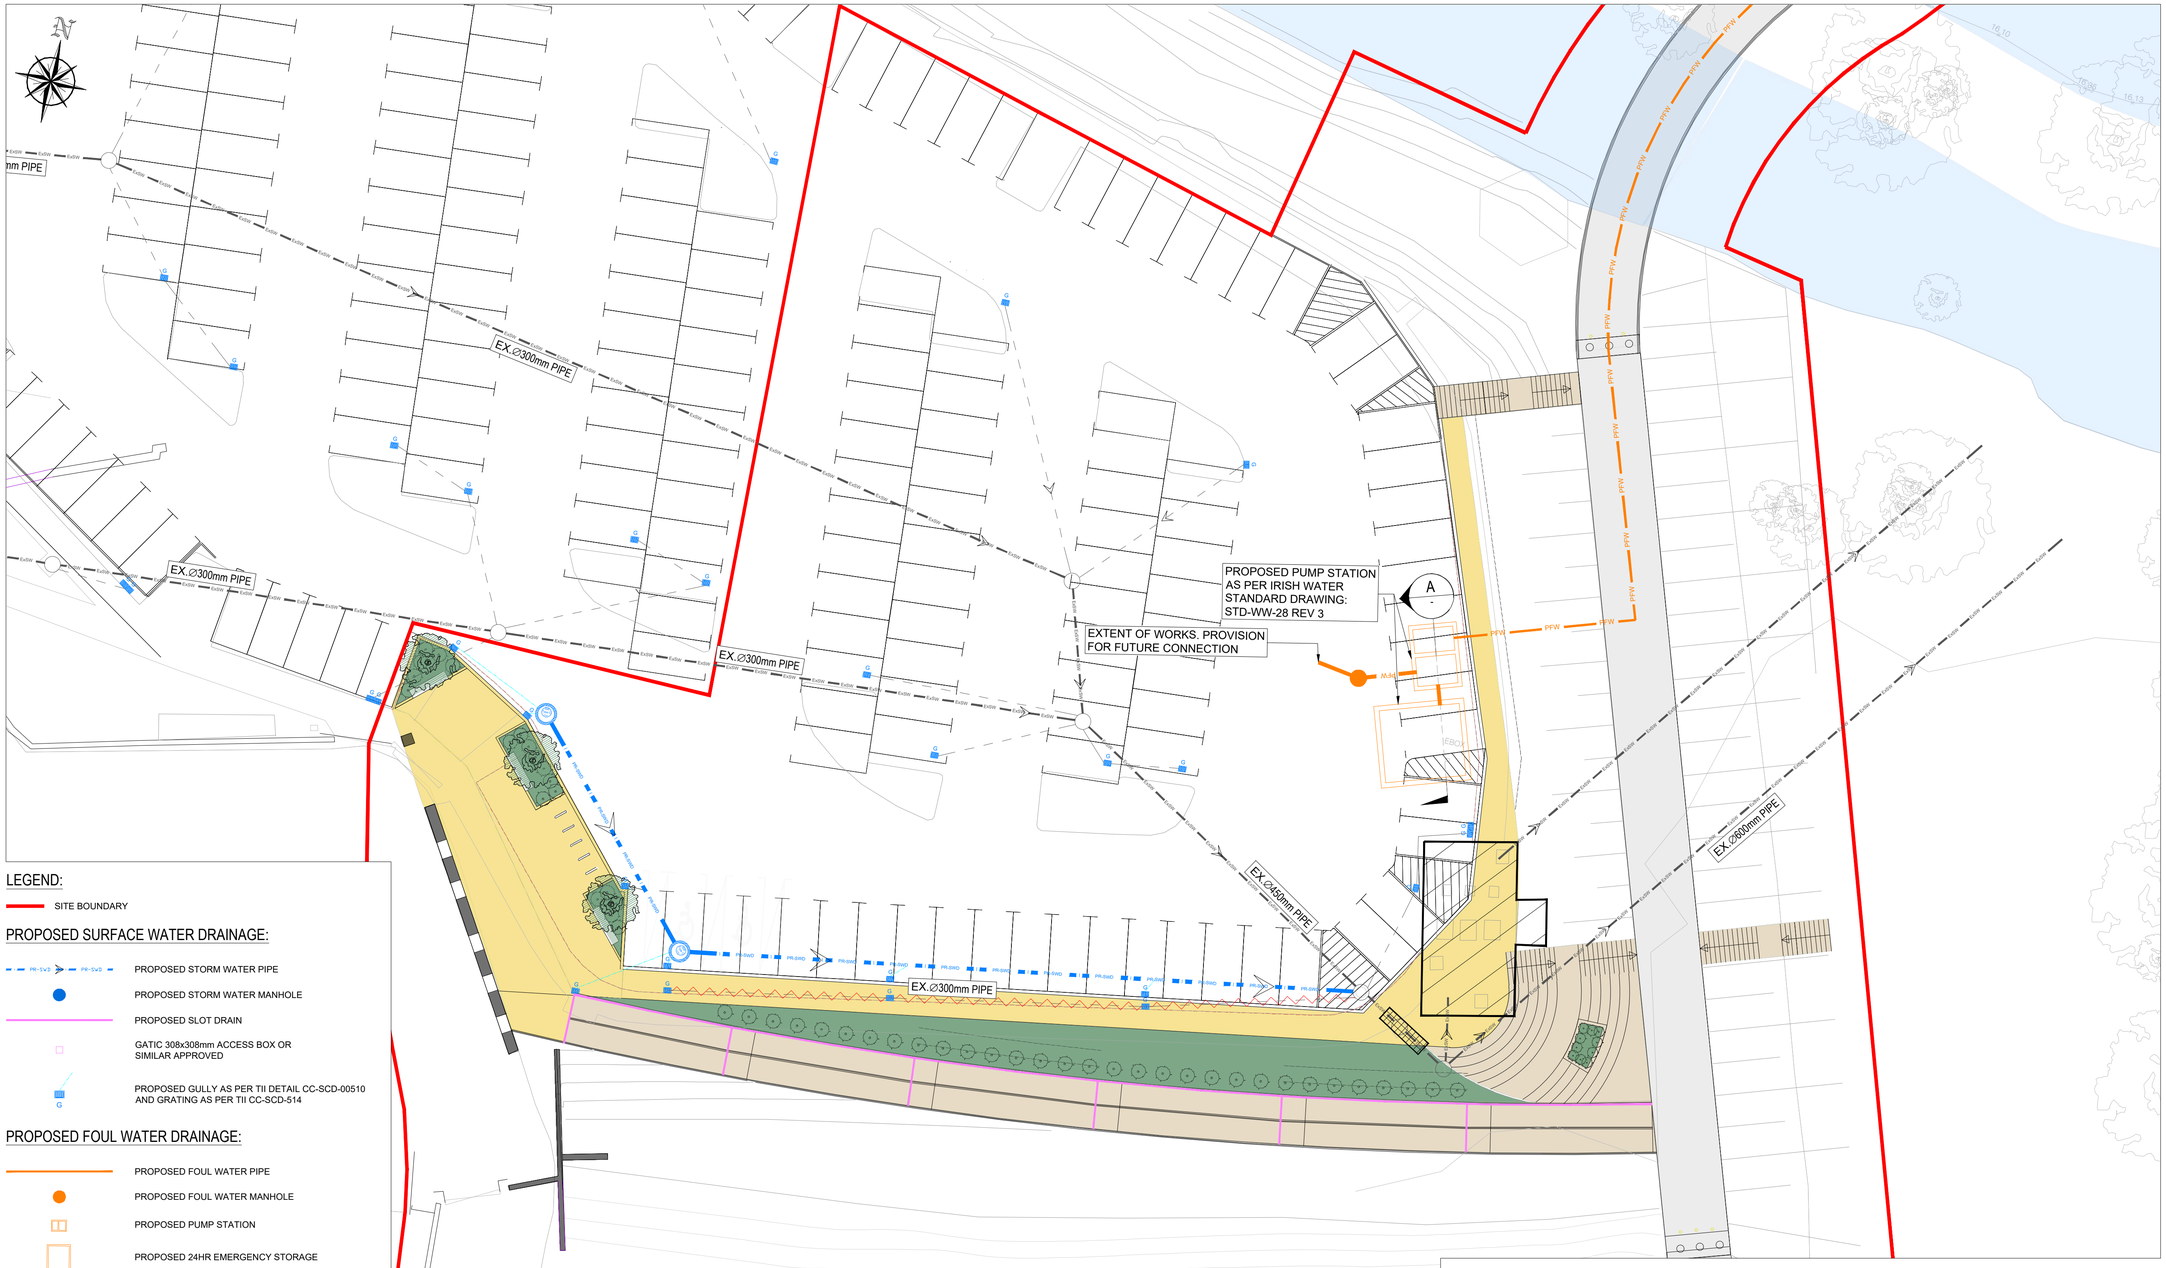

LEGEND:

SITE BOUNDARY

PROPOSED SURFACE WATER DRAINAGE:

- PROPOSED STORM WATER PIPE
- PROPOSED STORM WATER MANHOLE
- PROPOSED SLOT DRAIN
- GATIC 308x308mm ACCESS BOX OR SIMILAR APPROVED
- PROPOSED GULLY AS PER TII DETAIL CC-SCD-00510 AND GRATING AS PER TII CC-SCD-514

PROPOSED FOUL WATER DRAINAGE:

- PROPOSED FOUL WATER PIPE
- PROPOSED FOUL WATER MANHOLE
- PROPOSED PUMP STATION
- PROPOSED 24HR EMERGENCY STORAGE
- PROPOSED RELOCATED PUBLIC TOILET

EXISTING SURFACE & FOUL WATER DRAINAGE:

- EXISTING SURFACE WATER PIPE
- EXISTING SURFACE WATER MANHOLE
- EXISTING SURFACE WATER GULLY RETAINED
- EXISTING FOUL SEWER PIPE
- EXISTING GULLY PIPE
- EXISTING PUBLIC TOILET TO BE MOVED
- EXISTING PIPE TO BE REMOVED
- EXISTING GULLY TO BE REMOVED

NOTE:

- GULLY CONNECTIONS TO BE 150Ø PVC OR SIMILAR APPROVED
- ALL NEW GULLIES TO BE CONNECTED TO EXISTING STORM WATER NETWORK UNLESS SHOWN OTHERWISE
- CONTRACTOR TO CONFIRM LOCATION OF EXISTING STORM WATER PIPES PRIOR TO COMMENCEMENT OF WORK
- ALL GULLIES TO BE PRECAST CONCRETE TO TII CC-SCD-00510
- ALL SLOT DRAINS AND DROP CONNECTORS TO BE "GATIC CAST SLOT TREAD-SAFE" OR SIMILARLY APPROVED
- ALL SLOT DRAIN ACCESS BOXES TO BE "GATIC 308x308mm ACCESS BOX" WITH RECESSED COVER OR SIMILAR APPROVED
- ALL INSPECTION CHAMBERS TO BE WAVIN 450mm INSPECTION CHAMBER OR SIMILARLY APPROVED

PLAN 3

SCALE 1:200

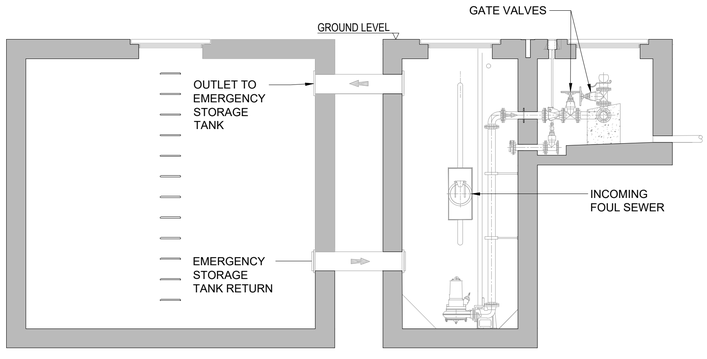

SECTION A

1 : 50

NOTE: REFER TO IRISH WATER STANDARD DESIGN DOCUMENT: IW-CDS-5030-01 FOR DESIGN INFORMATION. FOR STRUCTURAL DESIGN DETAILS REFER TO DRAWING: STD-WW-28 REV 3 (TYP)

CLIENT

Comhairle Contae Thiobraid Árann
Tipperary County Council

ARCHITECTS

dhbarchitects

ARCHEOLOGISTS

CourtneyDeery
ARCHAEOLOGY & CULTURAL HERITAGE

BRIDGES

MARC MIMRAM ARCHITECTURE INGÉNIERIE

ENGINEERS

Clifton Scannell Emerson Associates

ENVIRONMENTAL CONSULTANTS

awnconsulting
A Trinity Consultants Company

LIGHTING CONSULTANTS

Douglas Carroll
Consulting Engineers

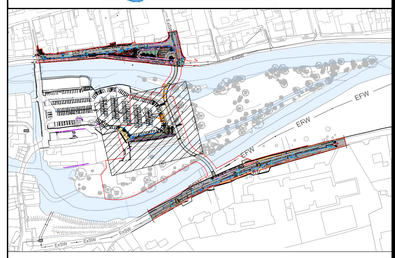

KEYPLAN

SCALE N.T.S

Rev	Description	Drawn	Checked	Date

----	----	----	----	----
----	----	----	----	----
PL02	ISSUED FOR PLANNING RFI RESPONSE	FO	LP	06.08.24
PL01	ISSUED FOR PLANNING	FO	LP	22.09.23

Clifton Scannell Emerson Associates Limited
Consulting Engineers,
3rd Floor The Highline,
Bakers Point, Pottery Road,
Dun Laoghaire, Co. Dublin,
Ireland, A96 KW29

T. +353 1 288 5006
F. +353 1 283 3466
E. info@csea.ie
W. www.csea.ie

Client: TIPPERARY COUNTY COUNCIL

Project: SUIR ISLAND INFRASTRUCTURE LINKS

Dwg. Title: PROPOSED COMBINED SW & FW LAYOUT PLAN SHEET 02 OF 04

Drawn By: FO | Date: SEP 2023

Checked By: LP | Scale: 1:200 @ A1

CSEA Job No.: 20_071

Project Code	Originator	Zone/ Phase	Level	Type	Role	Dwg. No.
20_071	CSE	GEN	XX	DR	C	2502

Status Code: S2 — SUITABLE FOR INFORMATION

Revision: PL02 — ISSUED FOR PLANNING