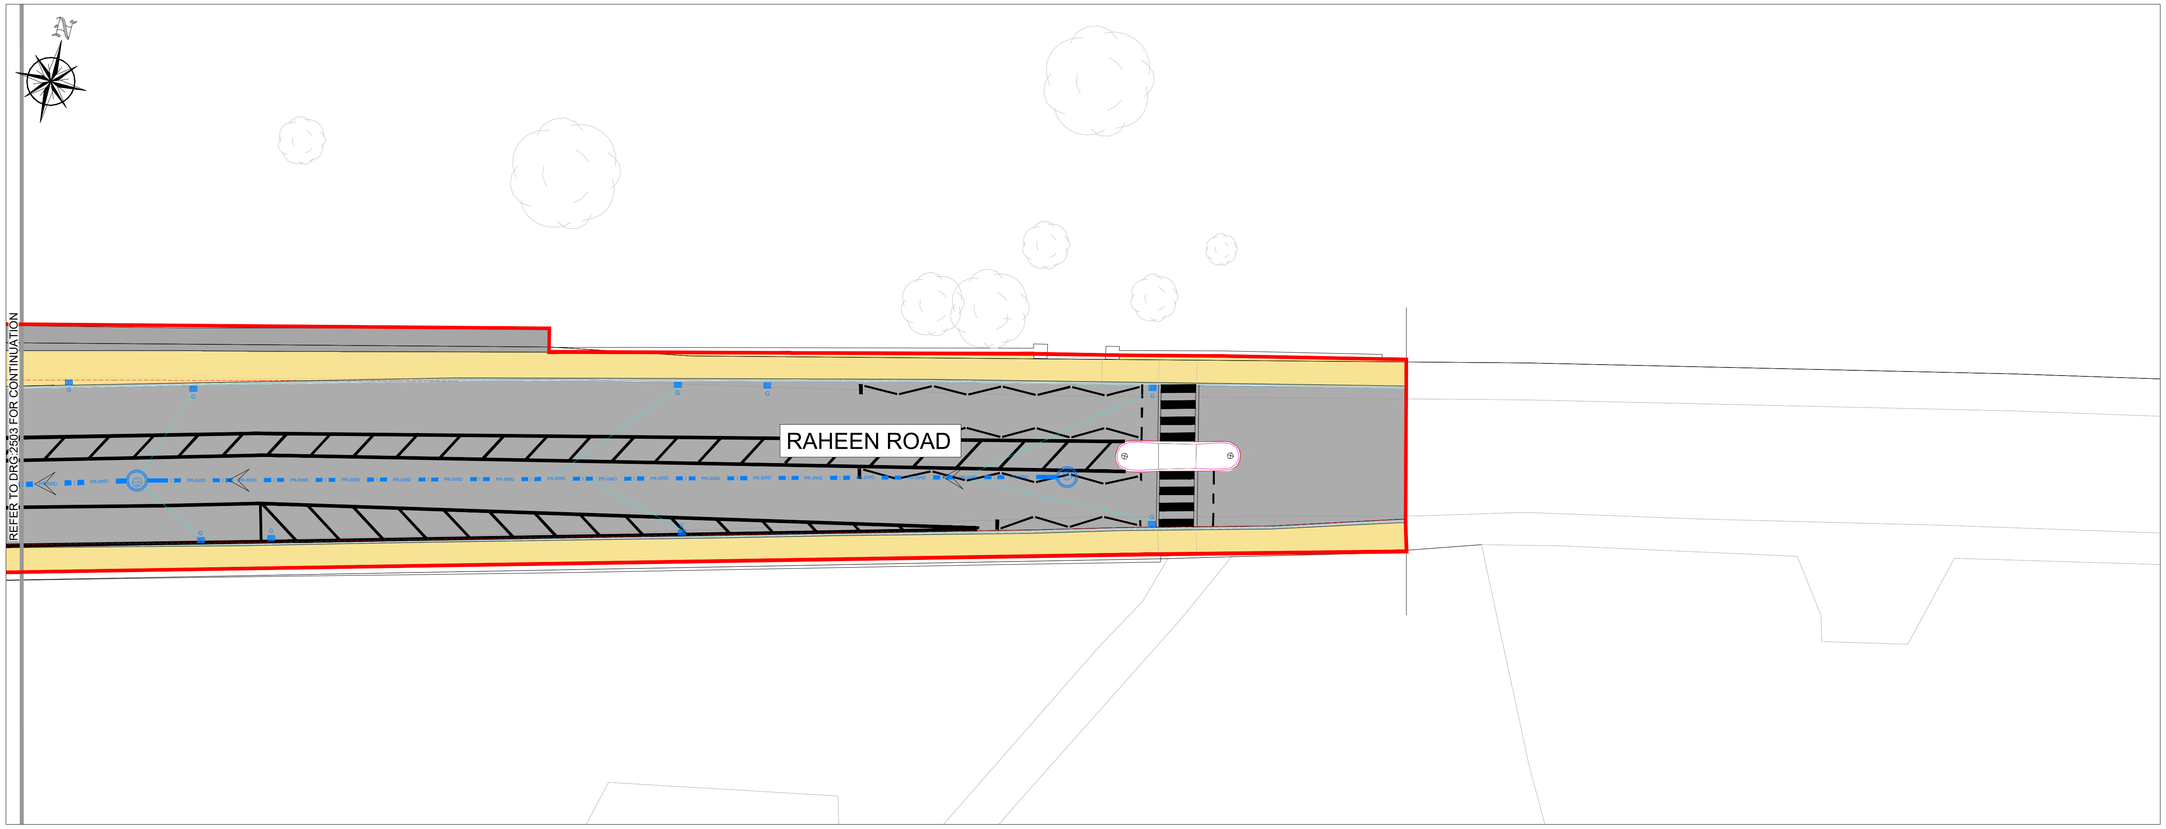

PLAN 6
SCALE 1:200

LEGEND:

SITE BOUNDARY

PROPOSED SURFACE WATER DRAINAGE:

PROPOSED STORM WATER PIPE

PROPOSED STORM WATER MANHOLE

PROPOSED SLOT DRAIN

GATIC 308x308mm ACCESS BOX OR SIMILAR APPROVED

PROPOSED GULLY AS PER TII DETAIL CC-SCD-00510 AND GRATING AS PER TII CC-SCD-514

PROPOSED FOUL WATER DRAINAGE:

PROPOSED FOUL WATER PIPE

PROPOSED FOUL WATER MANHOLE

PROPOSED PUMP STATION

PROPOSED 24HR EMERGENCY STORAGE

PROPOSED RELOCATED PUBLIC TOILET

EXISTING SURFACE & FOUL WATER DRAINAGE:

EXISTING SURFACE WATER PIPE

EXISTING SURFACE WATER MANHOLE

EXISTING SURFACE WATER GULLY RETAINED

EXISTING FOUL SEWER PIPE

EXISTING GULLY PIPE

EXISTING PUBLIC TOILET TO BE MOVED

EXISTING PIPE TO BE REMOVED

EXISTING GULLY TO BE REMOVED

NOTE:

- GULLY CONNECTIONS TO BE 150Ø PVC OR SIMILAR APPROVED
- ALL NEW GULLIES TO BE CONNECTED TO EXISTING STORM WATER NETWORK UNLESS SHOWN OTHERWISE
- CONTRACTOR TO CONFIRM LOCATION OF EXISTING STORM WATER PIPES PRIOR TO COMMENCEMENT OF WORK
- ALL GULLIES TO BE PRECAST CONCRETE TO TII CC-SCD-00510
- ALL SLOT DRAINS AND DROP CONNECTORS TO BE "GATIC CAST SLOT TREAD-SAFE" OR SIMILARLY APPROVED
- ALL SLOT DRAIN ACCESS BOXES TO BE "GATIC 308x308mm ACCESS BOX" WITH RECESSED COVER OR SIMILAR APPROVED
- ALL INSPECTION CHAMBERS TO BE WAVIN 450mm INSPECTION CHAMBER OR SIMILARLY APPROVED

FIGURE 1:
NATURE-BASED SOLUTIONS (NB SUDs): STOCKHOLM METHOD FOR PLANTED TREES

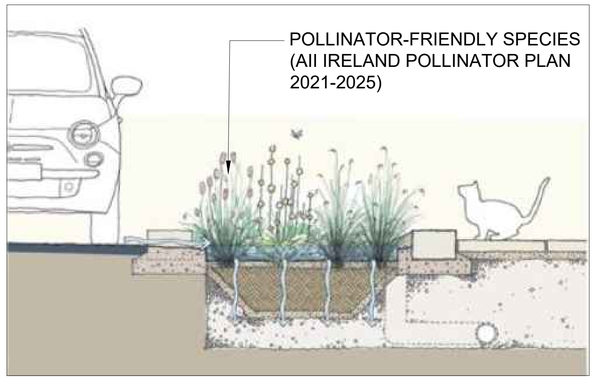

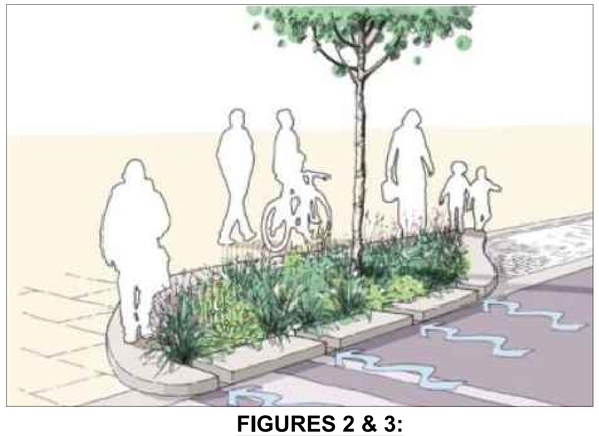

FIGURES 2 & 3:
NATURE-BASED SOLUTIONS (NB SUDs) RAIN GARDENS DRAINAGE SOLUTIONS FOR LANDSCAPING

DRAWING IS PRODUCED USING THE IRISH TRANSVERSE MERCATOR (ITM) GEOGRAPHIC COORDINATE SYSTEM

A1

CLIENT
Comhairle Contae Thiobraid Árann
Tipperary County Council

ARCHITECTS
dhbarchitects

ARCHEOLOGISTS
CourtneyDeery
ARCHAEOLOGY & CULTURAL HERITAGE

BRIDGES
MARC MIMRAM ARCHITECTURE INGÉNIERIE

ENGINEERS
Clifton Scannell Emerson Associates

ENVIRONMENTAL CONSULTANTS
awnconsulting
A Trinity Consultants Company

LIGHTING CONSULTANTS
Douglas Carroll
Consulting Engineers

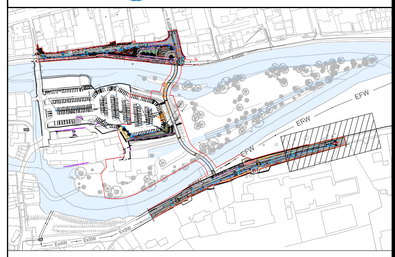

KEYPLAN
SCALE N.T.S

Rev	Description	Drawn	Checked	Date

----	----	----	----	----
----	----	----	----	----
PL02	ISSUED FOR PLANNING RFI RESPONSE	FO	LP	06.08.24
PL01	ISSUED FOR PLANNING	FO	LP	22.09.23

Clifton Scannell Emerson Associates Limited
Consulting Engineers,
3rd Floor The Highline,
Bakers Point, Pottery Road,
Dun Laoghaire, Co. Dublin,
Ireland, A96 KW29

T. +353 1 288 5006
F. +353 1 283 3466
E. info@csea.ie
W. www.csea.ie

Clifton Scannell Emerson Associates

Client: TIPPERARY COUNTY COUNCIL

Project: SUIR ISLAND INFRASTRUCTURE LINKS

Dwg. Title: PROPOSED COMBINED SW & FW LAYOUT PLAN SHEET 04 OF 04

Drawn By	Date	
FO	SEPT 2023	20_071
Checked By	Scale	CSEA Job No.
LP	1:200 @ A1	

Project Code	Originator	Zone/ Phase	Level	Type	Role	Dwg. No.
20_071	CSE	GEN	XX	DR	C	2504

S2 — SUITABLE FOR INFORMATION
Status Code — Suitability Description

PL02 — ISSUED FOR PLANNING
Revision — Project Status