
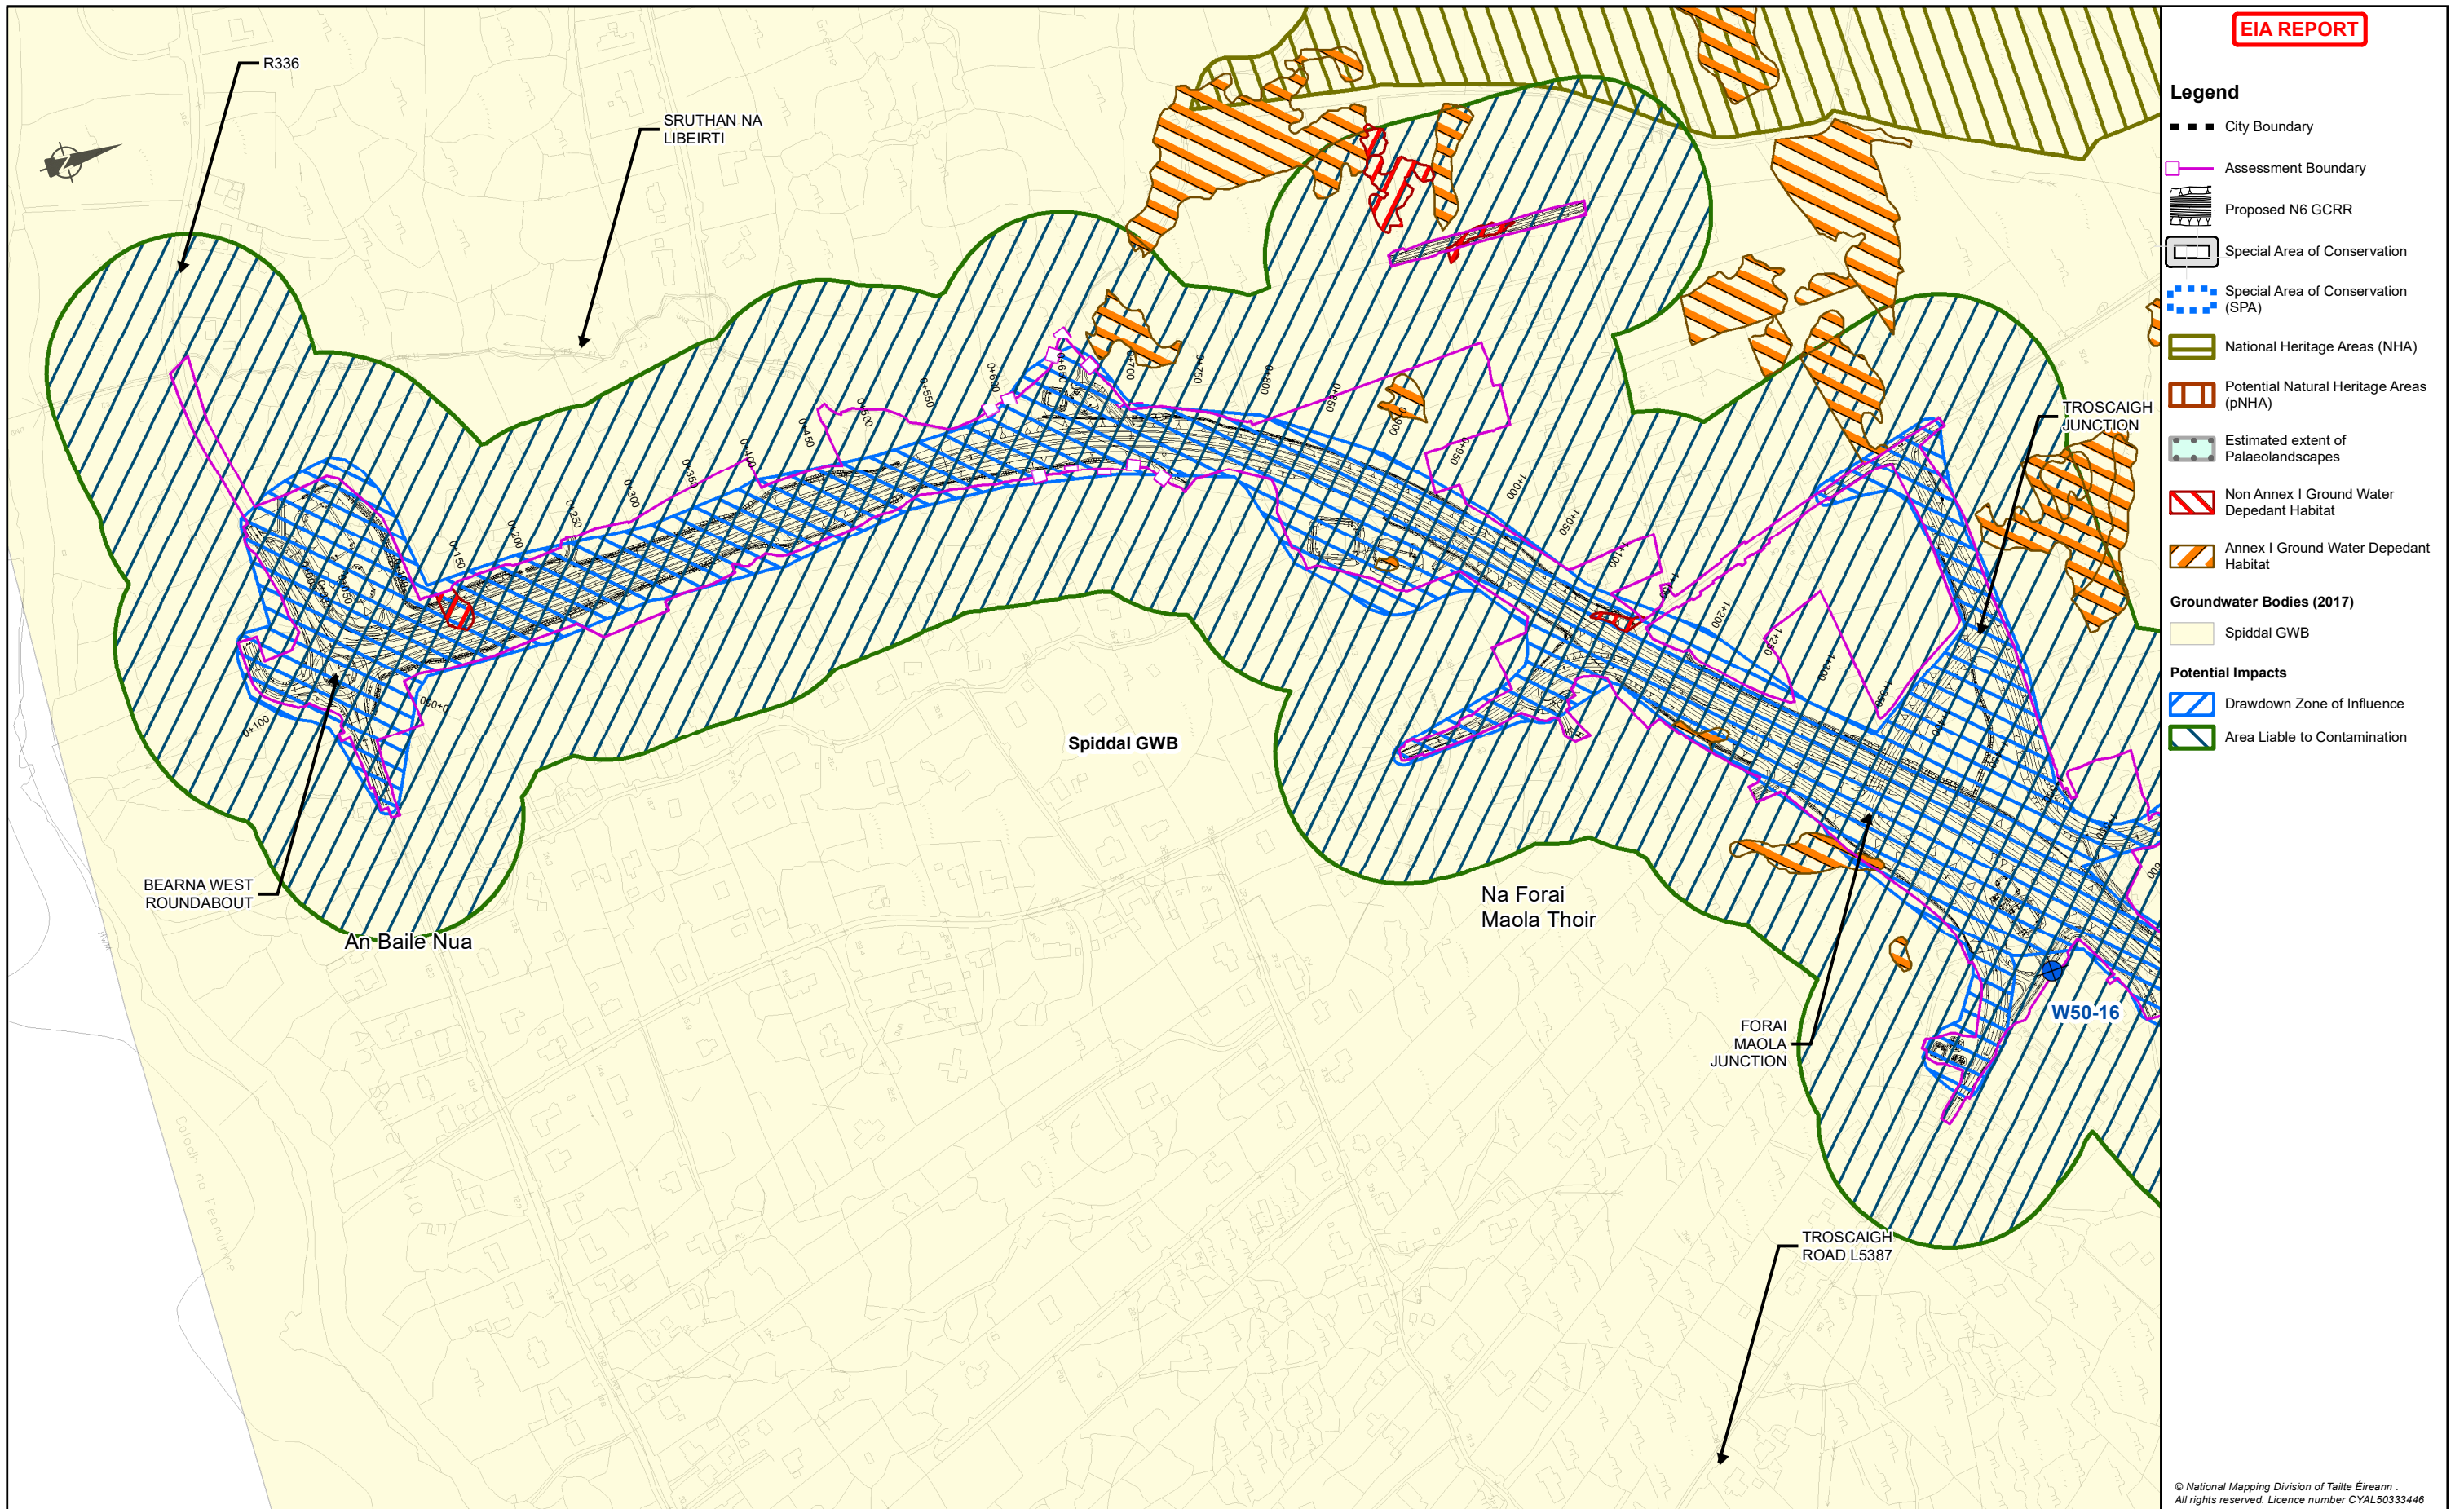


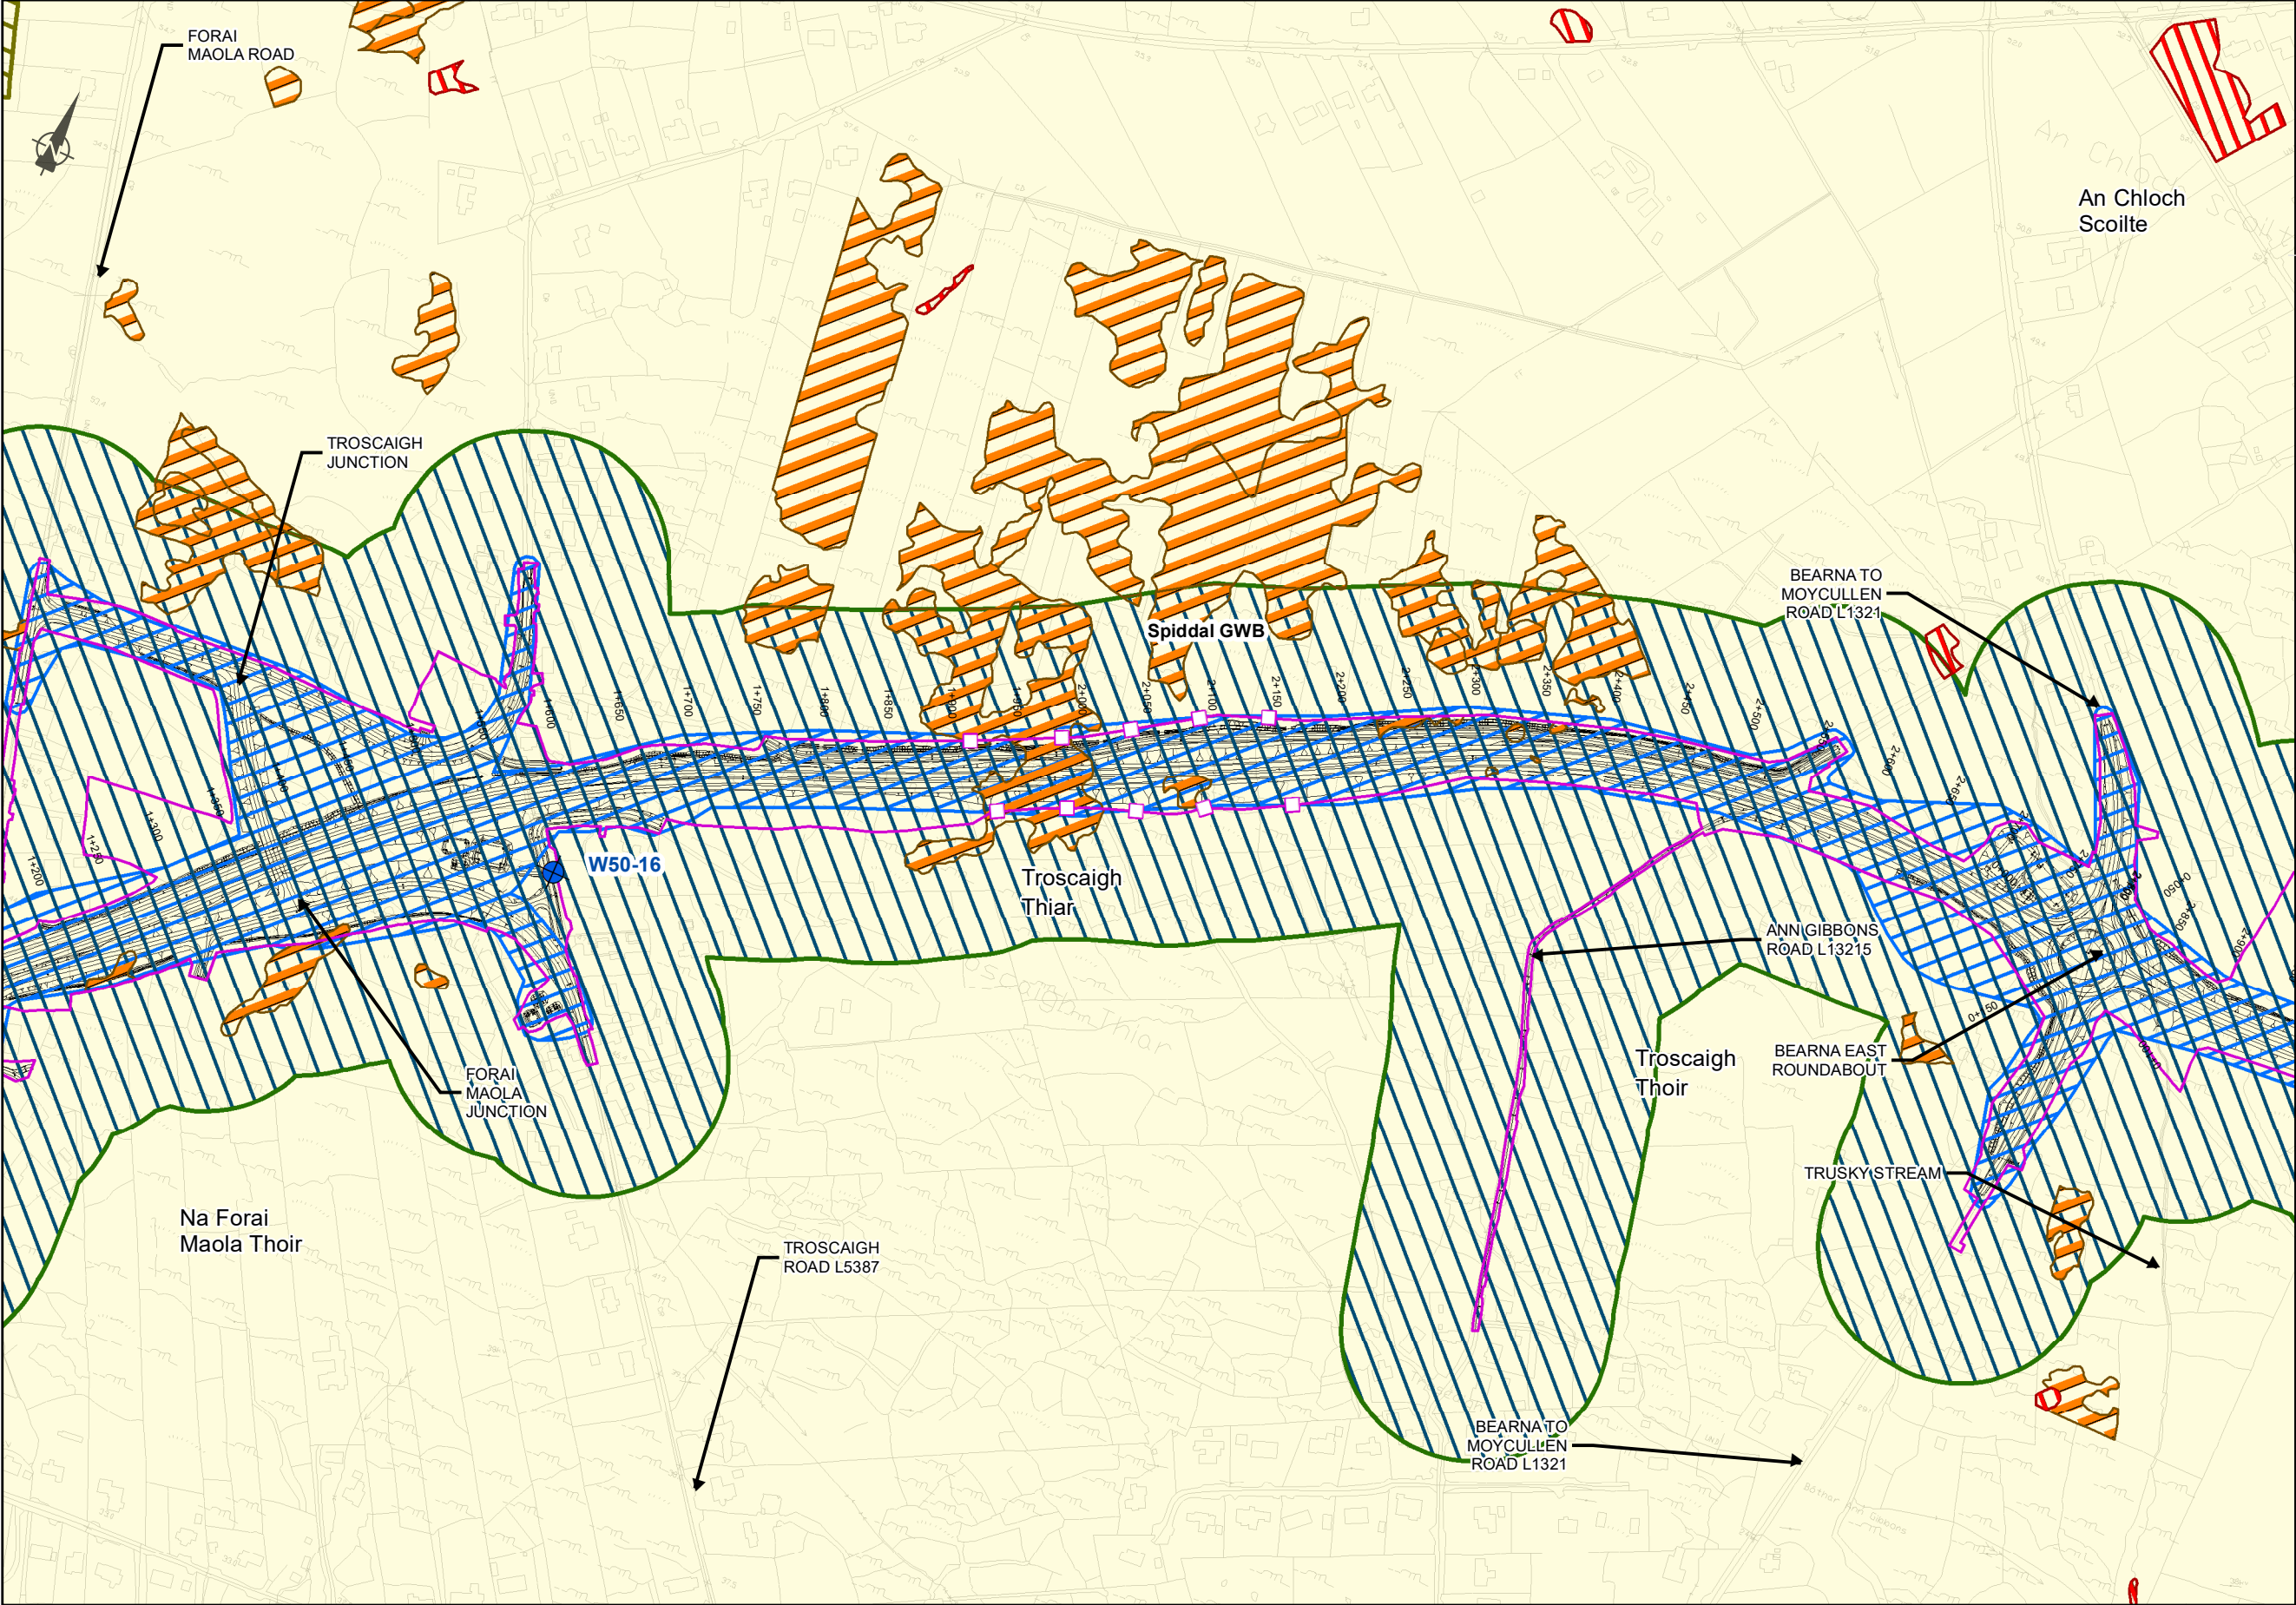

EIA REPORT

Legend

City Boundary

Assessment Boundary

Proposed N6 GCRR

Special Area of Conservation

Special Area of Conservation (SPA)

National Heritage Areas (NHA)

Potential Natural Heritage Areas (pNHA)

Estimated extent of Palaeolandscapes

Non Annex I Ground Water Depedant Habitat

Annex I Ground Water Depedant Habitat

Groundwater Bodies (2017)

Spiddal GWB

Potential Impacts

Drawdown Zone of Influence

Area Liable to Contamination

© National Mapping Division of Tailte Éireann
All rights reserved. Licence number CYAL50333446

Clients

An Roinn Iompair

Department of Transport

Tionscadal Éireann

Project Ireland 2040

N6

Galway City Transport Project

Galway County Council

Comhairle Chontae na Gaillimhe

TIIV

Transport Infrastructure Ireland

Consultant

ARUP

Corporate House
City East Business Park
Ballybrit, Galway, Ireland

Tel +353 (0)91 460675
www.N6GalwayCity.ie
www.arup.ie

Job Title

N6 Galway City Ring Road

Scale: 1: 5000 @A3

Date: February 2025

I1	28/02/2025	AG	EC	MH
Issue	Date	By	Chkd	Appd

Drawing Title

Construction Zone of Influence (Zol)
Pre mitigation
Sheet 2 of 15

Drawing Status

For Information

Job No


233985

Drawing No

Figure 10.7.102

Issue

11

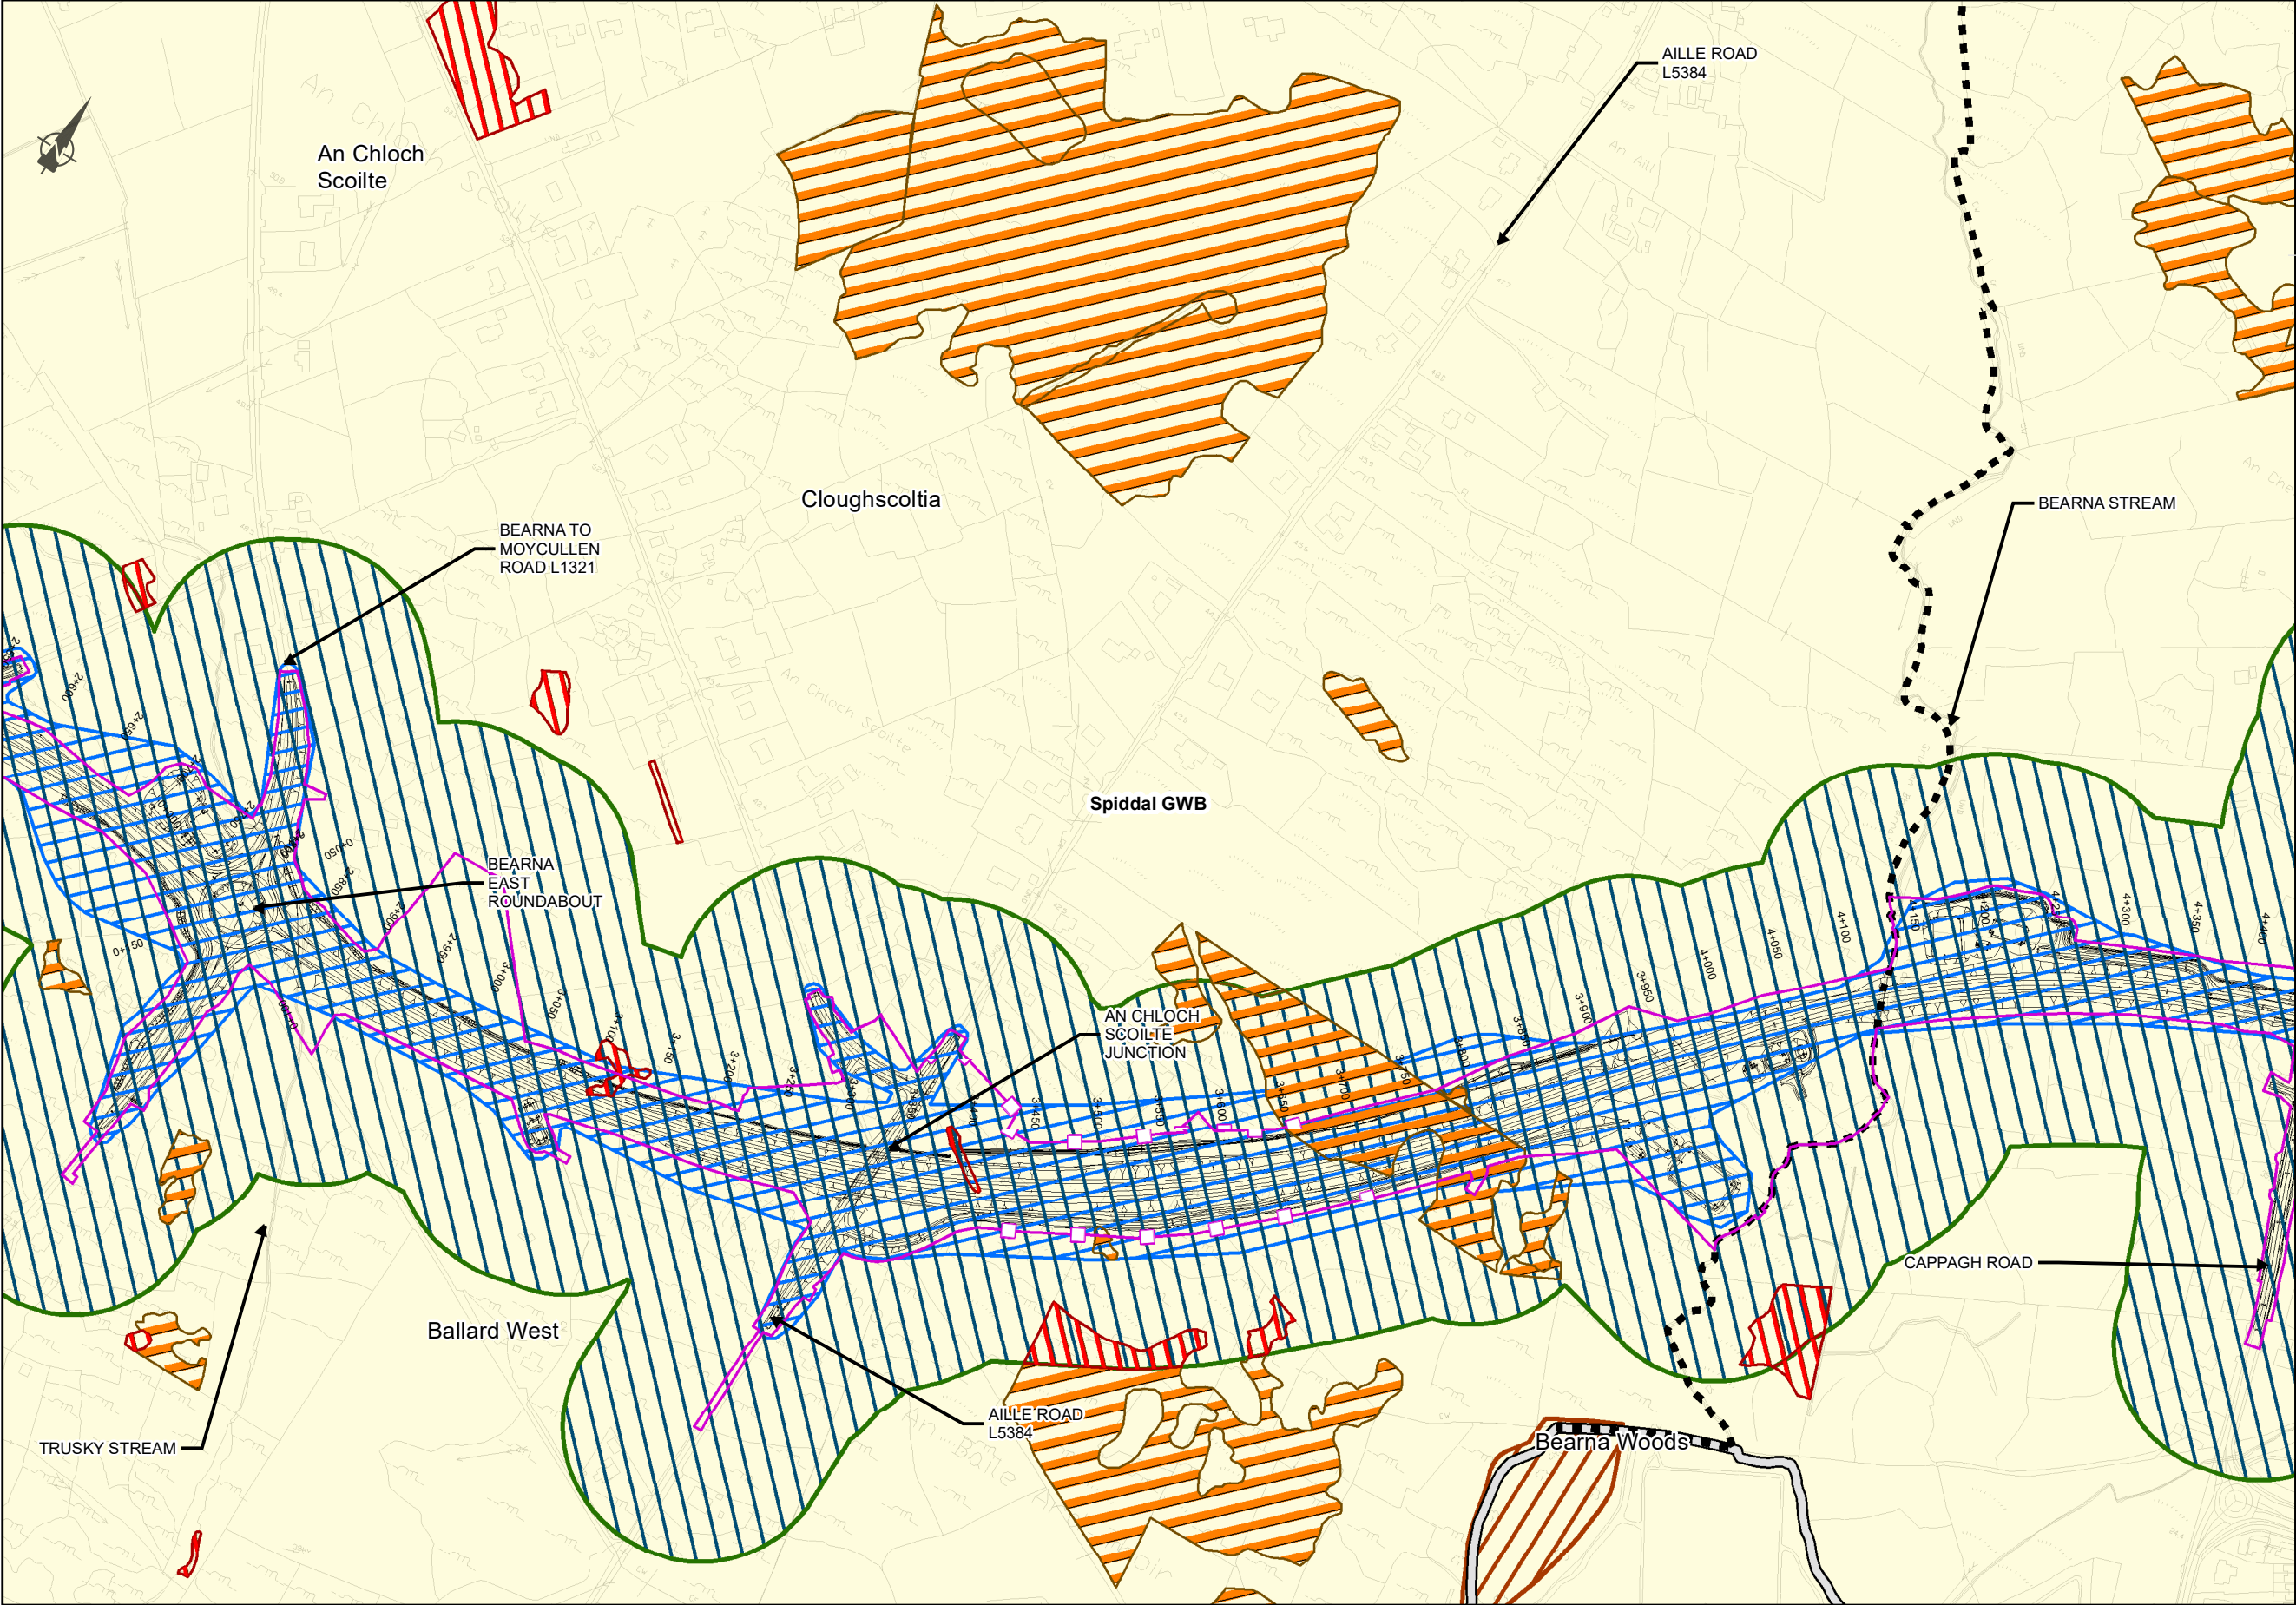

EIA REPORT

Legend

City Boundary

Assessment Boundary

Proposed N6 GCRR

Special Area of Conservation

Special Area of Conservation (SPA)

National Heritage Areas (NHA)

Potential Natural Heritage Areas (pNHA)

Estimated extent of Palaeolandscapes

Non Annex I Ground Water Dependant Habitat

Annex I Ground Water Dependant Habitat

Groundwater Bodies (2017)

Spiddal GWB

Potential Impacts

Drawdown Zone of Influence

Area Liable to Contamination

© National Mapping Division of Taitte Éireann .
All rights reserved. Licence number CYAL50333446

Clients

An Roinn Iompair
Department of Transport

Tionscadal Éireann
Project Ireland
2040

N6
Galway City
Transport Project

Comhairle Chontae na Gaillimhe
Galway County Council

TII

Consultant

ARUP

Corporate House
City East Business Park
Ballybrit, Galway, Ireland

Tel +353 (0)91 460675
www.N6GalwayCity.ie
www.arup.ie

Job Title

N6 Galway City Ring Road

Scale: 1: 5000 @A3

Date: February 2025

I1	28/02/2025	AG	EC	MH
Issue	Date	By	Chkd	Appd


Drawing Title

Construction Zone of Influence (Zol)
Pre mitigation
Sheet 3 of 15

Drawing Status

For Information

Job No	Drawing No	Issue
233985	Figure 10.7.103	11

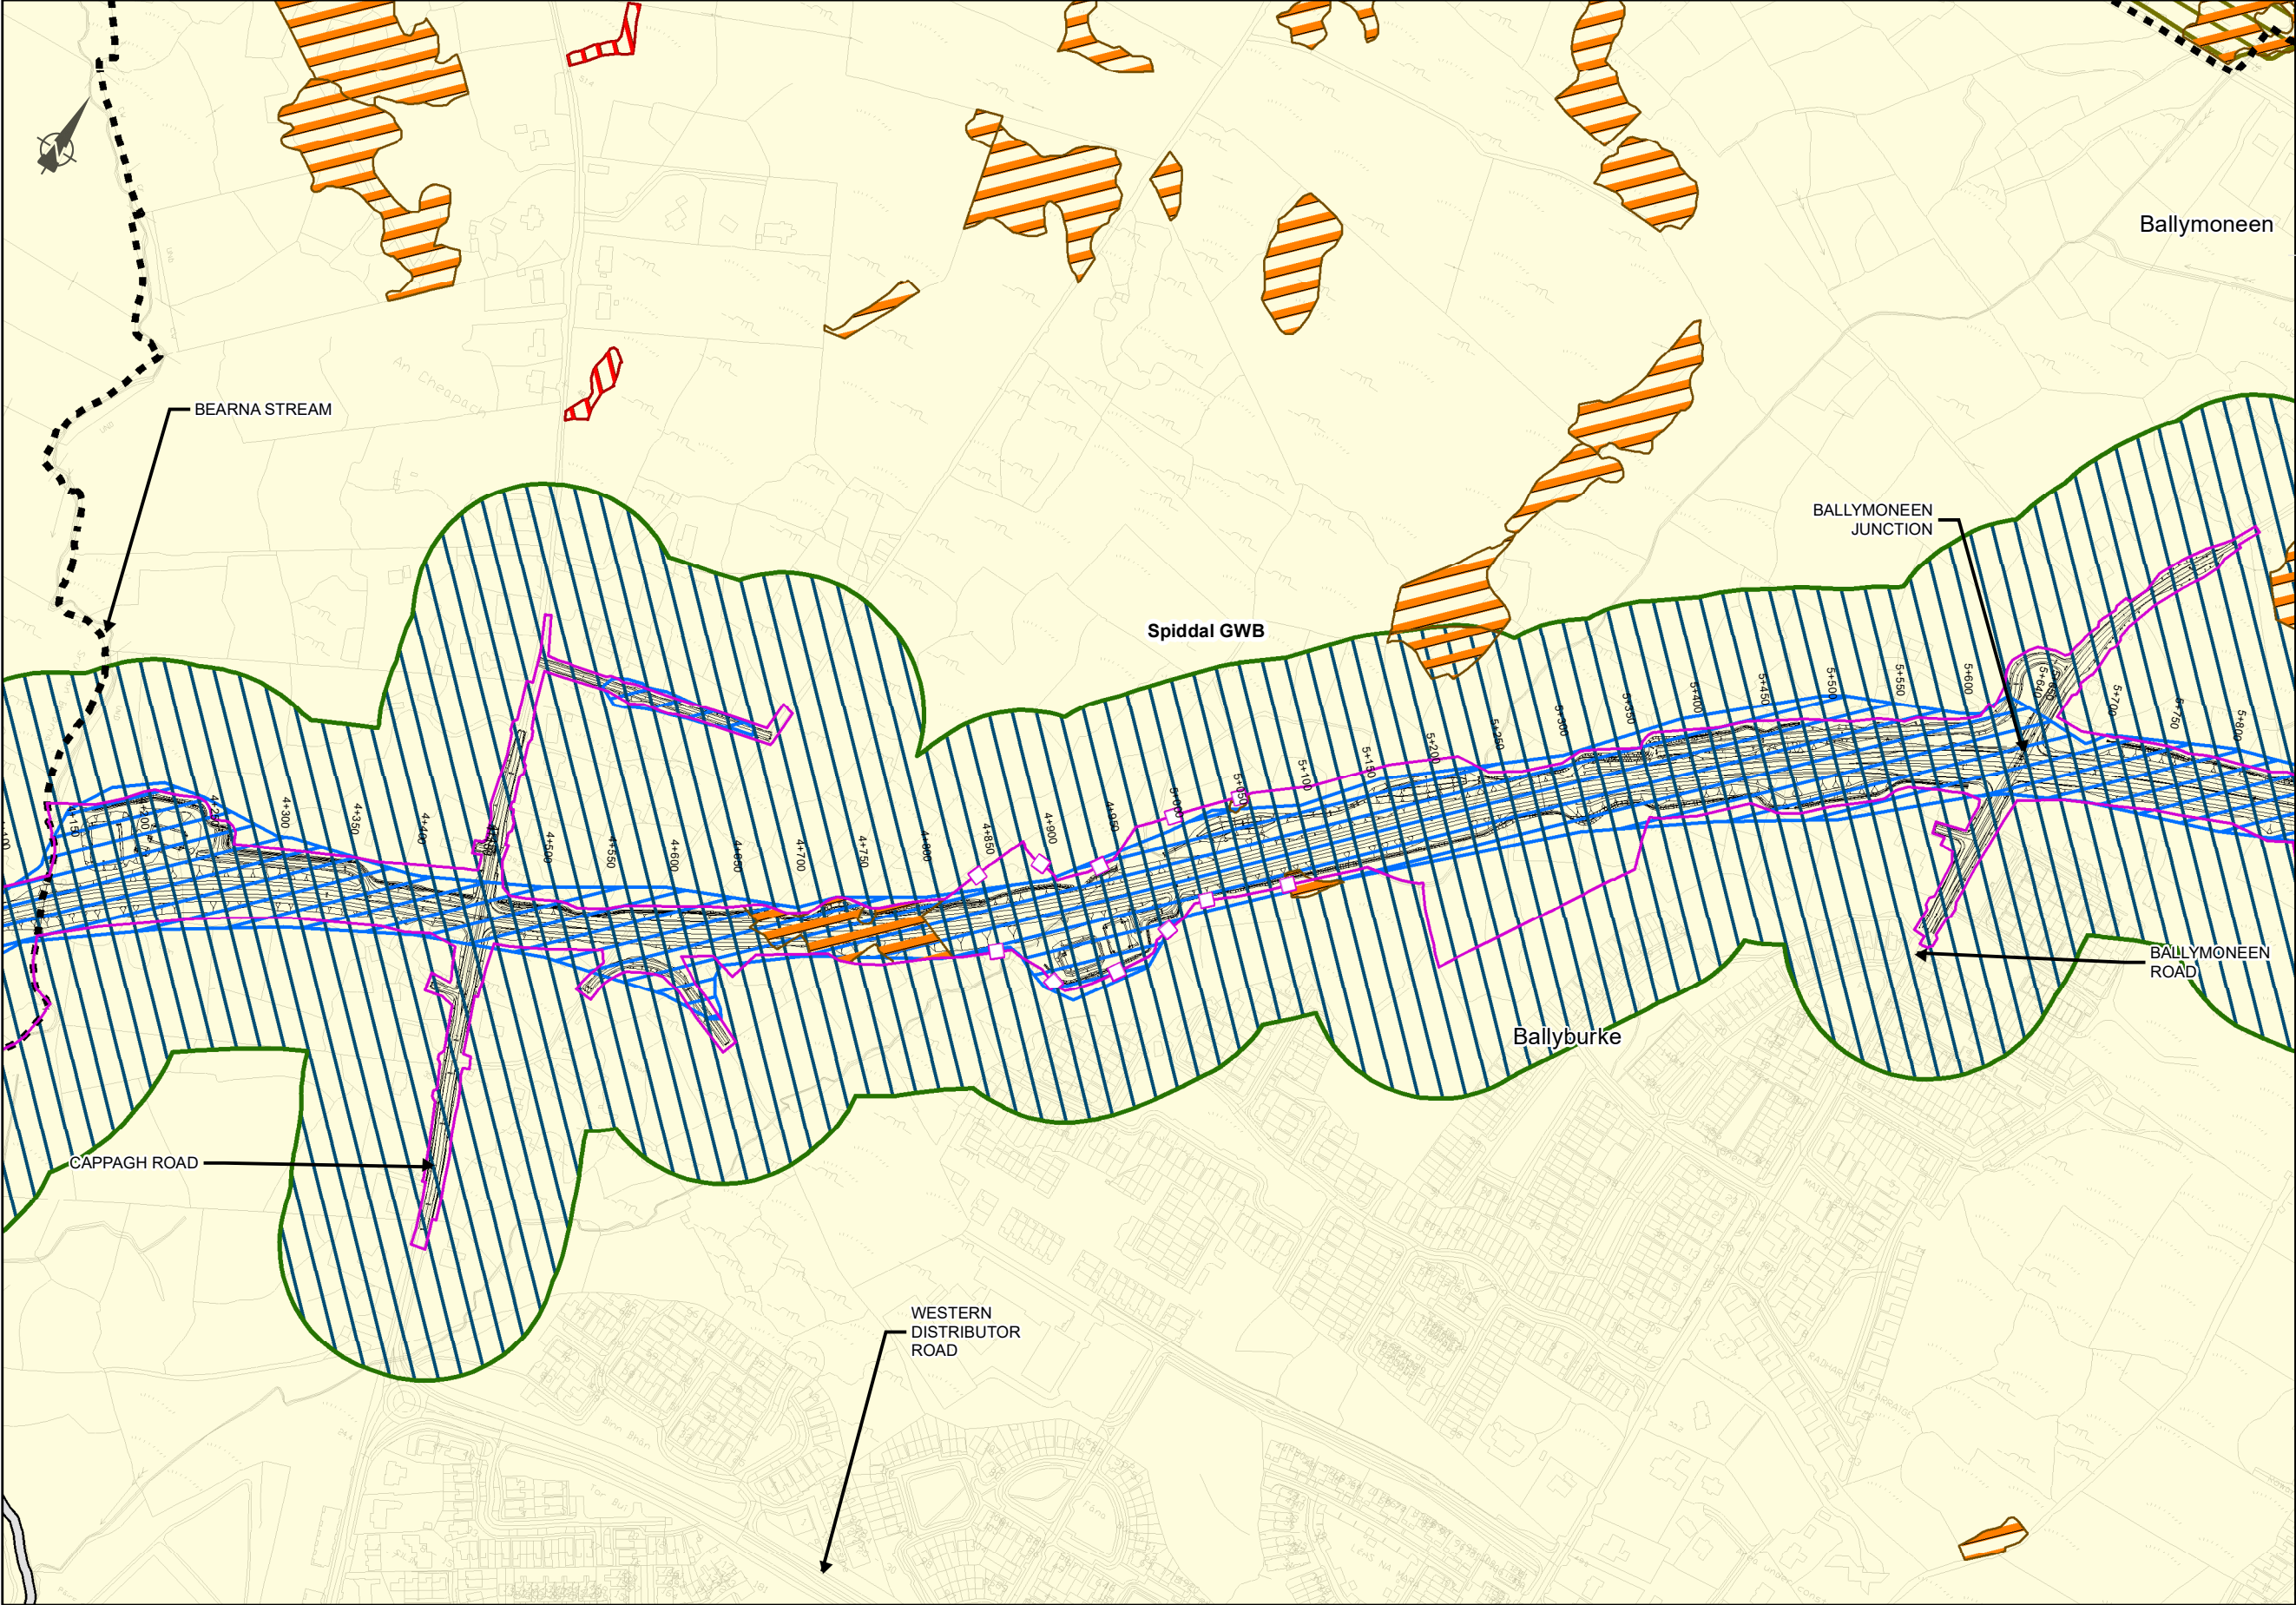

EIA REPORT

Legend

City Boundary

Assessment Boundary

Proposed N6 GCRR

Special Area of Conservation

Special Area of Conservation (SPA)

National Heritage Areas (NHA)

Potential Natural Heritage Areas (pNHA)

Estimated extent of Palaeolandscapes

Non Annex I Ground Water Dependant Habitat

Annex I Ground Water Dependant Habitat

Groundwater Bodies (2017)

Spiddal GWB

Potential Impacts

Drawdown Zone of Influence

Area Liable to Contamination

© National Mapping Division of Tailte Éireann
All rights reserved. Licence number CYAL50333446

Clients


An Roinn Iompair
Department of Transport

Tionscadal Éireann
Project Ireland
2040

N6
Galway City
Transport Project

Comhairle Chontae na Gaillimhe
Galway County Council

TII
Transport Infrastructure Ireland

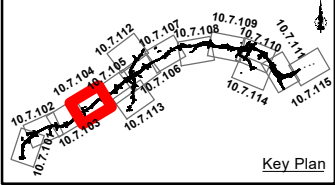

Consultant

ARUP

Corporate House
City East Business Park
Ballybrit, Galway, Ireland

Tel +353 (0)91 460675
www.N6GalwayCity.ie
www.arup.ie

Job Title

N6 Galway City Ring Road

Scale: 1: 5000 @A3

Date: February 2025

I1	28/02/2025	AG	EC	MH
Issue	Date	By	Chkd	Appd

Drawing Title

Construction Zone of Influence (Zol)
Pre mitigation
Sheet 4 of 15

Drawing Status

For Information

Job No



233985


Drawing No

Figure 10.7.104

Issue

11

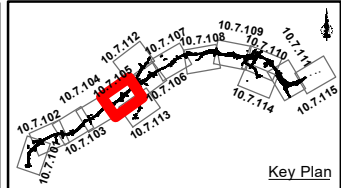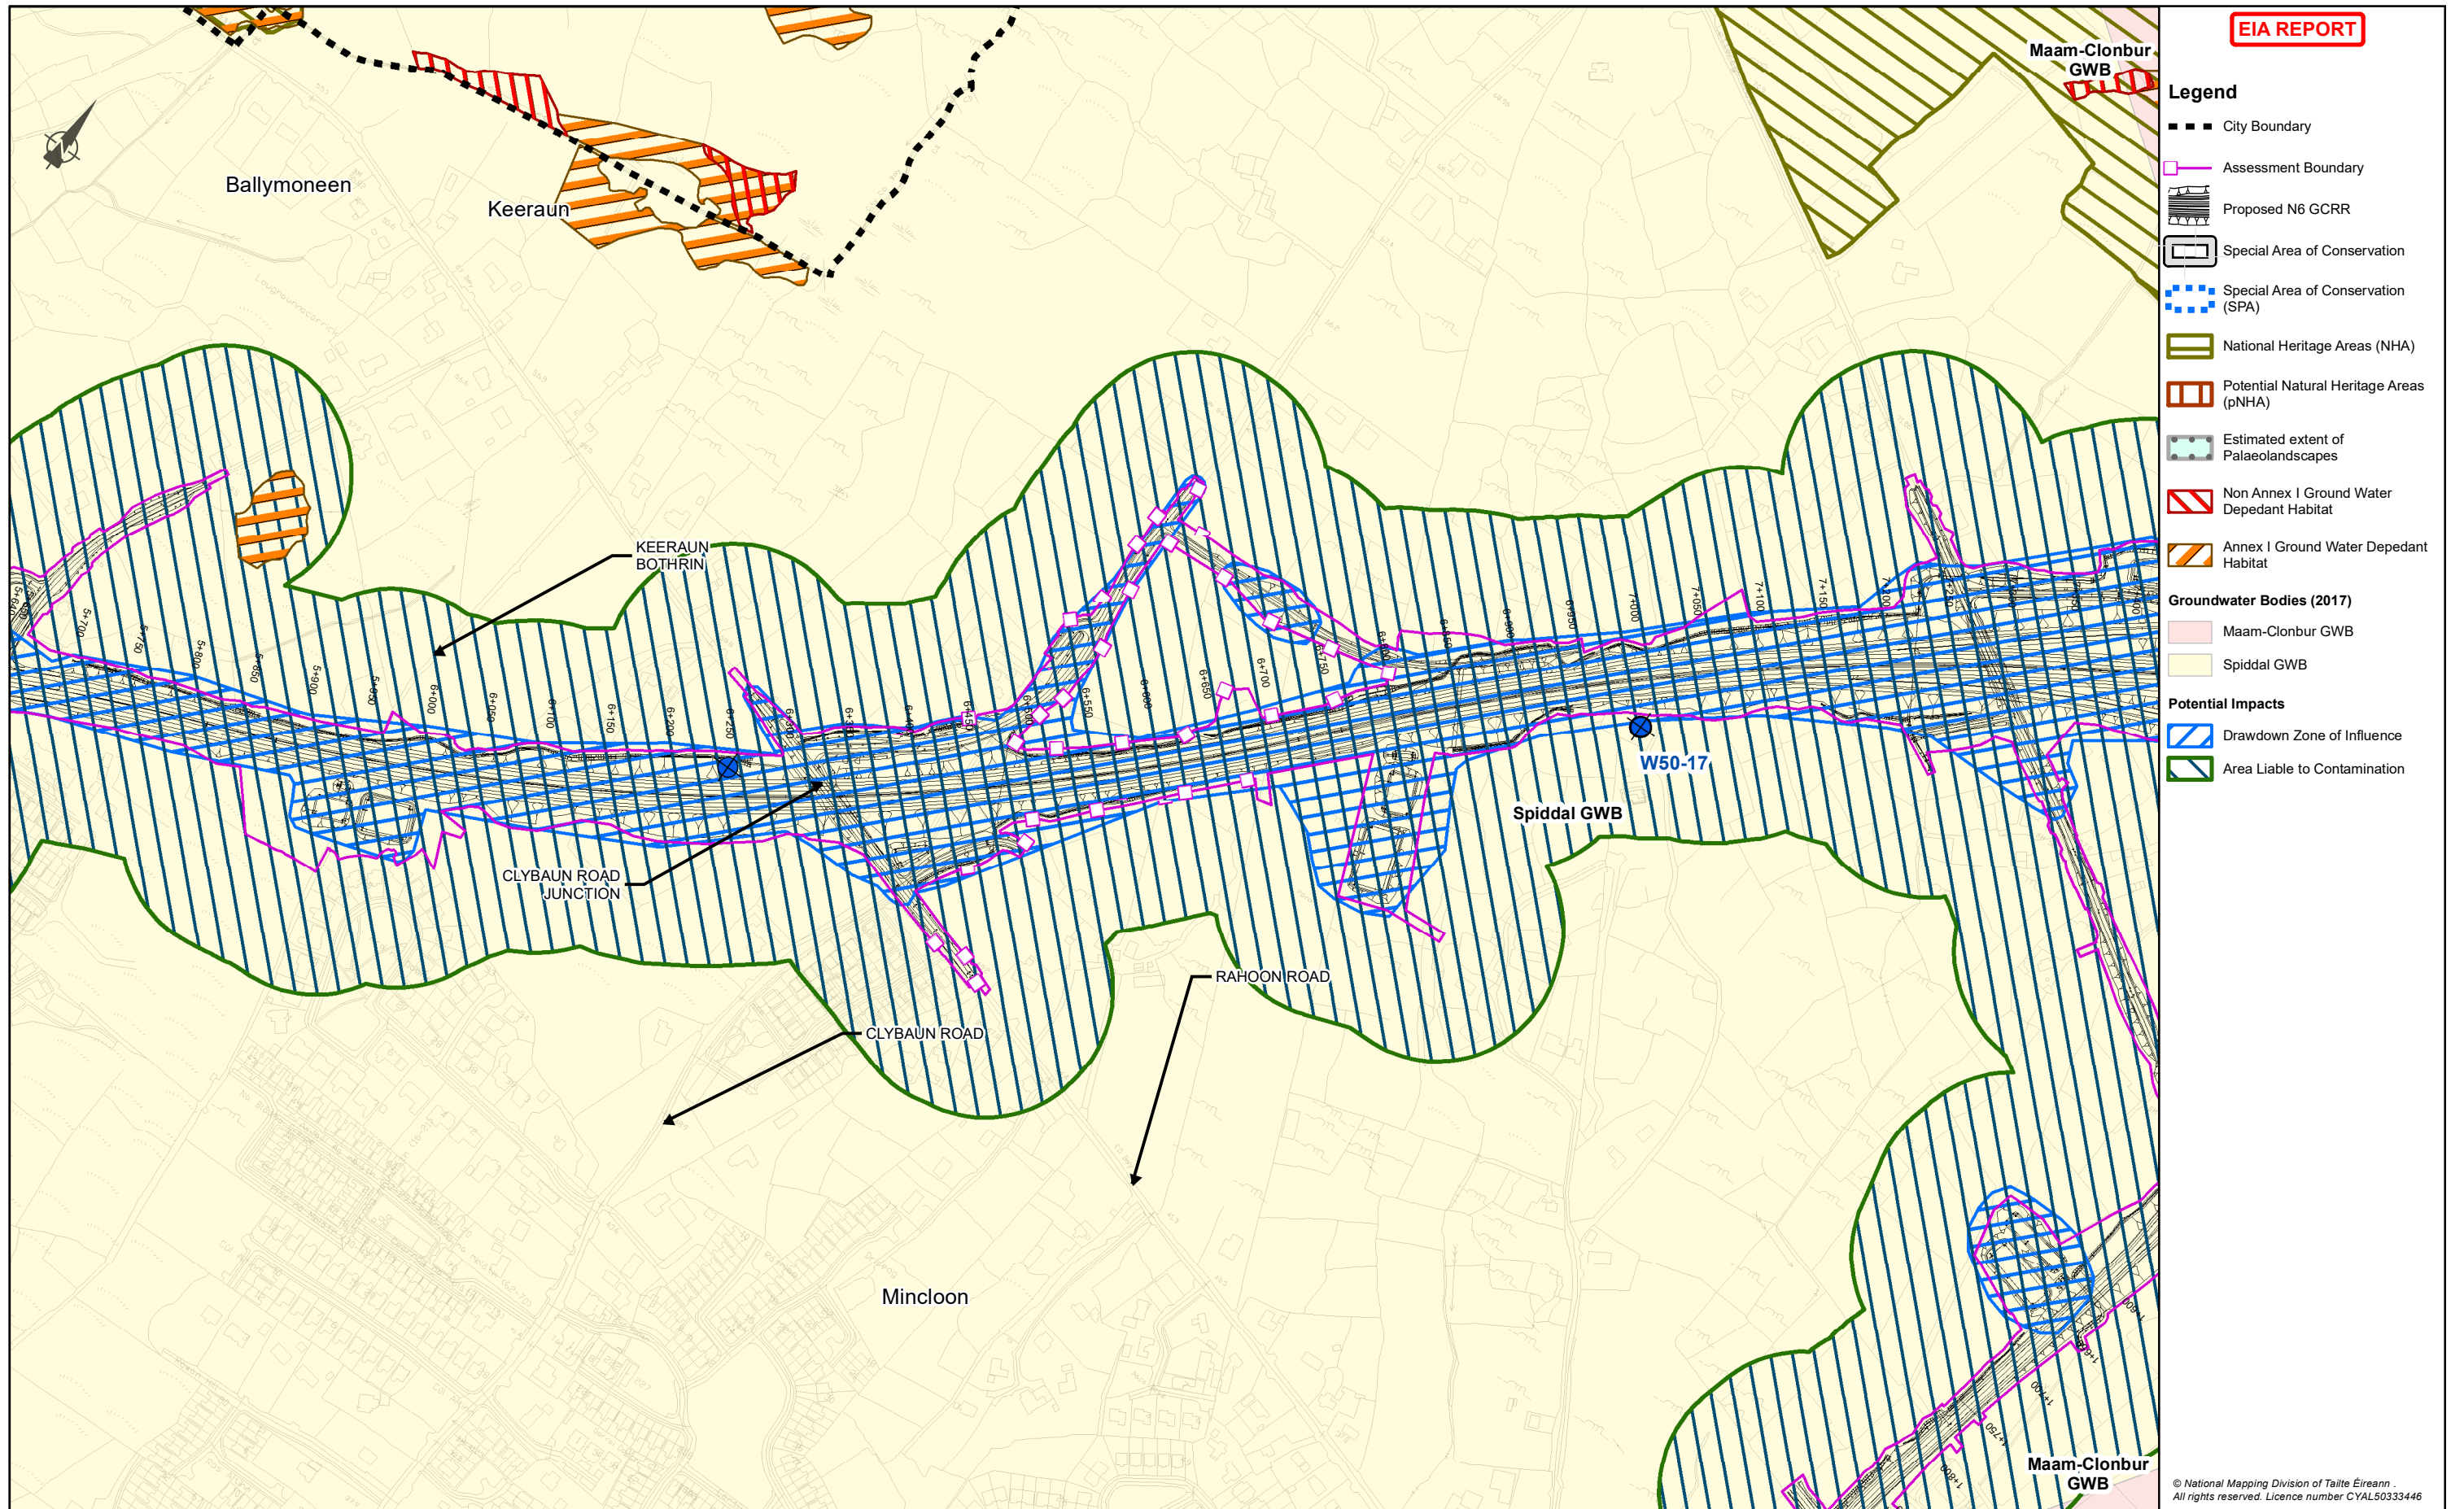

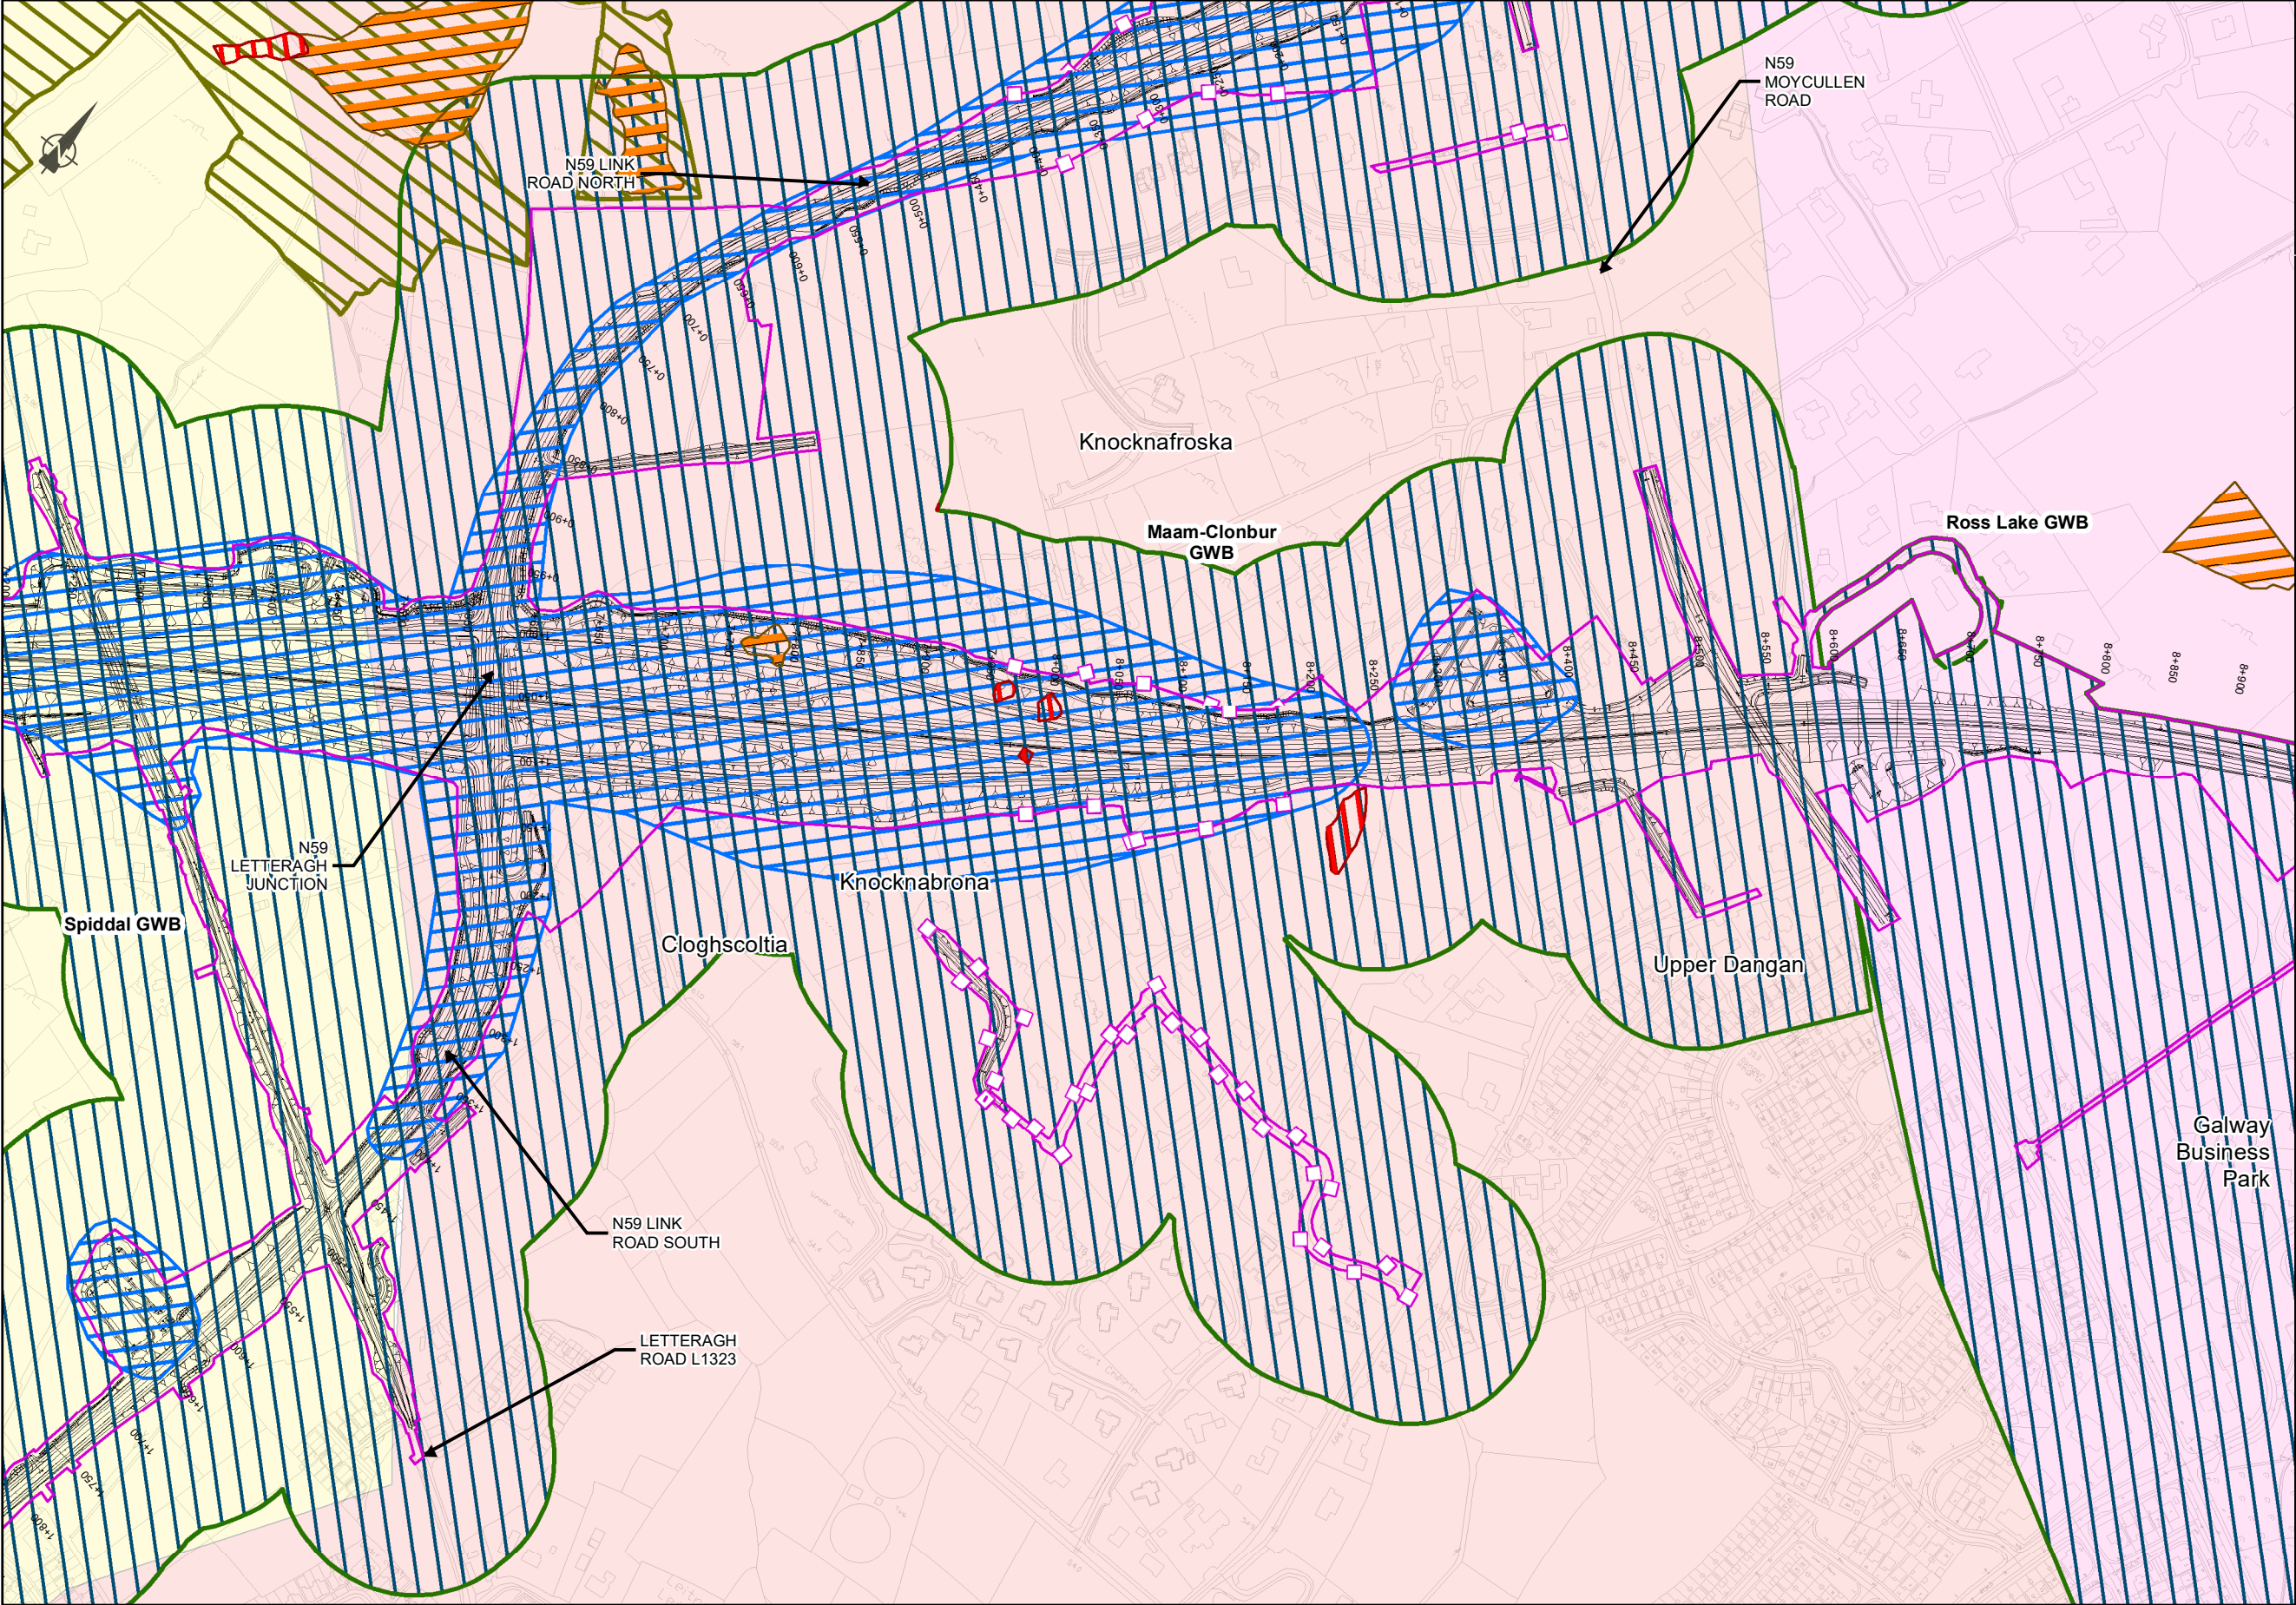

EIA REPORT

Legend

City Boundary

Assessment Boundary

Proposed N6 GCRR

Special Area of Conservation

Special Area of Conservation (SPA)

National Heritage Areas (NHA)

Potential Natural Heritage Areas (pNHA)

Estimated extent of Palaeolandscapes

Non Annex I Ground Water Dependant Habitat

Annex I Ground Water Dependant Habitat

Groundwater Bodies (2017)

Maam-Clonbur GWB

Spiddal GWB


Ross Lake GWB

Potential Impacts

Drawdown Zone of Influence

Area Liable to Contamination

© National Mapping Division of Tailte Éireann .
All rights reserved. Licence number CYAL50333446

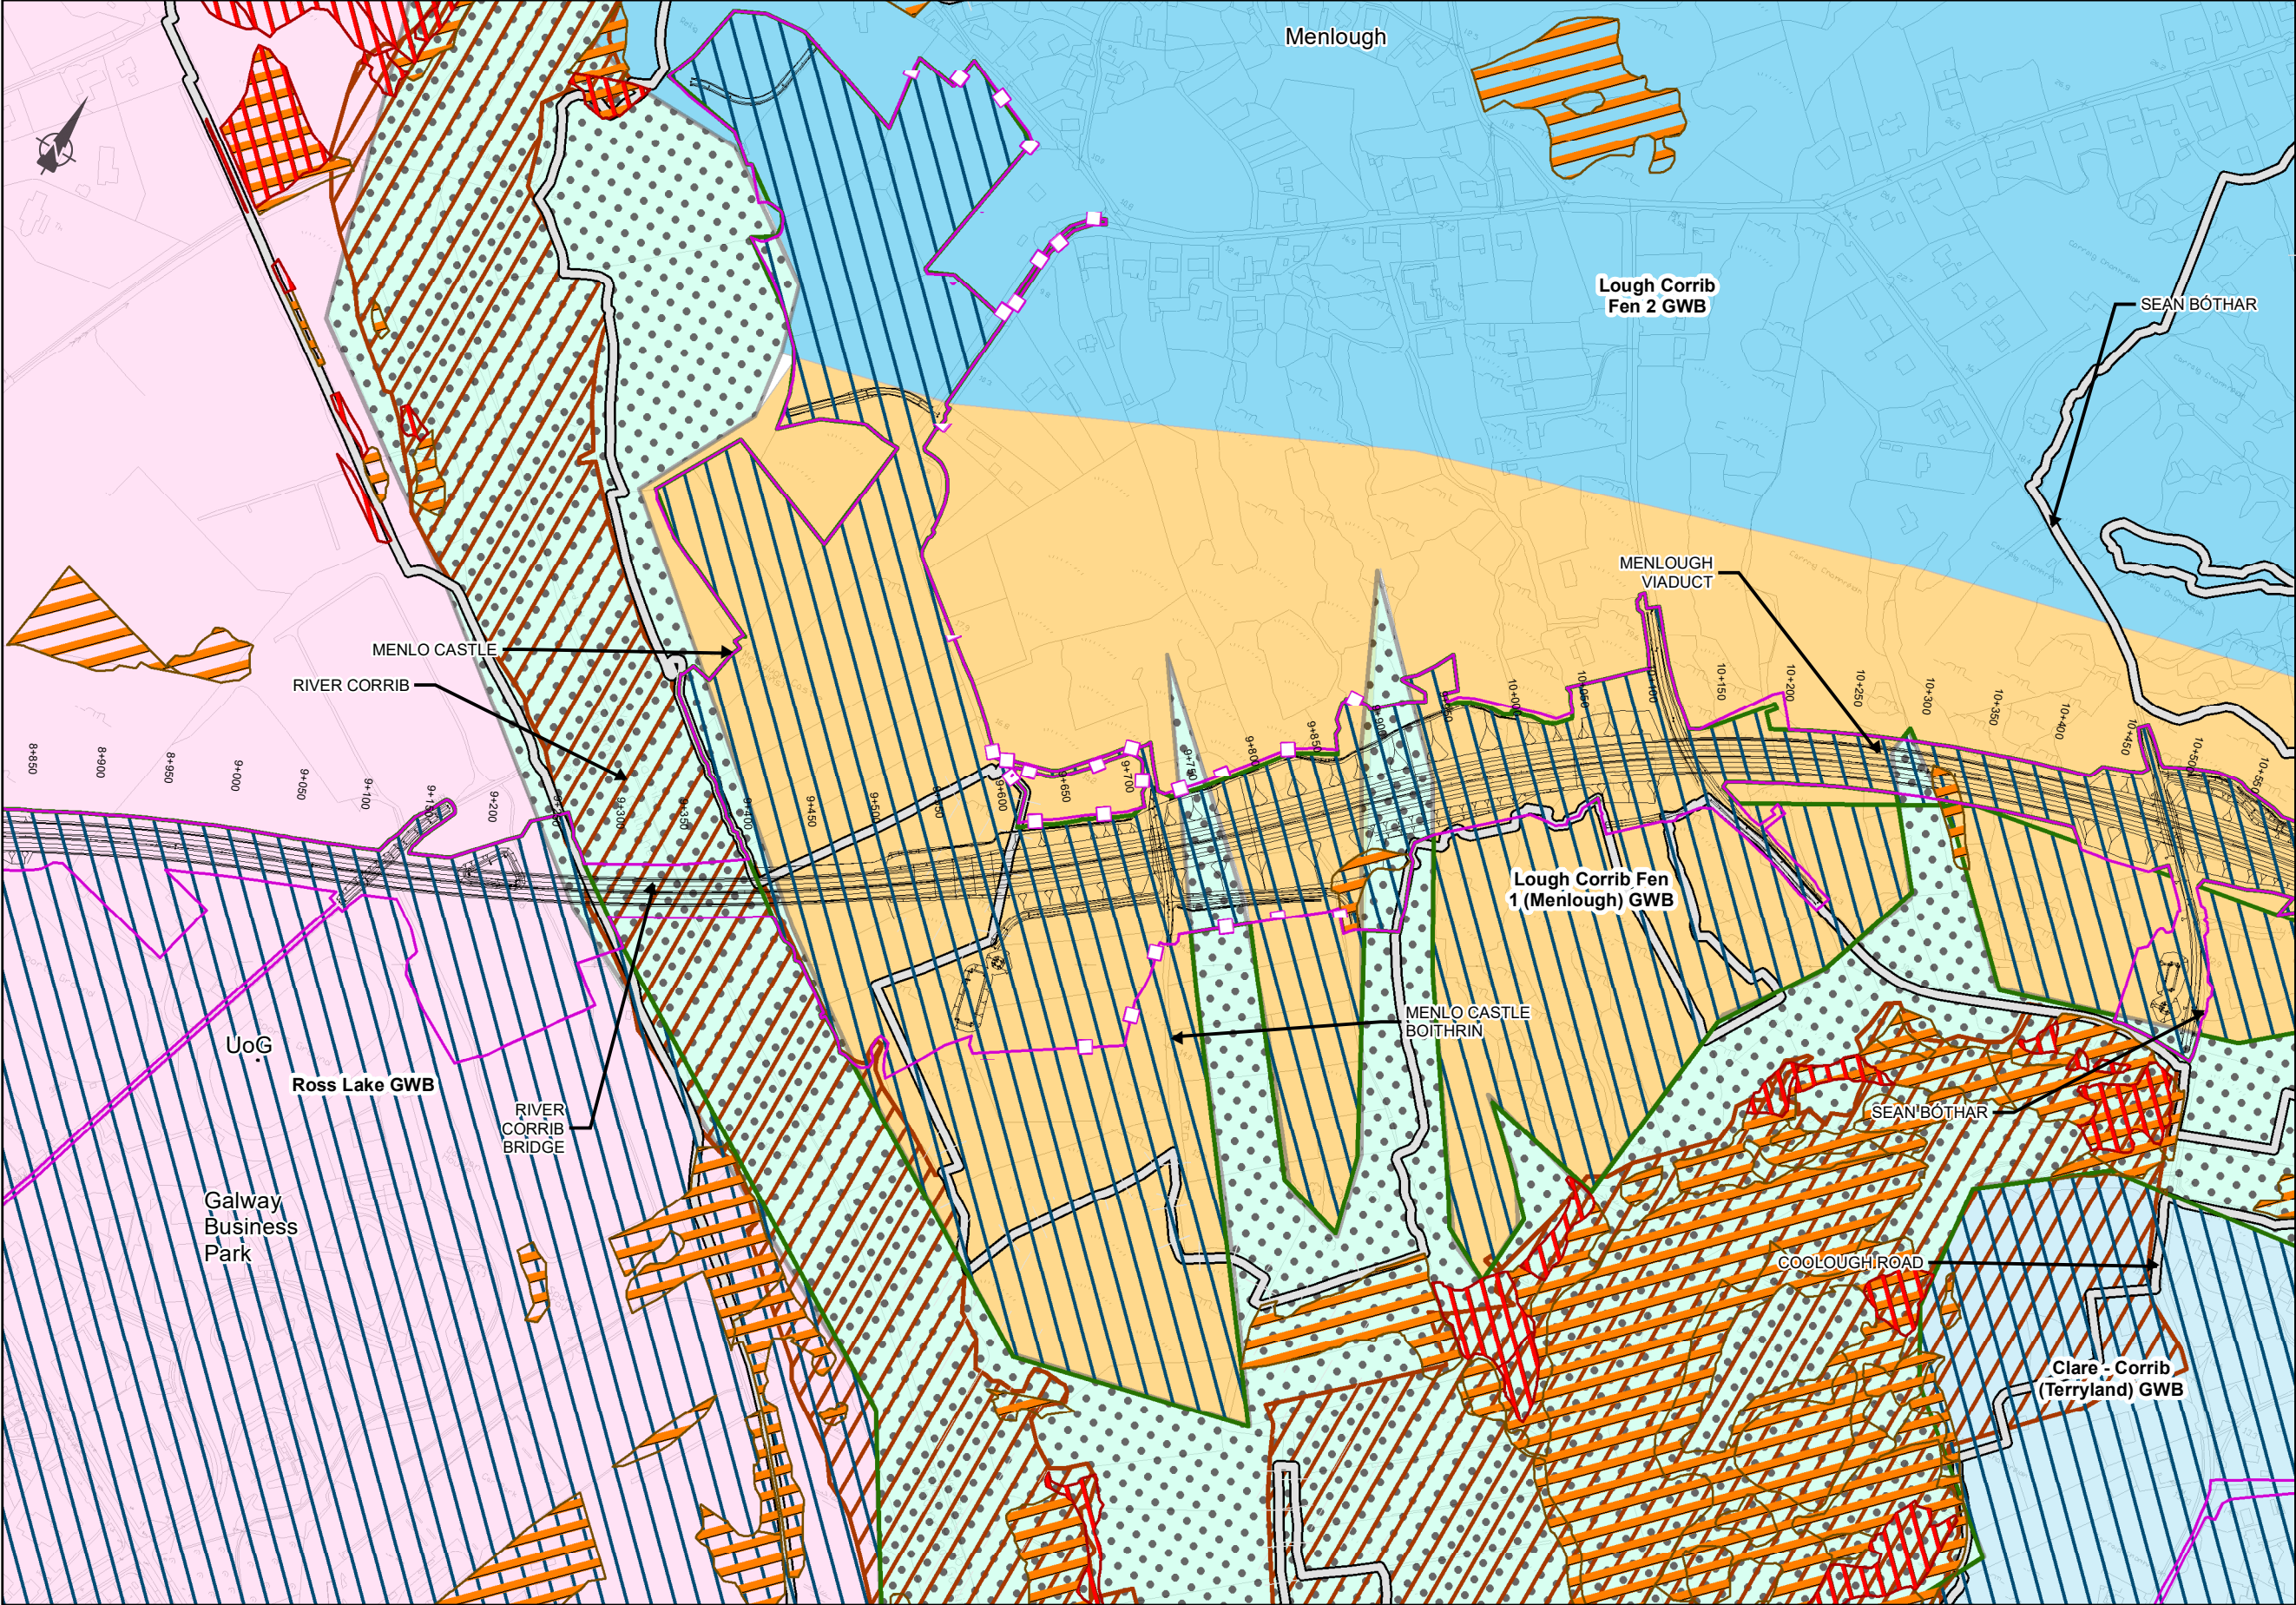

EIA REPORT

Legend

City Boundary

Assessment Boundary

Proposed N6 GCRR

Special Area of Conservation

Special Area of Conservation (SPA)

National Heritage Areas (NHA)

Potential Natural Heritage Areas (pNHA)

Estimated extent of Palaeolandscapes

Non Annex I Ground Water Dependant Habitat

Annex I Ground Water Dependant Habitat

Groundwater Bodies (2017)

Clare - Corrib (Terryland) GWB

Lough Corrib Fen 1 (Menlough) GWB

Lough Corrib Fen 2 GWB

Ross Lake GWB

Potential Impacts

Drawdown Zone of Influence

Area Liable to Contamination

© National Mapping Division of Tailte Éireann .
All rights reserved. Licence number CYAL50333446

Clients

An Roinn Iompair
Department of Transport

Tionscadal Éireann
Project Ireland
2040

Galway City
Transport Project

Galway County Council

Comhairle Chontae na Gaillimhe
Galway County Council

TIIV

Consultant

ARUP

Corporate House
City East Business Park
Ballybrit, Galway, Ireland

Tel +353 (0)91 460675
www.N6GalwayCity.ie
www.arup.ie

Job Title

N6 Galway City Ring Road

Scale: 1: 5000 @A3

Date: February 2025

Issue	Date	By	Chkd	Appd
I1	28/02/2025	AG	EC	MH

Drawing Title

Construction Zone of Influence (Zol)
Pre mitigation
Sheet 7 of 15

Drawing Status

For Information

Job No


233985

Drawing No

Figure 10.7.107

Issue

11

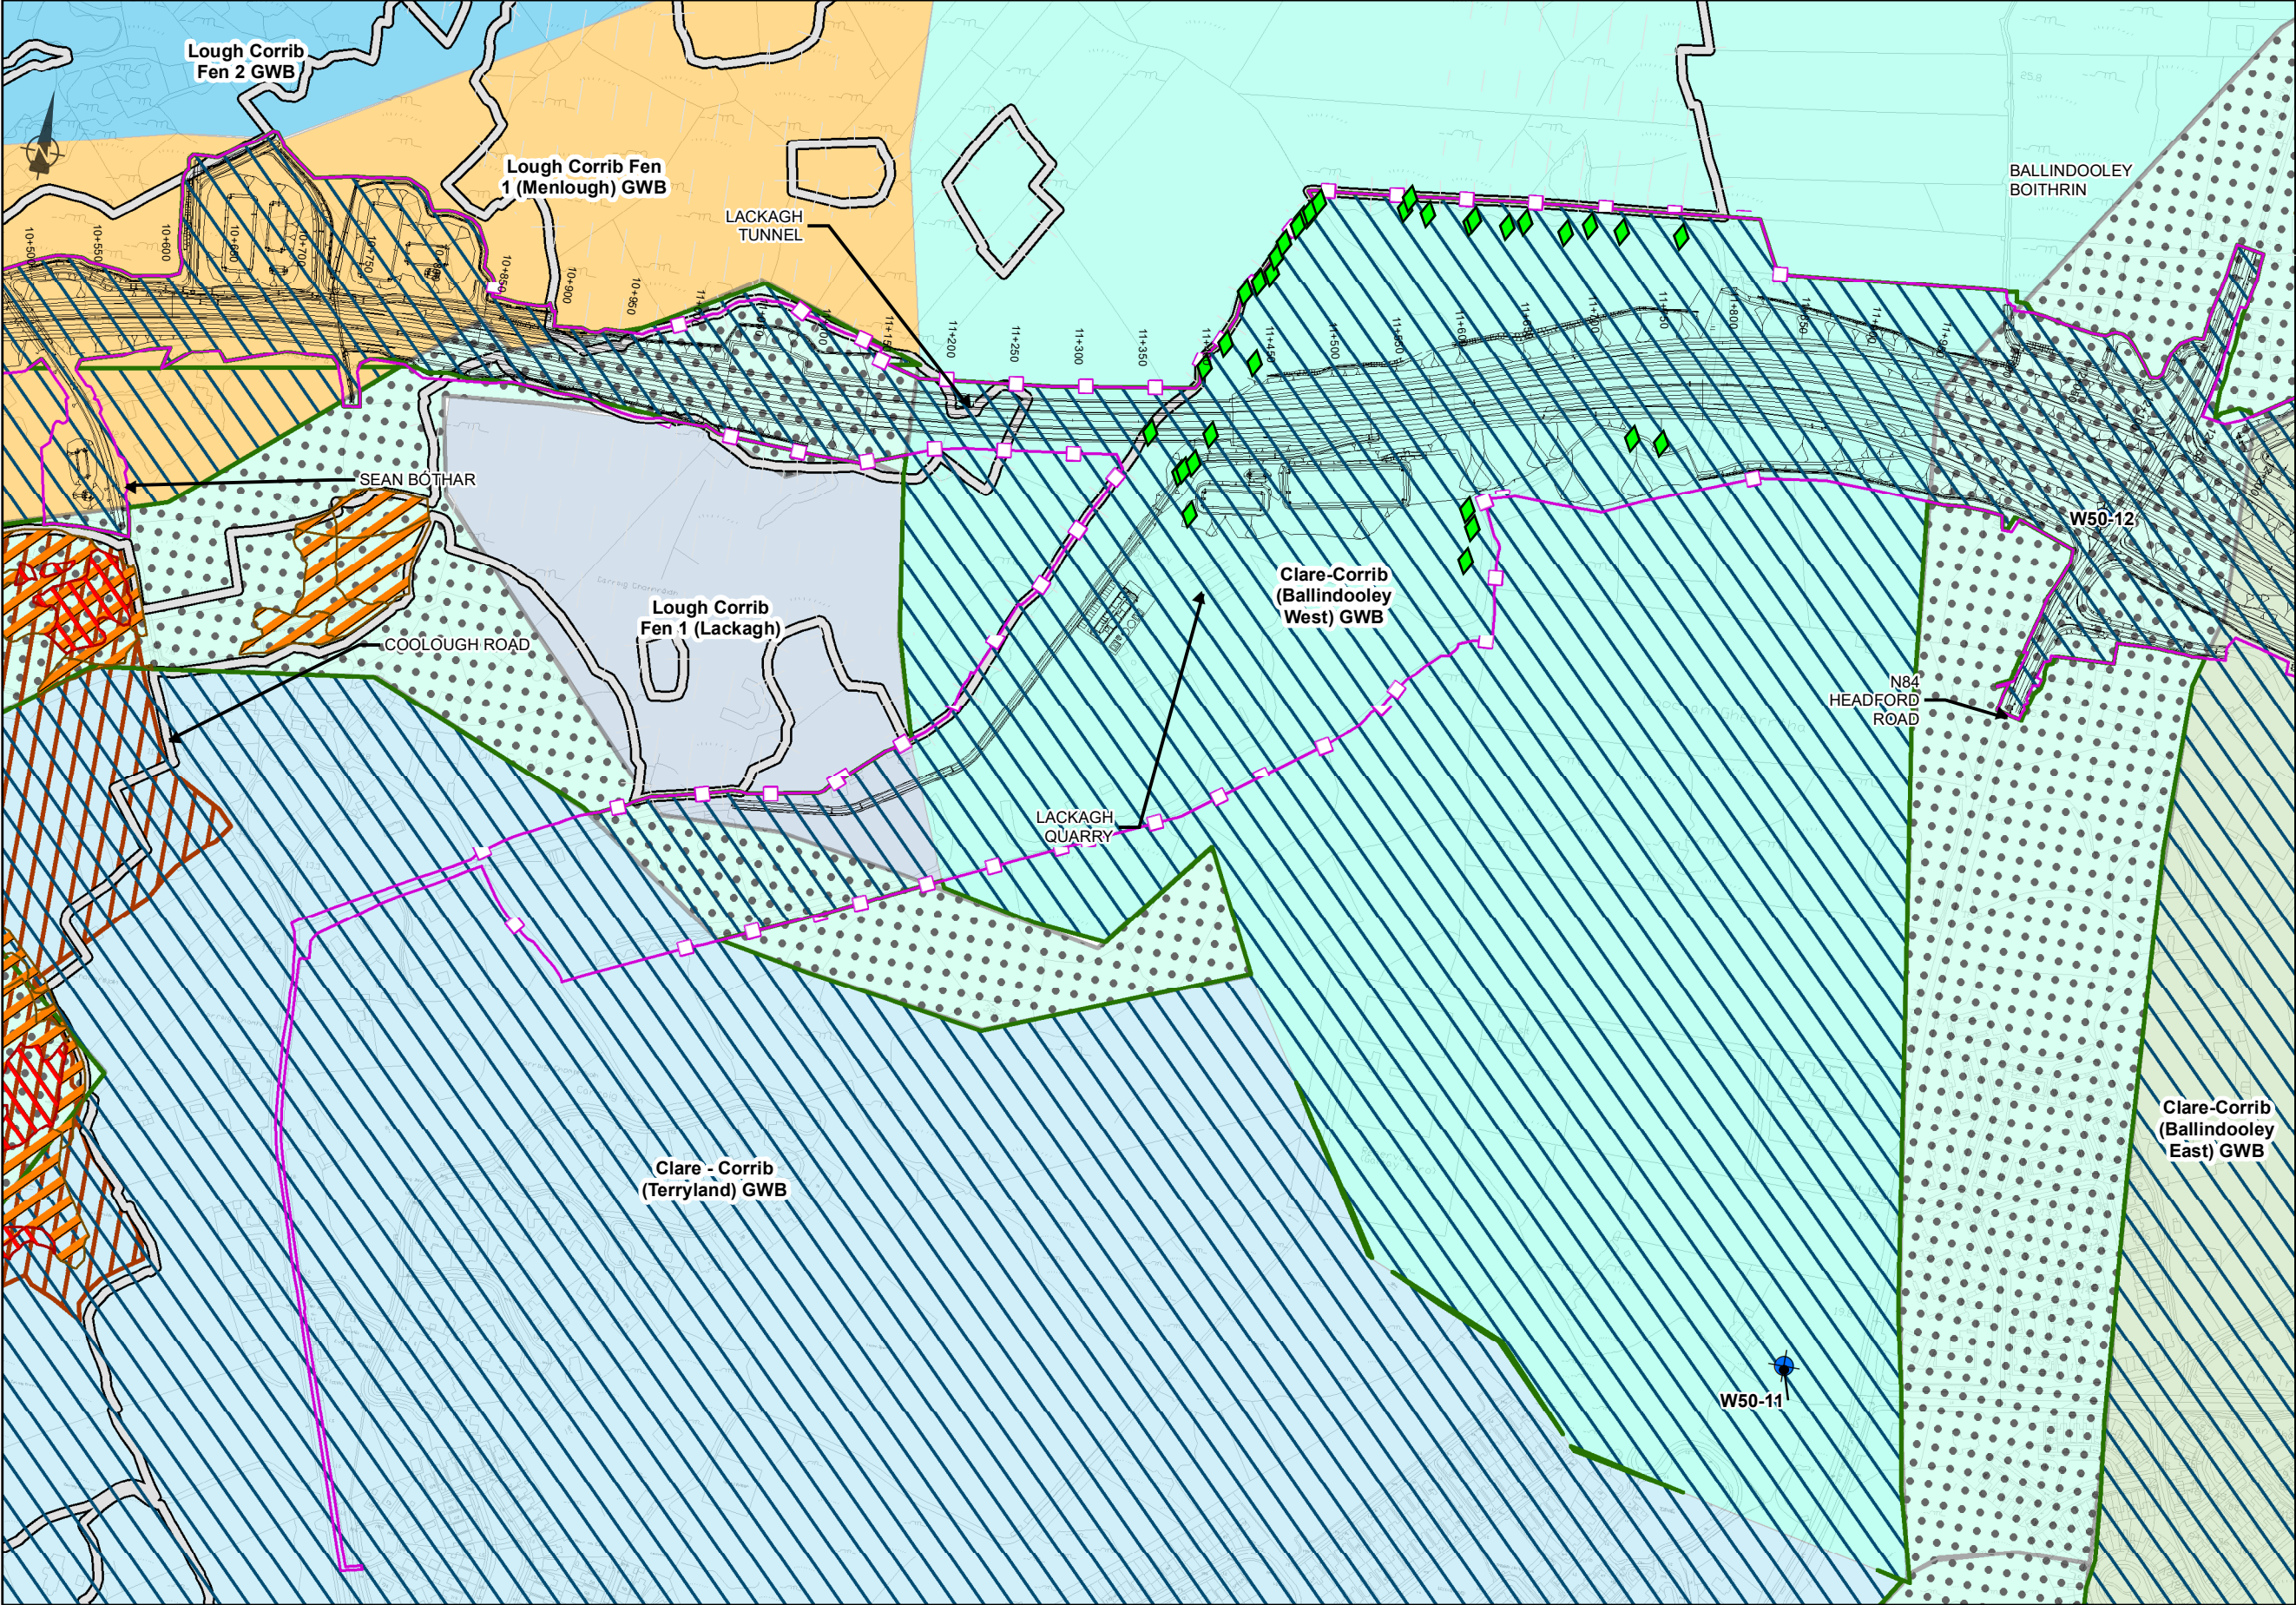

EIA REPORT

Legend

■ ■ ■ City Boundary

□ Assessment Boundary

▨

Proposed N6 GCRR

▭

Special Area of Conservation

▨

Special Area of Conservation (SPA)

▨

National Heritage Areas (NHA)

▨

Potential Natural Heritage Areas (pNHA)

▨

Estimated extent of Palaeolandscapes

Groundwater Receptors

⊕

Wells 50m Accuracy

▨

Non Annex I Ground Water Dependant Habitat

▨

Annex I Ground Water Dependant Habitat

◆

Petrifying Spring Point

Groundwater Bodies (2017)

▨

Clare - Corrib (Terryland) GWB

▨

Clare-Corrib (Ballindoooley East) GWB

▨

Clare-Corrib (Ballindoooley West) GWB

▨

Lough Corrib Fen 1 (Lackagh)

▨

Lough Corrib Fen 1 (Menlough) GWB

▨

Lough Corrib Fen 2 GWB

Potential Impacts

▨

Drawdown Zone of Influence

▨

Area Liable to Contamination

© National Mapping Division of Tailte Éireann .
All rights reserved. Licence number CYAL50333446

Clients

An Roinn Iompair
Department of Transport

Tionscadal Éireann
Project Ireland
2040

N6

Galway City
Transport Project

Comhairle Chontae na Gaillimhe
Galway County Council

TIIV

Transport Infrastructure
Investment Vision

Consultant

ARUP

Corporate House
City East Business Park
Ballybrit, Galway, Ireland

Tel +353 (0)91 460675
www.N6GalwayCity.ie
www.arup.ie

Job Title

N6 Galway City Ring Road

Scale: 1: 5000 @A3

Date: February 2025

I1	28/02/2025	AG	EC	MH
Issue	Date	By	Chkd	Appd

Drawing Title

Construction Zone of Influence (Zol)
Pre mitigation
Sheet 8 of 15

Drawing Status

For Information

Job No



233985


Drawing No

Figure 10.7.108

Issue

11

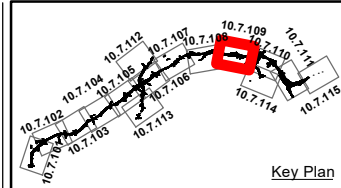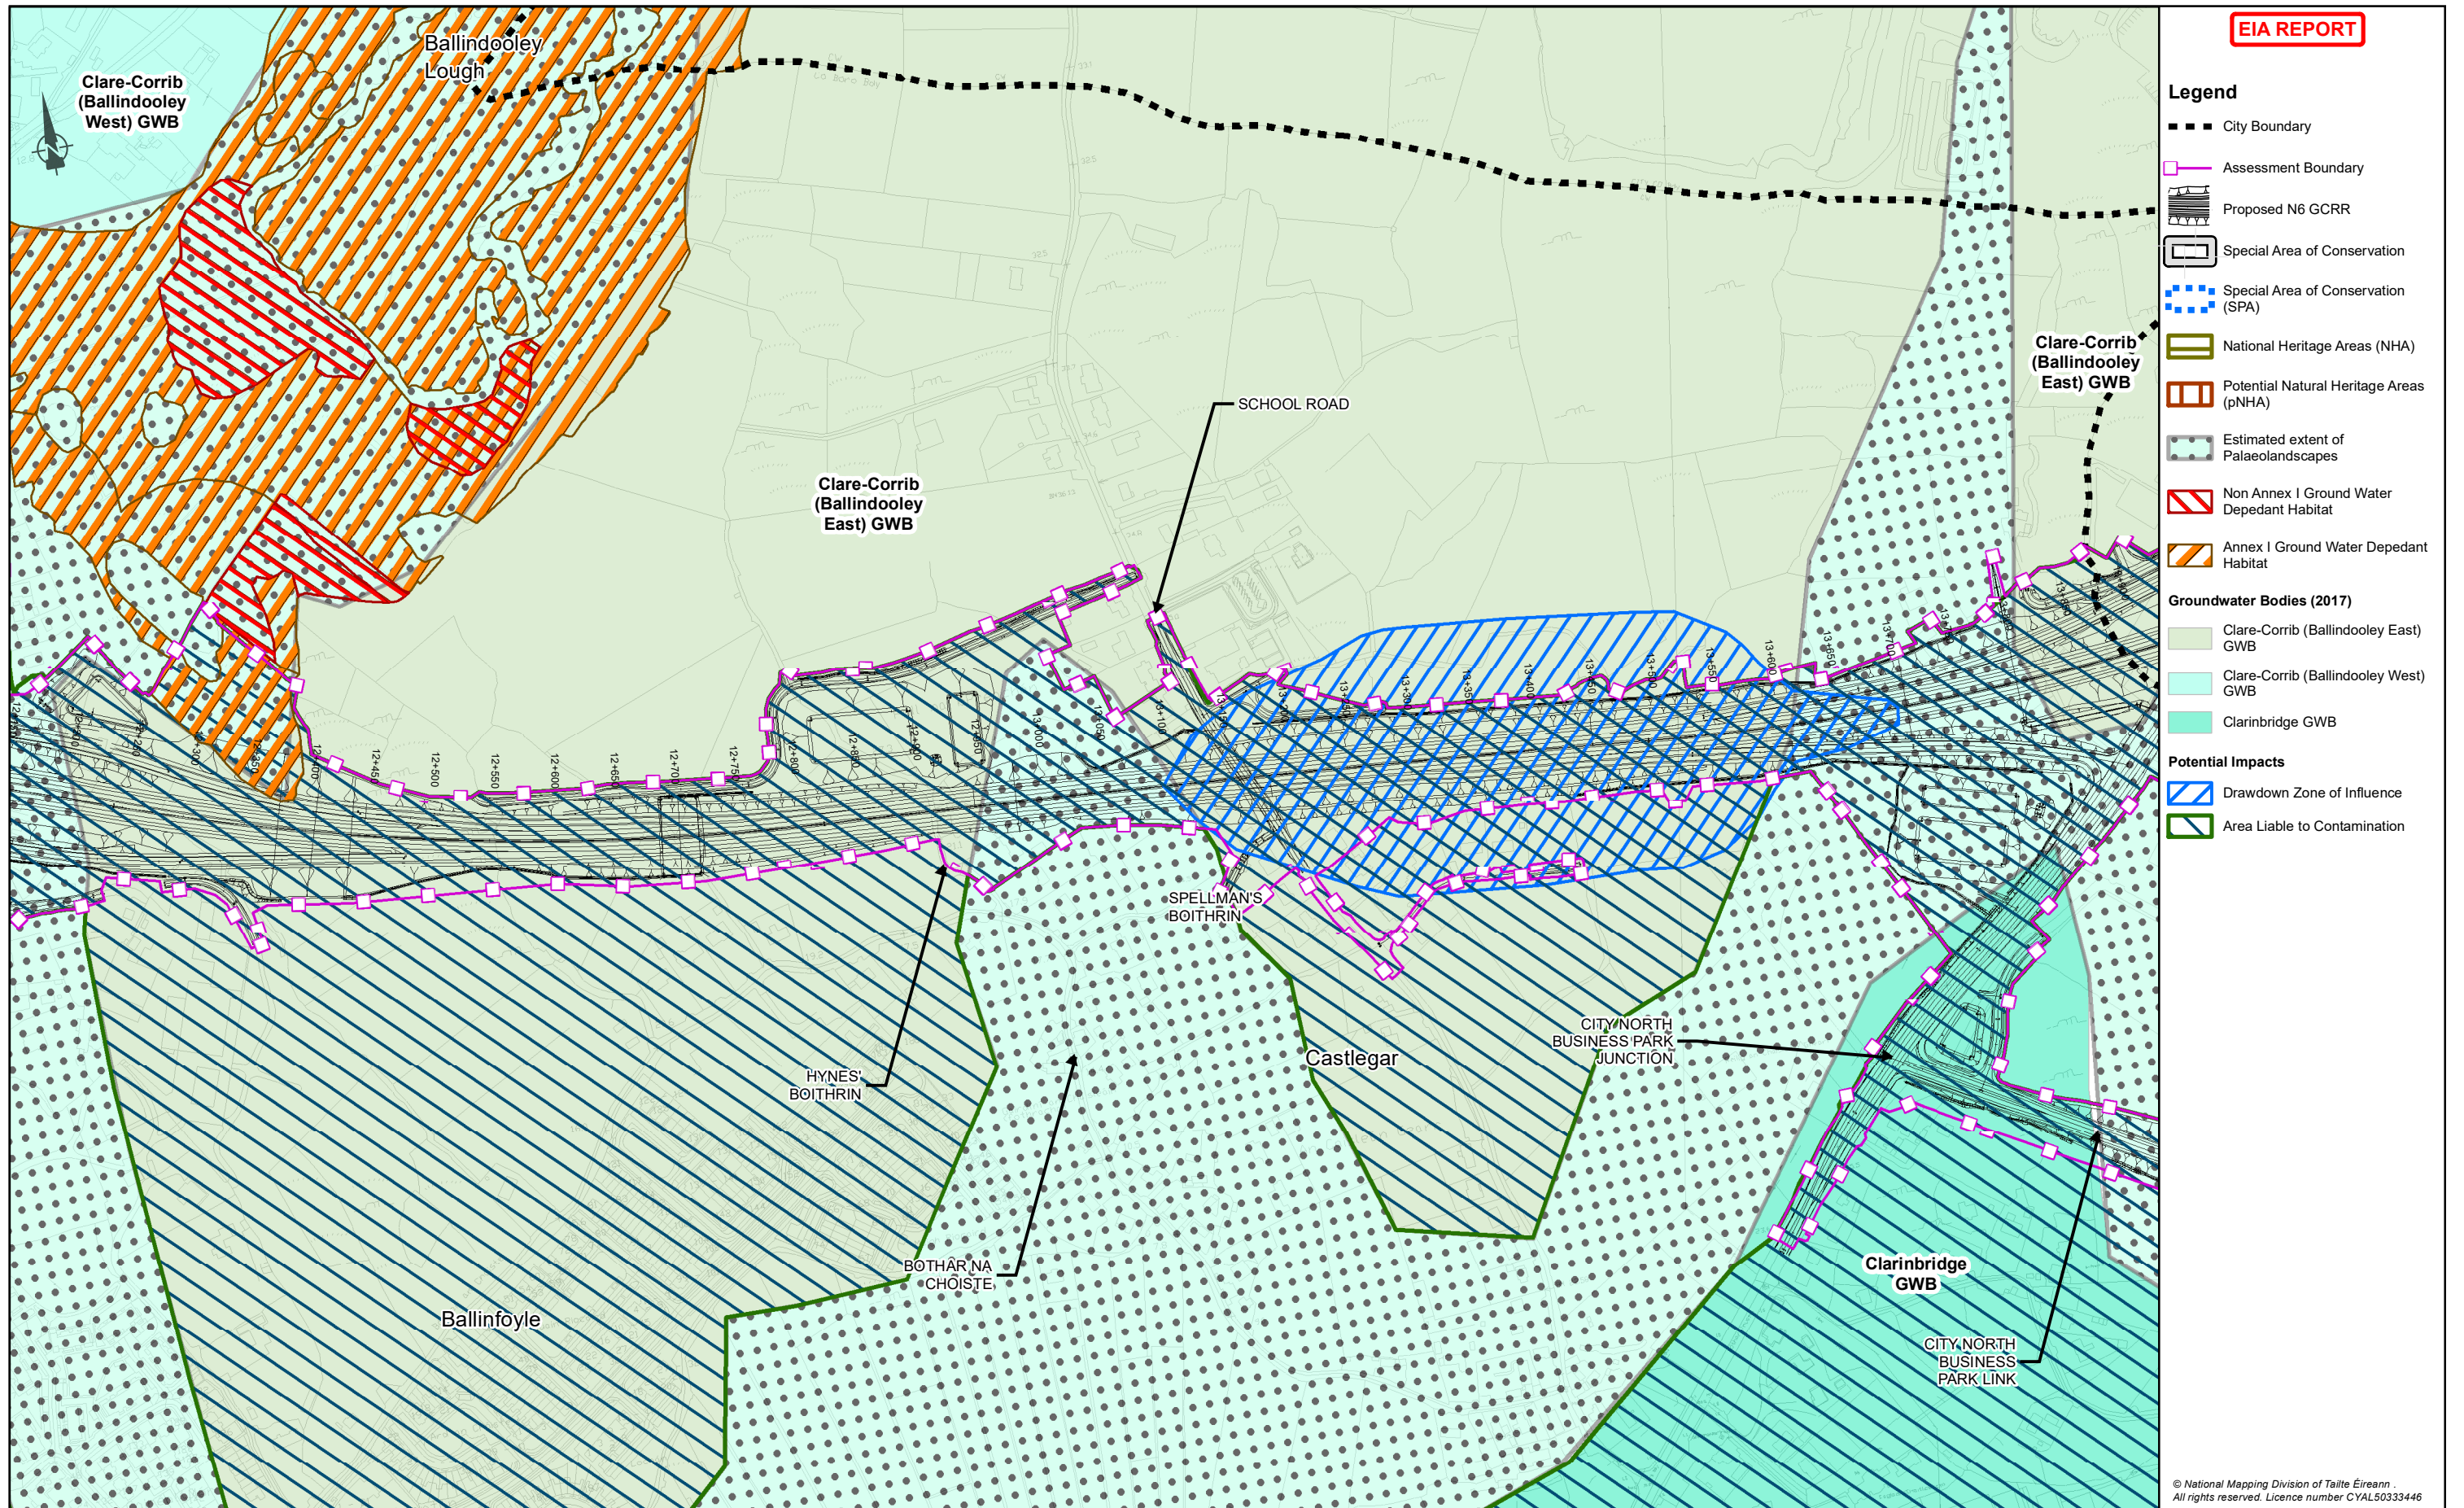

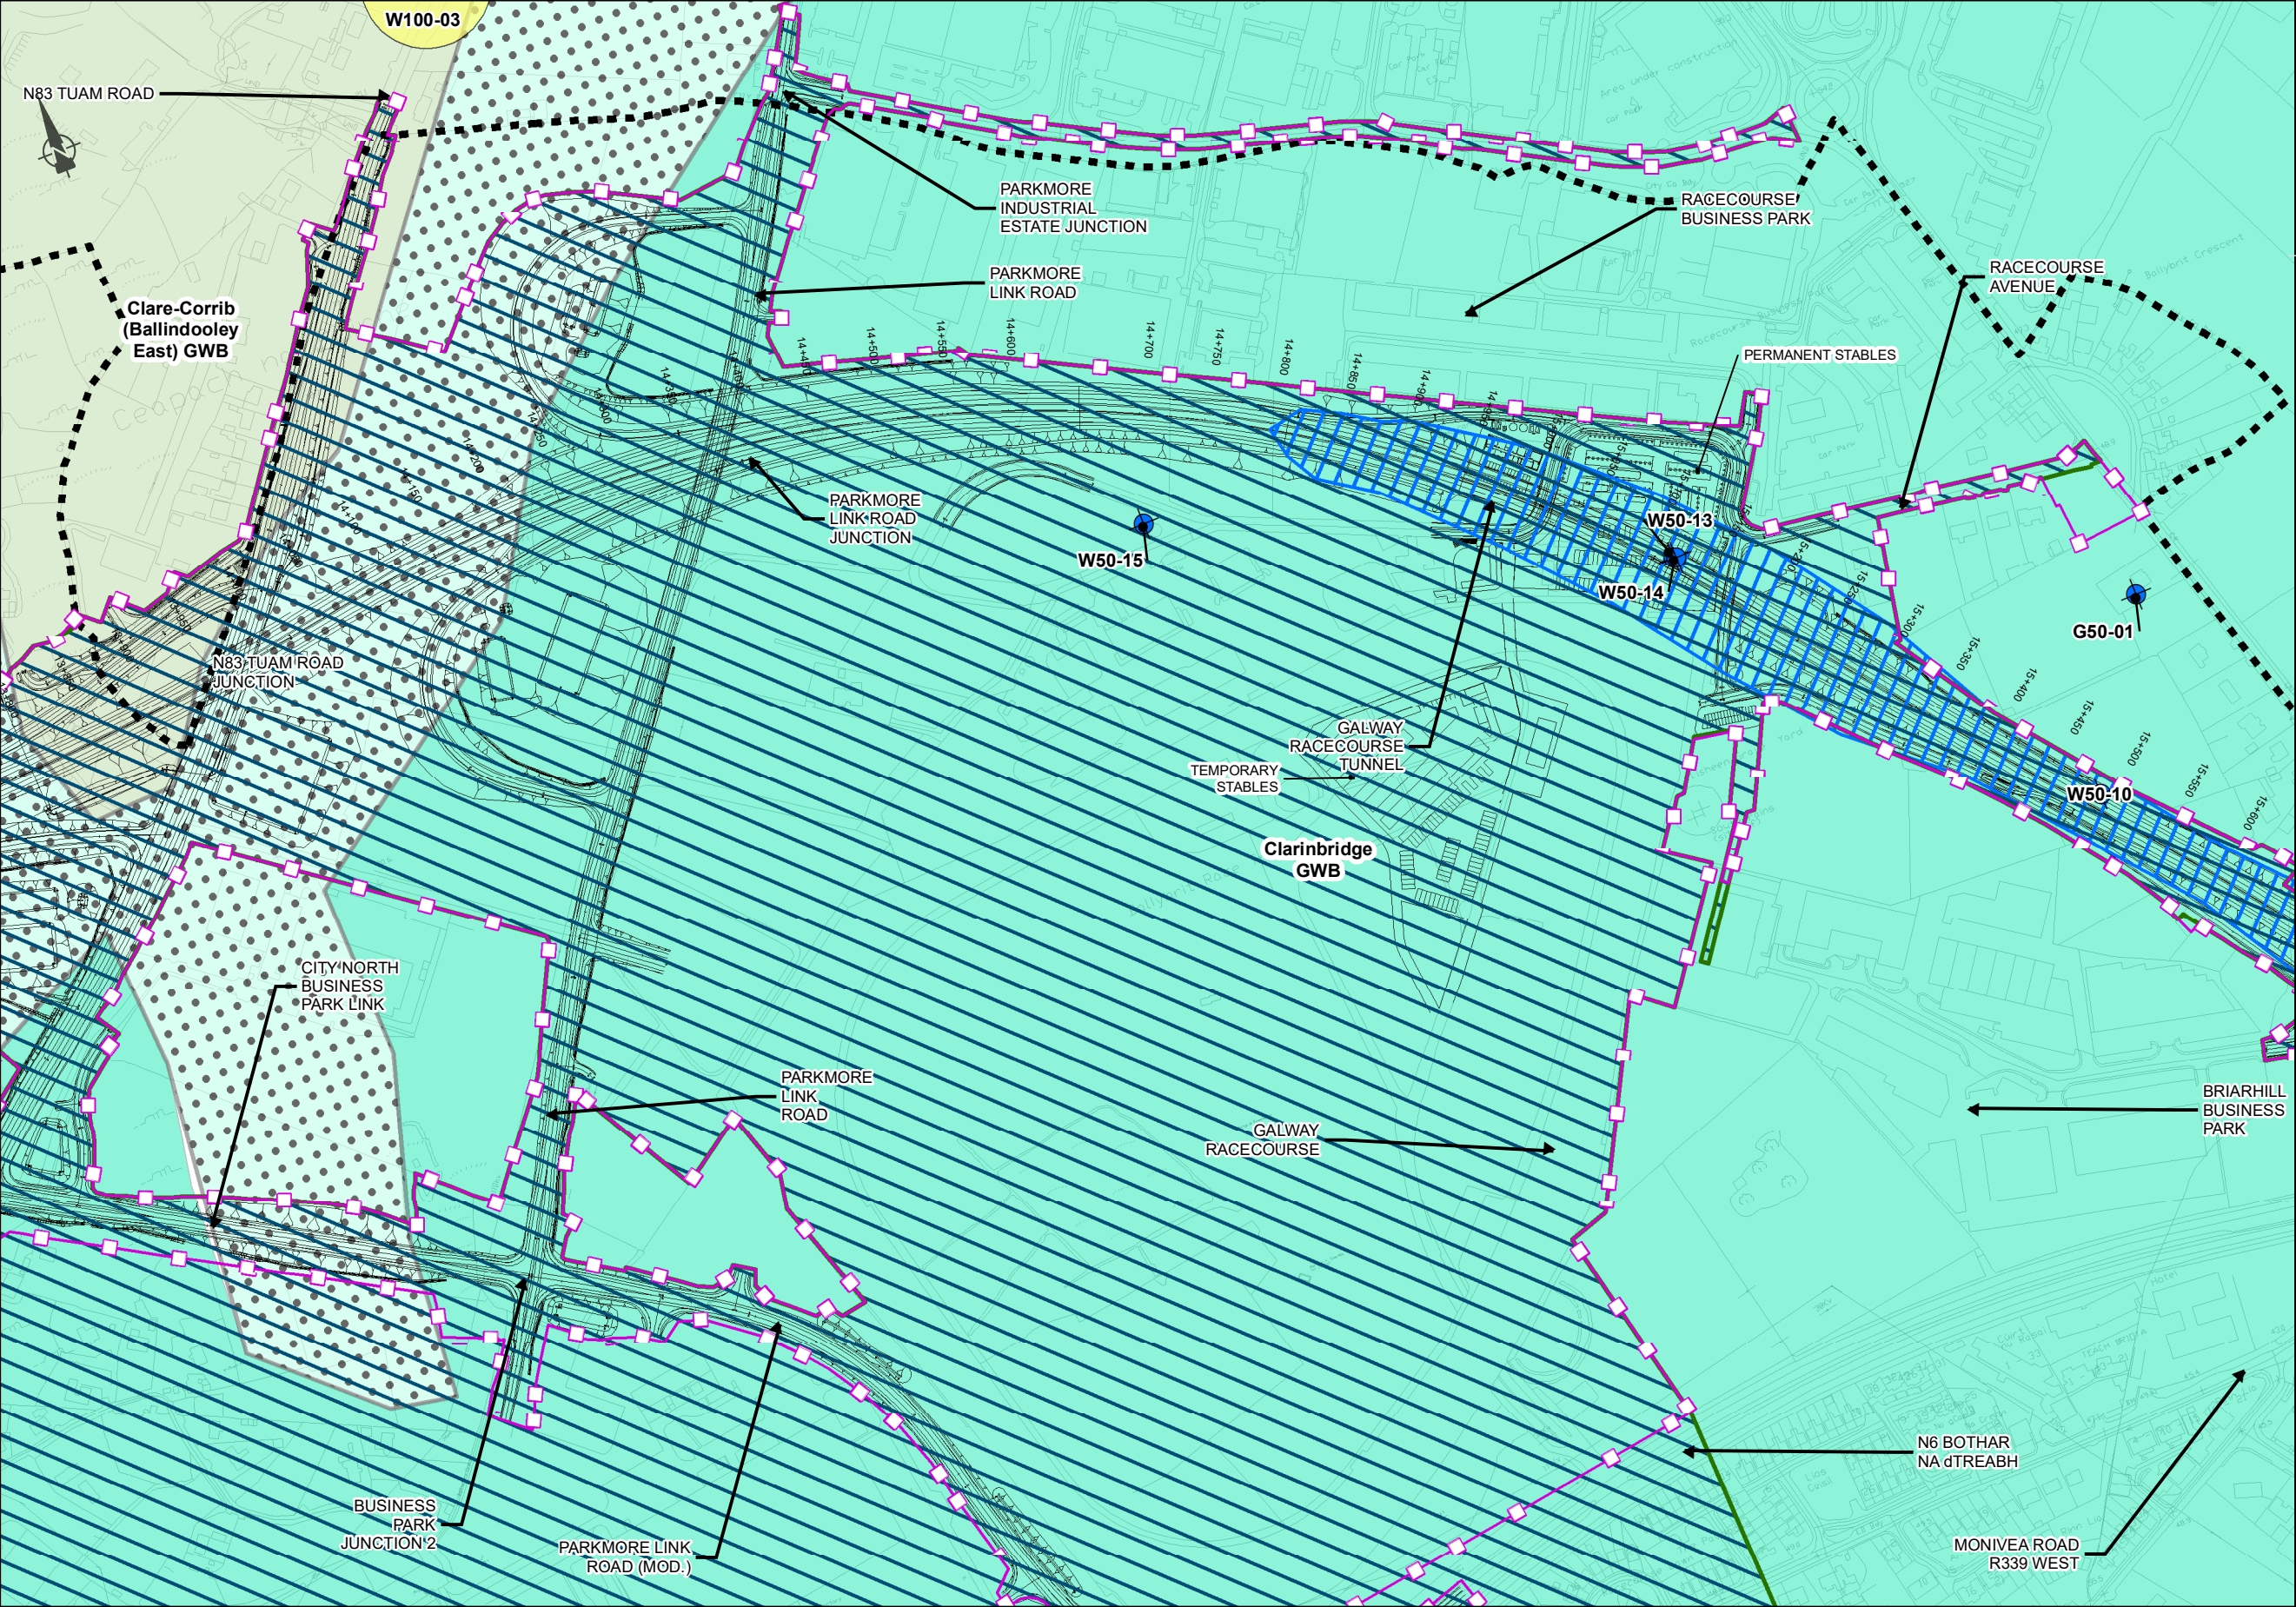

EIA REPORT

Legend

City Boundary

Assessment Boundary

Proposed N6 GCRR

Special Area of Conservation

Special Area of Conservation (SPA)

National Heritage Areas (NHA)

Potential Natural Heritage Areas (pNHA)

Estimated extent of Palaeolandscapes

Groundwater Receptors

Wells 50m Accuracy

Wells 100m Accuracy

Groundwater Bodies (2017)

Clare-Corrib (Ballindoooley East) GWB

Clarinbridge GWB

Potential Impacts

Drawdown Zone of Influence

Area Liable to Contamination

© National Mapping Division of Taitte Éireann .
All rights reserved. Licence number CYAL50333446

Clients


An Roinn Iompair
Department of Transport

Tionscadal Éireann
Project Ireland
2040

N6
Galway City
Transport Project

Comhairle Chontae na Gaillimhe
Galway County Council

TIIV

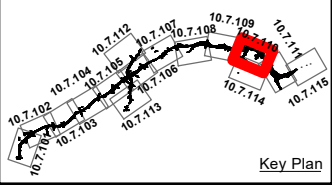

Consultant

ARUP

Corporate House
City East Business Park
Ballybrit, Galway, Ireland

Tel +353 (0)91 460675
www.N6GalwayCity.ie
www.arup.ie

Job Title

N6 Galway City Ring Road

Scale: 1: 5000 @A3

Date: February 2025

Issue	Date	By	Chkd	Appd
I1	28/02/2025	AG	EC	MH

Drawing Title

Construction Zone of Influence (Zoi)
Pre mitigation
Sheet 10 of 15

Drawing Status

For Information

Job No


233985

Drawing No

Figure 10.7.110

Issue

11

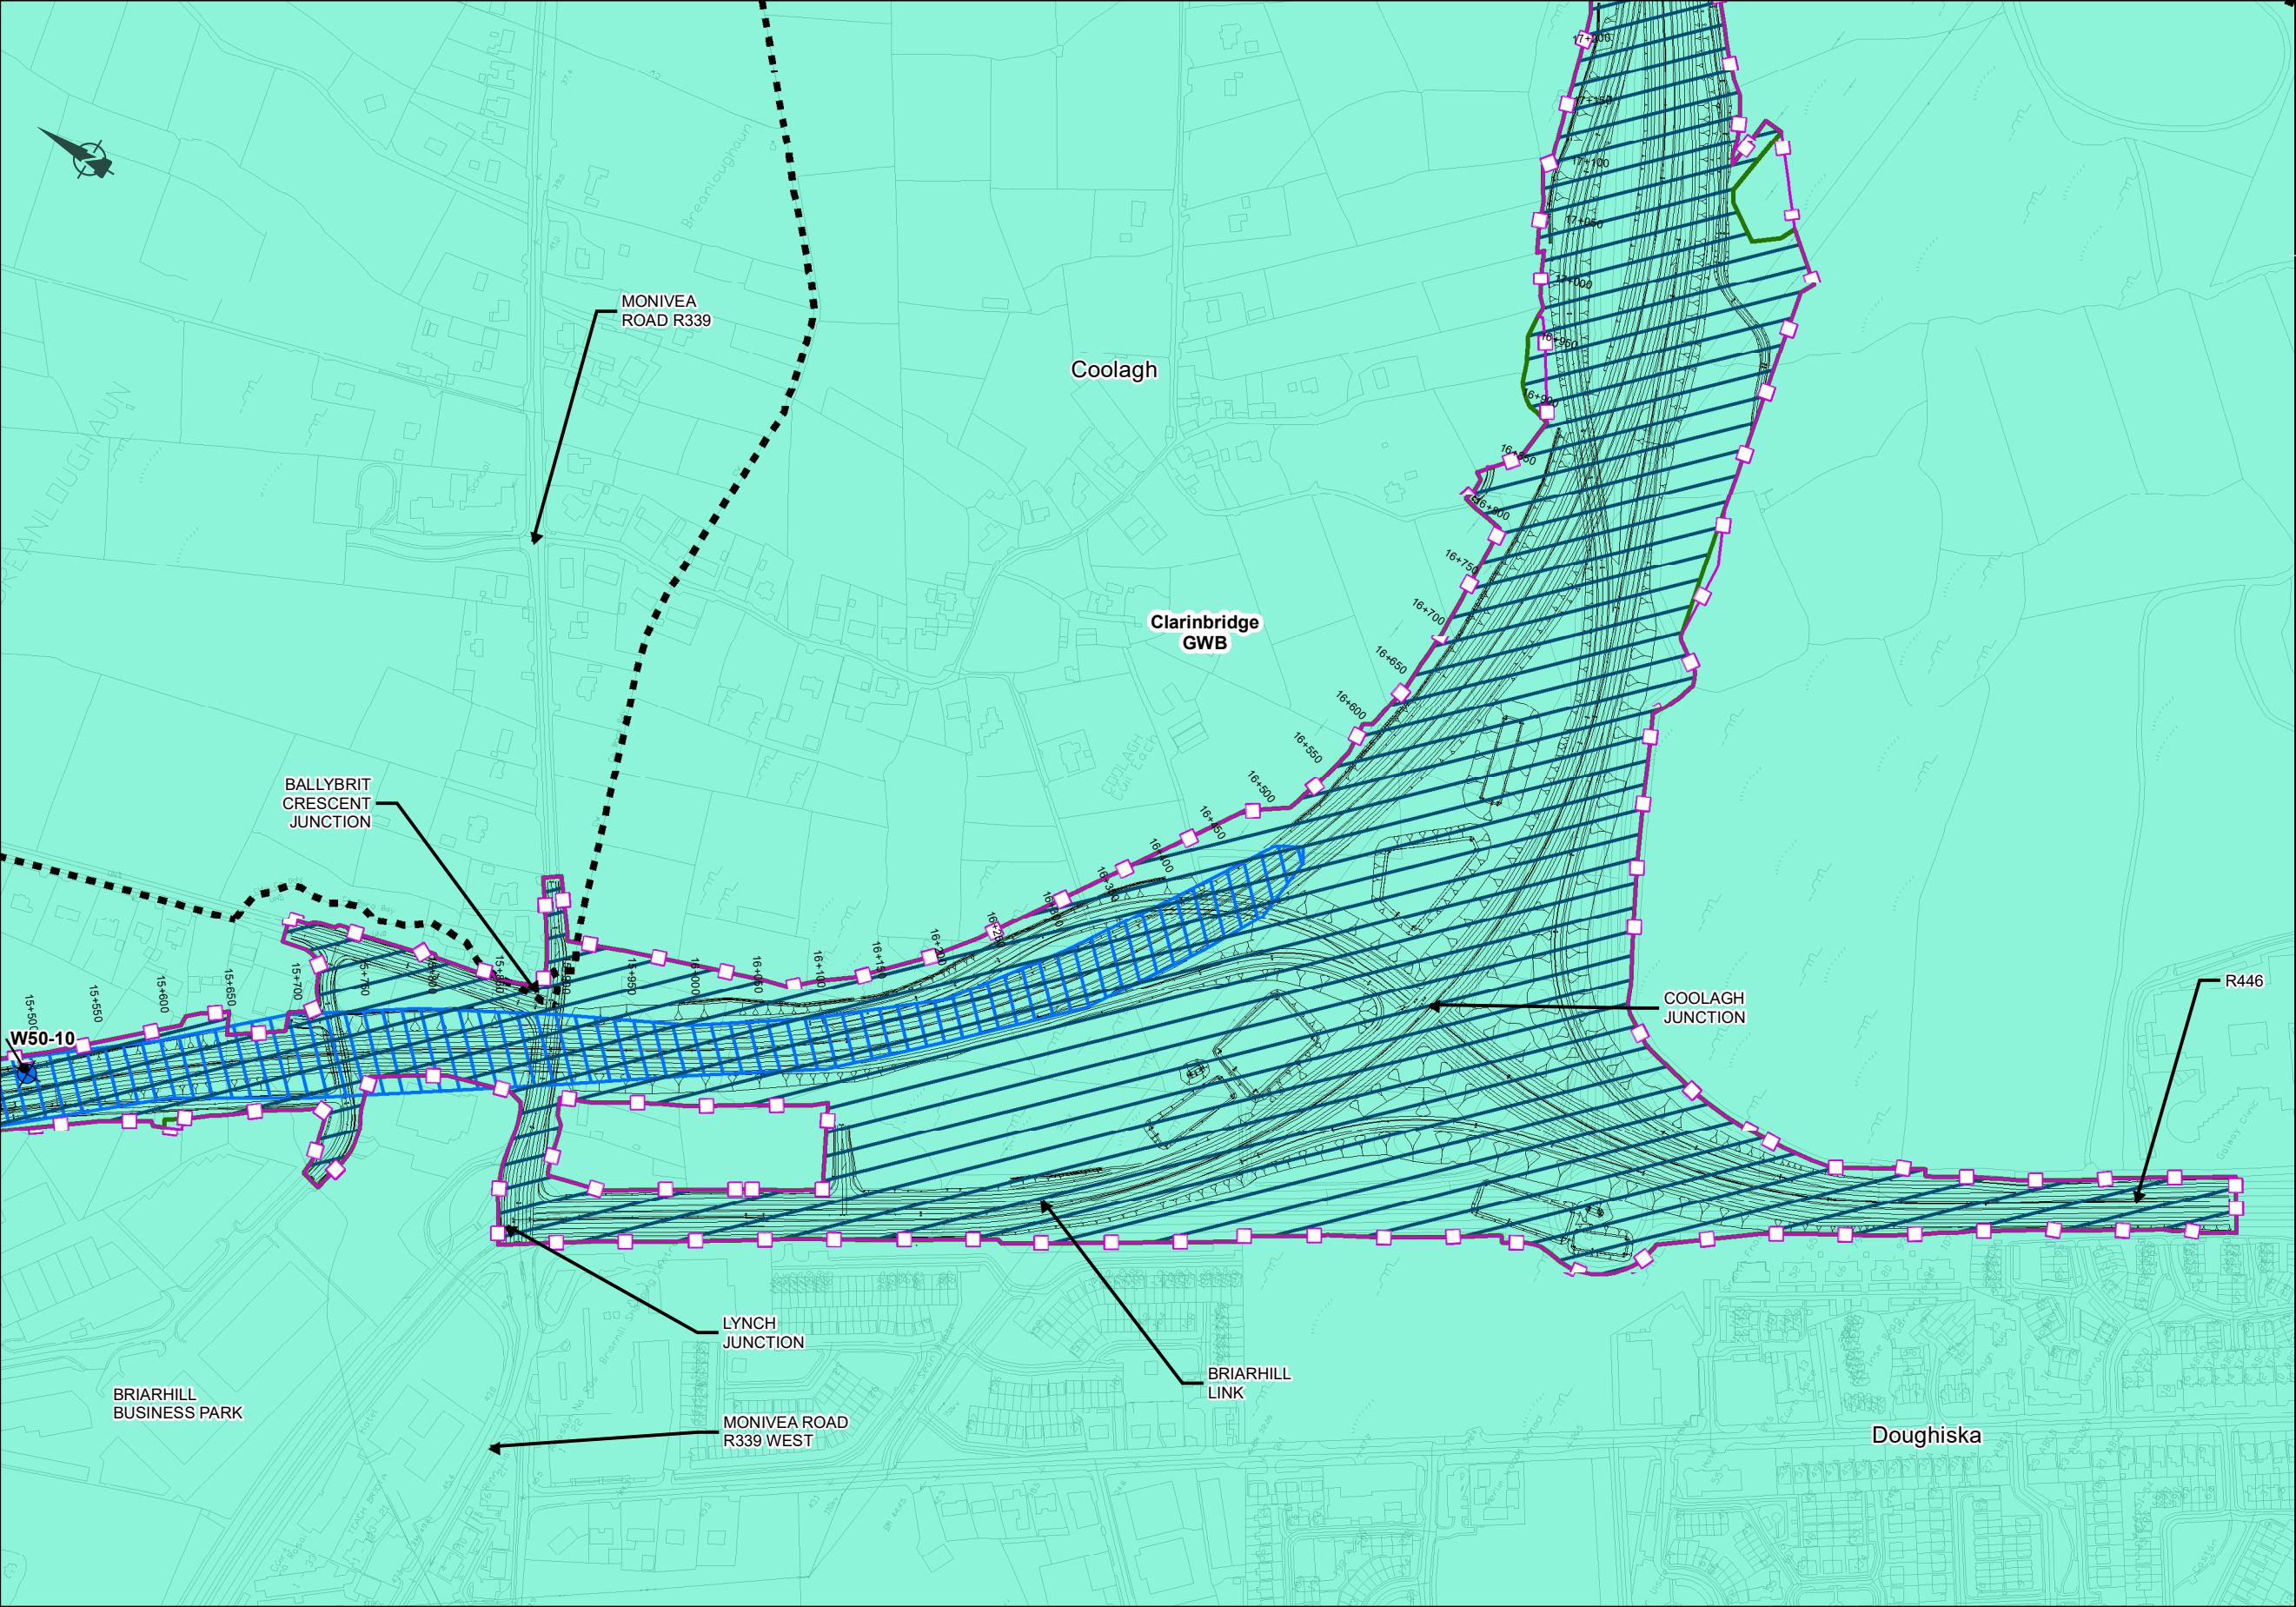

EIA REPORT

Legend

City Boundary

Assessment Boundary

Proposed N6 GCRR

Special Area of Conservation

Special Area of Conservation (SPA)

National Heritage Areas (NHA)

Potential Natural Heritage Areas (pNHA)

Estimated extent of Palaeolandscapes

Groundwater Receptors

Wells 50m Accuracy

Groundwater Bodies (2017)

Clarinbridge GWB

Potential Impacts

Drawdown Zone of Influence

Area Liable to Contamination

© National Mapping Division of Taitte Éireann
All rights reserved. Licence number CYAL50333446

Clients

An Roinn Iompair
Department of Transport

Tionscadal Éireann
Project Ireland
2040

N6
Galway City
Transport Project

Galway County Council

Comhairle Chontae na Gaillimhe
Galway County Council

TII

Consultant

ARUP

Corporate House
City East Business Park
Ballybrit, Galway, Ireland

Tel +353 (0)91 460675
www.N6GalwayCity.ie
www.arup.ie

Job Title

N6 Galway City Ring Road

Scale: 1: 5000 @A3

Date: February 2025

Drawing Title

Construction Zone of Influence (Zol)
Pre mitigation
Sheet 11 of 15

Drawing Status

For Information

Job No

233985



Drawing No


Figure 10.7.111

Issue

11

I1	28/02/2025	AG	EC	MH
Issue	Date	By	Chkd	Appd

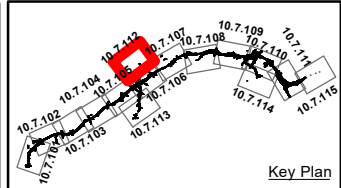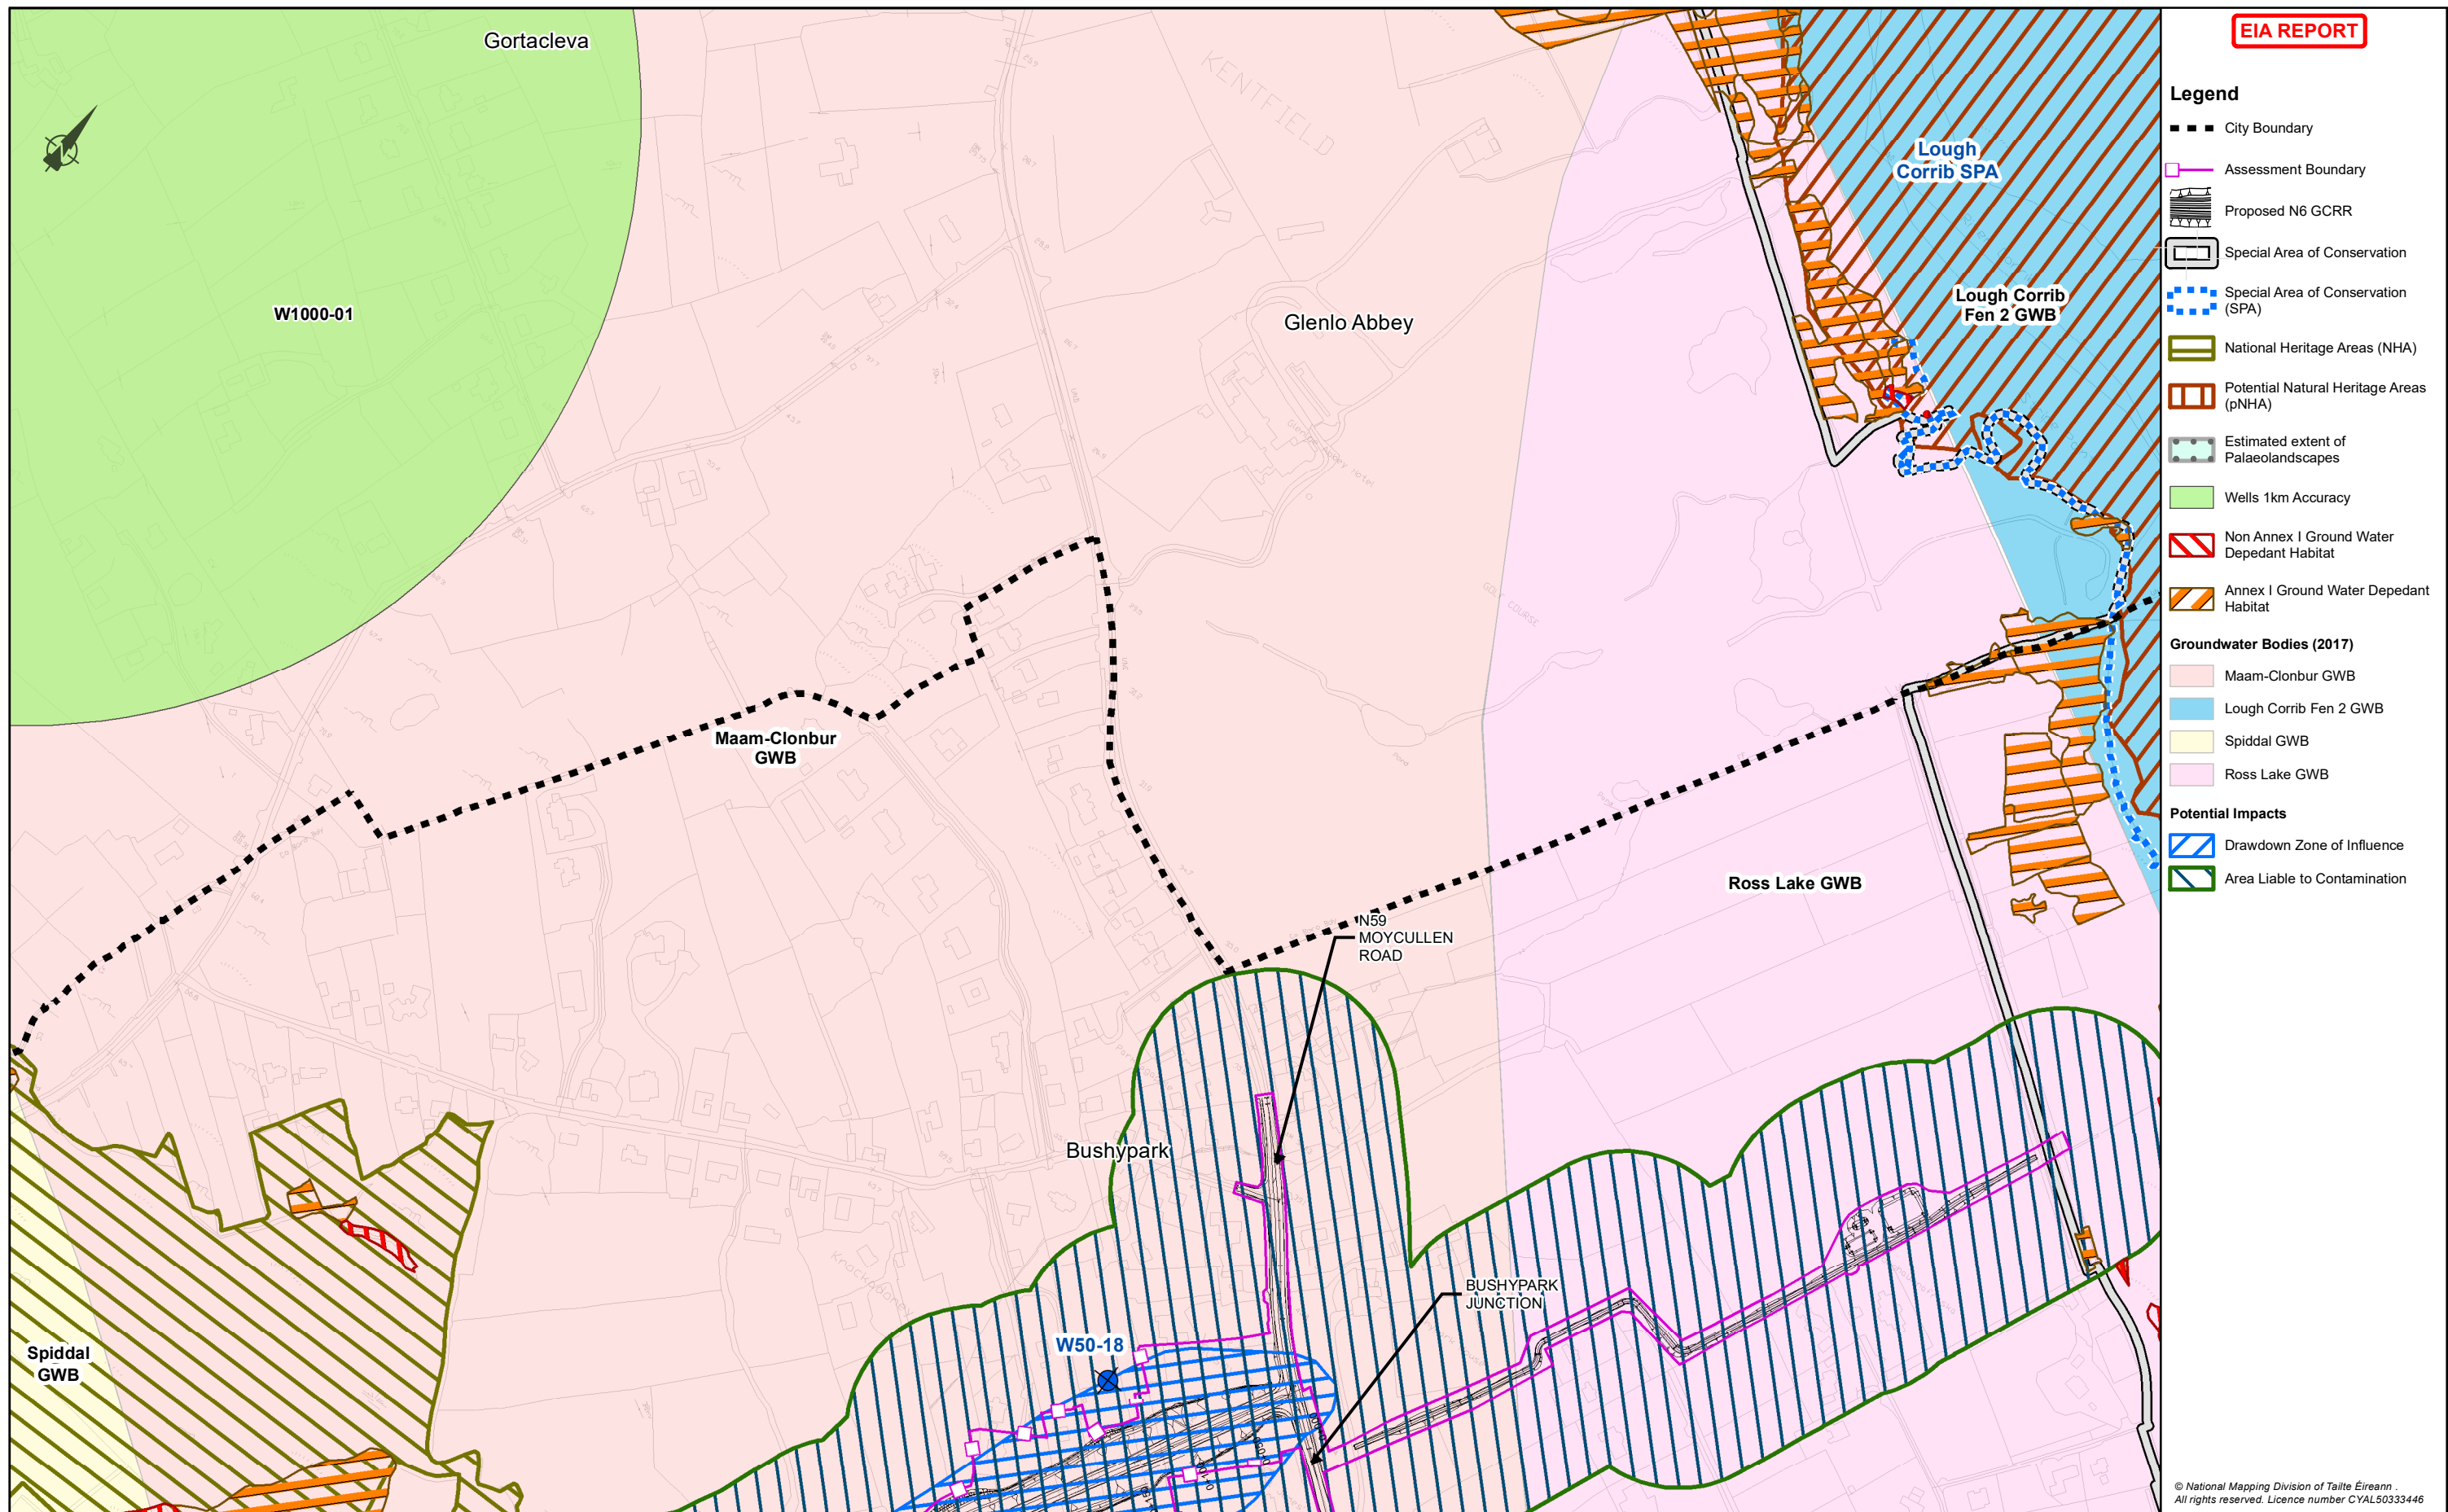

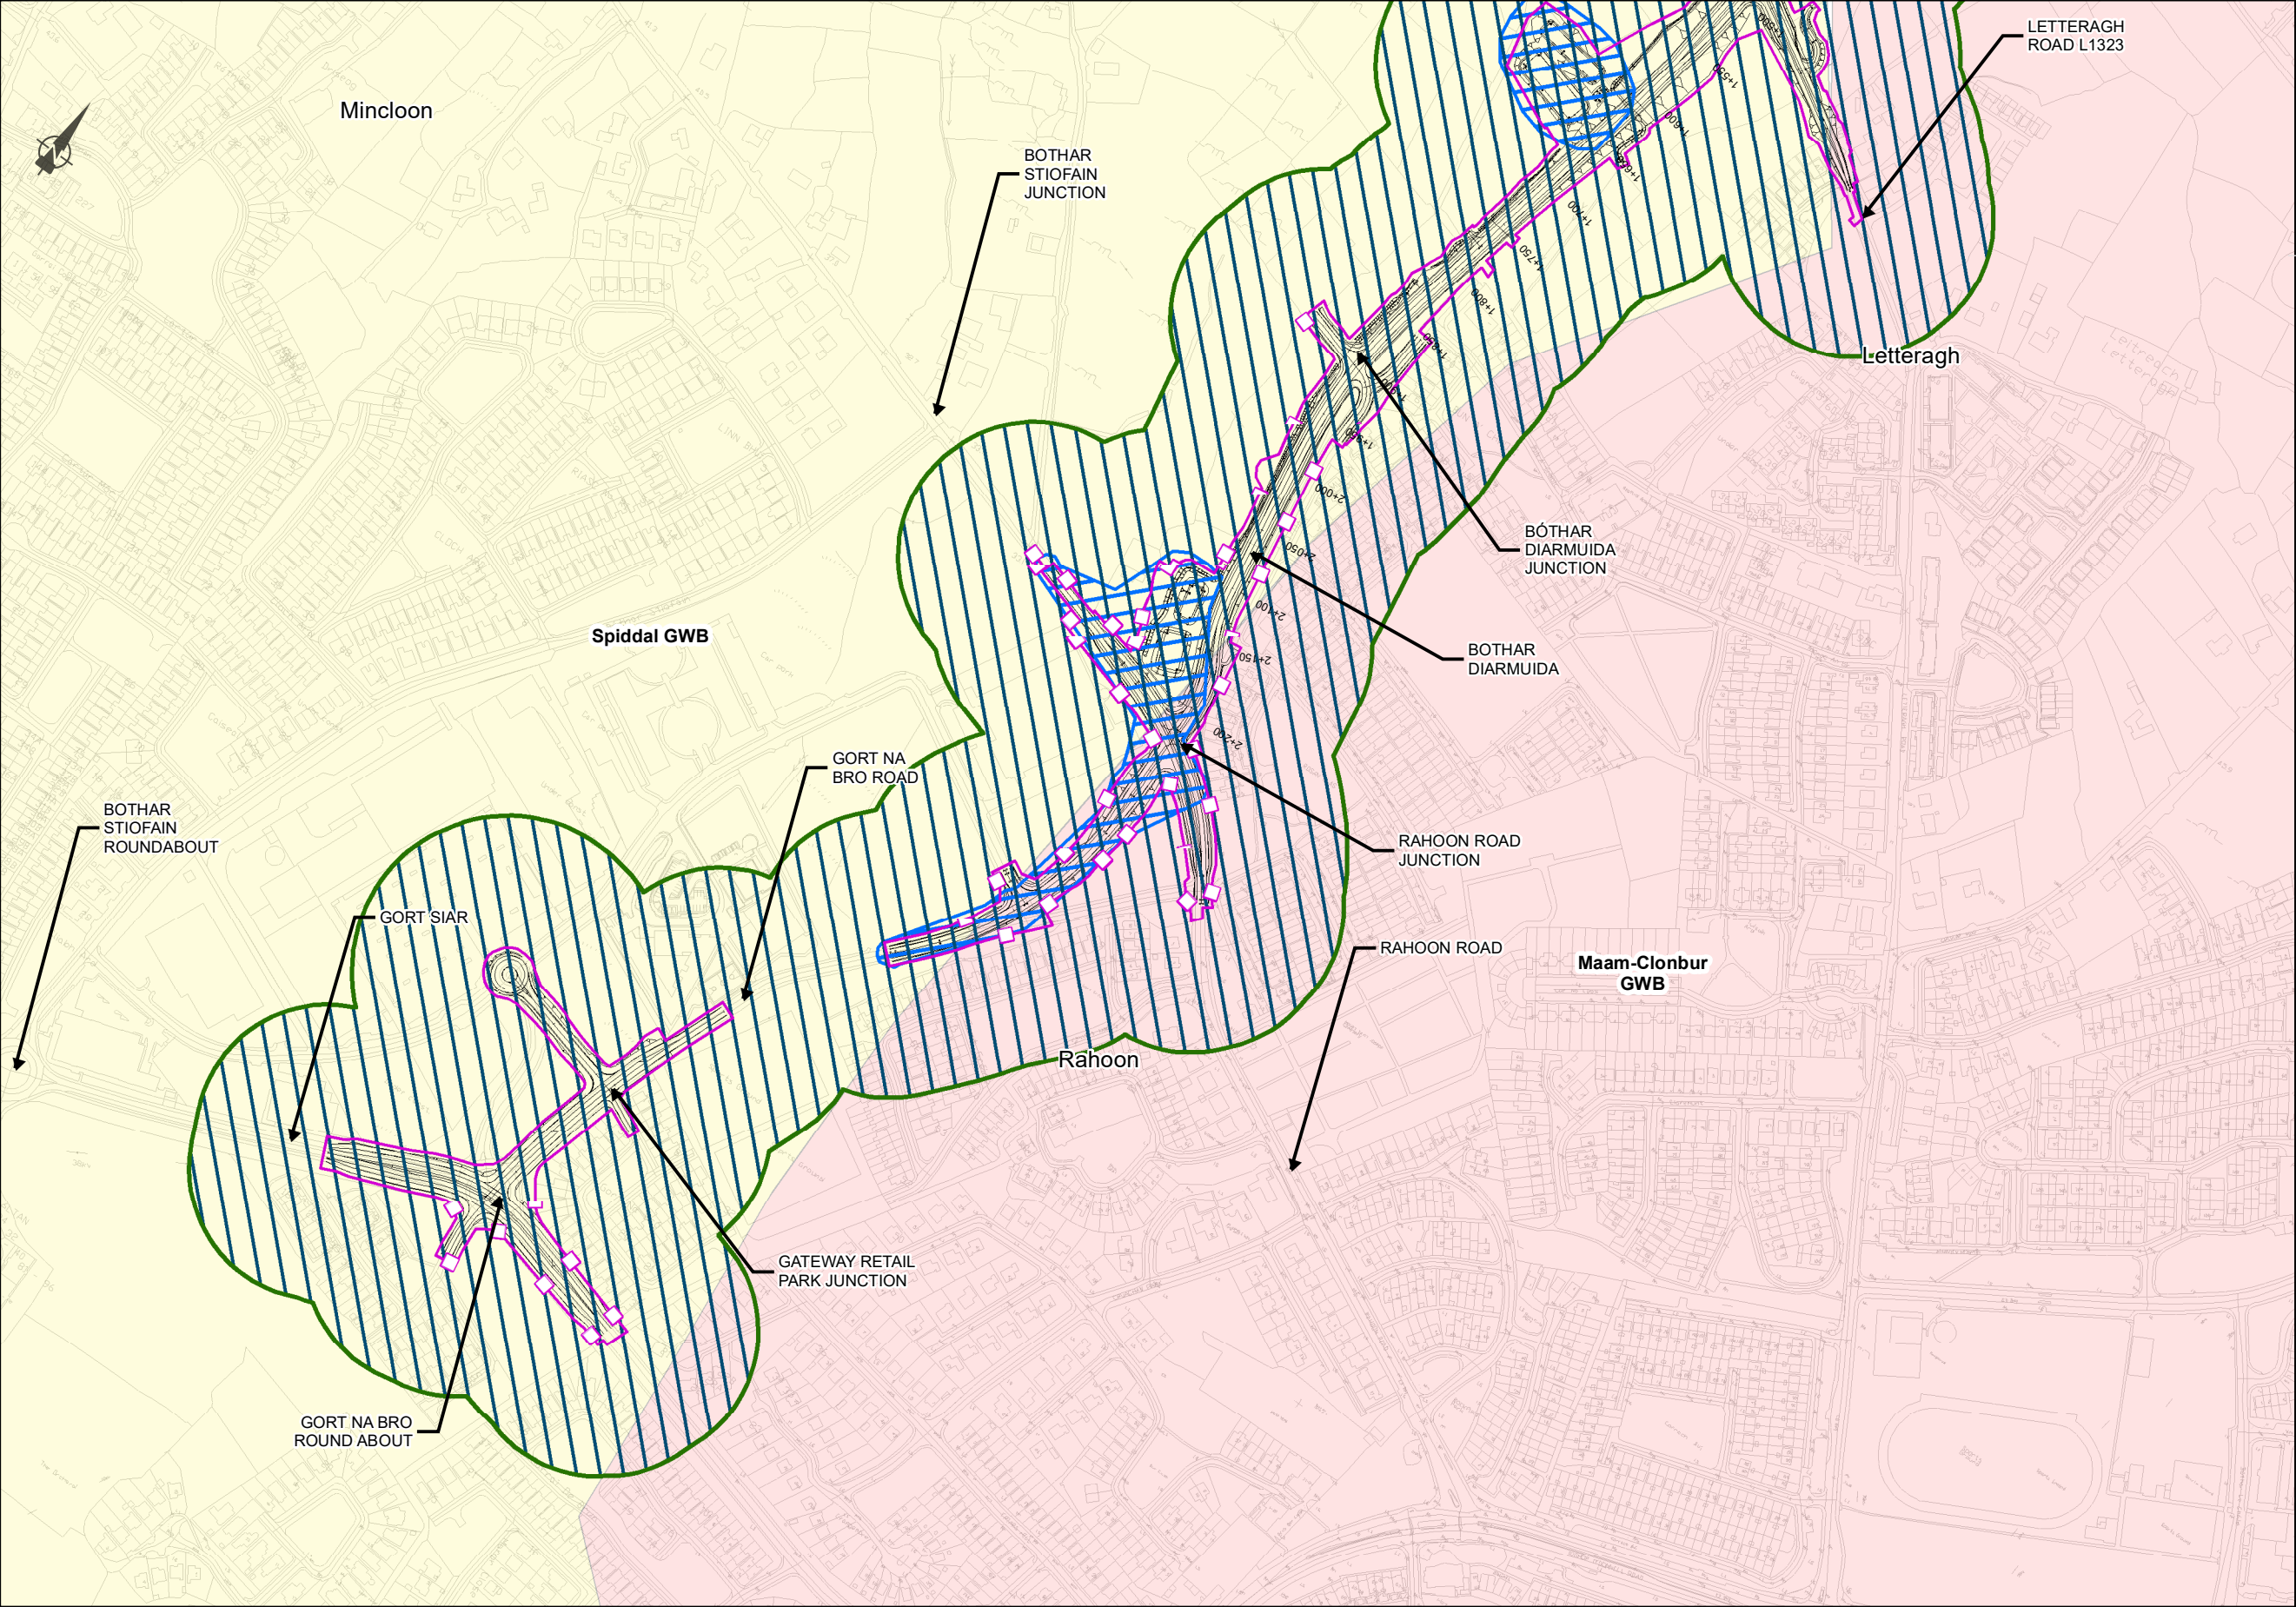

EIA REPORT

Legend

City Boundary

Assessment Boundary

Proposed N6 GCRR

Special Area of Conservation

Special Area of Conservation (SPA)

National Heritage Areas (NHA)

Potential Natural Heritage Areas (pNHA)

Estimated extent of Palaeolandscapes

Groundwater Bodies (2017)

Maam-Clonbur GWB

Spiddal GWB


Potential Impacts

Drawdown Zone of Influence

Area Liable to Contamination

© National Mapping Division of *Taite Éireann*

All rights reserved. Licence number CYAL50333446

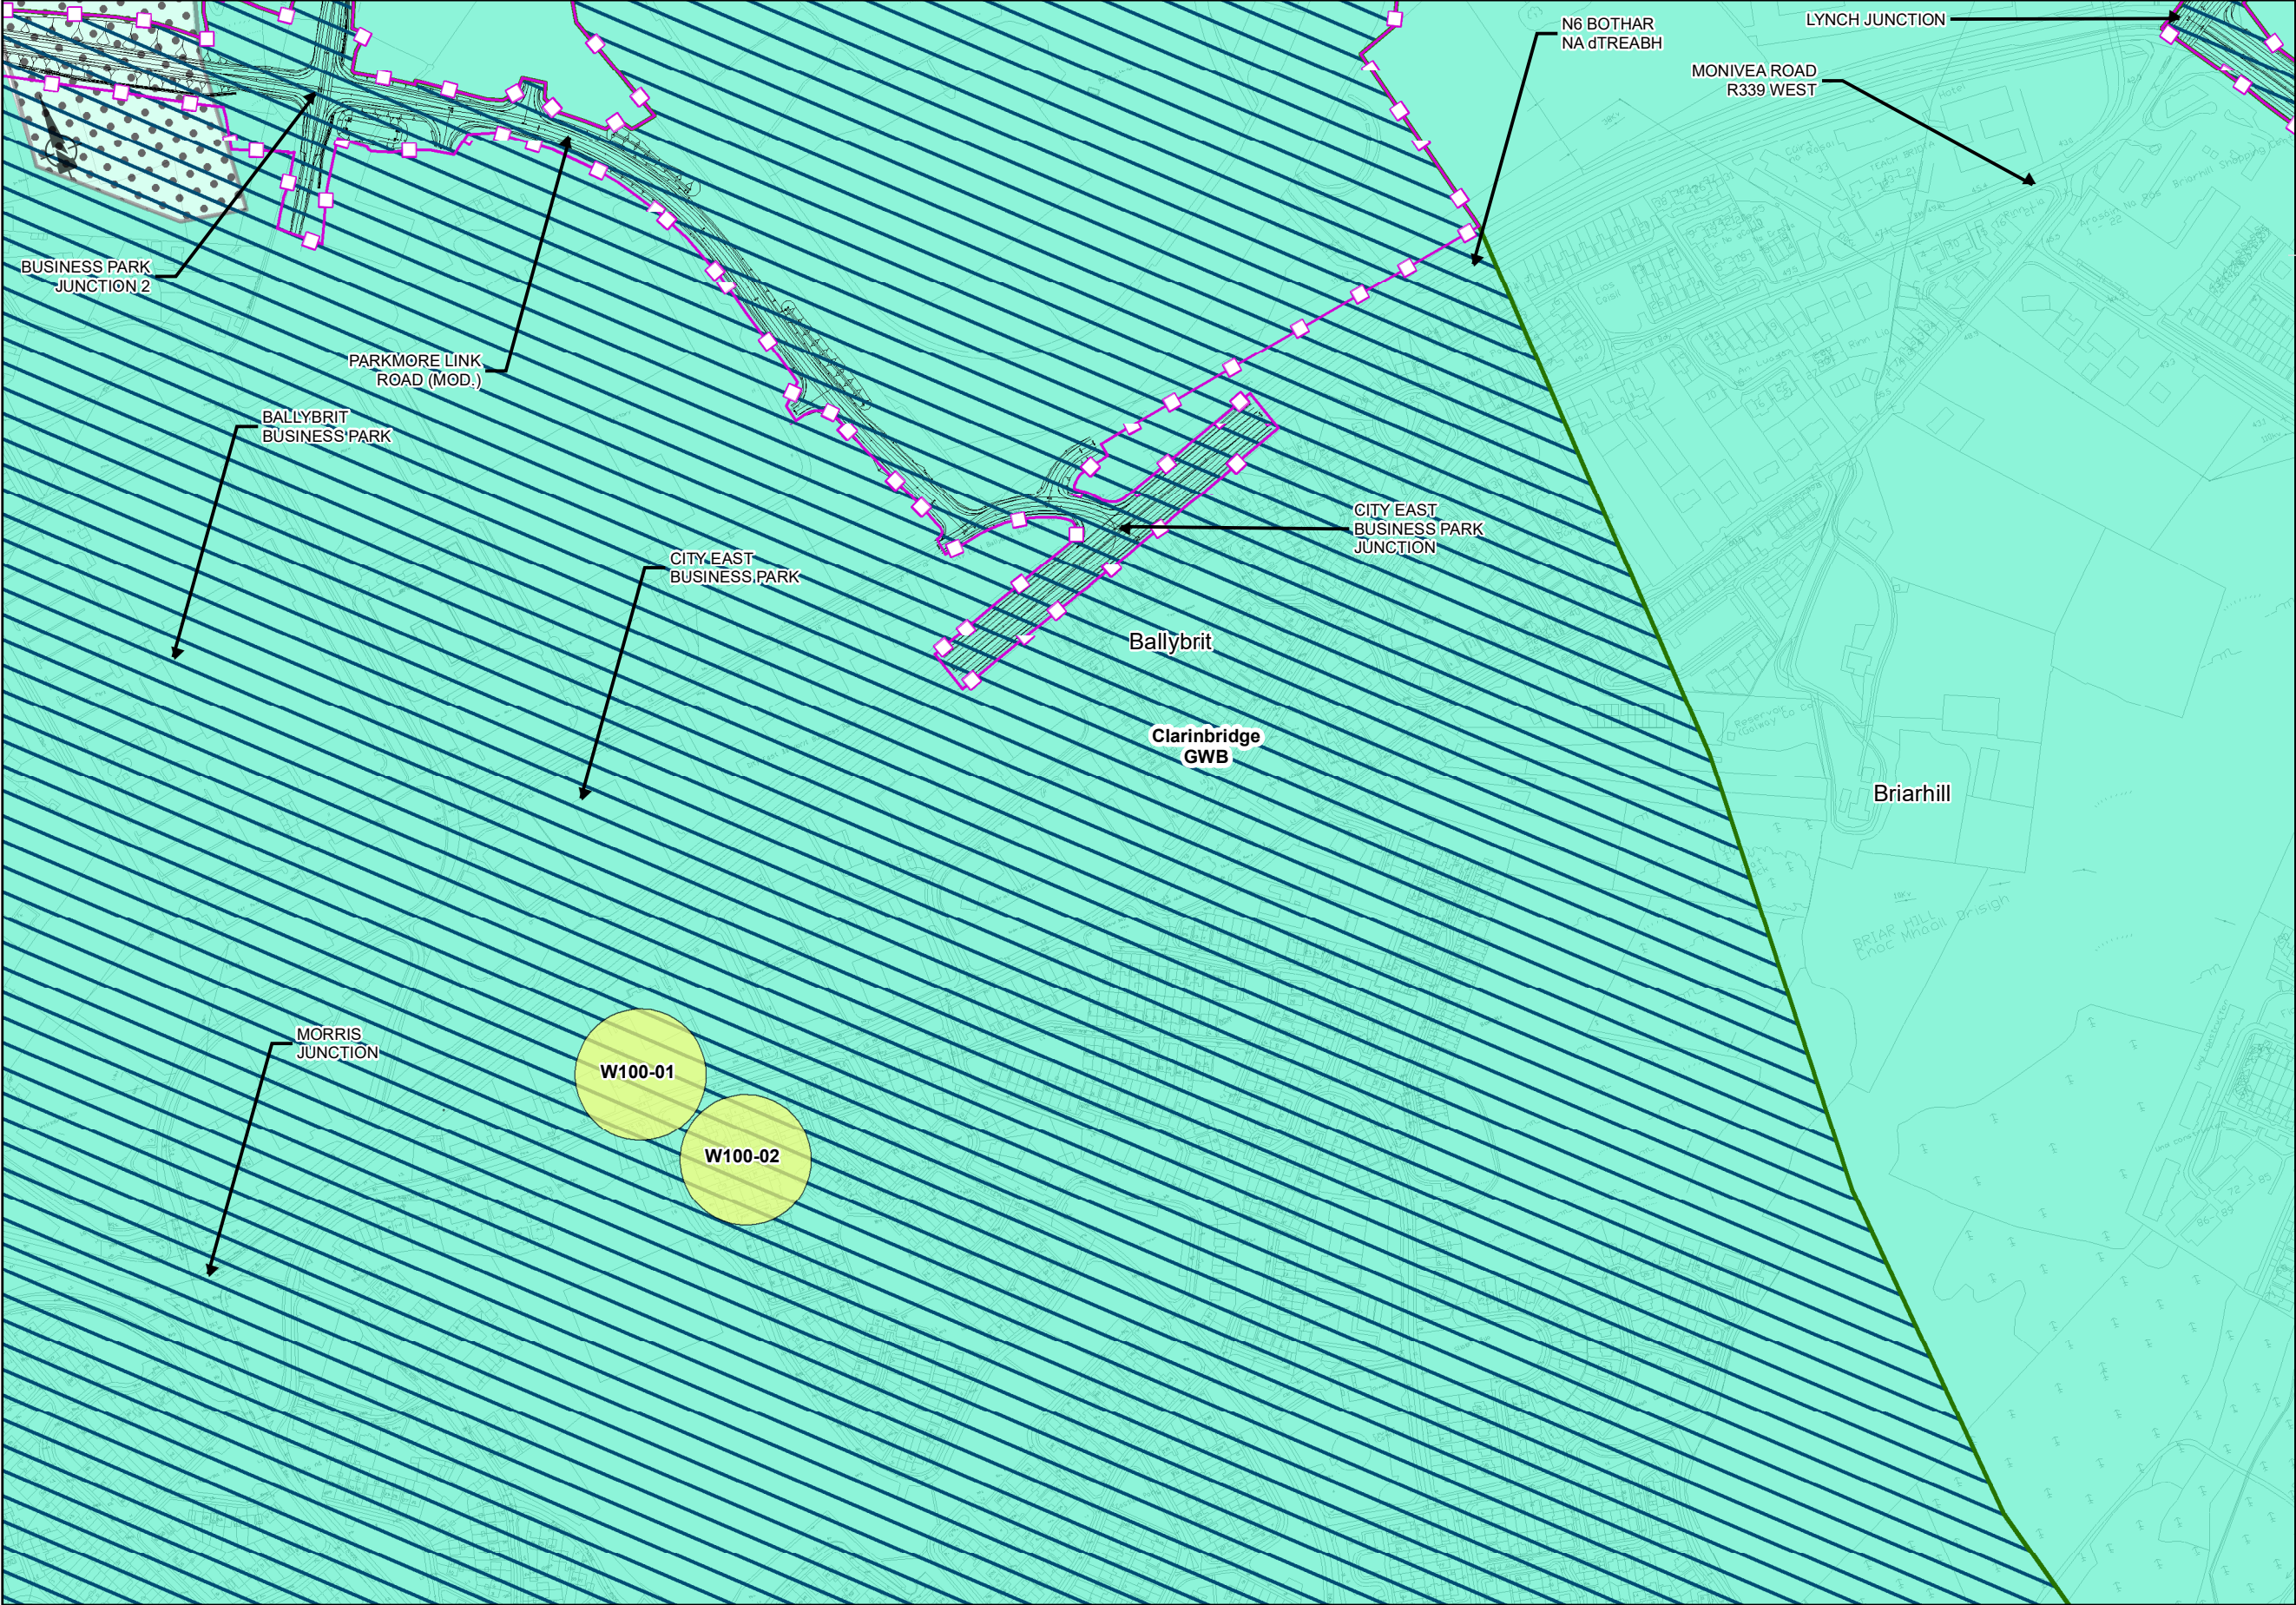

EIA REPORT

Legend

■ ■ ■ City Boundary

□ Assessment Boundary

Proposed N6 GCRR

Special Area of Conservation

Special Area of Conservation (SPA)

National Heritage Areas (NHA)

Potential Natural Heritage Areas (pNHA)

Estimated extent of Palaeolandscapes

Wells 100m Accuracy

Groundwater Bodies (2017)

Clarinbridge GWB

Potential Impacts

Drawdown Zone of Influence

Area Liable to Contamination

© National Mapping Division of Tailte Éireann .
All rights reserved. Licence number CYAL50333446

Clients

An Roinn Iompair
Department of Transport

Tionscadal Éireann
Project Ireland
2040

N6
Galway City
Transport Project

Comhairle Chontae na Gaillimhe
Galway County Council

TIIV

Consultant

ARUP

Corporate House
City East Business Park
Ballybrit, Galway, Ireland

Tel +353 (0)91 460675
www.N6GalwayCity.ie
www.arup.ie

Job Title

N6 Galway City Ring Road

Scale: 1: 5000 @A3

Date: February 2025

I1	28/02/2025	AG	EC	MH
Issue	Date	By	Chkd	Appd

Drawing Title

Construction Zone of Influence (Zol)
Pre mitigation
Sheet 14 of 15

Drawing Status

For Information

Job No


233985

Drawing No

Figure 10.7.114

Issue

11

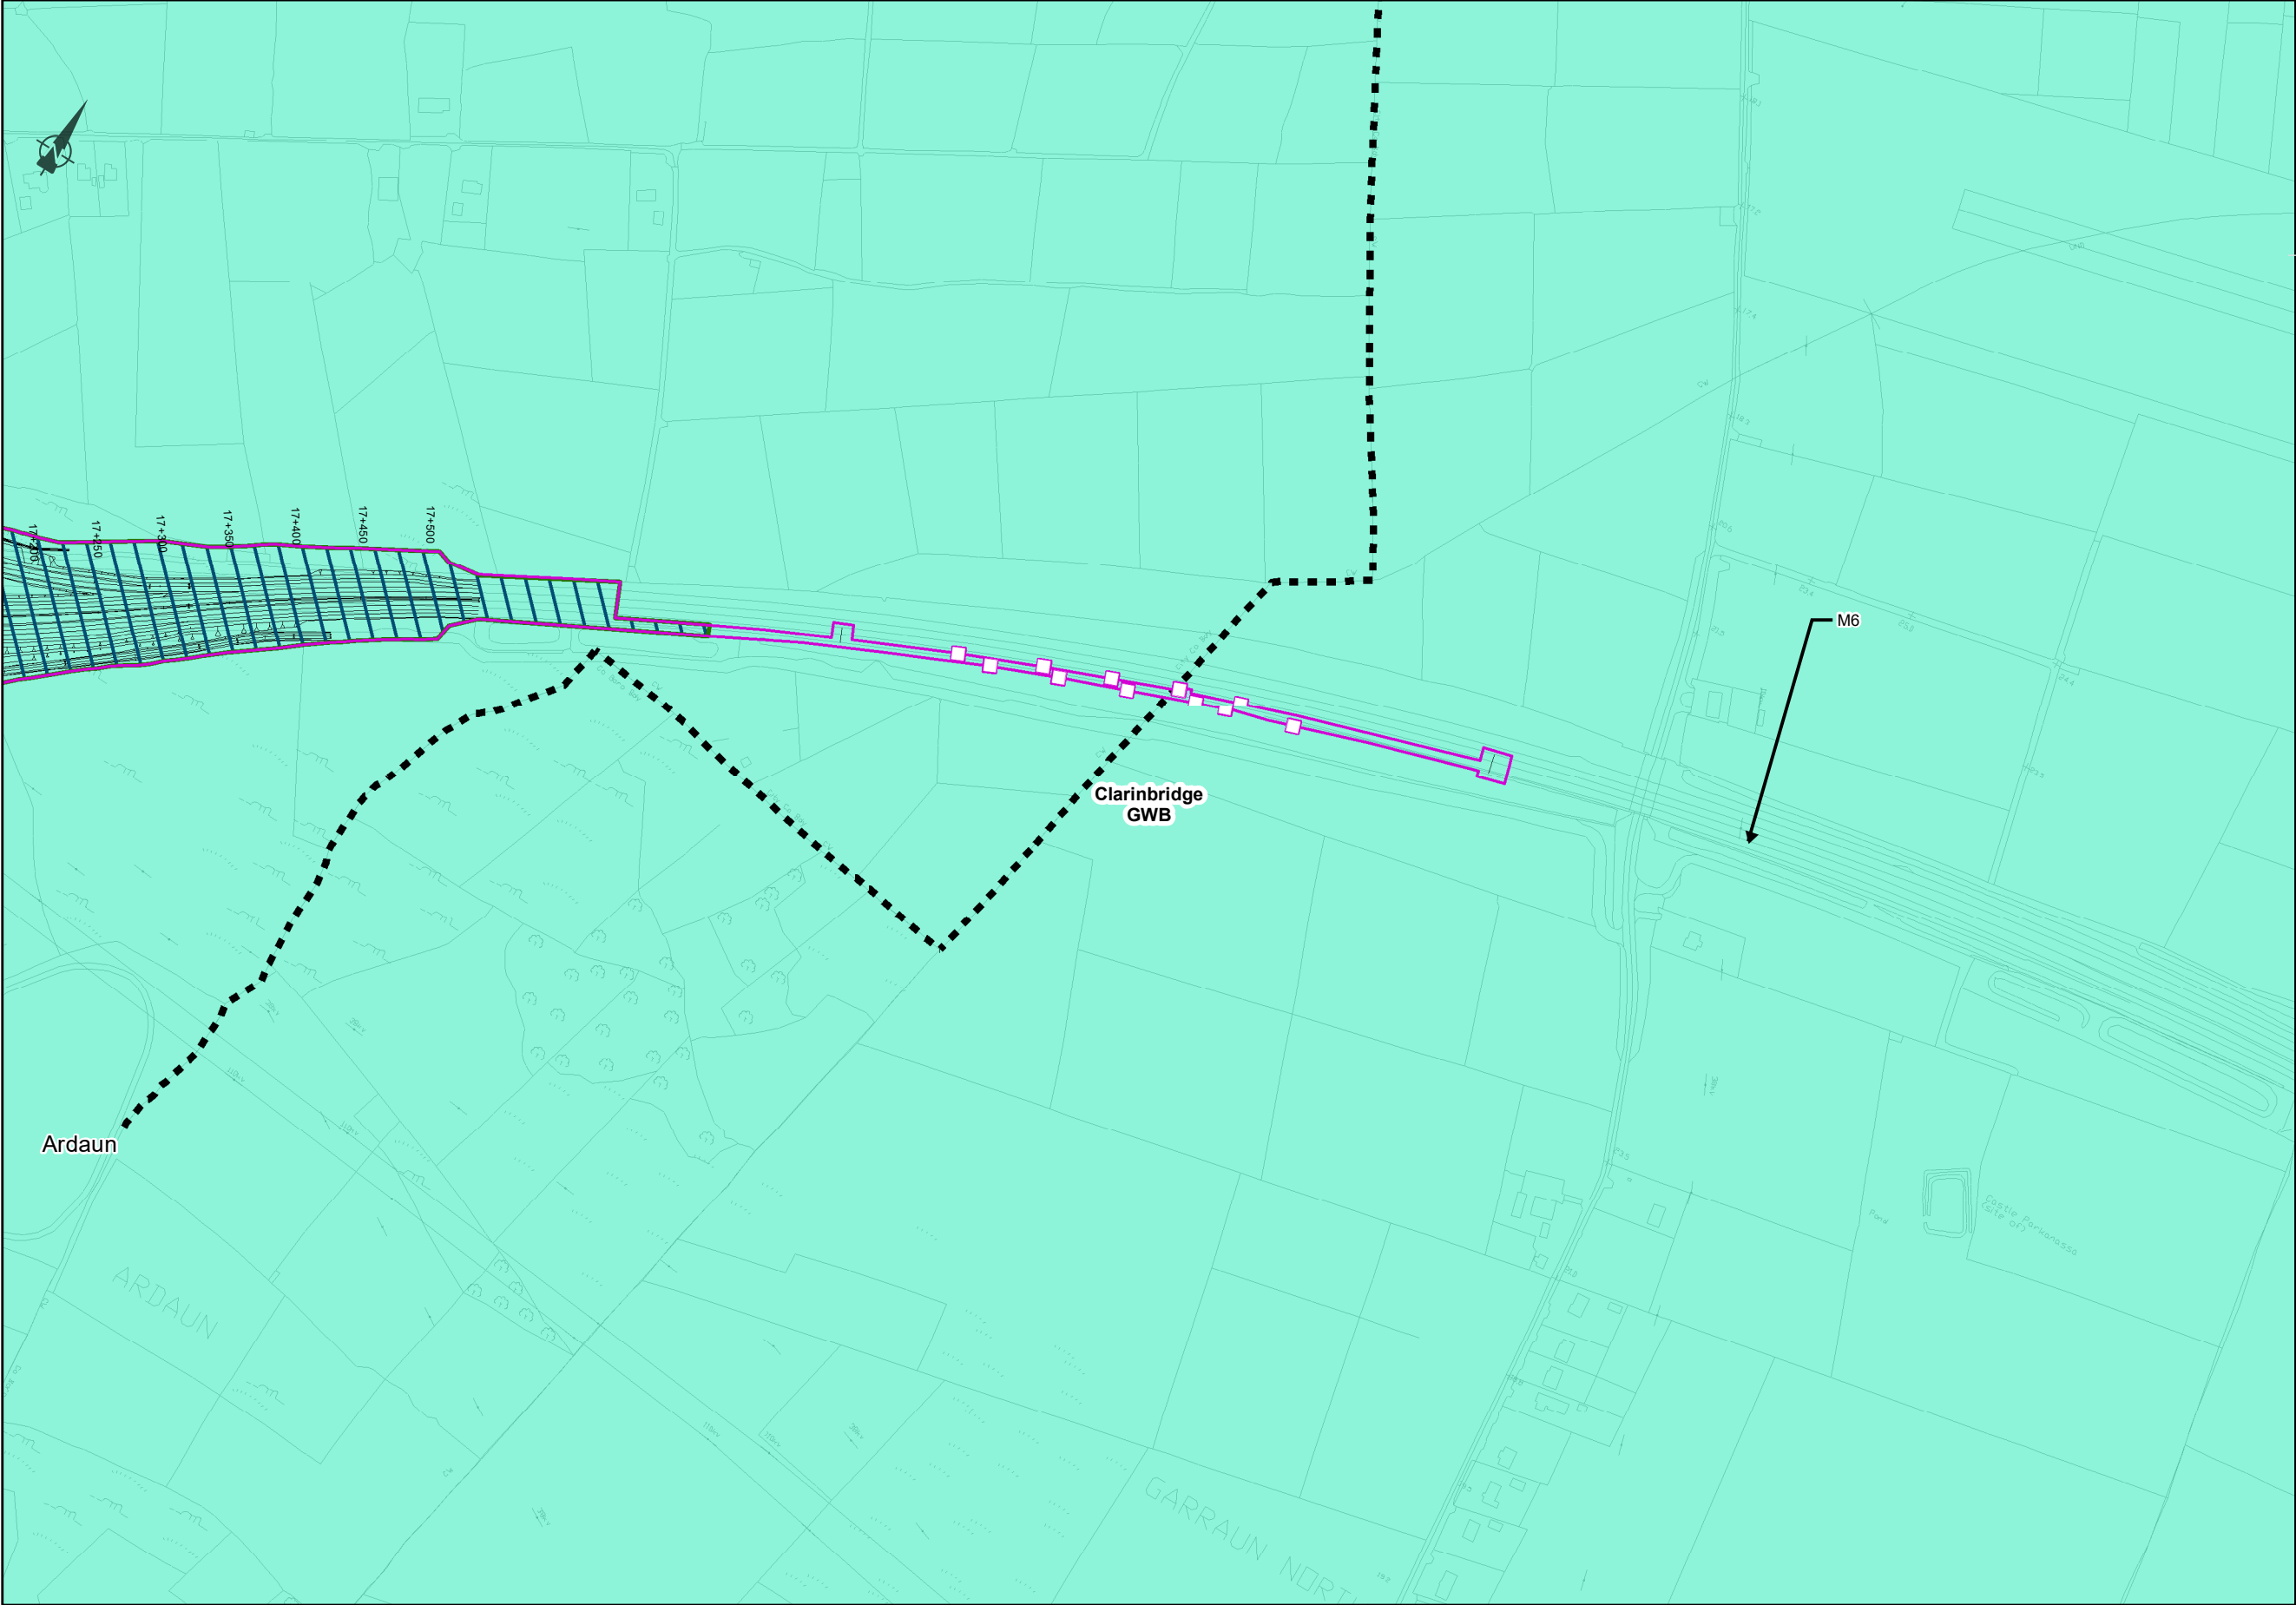

EIA REPORT

Legend

City Boundary

Assessment Boundary

Proposed N6 GCRR

Special Area of Conservation

Special Area of Conservation (SPA)

National Heritage Areas (NHA)

Potential Natural Heritage Areas (pNHA)

Estimated extent of Palaeolandscapes

Groundwater Bodies (2017)

Clarinbridge GWB

Potential Impacts

Drawdown Zone of Influence

Area Liable to Contamination

© National Mapping Division of Tailte Éireann .
All rights reserved. Licence number CYAL50333446

Clients

An Roinn Iompair
Department of Transport

Tionscadal Éireann
Project Ireland
2040

N6

Galway City
Transport Project

Comhairle Chontae na Gaillimhe
Galway County Council

TIIV

Borradh Iompar Chontae na Gaillimhe

Consultant

ARUP

Corporate House
City East Business Park
Ballybrit, Galway, Ireland

Tel +353 (0)91 460675
www.N6GalwayCity.ie
www.arup.ie

Job Title

N6 Galway City Ring Road

Scale: 1: 5000 @A3

Date: February 2025

Drawing Title

Construction Zone of Influence (Zol)
Pre mitigation
Sheet 15 of 15

Drawing Status

For Information

I1	28/02/2025	AG	EC	MH
Issue	Date	By	Chkd	Appd
233985	Figure 10.7.115			11