


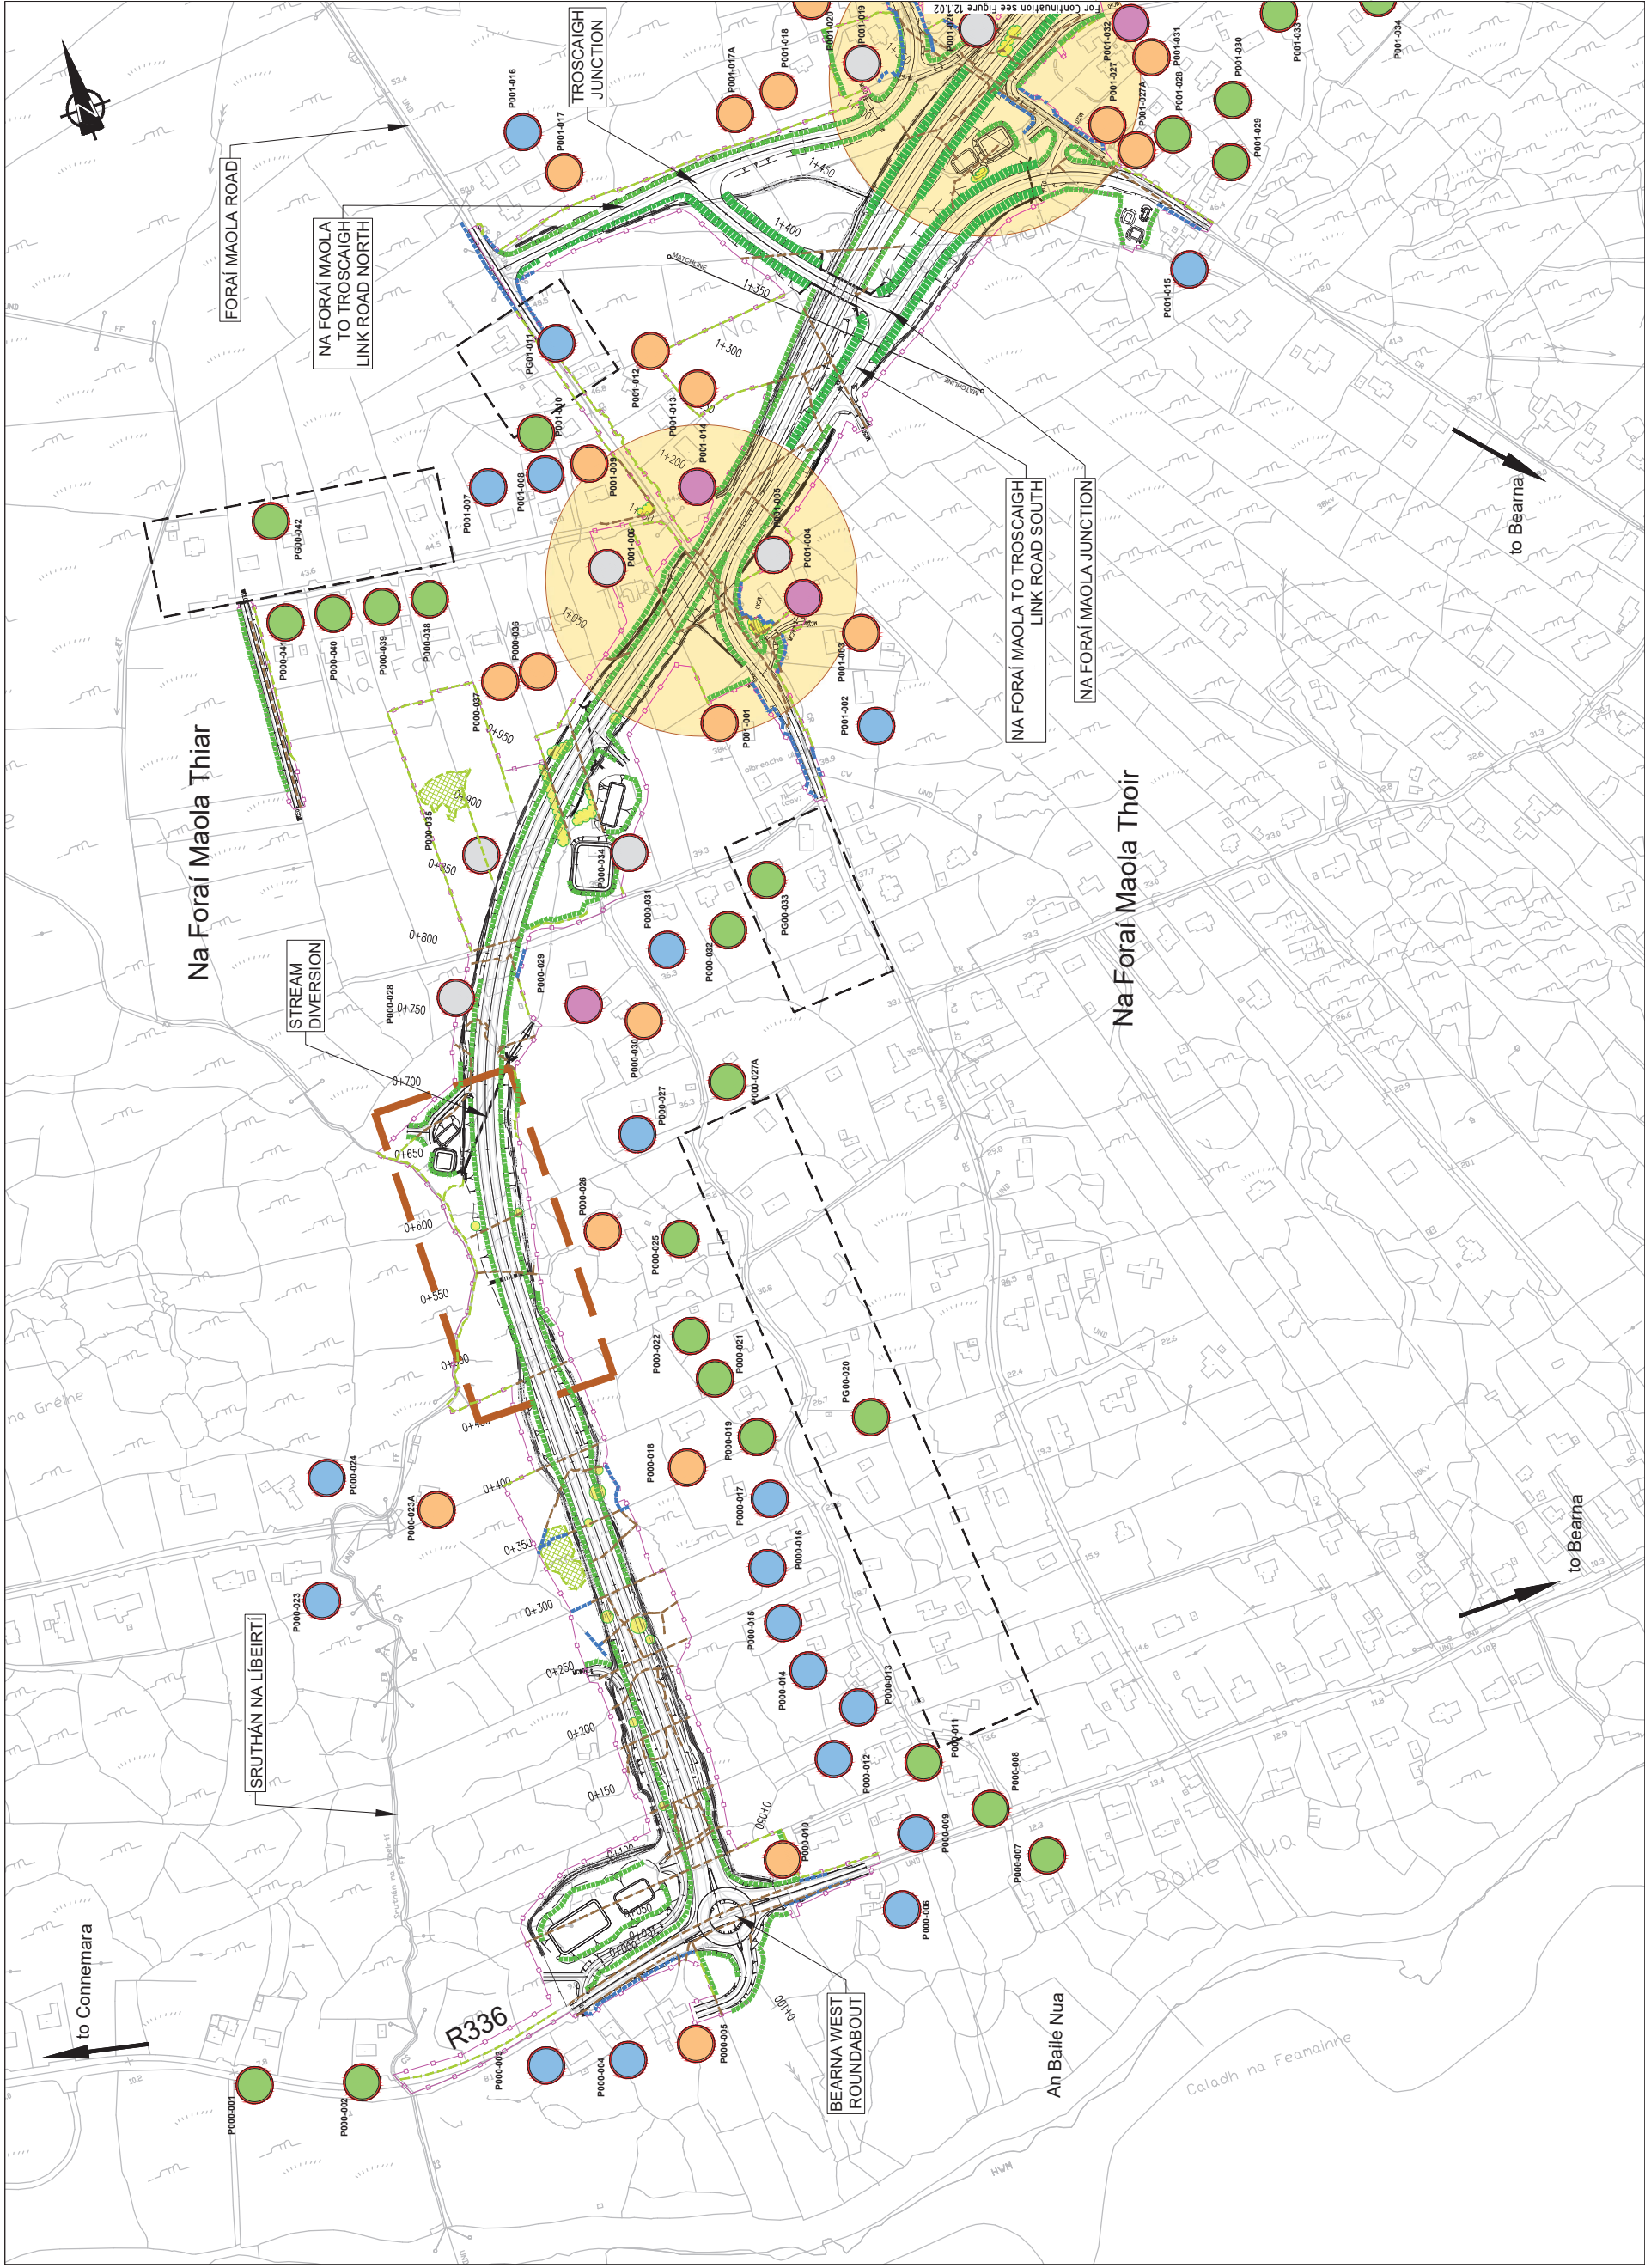

EIA REPORT

Legend:

- City Boundary

Assessment Boundary

Proposed N6 GCRR

Imperceptible

Slight

Moderate

Significant

Profound

Acquired

Properties Ref.

Grouped Properties
- VISUAL IMPACT  
(Refer to Chapter 12 of EIA)

Area of Notable Visual Impact

LANDSCAPE IMPACT  
(Refer to Chapter 12 of EIA)

Main area of tree and vegetation removal

Area of Notable Landscape Impact

Removal of stone walls
- MITIGATION MEASURES  
(Refer to Chapter 12 of EIA)

Screen Planting Min. 3.0m wide

Screen Planting Min. 6.0m wide


Retaining Boundary, Hedgerow and/or edge of Retained Vegetation

Proposed new/reinstated stone walls

Proposed Street Tree Planting

Tree and Shrub Planting and grass seeding at Galway Racecourse

Ecology-related landscape measures

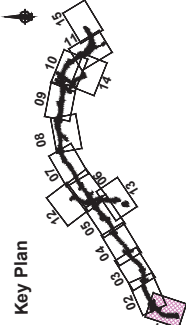

Job Title  
N6 Galway City Ring Road

Scale  
1:5000 @ A3

Date  
February 2025



Drawing Title  
Landscape and Visual Potential Impacts and Proposed Mitigation Measures  
Sheet 1 of 15


Drawing Status  
For Information

Job No  
233985

Drawing No  
Figure 12.1.01

Issue  
11



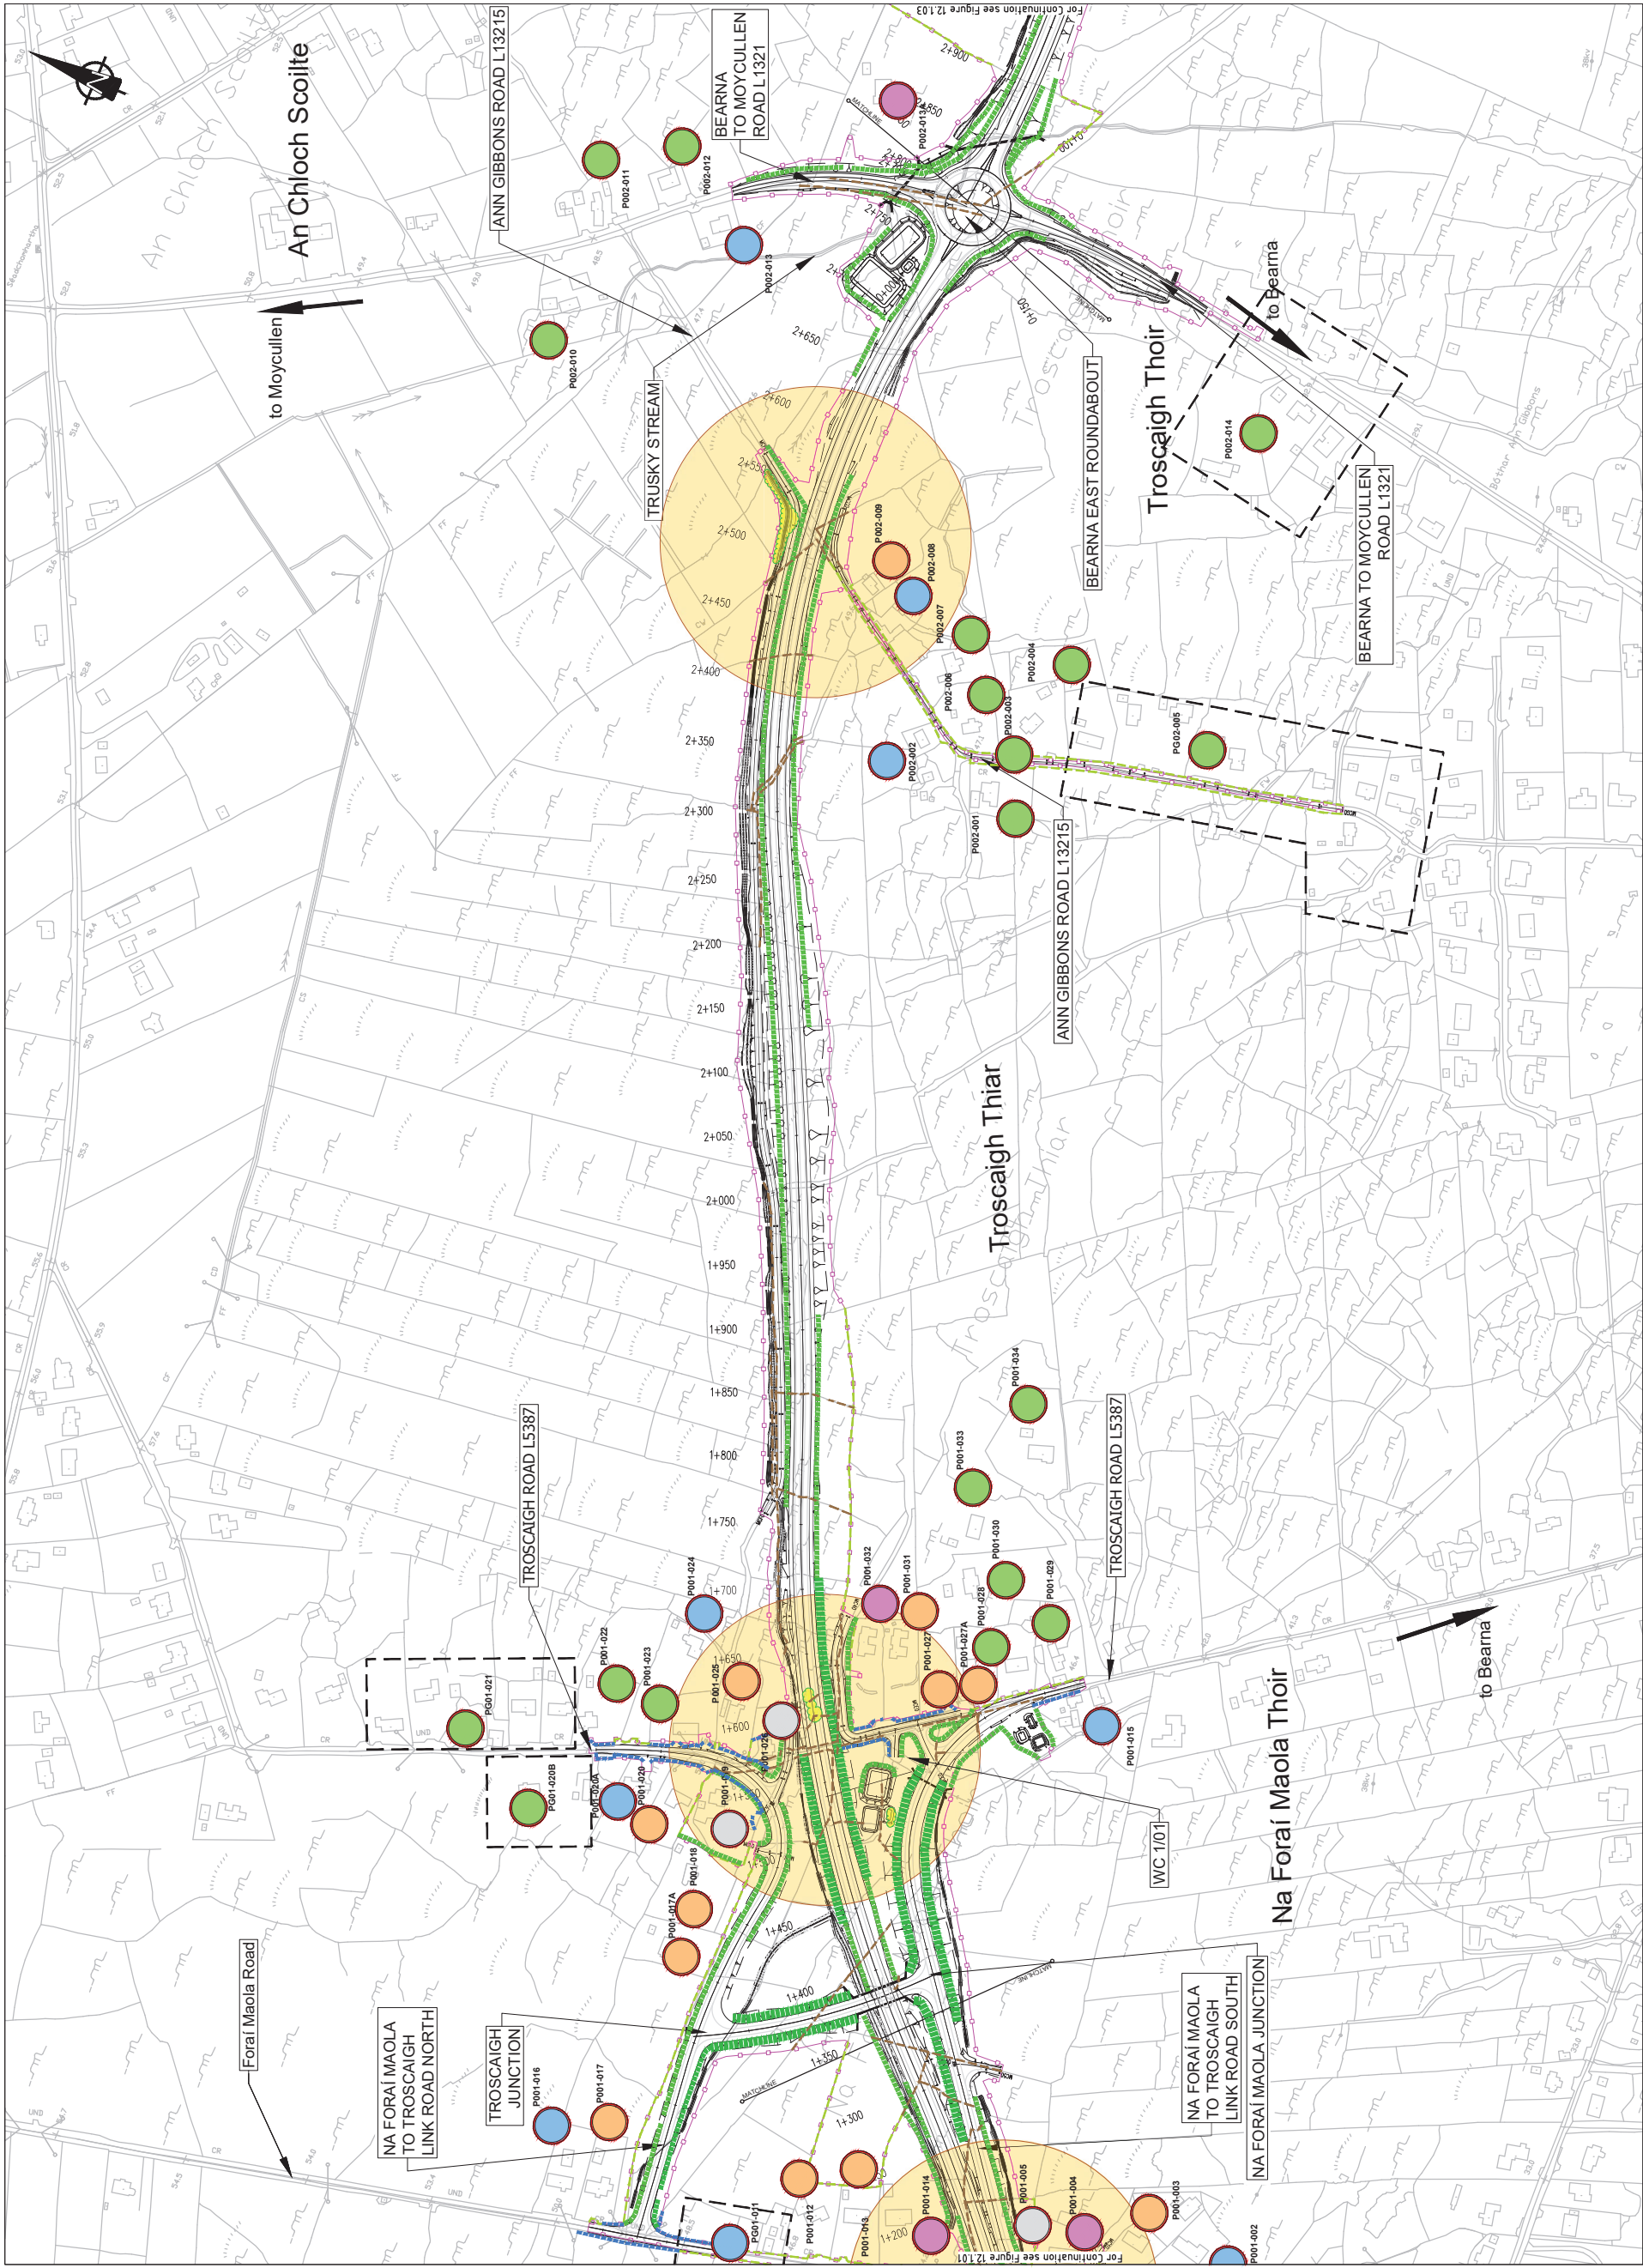


EIA REPORT

Legend:

- City Boundary
- Assessment Boundary
- Proposed N6 GCRR
- Imperceptible
- Slight
- Moderate
- Significant
- Profound
- Acquired
- Properties Ref.
- Grouped Properties
- VISUAL IMPACT  
(Refer to Chapter 12 of EIA)
- Area of Notable Visual Impact
- LANDSCAPE IMPACT  
(Refer to Chapter 12 of EIA)
- Main area of free and vegetation removal
- Area of Notable Landscape Impact
- Removal of stone walls
- MITIGATION MEASURES  
(Refer to Chapter 12 of EIA)
- Screen Planting Min. 3.0m wide
- Screen Planting Min. 6.0m wide
- Retaining Boundary, Hedgerow and/or edge of Retained Vegetation
- Proposed new/reinstated stone walls
- Proposed Street Tree Planting
- Tree and Shrub Planting and grass seeding at Galway Racecourse
- Ecology-related landscape measures



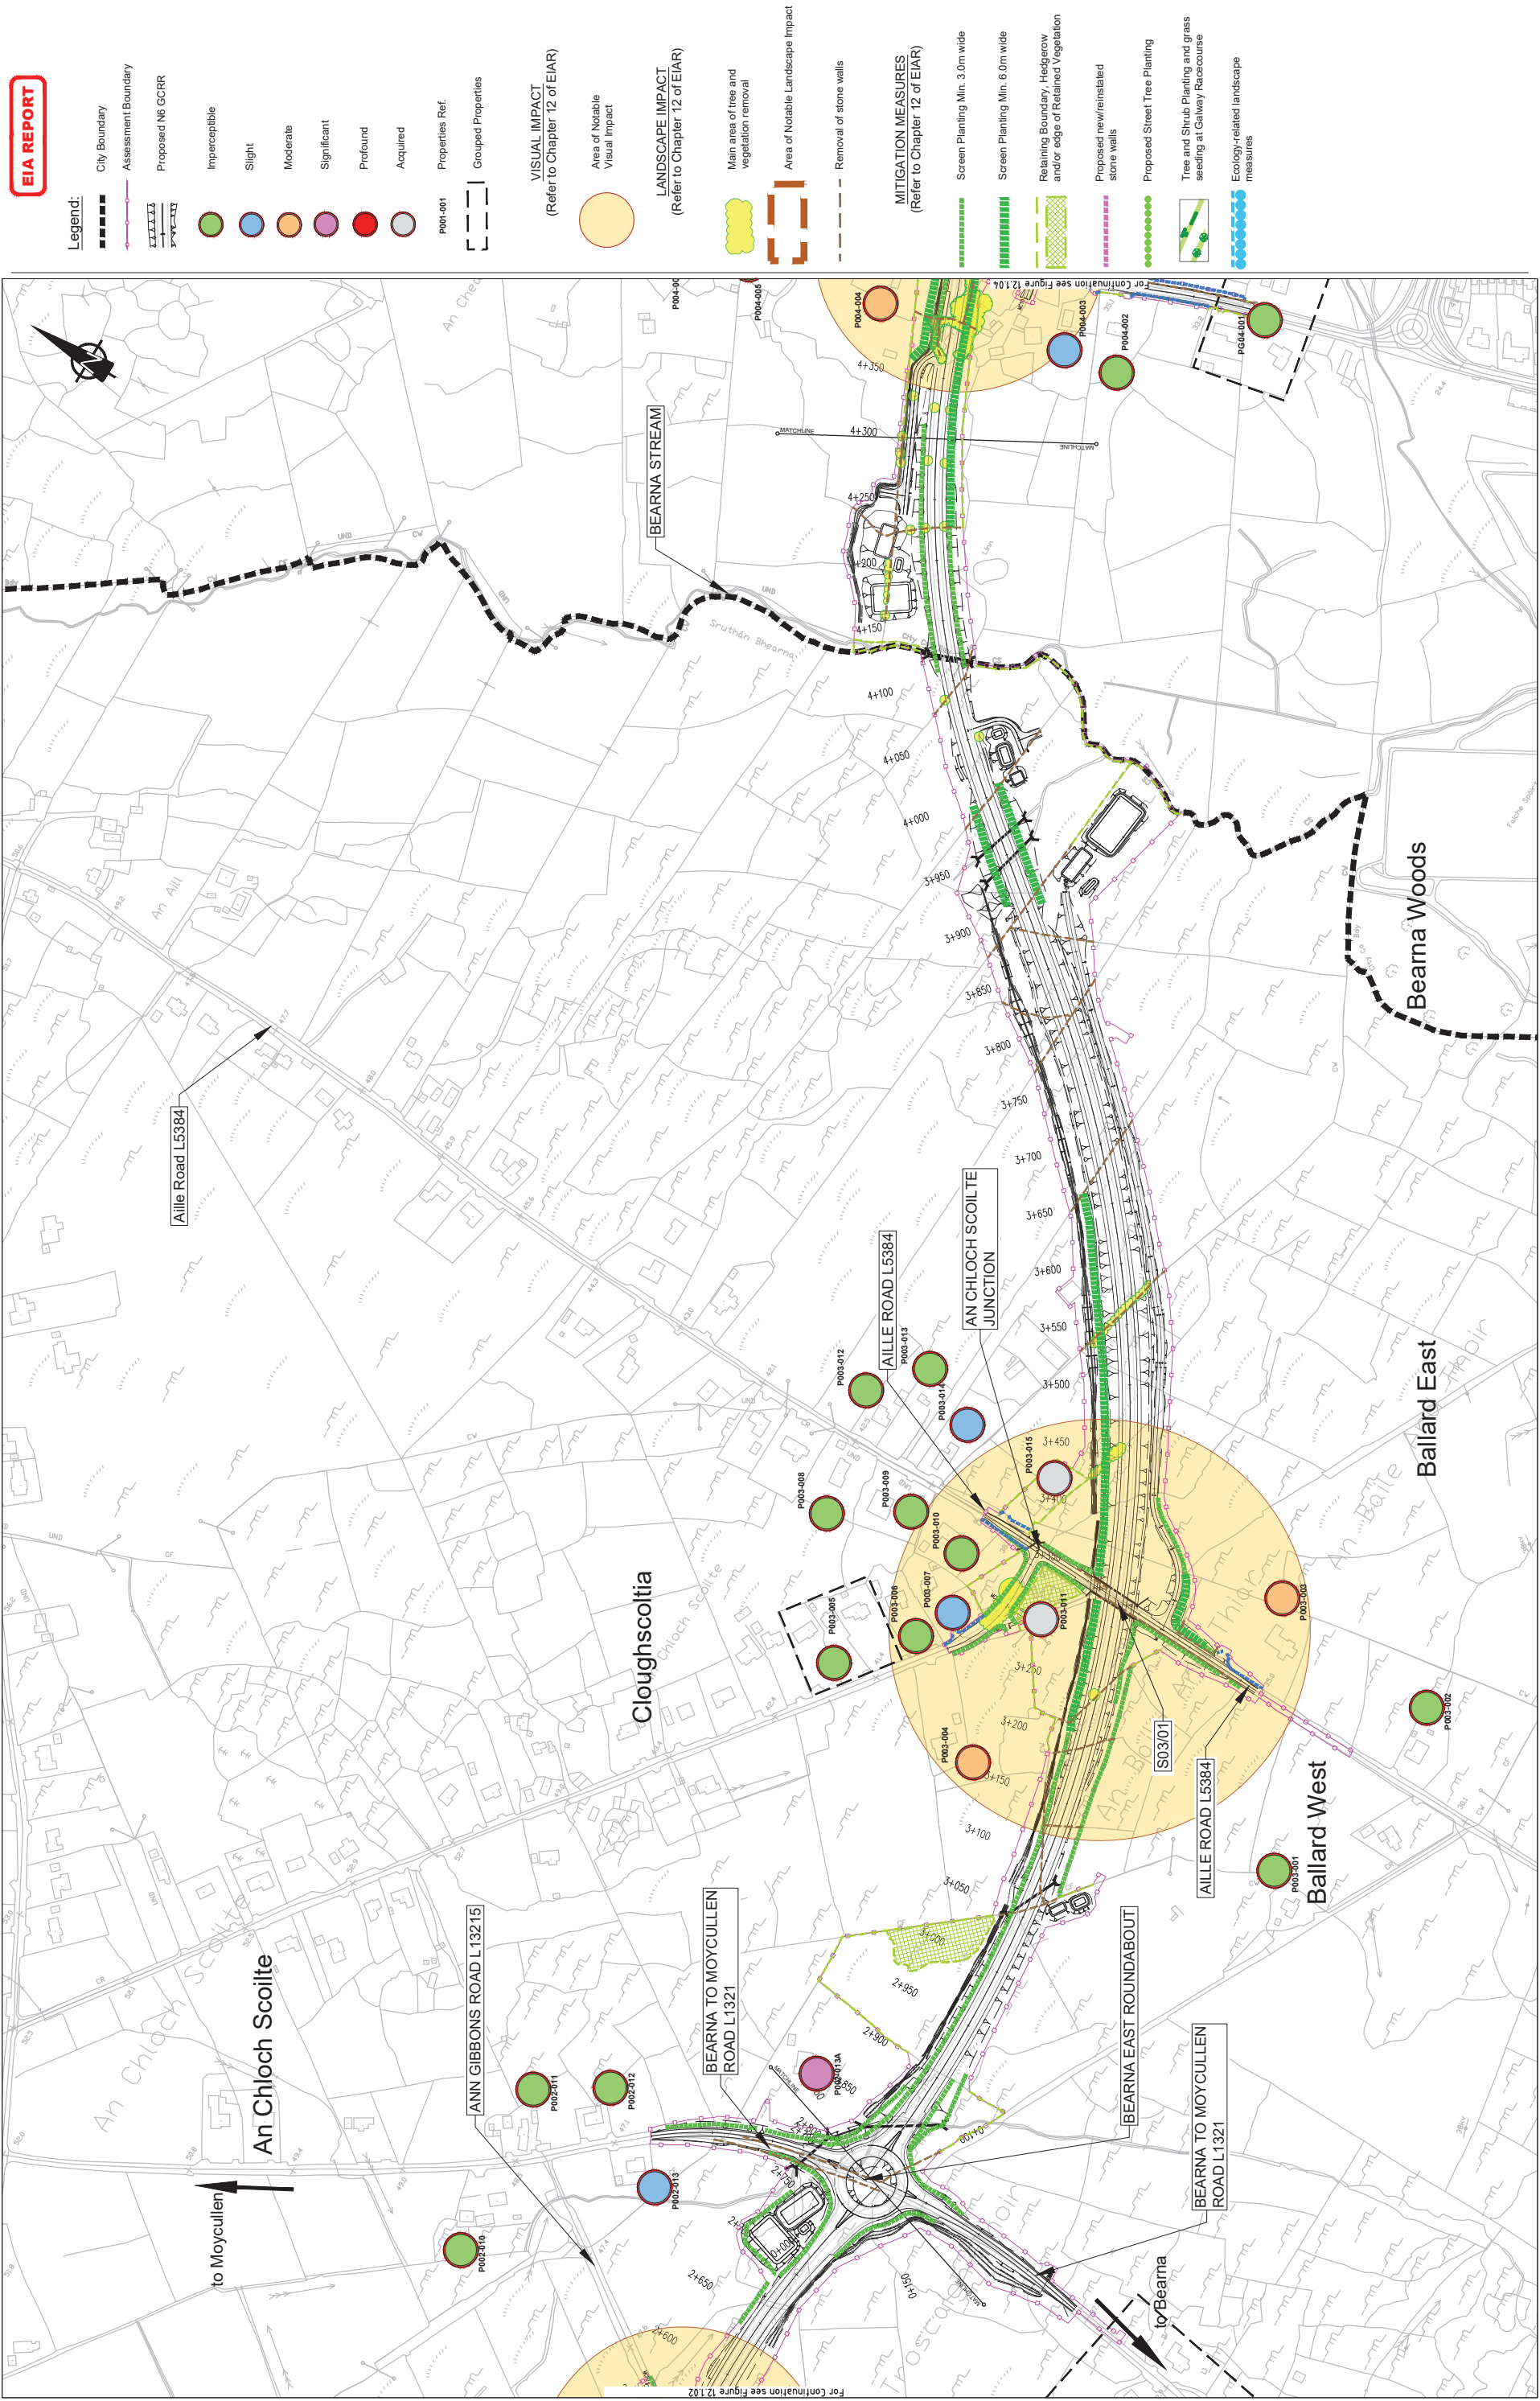

EIA REPORT

Legend:

- City Boundary
- Assessment Boundary
- Proposed N6 GCRR
- Imperceptible
- Slight
- Moderate
- Significant
- Profound
- Acquired
- Properties Ref.
- Grouped Properties

VISUAL IMPACT  
(Refer to Chapter 12 of EIA)

- Area of Notable Visual Impact

LANDSCAPE IMPACT  
(Refer to Chapter 12 of EIA)

- Main area of tree and vegetation removal
- Area of Notable Landscape Impact
- Removal of stone walls

MITIGATION MEASURES  
(Refer to Chapter 12 of EIA)

- Screen Planting Min. 3.0m wide
- Screen Planting Min. 6.0m wide
- Retaining Boundary, Hedgerow and/or edge of Retained Vegetation
- Proposed new/reinstated stone walls
- Proposed Street Tree Planting
- Tree and Shrub Planting and grass seeding at Galway Racecourse
- Ecology-related landscape measures






EIA REPORT

Legend:

- City Boundary
- Assessment Boundary
- Proposed N6 GCRR
- Imperceptible
- Slight
- Moderate
- Significant
- Profound
- Acquired
- Properties Ref.
- Grouped Properties
- VISUAL IMPACT (Refer to Chapter 12 of EIA)
- Area of Notable Visual Impact
- LANDSCAPE IMPACT (Refer to Chapter 12 of EIA)
- Main area of tree and vegetation removal
- Area of Notable Landscape Impact
- Removal of stone walls
- MITIGATION MEASURES (Refer to Chapter 12 of EIA)
- Screen Planting Min. 3.0m wide
- Screen Planting Min. 6.0m wide
- Retaining Boundary, Hedgerow and/or edge of Retained Vegetation
- Proposed new/reinstated stone walls
- Proposed Street Tree Planting
- Tree and Shrub Planting and grass seeding at Galway Racecourse
- Ecology-related landscape measures



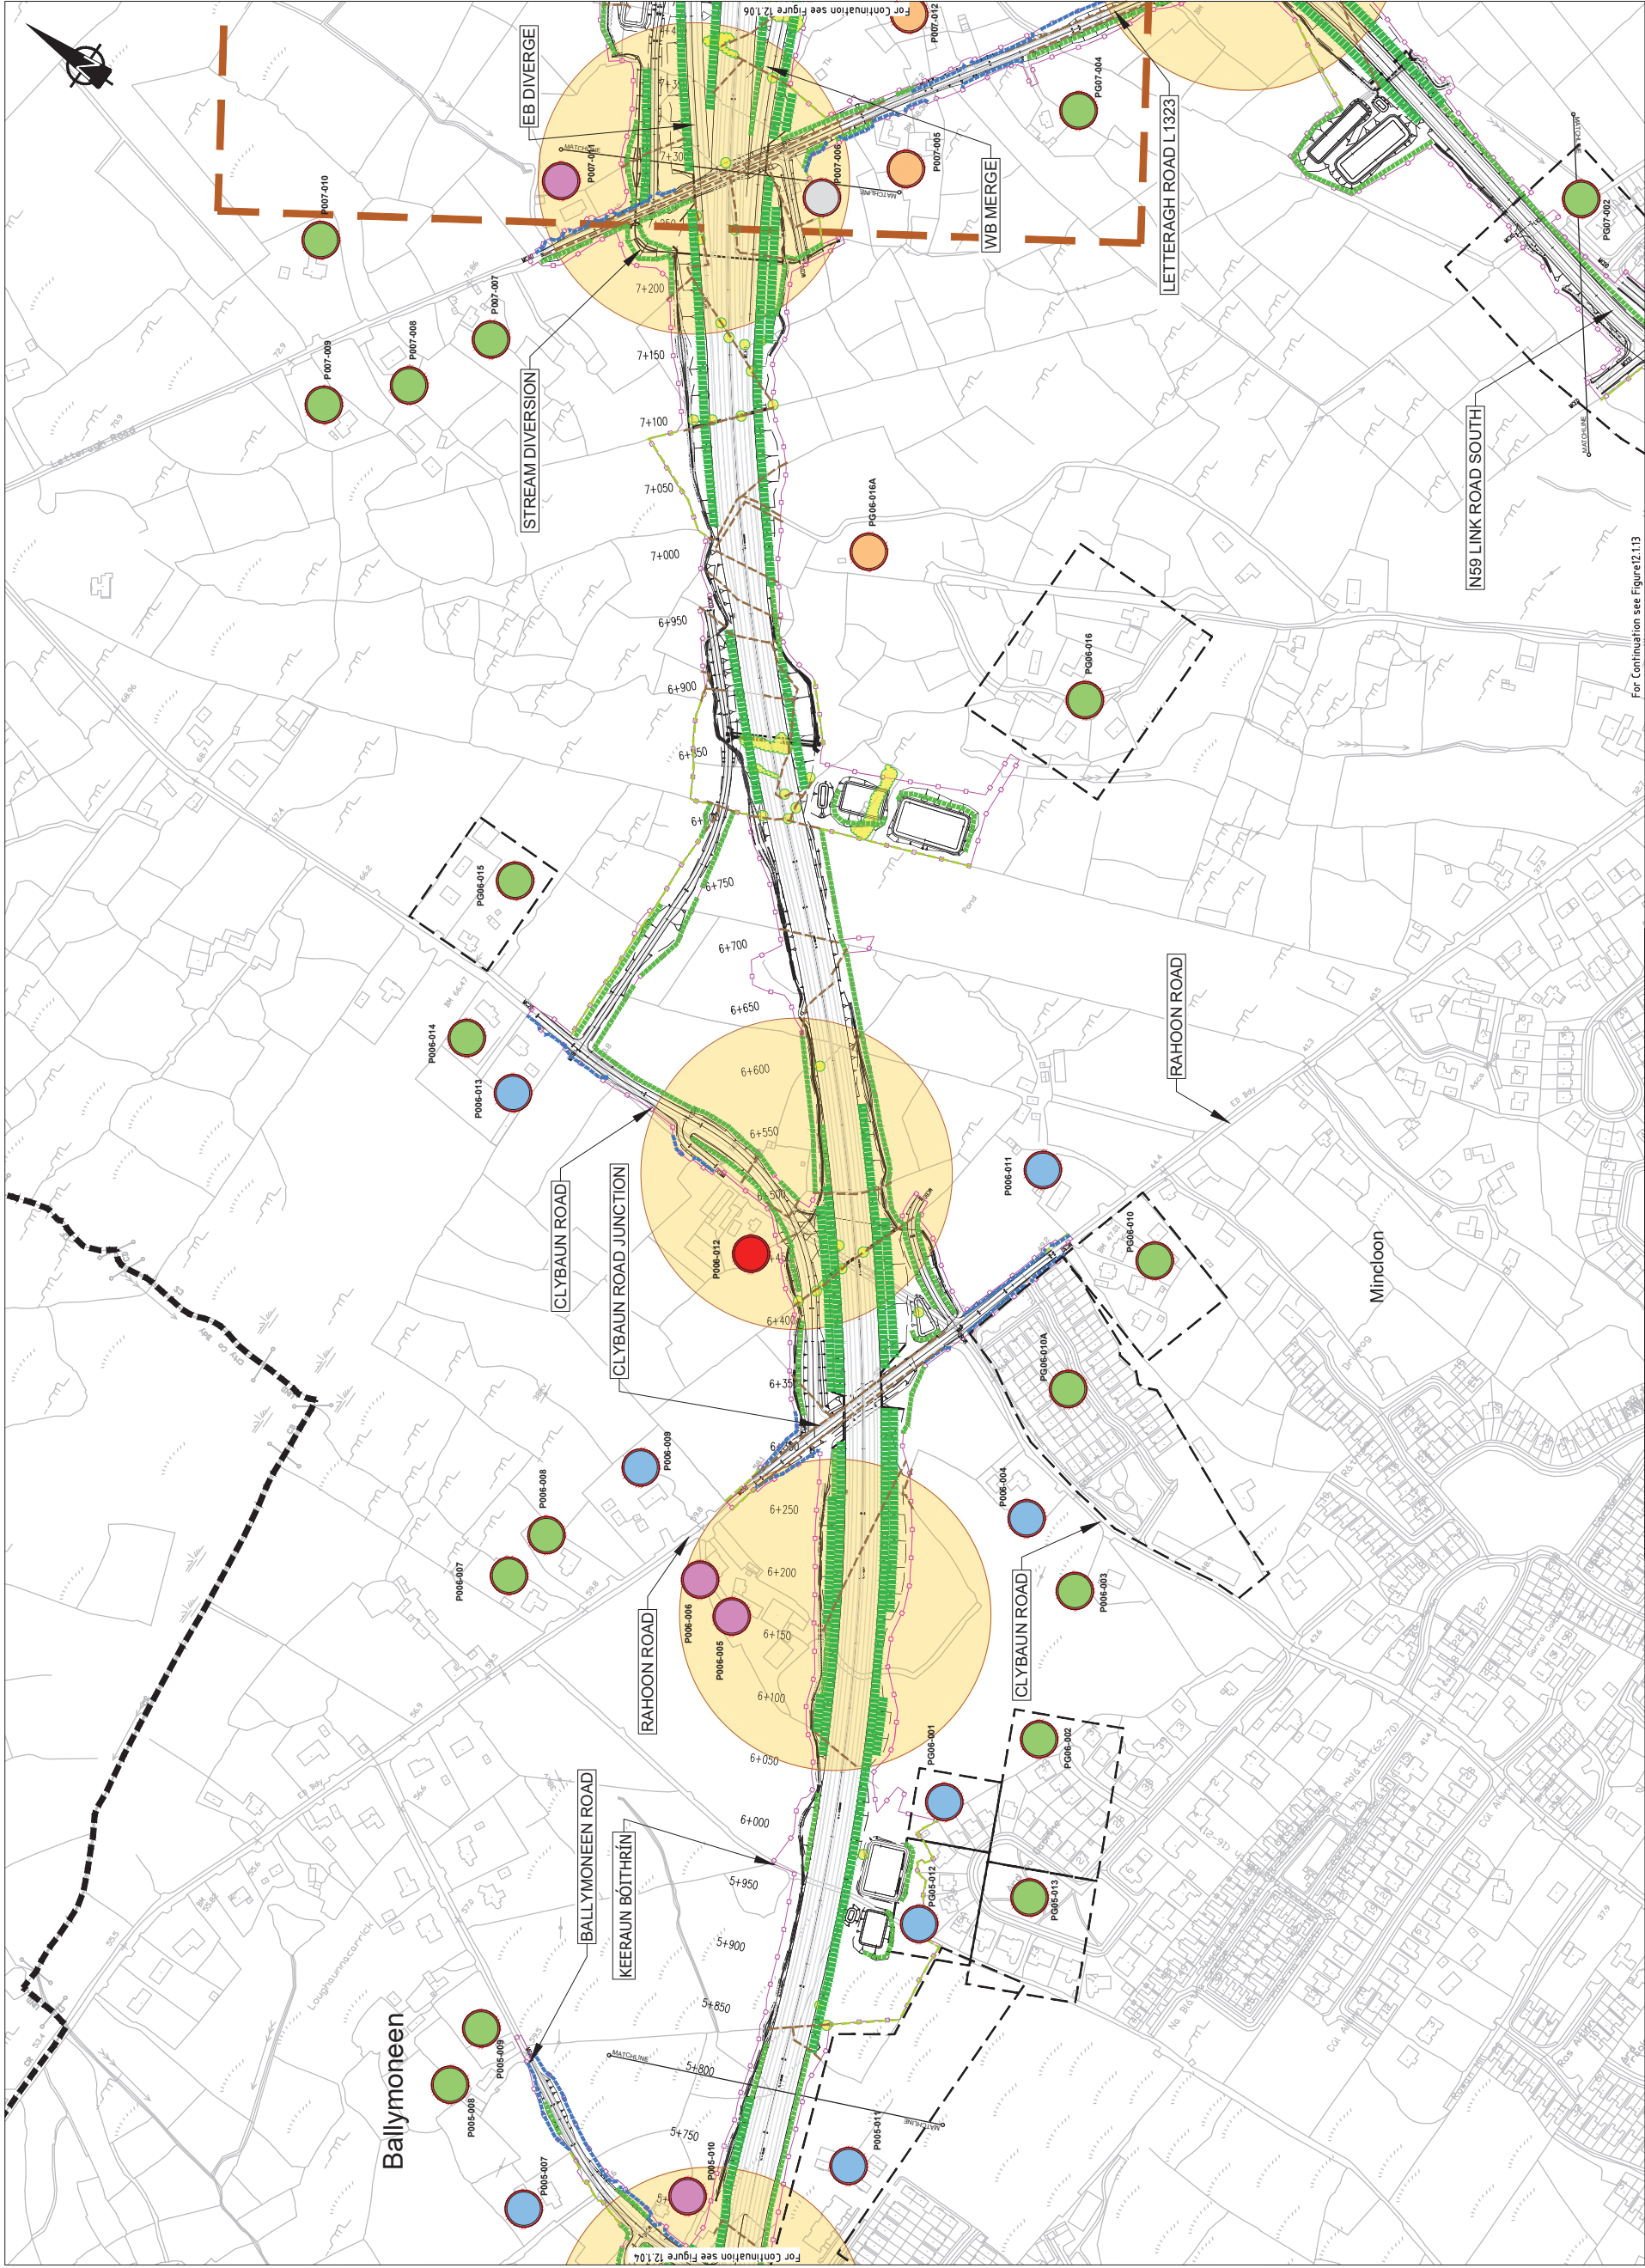

EIA REPORT

Legend:

- City Boundary
- Assessment Boundary
- Proposed N6 GCRR
- Imperceptible
- Slight
- Moderate
- Significant
- Profound
- Acquired
- Properties Ref.
- Grouped Properties
- Visual Impact (Refer to Chapter 12 of EIA)
- Area of Notable Visual Impact
- Landscape Impact (Refer to Chapter 12 of EIA)
- Main area of tree and vegetation removal
- Area of Notable Landscape Impact
- Removal of stone walls
- Mitigation Measures (Refer to Chapter 12 of EIA)
- Screen Planting Min. 3.0m wide
- Screen Planting Min. 6.0m wide
- Retaining Boundary, Hedgerow and/or edge of Retained Vegetation
- Proposed new/reinstated stone walls
- Proposed Street Tree Planting
- Tree and Shrub Planting and grass seeding at Galway Racecourse
- Ecology-related landscape measures



- City Boundary  
Assessment Boundary  
Proposed N6 GCRR

- 

- Grouped Properties

VISUAL IMPACT  
Refer to Chapter 12 of EIR)

Refer to Chapter 12 of EIAR)



**LANDSCAPE IMPACT**  
Refer to Chapter 12 of EIAR)

Refer to Chapter 12 of EIAR)



Main area of tree and vegetation removal




Removal of stone walls

**MITIGATION MEASURES**  
(Refer to Chapter 12 of EIAR)

UNIT 10: WORKING TOGETHER  
(Refer to Chapter 12 of FIAR)

- |                                                                                     |                                                                 |
|-------------------------------------------------------------------------------------|-----------------------------------------------------------------|
|  | Screen Planting Min. 3.0m wide                                  |
|  | Screen Planting Min. 6.0m wide                                  |
|  | Retaining Boundary, Hedgerow and/or edge of Retained Vegetation |
|  | Proposed new/reinstated stone walls                             |
|  | Proposed Street Tree Planting                                   |
|  | Tree and Shrub Planting and grass seeding at Galway Racecourse  |
|  | Ecology-related landscape measures                              |



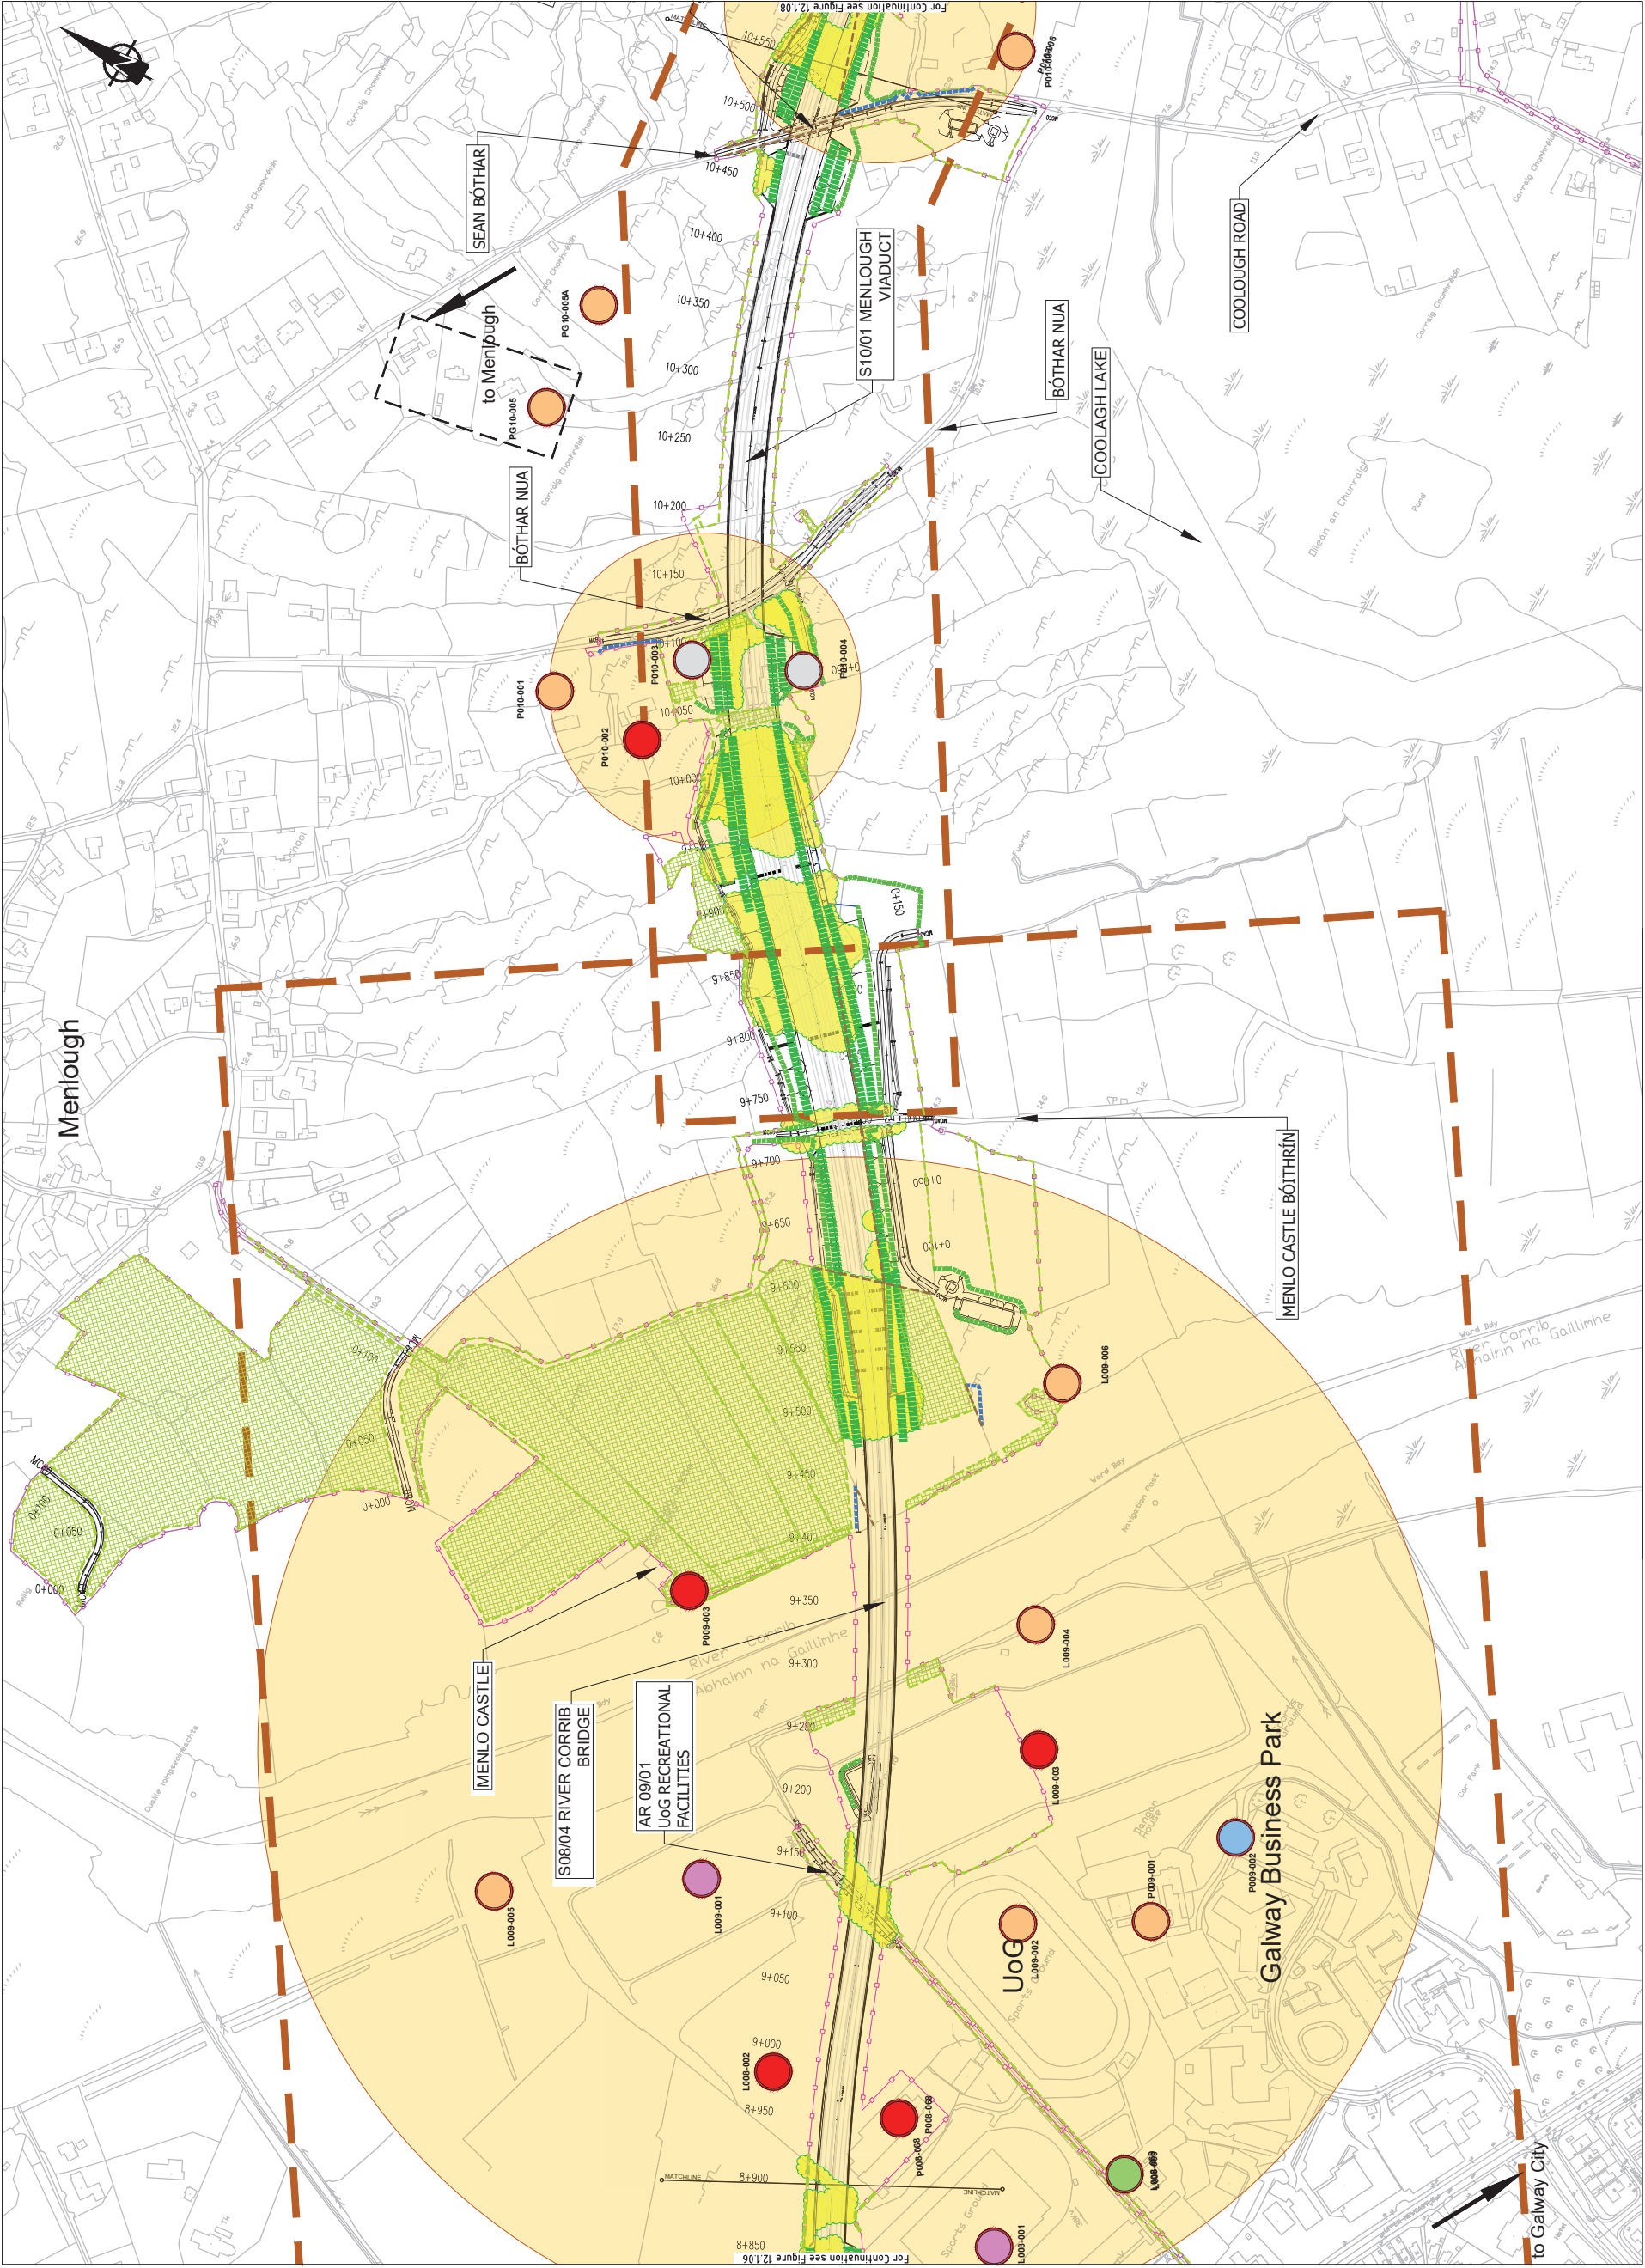

EIA REPORT


Legend:

- City Boundary
- Assessment Boundary
- Proposed N6 GCRR
- Imperceptible
- Slight
- Moderate
- Significant
- Profound
- Acquired
- Properties Ref.
- Grouped Properties
- Area of Notable Visual Impact
- Area of Notable Landscape Impact
- Main area of tree and vegetation removal
- Area of Notable Landscape Impact
- Removal of stone walls
- MITIGATION MEASURES (Refer to Chapter 12 of EIA)
- Screen Planting Min. 3.0m wide
- Screen Planting Min. 6.0m wide
- Retaining Boundary, Hedgerow and/or edge of Retained Vegetation
- Proposed new/reinstated stone walls
- Proposed Street Tree Planting
- Tree and Shrub Planting and grass seeding at Galway Racecourse
- Ecology-related landscape measures

VISUAL IMPACT (Refer to Chapter 12 of EIA)


LANDSCAPE IMPACT (Refer to Chapter 12 of EIA)

MITIGATION MEASURES (Refer to Chapter 12 of EIA)

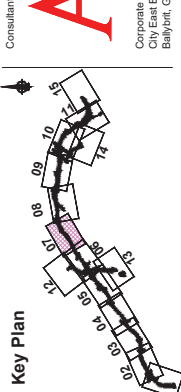

|       |               |
|-------|---------------|
| Scale | 1:5000 @ A3   |
| Date  | February 2025 |
| Issue | 11            |
| Date  | 28/02/2025    |
| By    | SK            |
| Chd   | EC            |
| Appd  | MH            |



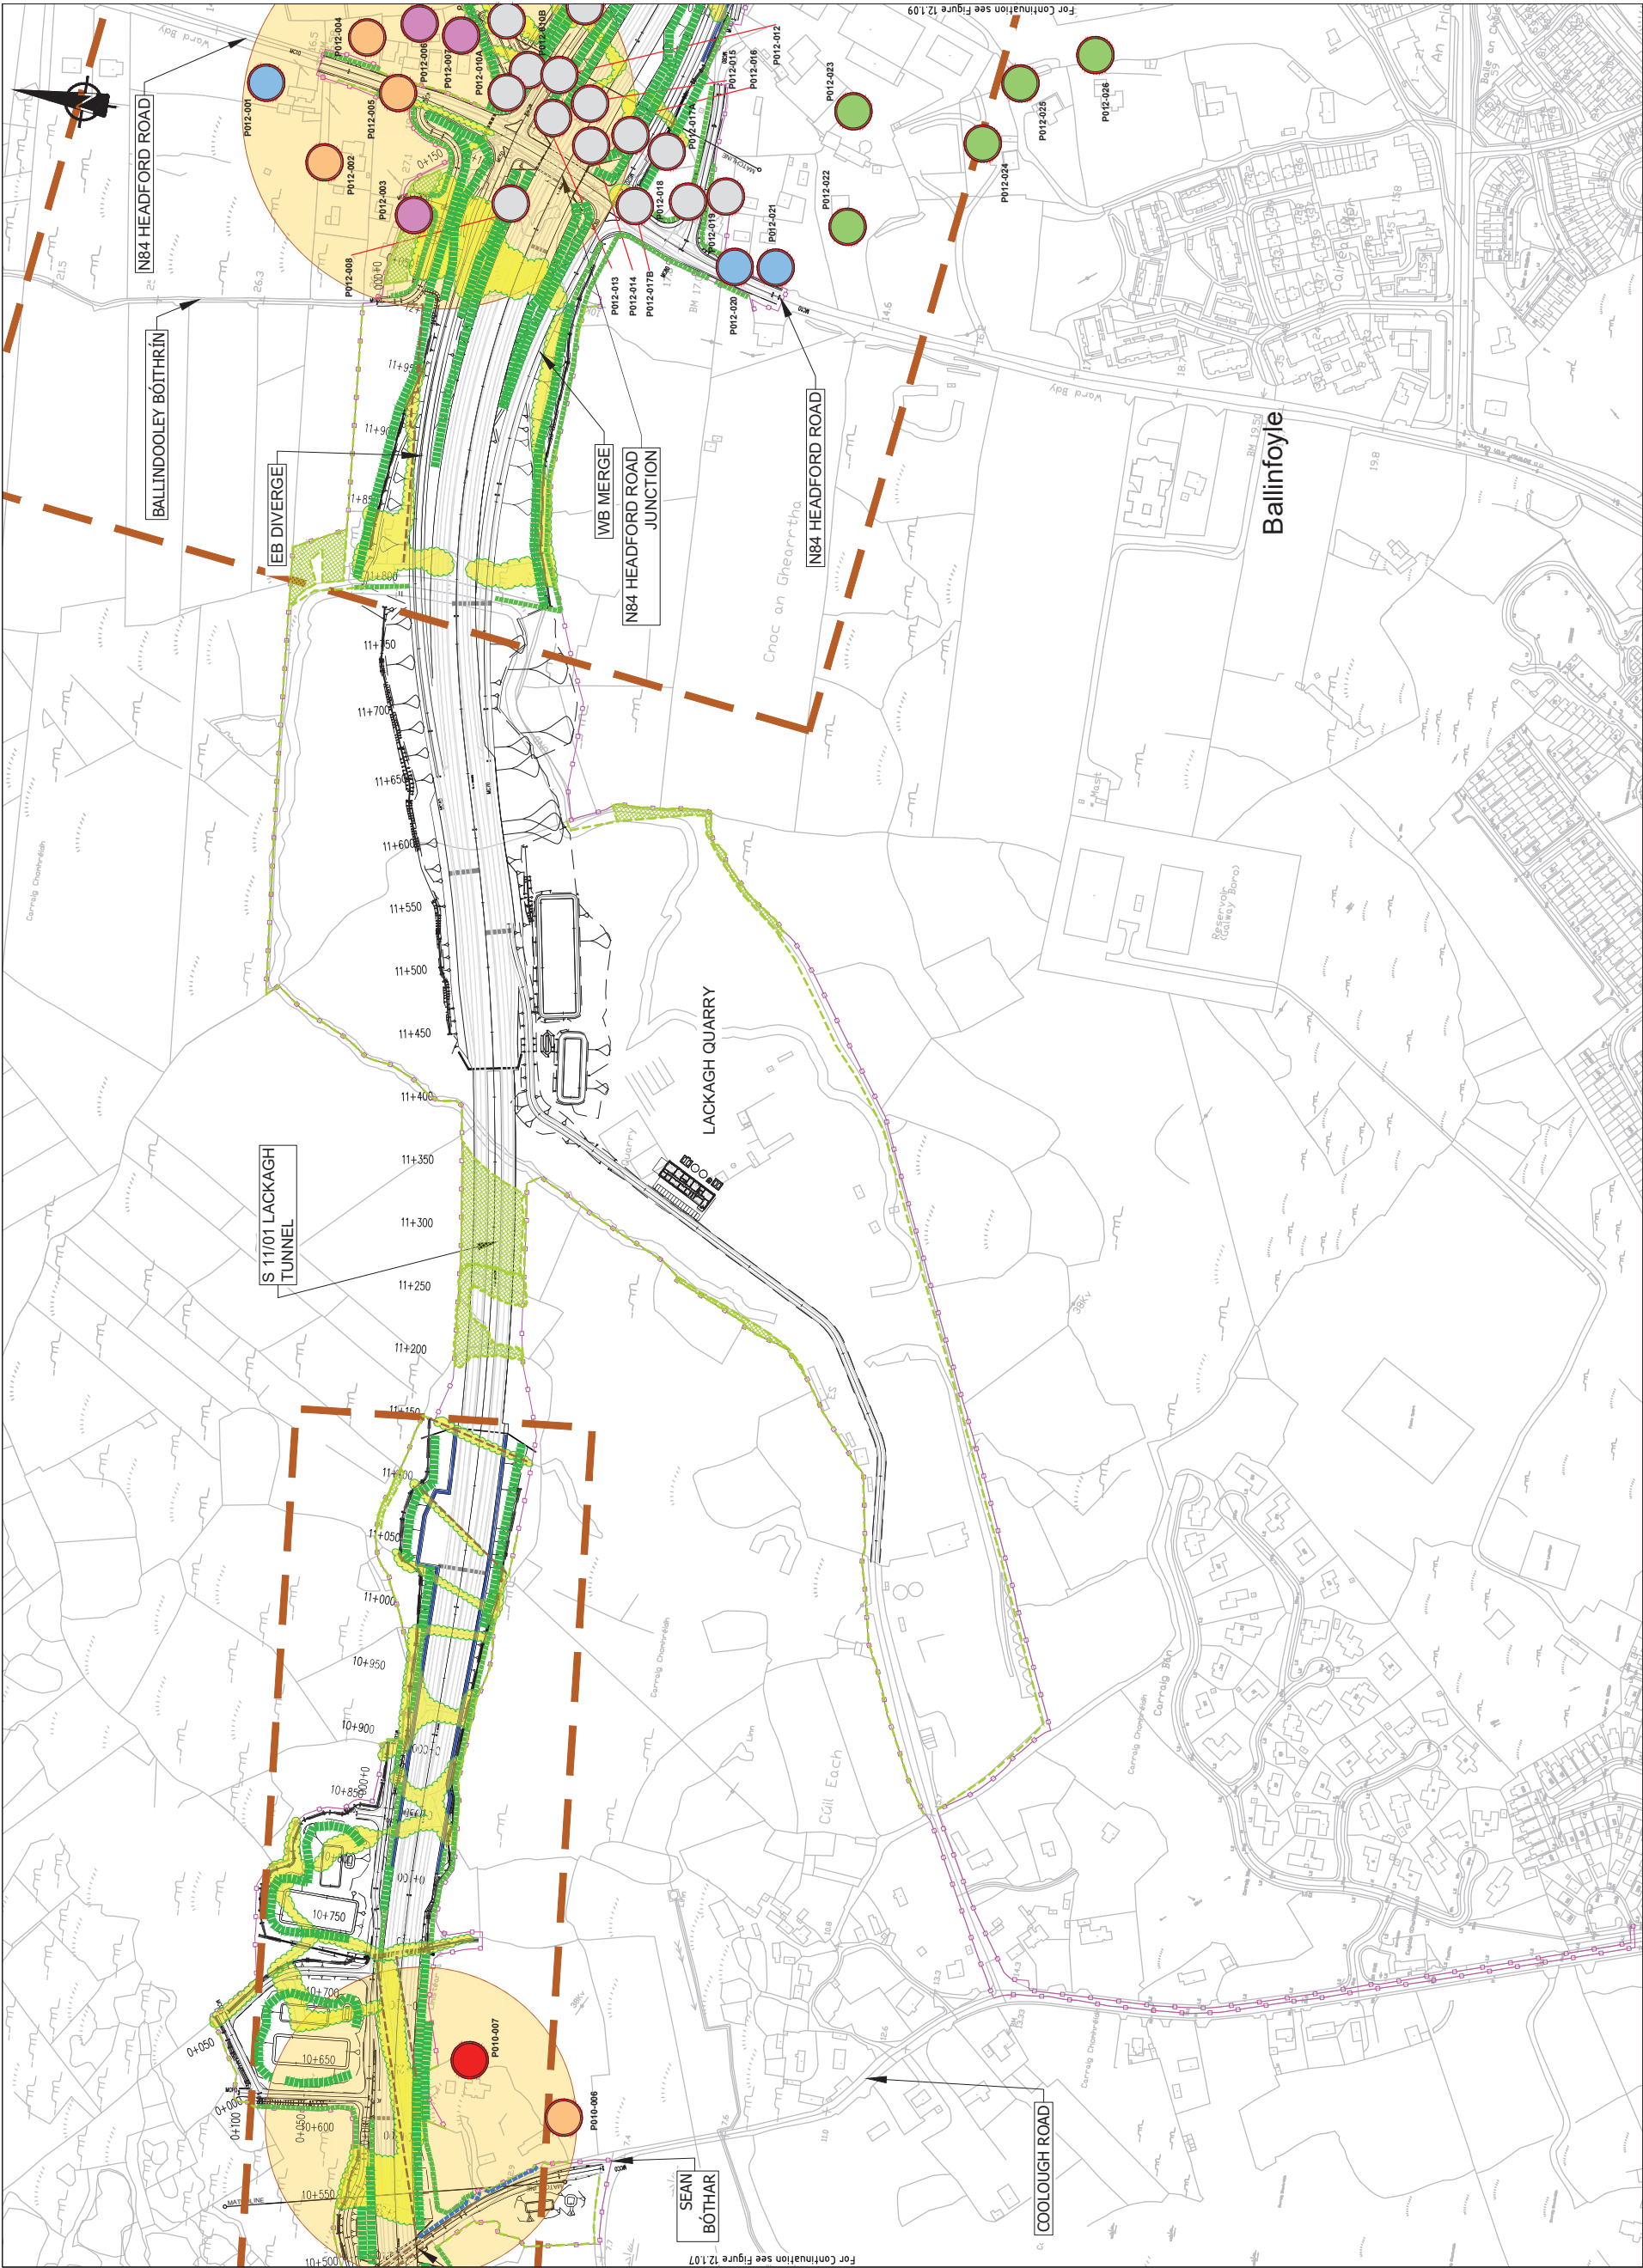


EIA REPORT

Legend:

- City Boundary
- Assessment Boundary
- Proposed N6 GCRR
- Imperceptible
- Slight
- Moderate
- Significant
- Profound
- Acquired
- Properties Ref.
- Grouped Properties
- VISUAL IMPACT (Refer to Chapter 12 of EIA)
- Area of Notable Visual Impact
- LANDSCAPE IMPACT (Refer to Chapter 12 of EIA)
- Main area of tree and vegetation removal
- Area of Notable Landscape Impact
- Removal of stone walls
- MITIGATION MEASURES (Refer to Chapter 12 of EIA)
- Screen Planting Min. 3.0m wide
- Screen Planting Min. 6.0m wide
- Retaining Boundary, Hedgerow and/or edge of Retained Vegetation
- Proposed new/reinstated stone walls
- Proposed Street Tree Planting
- Tree and Shrub Planting and grass seeding at Galway Racecourse
- Ecology-related landscape measures



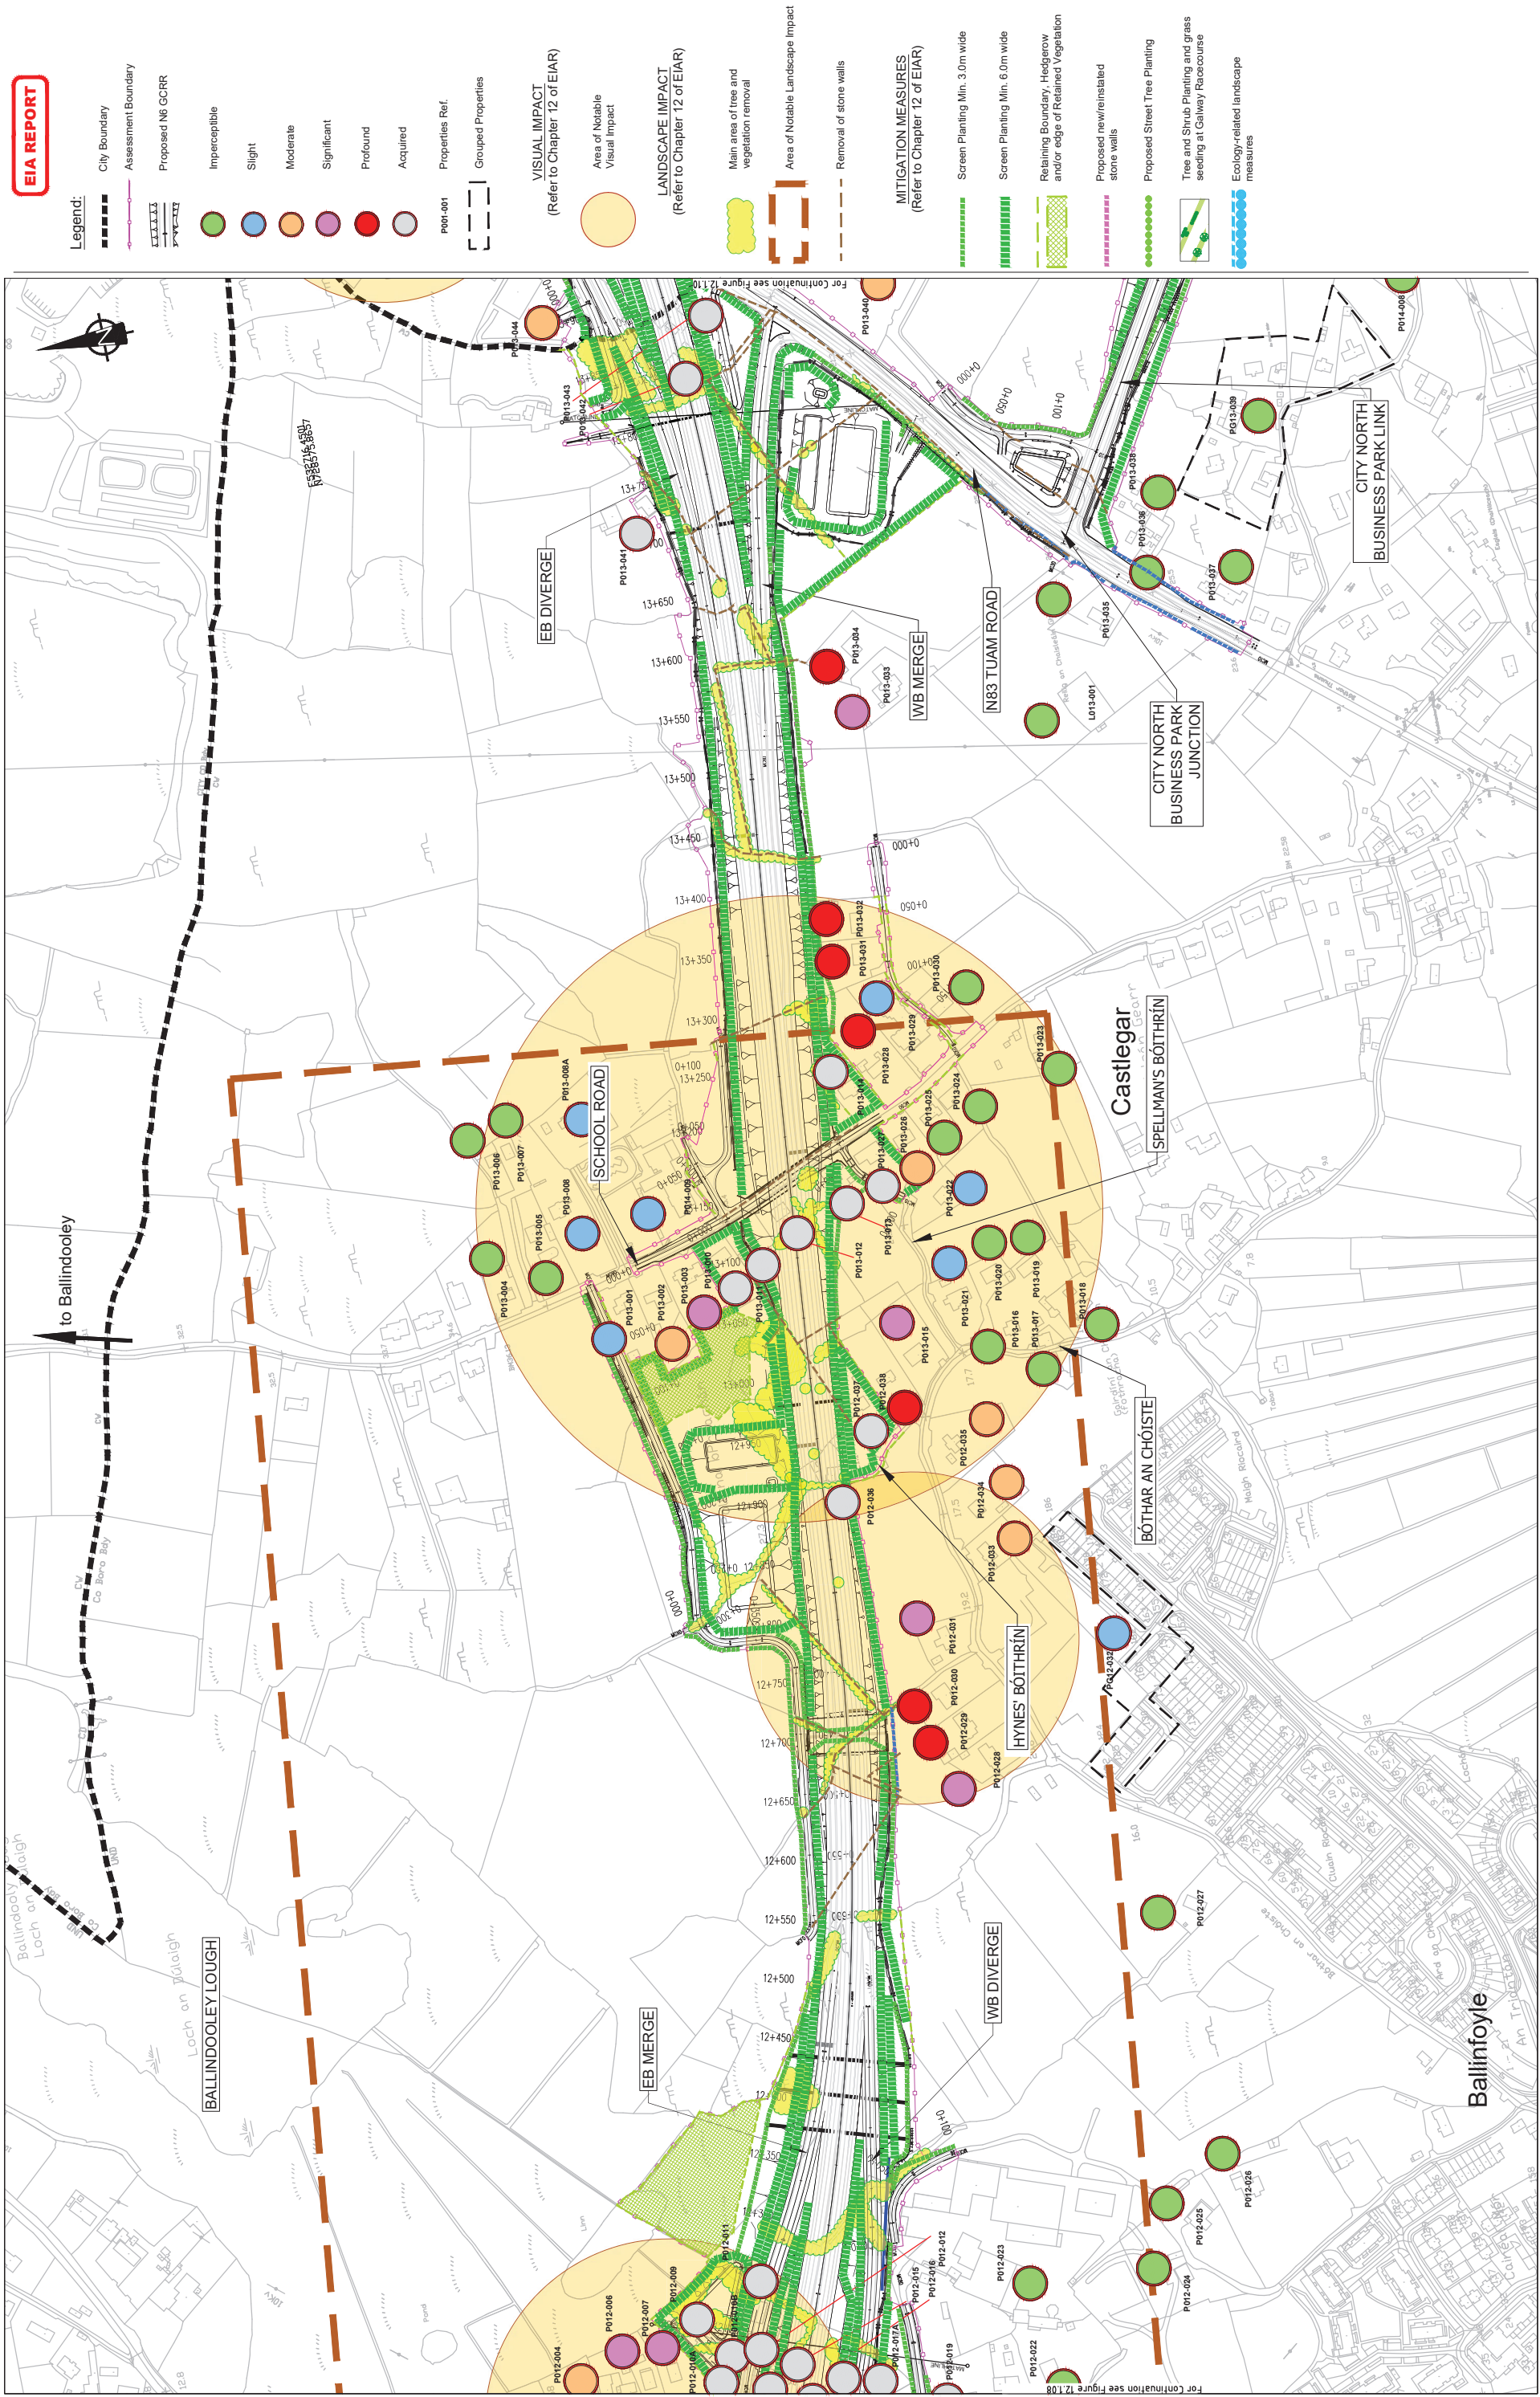

EIA REPORT

Legend:

- City Boundary
- Assessment Boundary
- Proposed N6 GCRR
- Imperceptible
- Slight
- Moderate
- Significant
- Profound
- Acquired
- Properties Ref.
- Grouped Properties

VISUAL IMPACT  
(Refer to Chapter 12 of EIA)

- Area of Notable Visual Impact


LANDSCAPE IMPACT  
(Refer to Chapter 12 of EIA)

- Main area of tree and vegetation removal
- Area of Notable Landscape Impact
- Removal of stone walls

MITIGATION MEASURES  
(Refer to Chapter 12 of EIA)

- Screen Planting Min. 3.0m wide
- Screen Planting Min. 6.0m wide
- Retaining Boundary, Hedgerow and/or edge of Retained Vegetation
- Proposed new/reinstated stone walls
- Proposed Street Tree Planting
- Tree and Shrub Planting and grass seeding at Galway Racecourse
- Ecology-related landscape measures



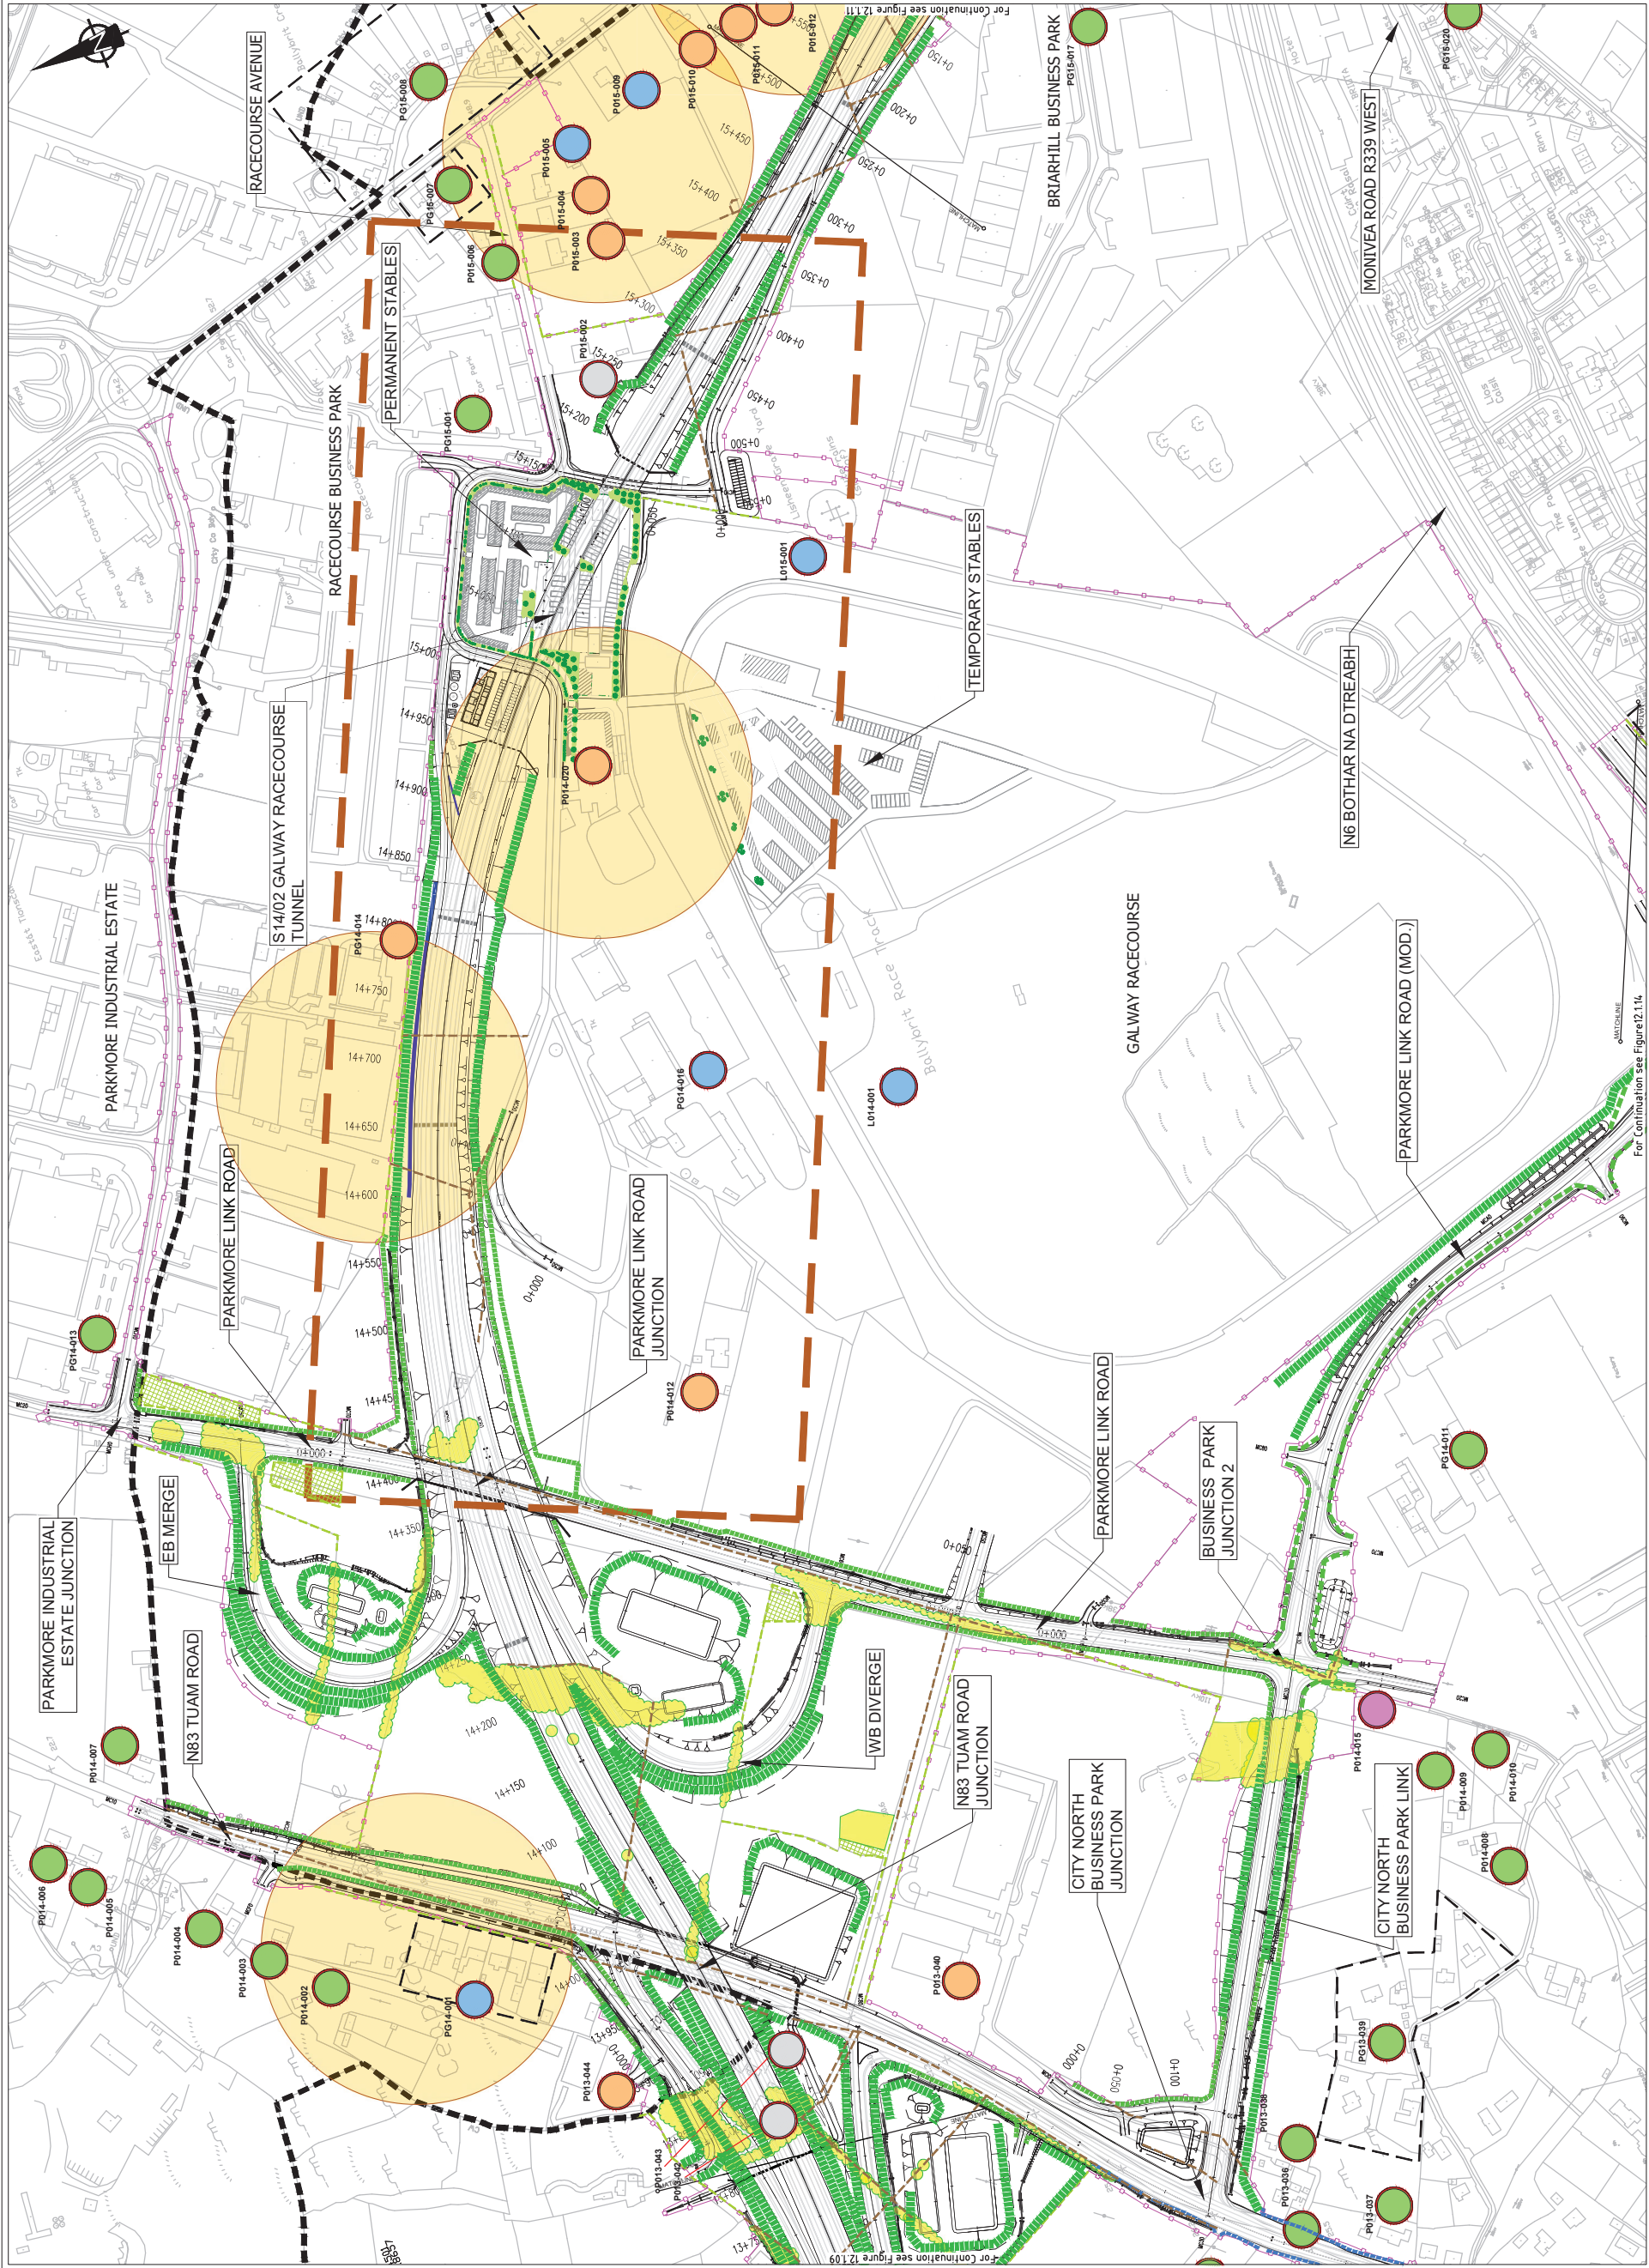

EIA REPORT

- Legend:
- City Boundary
  - Assessment Boundary
  - Proposed N6 GCRR
  - Imperceptible
  - Slight
  - Moderate
  - Significant
  - Profound
  - Acquired
  - Properties Ref.
  - Grouped Properties

VISUAL IMPACT  
(Refer to Chapter 12 of EIA)




LANDSCAPE IMPACT  
(Refer to Chapter 12 of EIA)



- Main area of tree and vegetation removal
- Area of Notable Landscape Impact
- Removal of stone walls

MITIGATION MEASURES  
(Refer to Chapter 12 of EIA)


- Screen Planting Min. 3.0m wide
- Screen Planting Min. 6.0m wide
- Retaining Boundary, Hedgerow and/or edge of Retained Vegetation
- Proposed new/reinstated stone walls
- Proposed Street Tree Planting
- Tree and Shrub Planting and grass seeding at Galway Racecourse
- Ecology-related landscape measures

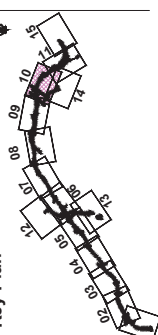








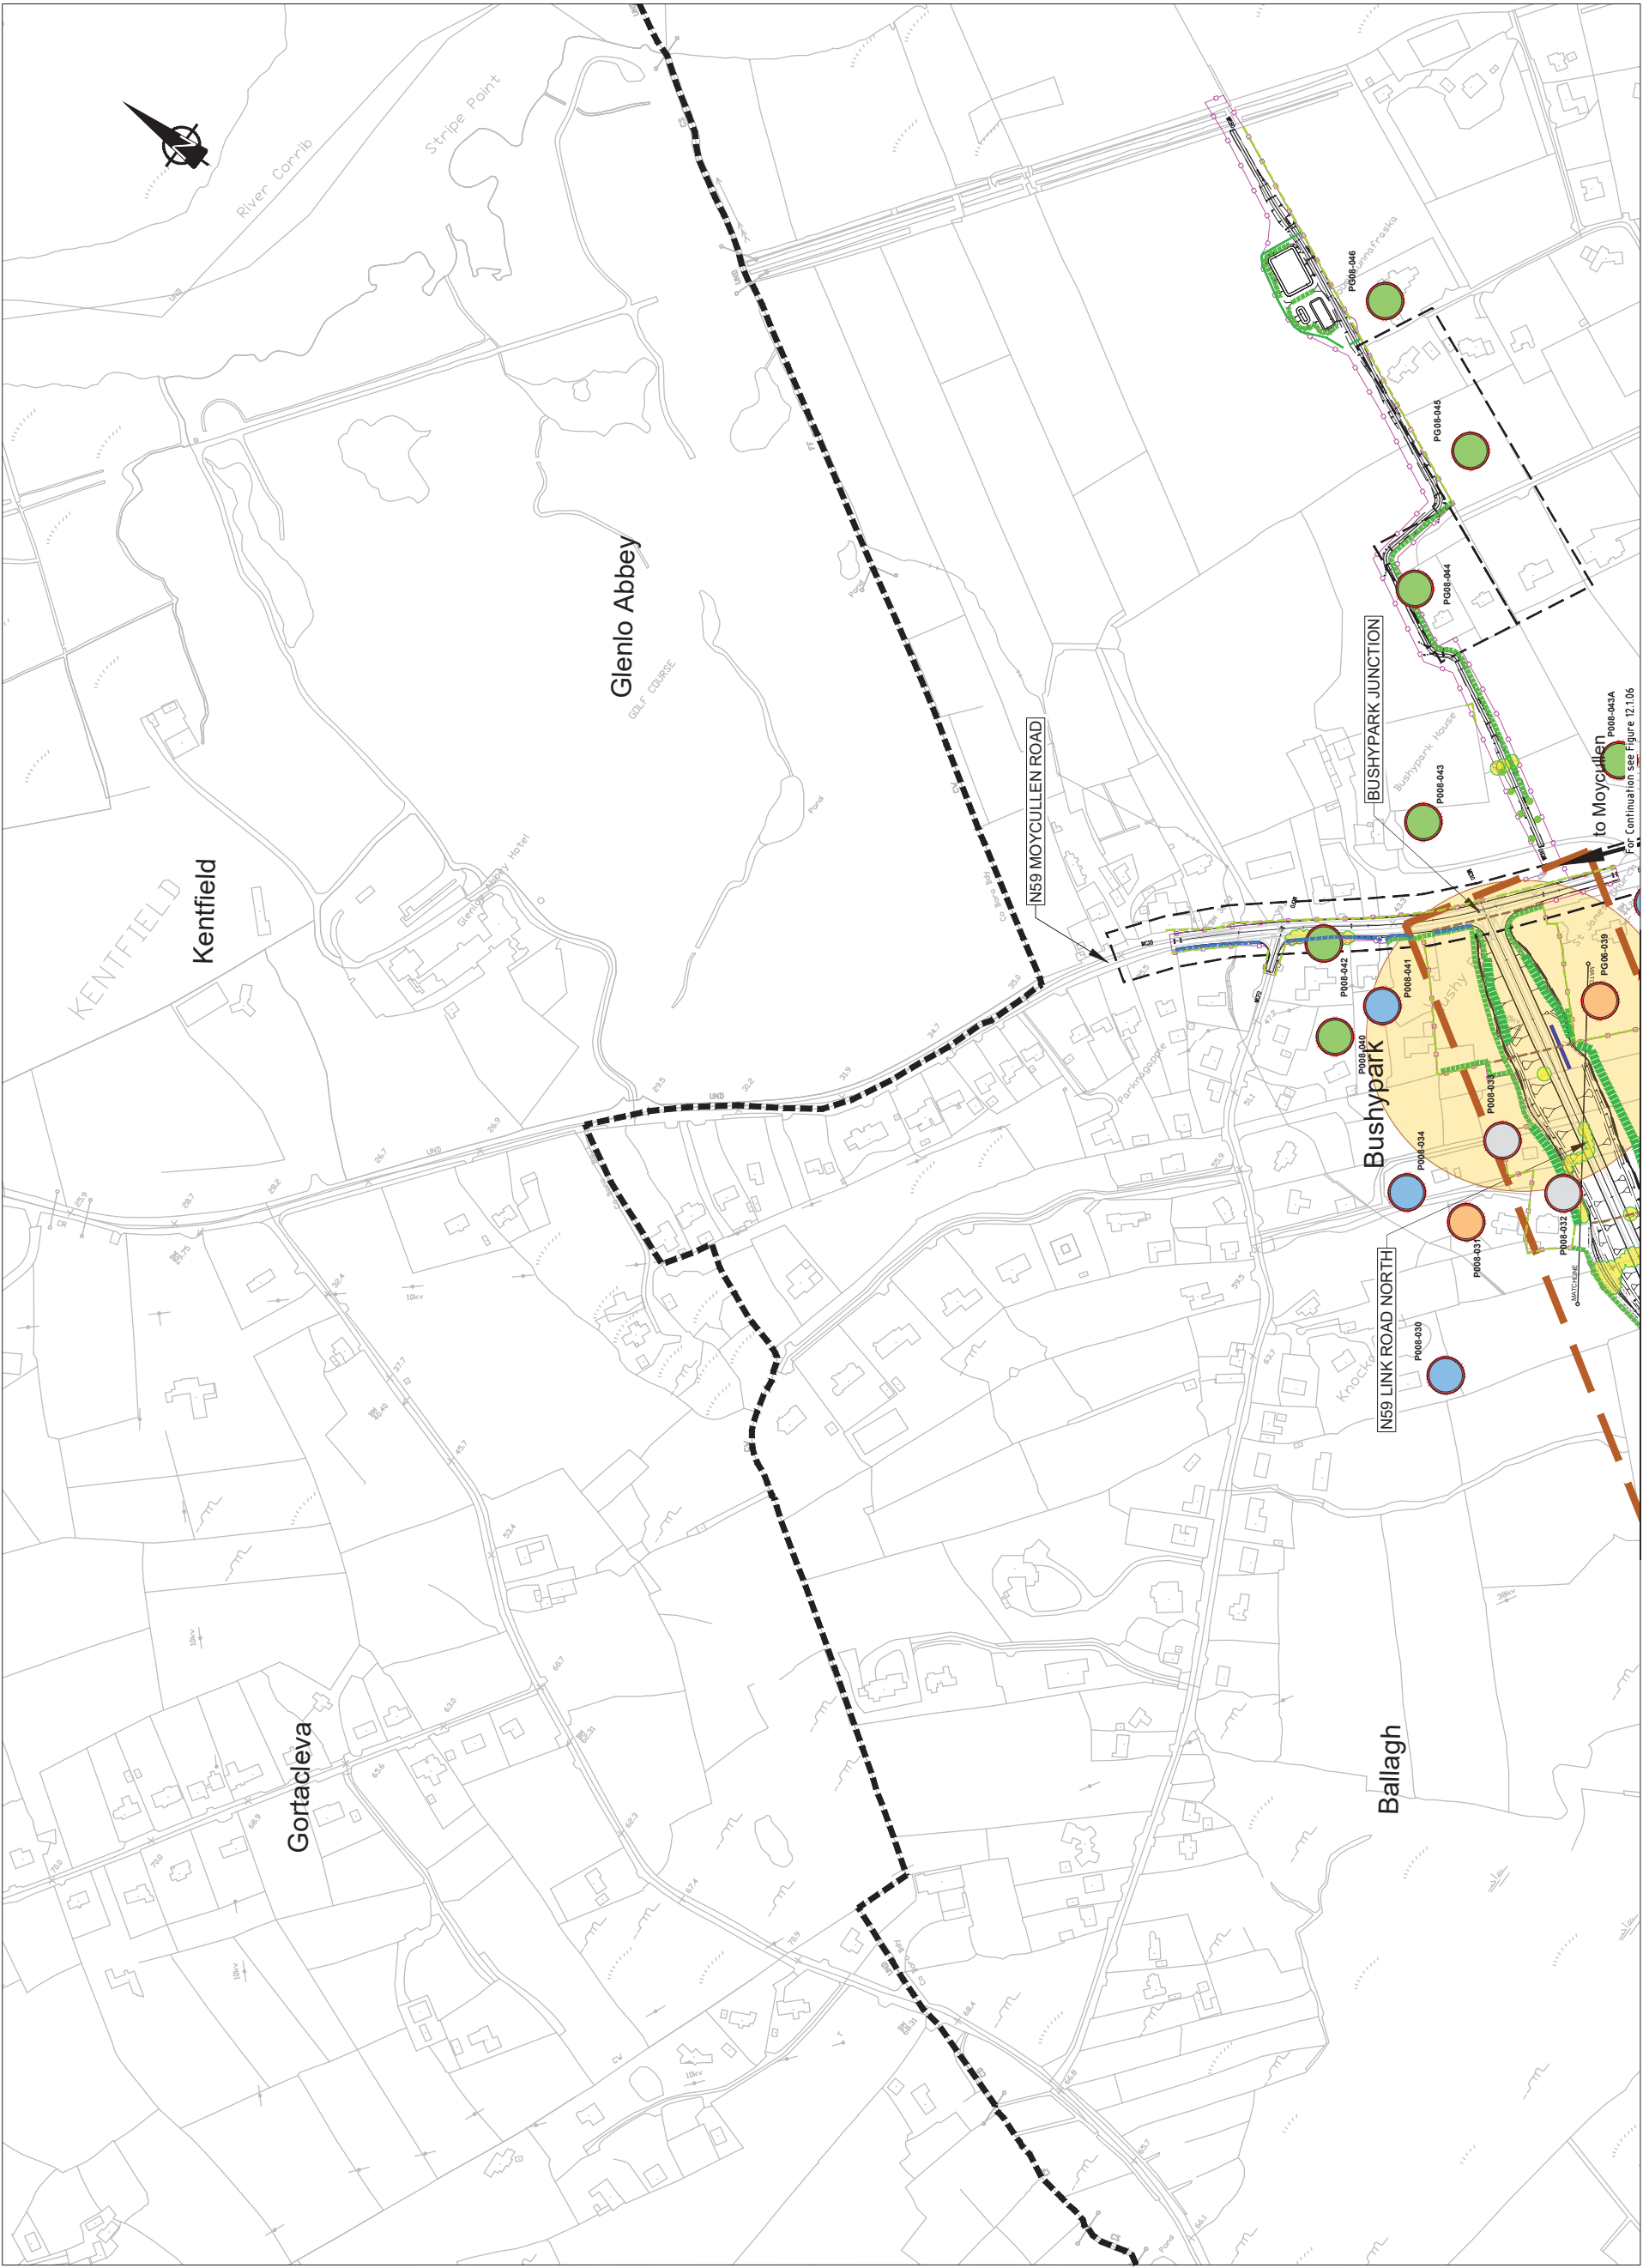

EIA REPORT

Legend:

- City Boundary
- Assessment Boundary
- Proposed N6 GCRR
- Imperceptible
- Slight
- Moderate
- Significant
- Profound
- Acquired
- Properties Ref.
- Grouped Properties
- VISUAL IMPACT  
(Refer to Chapter 12 of EIA)
- Area of Notable Visual Impact
- LANDSCAPE IMPACT  
(Refer to Chapter 12 of EIA)
- Main area of tree and vegetation removal
- Area of Notable Landscape Impact
- Removal of stone walls
- MITIGATION MEASURES  
(Refer to Chapter 12 of EIA)
- Screen Planting Min. 3.0m wide
- Screen Planting Min. 6.0m wide
- Retaining Boundary, Hedgerow and/or edge of Retained Vegetation
- Proposed new/reinstated stone walls
- Proposed Street Tree Planting
- Tree and Shrub Planting and grass seeding at Galway Racecourse
- Ecology-related landscape measures

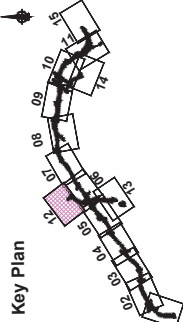

Consultant

Job Title  
N6 Galway City Ring Road

Scale  
1:5000 @ A3

Date  
February 2025

Issue  
11

By  
Appd

EC  
MH

SK  
By

Date  
February 2025

Issue  
11

Appd  
MH

By  
Appd

Date  
February 2025

Issue  
11

Appd  
MH

By  
Appd

Date  
February 2025

Issue  
11

Appd  
MH

By  
Appd

Date  
February 2025

Issue  
11

Appd  
MH

By  
Appd

Date  
February 2025

Issue  
11

Appd  
MH

By  
Appd

Date  
February 2025

Issue  
11

Appd  
MH

By  
Appd

Date  
February 2025

Issue  
11

Appd  
MH

By  
Appd

Date  
February 2025

Issue  
11





For Continuation see Figure 12.105


For Continuation see Figure 12.106

EIA REPORT

Legend:

- City Boundary
- Assessment Boundary
- Proposed N6 GCRR
- Imperceptible
- Slight
- Moderate
- Significant
- Profound
- Acquired
- Properties Ref.
- Grouped Properties
- VISUAL IMPACT  
(Refer to Chapter 12 of EIA)
- Area of Notable Visual Impact
- LANDSCAPE IMPACT  
(Refer to Chapter 12 of EIA)
- Main area of tree and vegetation removal
- Area of Notable Landscape Impact
- Removal of stone walls
- MITIGATION MEASURES  
(Refer to Chapter 12 of EIA)
- Screen Planting Min. 3.0m wide
- Screen Planting Min. 6.0m wide
- Retaining Boundary, Hedgerow and/or edge of Retained Vegetation
- Proposed new/reinstated stone walls
- Proposed Street Tree Planting
- Tree and Shrub Planting and grass seeding at Galway Racecourse
- Ecology-related landscape measures

Key Plan

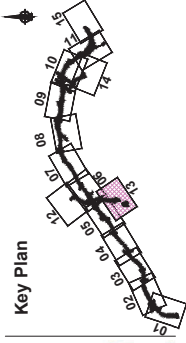

Consultant

Job Title  
N6 Galway City Ring Road

|       |               |
|-------|---------------|
| Scale | 1:5000 @ A3   |
| Date  | February 2025 |

|       |    |      |            |    |    |    |     |    |      |
|-------|----|------|------------|----|----|----|-----|----|------|
| Issue | 11 | Date | 28/02/2025 | SK | By | EC | Chd | MH | Appl |
|-------|----|------|------------|----|----|----|-----|----|------|

Drawing Title

Landscape and Visual Potential Impacts and  
Proposed Mitigation Measures  
Sheet 13 of 15

Drawing Status

|        |        |            |                |       |    |
|--------|--------|------------|----------------|-------|----|
| Job No | 233985 | Drawing No | Figure 12.1.13 | Issue | 11 |
|--------|--------|------------|----------------|-------|----|






EIA REPORT

Legend:

- City Boundary
- Assessment Boundary
- Proposed N6 GCRR
- Imperceptible
- Slight
- Moderate
- Significant
- Profound
- Acquired
- Properties Ref.
- Grouped Properties
- VISUAL IMPACT  
(Refer to Chapter 12 of EIA)
- Area of Notable Visual Impact
- LANDSCAPE IMPACT  
(Refer to Chapter 12 of EIA)
- Main area of tree and vegetation removal
- Area of Notable Landscape Impact
- Removal of stone walls
- MITIGATION MEASURES  
(Refer to Chapter 12 of EIA)
- Screen Planting Min. 3.0m wide
- Screen Planting Min. 6.0m wide
- Retaining Boundary, Hedgerow and/or edge of Retained Vegetation
- Proposed new/reinstated stone walls
- Proposed Street Tree Planting
- Tree and Shrub Planting and grass seeding at Galway Racecourse
- Ecology-related landscape measures

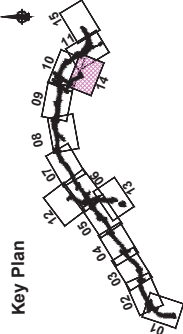






Legend:

- City Boundary
- Assessment Boundary
- Proposed N6 GCRR
- Imperceptible
- Slight
- Moderate
- Significant
- Profound
- Acquired
- Properties Ref.
- Grouped Properties
- Area of Notable Visual Impact
- LANDSCAPE IMPACT (Refer to Chapter 12 of EIA)
- Main area of tree and vegetation removal
- Area of Notable Landscape Impact
- Removal of stone walls
- MITIGATION MEASURES (Refer to Chapter 12 of EIA)
- Screen Planting Min. 3.0m wide
- Screen Planting Min. 6.0m wide
- Retaining Boundary, Hedgerow and/or edge of Retained Vegetation
- Proposed new/reinstated stone walls
- Proposed Street Tree Planting
- Tree and Shrub Planting and grass seeding at Galway Racecourse
- Ecology-related landscape measures

Key Plan

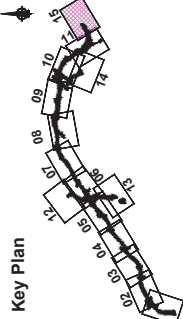

Consultant

Job Title  
N6 Galway City Ring Road

|       |               |
|-------|---------------|
| Scale | 1:5000 @ A3   |
| Date: | February 2025 |

| Issue | Date       | By | Chkd | MH | Appl |
|-------|------------|----|------|----|------|
| 11    | 28/02/2025 | SK | EC   |    |      |

Drawing Title

Landscape and Visual Potential Impacts and  
Proposed Mitigation Measures  
Sheet 15 of 15

Drawing Status

| For Information | Drawing No | Issue |
|-----------------|------------|-------|
| Job No          | 233985     | 11    |
| Figure          | 12.1.15    |       |