


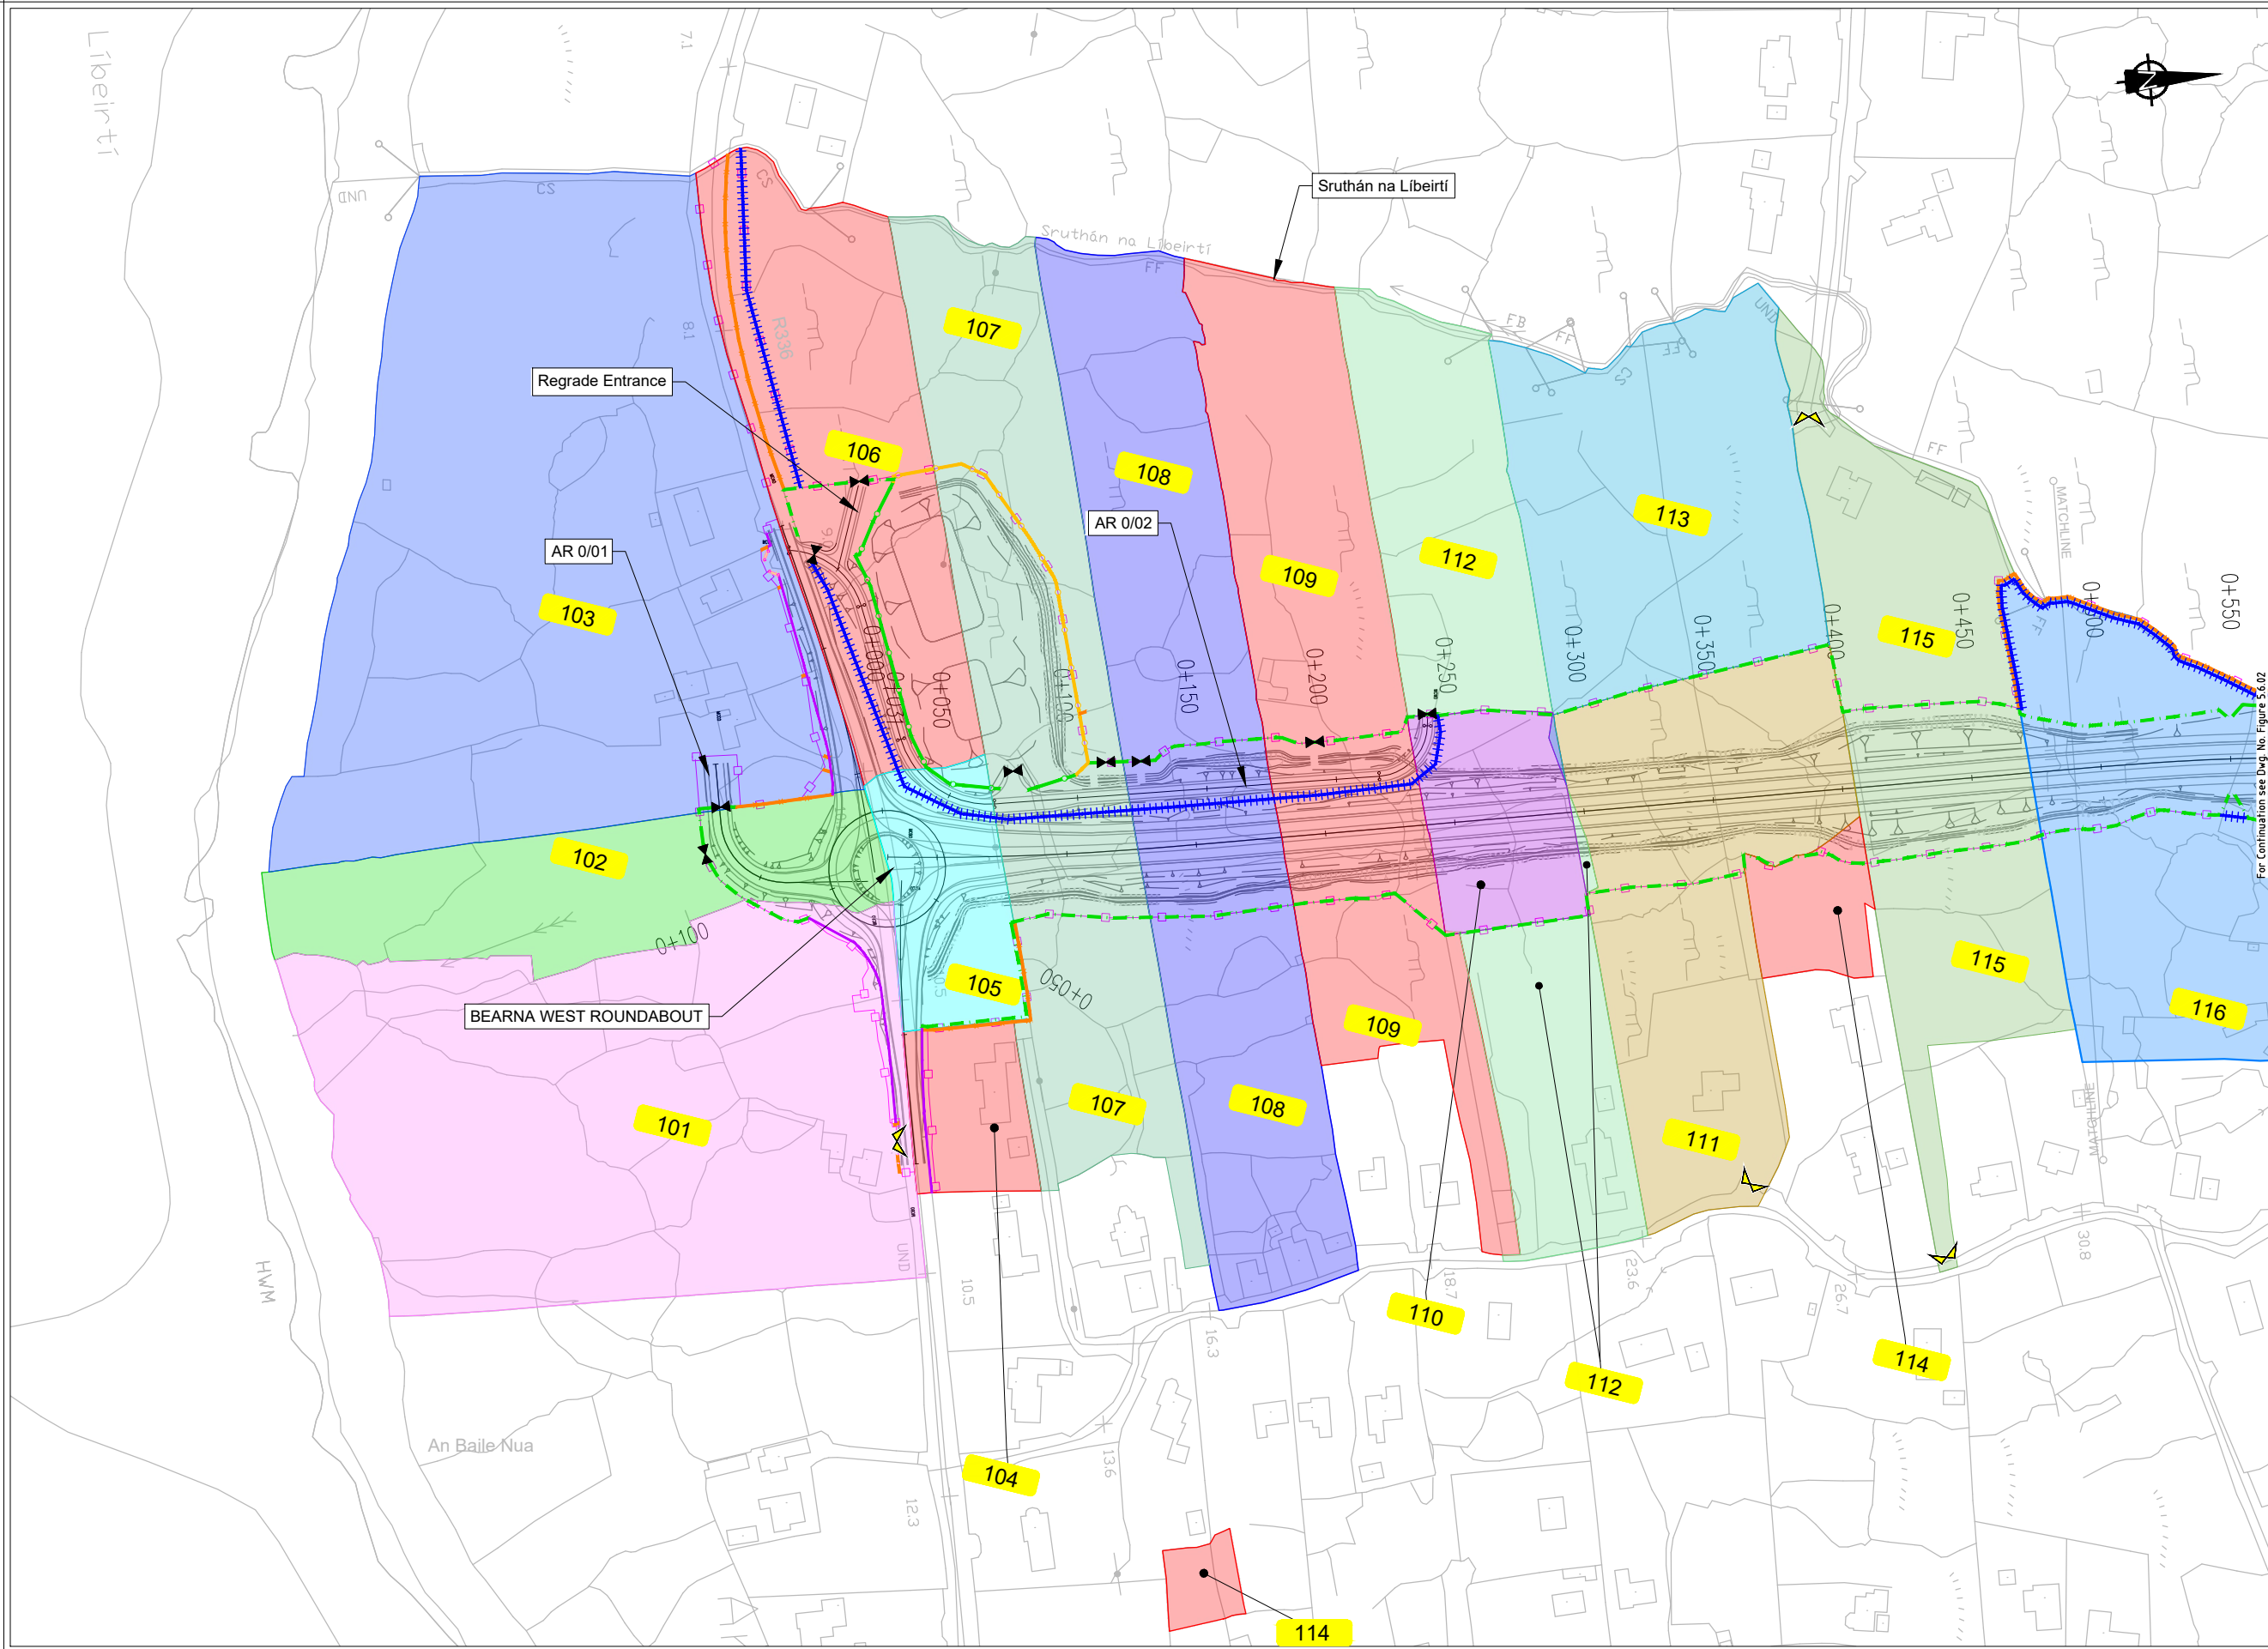

EIA REPORT

Legend:

City Boundary

Assessment Boundary

Proposed N6 GCRR

Structure

000

Plot Ref No.

000°

000°°

Modified Plot Ref No.

Domestic Entrance
- For Accesses see CC-SCD-02753,
CC-SCD-02401, GCRR-SK-C-001

Field Entrance
- For Gates see CC-SCD-02754,
CC-SCD-00309 to CC-SCD-00311

Maintain Existing Access/Gate

Blockwork / Stone Wall

Retaining Wall

Timber Post and Rail to
CC-SCD-00301

Mammal Resistant Fencing:
- Timber Post and Rail to
CC-SCD-00319

Paladin Security Fencing

Mammal Resistant Paladin
Security Fencing


Otter Proof Fencing to
GCOB-300-D-101

Maintain Existing Boundary

Stud Fencing Type B to
CC-SCD-00322

Temporary Fencing

For Continuation see Dwg No. Figure 5.6.02

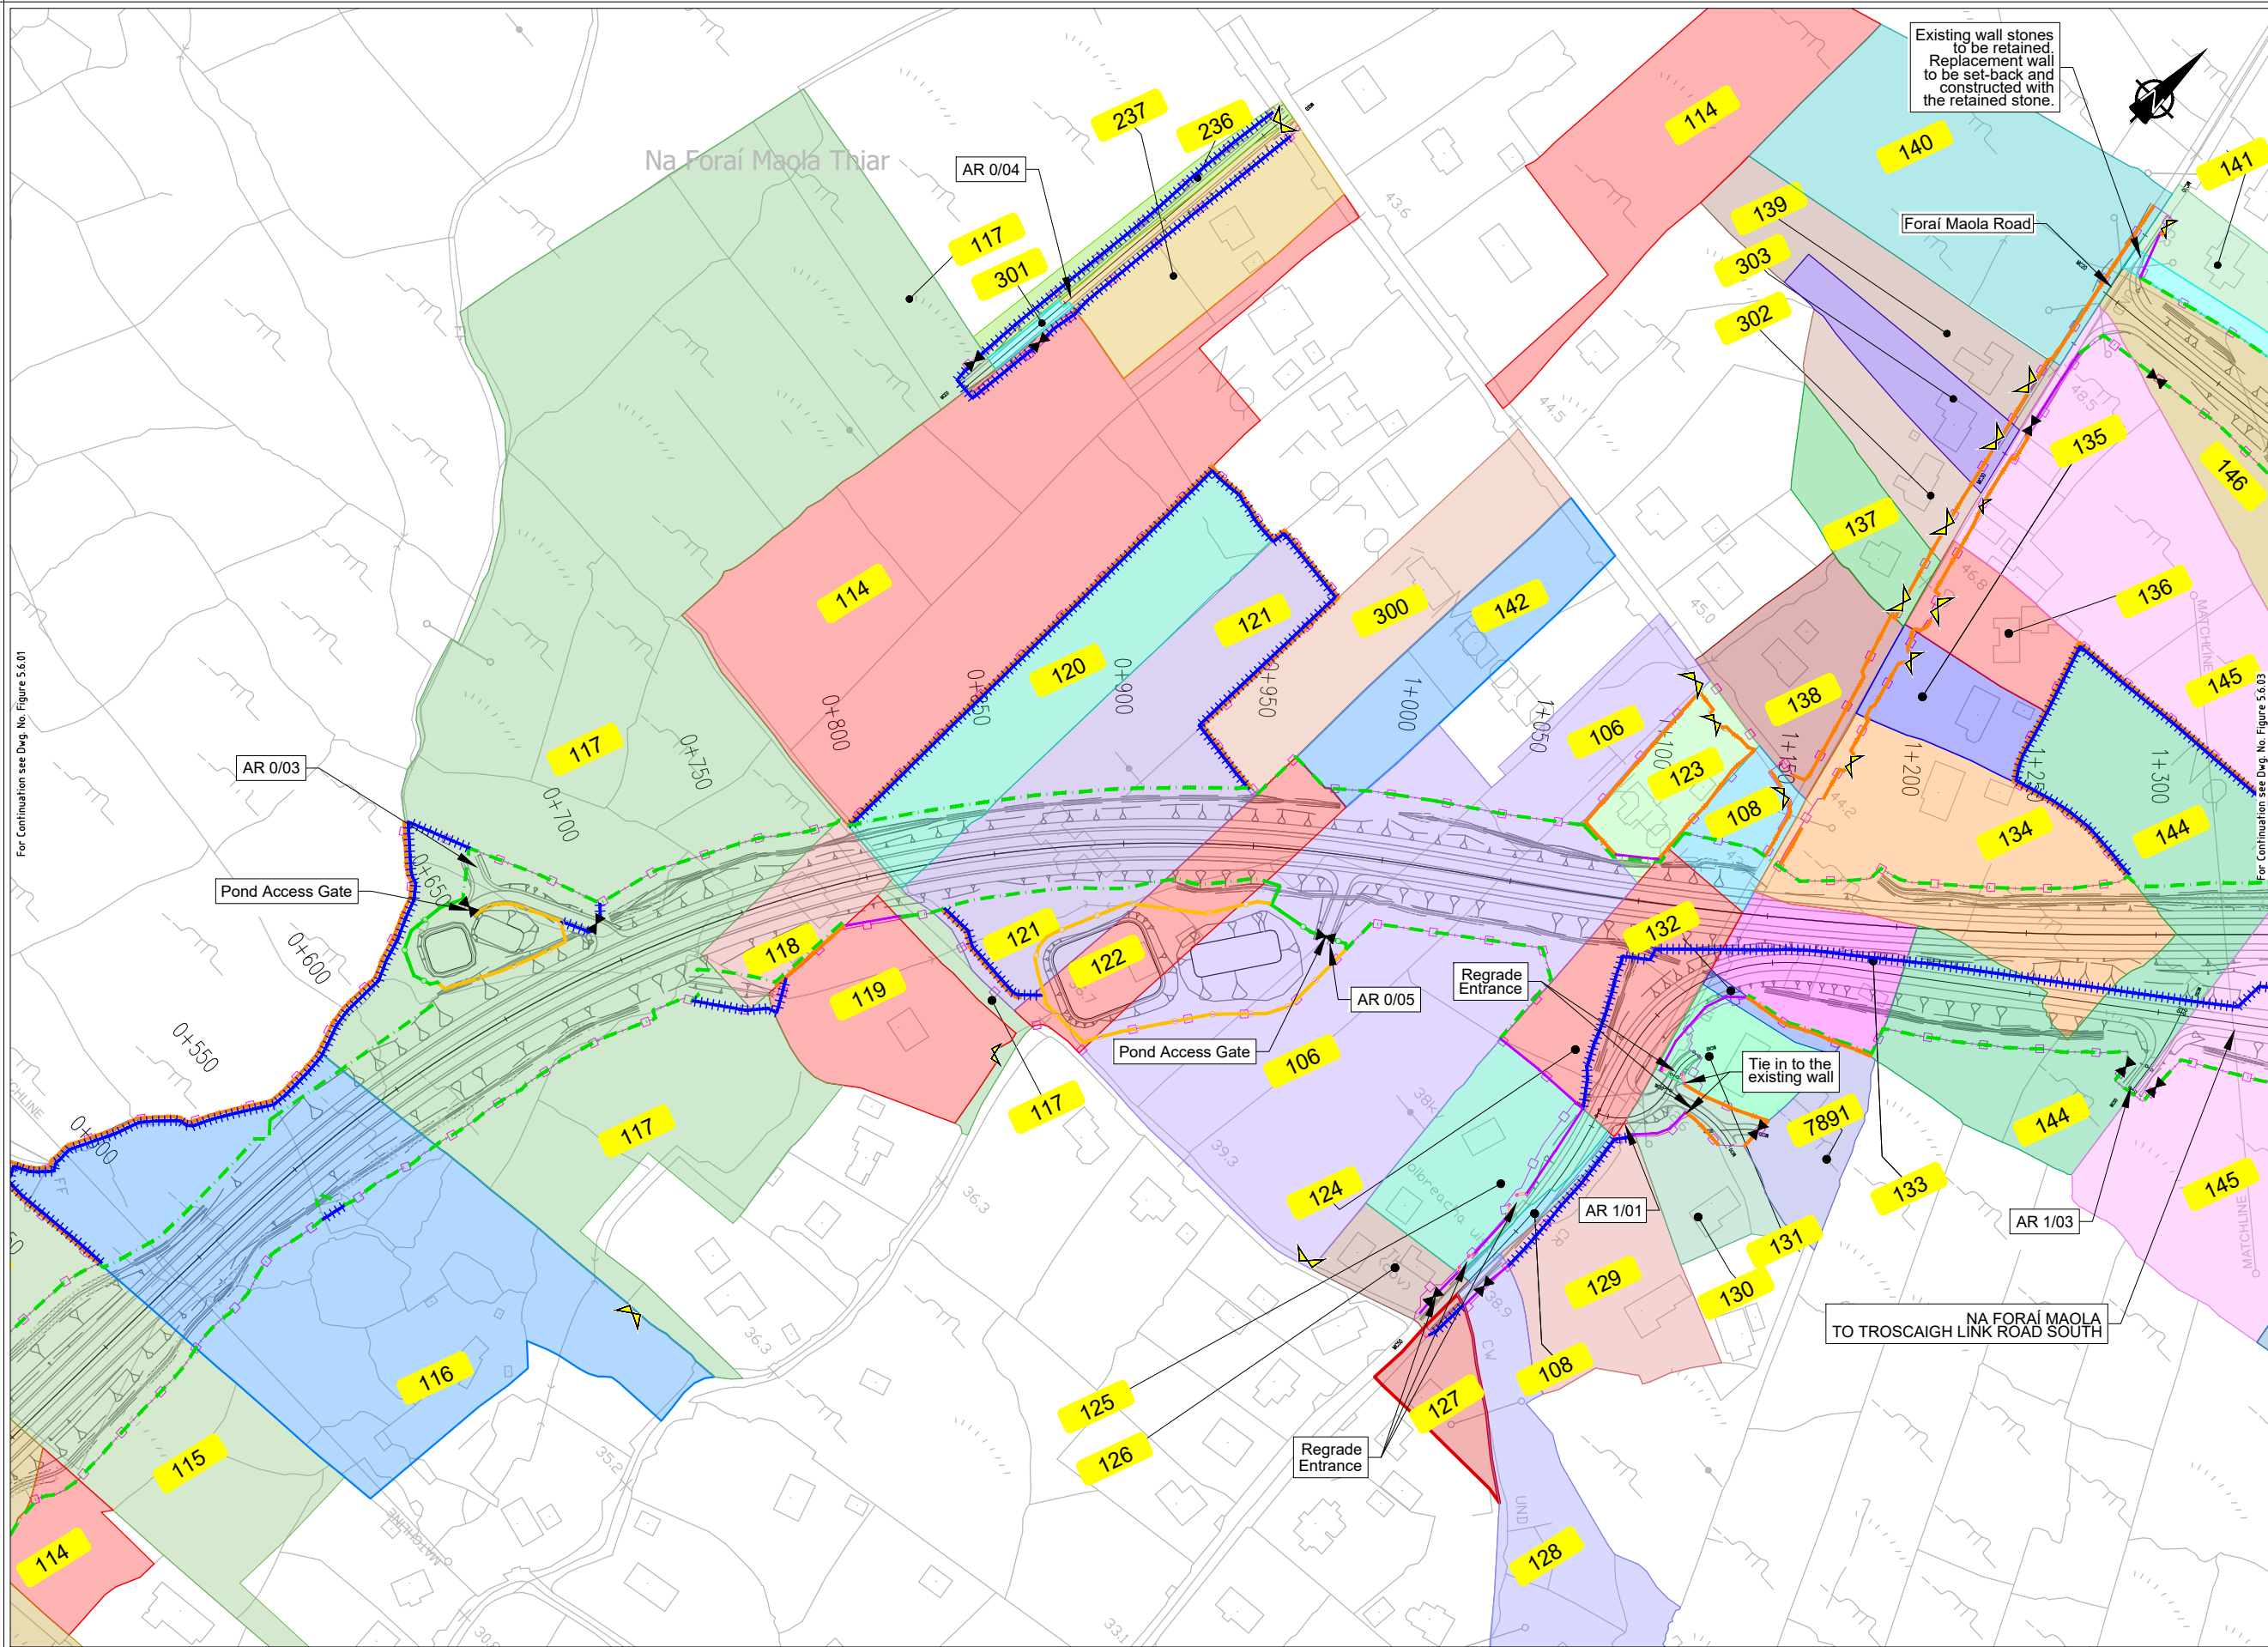

EIA REPORT

Legend:

City Boundary

Assessment Boundary

Proposed N6 GCRR

Structure

000

Plot Ref No.

000°

000°°

Modified Plot Ref No.

Domestic Entrance
- For Accesses see CC-SCD-02753, CC-SCD-02401, GCRR-SK-C-001

Field Entrance
- For Gates see CC-SCD-02754, CC-SCD-00309 to CC-SCD-00311

Maintain Existing Access/Gate

Blockwork / Stone Wall

Retaining Wall

Timber Post and Rail to CC-SCD-00301

Mammal Resistant Fencing:
- Timber Post and Rail to CC-SCD-00319

Paladin Security Fencing

Mammal Resistant Paladin Security Fencing

Otter Proof Fencing to GCOB-300-D-101


Maintain Existing Boundary

Stud Fencing Type B to CC-SCD-00322

Temporary Fencing

For Continuation see Dwg. No. Figure 5.6.01

For Continuation see Dwg. No. Figure 5.6.03

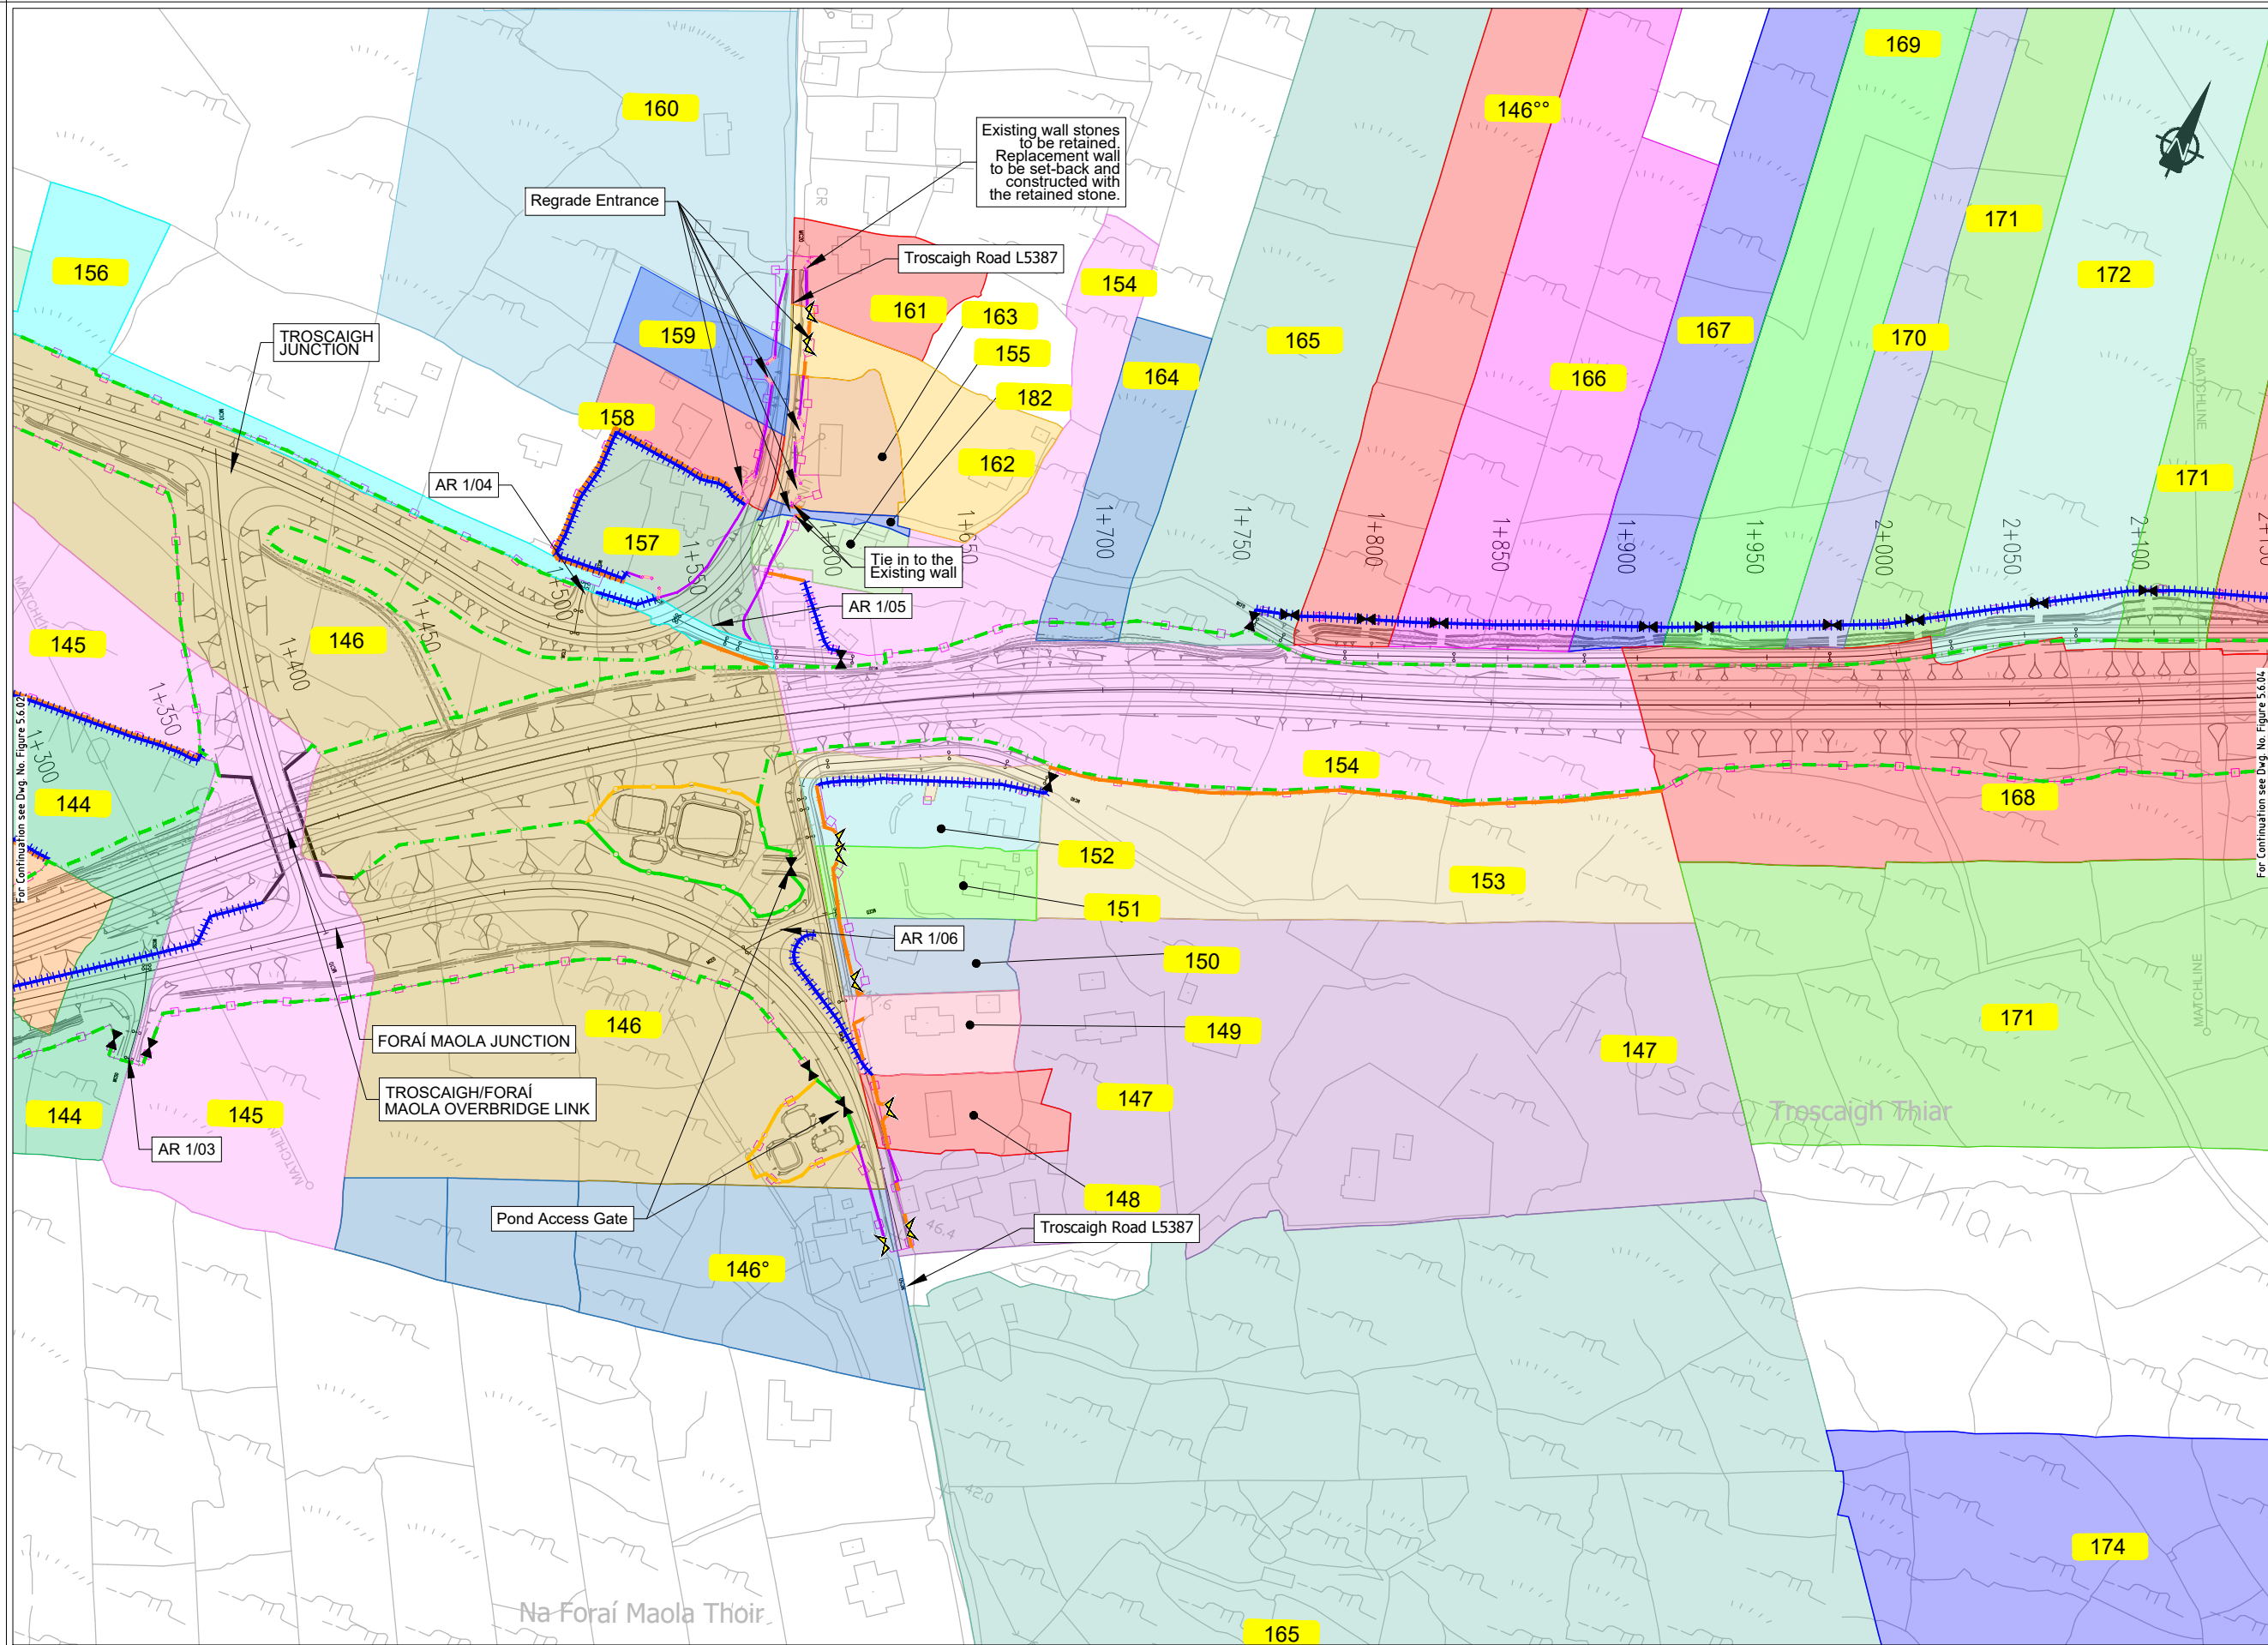

EIA REPORT

Legend:

City Boundary

Assessment Boundary

Proposed N6 GCRR

Structure

000

Plot Ref No.

000°

000°°

Modified Plot Ref No.

Domestic Entrance
- For Accesses see CC-SCD-02753, CC-SCD-02401, GCRR-SK-C-001

Field Entrance
- For Gates see CC-SCD-02754, CC-SCD-00309 to CC-SCD-00311

Maintain Existing Access/Gate

Blockwork / Stone Wall

Retaining Wall

Timber Post and Rail to CC-SCD-00301

Mammal Resistant Fencing:
- Timber Post and Rail to CC-SCD-00319

Paladin Security Fencing

Mammal Resistant Paladin Security Fencing

Otter Proof Fencing to GCOB-300-D-101

Maintain Existing Boundary

Stud Fencing Type B to CC-SCD-00322

Temporary Fencing

Clients

An Roinn Iompair
Department of Transport

Tionscadal Éireann
Project Ireland
2040

N6

Galway City
Transport Project

G

Comhairle Chontae na Gaillimhe
Galway County Council

TII

Bord na Gaillimhe
Gaillimhe

Consultant

ARUP

Corporate House
City East Business Park
Ballybrit, Galway, Ireland.

Tel +353 (0)91 460675
www.N6GalwayCity.ie
www.arup.ie

Job Title

N6 Galway City Ring Road

Scale

1:2500 @ A3

Date:

February 2025

I1	28/02/2025	KJ	MH	EMC
Issue	Date	By	Chkd	Appd

Drawing Title

Landowner Accommodation
Works Details
Sheet 3 of 30

Drawing Status

For Information

Job No

233985

Drawing No


Figure 5.6.03

Issue

11

Do not scale
\\global\europa\dublin\jobs\233000\233985-004 - Internal\4-02 Drawings\4-02-19 Environmental\Update\2024\EA N6GCRR\6.20-2024 Chapter 5\Figure 5.6.01 to 5.6.30_2024.dwg

© Arup

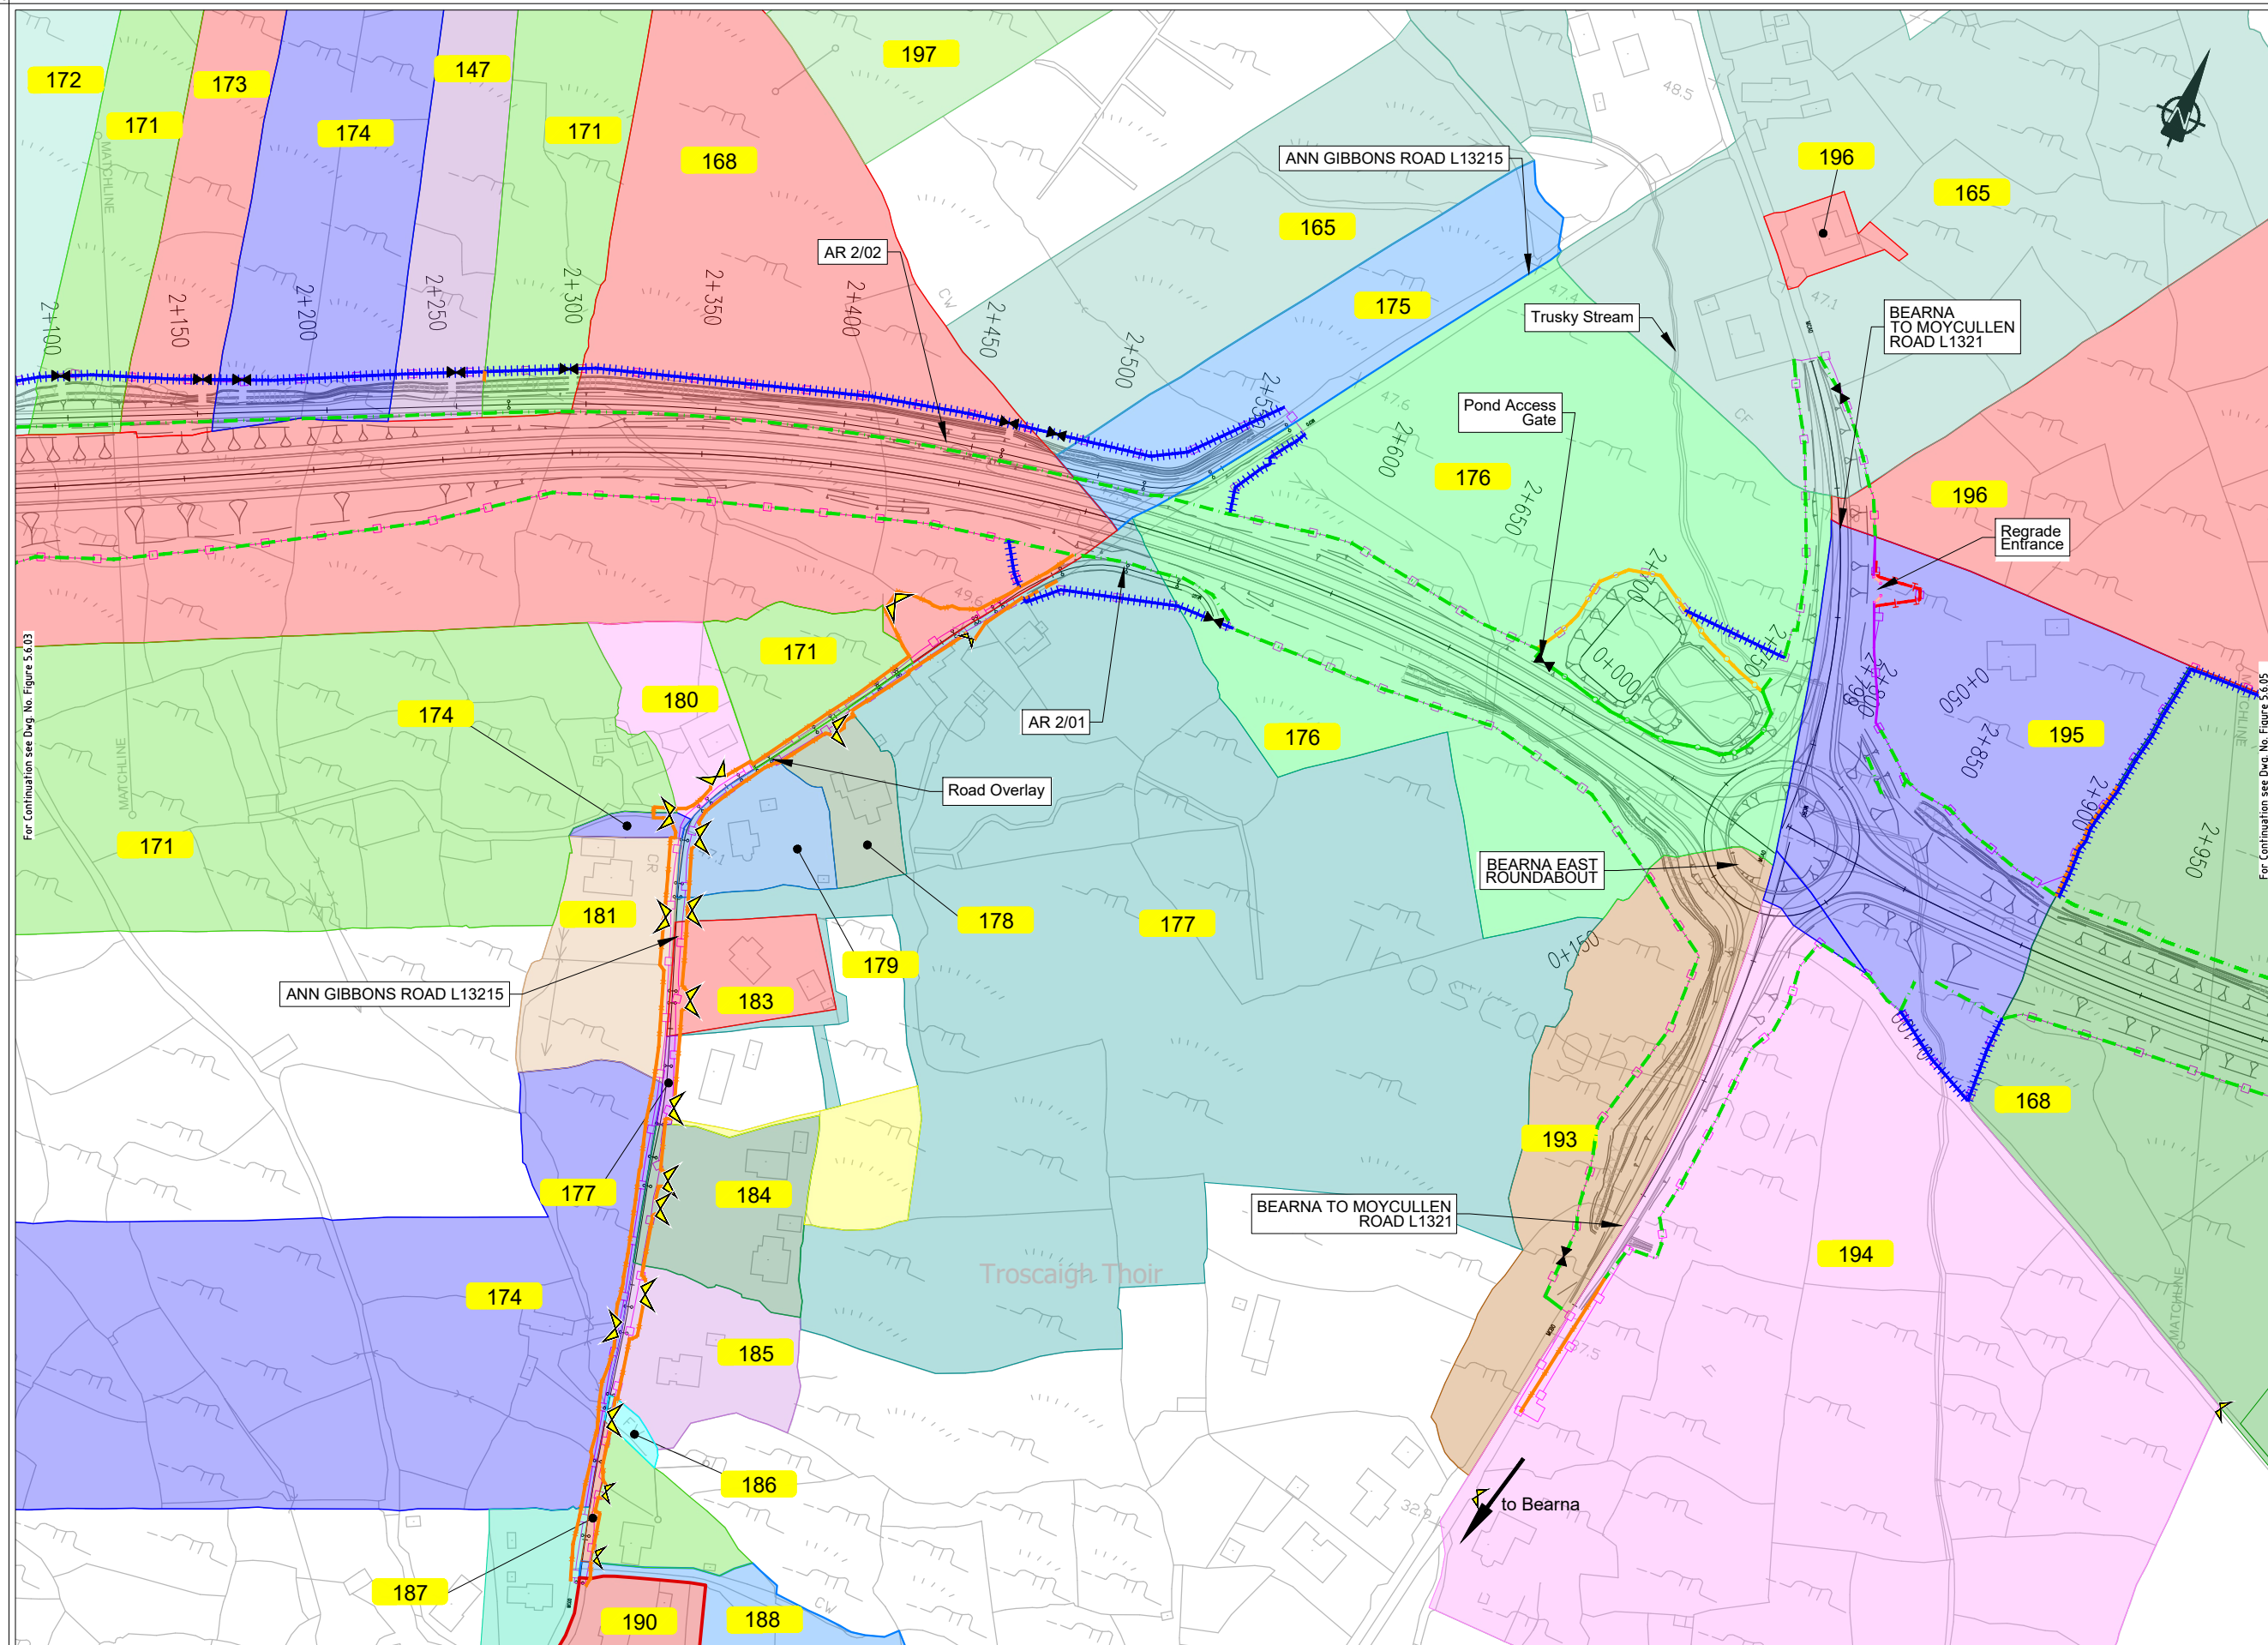


EIA REPORT

Legend:

- City Boundary
- Assessment Boundary
- Proposed N6 GCRR
- Structure
- Plot Ref No.
- Modified Plot Ref No.
- Domestic Entrance
- For Accesses see CC-SCD-02753, CC-SCD-02401, GCRR-SK-C-001
- Field Entrance
- For Gates see CC-SCD-02754, CC-SCD-00309 to CC-SCD-00311
- Maintain Existing Access/Gate
- Blockwork / Stone Wall
- Retaining Wall
- Timber Post and Rail to CC-SCD-00301
- Mammal Resistant Fencing:
- Timber Post and Rail to CC-SCD-00319
- Paladin Security Fencing
- Mammal Resistant Paladin Security Fencing
- Otter Proof Fencing to GCOB-300-D-101
- Maintain Existing Boundary
- Stud Fencing Type B to CC-SCD-00322
- Temporary Fencing

Key Plan

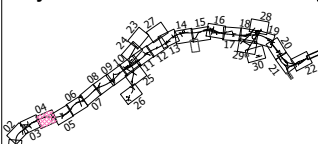

Consultant

Job Title

N6 Galway City Ring Road

Scale

1:2500 @ A3

Date:

February 2025

Issue	Date	By	Chkd	Appd
I1	28/02/2025	KJ	MH	EMC


Drawing Title

Landowner Accommodation
Works Details
Sheet 4 of 30

Drawing Status

For Information

Job No	Drawing No	Issue
233985	Figure 5.6.04	11

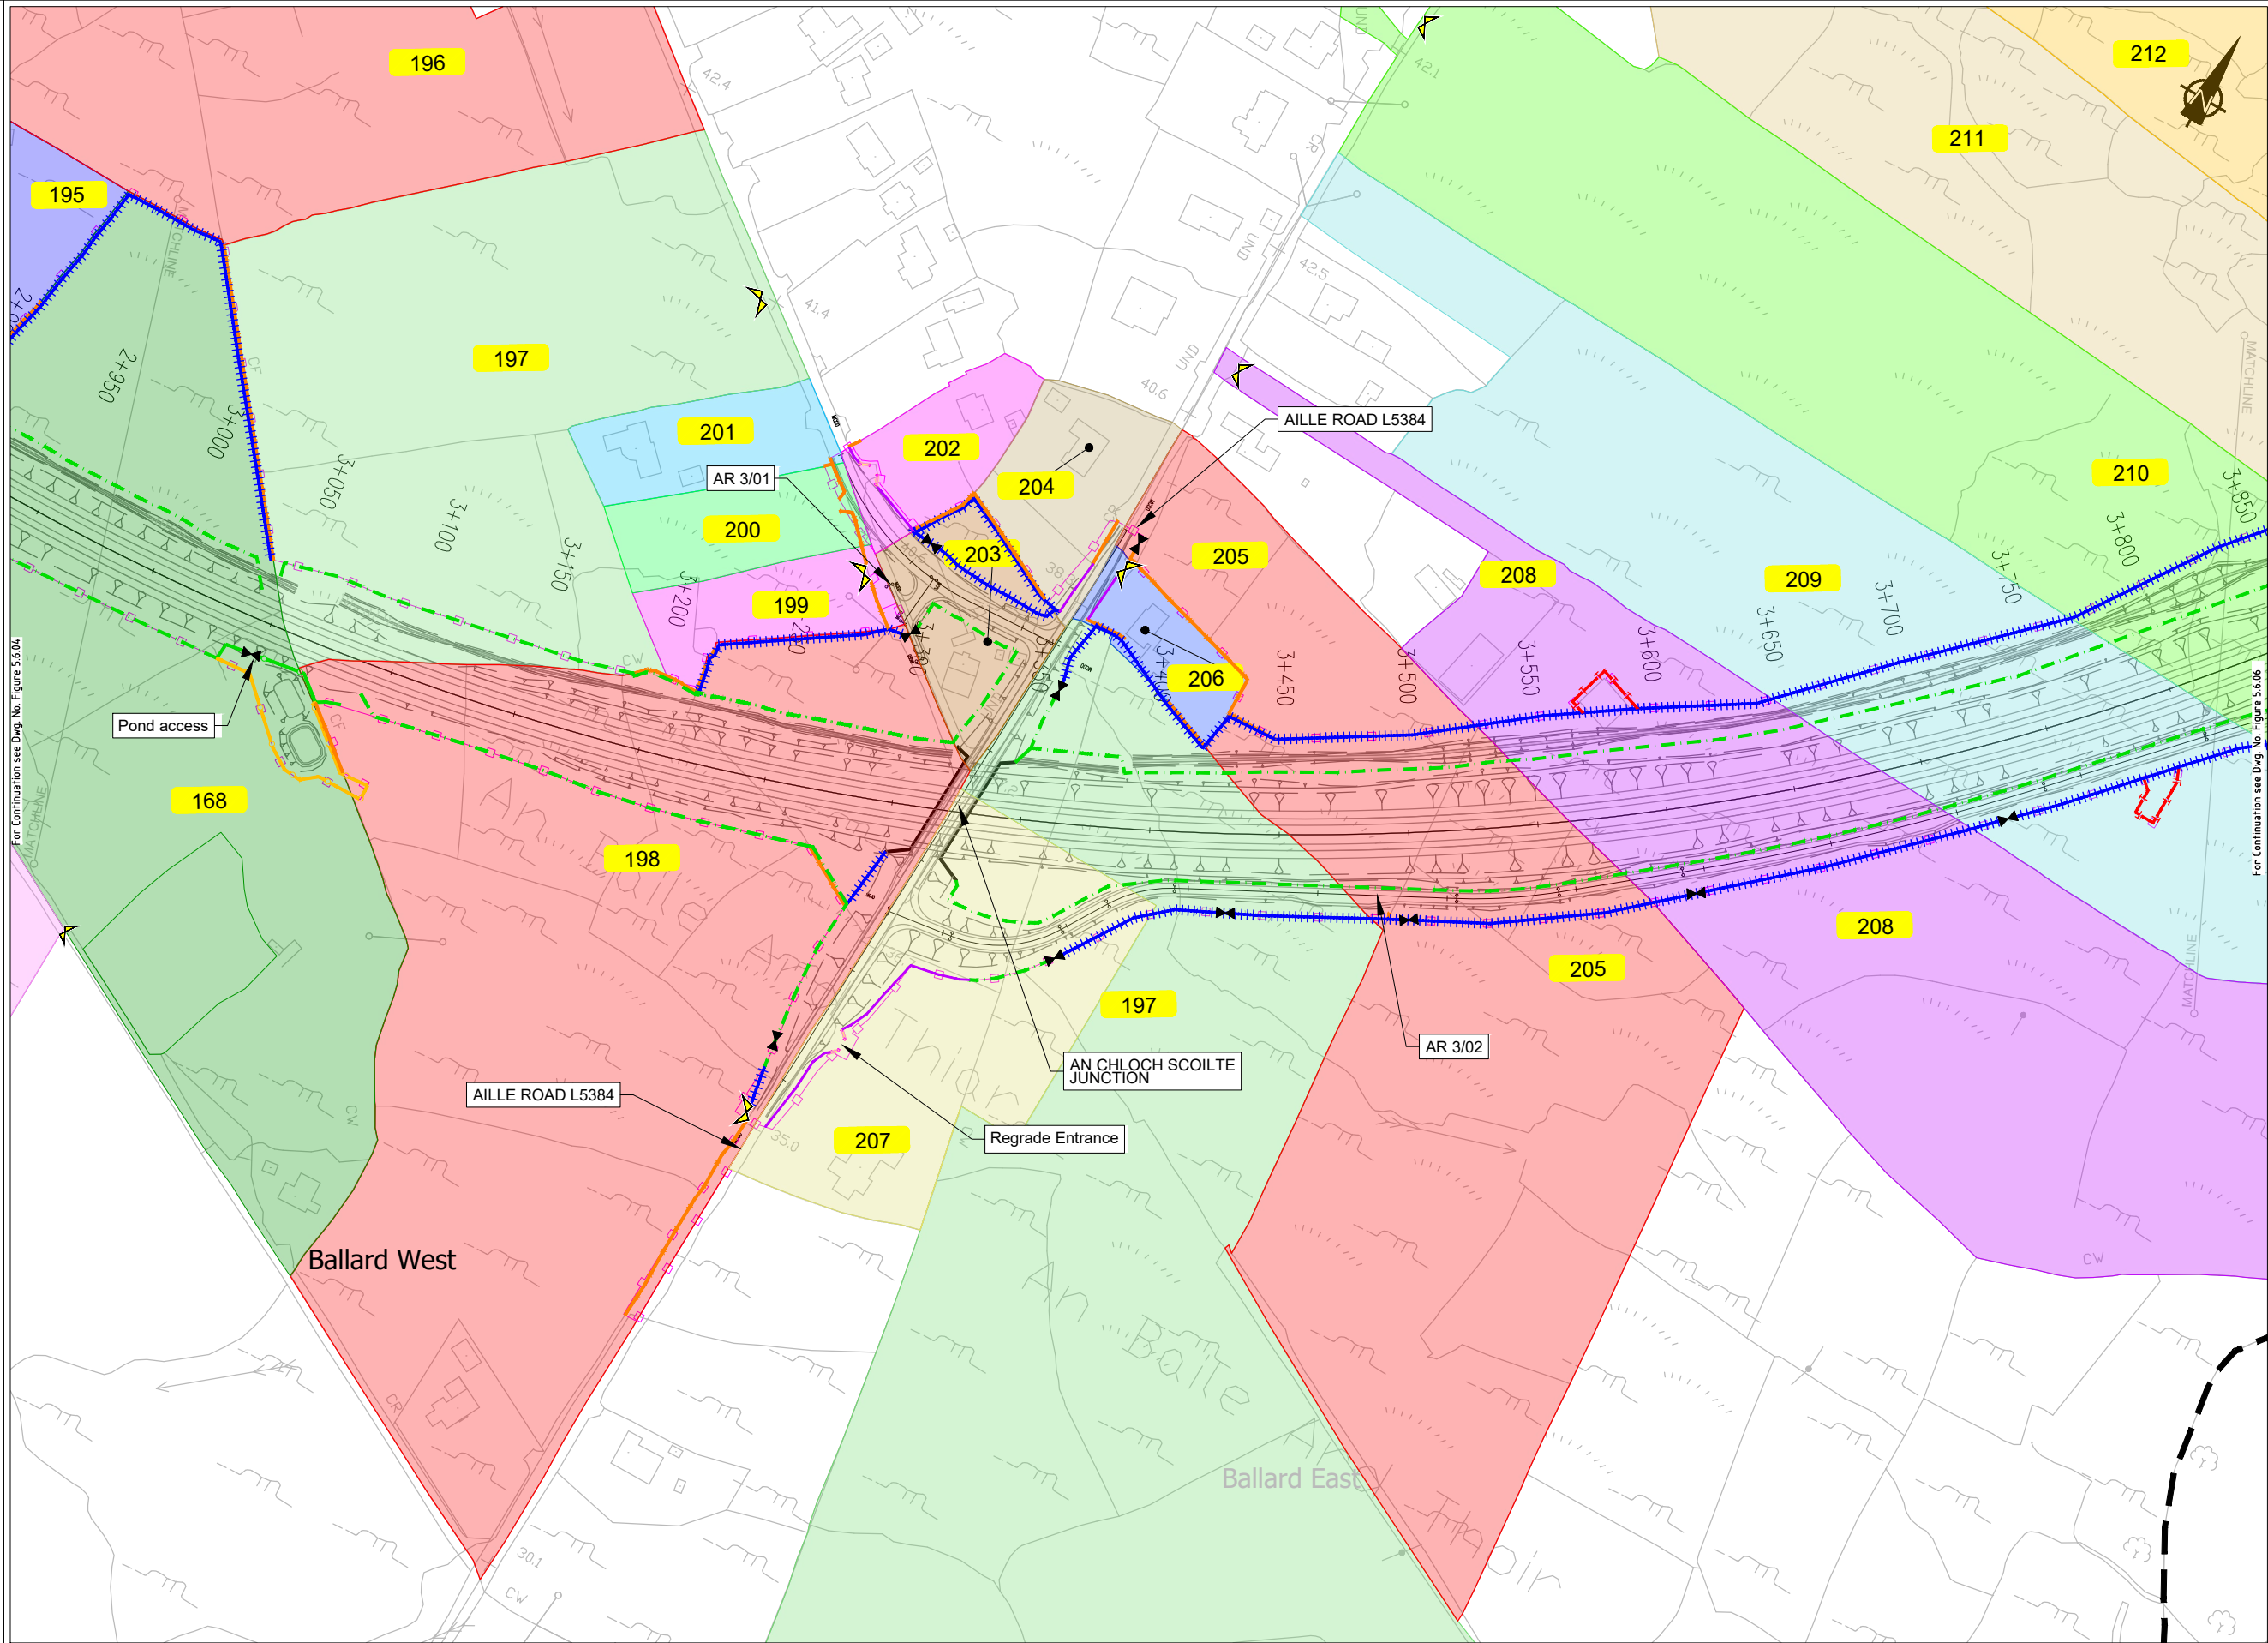

EIA REPORT

Legend:

City Boundary

Assessment Boundary

Proposed N6 GCRR

Structure

Plot Ref No.

Modified Plot Ref No.

Domestic Entrance
- For Accesses see CC-SCD-02753, CC-SCD-02401, GCRR-SK-C-001

Field Entrance
- For Gates see CC-SCD-02754, CC-SCD-00309 to CC-SCD-00311

Maintain Existing Access/Gate

Blockwork / Stone Wall

Retaining Wall

Timber Post and Rail to CC-SCD-00301

Mammal Resistant Fencing:
- Timber Post and Rail to CC-SCD-00319

Paladin Security Fencing

Mammal Resistant Paladin Security Fencing

Otter Proof Fencing to GCOB-300-D-101

Maintain Existing Boundary

Stud Fencing Type B to CC-SCD-00322

Temporary Fencing

Consultant

ARUP

Corporate House
City East Business Park
Ballybrit, Galway, Ireland.

Tel +353 (0)91 460675
www.N6GalwayCity.ie
www.arup.ie

Job Title
N6 Galway City Ring Road

Scale
1:2500 @ A3

Date
February 2025

I1	28/02/2025	KJ	MH	EMC
Issue	Date	By	Chkd	Appd

Drawing Title
Landowner Accommodation Works Details

Sheet 5 of 30

Drawing Status
For Information


Job No
233985

Drawing No
Figure 5.6.05

Issue
11

Do not scale
\\global\europa\dublin\jobs\233000\233985-004, Internal\4-02 Drawings\4-02-19 Environmental\Update\2024\EA N6GCRR\6.20-2024 Chapter 5\Figure 5.6.01 to 5.6.30_2024.dwg

© Arup

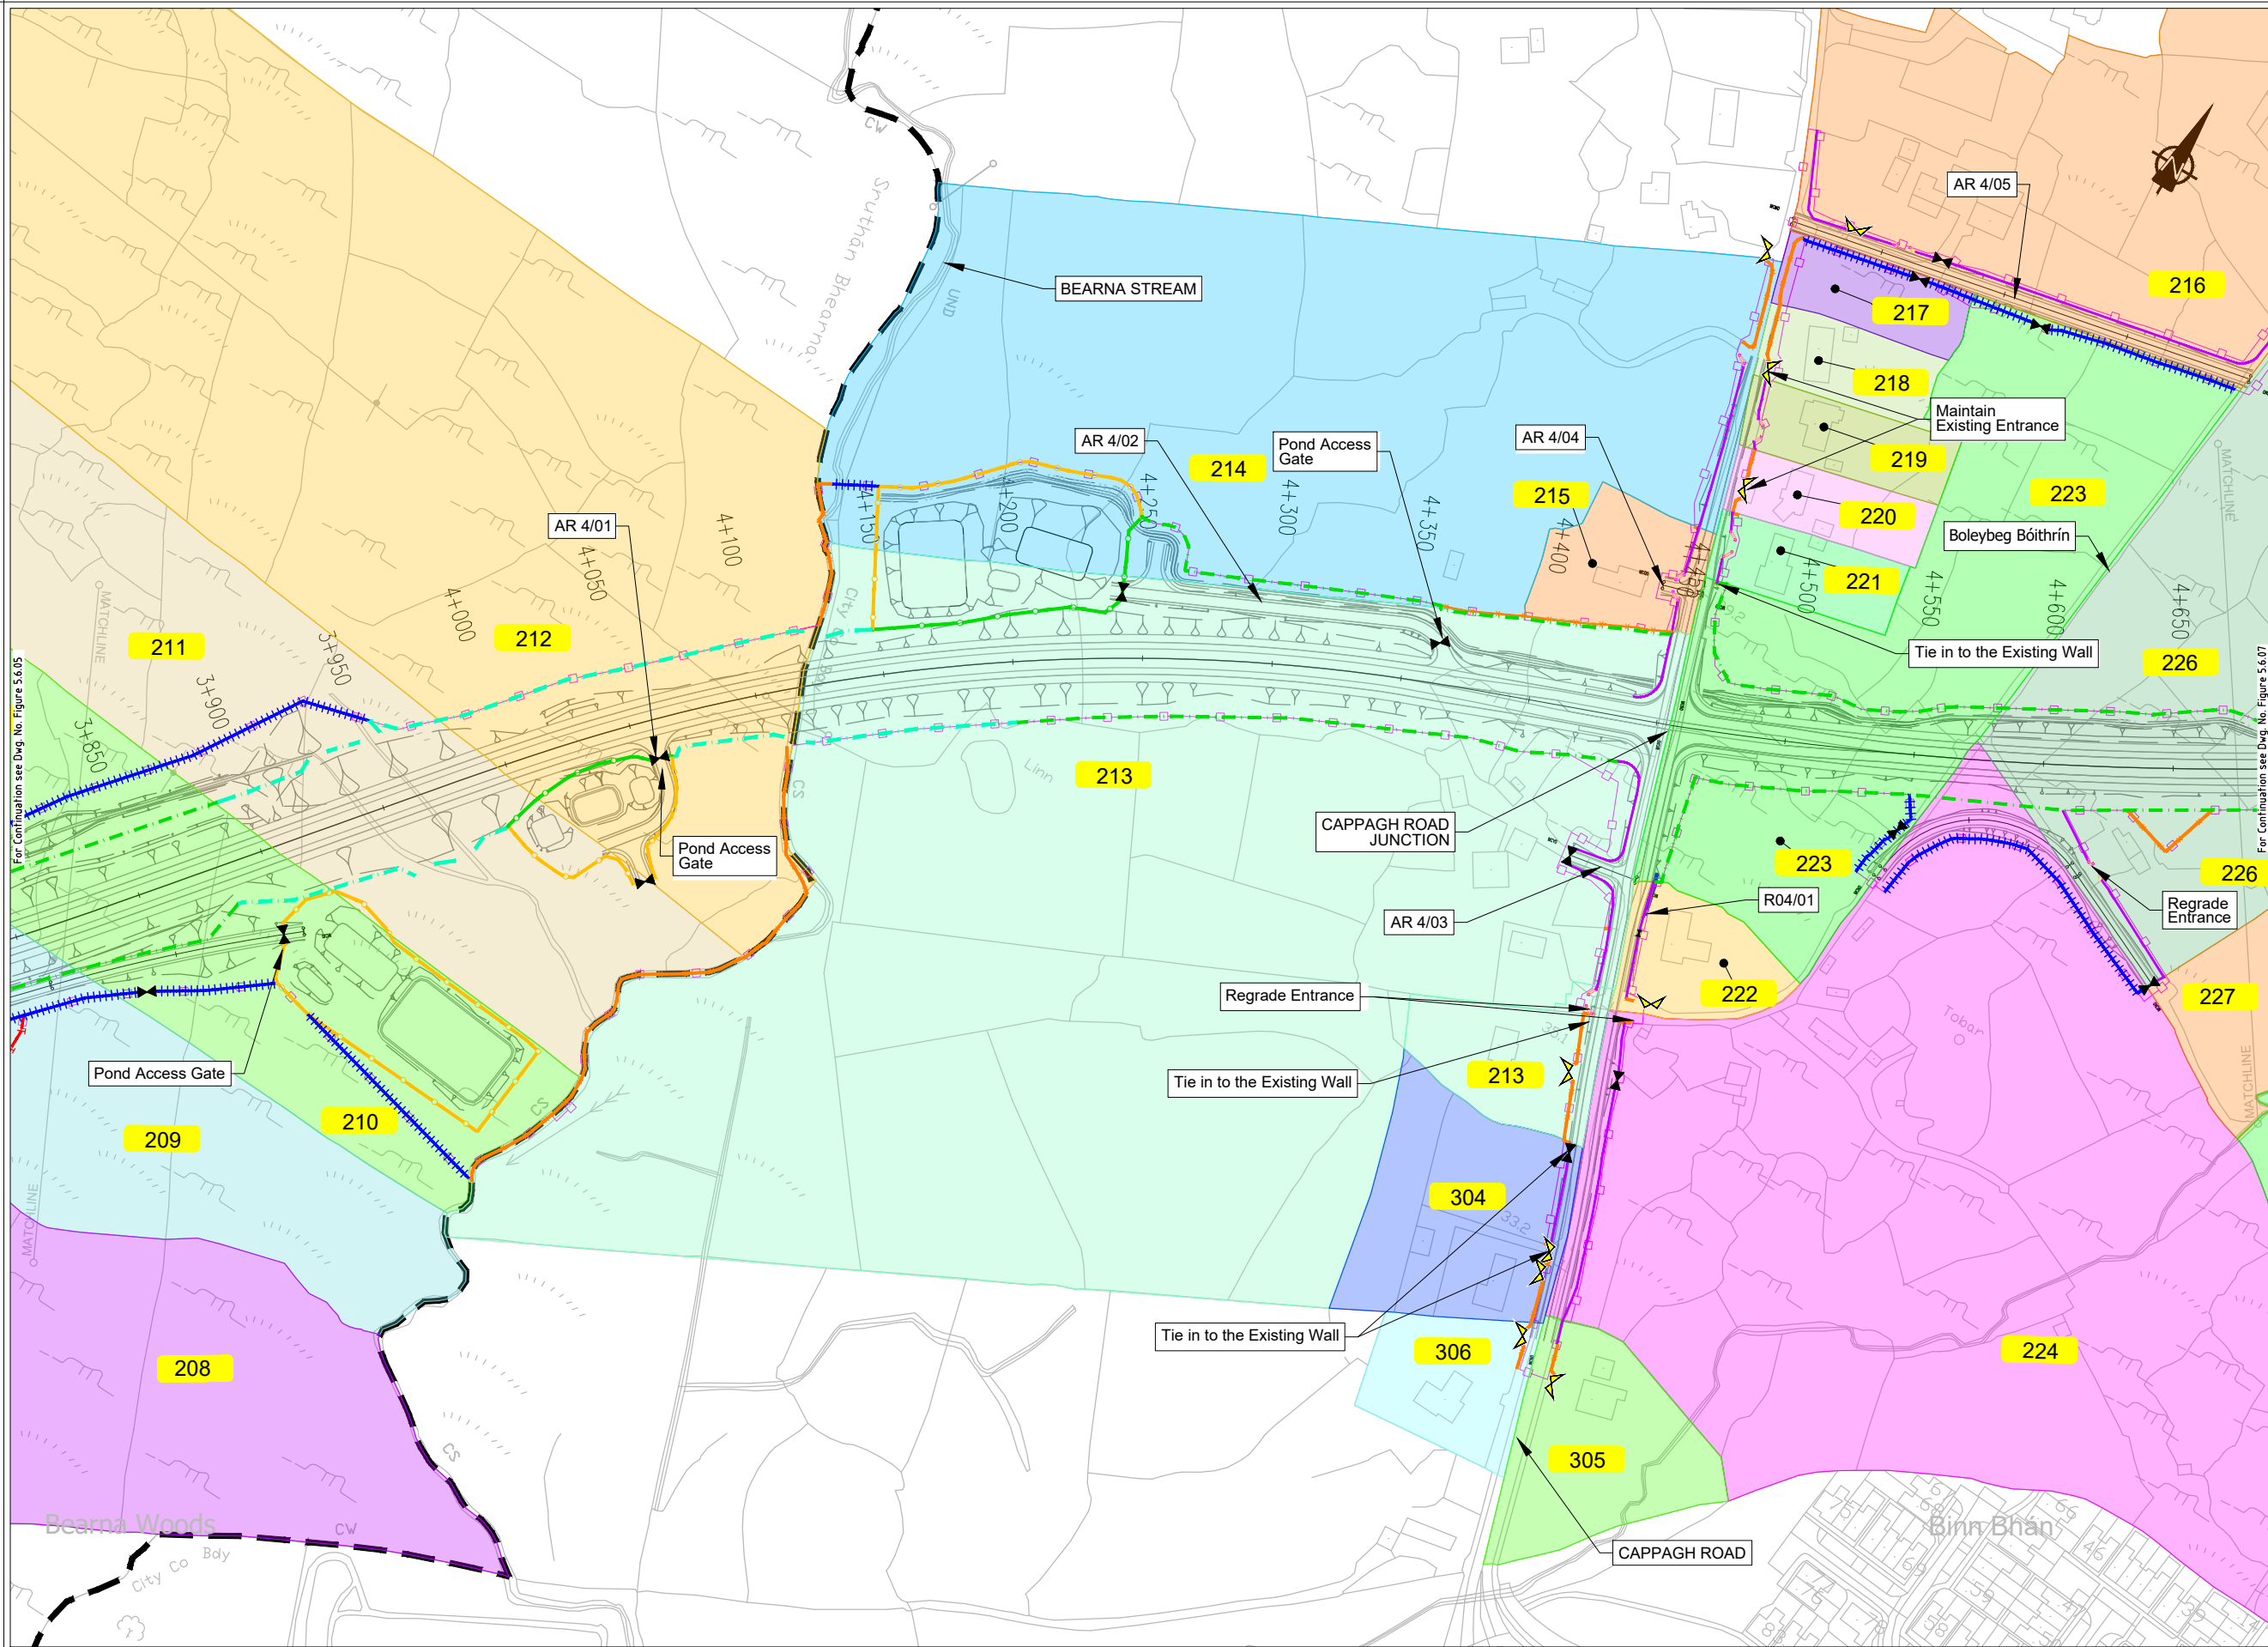

EIA REPORT

Legend:

City Boundary

Assessment Boundary

Proposed N6 GCRR

Structure

000

Plot Ref No.

000°

000°°

Modified Plot Ref No.

Domestic Entrance
- For Accesses see CC-SCD-02753, CC-SCD-02401, GCRR-SK-C-001

Field Entrance
- For Gates see CC-SCD-02754, CC-SCD-00309 to CC-SCD-00311

Maintain Existing Access/Gate

Blockwork / Stone Wall

Retaining Wall

Timber Post and Rail to CC-SCD-00301

Mammal Resistant Fencing:
- Timber Post and Rail to CC-SCD-00319

Paladin Security Fencing

Mammal Resistant Paladin Security Fencing

Otter Proof Fencing to GCOB-300-D-101

Maintain Existing Boundary

Stud Fencing Type B to CC-SCD-00322

Temporary Fencing

© National Mapping Division of Taithe Éireann. All rights reserved. Licence number CYAL50333446

Clients

An Roinn Iompair
Department of Transport

Tionscadal Éireann
Project Ireland
2040

Comhairle Chontae na Gaillimhe
Galway County Council

TII

Key Plan

Consultant

ARUP

Corporate House
City East Business Park
Ballybrit, Galway, Ireland.

Tel +353 (0)91 460675
www.N6GalwayCity.ie
www.arup.ie

Job Title

N6 Galway City Ring Road

Scale

1:2500 @ A3

Date:

February 2025

I1

28/02/2025

KJ

MH

EMC

Issue

Date

By

Chkd

Appd

Drawing Title

Landowner Accommodation
Works Details
Sheet 6 of 30

Drawing Status

For Information

Job No

233985


Drawing No

Figure 5.6.06

Issue

11

Do not scale
\\global\europa\dublin\jobs\233000\233985-004, Internal\4-02 Drawings\4-02-19 Environmental\Update\2024\EA N6GCRR\6.20-2024 Chapter 5\Figure 5.6.01 to 5.6.30_2024.dwg
© Arup

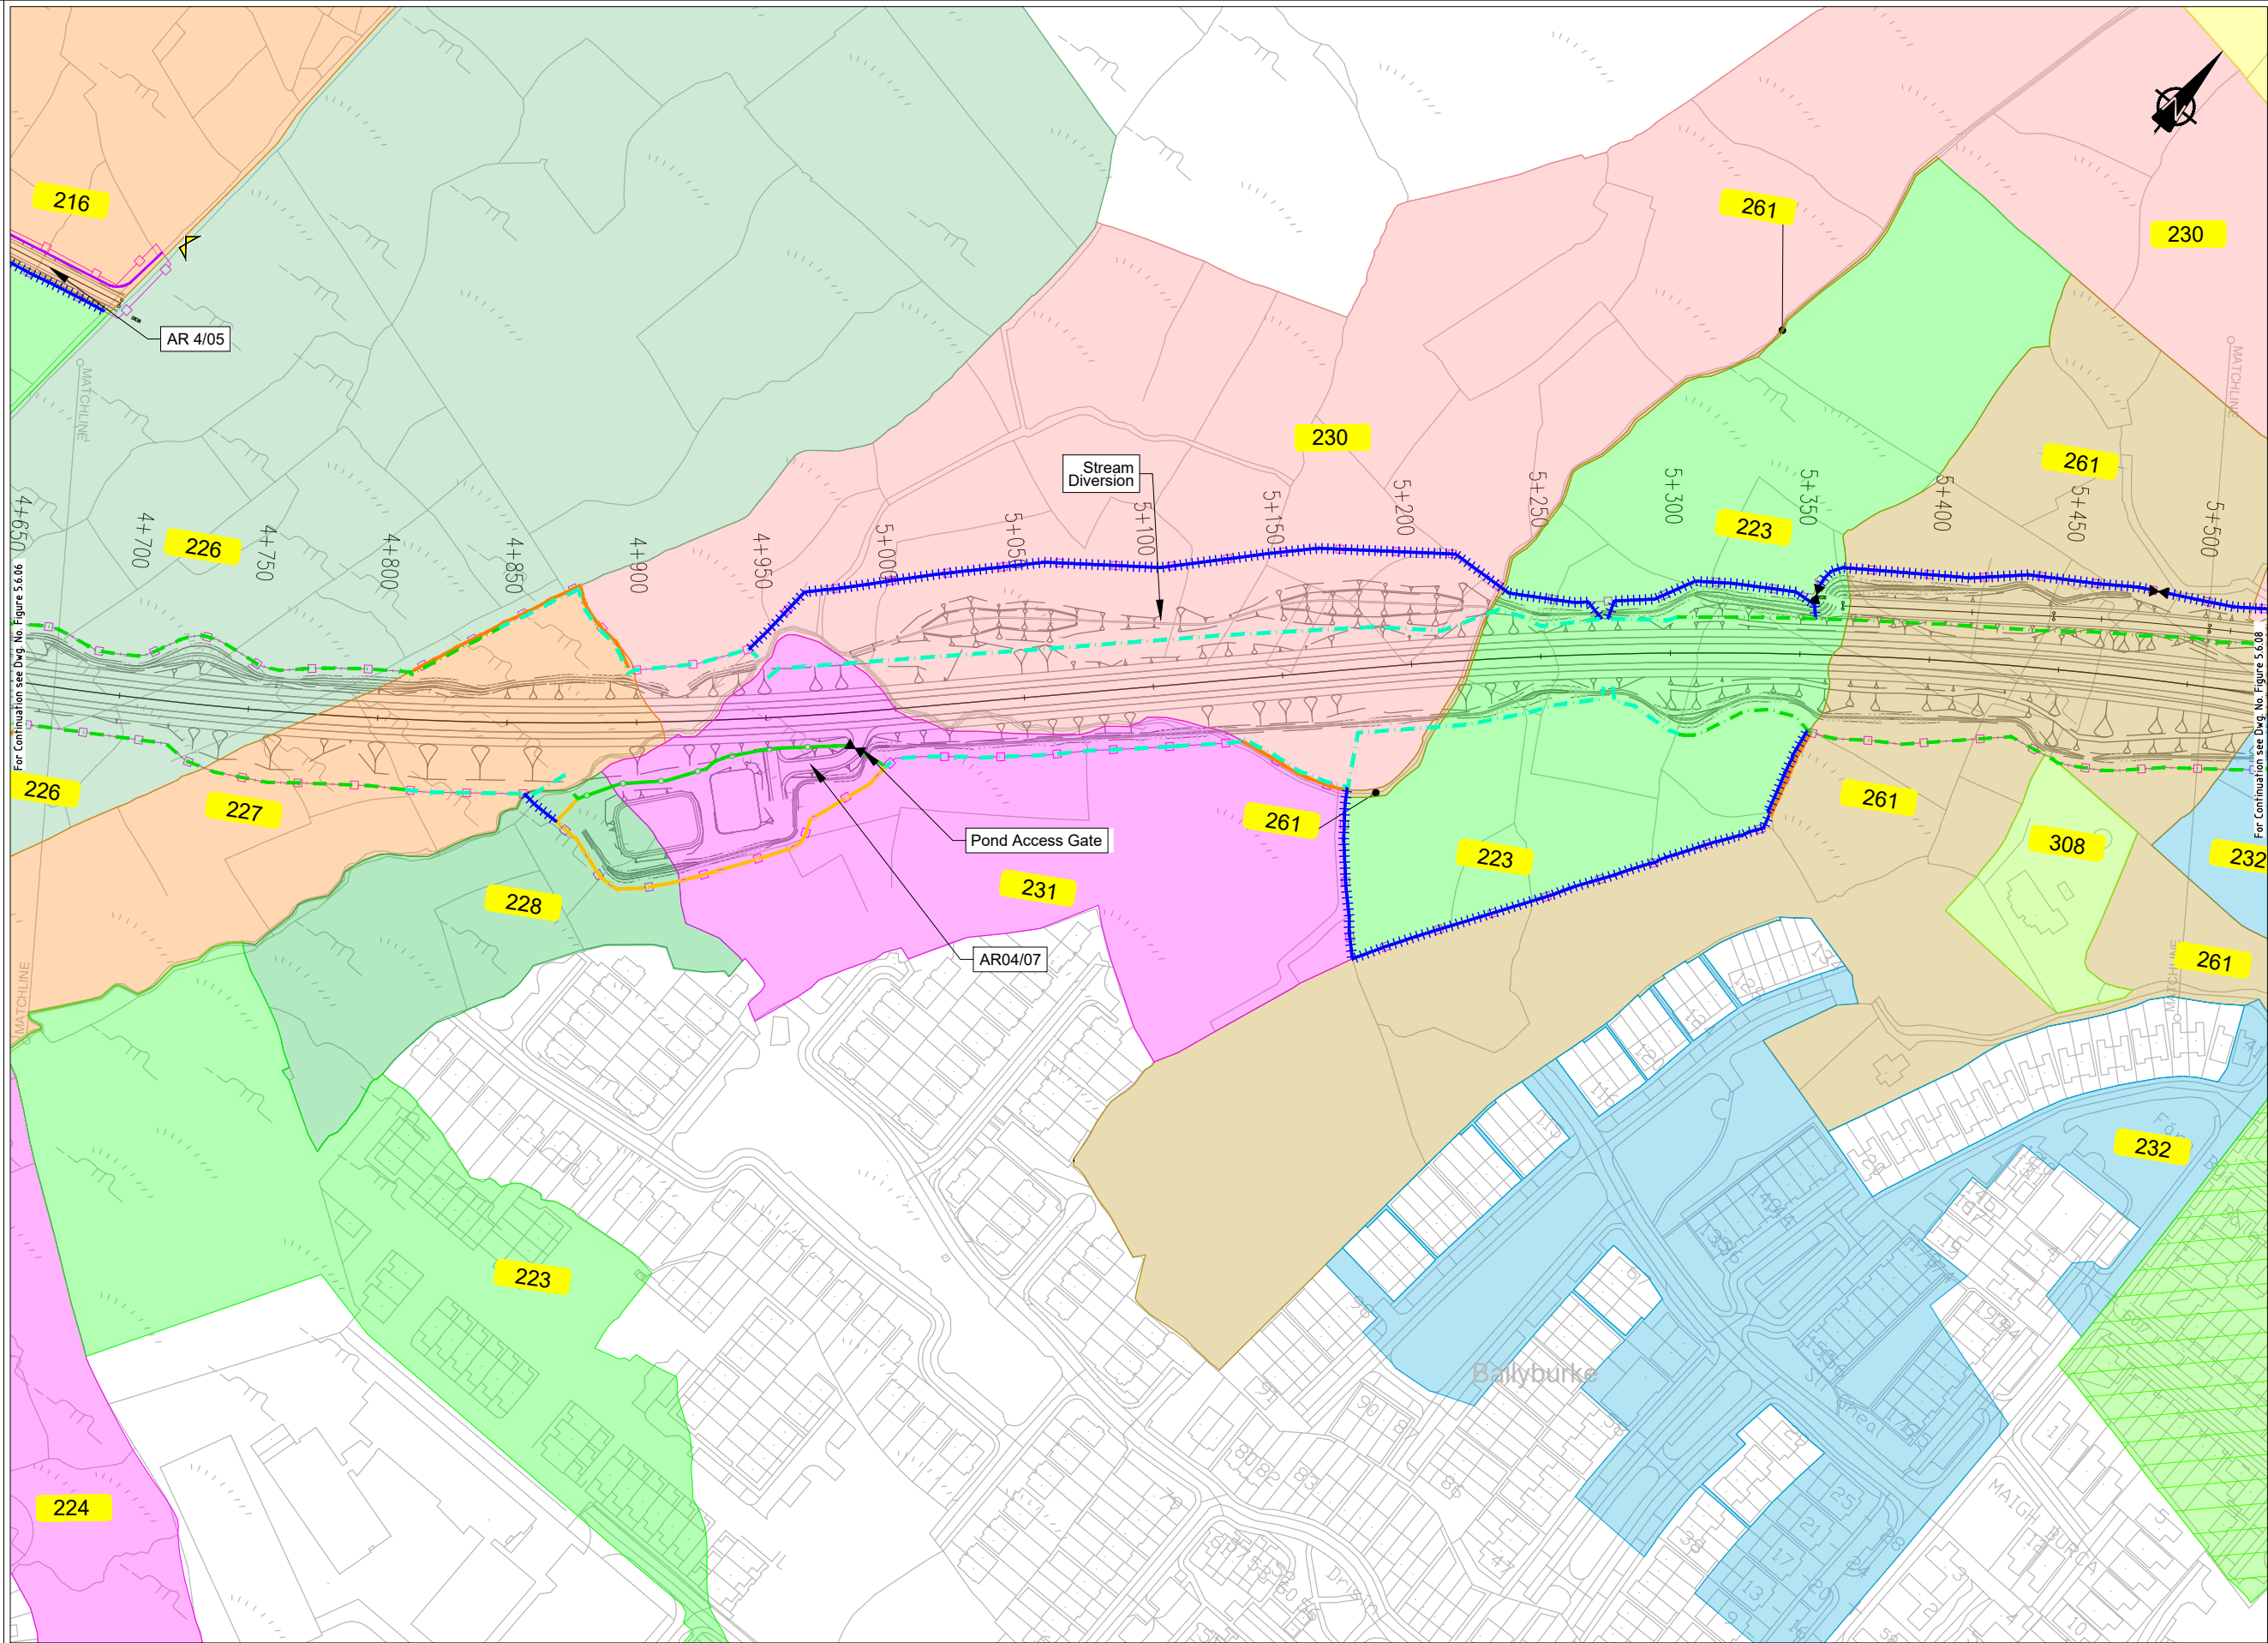

EIA REPORT

Legend:

City Boundary

Assessment Boundary

Proposed N6 GCRR

Structure

000

Plot Ref No.

000°

000°°

Modified Plot Ref No.

Domestic Entrance

- For Accesses see CC-SCD-02753, CC-SCD-02401, GCRR-SK-C-001

Field Entrance

- For Gates see CC-SCD-02754, CC-SCD-00309 to CC-SCD-00311

Maintain Existing Access/Gate

Blockwork / Stone Wall

Retaining Wall

Timber Post and Rail to CC-SCD-00301

Mammal Resistant Fencing:

- Timber Post and Rail to CC-SCD-00319

Paladin Security Fencing

Mammal Resistant Paladin Security Fencing

Otter Proof Fencing to GCOB-300-D-101

Maintain Existing Boundary

Stud Fencing Type B to CC-SCD-00322

Temporary Fencing

© National Mapping Division of Taithe Éireann. All rights reserved. Licence number CYAL50333446

Clients

An Roinn Iompair

Department of Transport

Comhairle Chontae na Gaillimhe

Galway County Council

Tionscadal Éireann

Project Ireland

2040

Galway City

Transport Project

TII

Transport Infrastructure Ireland

Key Plan

Consultant

ARUP

Corporate House
City East Business Park
Ballybrit, Galway, Ireland.

Tel +353 (0)91 460675
www.N6GalwayCity.ie
www.arup.ie

Job Title

N6 Galway City Ring Road

Scale

1:2500 @ A3

Date:

February 2025

I1	28/02/2025	KJ	MH	EMC
Issue	Date	By	Chkd	Appd

Drawing Title

Landowner Accommodation
Works Details
Sheet 7 of 30

Drawing Status

For Information

Job No

233985

Drawing No


Figure 5.6.07

Issue

11

Do not scale
\\global\europa\dublin\jobs\233000\233985-004_ Internal\4-02 Drawings\4-02-19 Environmental\Update\2024\EIA N6GCRR\6.20-2024 Chapter 5\Figure 5.6.01 to 5.6.30_2024.dwg

© Arup

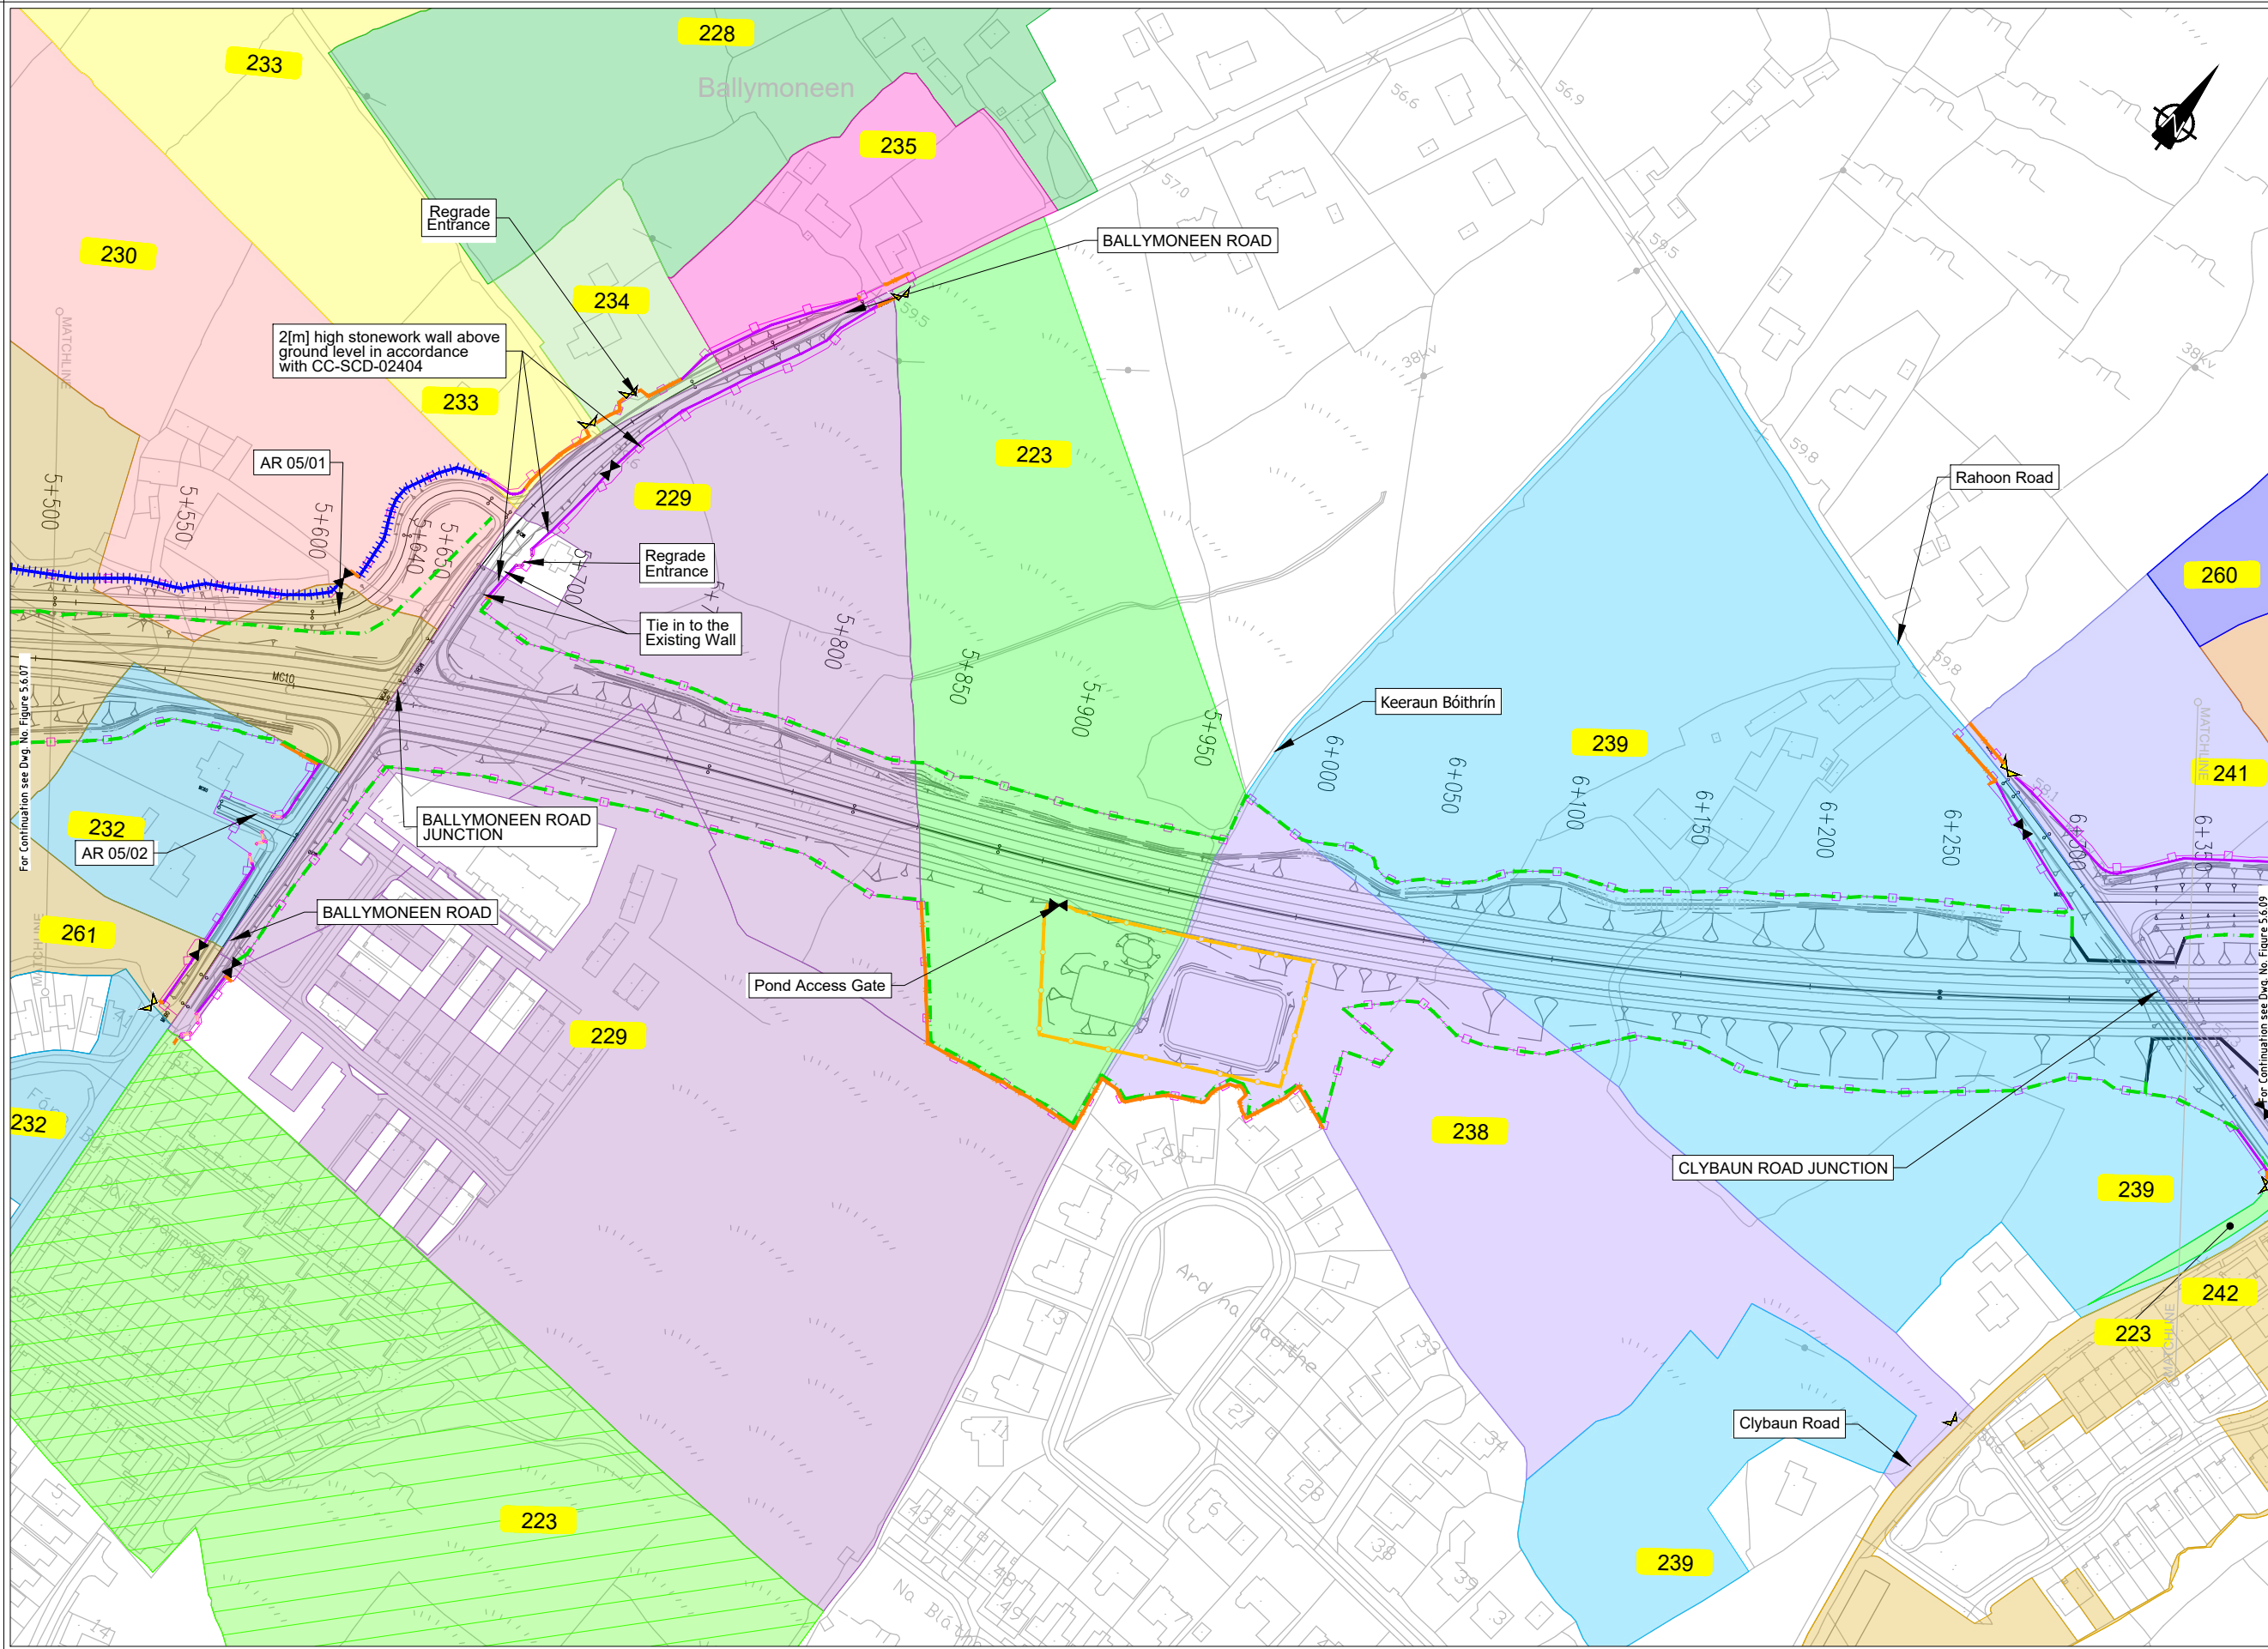

EIA REPORT

Legend:

City Boundary

Assessment Boundary

Proposed N6 GCRR

Structure

000

Plot Ref No.

000°

000°°

Modified Plot Ref No.

Domestic Entrance
- For Accesses see CC-SCD-02753, CC-SCD-02401, GCRR-SK-C-001

Field Entrance
- For Gates see CC-SCD-02754, CC-SCD-00309 to CC-SCD-00311

Maintain Existing Access/Gate

Blockwork / Stone Wall

Retaining Wall

Timber Post and Rail to CC-SCD-00301

Mammal Resistant Fencing:
- Timber Post and Rail to CC-SCD-00319

Paladin Security Fencing

Mammal Resistant Paladin Security Fencing

Otter Proof Fencing to GCOB-300-D-101

Maintain Existing Boundary

Stud Fencing Type B to CC-SCD-00322

Temporary Fencing

© National Mapping Division of Taithe Éireann. All rights reserved. Licence number CYAL50333446

Clients

An Roinn Iompair
Department of Transport

Comhairle Chontae na Gaillimhe
Galway County Council

Tionscadal Éireann
Project Ireland
2040

Galway City
Transport Project

TIIP

Borradh na hEiríann
Transport Infrastructure Ireland

Key Plan

Consultant

ARUP

Corporate House
City East Business Park
Ballybrit, Galway, Ireland.

Tel +353 (0)91 460675
www.N6GalwayCity.ie
www.arup.ie

Job Title

N6 Galway City Ring Road

Scale

1:2500 @ A3

Date:

February 2025

Drawing Title

Landowner Accommodation
Works Details
Sheet 8 of 30

Drawing Status

For Information

Job No

233985

Drawing No

Figure 5.6.08


Issue

11

Do not scale

\\global\europa\dublin\jobs\233000\233985-004, Internal\4-02 Drawings\4-02-19 Environmental\Update\2024\EA N6GCRR\6.20-2024 Chapter 5\Figure 5.6.01 to 5.6.30_2024.dwg

© Arup

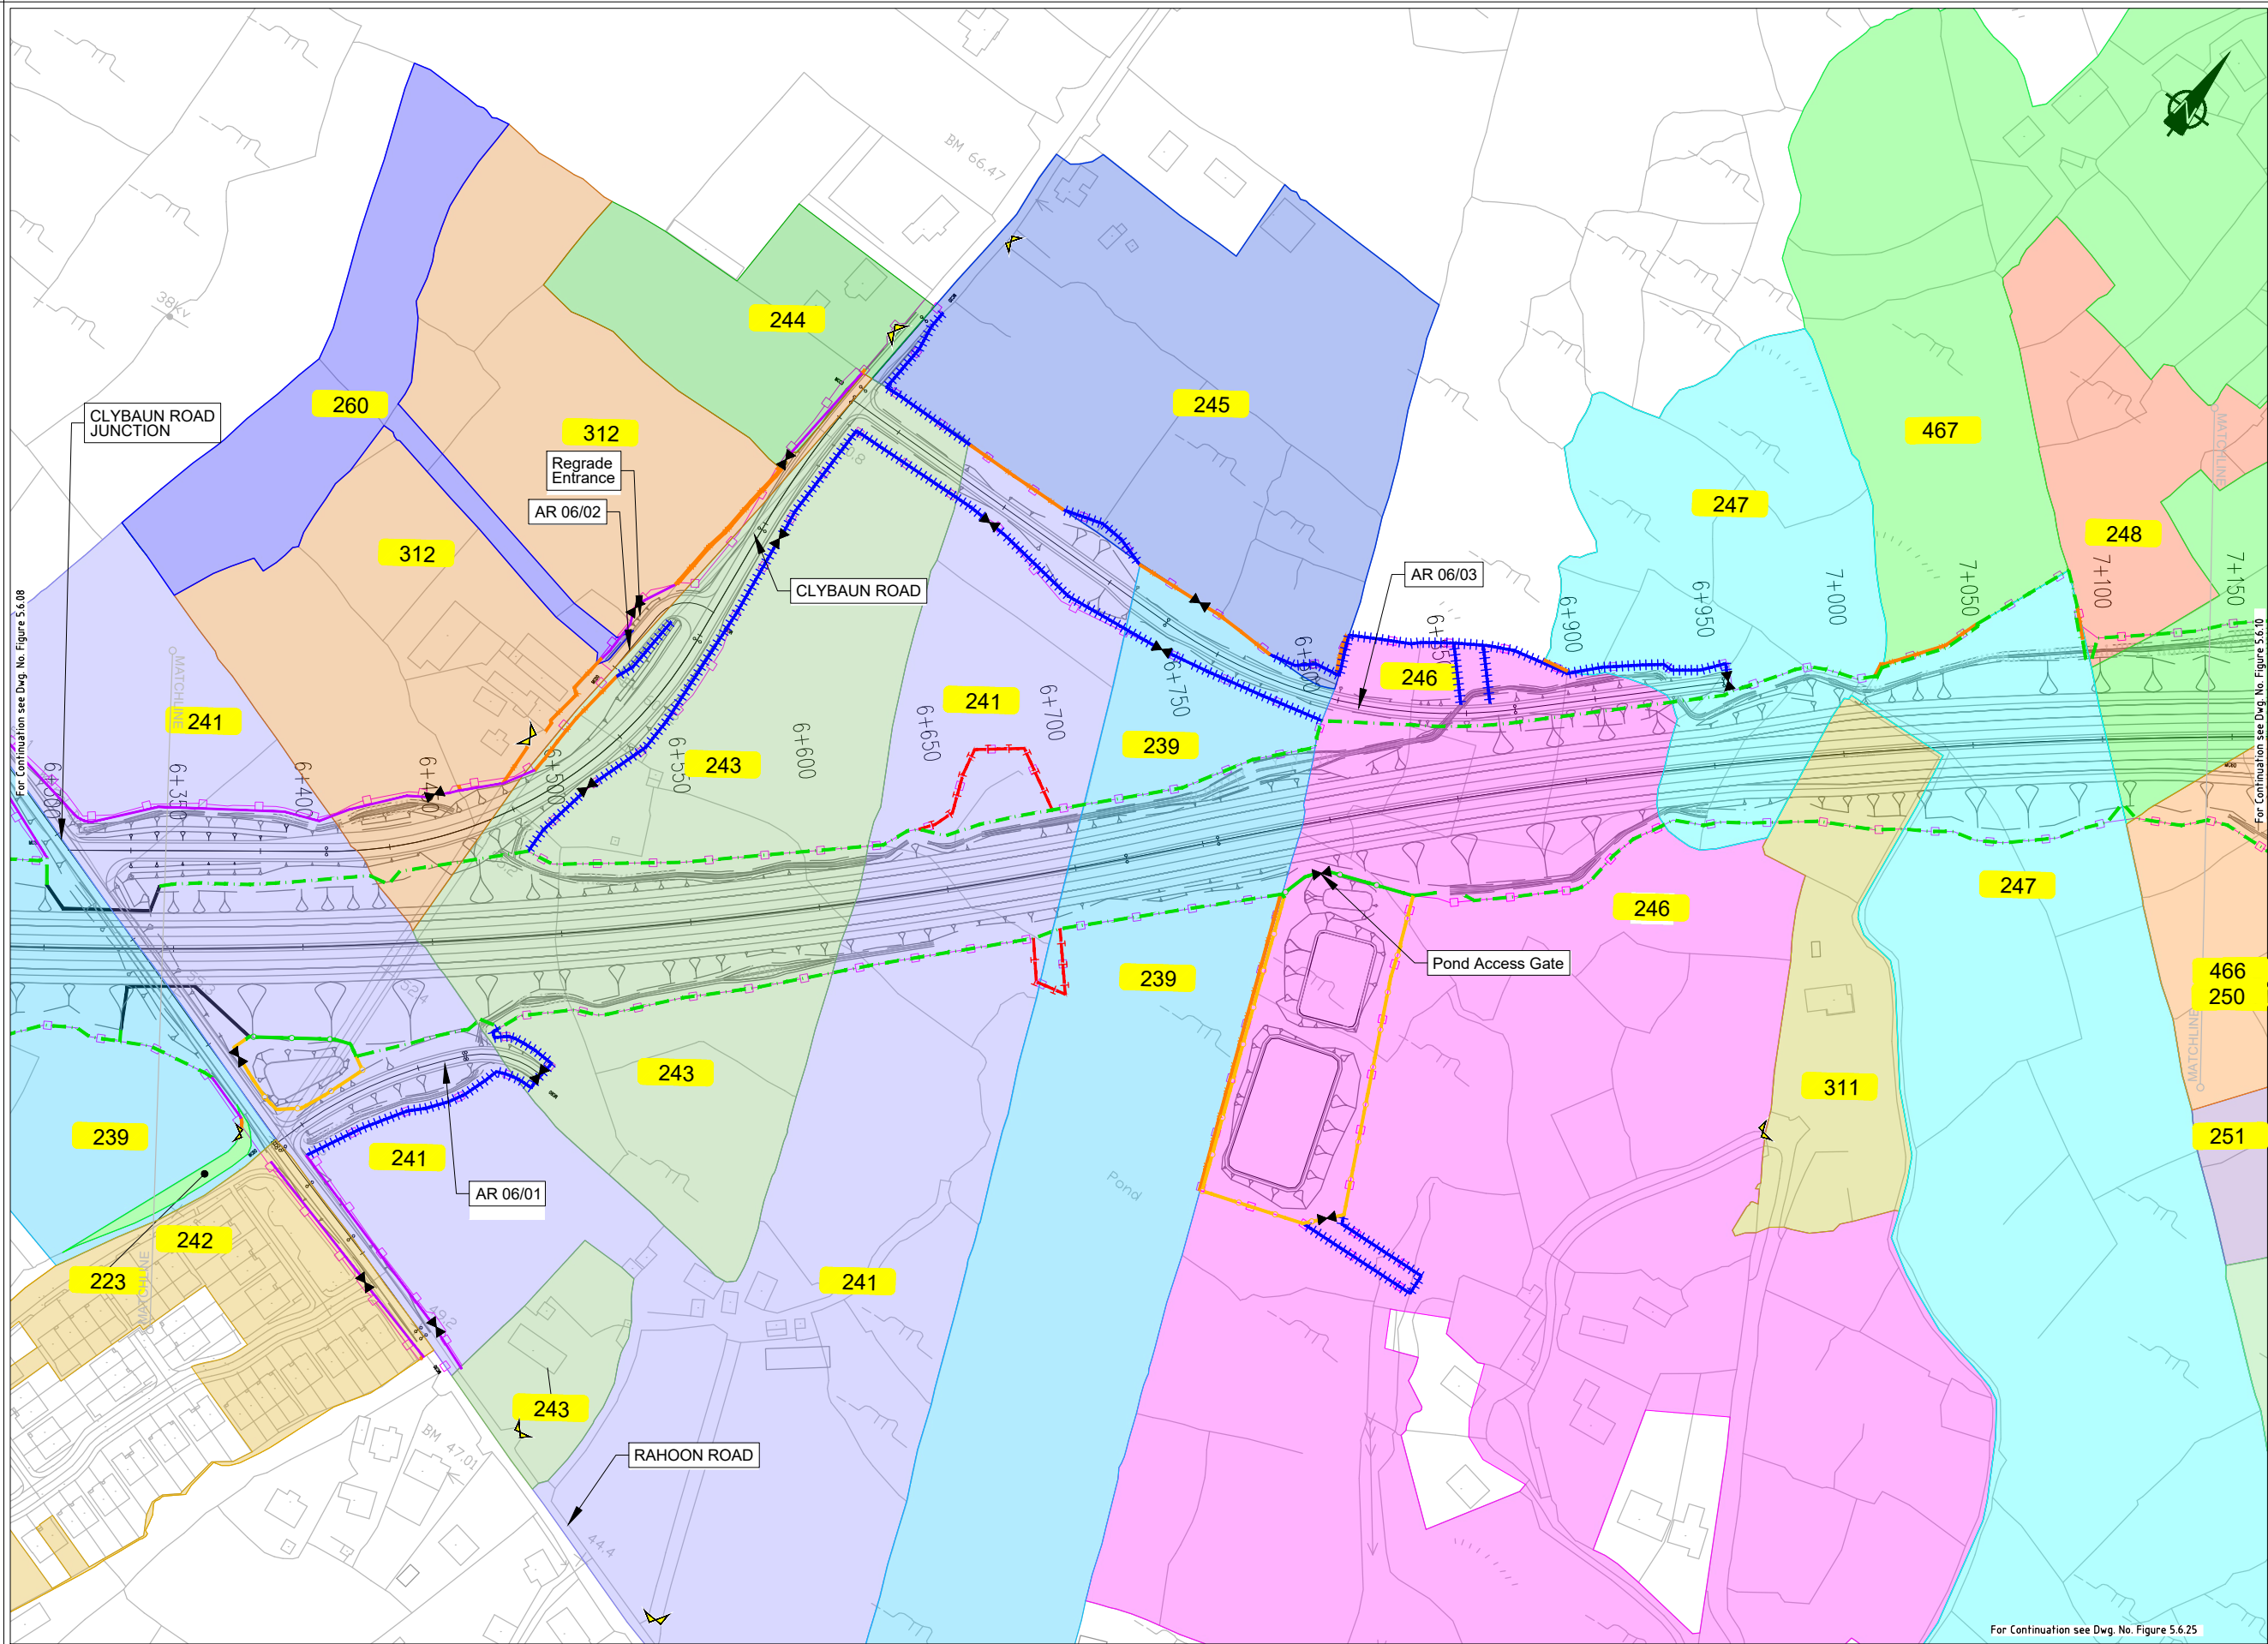

EIA REPORT

Legend:

City Boundary

Assessment Boundary

Proposed N6 GCRR

Structure

000

Plot Ref No.

000°

000°°

Modified Plot Ref No.

Domestic Entrance
- For Accesses see CC-SCD-02753, CC-SCD-02401, GCRR-SK-C-001

Field Entrance
- For Gates see CC-SCD-02754, CC-SCD-00309 to CC-SCD-00311

Maintain Existing Access/Gate

Blockwork / Stone Wall

Retaining Wall

Timber Post and Rail to CC-SCD-00301

Mammal Resistant Fencing:
- Timber Post and Rail to CC-SCD-00319

Paladin Security Fencing

Mammal Resistant Paladin Security Fencing

Otter Proof Fencing to GCOB-300-D-101

Maintain Existing Boundary

Stud Fencing Type B to CC-SCD-00322

Temporary Fencing

National Mapping Division of Taithe Éireann. All rights reserved. Licence number CYAL50333446

Arup

Corporate House
City East Business Park
Ballybrit, Galway, Ireland.

Tel +353 (0)91 460675
www.N6GalwayCity.ie
www.arup.ie

Key Plan

ARUP

Corporate House
City East Business Park
Ballybrit, Galway, Ireland.

Tel +353 (0)91 460675
www.N6GalwayCity.ie
www.arup.ie

Job Title

N6 Galway City Ring Road

Scale

1:2500 @ A3

Date:

February 2025

Issue

Date

By

Chkd

Appd

28/02/2025

KJ

MH

EMC

Job No

233985

Drawing No

Figure 5.6.09

Issue

11

Drawing Title


Landowner Accommodation Works Details

Sheet 9 of 30

Drawing Status

For Information

Do not scale
\\global\europa\dublin\jobs\233000\233985-004 - Internal\4-02 Drawings\4-02-19 Environmental\Update\2024\EA N6GCRR\6.20-2024 Chapter 5\Figure 5.6.01 to 5.6.30_2024.dwg
© Arup

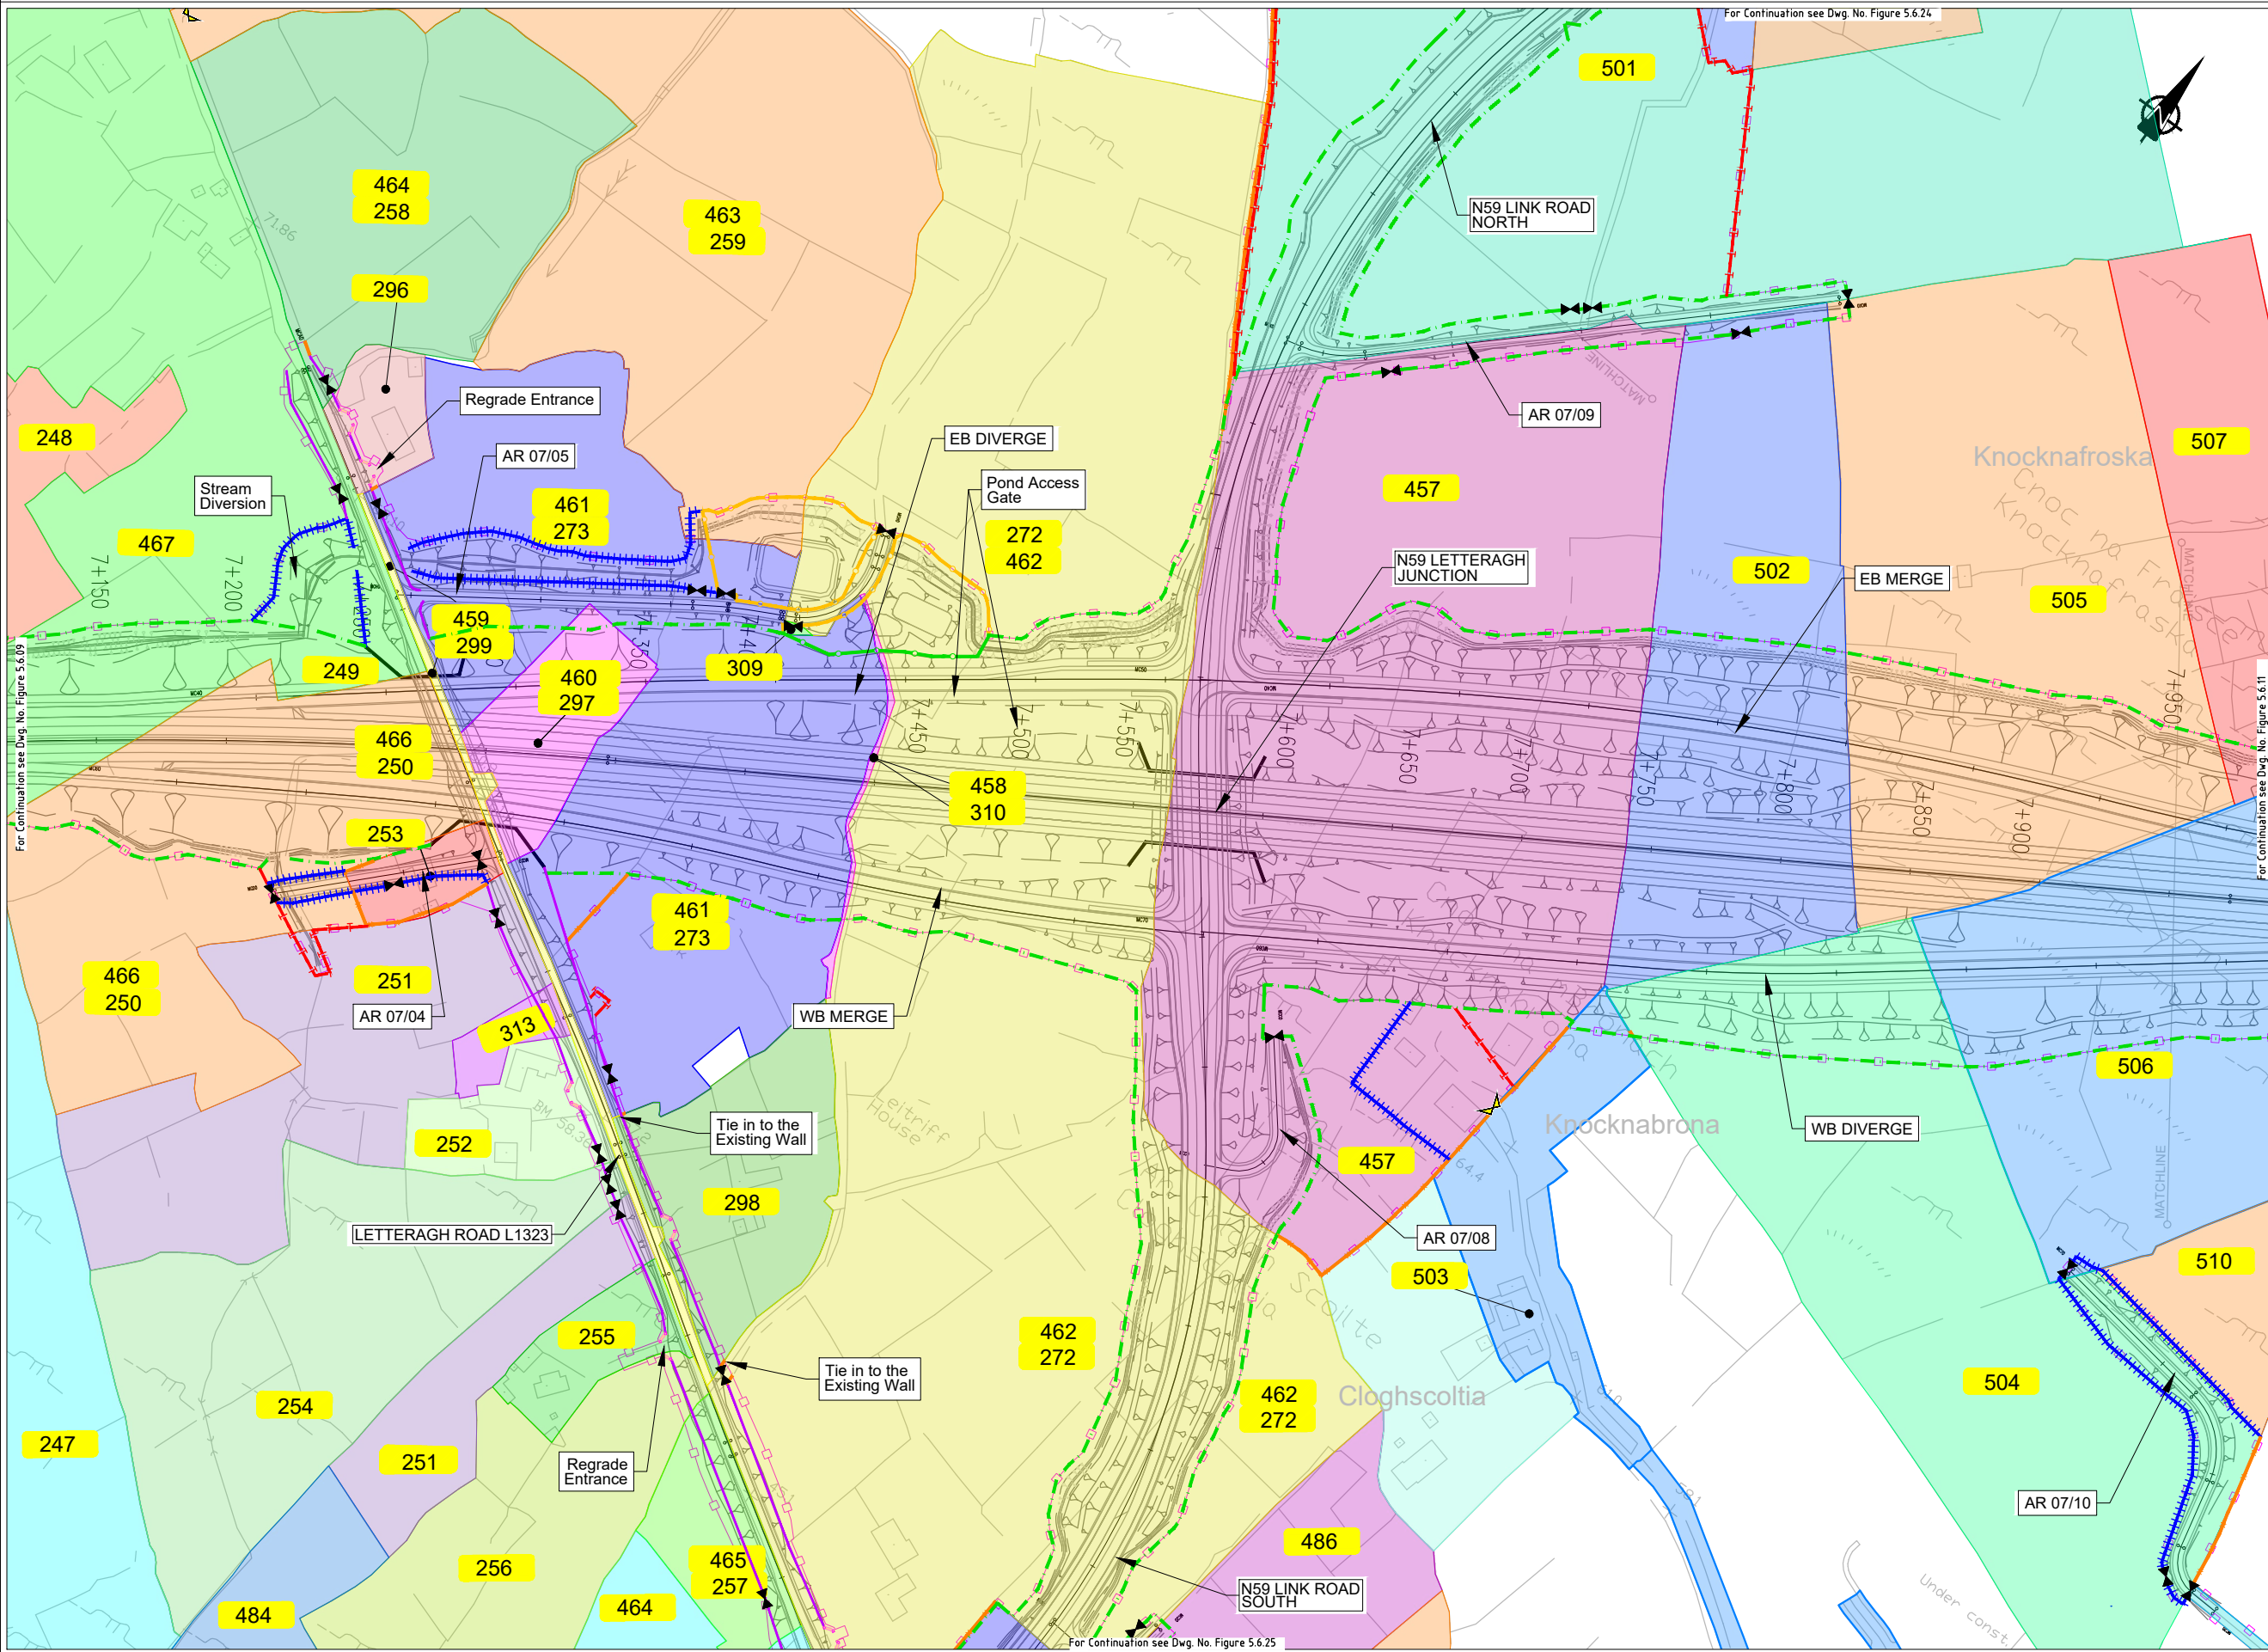

EIA REPORT

Legend:

City Boundary

Assessment Boundary

Proposed N6 GCRR

Structure

Plot Ref No.

Modified Plot Ref No.

Domestic Entrance
- For Accesses see CC-SCD-02753, CC-SCD-02401, GCRR-SK-C-001

Field Entrance
- For Gates see CC-SCD-02754, CC-SCD-00309 to CC-SCD-00311

Maintain Existing Access/Gate

Blockwork / Stone Wall

Retaining Wall

Timber Post and Rail to CC-SCD-00301

Mammal Resistant Fencing:
- Timber Post and Rail to CC-SCD-00319

Paladin Security Fencing

Mammal Resistant Paladin Security Fencing

Otter Proof Fencing to GCOB-300-D-101

Maintain Existing Boundary

Stud Fencing Type B to CC-SCD-00322

Temporary Fencing

© National Mapping Division of Taithe Éireann. All rights reserved. Licence number CYAL50333446

An Roinn Iompair
Department of Transport

Tionscadal Éireann
Project Ireland
2040

Comhairle Chontae na Gaillimhe
Galway County Council

Key Plan

Consultant

Corporate House
City East Business Park
Ballybrit, Galway, Ireland.

Tel +353 (0)91 460675
www.N6GalwayCity.ie
www.arup.ie

Job Title

N6 Galway City Ring Road

Scale

1:2500 @ A3

Date:

February 2025

I1	28/02/2025	KJ	MH	EMC
Issue	Date	By	Chkd	Appd

Drawing Title

Landowner Accommodation
Works Details
Sheet 10 of 30


Drawing Status


For Information

Job No	Drawing No	Issue
233985	Figure 5.6.10	11

Do not scale
\\global\europa\dublin\jobs\233000\233985-004 - Internal\4-02 Drawings\4-02-19 Environmental\Update\2024\EIA N6GCRR\6.20-2024 Chapter 5\Figure 5.6.01 to 5.6.30_2024.dwg

© Arup

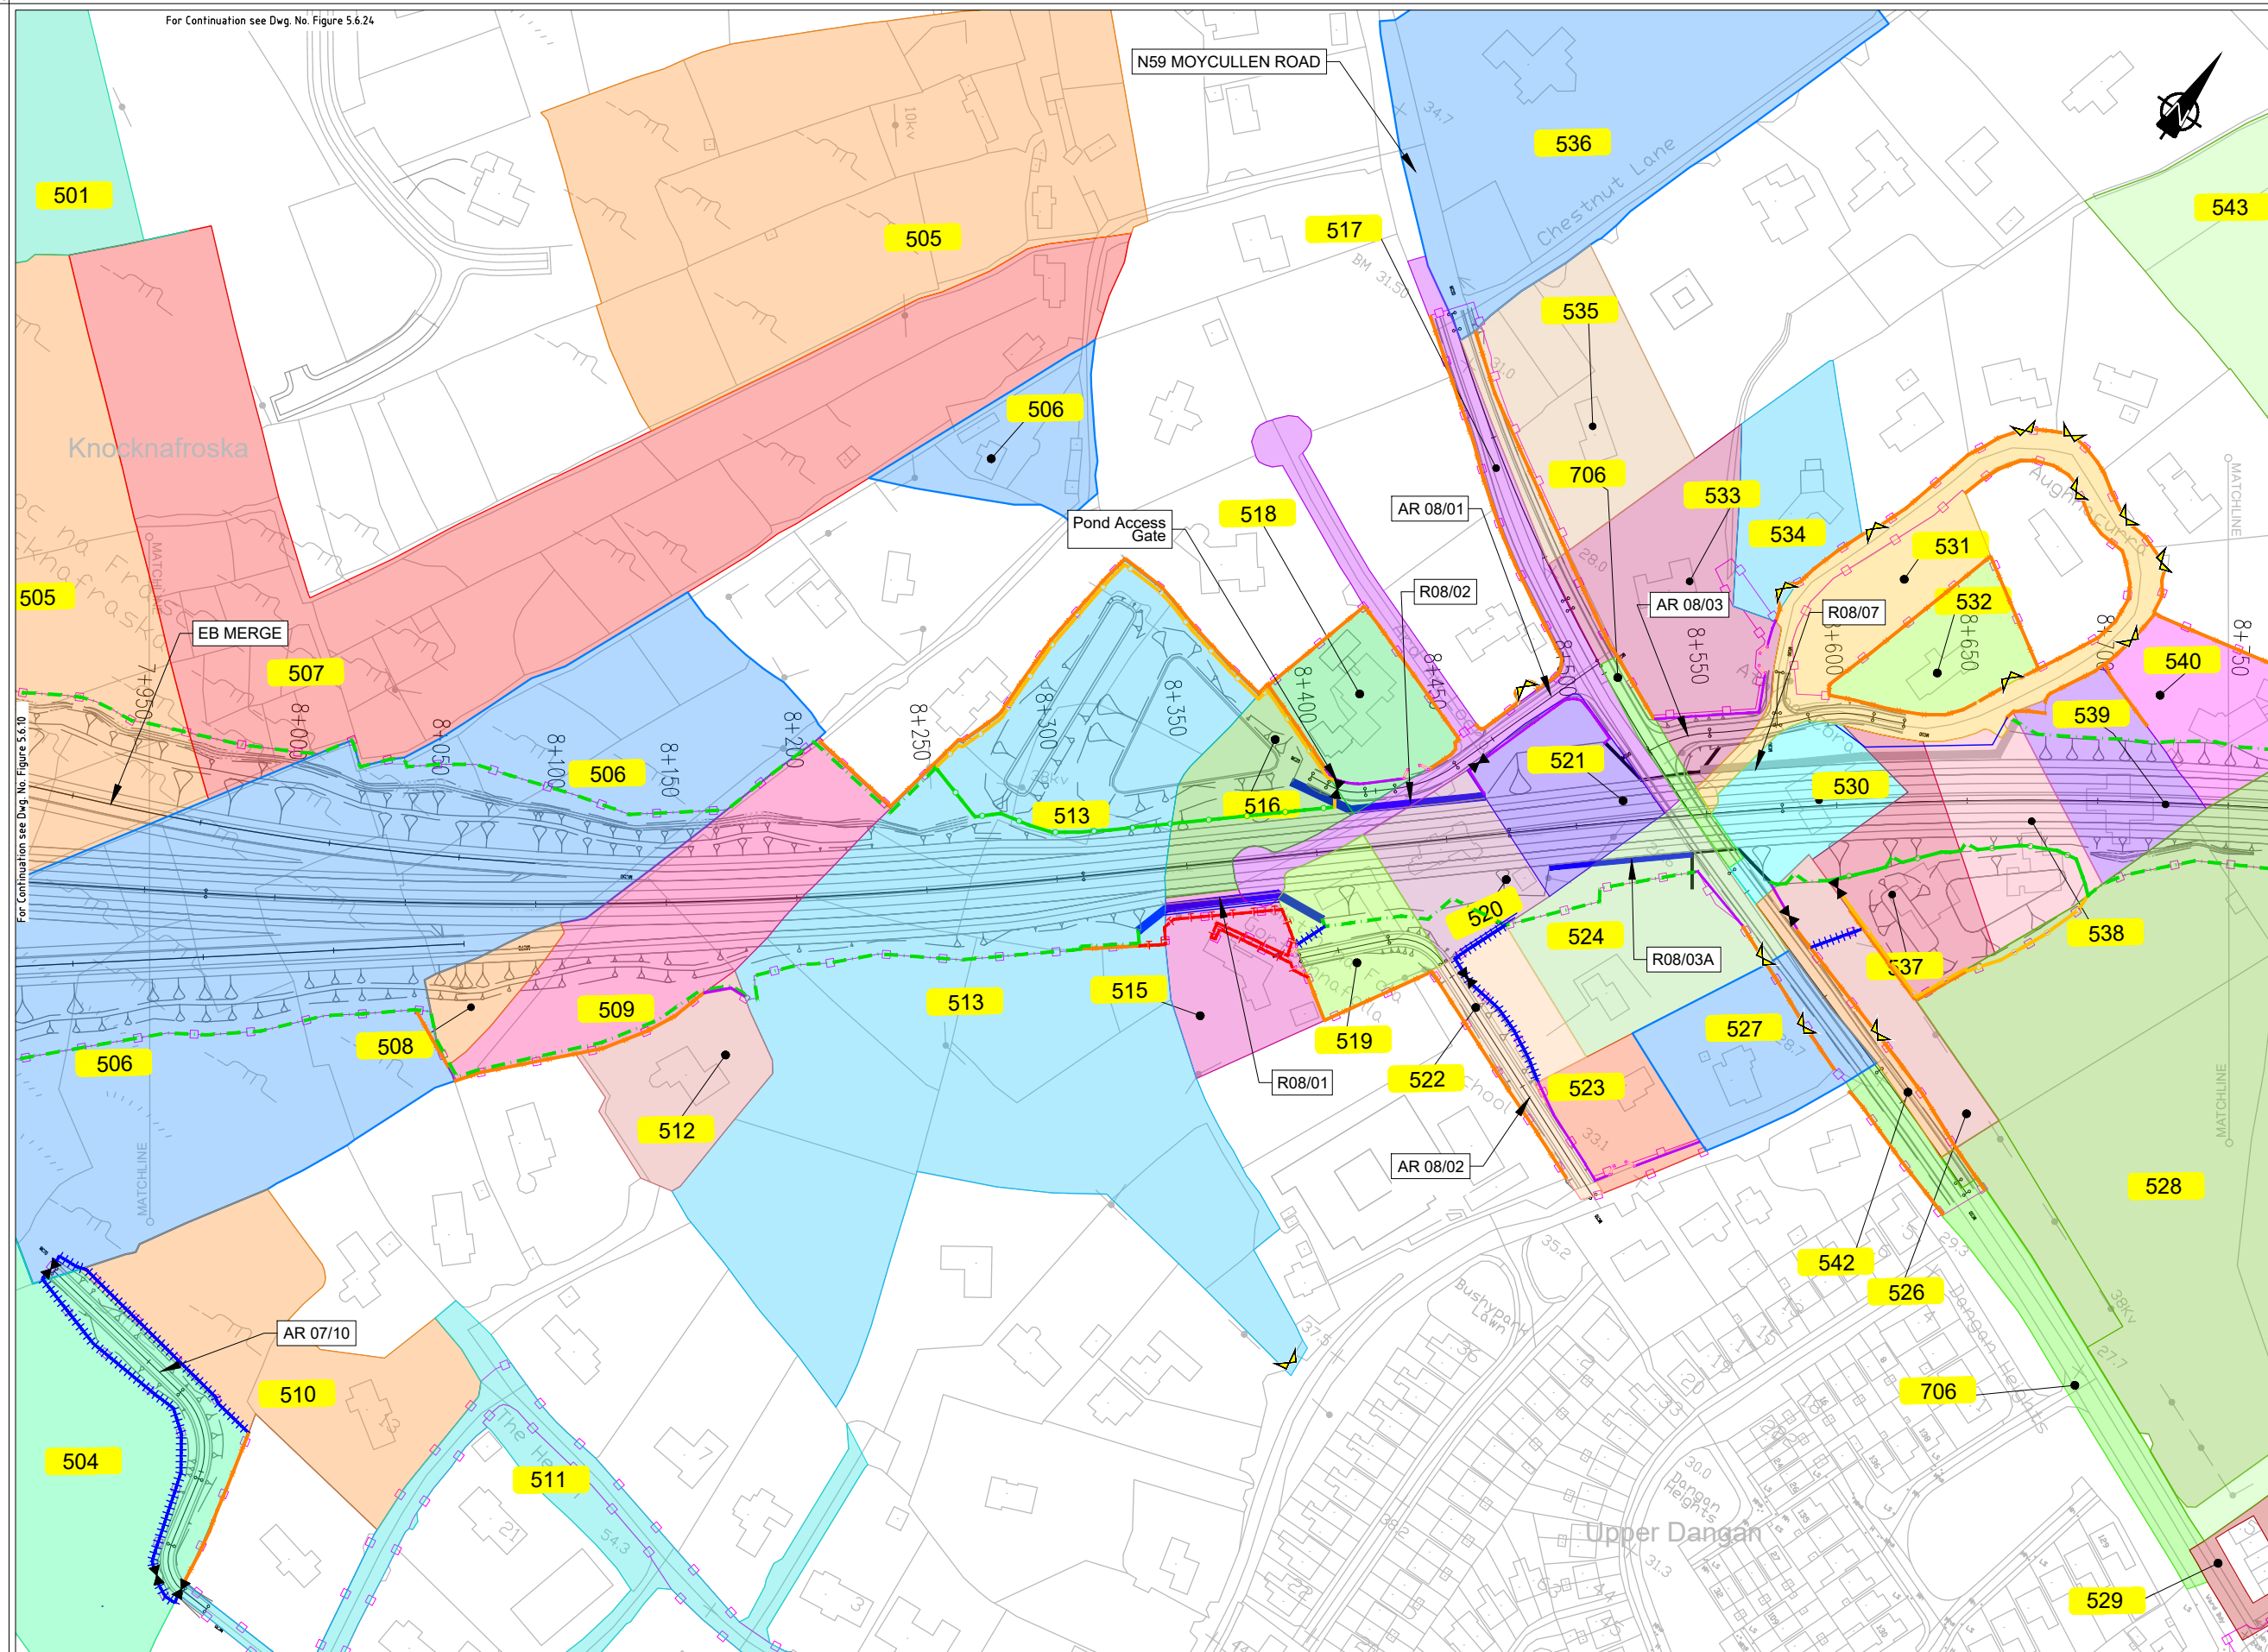

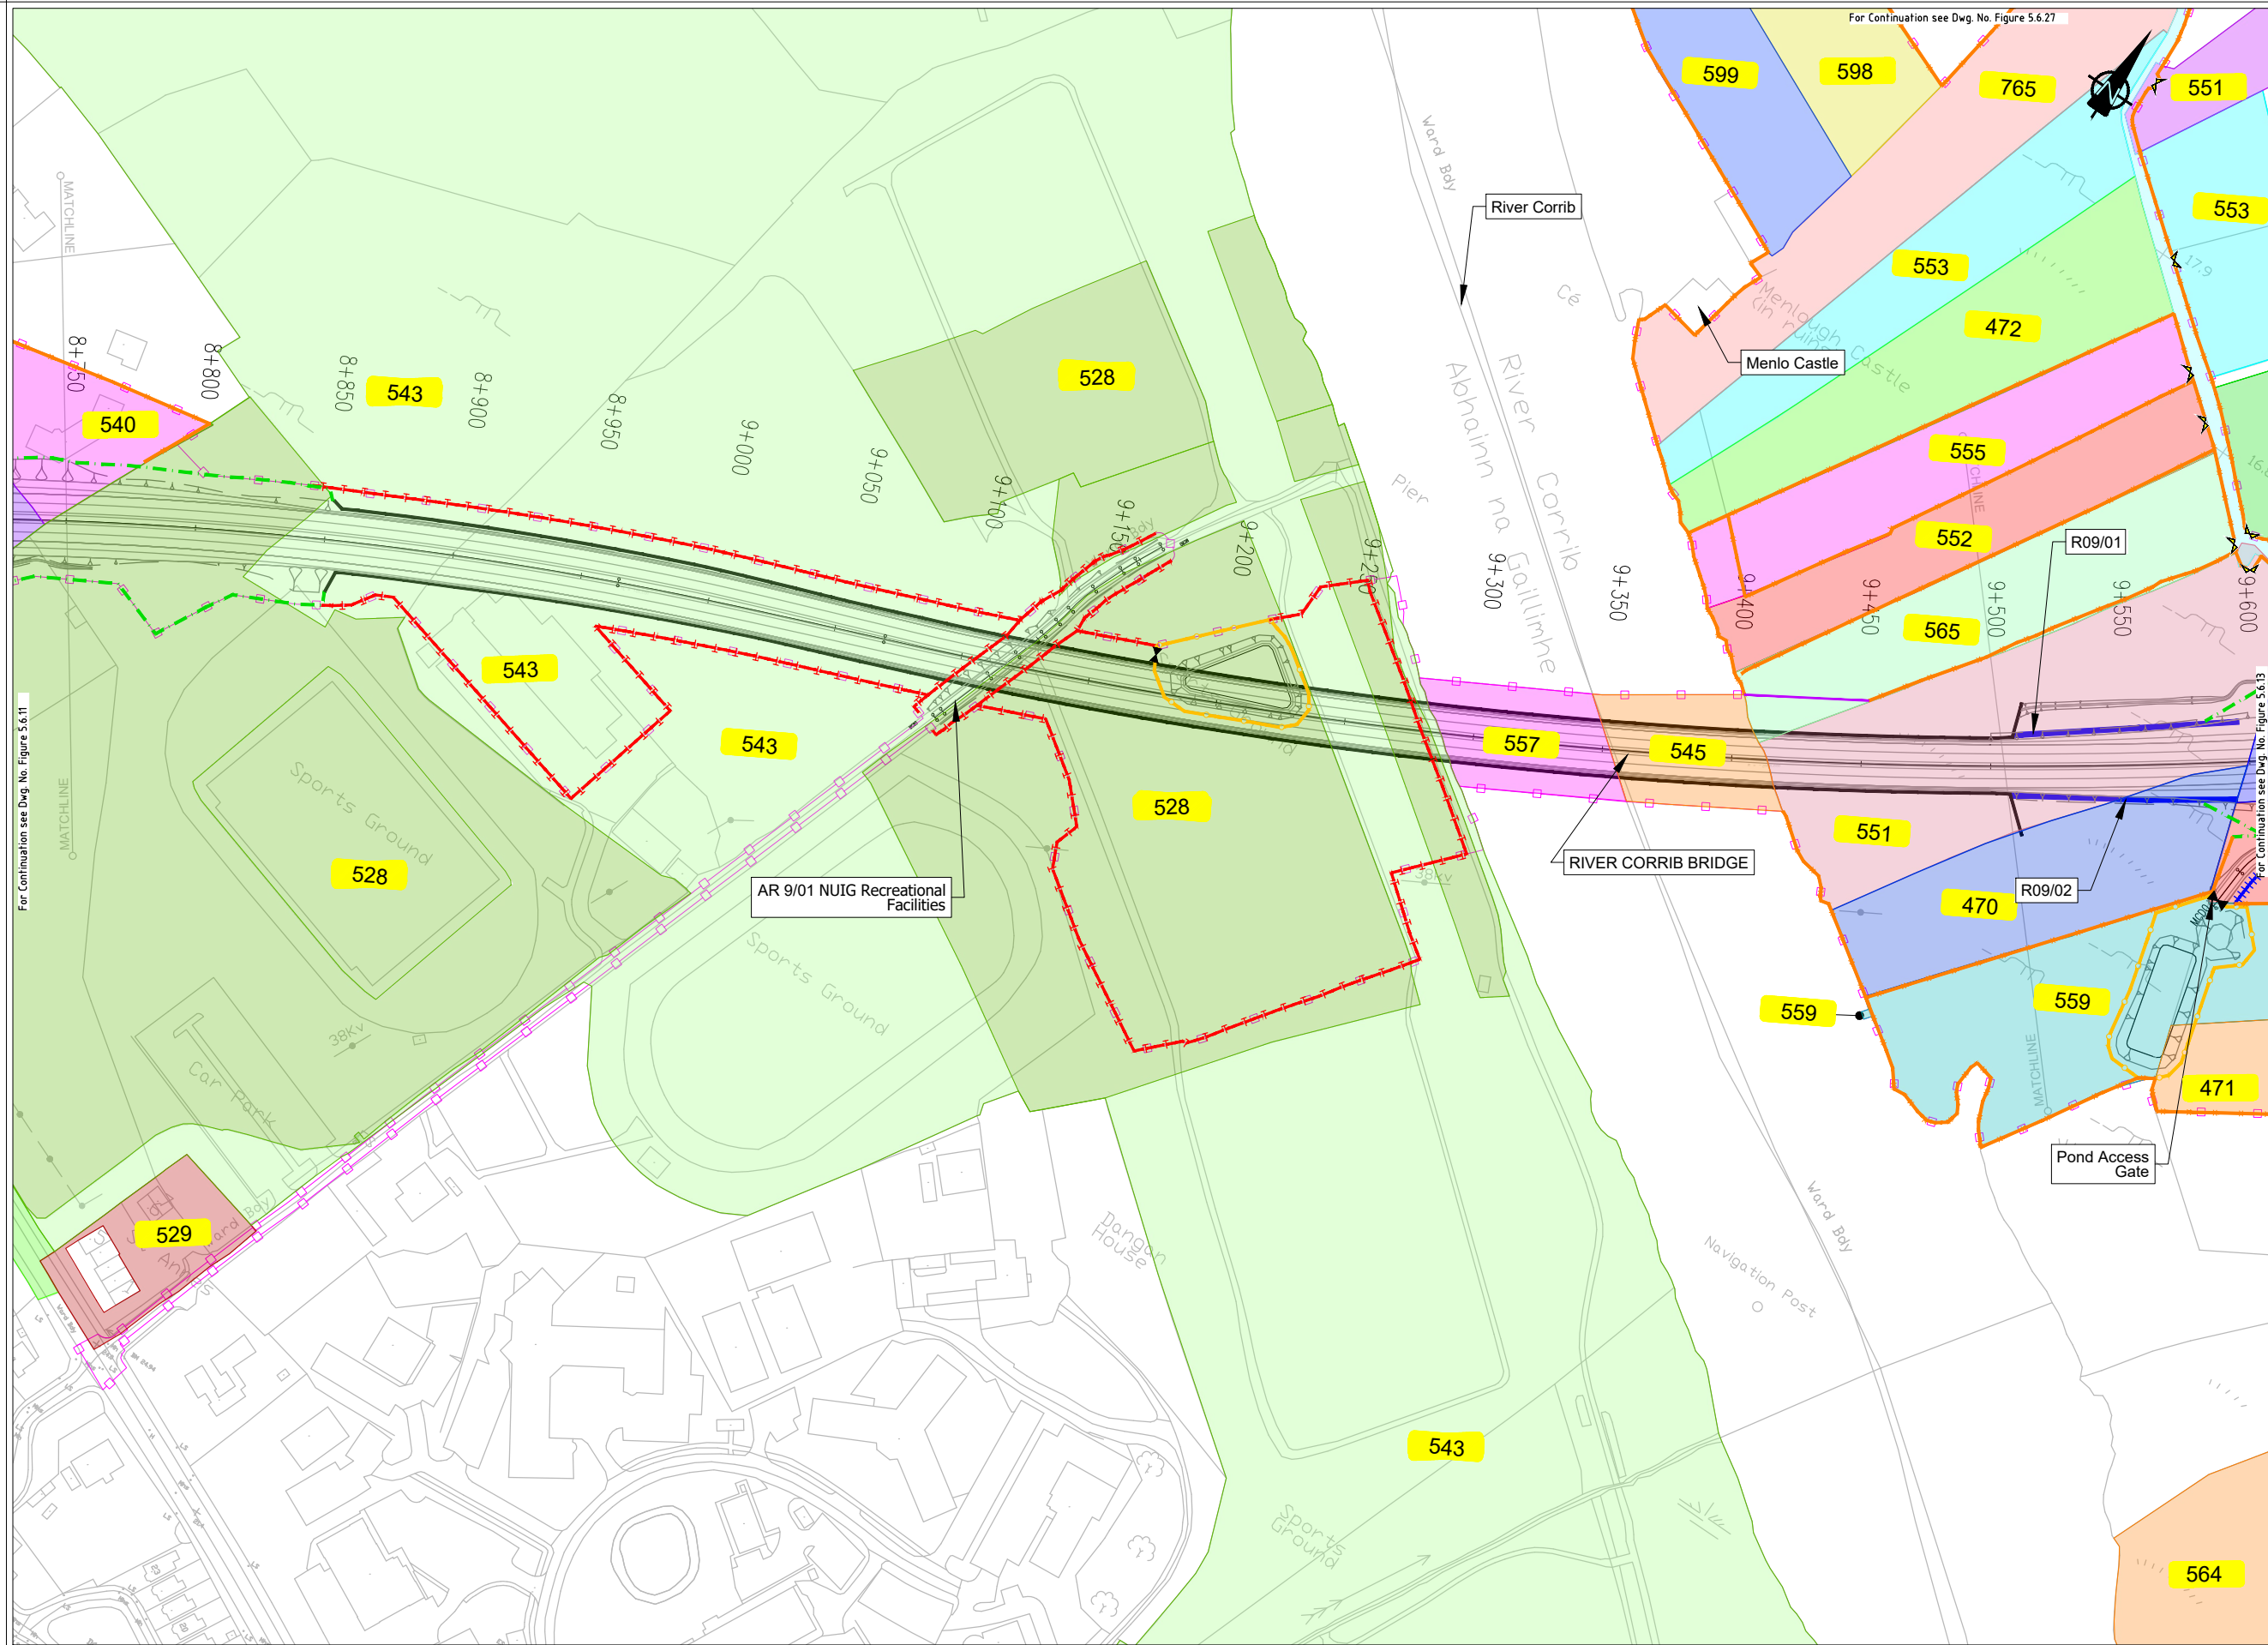

EIA REPORT

Legend:

City Boundary

Assessment Boundary

Proposed N6 GCRR

Structure

000

Plot Ref No.

000°

Modified Plot Ref No.

Domestic Entrance
- For Accesses see CC-SCD-02753, CC-SCD-02401, GCRR-SK-C-001

Field Entrance
- For Gates see CC-SCD-02754, CC-SCD-00309 to CC-SCD-00311

Maintain Existing Access/Gate

Blockwork / Stone Wall

Retaining Wall

Timber Post and Rail to CC-SCD-00301

Mammal Resistant Fencing:
- Timber Post and Rail to CC-SCD-00319

Paladin Security Fencing

Mammal Resistant Paladin Security Fencing

Otter Proof Fencing to GCOB-300-D-101

Maintain Existing Boundary

Stud Fencing Type B to CC-SCD-00322

Temporary Fencing

Clients

An Roinn Iompair
Department of Transport

Tionscadal Éireann
Project Ireland
2040

Comhairle Chontae na Gaillimhe
Galway County Council

TII

Consultant

ARUP

Corporate House
City East Business Park
Ballybrit, Galway, Ireland.

Tel +353 (0)91 460675
www.N6GalwayCity.ie
www.arup.ie

Job Title

N6 Galway City Ring Road

Scale

1:2500 @ A3

Date:

February 2025

I1	28/02/2025	KJ	MH	EMC
Issue	Date	By	Chkd	Appd

Drawing Title

Landowner Accommodation
Works Details
Sheet 12 of 30

Drawing Status

For Information

Job No

233985

Drawing No


Figure 5.6.12

Issue

11

Do not scale
\\global\europa\dublin\jobs\233000\233985-004_ Internal\4-02 Drawings\4-02-19 Environmental\Update\2024\EIA N6GCRR\6.20-2024 Chapter 5\Figure 5.6.01 to 5.6.30_2024.dwg

© Arup

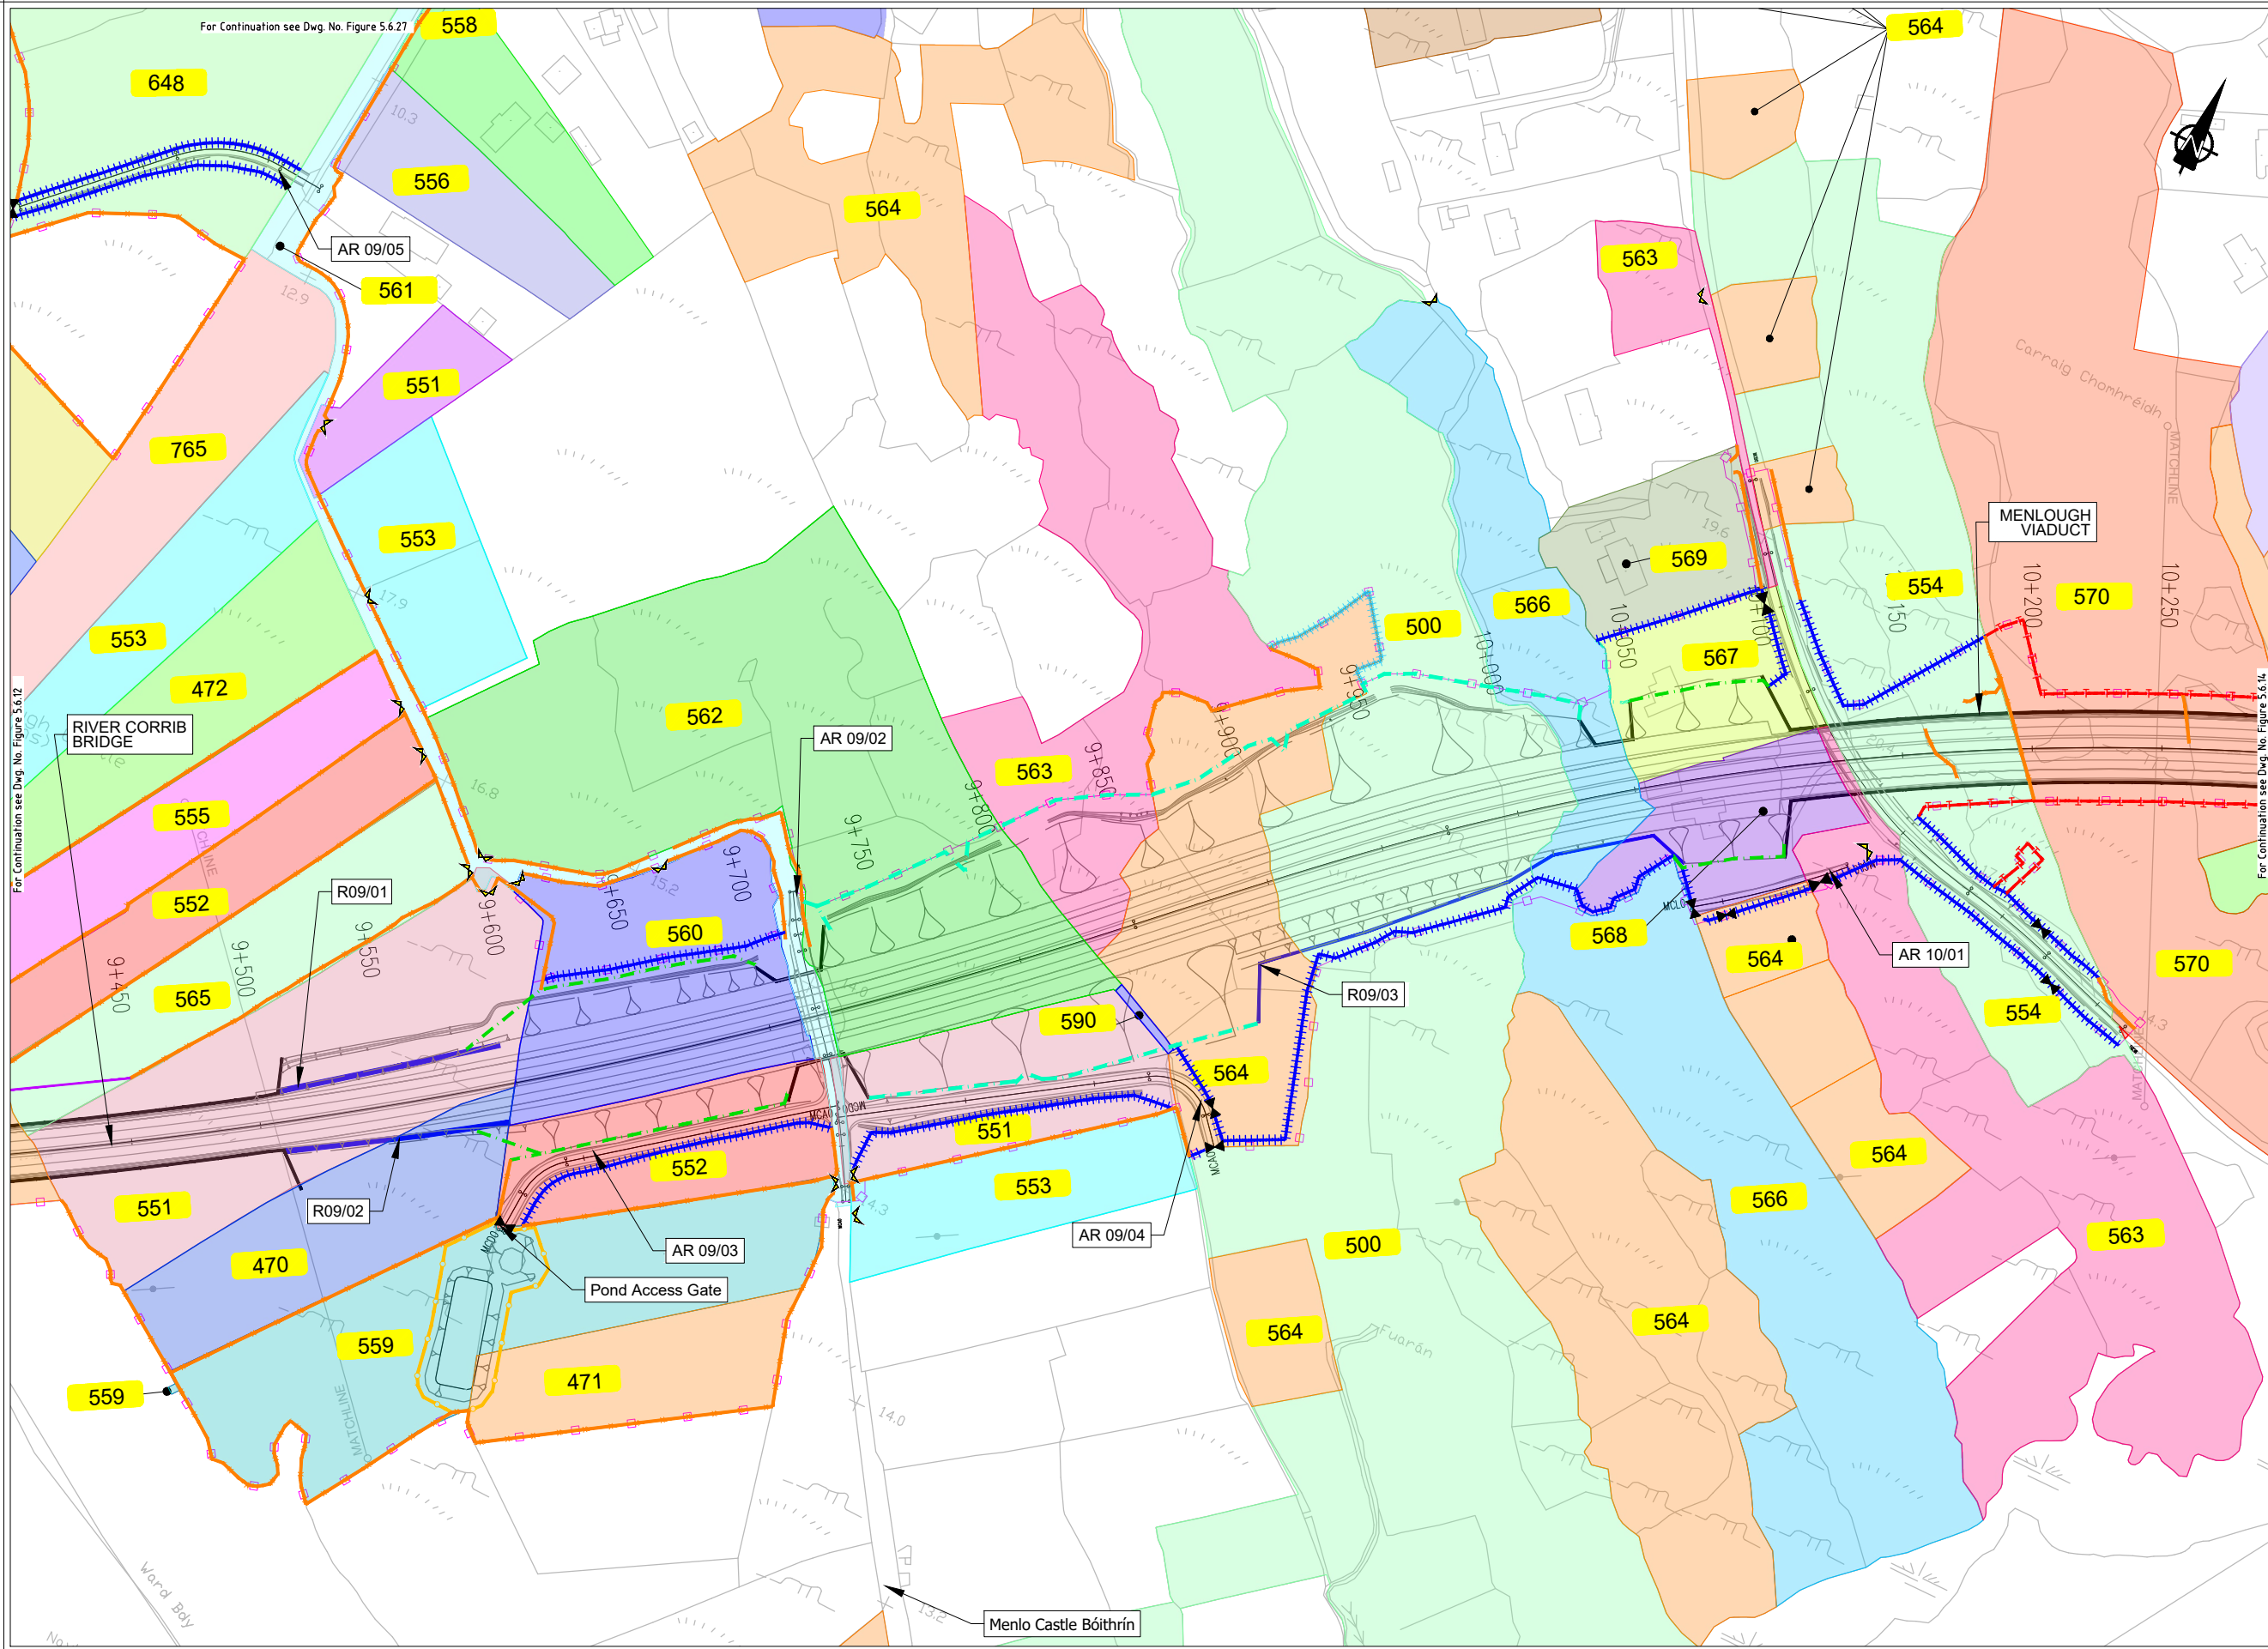

EIA REPORT

Legend:

City Boundary

Assessment Boundary

Proposed N6 GCRR

Structure

000

Plot Ref No.

000°

Modified Plot Ref No.

Domestic Entrance
- For Accesses see CC-SCD-02753,
CC-SCD-02401, GCRR-SK-C-001

Field Entrance
- For Gates see CC-SCD-02754,
CC-SCD-00309 to CC-SCD-00311

Maintain Existing Access/Gate

Blockwork / Stone Wall

Retaining Wall

Timber Post and Rail to
CC-SCD-00301

Mammal Resistant Fencing:
- Timber Post and Rail to
CC-SCD-00319

Paladin Security Fencing

Mammal Resistant Paladin
Security Fencing

Otter Proof Fencing to
GCOB-300-D-101

Maintain Existing Boundary

Stud Fencing Type B to
CC-SCD-00322

Temporary Fencing

National Mapping Division of Taithe Éireann. All rights reserved. Licence number CYAL50333446

Arup

ARUP

Corporate House
City East Business Park
Ballybrit, Galway, Ireland.

Tel +353 (0)91 460675
www.N6GalwayCity.ie
www.arup.ie

Key Plan

Key Plan

Key Plan

Key Plan

Job Title
N6 Galway City Ring Road

Scale
1:2500 @ A3

Date
February 2025

Issue

Date

By

Chkd

Appd

28/02/2025

KJ

MH

EMC

Drawing Title
Landowner Accommodation
Works Details
Sheet 13 of 30


Drawing Status
For Information

Job No
233985

Drawing No
Figure 5.6.13

Issue
12

Do not scale
\\global\europa\dublin\jobs\233000\233985-004 - Internal\4-02 Drawings\4-02-19 Environmental\Update\2024\N6 GCRR\6.20-2024 Chapter 5\Figure 5.6.01 to 5.6.30_2024.dwg
© Arup

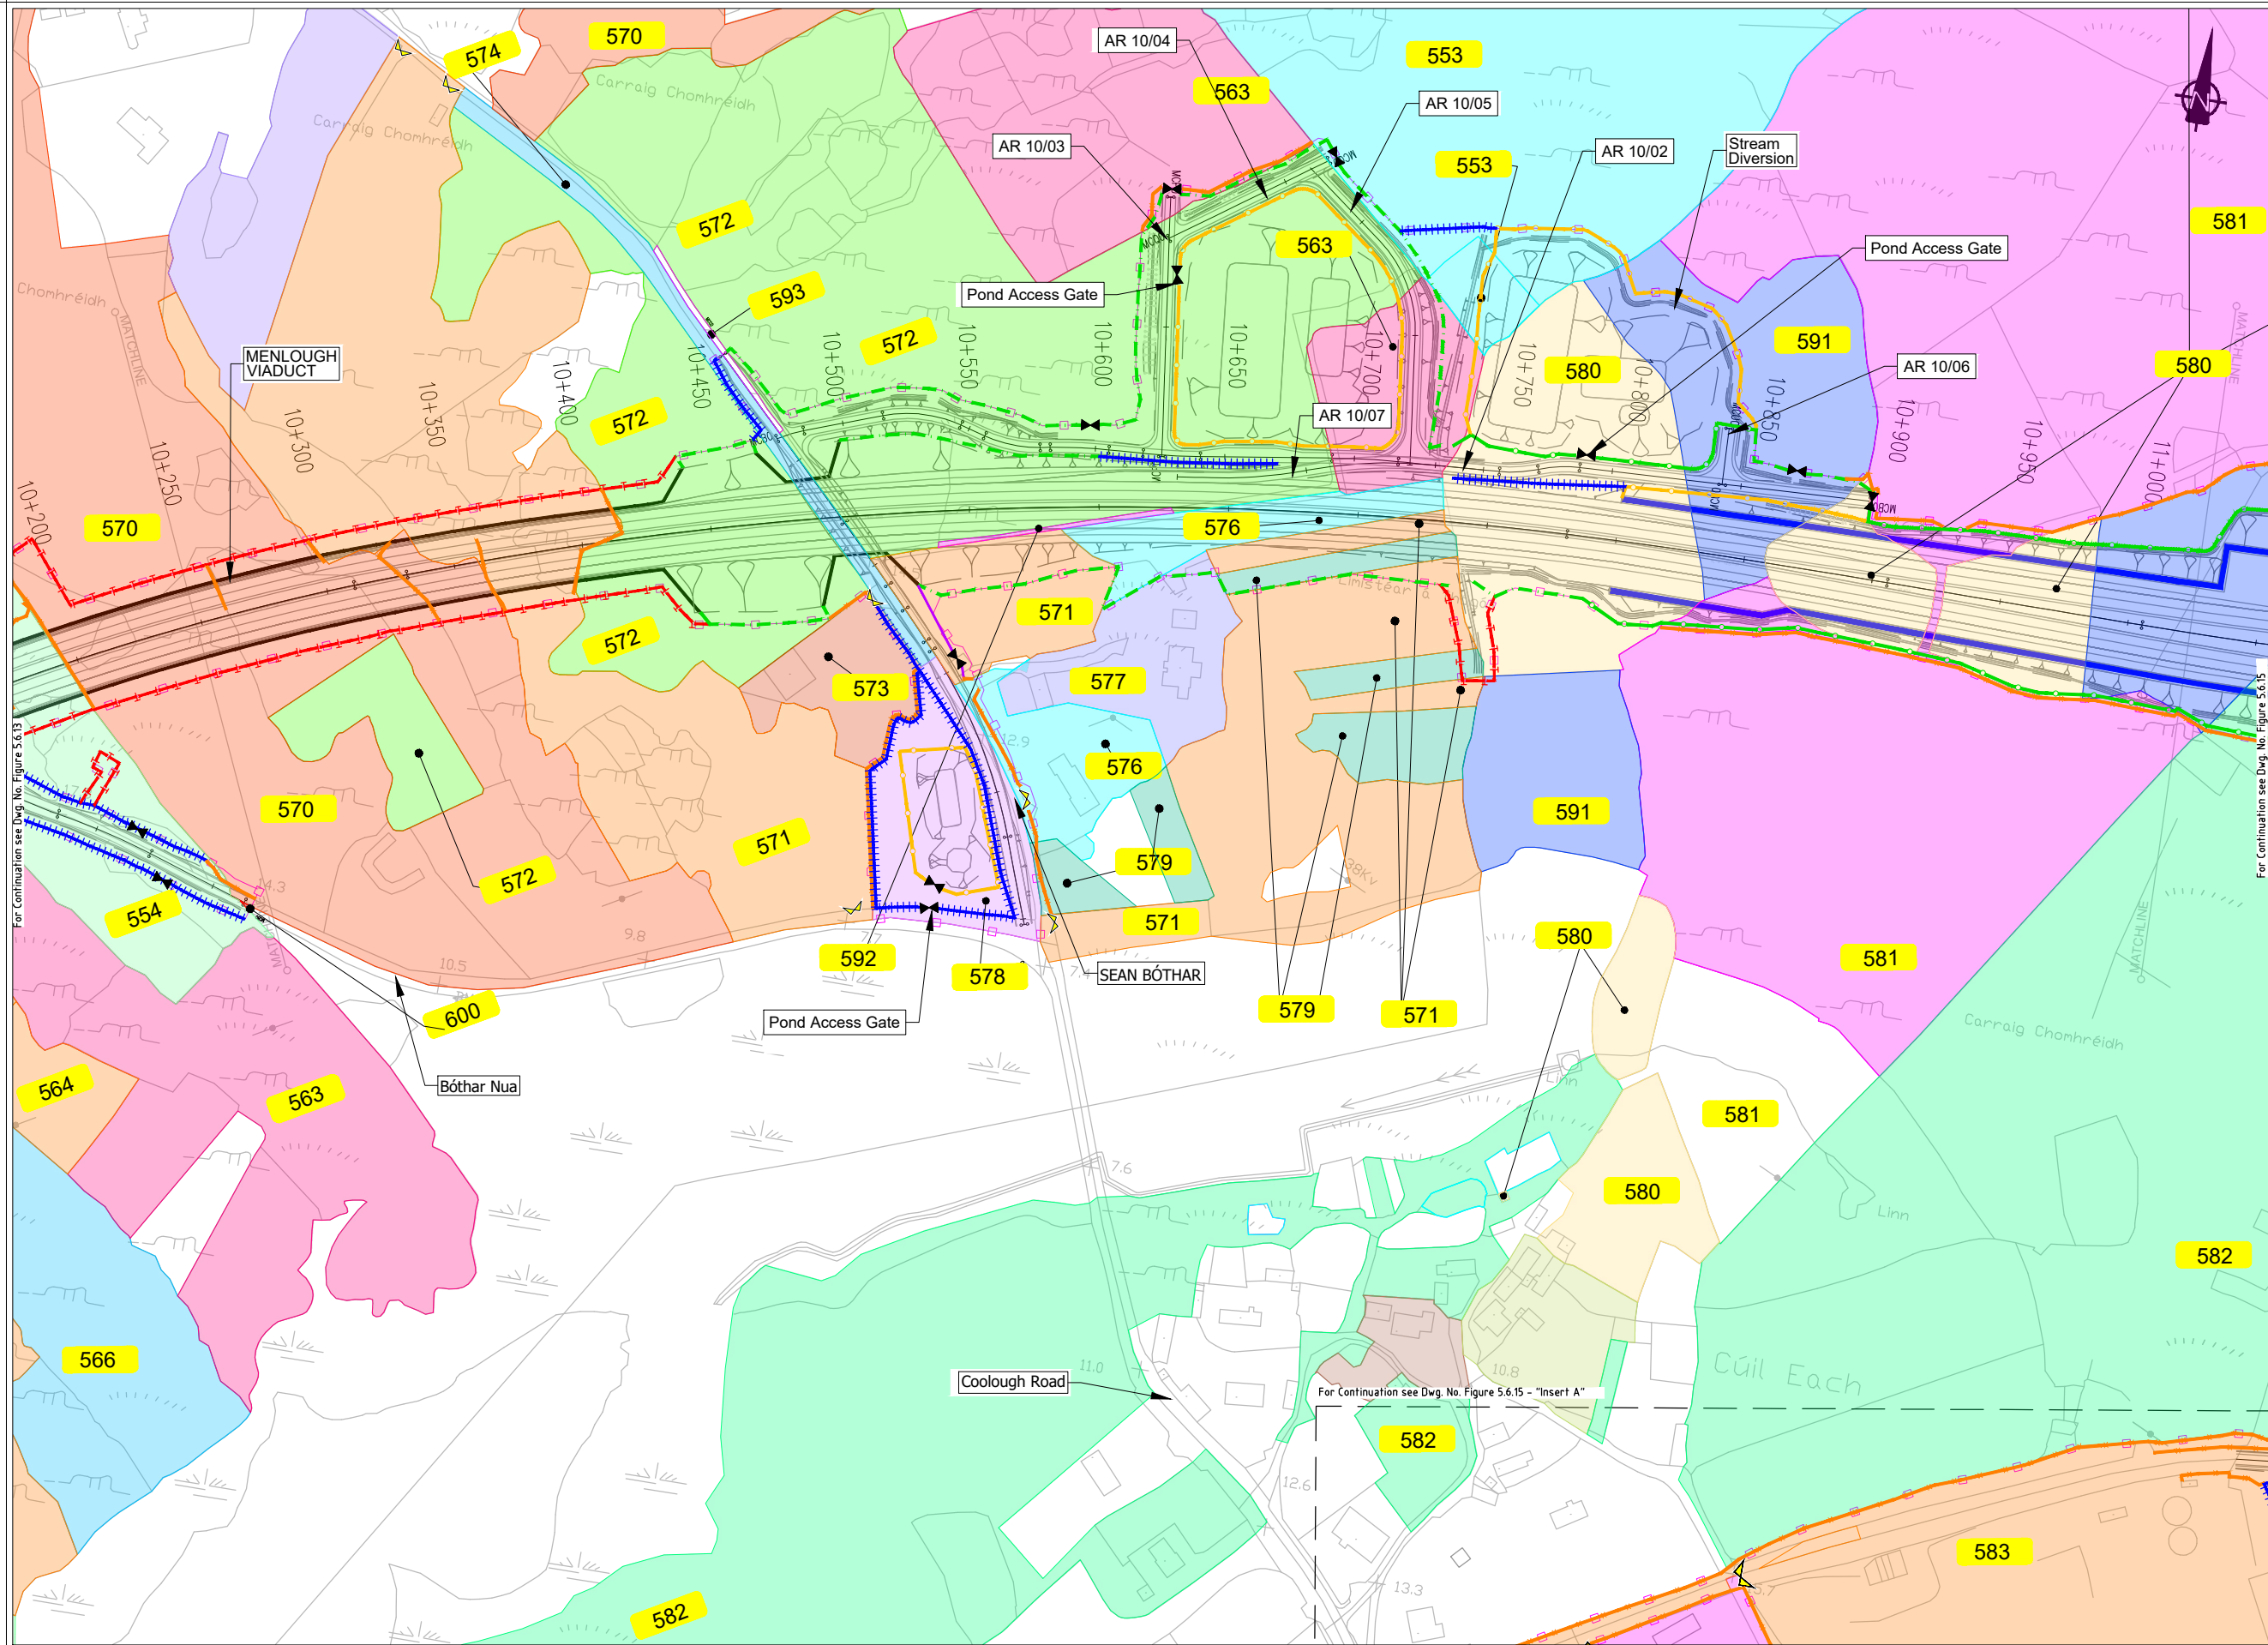

EIA REPORT

Legend:

City Boundary

Assessment Boundary

Proposed N6 GCRR

Structure

000

Plot Ref No.

000°

Modified Plot Ref No.

Domestic Entrance
- For Accesses see CC-SCD-02753,
CC-SCD-02401, GCRR-SK-C-001

Field Entrance
- For Gates see CC-SCD-02754,
CC-SCD-00309 to CC-SCD-00311

Maintain Existing Access/Gate

Blockwork / Stone Wall

Retaining Wall

Timber Post and Rail to
CC-SCD-00301

Mammal Resistant Fencing:
- Timber Post and Rail to
CC-SCD-00319

Paladin Security Fencing

Mammal Resistant Paladin
Security Fencing

Otter Proof Fencing to
GCOB-300-D-101

Maintain Existing Boundary

Stud Fencing Type B to
CC-SCD-00322

Temporary Fencing

National Mapping Division of Taithe Éireann. All rights reserved. Licence number CYAL50333446

An Roinn Iompair
Department of Transport

Comhairle Chontae na Gaillimhe
Galway County Council

Tionscadal Éireann
Project Ireland
2040

Galway City
Transport Project

TII

Bonnagar Iompair Éireann
Transport Infrastructure Ireland

Key Plan

ARUP

Consultant

Corporate House
City East Business Park
Ballybrit, Galway, Ireland.

Tel +353 (0)91 460675
www.N6GalwayCity.ie
www.arup.ie

Job Title

N6 Galway City Ring Road

Scale

1:2500 @ A3

Date:

February 2025

Drawing Title

Landowner Accommodation
Works Details
Sheet 14 of 30

Drawing Status

For Information

Job No

233985

Drawing No


Figure 5.6.14

Issue

11

Do not scale
\\global\europa\dublin\jobs\233000\233985-004, Internal\4-02 Drawings\4-02-19 Environmental\Update\2024\EIA N6GCRR\6.20-2024 Chapter 5\Figure 5.6.01 to 5.6.30_2024.dwg


© Arup

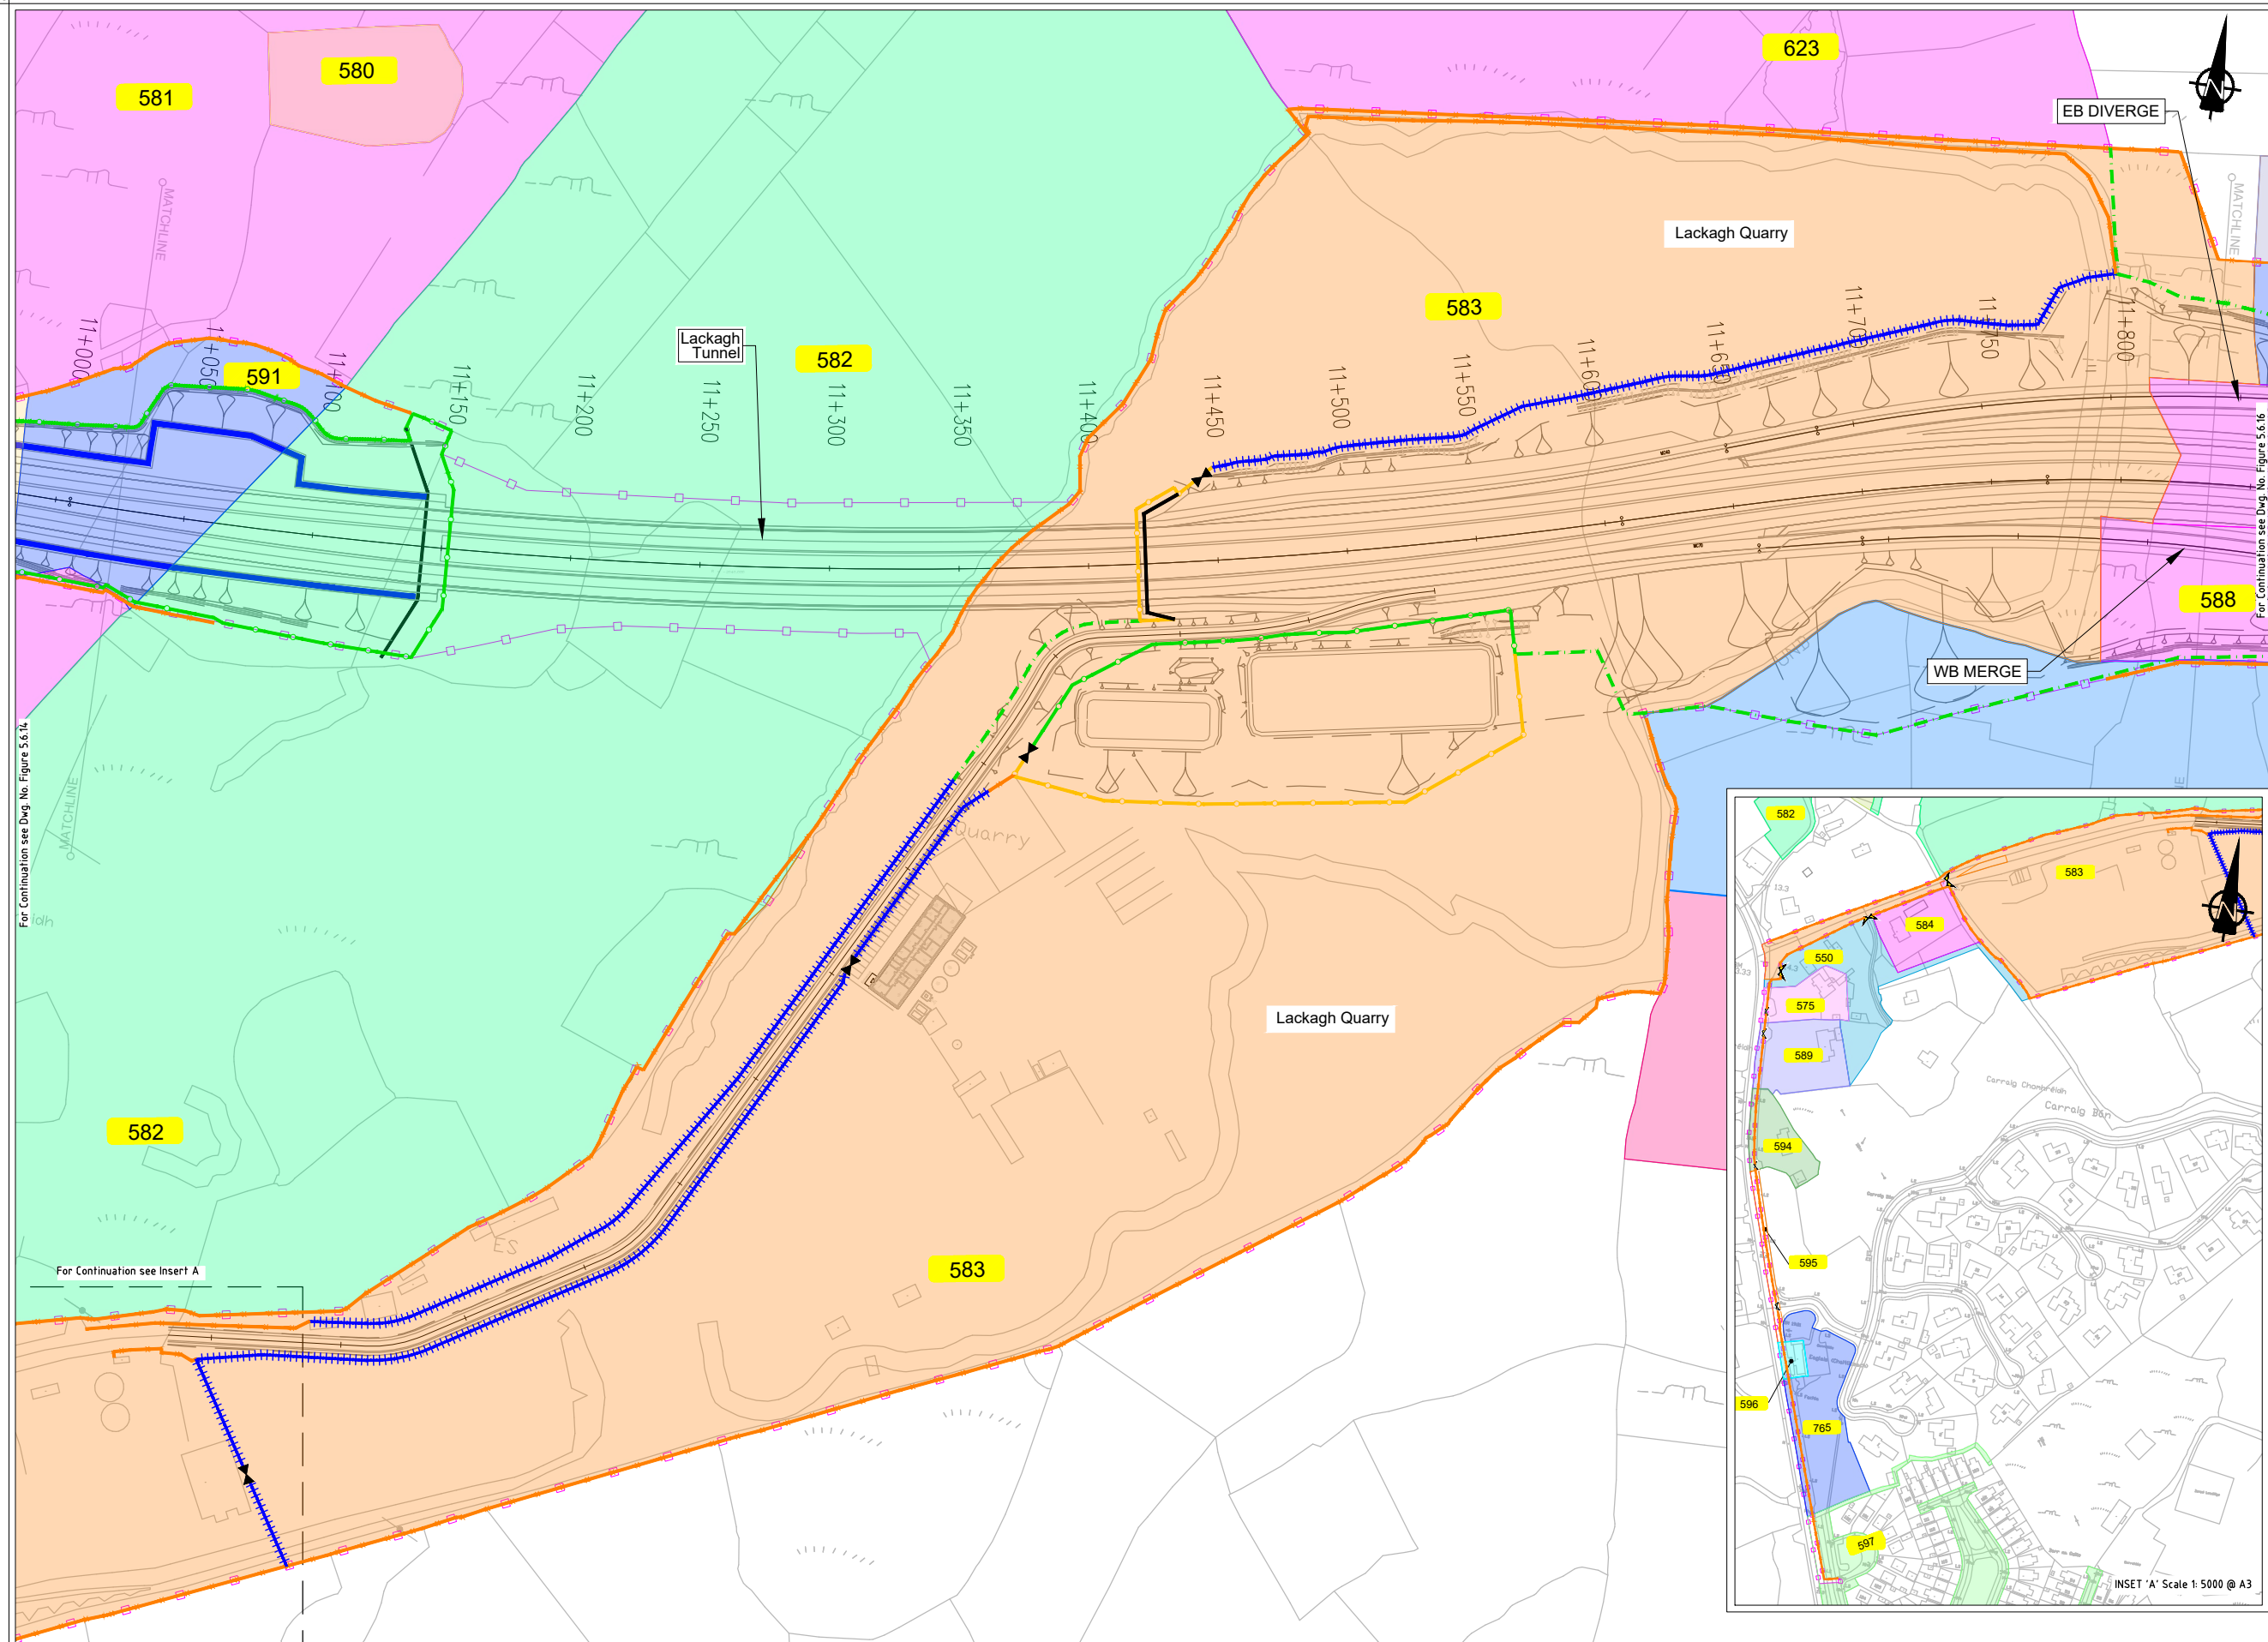

EIA REPORT

Legend:

- City Boundary
- Assessment Boundary
- Proposed N6 GCRR
- Structure
- Plot Ref No.
- Modified Plot Ref No.
- Domestic Entrance
- For Accesses see CC-SCD-02753, CC-SCD-02401, GCRR-SK-C-001
- Field Entrance
- For Gates see CC-SCD-02754, CC-SCD-00309 to CC-SCD-00311
- Maintain Existing Access/Gate
- Blockwork / Stone Wall
- Retaining Wall
- Timber Post and Rail to CC-SCD-00301
- Mammal Resistant Fencing:
- Timber Post and Rail to CC-SCD-00319
- Paladin Security Fencing
- Mammal Resistant Paladin Security Fencing
- Otter Proof Fencing to GCOB-300-D-101
- Maintain Existing Boundary
- Stud Fencing Type B to CC-SCD-00322
- Temporary Fencing

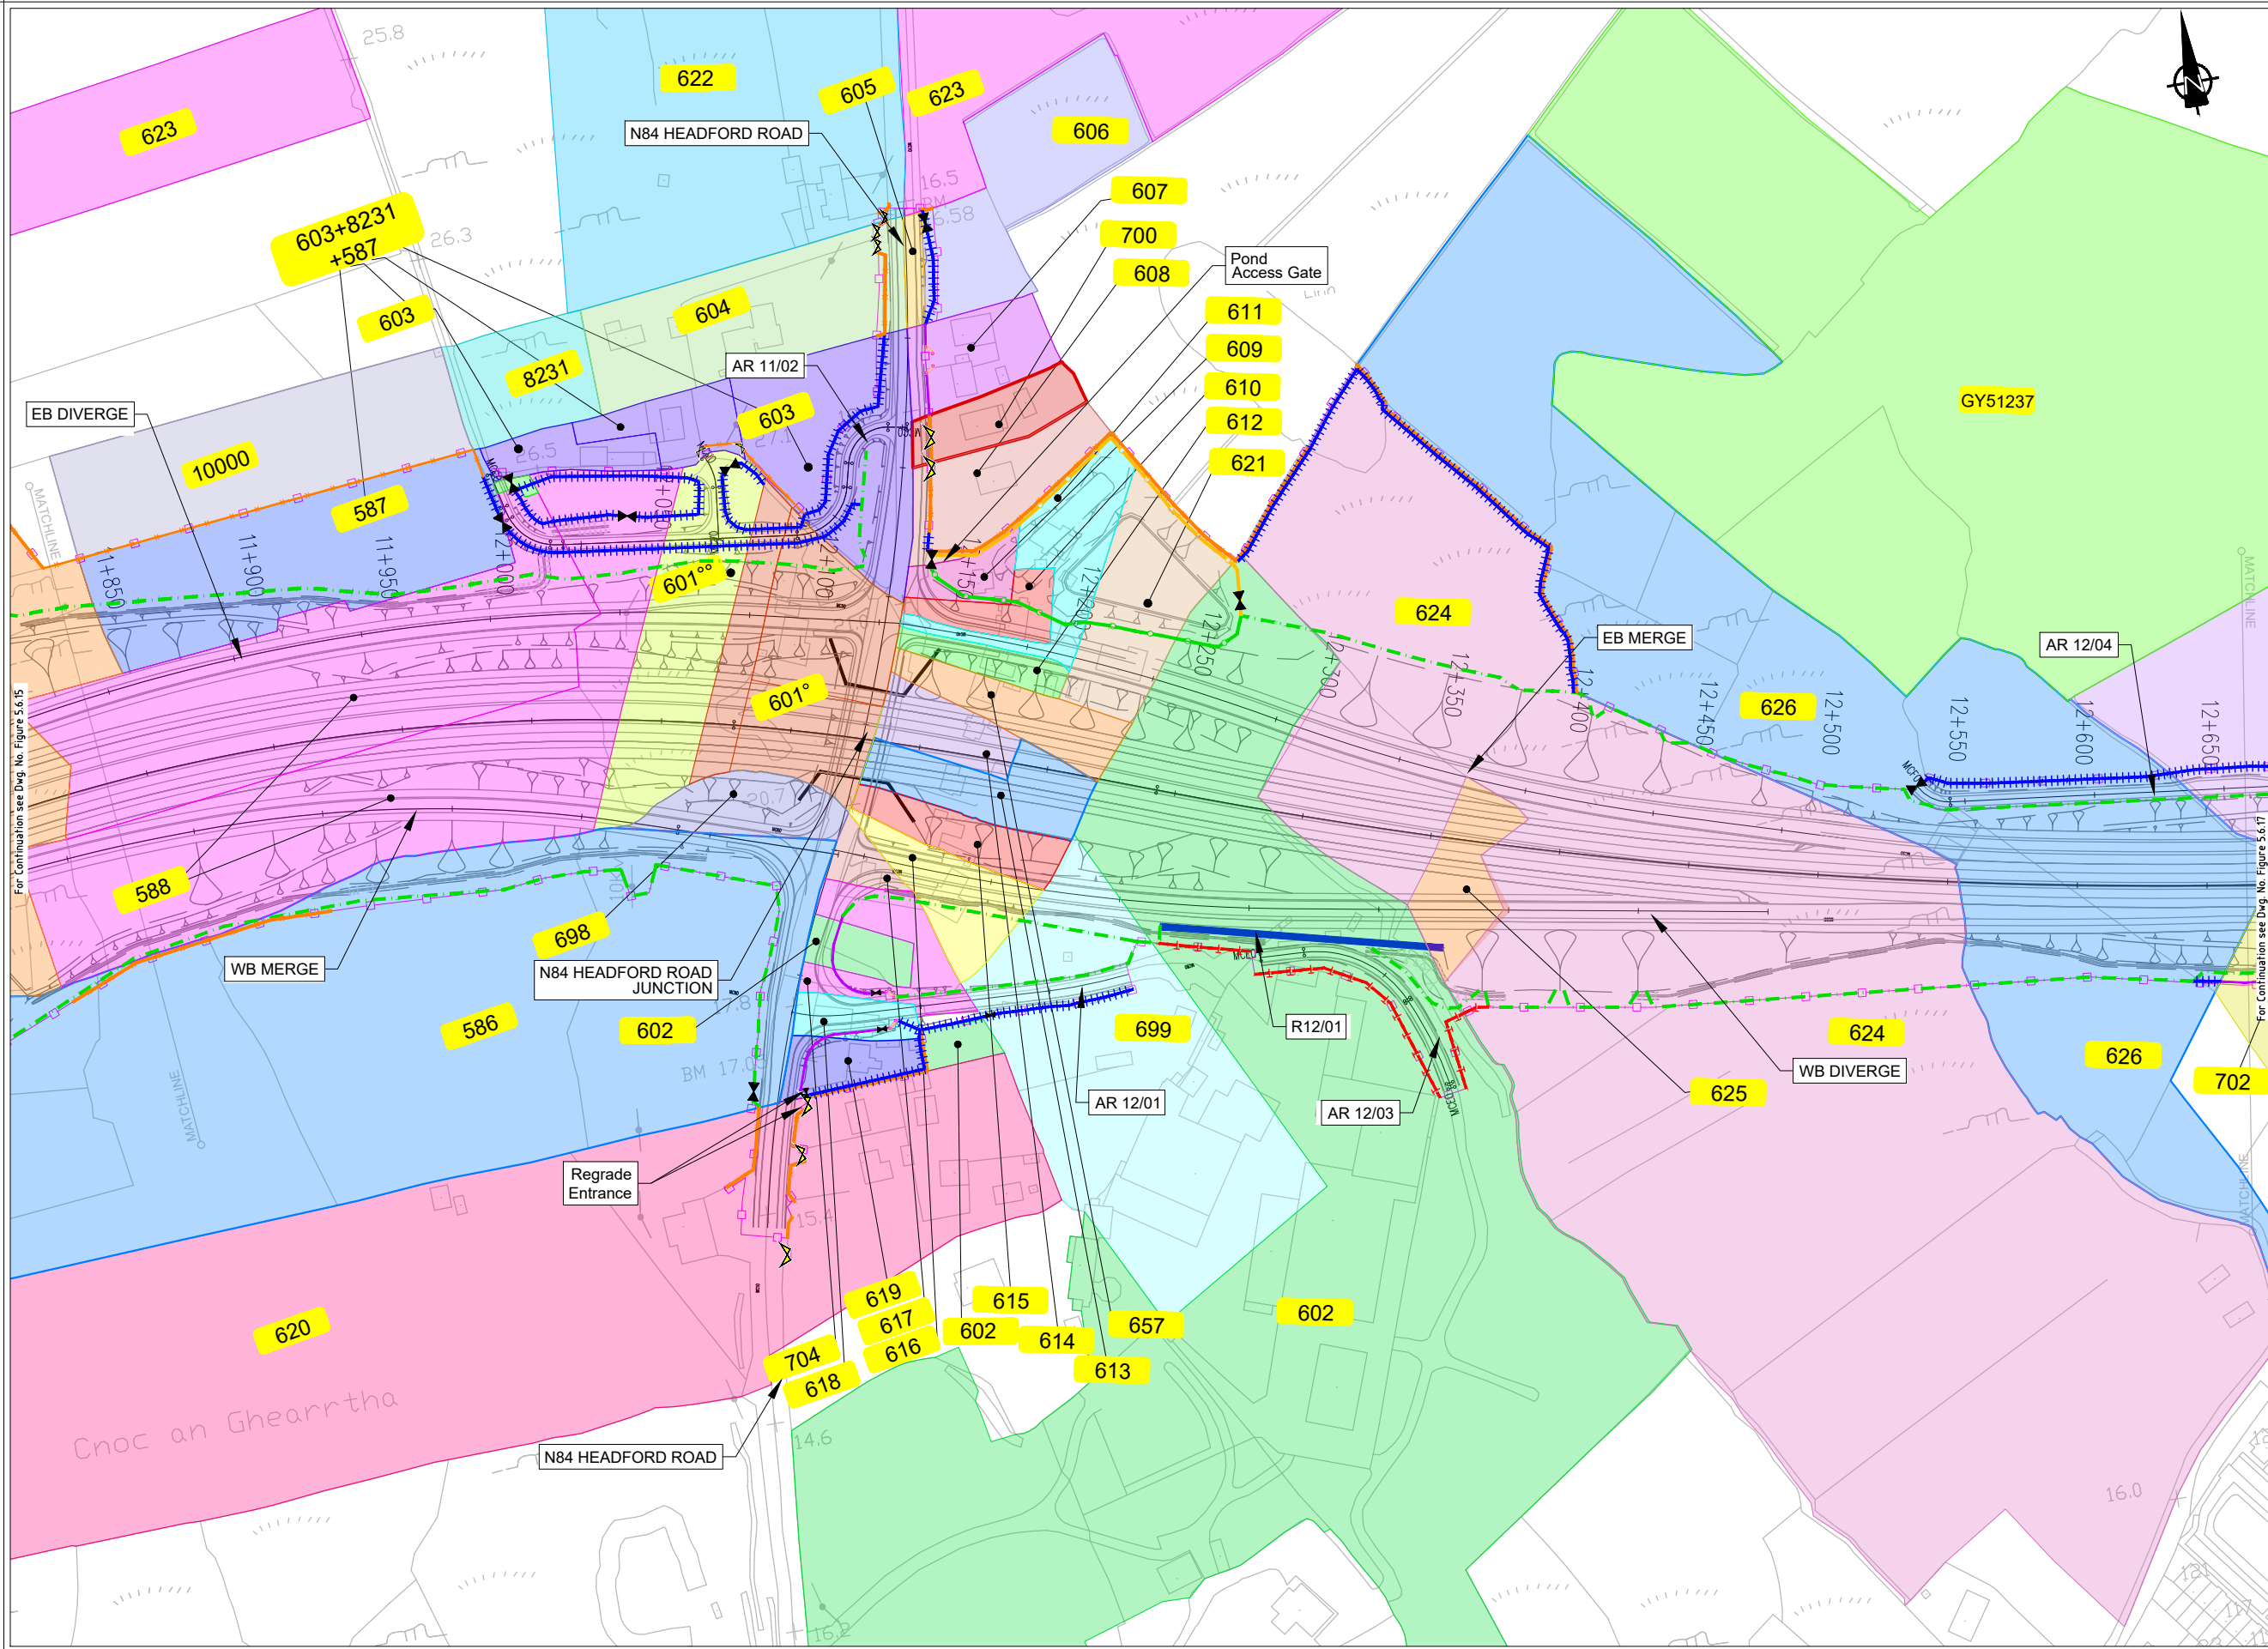

EIA REPORT

Legend:

City Boundary

Assessment Boundary

Proposed N6 GCRR

Structure

000

Plot Ref No.

000°

Modified Plot Ref No.

Domestic Entrance
- For Accesses see CC-SCD-02753,
CC-SCD-02401, GCRR-SK-C-001

Field Entrance
- For Gates see CC-SCD-02754,
CC-SCD-00309 to CC-SCD-00311

Maintain Existing Access/Gate

Blockwork / Stone Wall

Retaining Wall

Timber Post and Rail to
CC-SCD-00301

Mammal Resistant Fencing:
- Timber Post and Rail to
CC-SCD-00319

Paladin Security Fencing

Mammal Resistant Paladin
Security Fencing

Otter Proof Fencing to
GCOB-300-D-101

Maintain Existing Boundary

Stud Fencing Type B to
CC-SCD-00322

Temporary Fencing

© National Mapping Division of Taithe Éireann. All rights reserved. Licence number CYAL50333446

Clients

An Roinn Iompair
Department of Transport

Comhairle Chontae na Gaillimhe
Galway County Council

Tionscadal Éireann
Project Ireland
2040

Galway City
Transport Project

Key Plan

Consultant

ARUP

Corporate House
City East Business Park
Ballybrit, Galway, Ireland.

Tel +353 (0)91 460675
www.N6GalwayCity.ie
www.arup.ie

Job Title

N6 Galway City Ring Road

Scale

1:2500 @ A3

Date:

February 2025

Issue	Date	By	Chkd	Appd
I1	28/02/2025	KJ	MH	EMC

Drawing Title

Landowner Accommodation
Works Details
Sheet 16 of 30

Drawing Status

For Information

Job No

233985

Drawing No


Figure 5.6.16

Issue

11

Do not scale
\\global\europa\dublin\jobs\233000\233985-004 - Internal\4-02 Drawings\4-02-19 Environmental\Update\2024\EIA N6GCRR\6.20-2024 Chapter 5\Figure 5.6.01 to 5.6.30_2024.dwg

© Arup

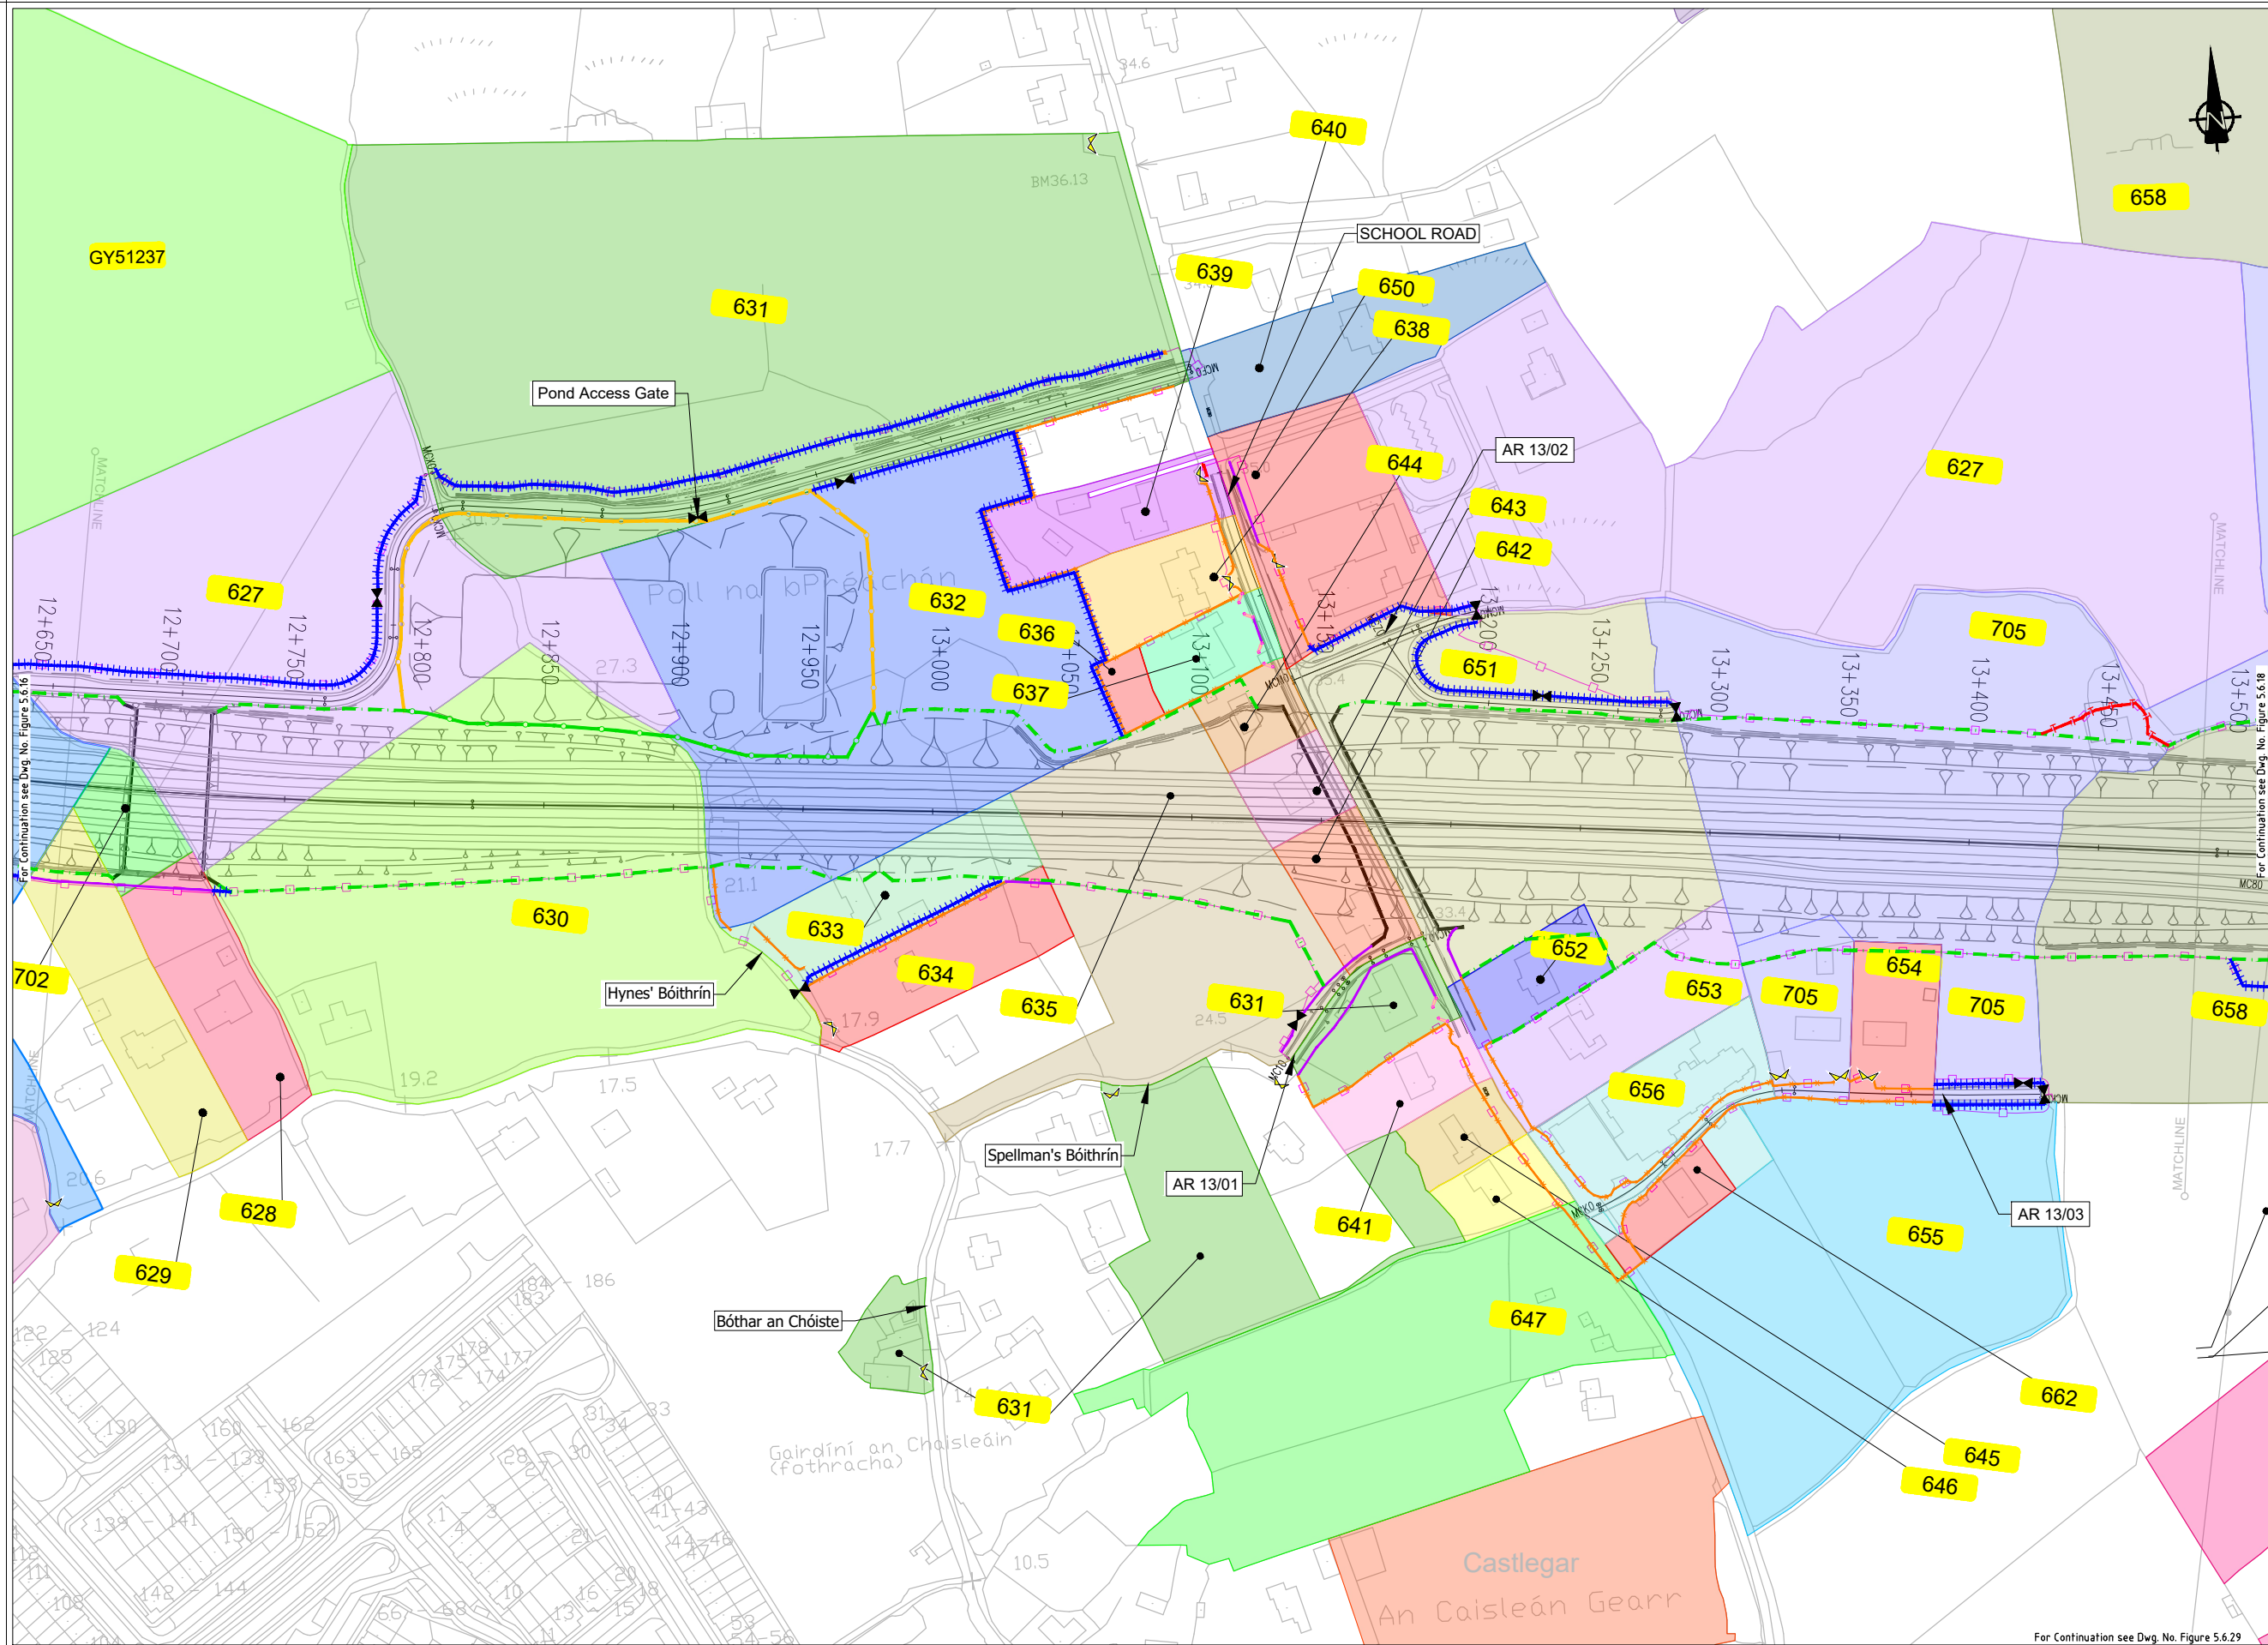

EIA REPORT

Legend:

City Boundary

Assessment Boundary

Proposed N6 GCRR

Structure

000

Plot Ref No.

000°

Modified Plot Ref No.

Domestic Entrance
- For Accesses see CC-SCD-02753, CC-SCD-02401, GCRR-SK-C-001

Field Entrance
- For Gates see CC-SCD-02754, CC-SCD-00309 to CC-SCD-00311

Maintain Existing Access/Gate

Blockwork / Stone Wall

Retaining Wall

Timber Post and Rail to CC-SCD-00301

Mammal Resistant Fencing:
- Timber Post and Rail to CC-SCD-00319

Paladin Security Fencing

Mammal Resistant Paladin Security Fencing

Otter Proof Fencing to GCOB-300-D-101

Maintain Existing Boundary

Stud Fencing Type B to CC-SCD-00322

Temporary Fencing

Clients

An Roinn Iompair
Department of Transport

Tionscadal Éireann
Project Ireland
2040

Comhairle Chontae na Gaillimhe
Galway County Council

N6
Galway City
Transport Project

TII
Transport Infrastructure Ireland

Key Plan

Consultant

ARUP

Corporate House
City East Business Park
Ballybrit, Galway, Ireland.

Tel +353 (0)91 460675
www.N6GalwayCity.ie
www.arup.ie

Job Title

N6 Galway City Ring Road

Scale

1:2500 @ A3

Date:

February 2025

I1	28/02/2025	KJ	MH	EMC
Issue	Date	By	Chkd	Appd

Drawing Title

Landowner Accommodation
Works Details
Sheet 17 of 30

Drawing Status

For Information


Job No
233985

Drawing No
Figure 5.6.17

Issue
11

Do not scale
\\global\europa\dublin\jobs\233000\233985-004, Internal\4-02 Drawings\4-02-19 Environmental\Update\2024\EA N6GCRR\6.20-2024 Chapter 5\Figure 5.6.01 to 5.6.30_2024.dwg

© Arup

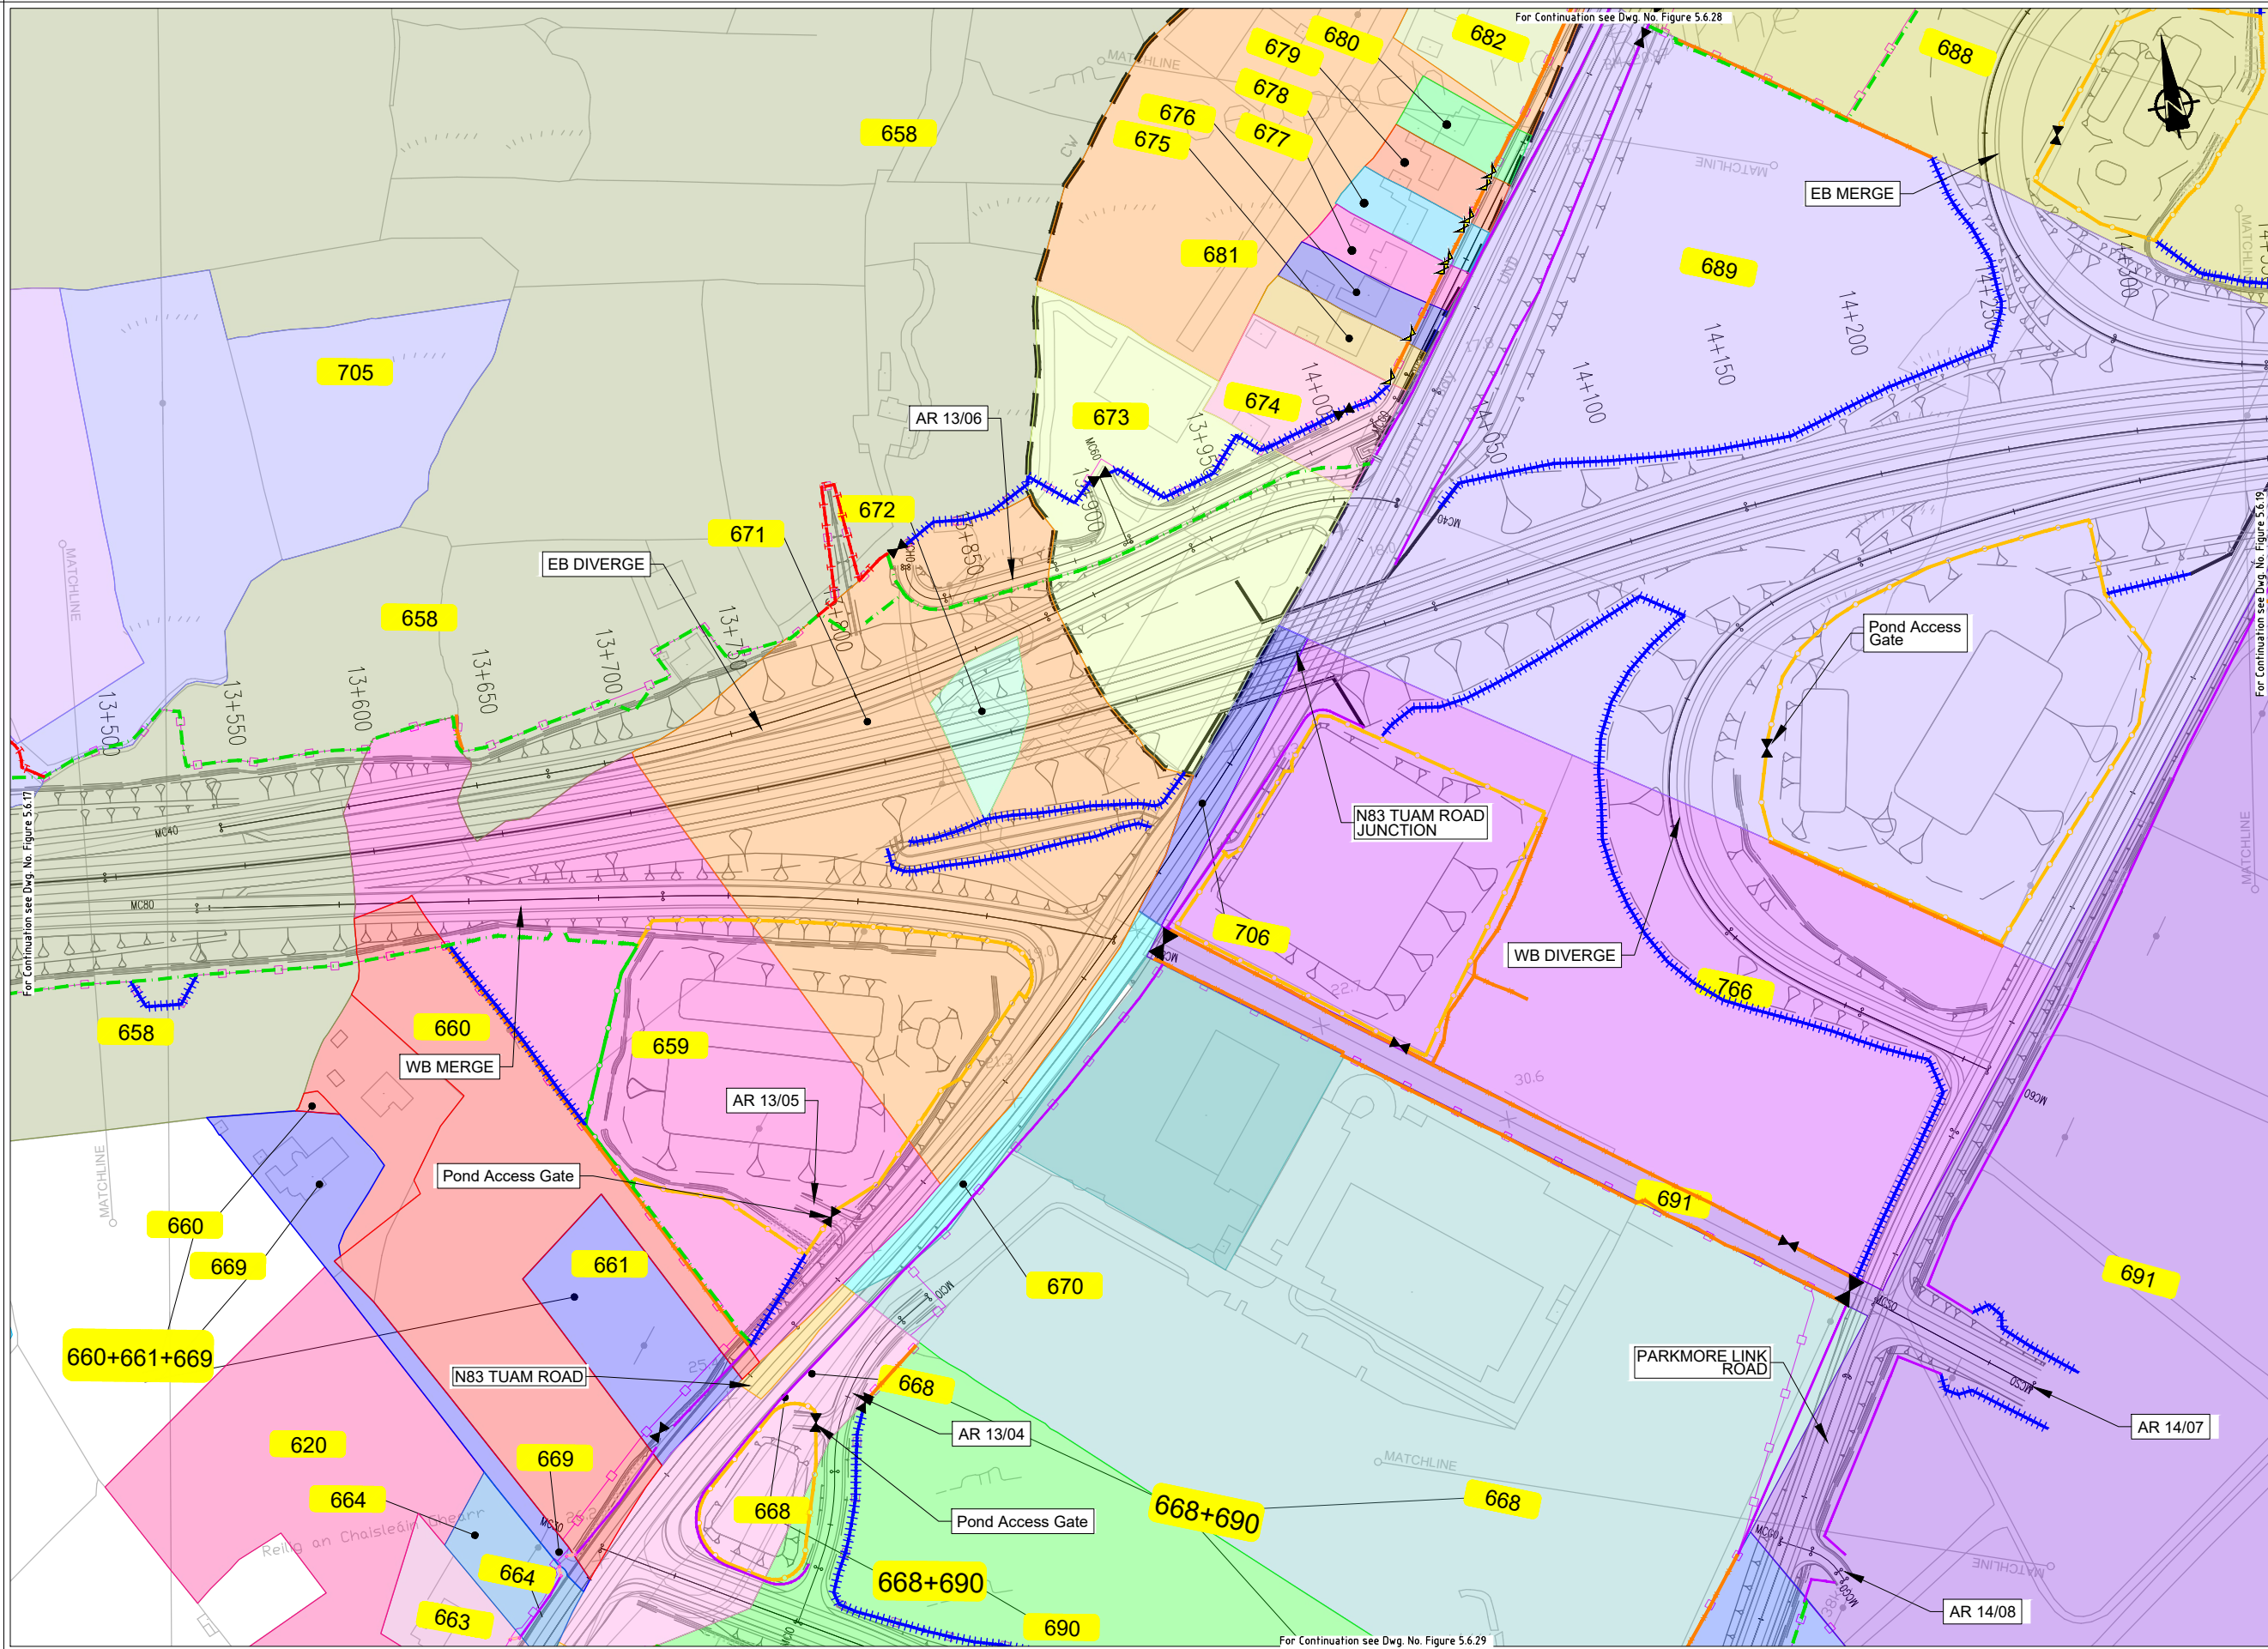

EIA REPORT

Legend:

City Boundary

Assessment Boundary

Proposed N6 GCRR

Structure

000

Plot Ref No.

000°

000°°

Modified Plot Ref No.

Domestic Entrance
- For Accesses see CC-SCD-02753,
CC-SCD-02401, GCRR-SK-C-001

Field Entrance
- For Gates see CC-SCD-02754,
CC-SCD-00309 to CC-SCD-00311

Maintain Existing Access/Gate

Blockwork / Stone Wall

Retaining Wall

Timber Post and Rail to
CC-SCD-00301

Mammal Resistant Fencing:
- Timber Post and Rail to
CC-SCD-00319

Paladin Security Fencing

Mammal Resistant Paladin
Security Fencing

Otter Proof Fencing to
GCOB-300-D-101

Maintain Existing Boundary

Stud Fencing Type B to
CC-SCD-00322

Temporary Fencing

National Mapping Division of Taithe Éireann. All rights reserved. Licence number CYAL50333446

Arup

ARUP

Corporate House
City East Business Park
Ballybrit, Galway, Ireland.

Tel +353 (0)91 460675
www.N6GalwayCity.ie
www.arup.ie

Key Plan

For Continuation see Dwg. No. Figure 5.6.29

Job Title
N6 Galway City Ring Road

Scale
1:2500 @ A3

Date
February 2025

Issue

Date

By

Chkd

Appd

28/02/2025

KJ

MH

EMC

Drawing Title
Landowner Accommodation
Works Details
Sheet 18 of 30

Drawing Status
For Information


Job No
233985

Drawing No
Figure 5.6.18

Issue
11

Do not scale
\\global\europa\dublin\jobs\233000\233985-004 - Internal\4-02 Drawings\4-02-19 Environmental\Update\2024\EA N6GCRR\6.20-2024 Chapter 5\Figure 5.6.01 to 5.6.30_2024.dwg

© Arup

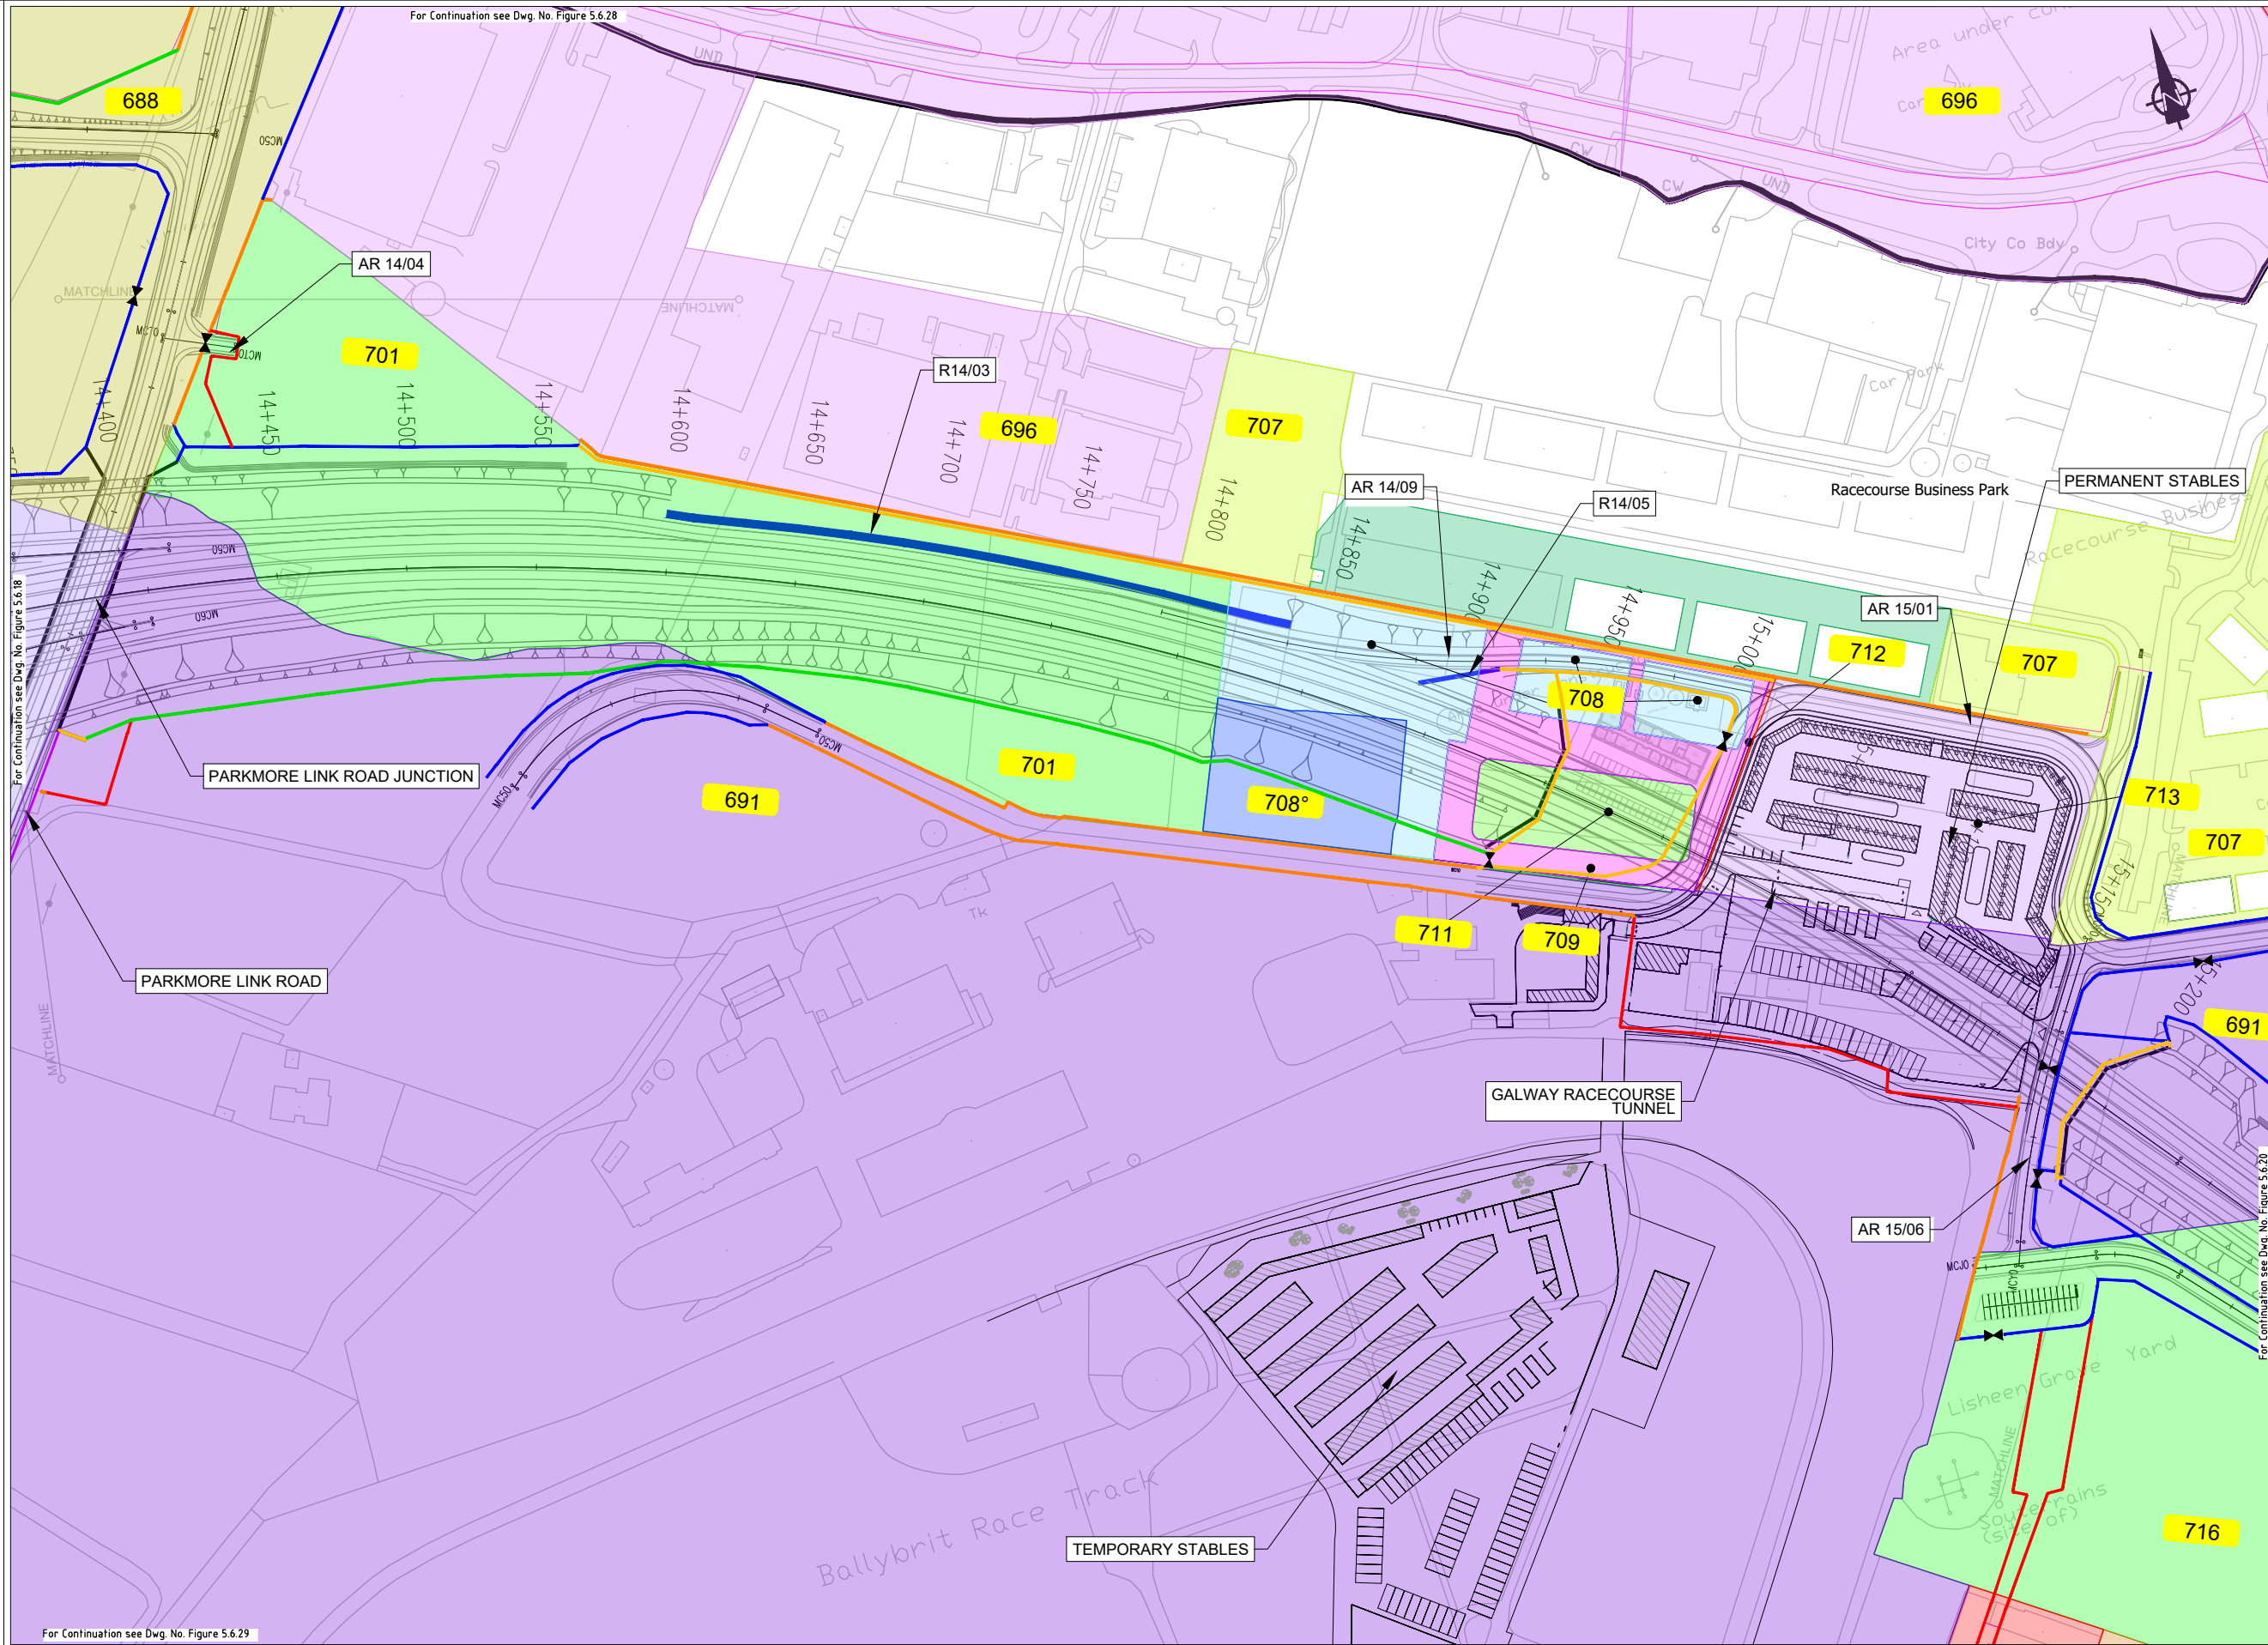

EIA REPORT

Legend:

City Boundary

Assessment Boundary

Proposed N6 GCRR

Structure

Plot Ref No.

Modified Plot Ref No.

Domestic Entrance
- For Accesses see CC-SCD-02753, CC-SCD-02401, GCRR-SK-C-001

Field Entrance
- For Gates see CC-SCD-02754, CC-SCD-00309 to CC-SCD-00311

Maintain Existing Access/Gate

Blockwork / Stone Wall

Retaining Wall

Timber Post and Rail to CC-SCD-00301

Mammal Resistant Fencing:
- Timber Post and Rail to CC-SCD-00319

Paladin Security Fencing

Mammal Resistant Paladin Security Fencing

Otter Proof Fencing to GCOB-300-D-101

Maintain Existing Boundary

Stud Fencing Type B to CC-SCD-00322

Temporary Fencing


Clients
An Roinn Iompair
Department of Transport

Comhairle Chontae na Gaillimhe
Galway County Council

**Tionscadal Éireann
Project Ireland
2040**

Galway City
Transport Project

Tionscail Iompair Éireann
Transport Infrastructure Ireland

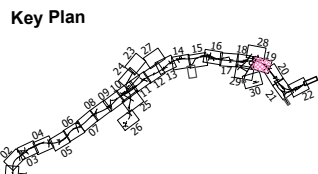

Consultant

Corporate House
City East Business Park
Ballybrit, Galway, Ireland.
Tel +353 (0)91 460675
www.N6GalwayCity.ie
www.arup.ie

Job Title
N6 Galway City Ring Road

Scale
1:2500 @ A3


Date:
February 2025

I1	28/02/2025	KJ	MH	EMC
Issue	Date	By	Chkd	Appd

Drawing Title
Landowner Accommodation
Works Details
Sheet 19 of 30

Drawing Status
For Information

Job No	Drawing No	Issue
233985	Figure 5.6.19	11

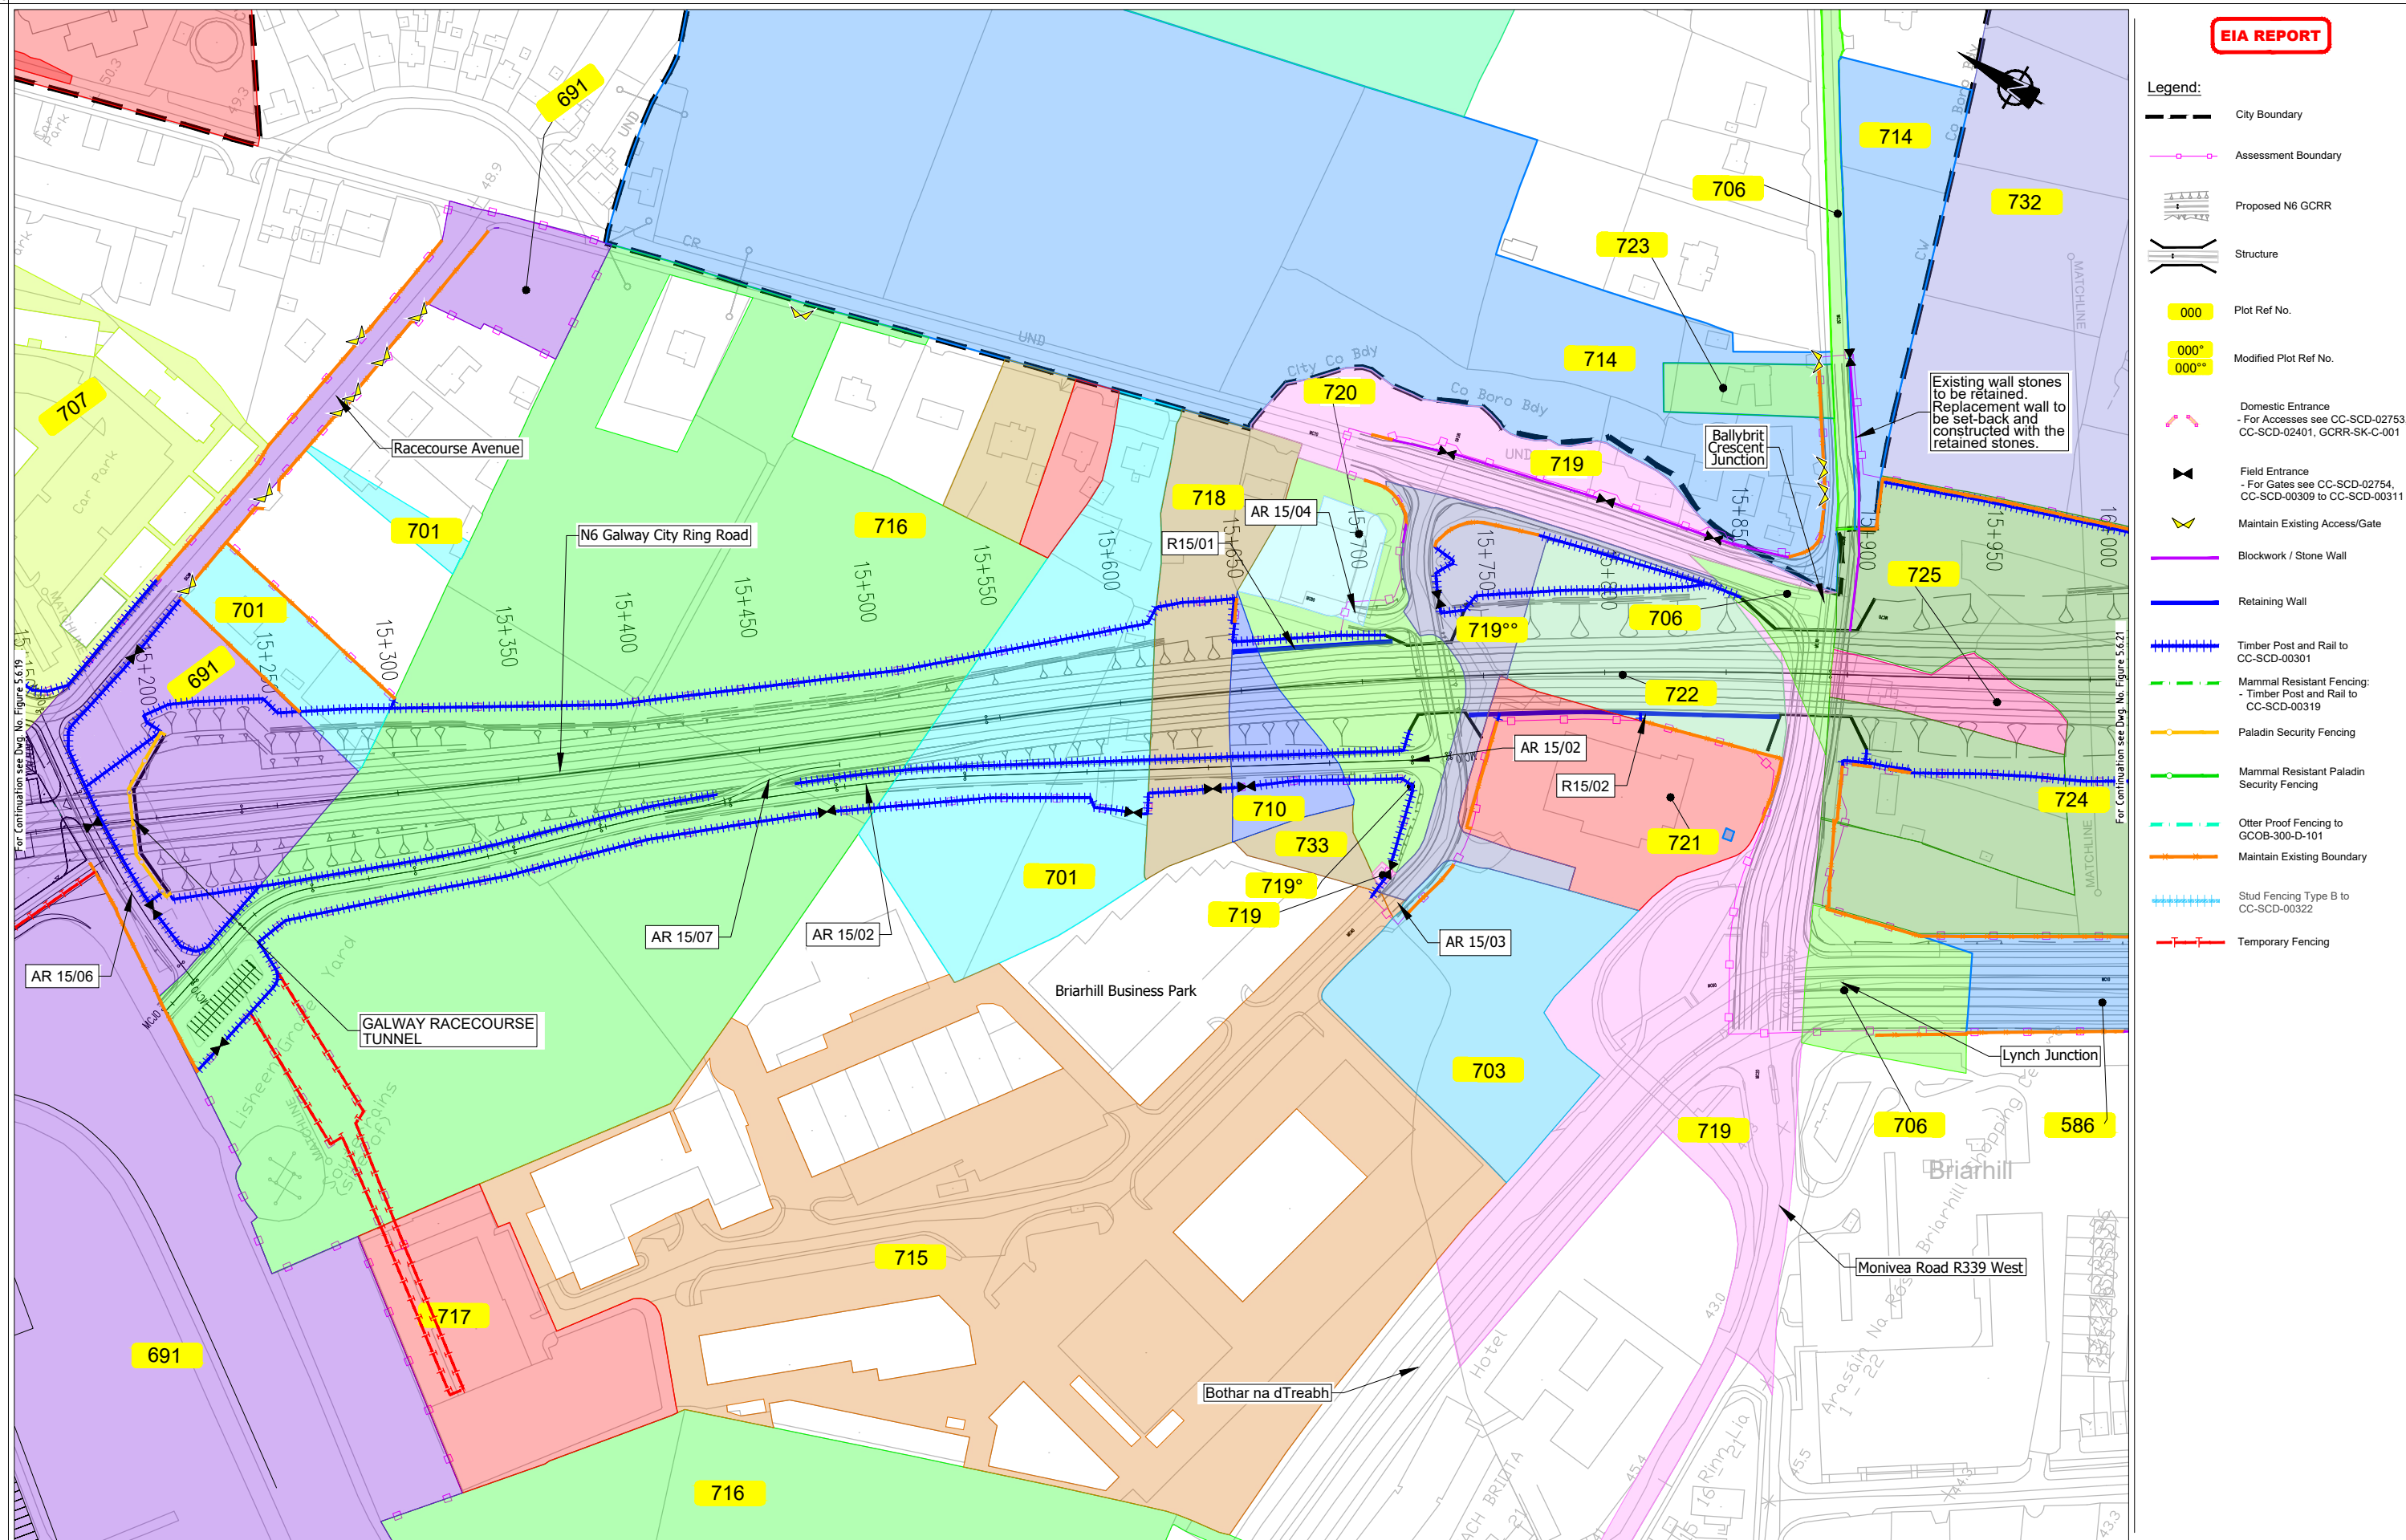

© National Mapping Division of Taithe Éireann. All rights reserved. Licence number CYAL50333446



Job Title
N6 Galway City Ring Road

Scale
1:2500 @ A3

Date
February 2025

Issue	Date	By	Chkd	Appd
I1	28/02/2025	KJ	MH	EMC


Drawing Title
Landowner Accommodation
Works Details
Sheet 20 of 30

Drawing Status
For Information

Job No
233985

Drawing No
Figure 5.6.20

Issue
11

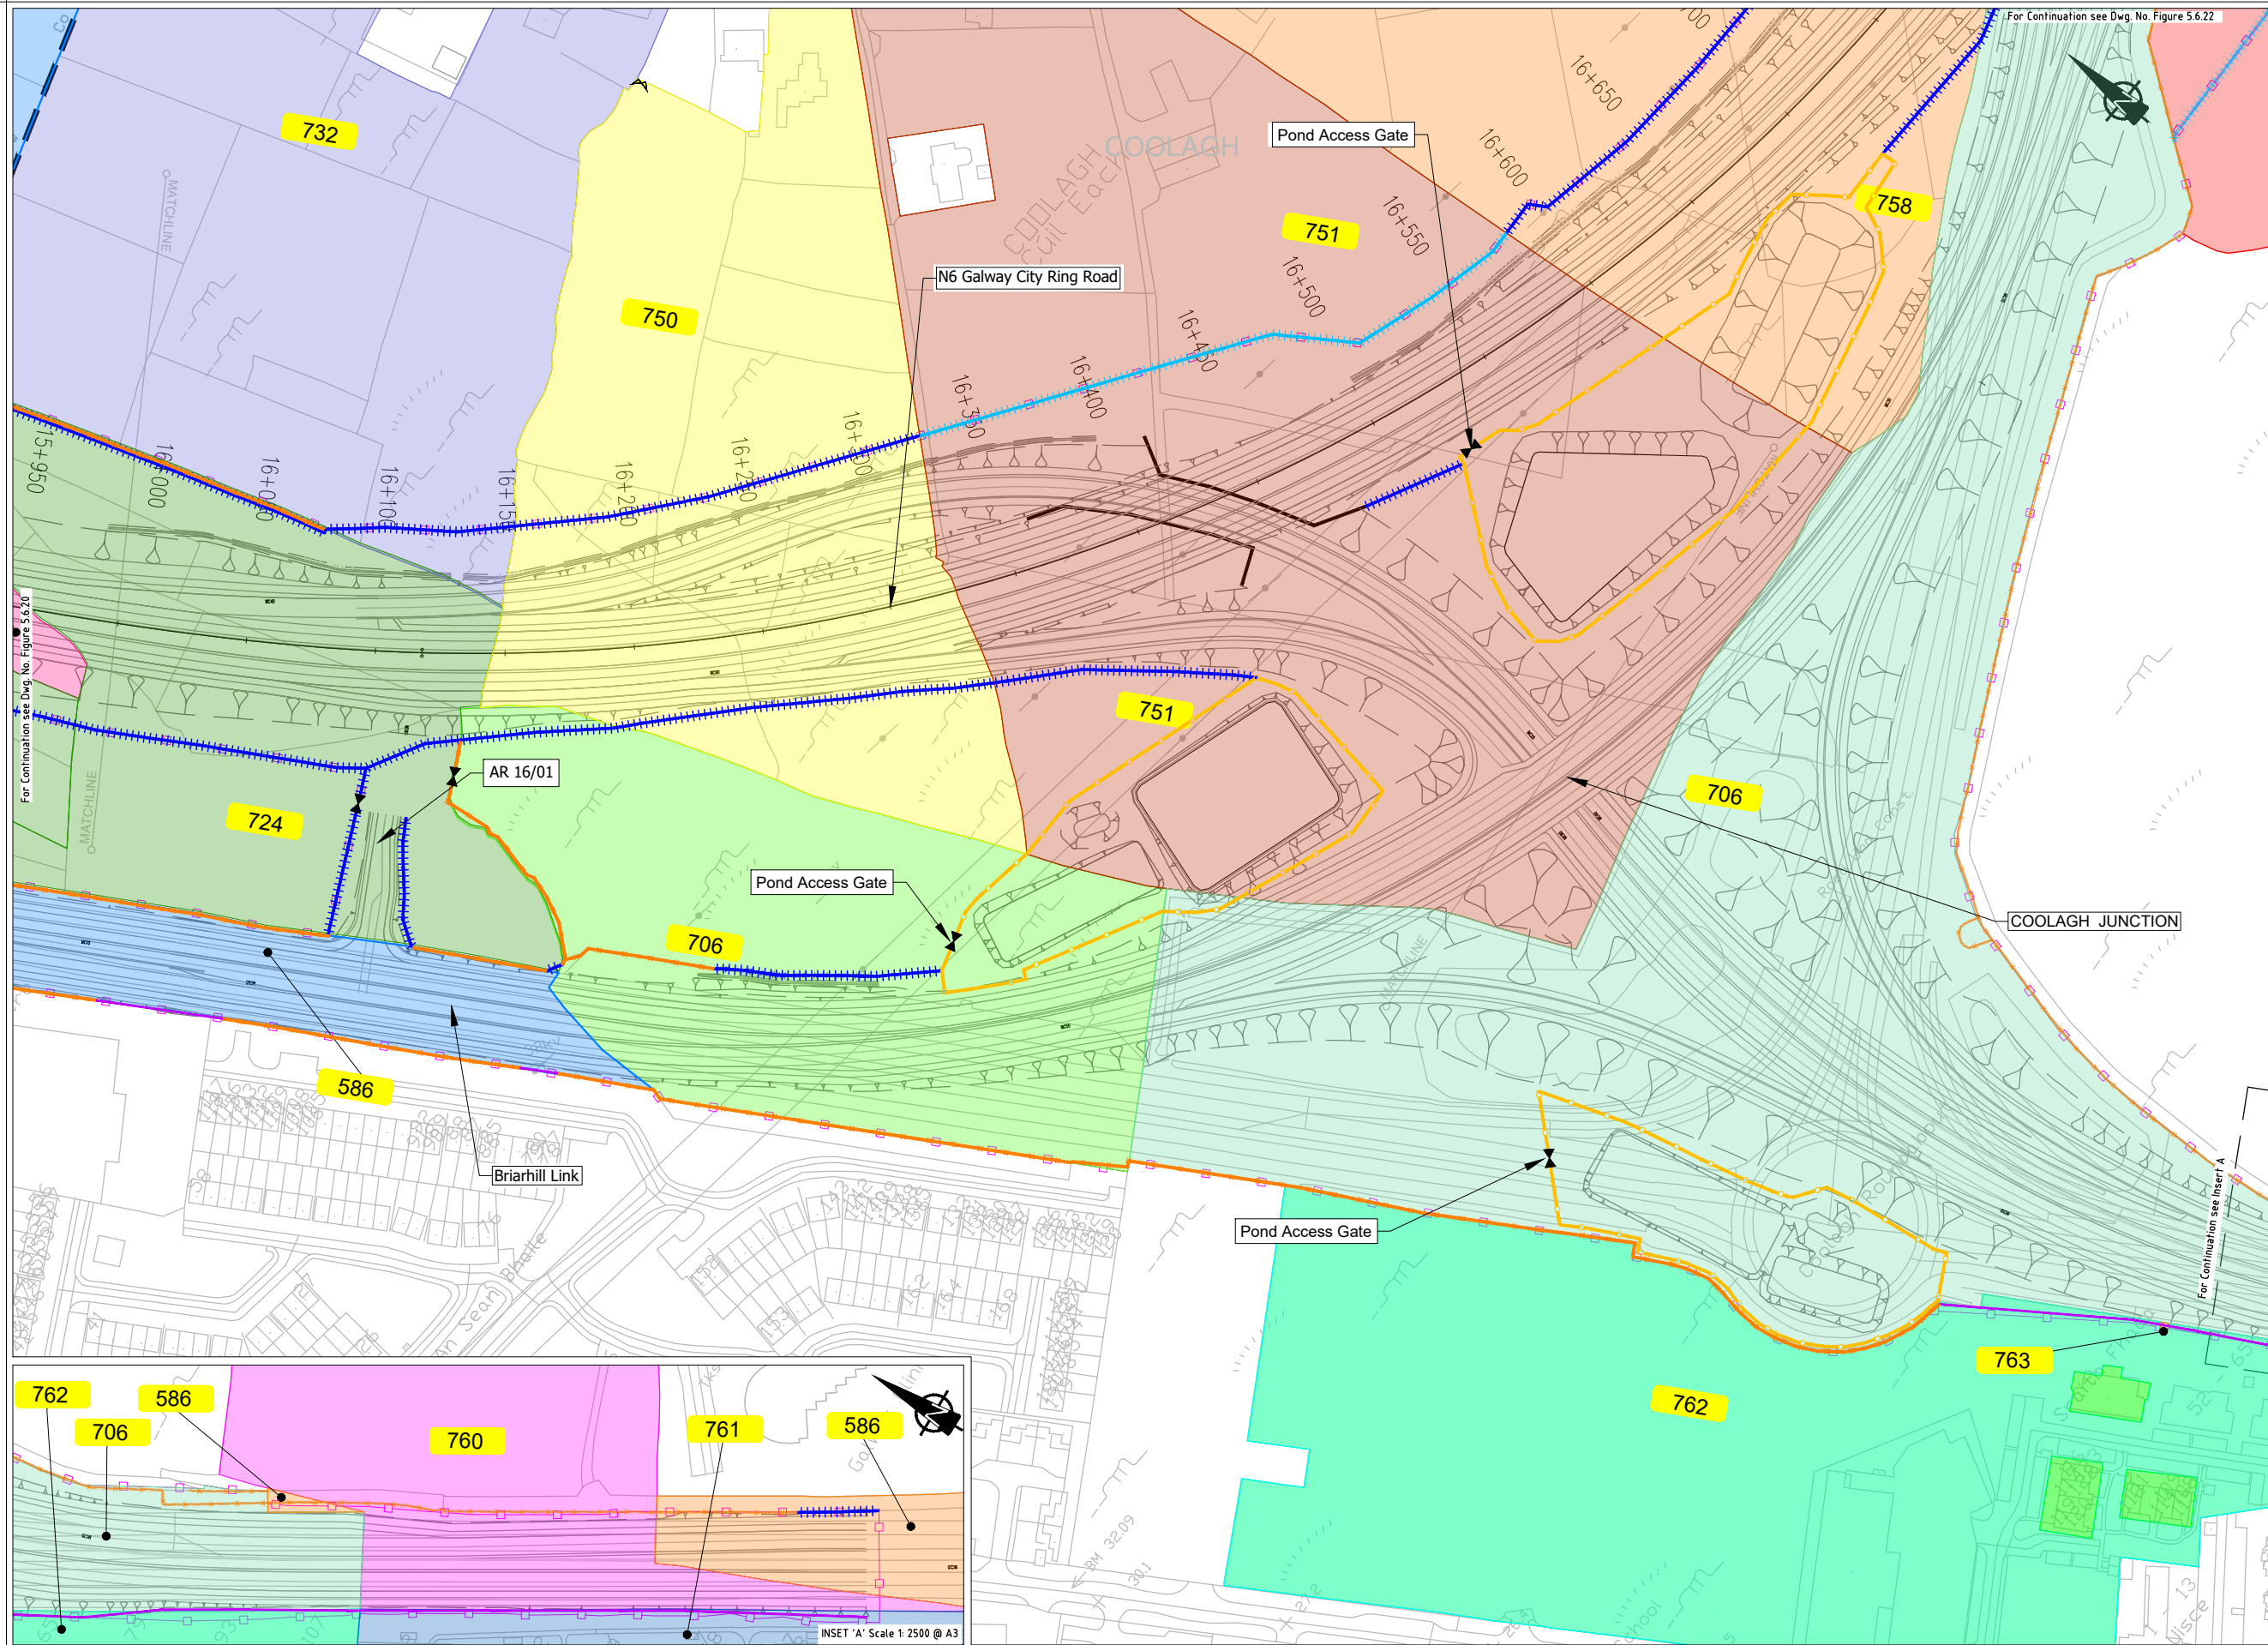

EIA REPORT

Legend:

City Boundary

Assessment Boundary

Proposed N6 GCRR

Structure

000

Plot Ref No.

000°

000°°

Modified Plot Ref No.

Domestic Entrance
- For Accesses see CC-SCD-02753,
CC-SCD-02401, GCRR-SK-C-001

Field Entrance
- For Gates see CC-SCD-02754,
CC-SCD-00309 to CC-SCD-00311

Maintain Existing Access/Gate

Blockwork / Stone Wall

Retaining Wall

Timber Post and Rail to
CC-SCD-00301

Mammal Resistant Fencing:
- Timber Post and Rail to
CC-SCD-00319

Paladin Security Fencing


Mammal Resistant Paladin
Security Fencing

Otter Proof Fencing to
GCOB-300-D-101

Maintain Existing Boundary

Stud Fencing Type B to
CC-SCD-00322

Temporary Fencing

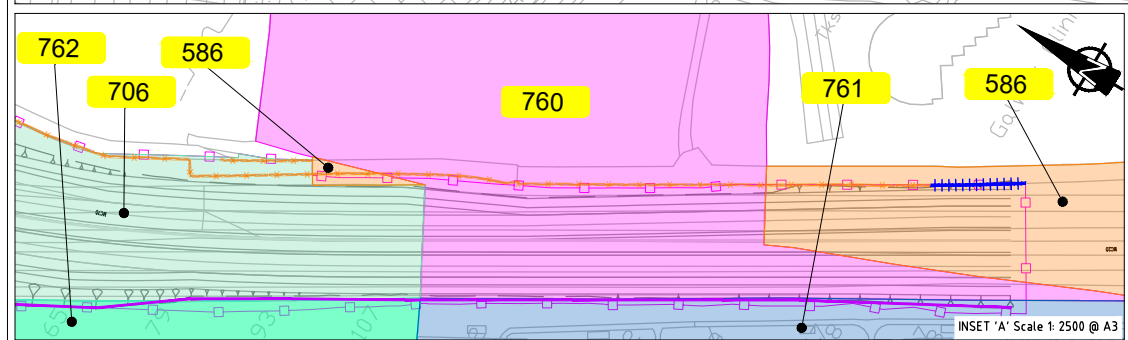

National Mapping Division of Taithe Éireann. All rights reserved. Licence number CYAL50333446

Clients

An Roinn Iompair
Department of Transport

Tionscadal Éireann
Project Ireland
2040

Comhairle Chontae na Gaillimhe
Galway County Council

TII

Key Plan

ARUP

Corporate House
City East Business Park
Ballybrit, Galway, Ireland.

Tel +353 (0)91 460675
www.N6GalwayCity.ie
www.arup.ie

Job Title

N6 Galway City Ring Road

Scale

1:2500 @ A3

Date:

February 2025

I1

28/02/2025

KJ

MH

EMC

Issue

Date

By

Chkd

Appd

Drawing Title

Landowner Accommodation
Works Details
Sheet 21 of 30

Drawing Status

For Information

Job No

233985


Drawing No

Figure 5.6.21


Issue


11

Do not scale
\\global\europa\dublin\jobs\233000\233985-004 - Internal\4-02 Drawings\4-02-19 Environmental\Update\2024\EA N6GCRR\6.20-2024 Chapter 5\Figure 5.6.01 to 5.6.30_2024.dwg
© Arup

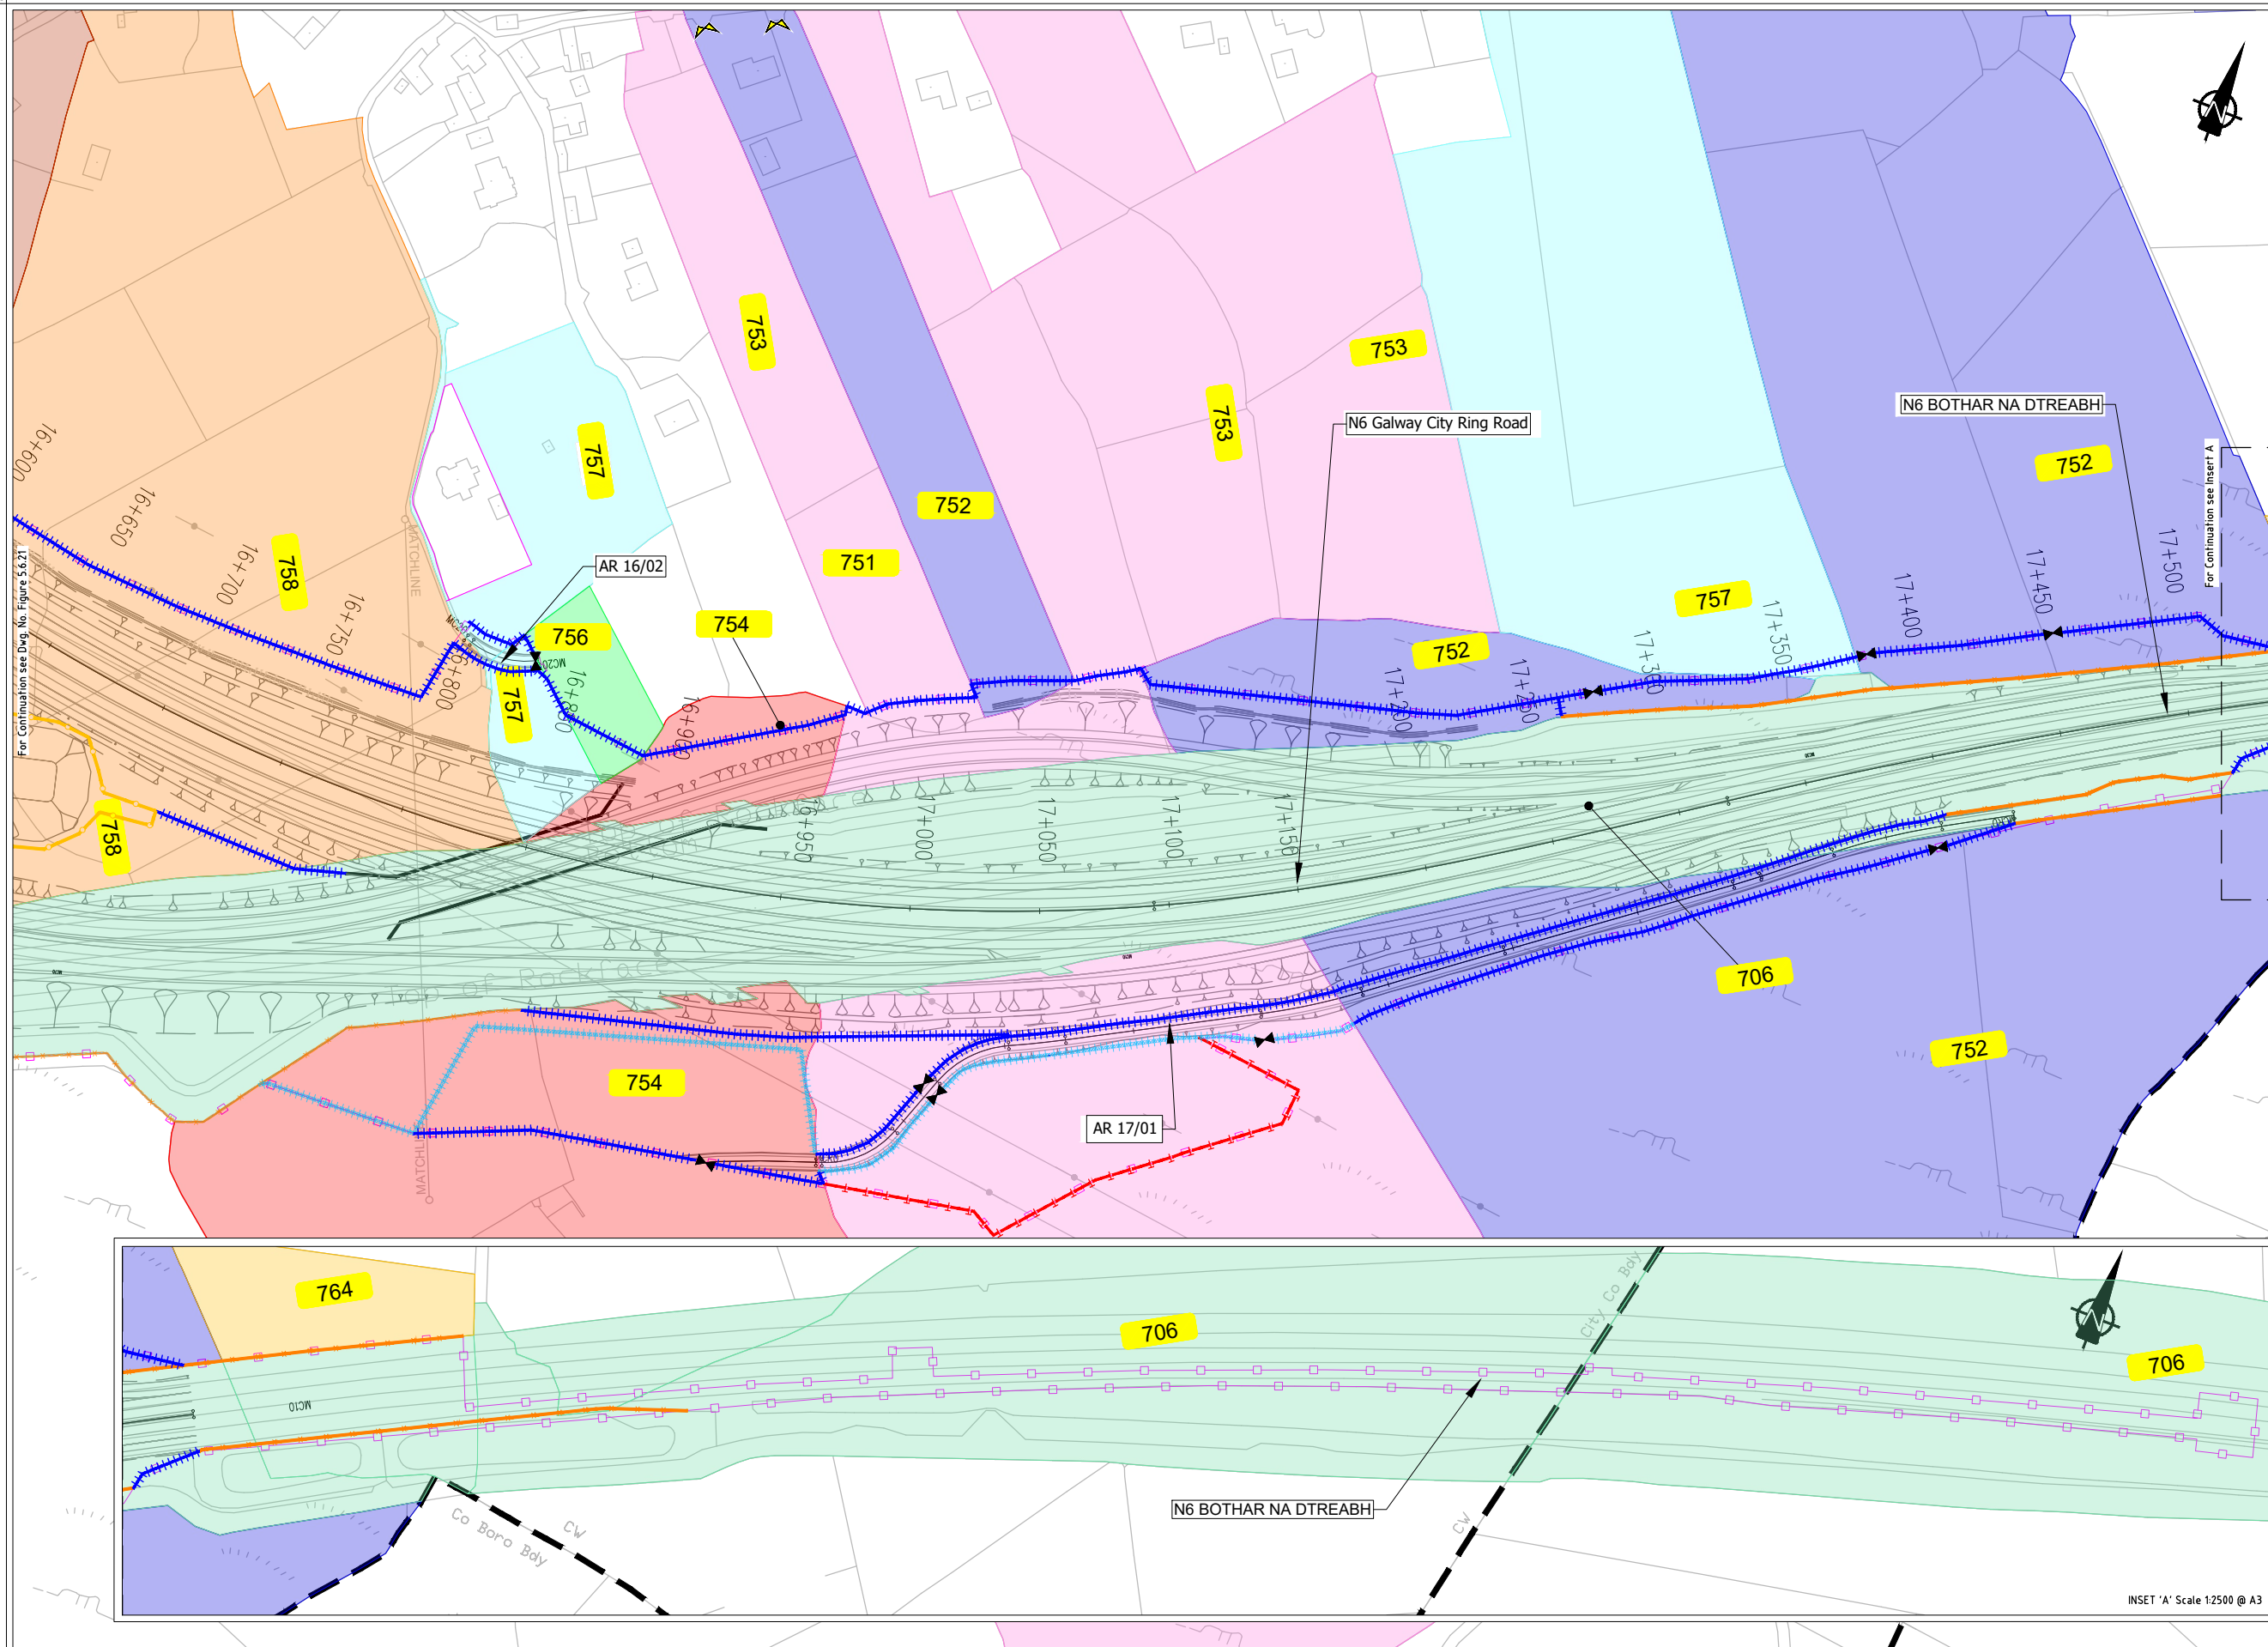

- EIA REPORT**
- Legend:**
- City Boundary
 - Assessment Boundary
 - Proposed N6 GCRR
 - Structure
 - Plot Ref No.
 - Modified Plot Ref No.
 - Domestic Entrance
- For Accesses see CC-SCD-02753, CC-SCD-02401, GCRR-SK-C-001
 - Field Entrance
- For Gates see CC-SCD-02754, CC-SCD-00309 to CC-SCD-00311
 - Maintain Existing Access/Gate
 - Blockwork / Stone Wall
 - Retaining Wall
 - Timber Post and Rail to CC-SCD-00301
 - Mammal Resistant Fencing:
- Timber Post and Rail to CC-SCD-00319
 - Paladin Security Fencing
 - Mammal Resistant Paladin Security Fencing
 - Otter Proof Fencing to GCOB-300-D-101
 - Maintain Existing Boundary
 - Stud Fencing Type B to CC-SCD-00322
 - Temporary Fencing

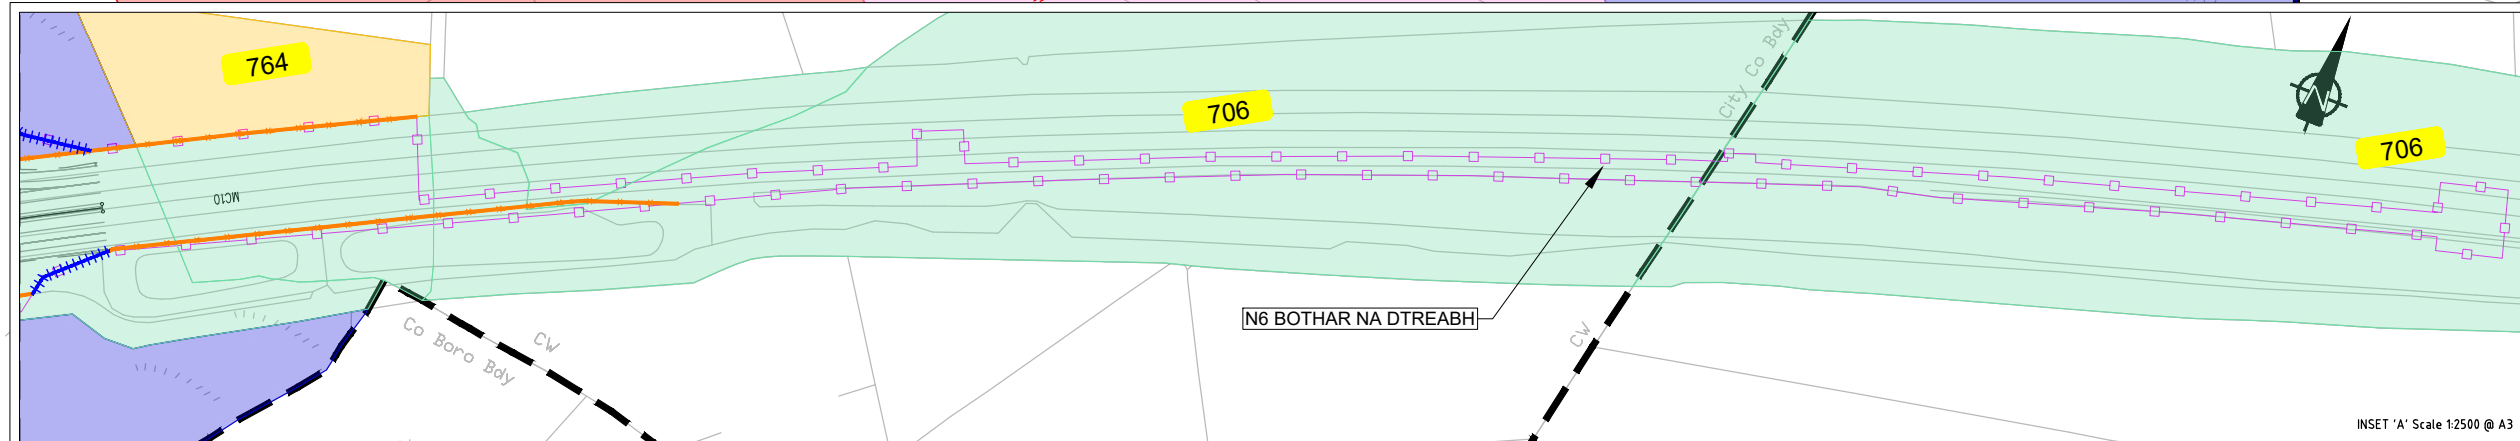

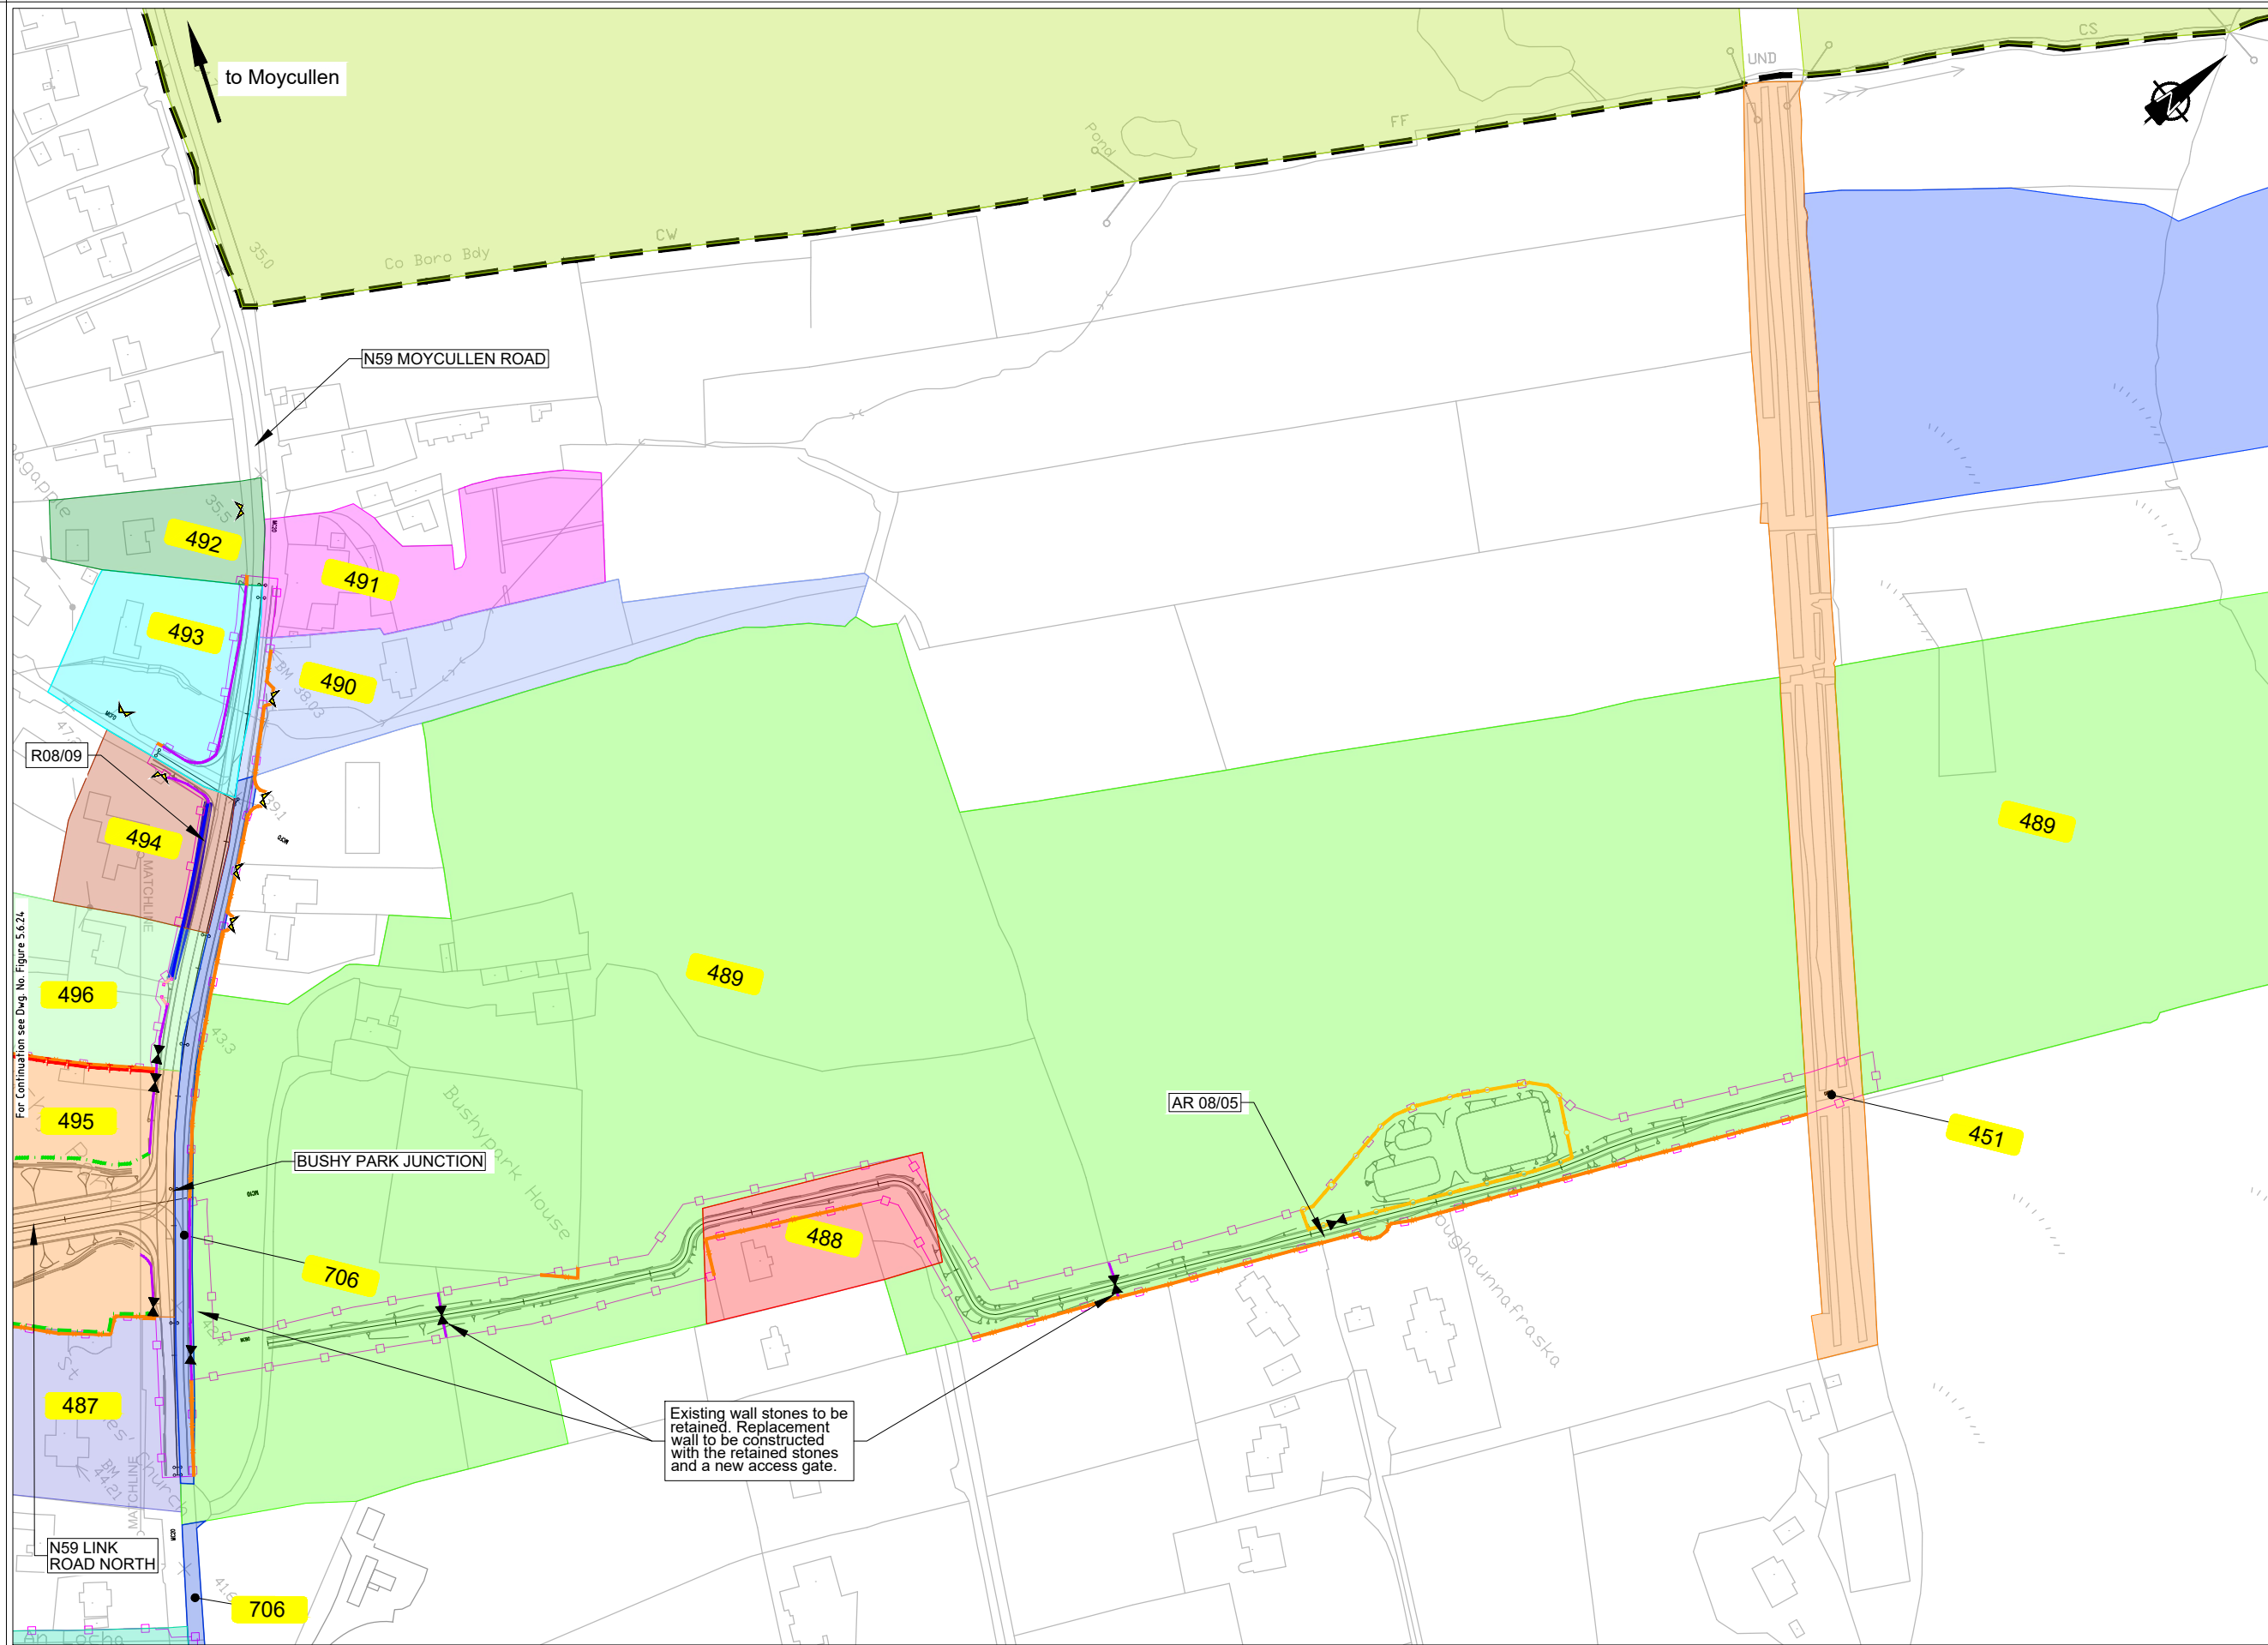

EIA REPORT

Legend:

City Boundary

Assessment Boundary

Proposed N6 GCRR

Structure

000

Plot Ref No.

000°

000°°°

Modified Plot Ref No.

Domestic Entrance
- For Accesses see CC-SCD-02753, CC-SCD-02401, GCRR-SK-C-001

Field Entrance
- For Gates see CC-SCD-02754, CC-SCD-00309 to CC-SCD-00311

Maintain Existing Access/Gate

Blockwork / Stone Wall

Retaining Wall

Timber Post and Rail to CC-SCD-00301

Mammal Resistant Fencing:
- Timber Post and Rail to CC-SCD-00319

Paladin Security Fencing

Mammal Resistant Paladin Security Fencing

Otter Proof Fencing to GCOB-300-D-101

Maintain Existing Boundary

Stud Fencing Type B to CC-SCD-00322

Temporary Fencing

Clients

An Roinn Iompair
Department of Transport

Comhairle Chontae na Gaillimhe
Galway County Council

Tionscadal Éireann
Project Ireland
2040

N6
Galway City
Transport Project

TII
Transport Infrastructure Ireland

Key Plan

Consultant

ARUP

Corporate House
City East Business Park
Ballybrit, Galway, Ireland.

Tel +353 (0)91 460675
www.N6GalwayCity.ie
www.arup.ie

Job Title

N6 Galway City Ring Road

Scale

1:2500 @ A3

Date:

February 2025

I1	28/02/2025	KJ	MH	EMC
Issue	Date	By	Chkd	Appd

Drawing Title

Landowner Accommodation
Works Details
Sheet 23 of 30

Drawing Status

For Information

Job No

233985

Drawing No


Figure 5.6.23

Issue

11

Do not scale
\\global\europa\dublin\jobs\233000\233985-004 - Internal\4-02 Drawings\4-02-19 Environmental\Update\2024\EIA N6GCRR\6.20-2024 Chapter 5\Figure 5.6.01 to 5.6.30_2024.dwg

© Arup

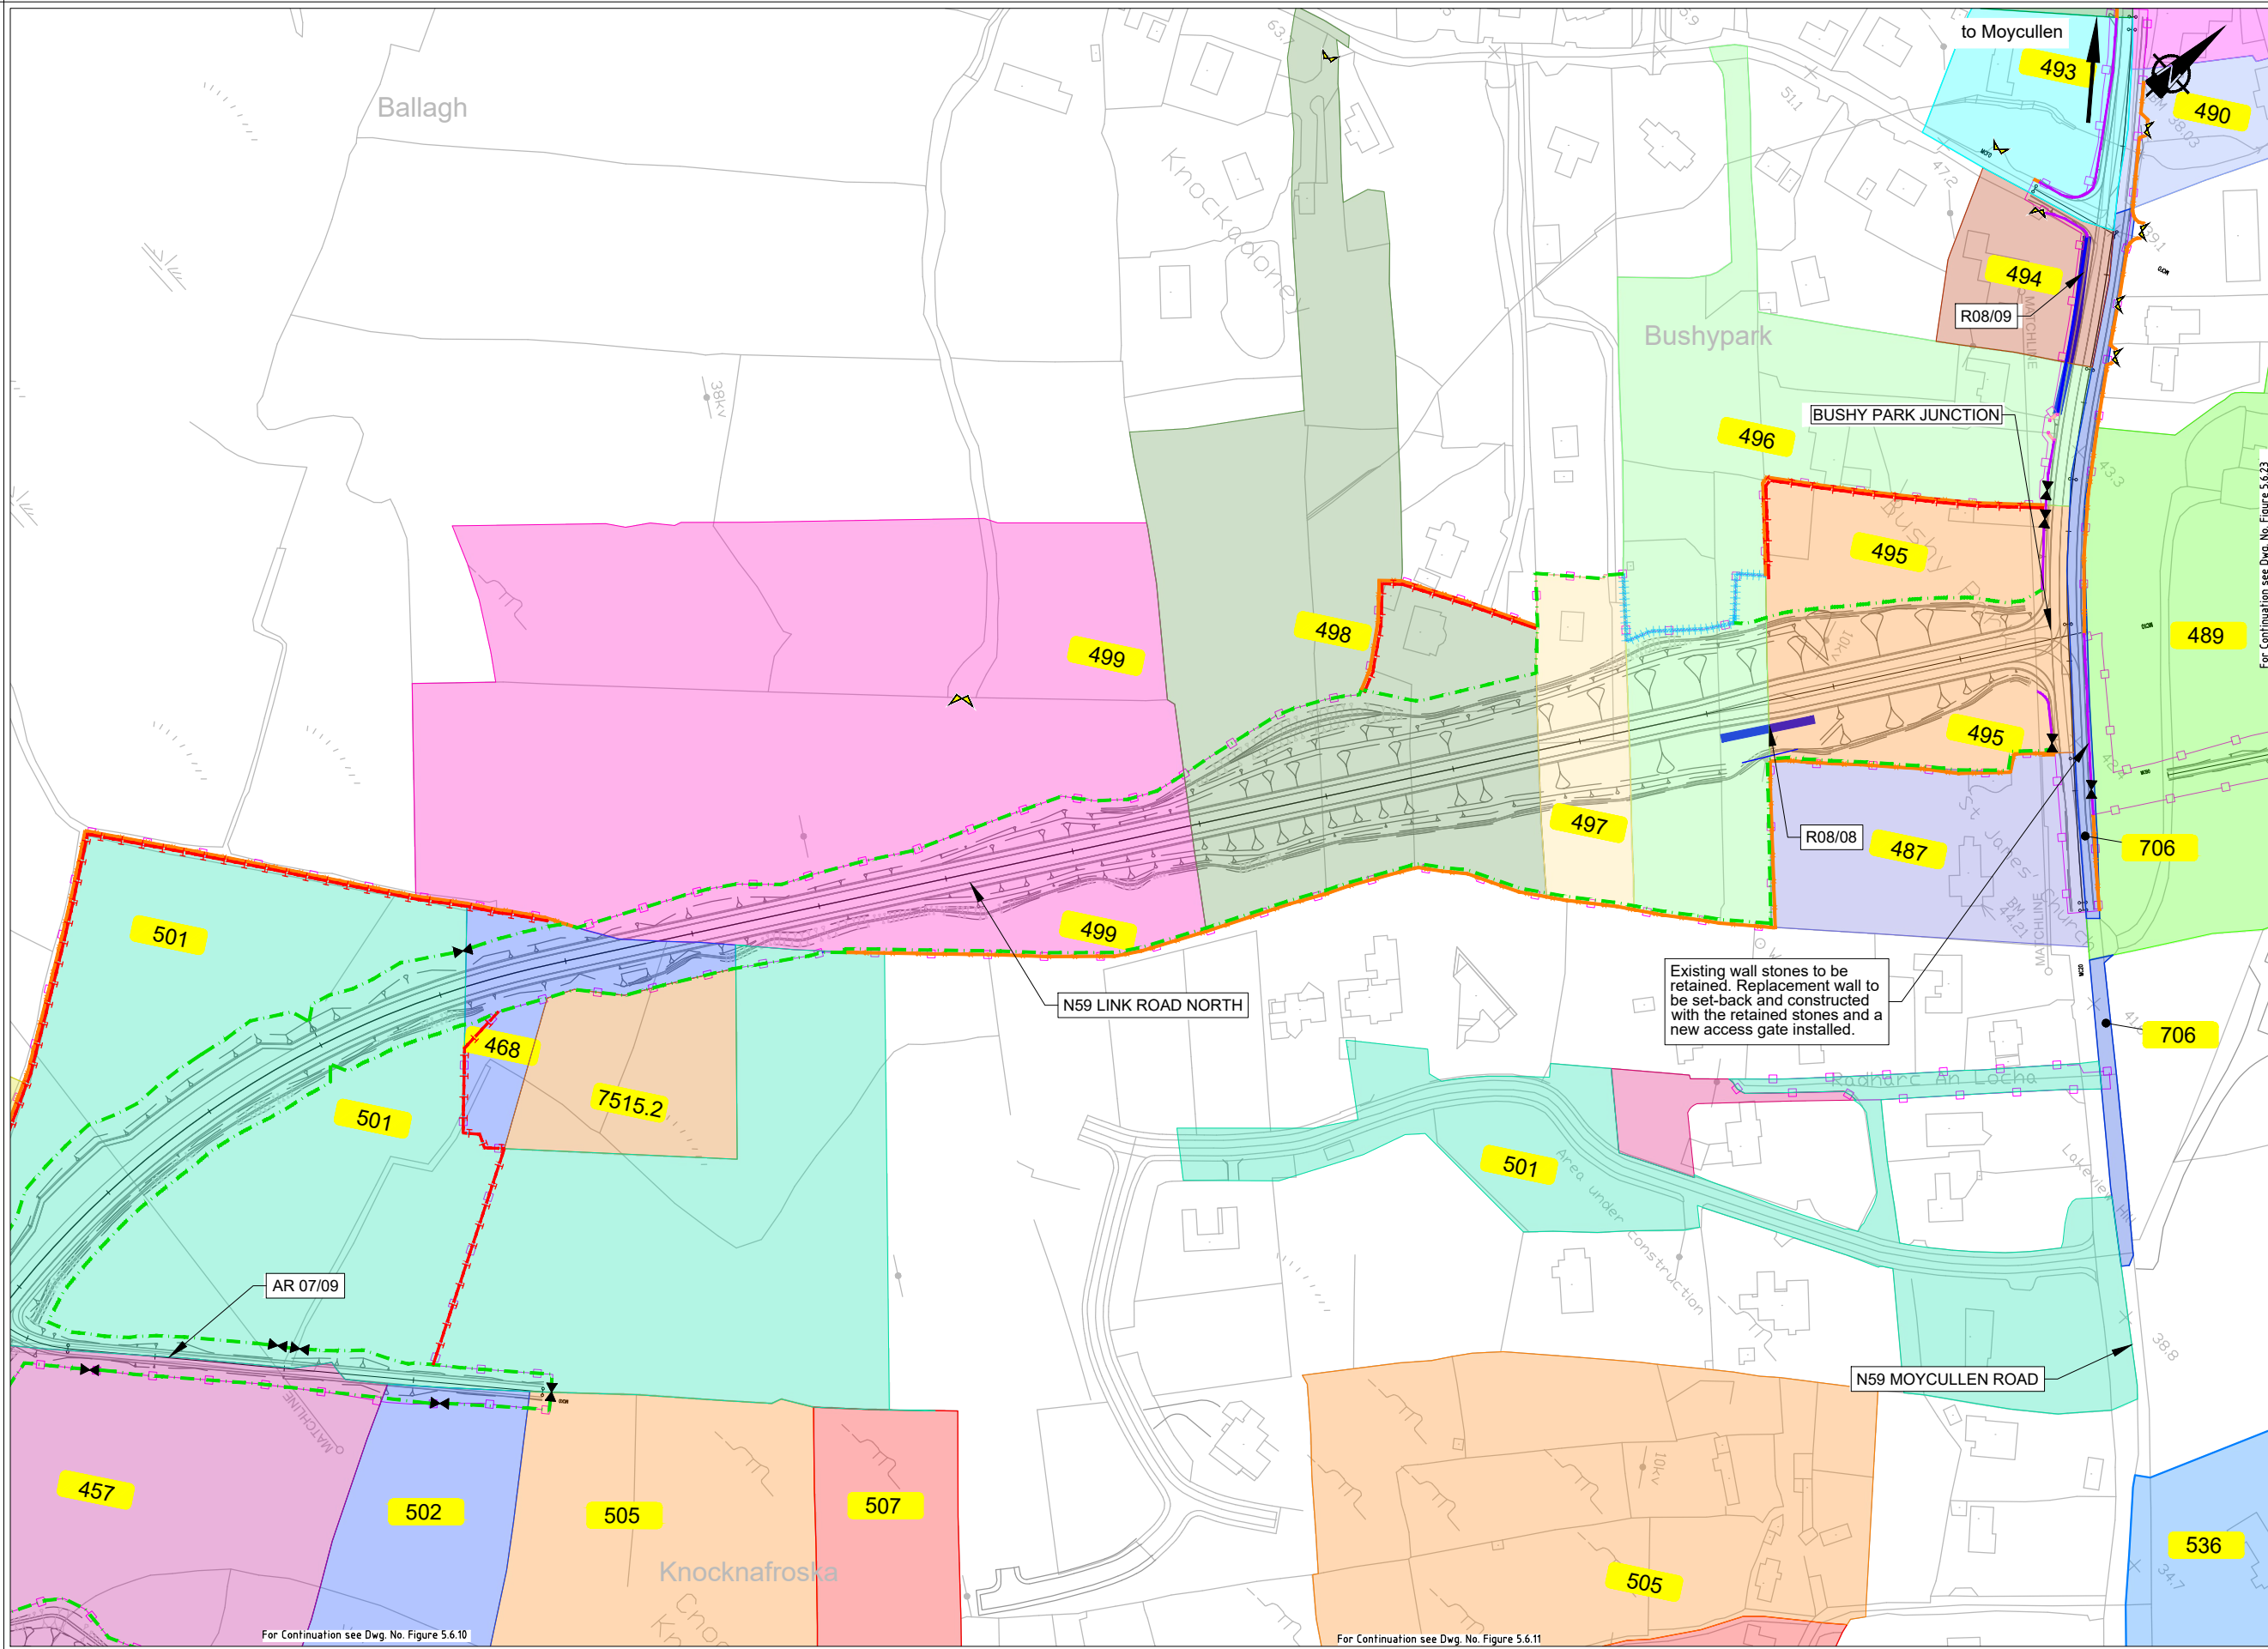

EIA REPORT

Legend:

City Boundary

Assessment Boundary

Proposed N6 GCRR

Structure

000

Plot Ref No.

000°

000°°

Modified Plot Ref No.

Domestic Entrance
- For Accesses see CC-SCD-02753, CC-SCD-02401, GCRR-SK-C-001

Field Entrance
- For Gates see CC-SCD-02754, CC-SCD-00309 to CC-SCD-00311

Maintain Existing Access/Gate

Blockwork / Stone Wall

Retaining Wall

Timber Post and Rail to CC-SCD-00301

Mammal Resistant Fencing:
- Timber Post and Rail to CC-SCD-00319

Paladin Security Fencing

Mammal Resistant Paladin Security Fencing

Otter Proof Fencing to GCOB-300-D-101

Maintain Existing Boundary

Stud Fencing Type B to CC-SCD-00322

Temporary Fencing

National Mapping Division of Taithe Éireann. All rights reserved. Licence number CYAL50333446

Clients

An Roinn Iompair
Department of Transport

Tionscadal Éireann
Project Ireland
2040

Comhairle Chontae na Gaillimhe
Galway County Council

TII

Key Plan

ARUP

Corporate House
City East Business Park
Ballybrit, Galway, Ireland.

Tel +353 (0)91 460675
www.N6GalwayCity.ie
www.arup.ie

Job Title

N6 Galway City Ring Road

Scale

1:2500 @ A3

Date:

February 2025

I1

28/02/2025

KJ

MH

EMC

Issue

Date

By

Chkd

Appd

Drawing Title

Landowner Accommodation
Works Details
Sheet 24 of 30

Drawing Status

For Information

Job No

233985


Drawing No

Figure 5.6.24

Issue

11

Do not scale
\\global\europa\dublin\jobs\233000\233985-004, Internal\4-02 Drawings\4-02-19 Environmental\Update\2024\EIA N6GCRR\6.20-2024 Chapter 5\Figure 5.6.01 to 5.6.30_2024.dwg
© Arup

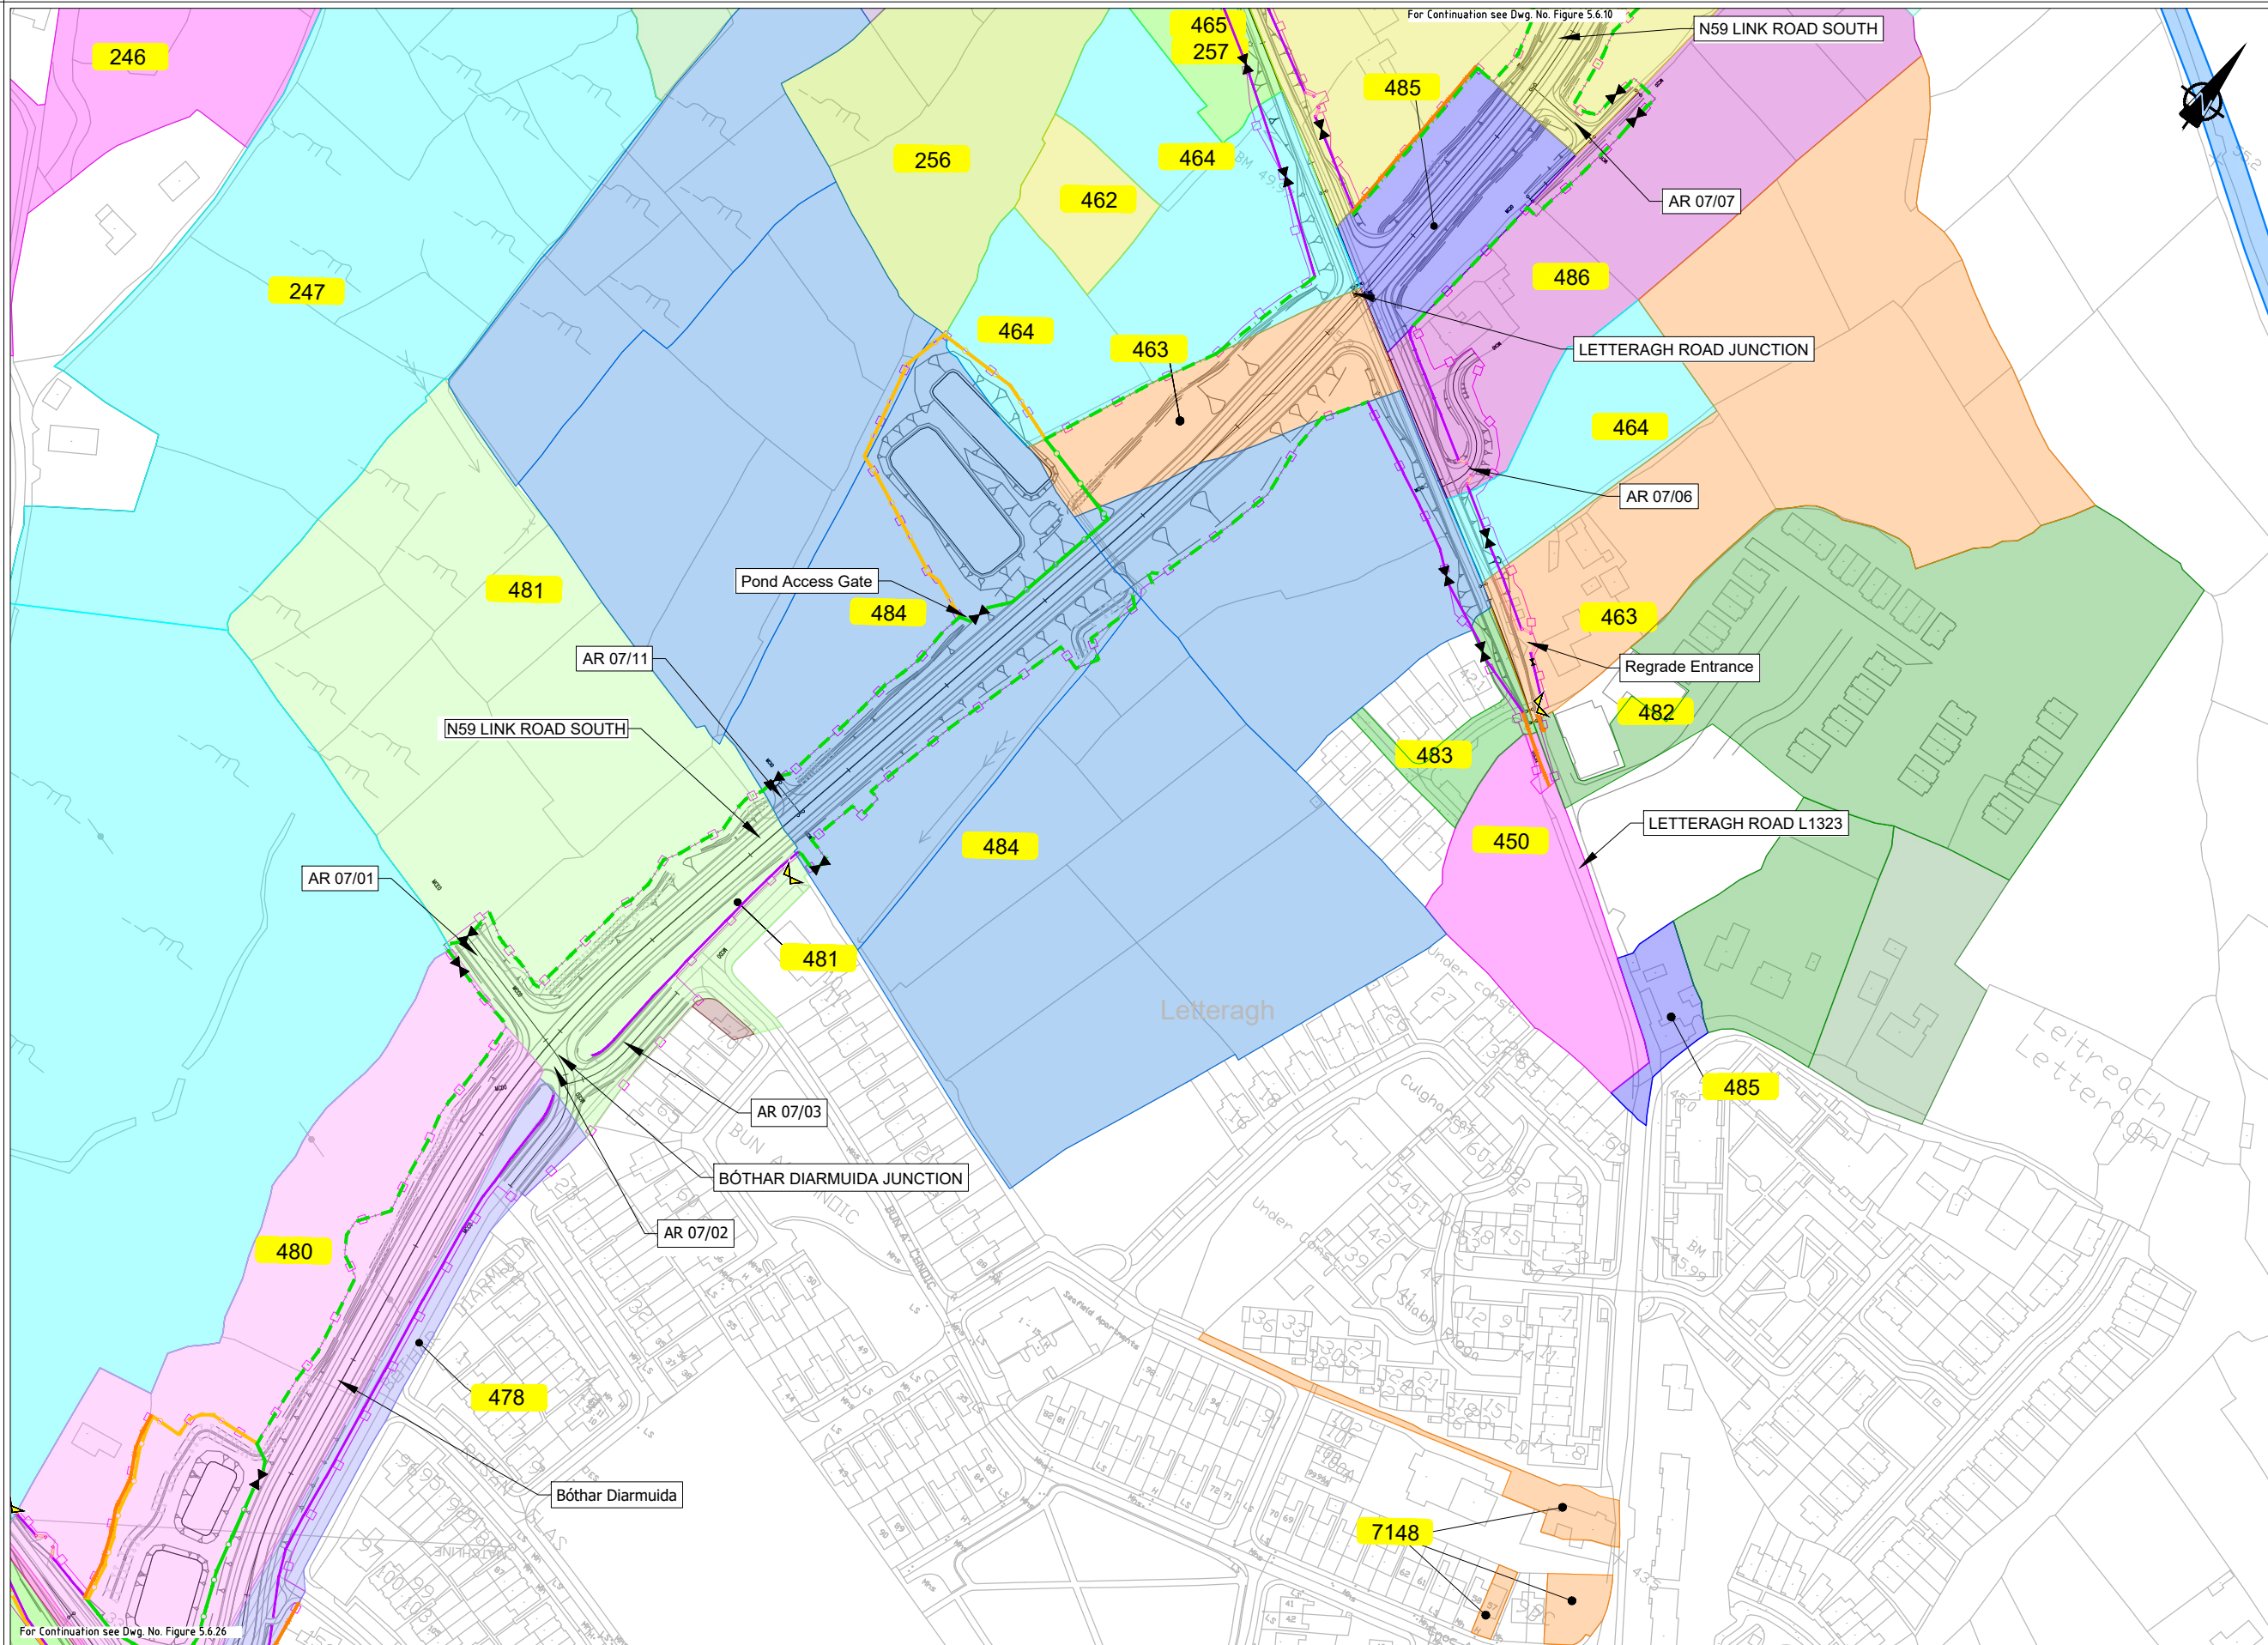

EIA REPORT

Legend:

City Boundary

Assessment Boundary

Proposed N6 GCRR

Structure

000

Plot Ref No.

000°

000°°

Modified Plot Ref No.

Domestic Entrance
- For Accesses see CC-SCD-02753, CC-SCD-02401, GCRR-SK-C-001

Field Entrance
- For Gates see CC-SCD-02754, CC-SCD-00309 to CC-SCD-00311

Maintain Existing Access/Gate

Blockwork / Stone Wall

Retaining Wall

Timber Post and Rail to CC-SCD-00301

Mammal Resistant Fencing:
- Timber Post and Rail to CC-SCD-00319

Paladin Security Fencing

Mammal Resistant Paladin Security Fencing

Otter Proof Fencing to GCOB-300-D-101

Maintain Existing Boundary

Stud Fencing Type B to CC-SCD-00322

Temporary Fencing

National Mapping Division of Taithe Éireann. All rights reserved. Licence number CYAL50333446

Clients

An Roinn Iompair
Department of Transport

Tionscadal Éireann
Project Ireland 2040

Comhairle Chontae na Gaillimhe
Galway County Council

TII

Key Plan

ARUP

Corporate House
City East Business Park
Ballybrit, Galway, Ireland.

Tel +353 (0)91 460675
www.N6GalwayCity.ie
www.arup.ie

Job Title

N6 Galway City Ring Road

Scale

1:2500 @ A3

Date:

February 2025

I1

28/02/2025

KJ

MH

EMC

Issue

Date

By

Chkd

Appd

Drawing Title

Landowner Accommodation
Works Details
Sheet 25 of 30

Drawing Status

For Information

Job No

233985


Drawing No

Figure 5.6.25

Issue

11

Do not scale
\\global\europa\dublin\jobs\233000\233985-004 - Internal\4-02 Drawings\4-02-19 Environmental\Update\2024\EIA N6GCRR\6.20-2024 Chapter 5\Figure 5.6.01 to 5.6.30_2024.dwg
© Arup

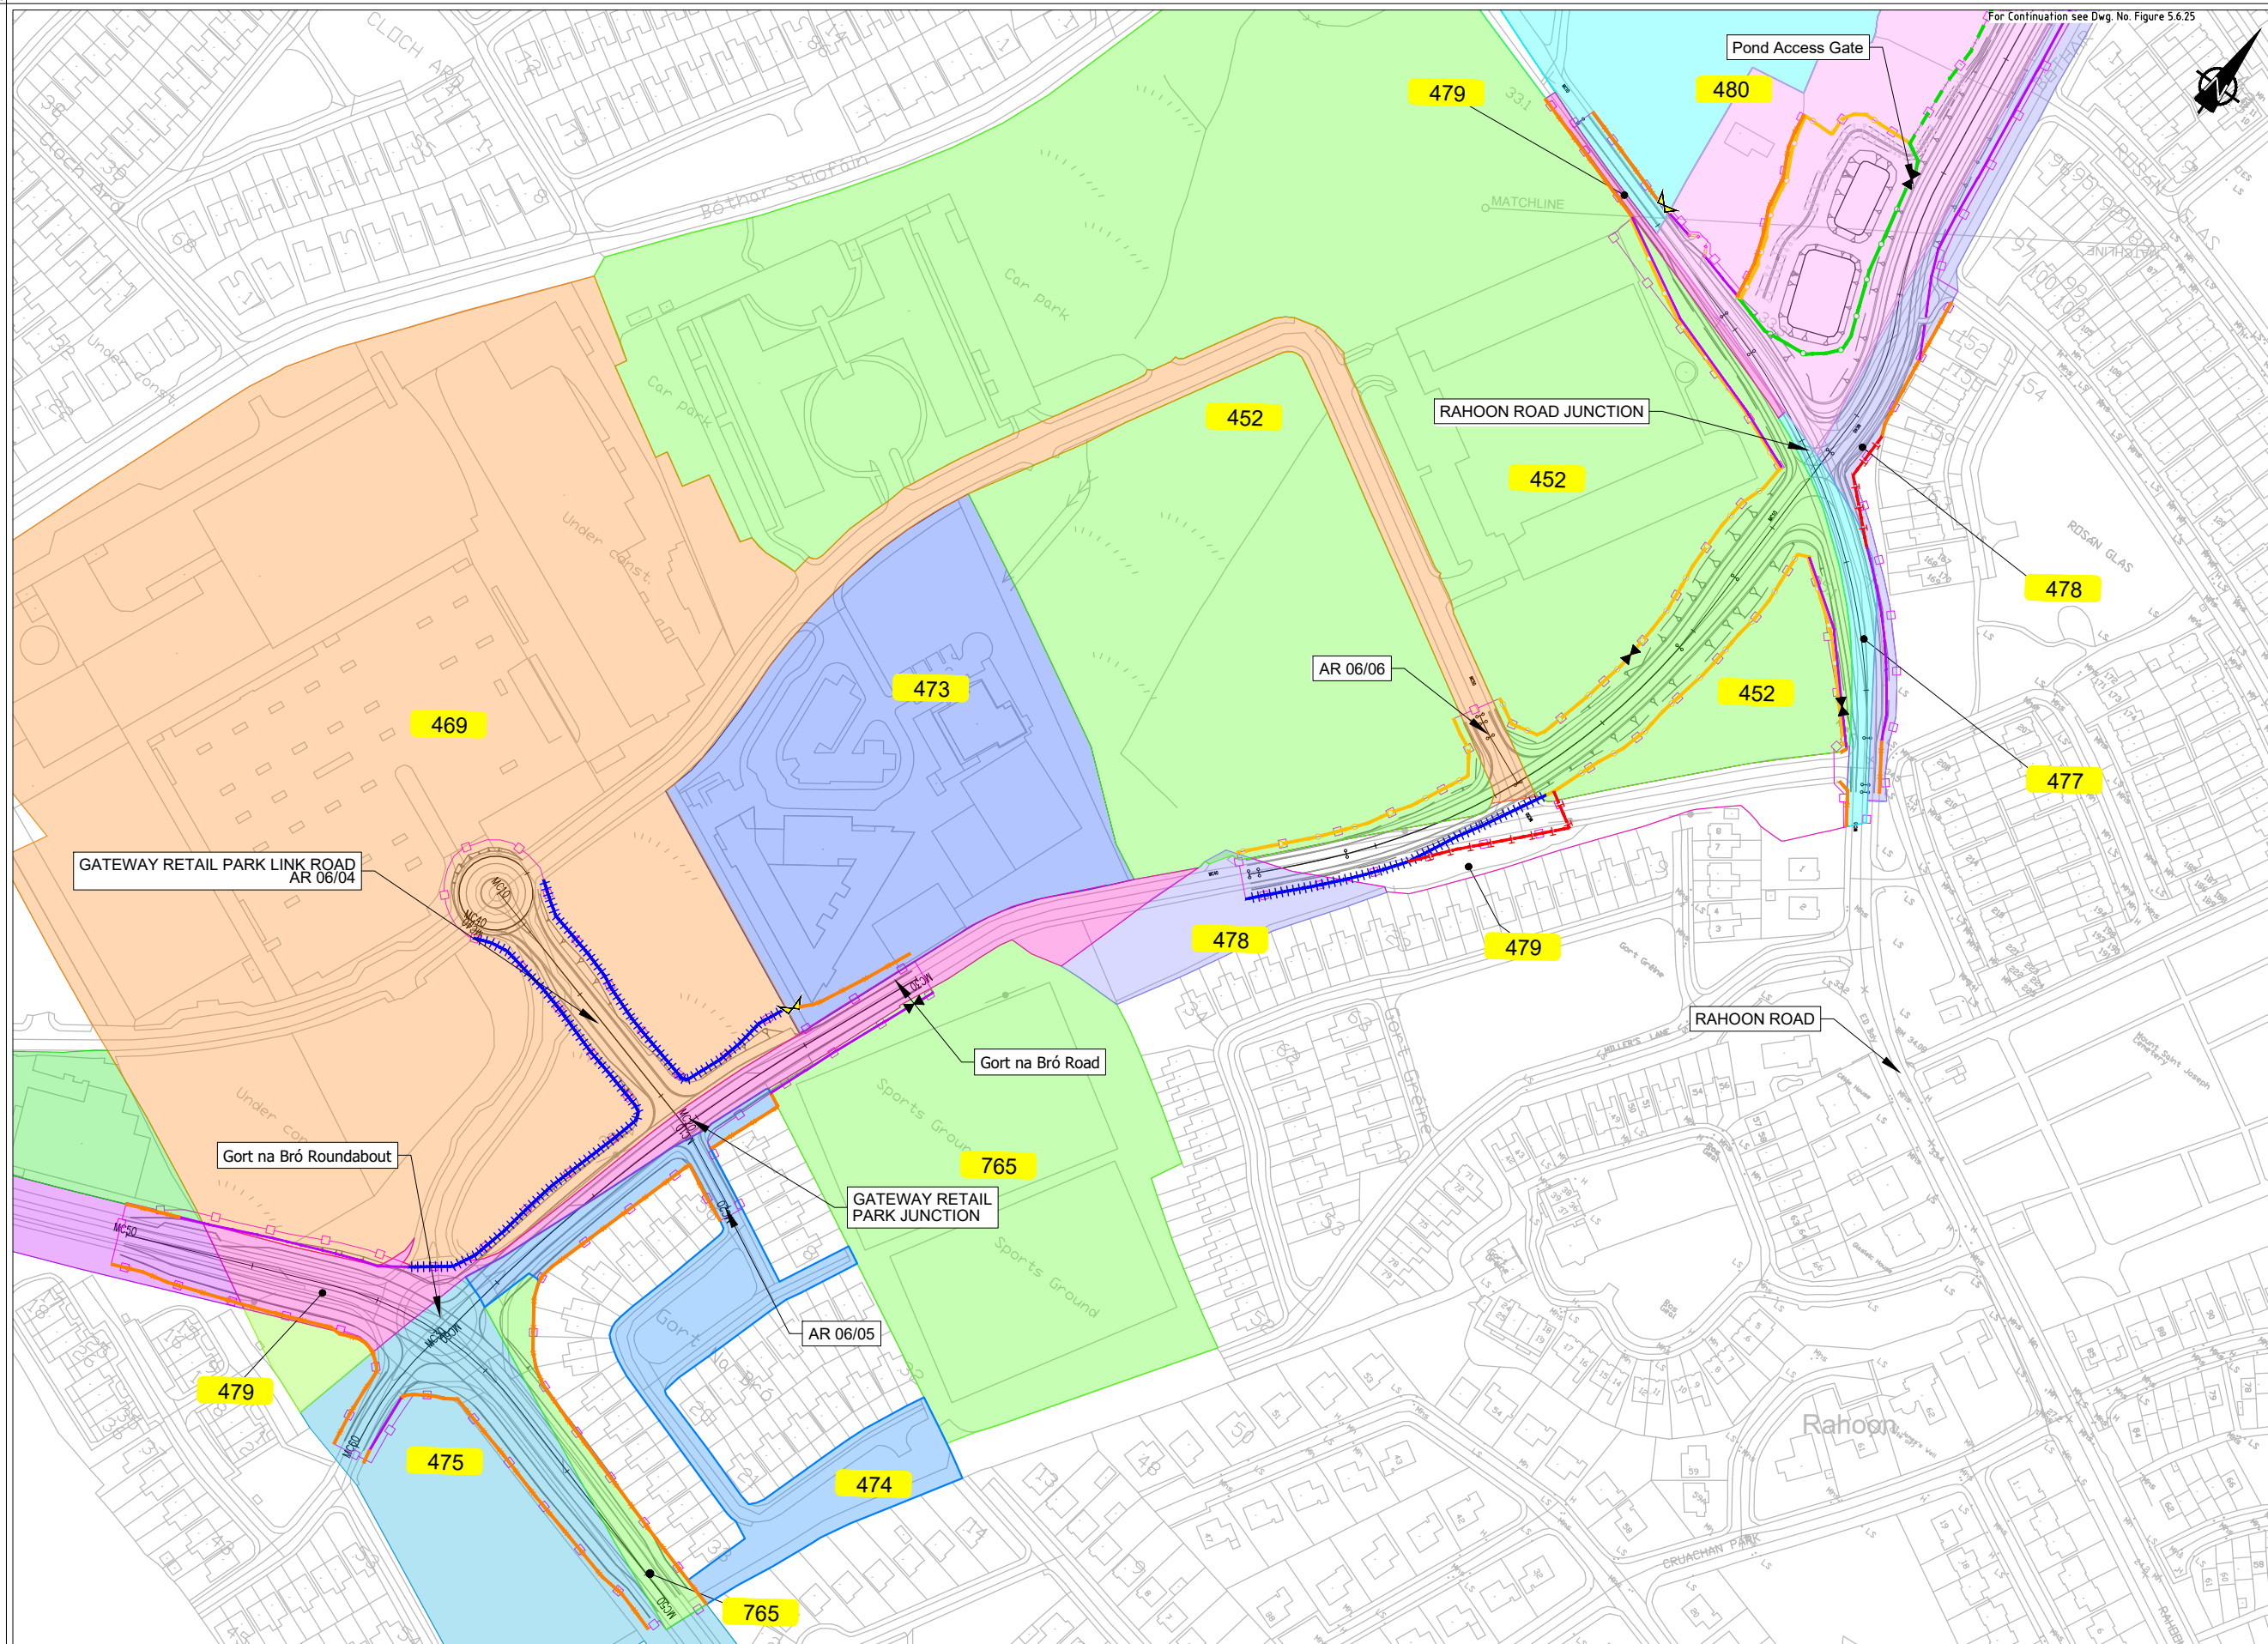

EIA REPORT


Legend:

- | | |
|--|---|
| | City Boundary |
| | Assessment Boundary |
| | Proposed N6 GCRR |
| | Structure |
| | Plot Ref No. |
| | Modified Plot Ref No. |
| | Domestic Entrance
- For Accesses see CC-SCD-02753
CC-SCD-02401, GCRR-SK-C-001 |
| | Field Entrance
- For Gates see CC-SCD-02754,
CC-SCD-00309 to CC-SCD-00311 |
| | Maintain Existing Access/Gate |
| | Blockwork / Stone Wall |
| | Retaining Wall |
| | Timber Post and Rail to
CC-SCD-00301 |
| | Mammal Resistant Fencing:
- Timber Post and Rail to
CC-SCD-00319 |
| | Paladin Security Fencing |
| | Mammal Resistant Paladin
Security Fencing |
| | Otter Proof Fencing to
GCOB-300-D-101 |
| | Maintain Existing Boundary |
| | Stud Fencing Type B to
CC-SCD-00322 |
| | Temporary Fencing |

© National Mapping Division of Tailte Éireann. All rights reserved. Licence number CYAL50333446



Key Plan

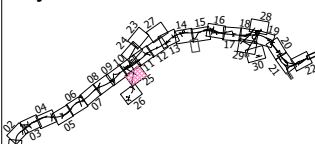

Consultant

ARUP

Corporate House
City East Business Park
Ballybuit, Galway, Ireland

Tel +353 (0)91 460675
www.N6GalwayCity.ie
www.arup.ie

Job Title

N6 Galway City Ring Road

Scale


Date: February 2025

I1	28/02/2025	KJ	MH	EMC
Issue	Date	By	Chkd	Appd

Drawing Title
Landowner Accommodation
Works Details
Sheet 26 of 30

Drawing Status
For Information

Job No 233985	Drawing No Figure 5.6.26	Issue I1
-------------------------	------------------------------------	--------------------

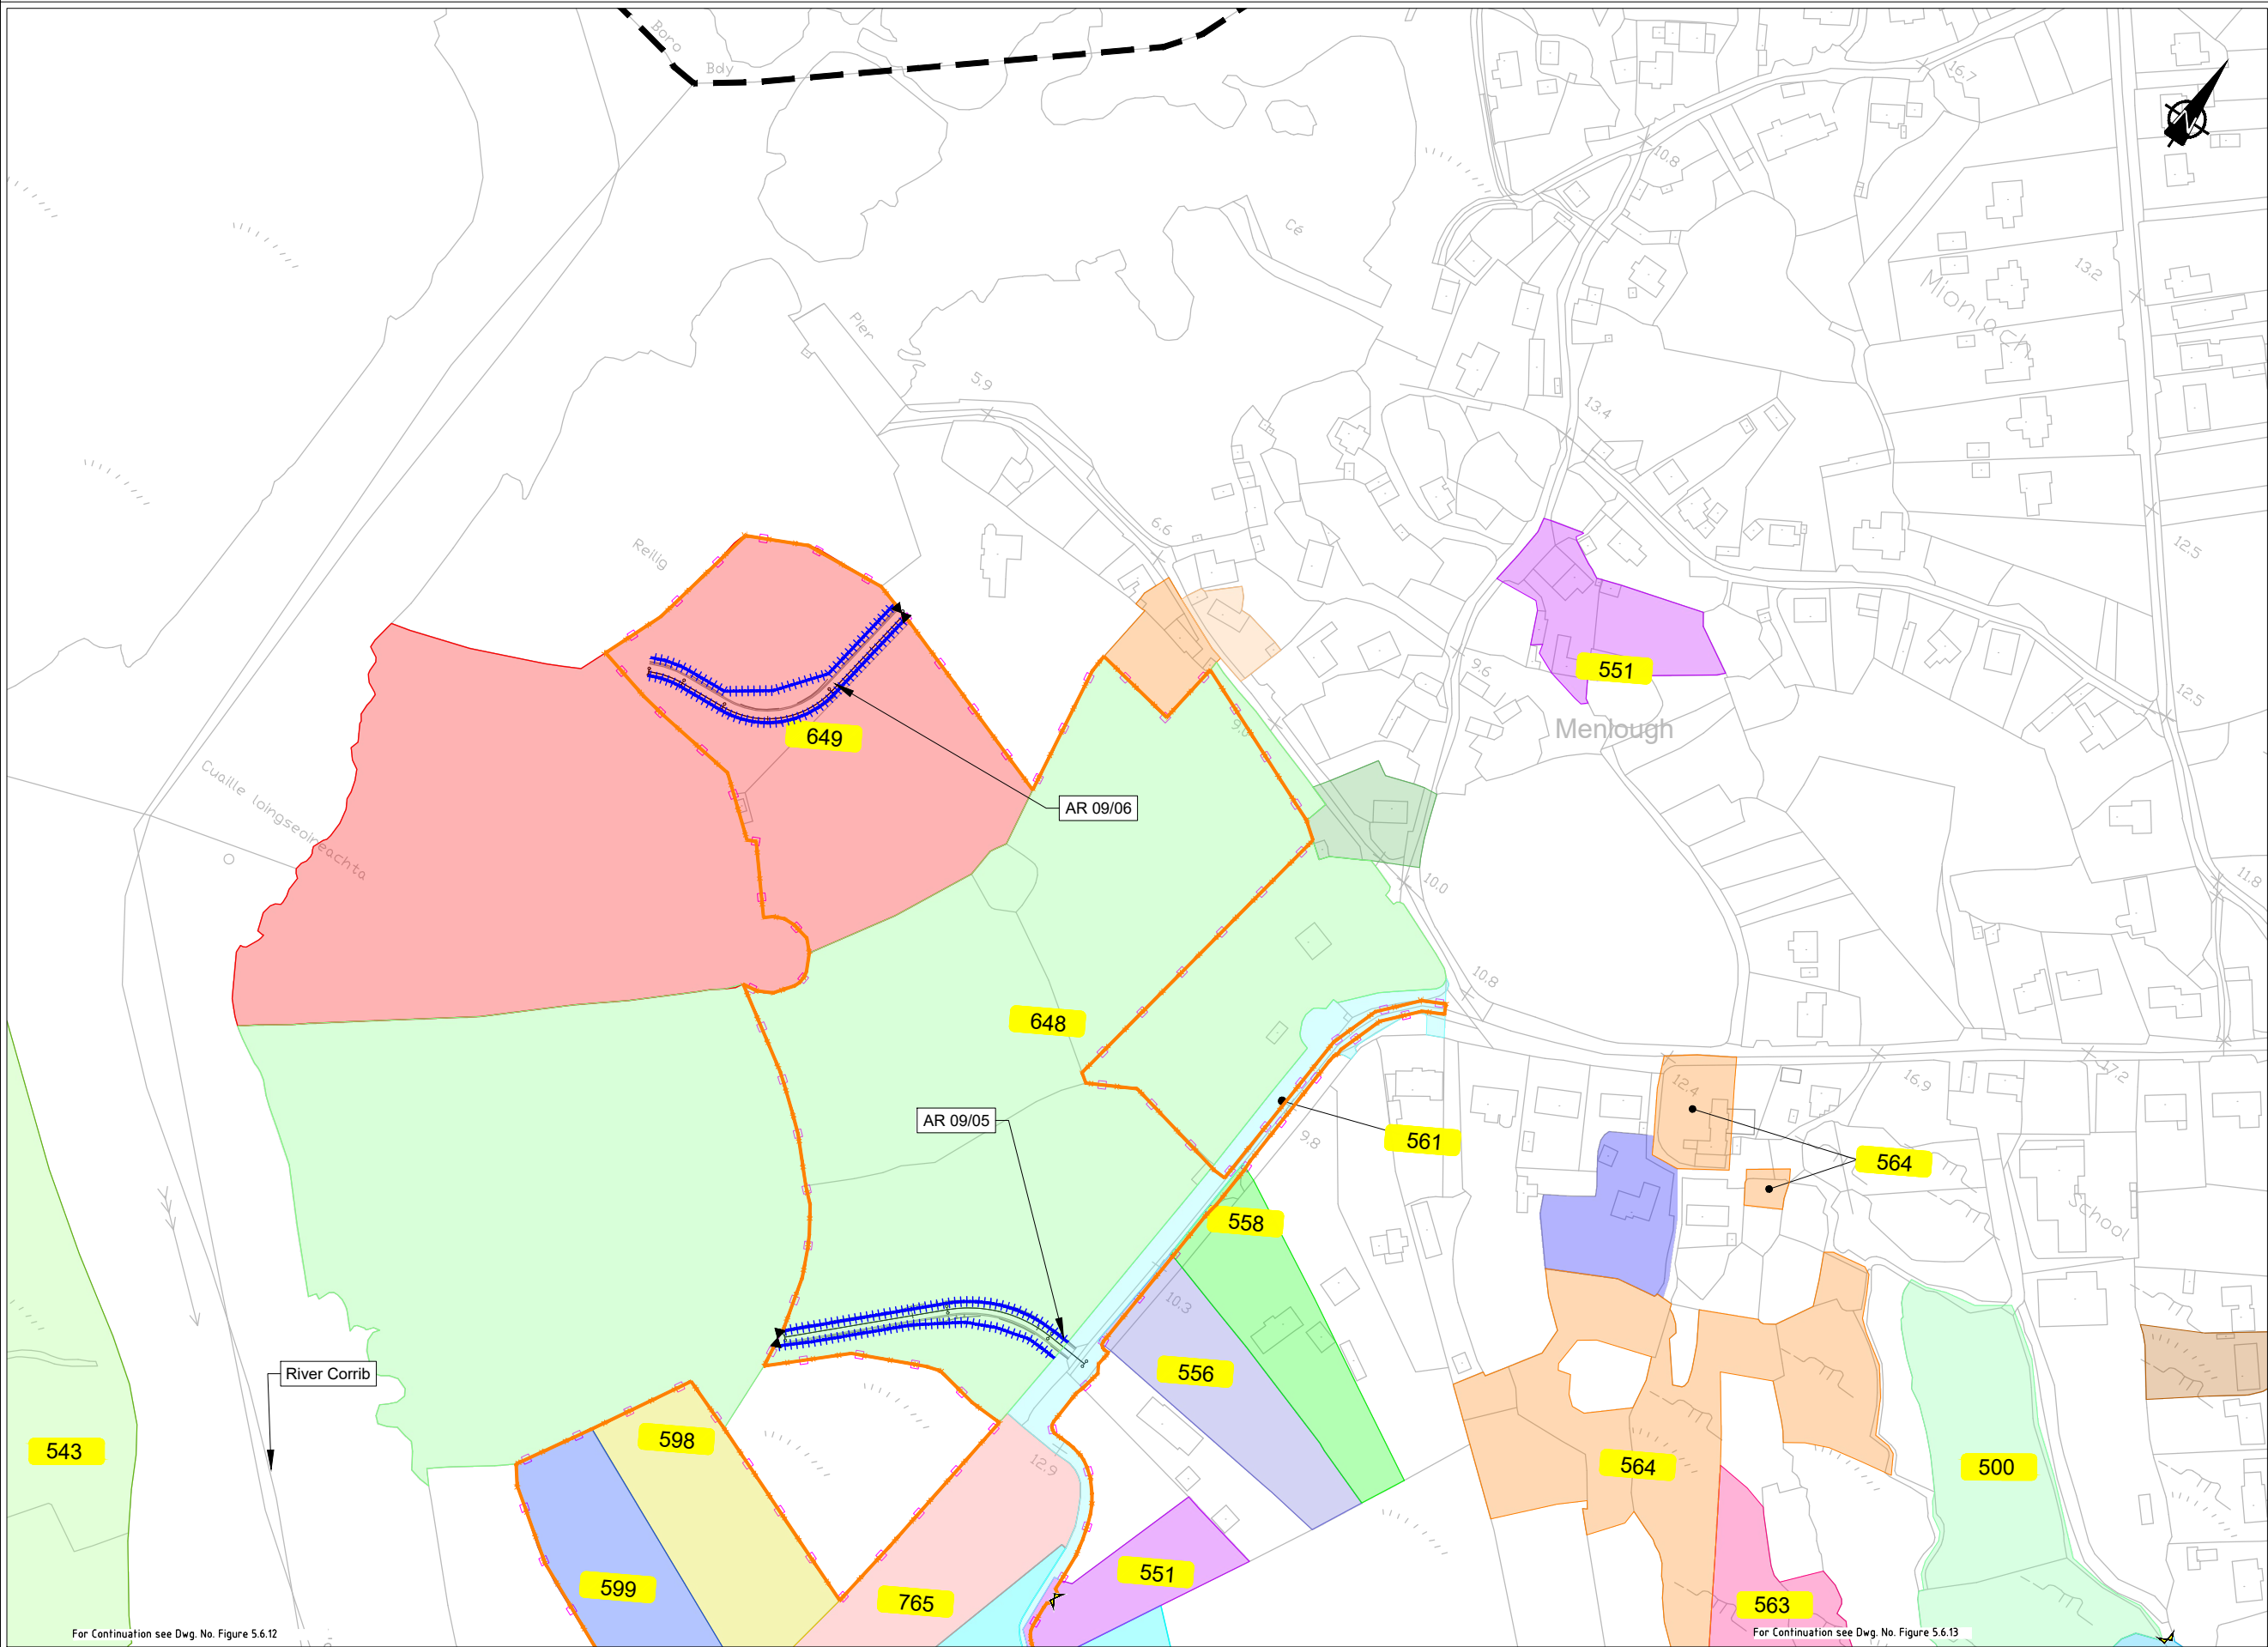

EIA REPORT

Legend:

City Boundary

Assessment Boundary

Proposed N6 GCRR

Structure

000

Plot Ref No.

000°

000°°

Modified Plot Ref No.

Domestic Entrance
- For Accesses see CC-SCD-02753, CC-SCD-02401, GCRR-SK-C-001

Field Entrance
- For Gates see CC-SCD-02754, CC-SCD-00309 to CC-SCD-00311

Maintain Existing Access/Gate

Blockwork / Stone Wall

Retaining Wall

Timber Post and Rail to CC-SCD-00301

Mammal Resistant Fencing:
- Timber Post and Rail to CC-SCD-00319

Paladin Security Fencing

Mammal Resistant Paladin Security Fencing

Otter Proof Fencing to GCOB-300-D-101

Maintain Existing Boundary

Stud Fencing Type B to CC-SCD-00322

Temporary Fencing

National Mapping Division of *Tailte Éireann*. All rights reserved. Licence number CYAL50333446

Clients

An Roinn Iompair
Department of Transport

Comhairle Chontae na Gaillimhe
Galway County Council

Tionscadal Éireann
Project Ireland
2040

Galway City
Transport Project

Key Plan

Consultant

ARUP

Corporate House
City East Business Park
Ballybrit, Galway, Ireland.

Tel +353 (0)91 460675
www.N6GalwayCity.ie
www.arup.ie

Job Title

N6 Galway City Ring Road

Scale

1:2500 @ A3

Date:

February 2025

Drawing Title

Landowner Accommodation
Works Details
Sheet 27 of 30

Drawing Status

For Information

Job No

233985

Drawing No

Figure 5.6.27

Issue

11


Issue

11

Do not scale

\\global\europa\dublin\jobs\233000\233985-004, Internal\4-02 Drawings\4-02-19 Environmental\Update\2024\EIA N6GCRR\6.20-2024 Chapter 5\Figure 5.6.01 to 5.6.30_2024.dwg

© Arup

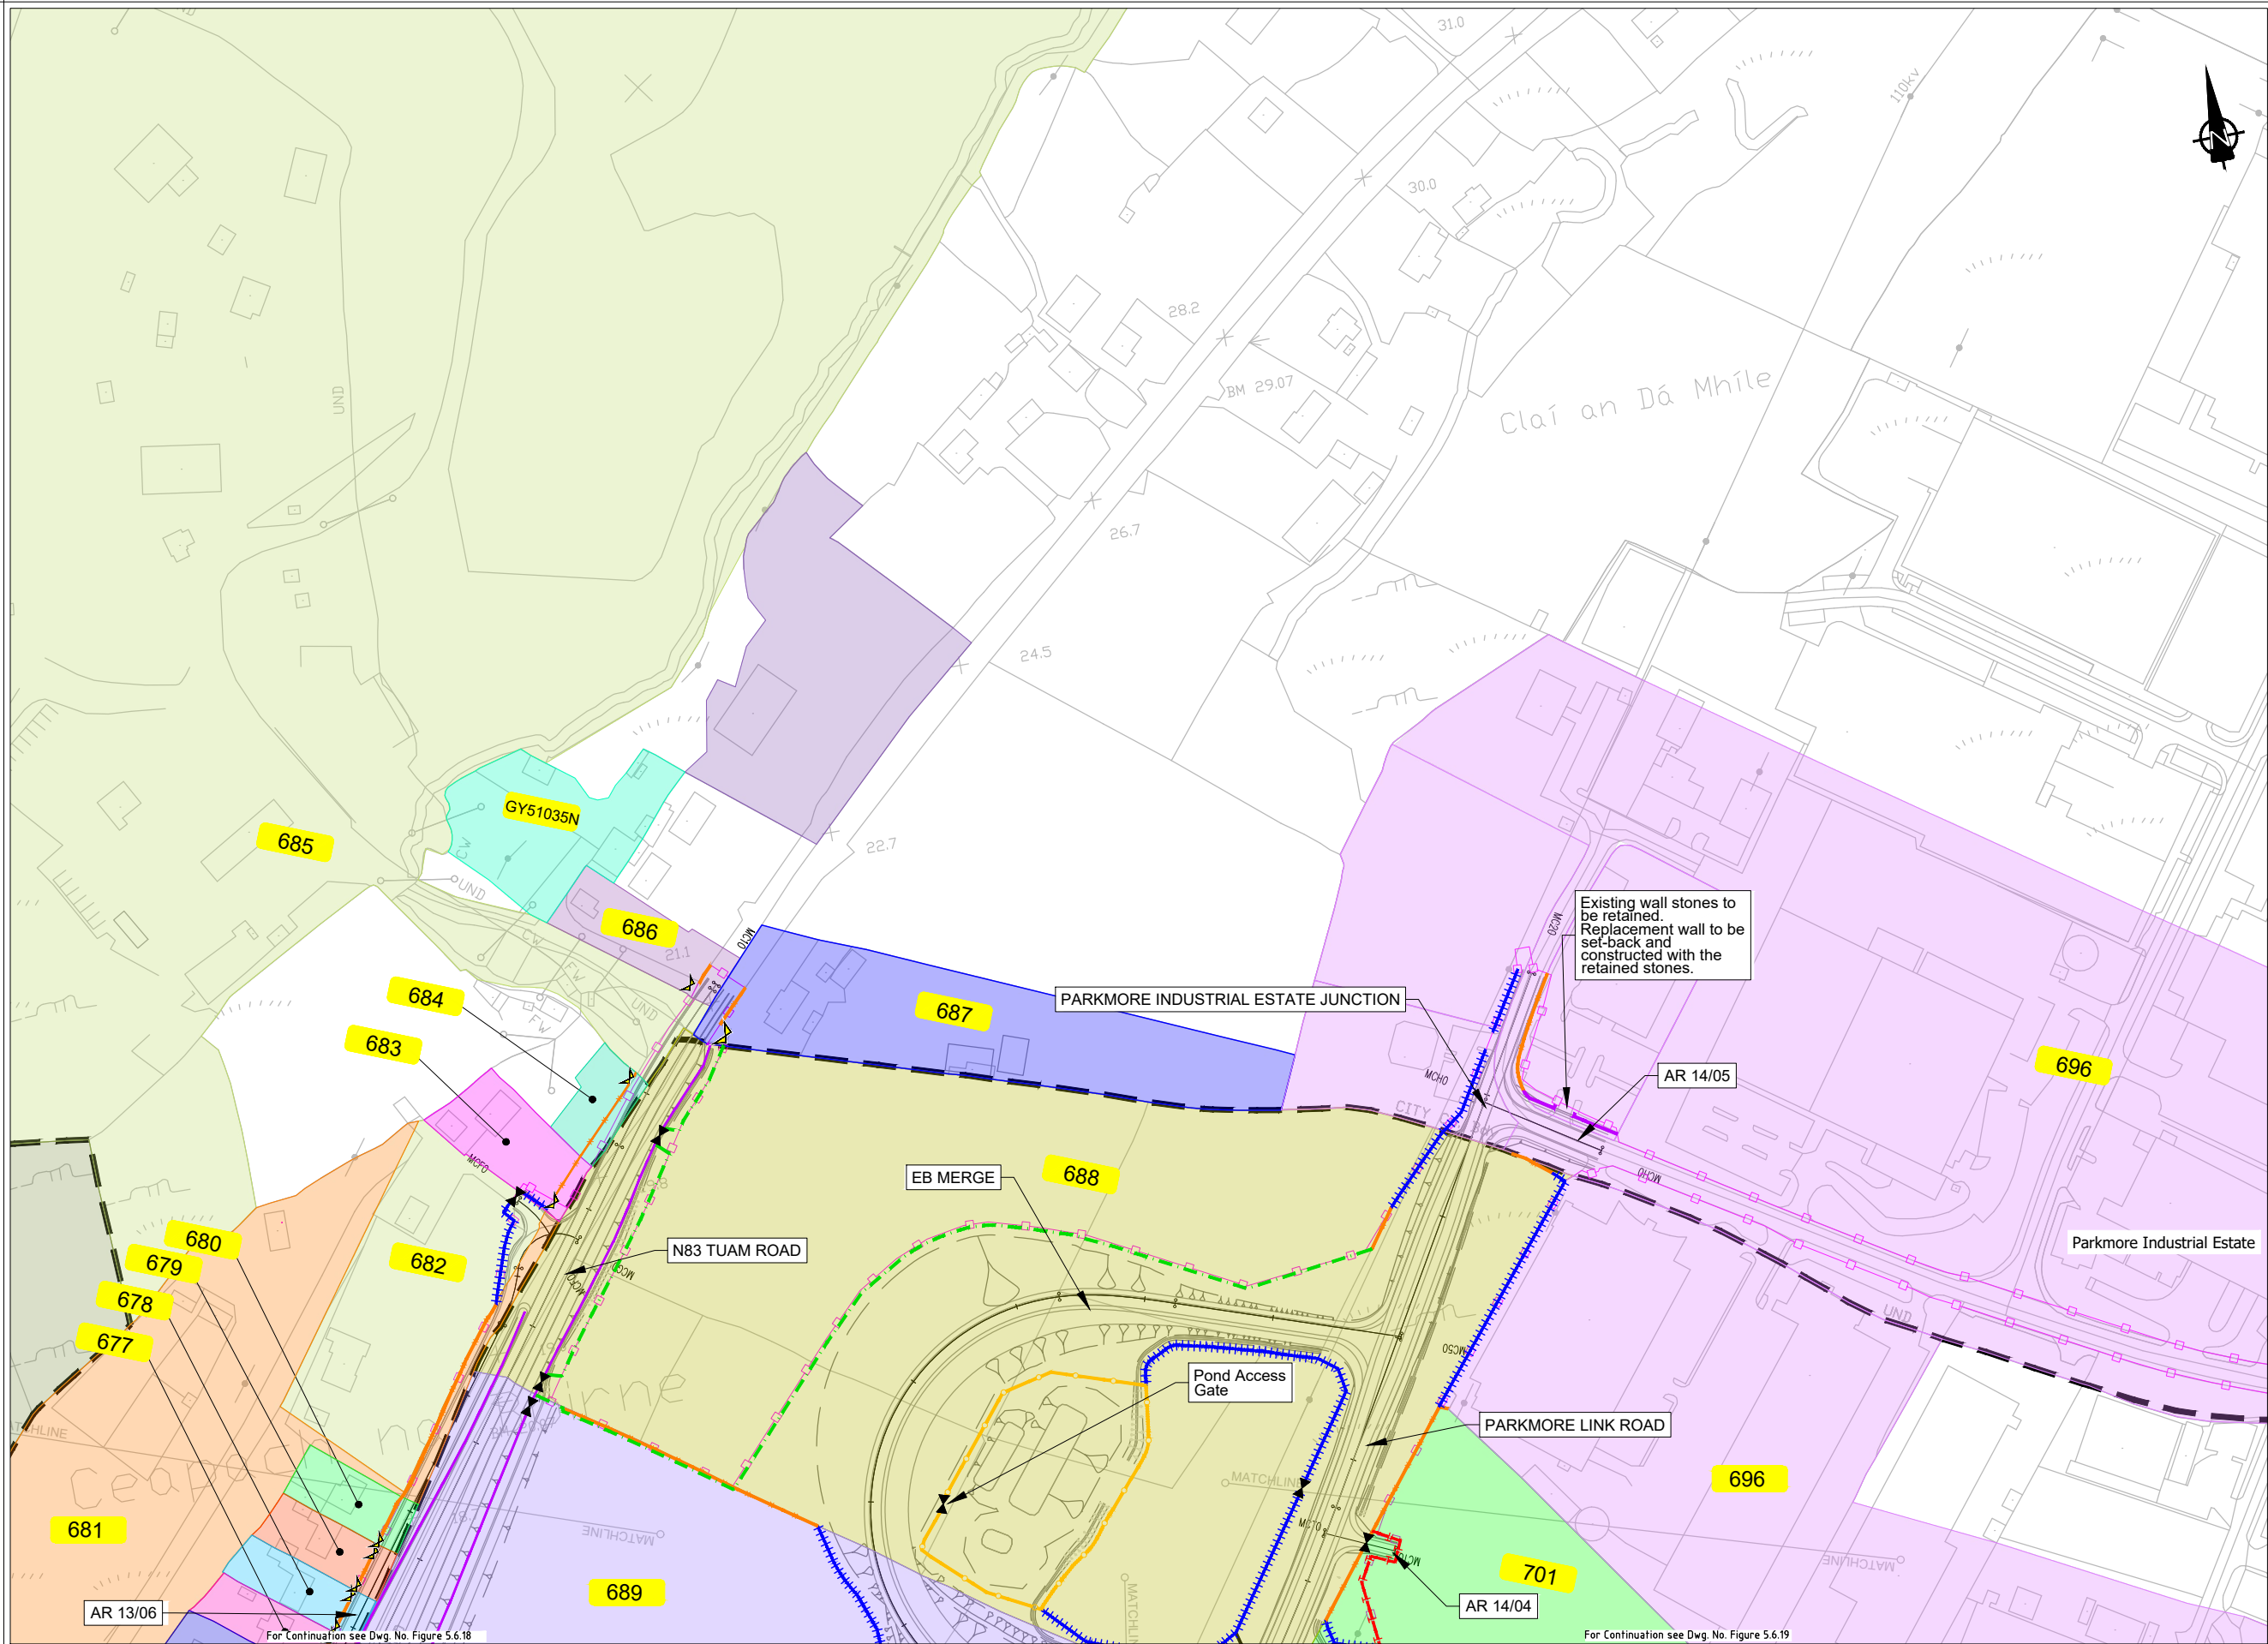

EIA REPORT

Legend:

City Boundary

Assessment Boundary

Proposed N6 GCRR

Structure

000

Plot Ref No.

000°

000°°

Modified Plot Ref No.

Domestic Entrance
- For Accesses see CC-SCD-02753, CC-SCD-02401, GCRR-SK-C-001

Field Entrance
- For Gates see CC-SCD-02754, CC-SCD-00309 to CC-SCD-00311

Maintain Existing Access/Gate

Blockwork / Stone Wall

Retaining Wall

Timber Post and Rail to CC-SCD-00301

Mammal Resistant Fencing:
- Timber Post and Rail to CC-SCD-00319

Paladin Security Fencing

Mammal Resistant Paladin Security Fencing

Otter Proof Fencing to GCOB-300-D-101

Maintain Existing Boundary

Stud Fencing Type B to CC-SCD-00322

Temporary Fencing

© National Mapping Division of *Tailte Éireann*. All rights reserved. Licence number CYAL50333446

Clients

An Roinn Iompair
Department of Transport

Comhairle Chontae na Gaillimhe
Galway County Council

Tionscadal Éireann
Project Ireland
2040

Comhairle Chontae na Gaillimhe
Galway County Council

Galway City
Transport Project

TII

For more information visit
Transport Infrastructure Ireland

Key Plan

ARUP

Corporate House
City East Business Park
Ballybrit, Galway, Ireland.

Tel +353 (0)91 460675
www.N6GalwayCity.ie
www.arup.ie

Consultant

N6 Galway City Ring Road

Scale

1:2500 @ A3

Date:

February 2025

Job Title

28/02/2025

KJ

MH

EMC

Issue

Date

By

Chkd

Appd

Drawing Title

Landowner Accommodation
Works Details
Sheet 28 of 30

Drawing Status

For Information

Job No

Drawing No

Issue

233985


Figure 5.6.28

11

Do not scale

I:\global\europa\dublin\jobs\233000\233985-004_ Internal\4-02 Drawings\4-02-19 Environmental\Update\2024\4EIA N6GCRR\6.20-2024 Chapter 5\Figure 5.6.01 to 5.6.30_2024.dwg

© Arup

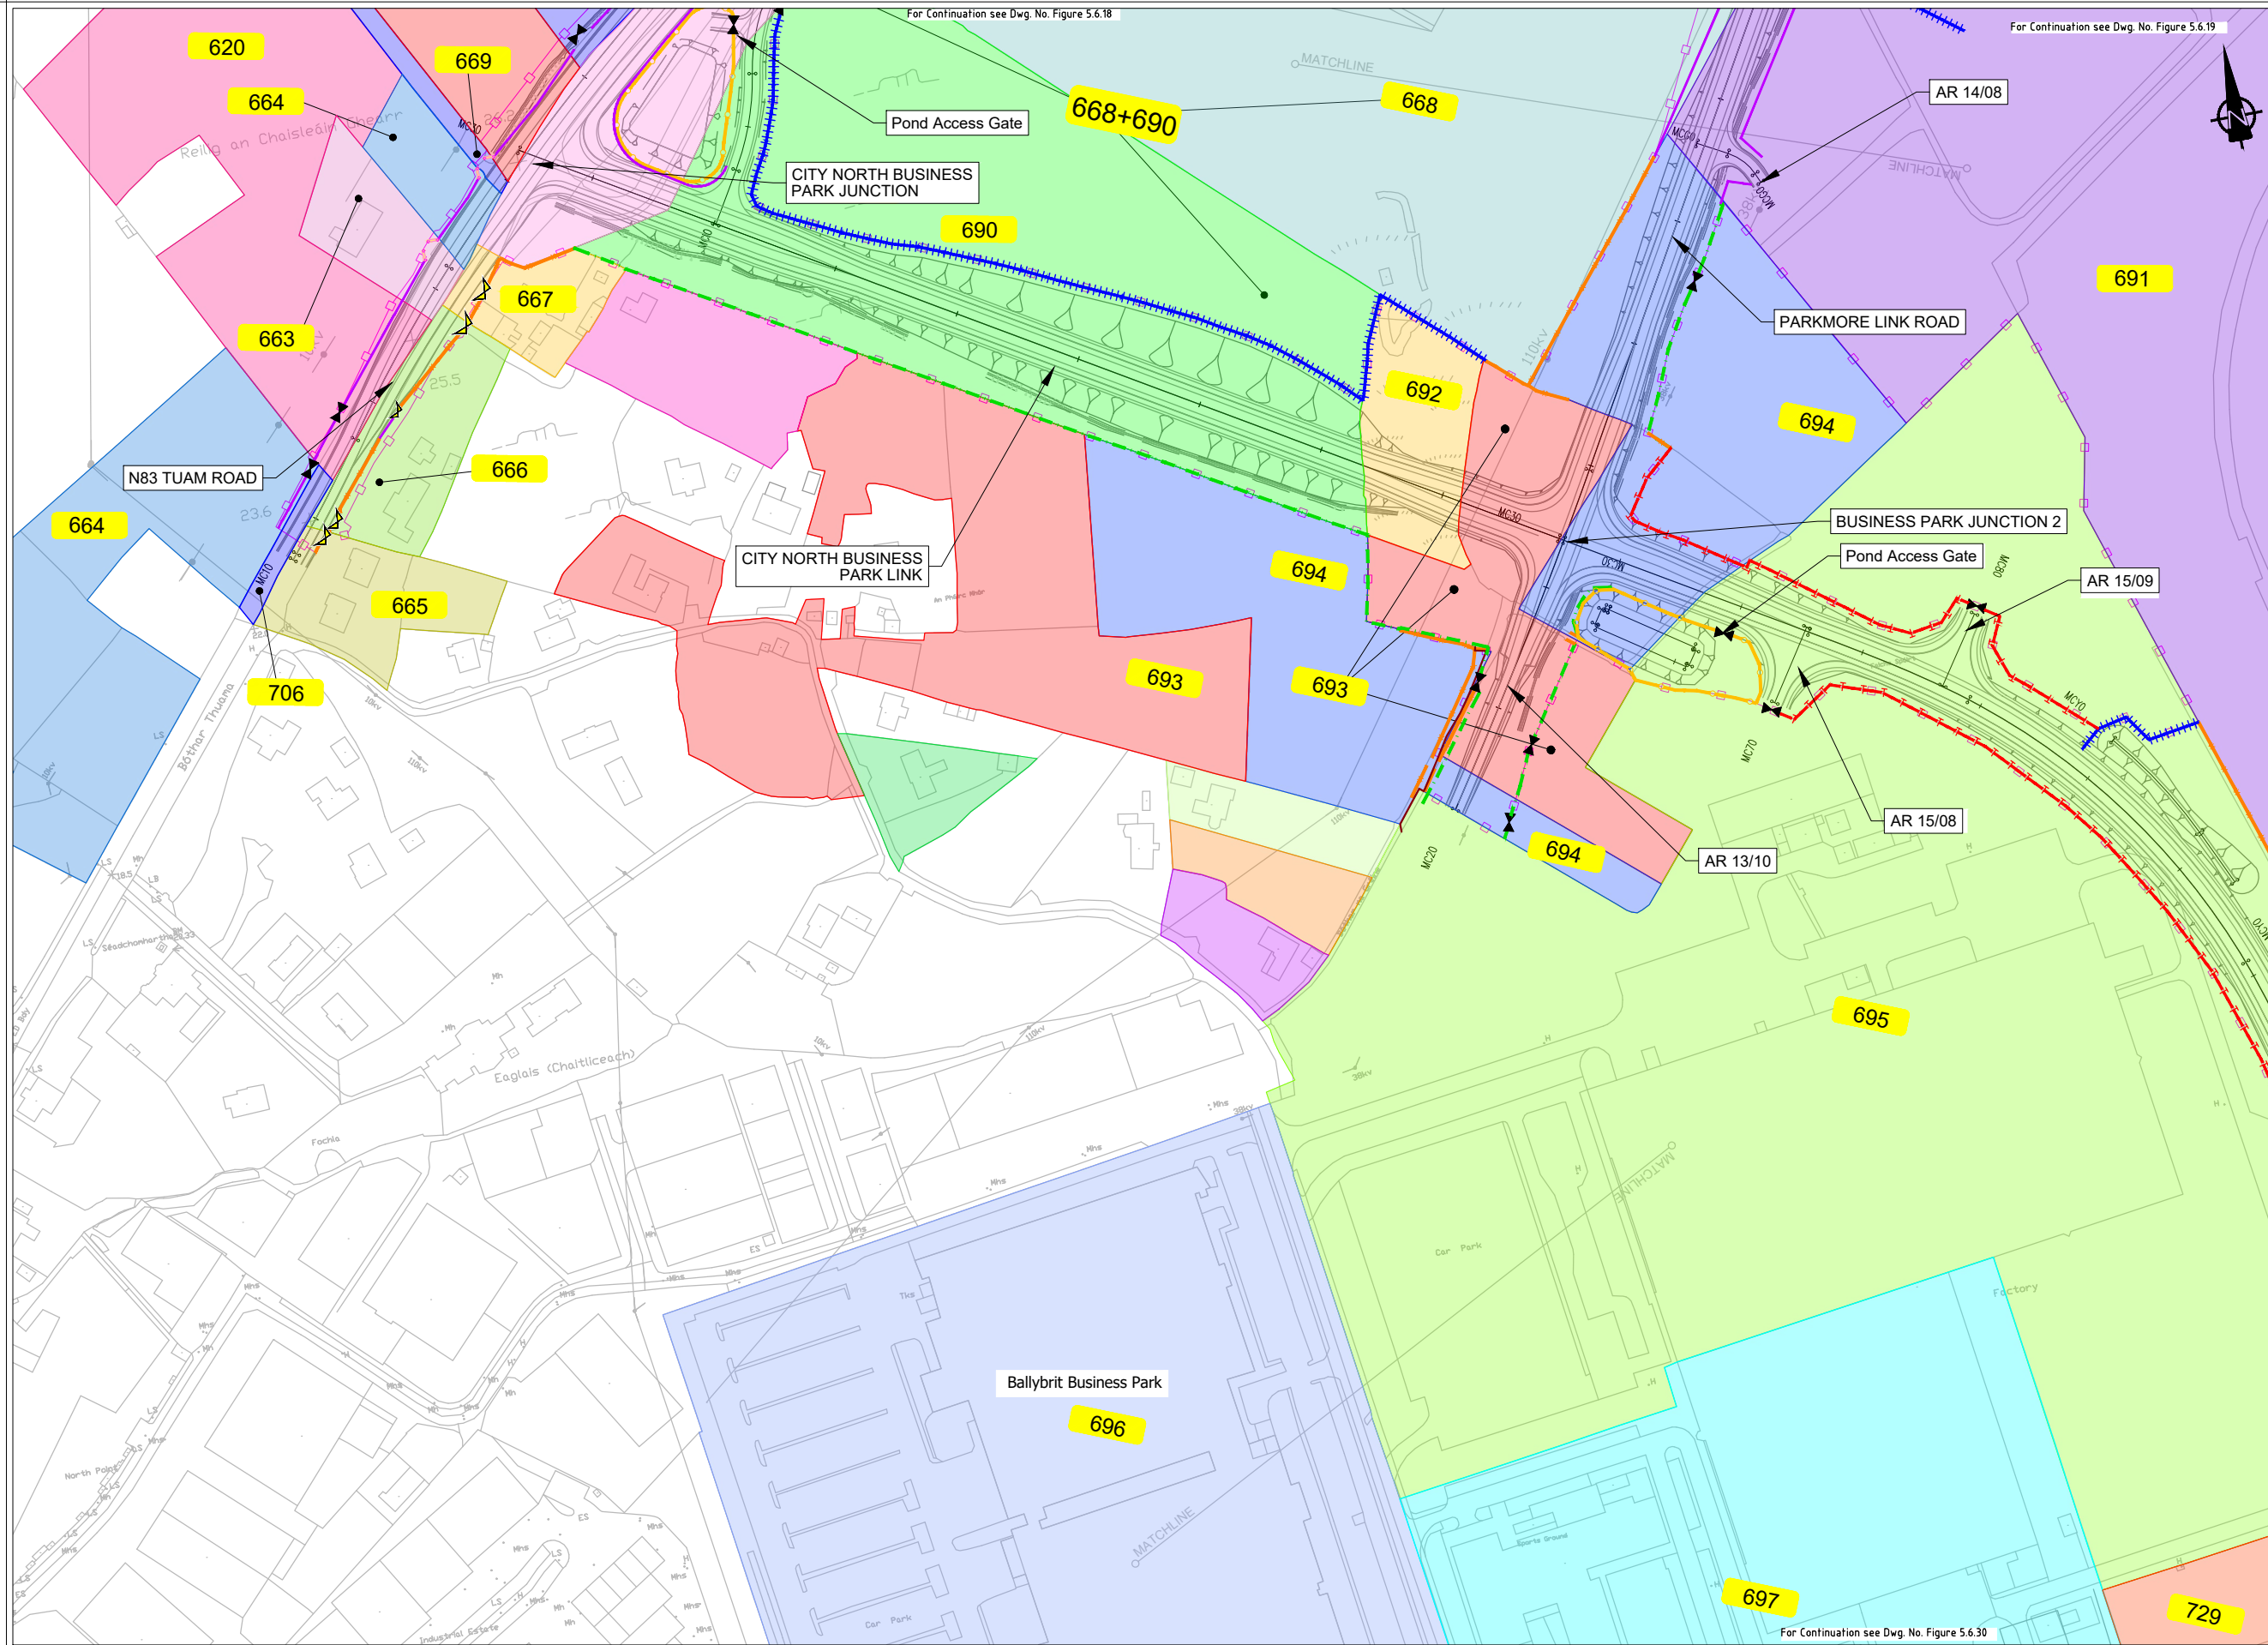

EIA REPORT

Legend:

City Boundary

Assessment Boundary

Proposed N6 GCRR

Structure

000

Plot Ref No.

000°

000°°

Modified Plot Ref No.

Domestic Entrance
- For Accesses see CC-SCD-02753,
CC-SCD-02401, GCRR-SK-C-001

Field Entrance
- For Gates see CC-SCD-02754,
CC-SCD-00309 to CC-SCD-00311

Maintain Existing Access/Gate

Blockwork / Stone Wall

Retaining Wall

Timber Post and Rail to
CC-SCD-00301

Mammal Resistant Fencing:
- Timber Post and Rail to
CC-SCD-00319

Paladin Security Fencing

Mammal Resistant Paladin
Security Fencing

Otter Proof Fencing to
GCOB-300-D-101

Maintain Existing Boundary

Stud Fencing Type B to
CC-SCD-00322

Temporary Fencing

Clients

An Roinn Iompair
Department of Transport

Tionscadal Éireann
Project Ireland
2040

Comhairle Chontae na Gaillimhe
Galway County Council

N6
Galway City
Transport Project

TII
Transport Infrastructure Ireland



Consultant

ARUP

Corporate House
City East Business Park
Ballybrit, Galway, Ireland.

Tel +353 (0)91 460675
www.N6GalwayCity.ie
www.arup.ie

Job Title

N6 Galway City Ring Road

Scale

1:2500 @ A3

Date:

February 2025

I1	28/02/2025	KJ	MH	EMC
Issue	Date	By	Chkd	Appd

Drawing Title

Landowner Accommodation
Works Details
Sheet 29 of 30

Drawing Status

For Information

Job No


233985

Drawing No

Figure 5.6.29

Issue

11

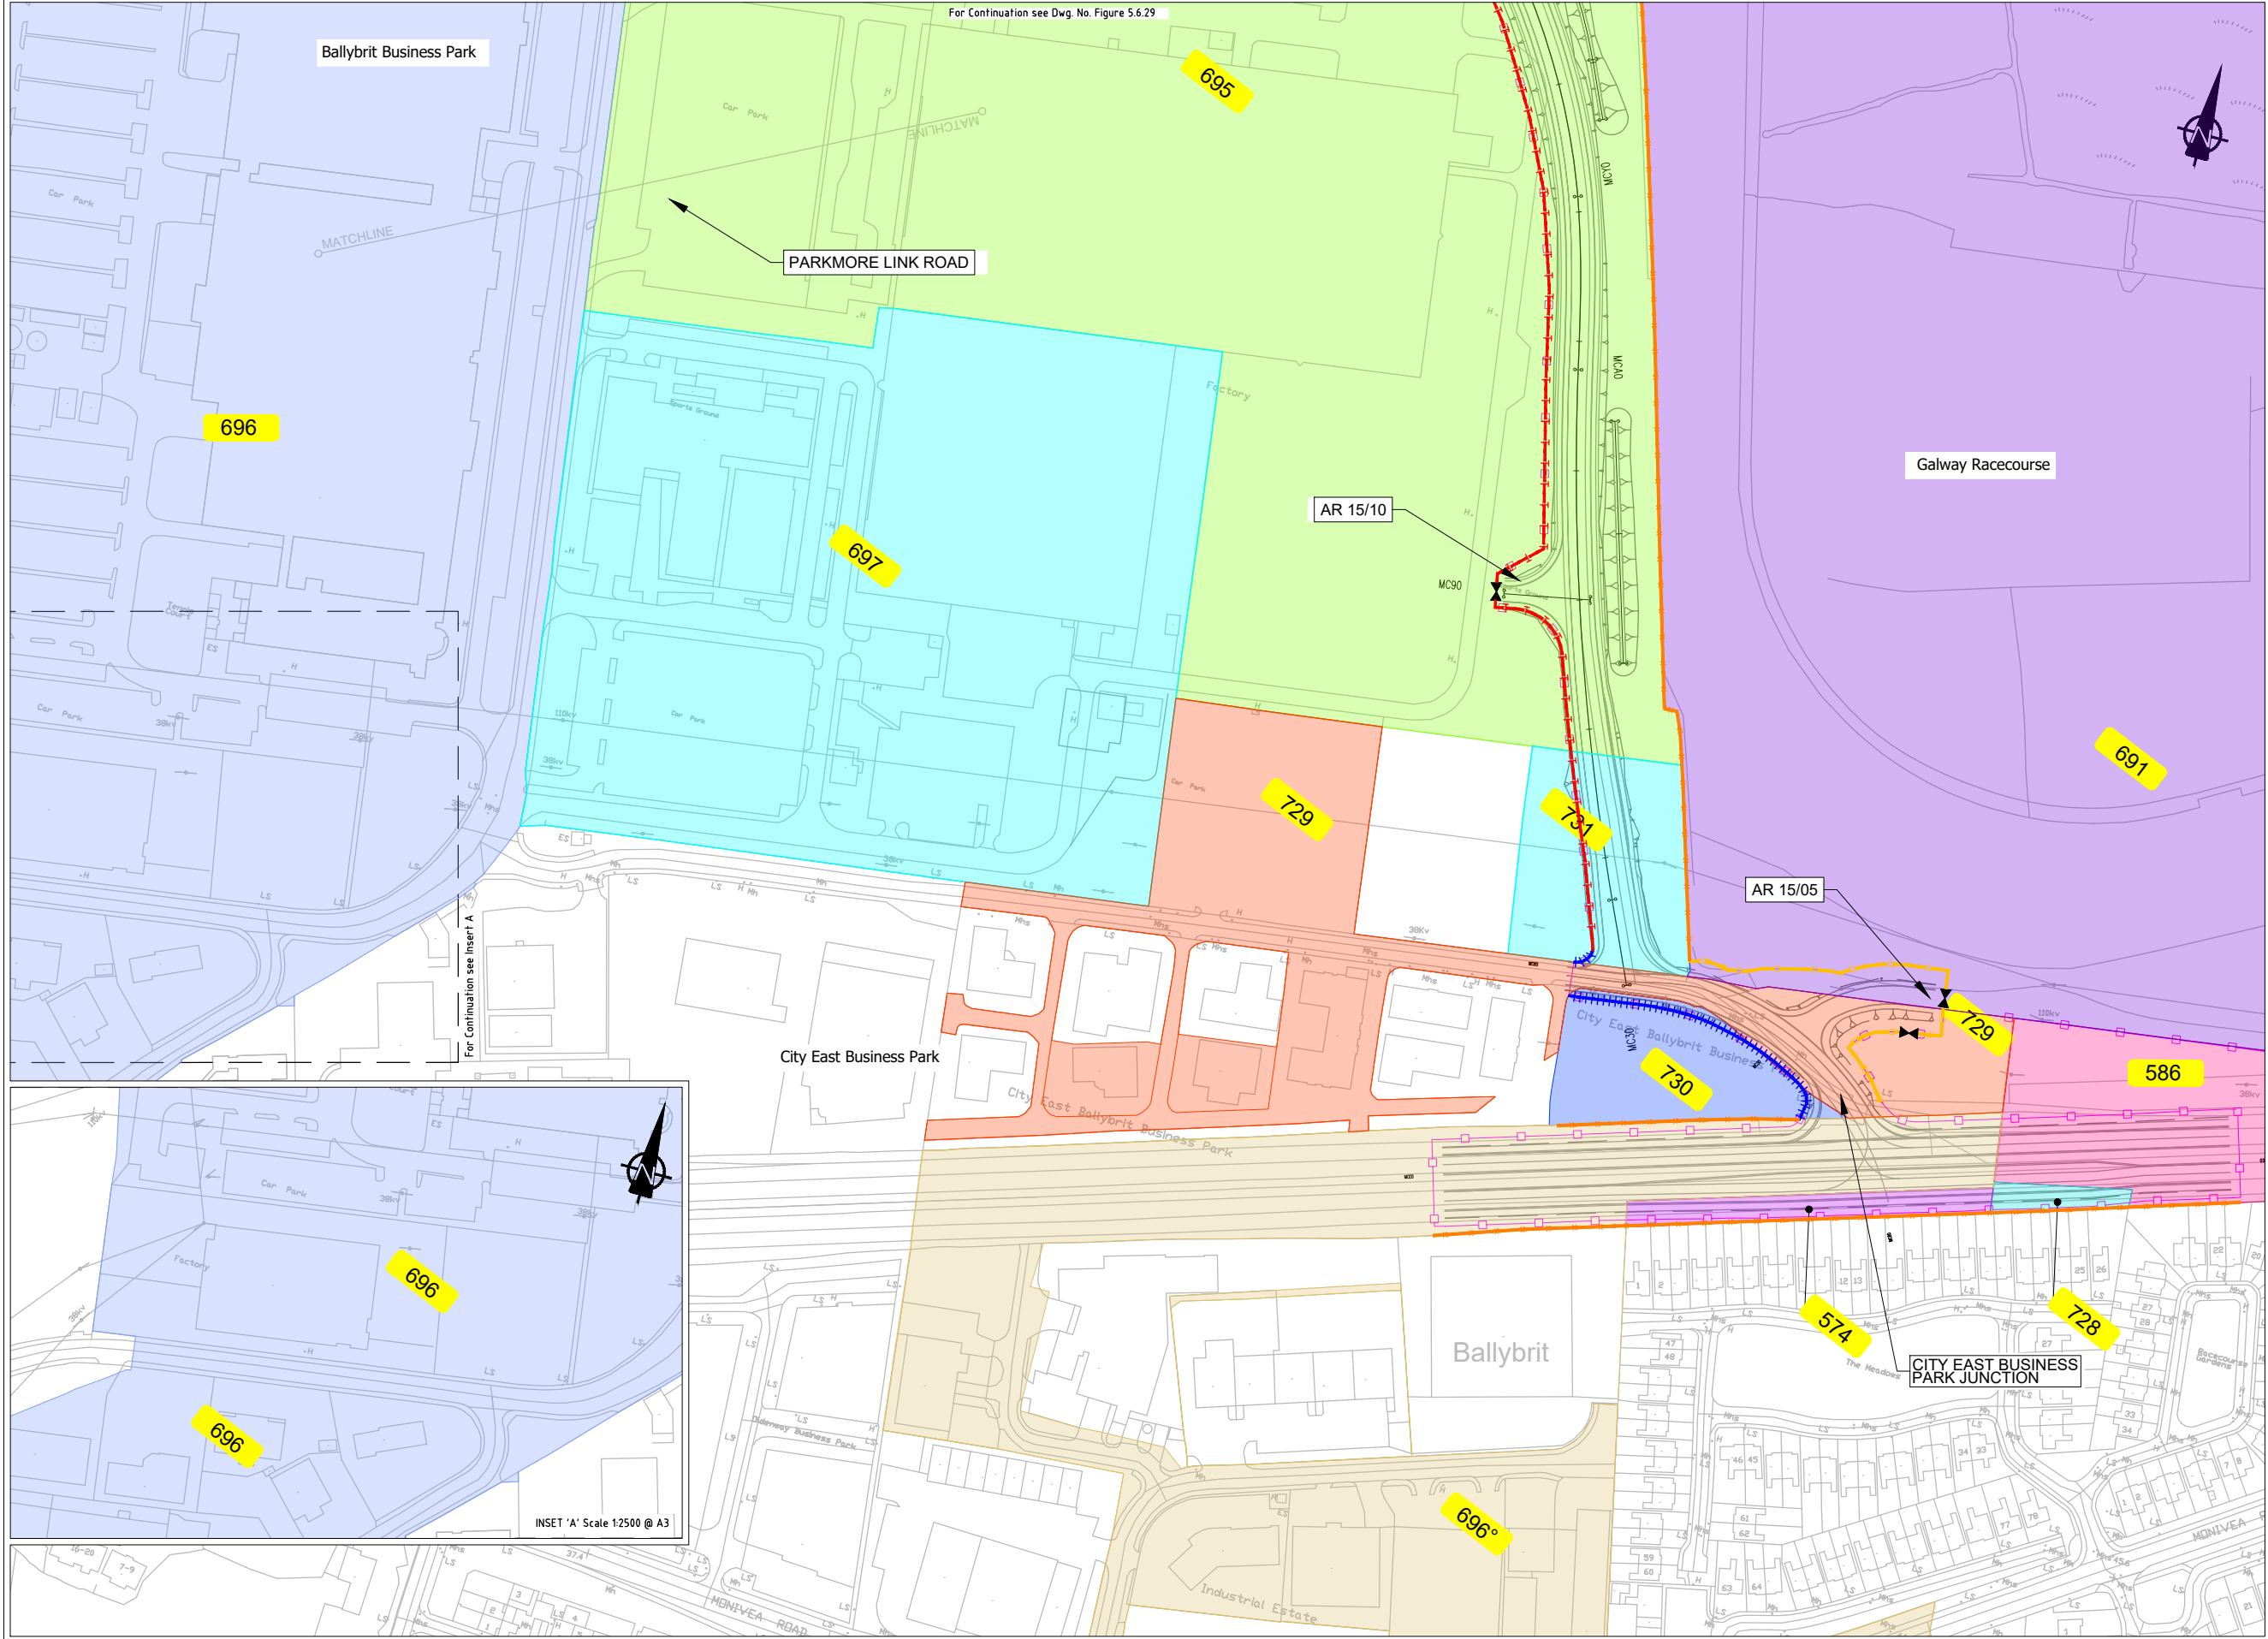

EIA REPORT

- Legend:
- City Boundary
 - Assessment Boundary
 - Proposed N6 GCRR
 - Structure
 - Plot Ref No.
 - Modified Plot Ref No.
 - Domestic Entrance
- For Accesses see CC-SCD-02753, CC-SCD-02401, GCRR-SK-C-001
 - Field Entrance
- For Gates see CC-SCD-02754, CC-SCD-00309 to CC-SCD-00311
 - Maintain Existing Access/Gate
 - Blockwork / Stone Wall
 - Retaining Wall
 - Timber Post and Rail to CC-SCD-00301
 - Mammal Resistant Fencing:
- Timber Post and Rail to CC-SCD-00319
 - Paladin Security Fencing
 - Mammal Resistant Paladin Security Fencing
 - Otter Proof Fencing to GCOB-300-D-101
 - Maintain Existing Boundary
 - Stud Fencing Type B to CC-SCD-00322
 - Temporary Fencing


© National Mapping Division of Taithe Éireann. All rights reserved. Licence number CYAL50333446

Clients

An Roinn Iompair
Department of Transport

Tionscadal Éireann
Project Ireland
2040

Comhairle Chontae na Gaillimhe
Galway County Council

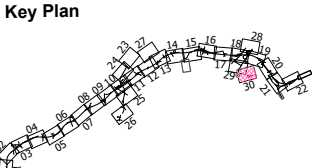

Consultant

ARUP

Corporate House
City East Business Park
Ballybrit, Galway, Ireland.

Tel +353 (0)91 460675
www.N6GalwayCity.ie
www.arup.ie

Job Title
N6 Galway City Ring Road

Scale
1:2500 @ A3

Date:
February 2025

I1	28/02/2025	KJ	MH	EMC
Issue	Date	By	Chkd	Appd

Drawing Title
Landowner Accommodation
Works Details
Sheet 30 of 30

Drawing Status
For Information

Job No	Drawing No	Issue
233985	Figure 5.6.30	11