


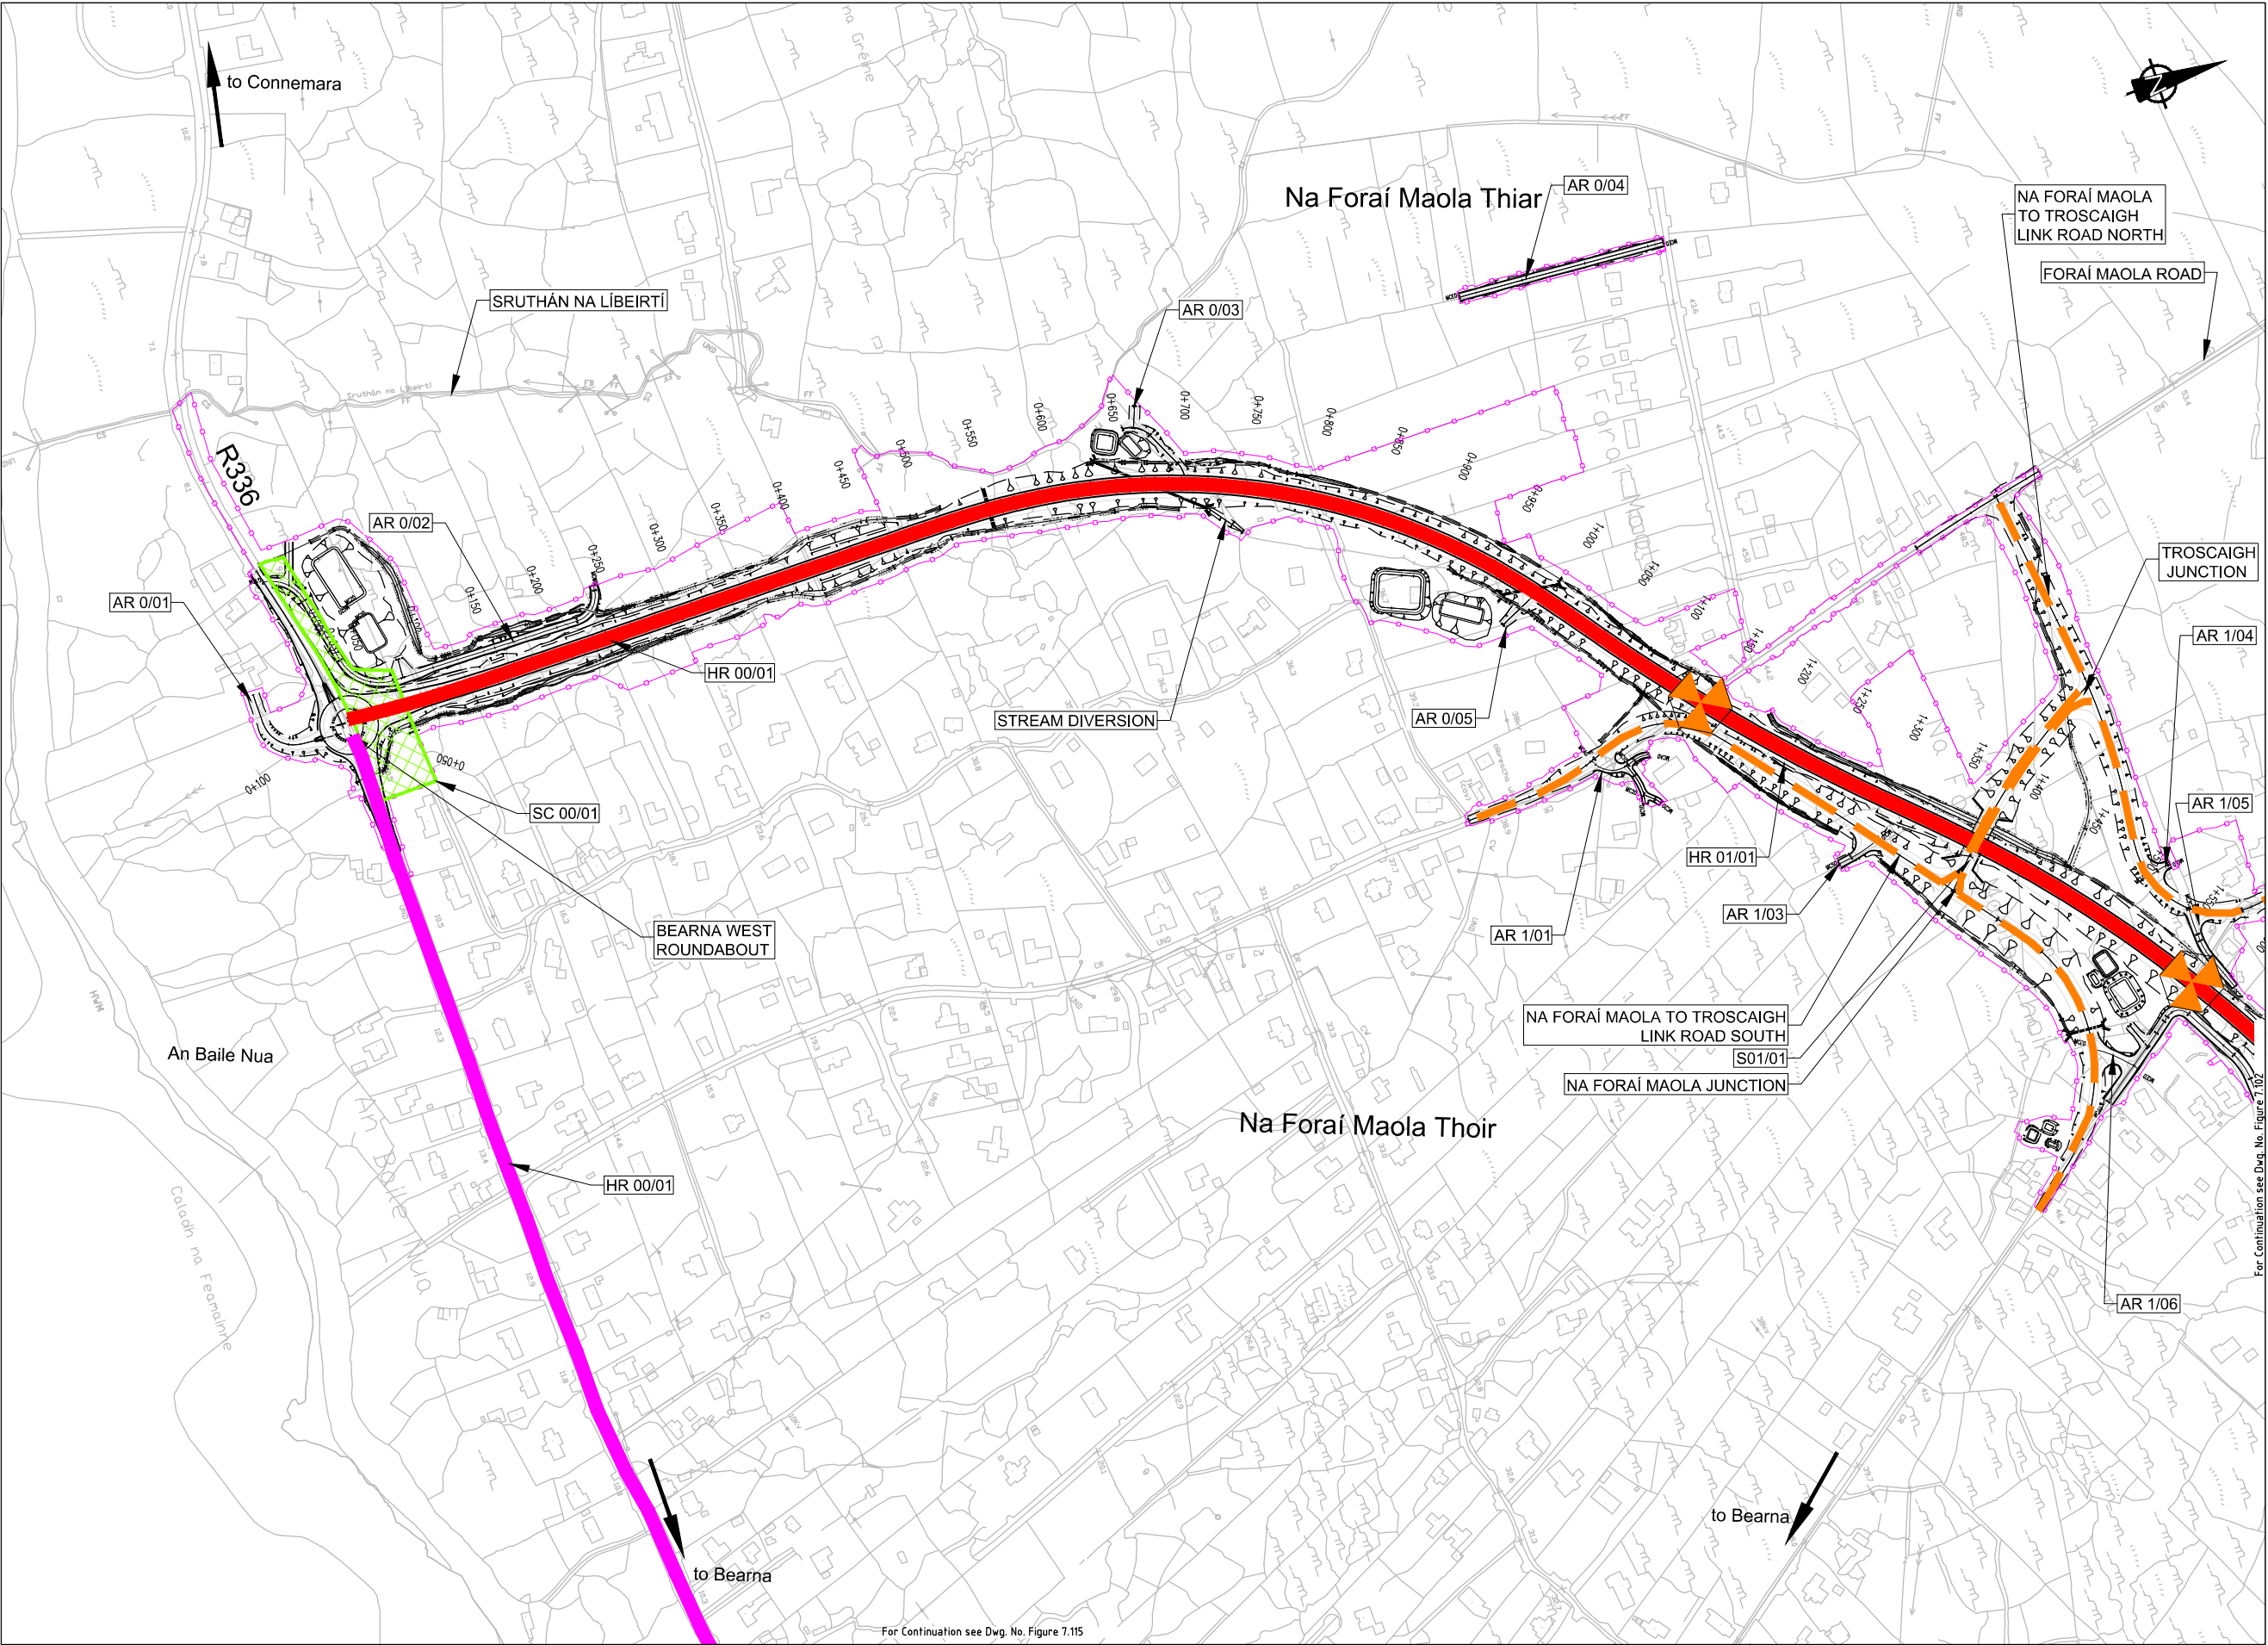

EIA REPORT

Legend:

- City Boundary
- Assessment Boundary
- Proposed N6 GCRR
- Proposed Temporary Road Diversion
- Proposed Site Compound (SC)
- Proposed Site Compound (SC) - Storage Only
- Proposed Haul Route (HR) - Within Proposed Development Boundary
- Proposed Haul Route (HR) - Public Road
- Proposed Haul Route (HR) - Restricted Access
- Permanent Road Diversion
- Temporary Road Diversion
- Permanent Road Closure
- Temporary Road Closure

© National Mapping Division of Taithe Éireann. All rights reserved. Licence number CYAL50333446

Clients

An Roinn Iompair
Department of Transport

Tionscadal Éireann
Project Ireland
2040

Comhairle Chontae na Gaillimhe
Galway County Council

Key Plan

Consultant

ARUP

Corporate House
City East Business Park
Ballybrit, Galway, Ireland.

Tel +353 (0)91 480675
www.N6GalwayCity.ie
www.arup.ie

Job Title

N6 Galway City Ring Road

Scale

1:5000 @ A3

Date:

February 2025

II	28/02/2025	SK	EC	MH
Issue	Date	By	Chkd	Appd
1	28/02/2025	SK	EC	MH

Drawing Title

Proposed Site Compounds & Haul Routes
CH.0+000 to CH.1+350
Sheet 1 of 24


Drawing Status

For Information

Job No	Drawing No	Issue
233985	Figure 7.101	11

Do not scale
V:\global\europa\Dublin\Jobs\233000\233985-004_ Internal\4-02 Drawings\4-02-19 Environmental\Update2024\EIA N6GCRR\6.19-2024 Const Activities\EIS Figure 7.101 to 7.124 (Site Compound & Haul Route Locations)_2024.dwg

© Arup

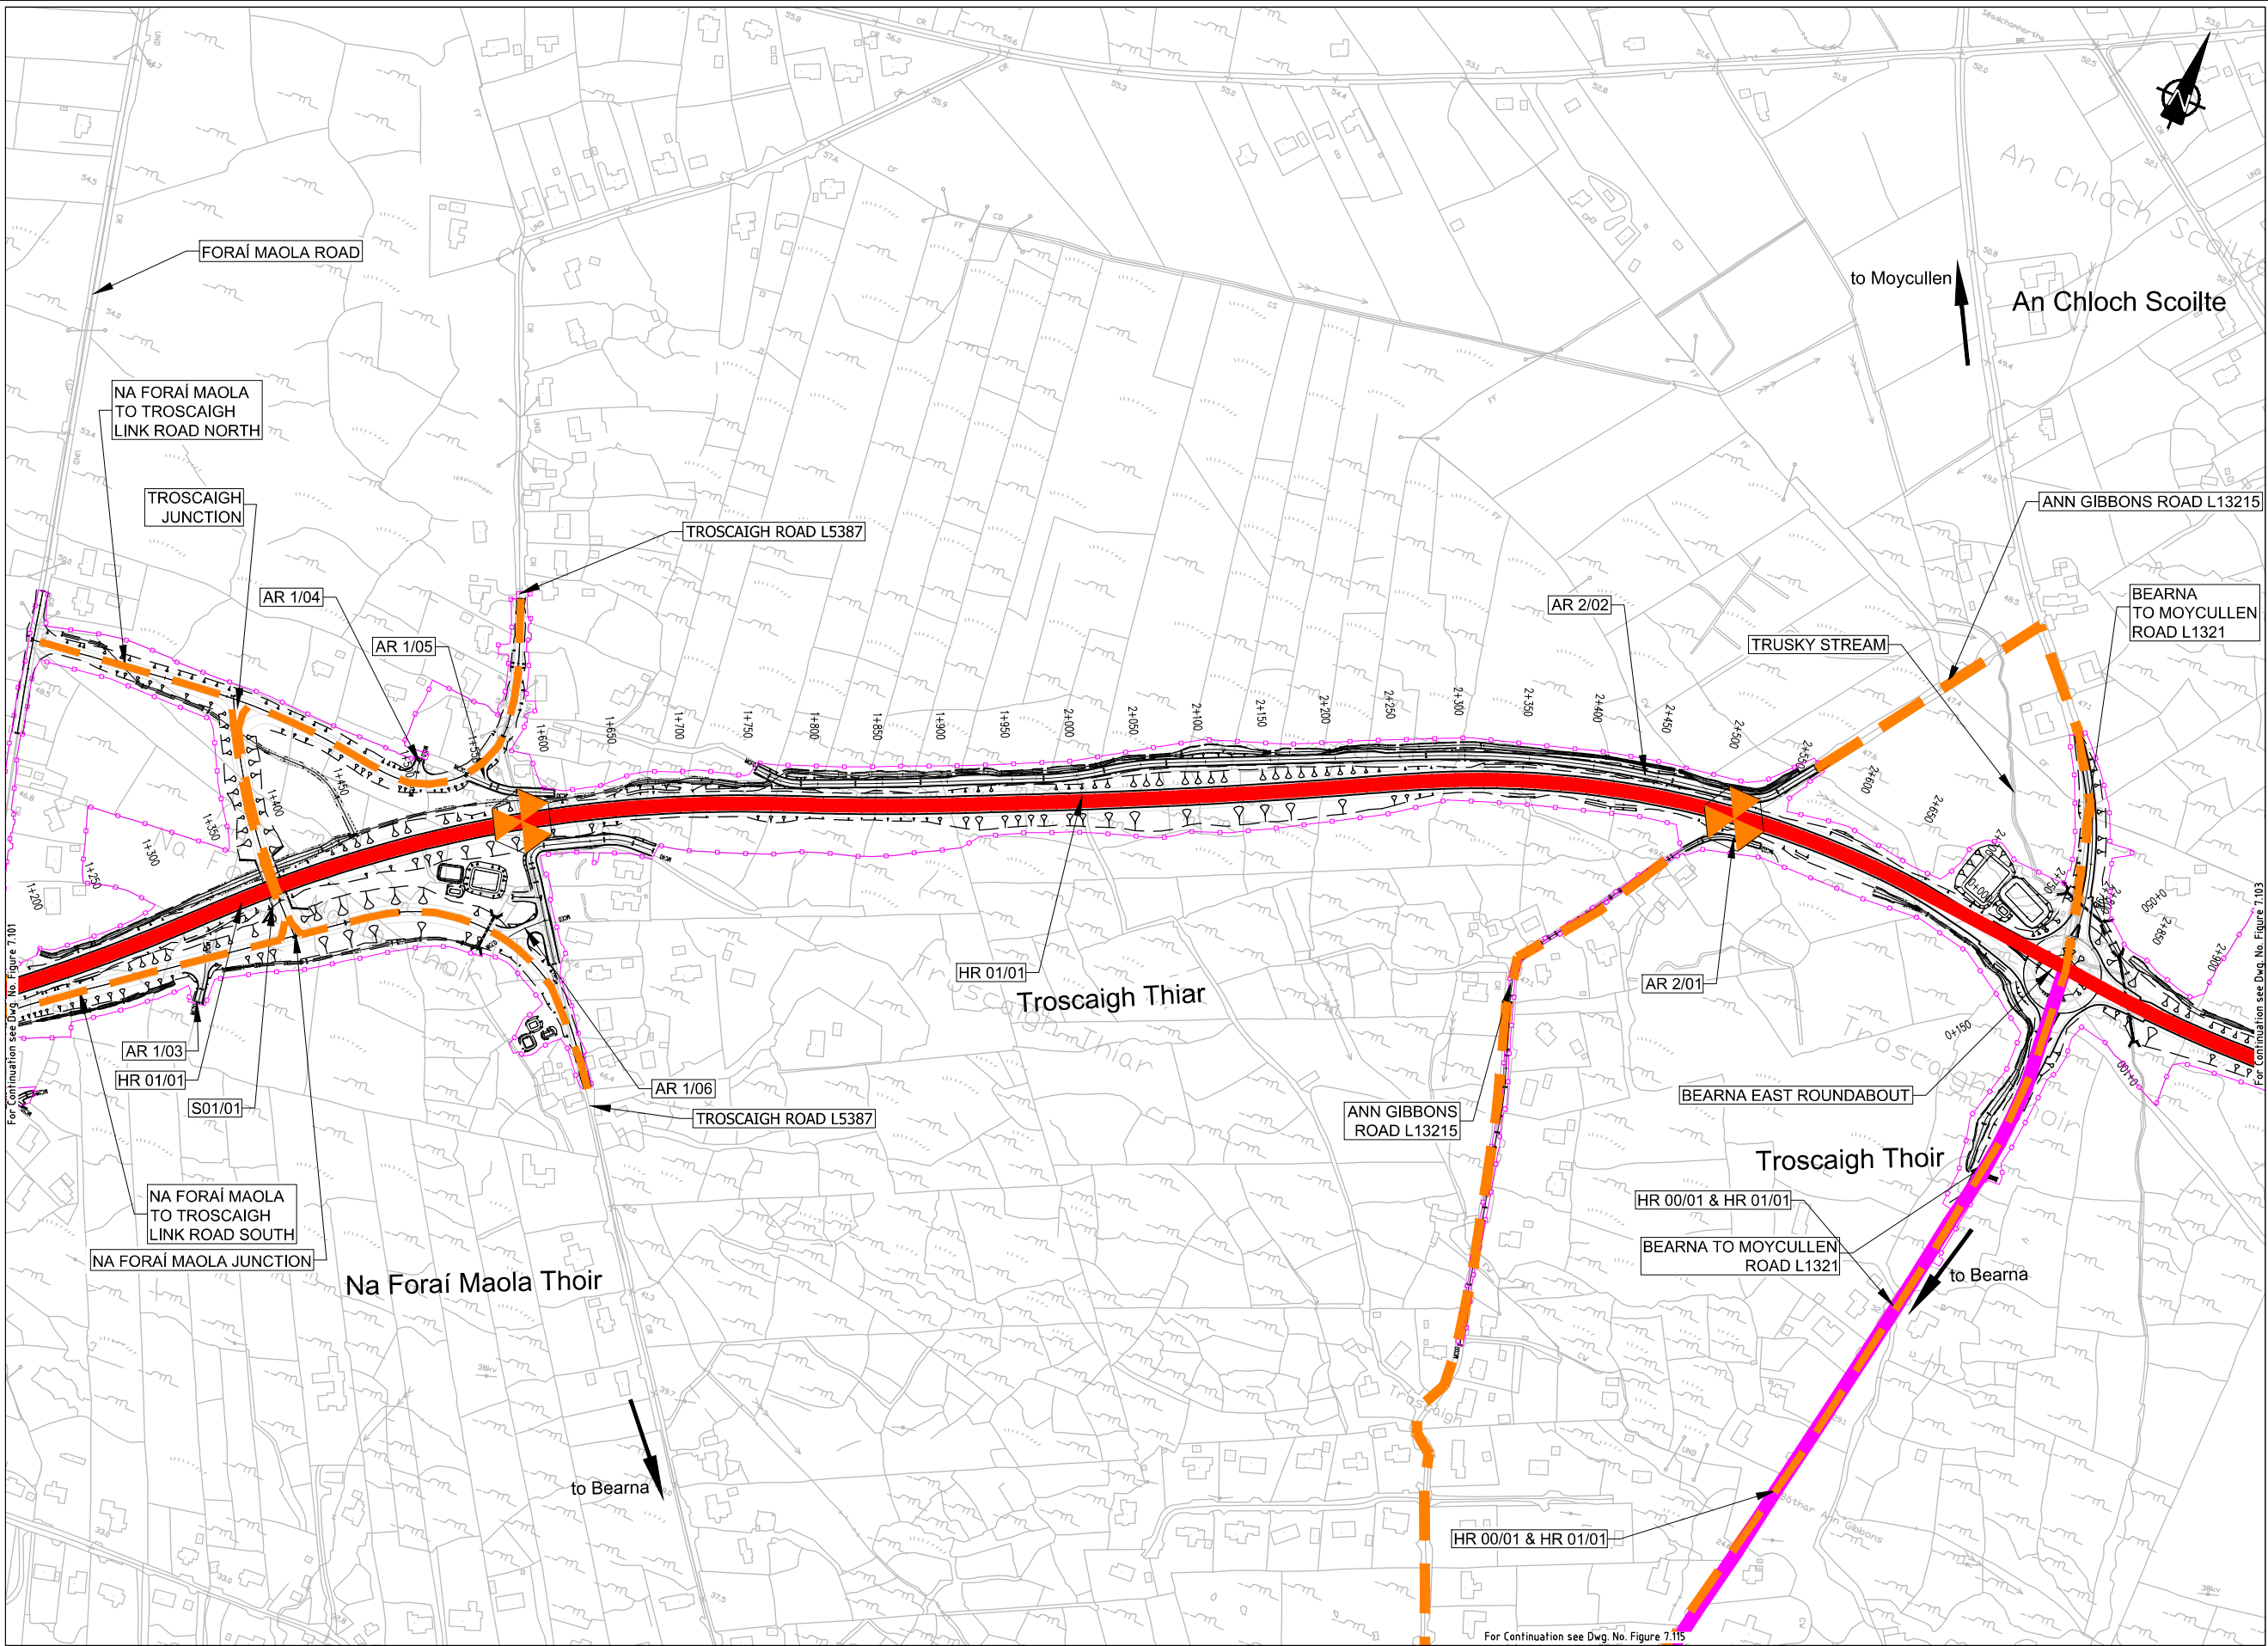

Legend:

- City Boundary
- Assessment Boundary
- Proposed N6 GCRR
- Proposed Temporary Road Diversion
- Proposed Site Compound (SC)
- Proposed Site Compound (SC) - Storage Only
- Proposed Haul Route (HR) - Within Proposed Development Boundary
- Proposed Haul Route (HR) - Public Road
- Proposed Haul Route (HR) - Restricted Access
- Permanent Road Diversion
- Temporary Road Diversion
- Permanent Road Closure
- Temporary Road Closure

Clients

An Roinn Iompair
Department of Transport

Tionscadal Éireann
Project Ireland
2040

Comhairle Chontae na Gaillimhe
Galway County Council



Consultant

Corporate House
City East Business Park
Ballybrit, Galway, Ireland.

Tel +353 (0)91 480675
www.N6GalwayCity.ie
www.arup.ie

Job Title

N6 Galway City Ring Road

Scale

1:5000 @ A3

Date:

February 2025

II	20/09/2024	SK	EC	MH
Issue	Date	By	Chkd	Appd

Drawing Title

Proposed Site Compounds & Haul Routes
CH.1+350 to CH.2+799
Sheet 2 of 24

Drawing Status

For Information

Job No


233985

Drawing No

Figure 7.102

Issue

11

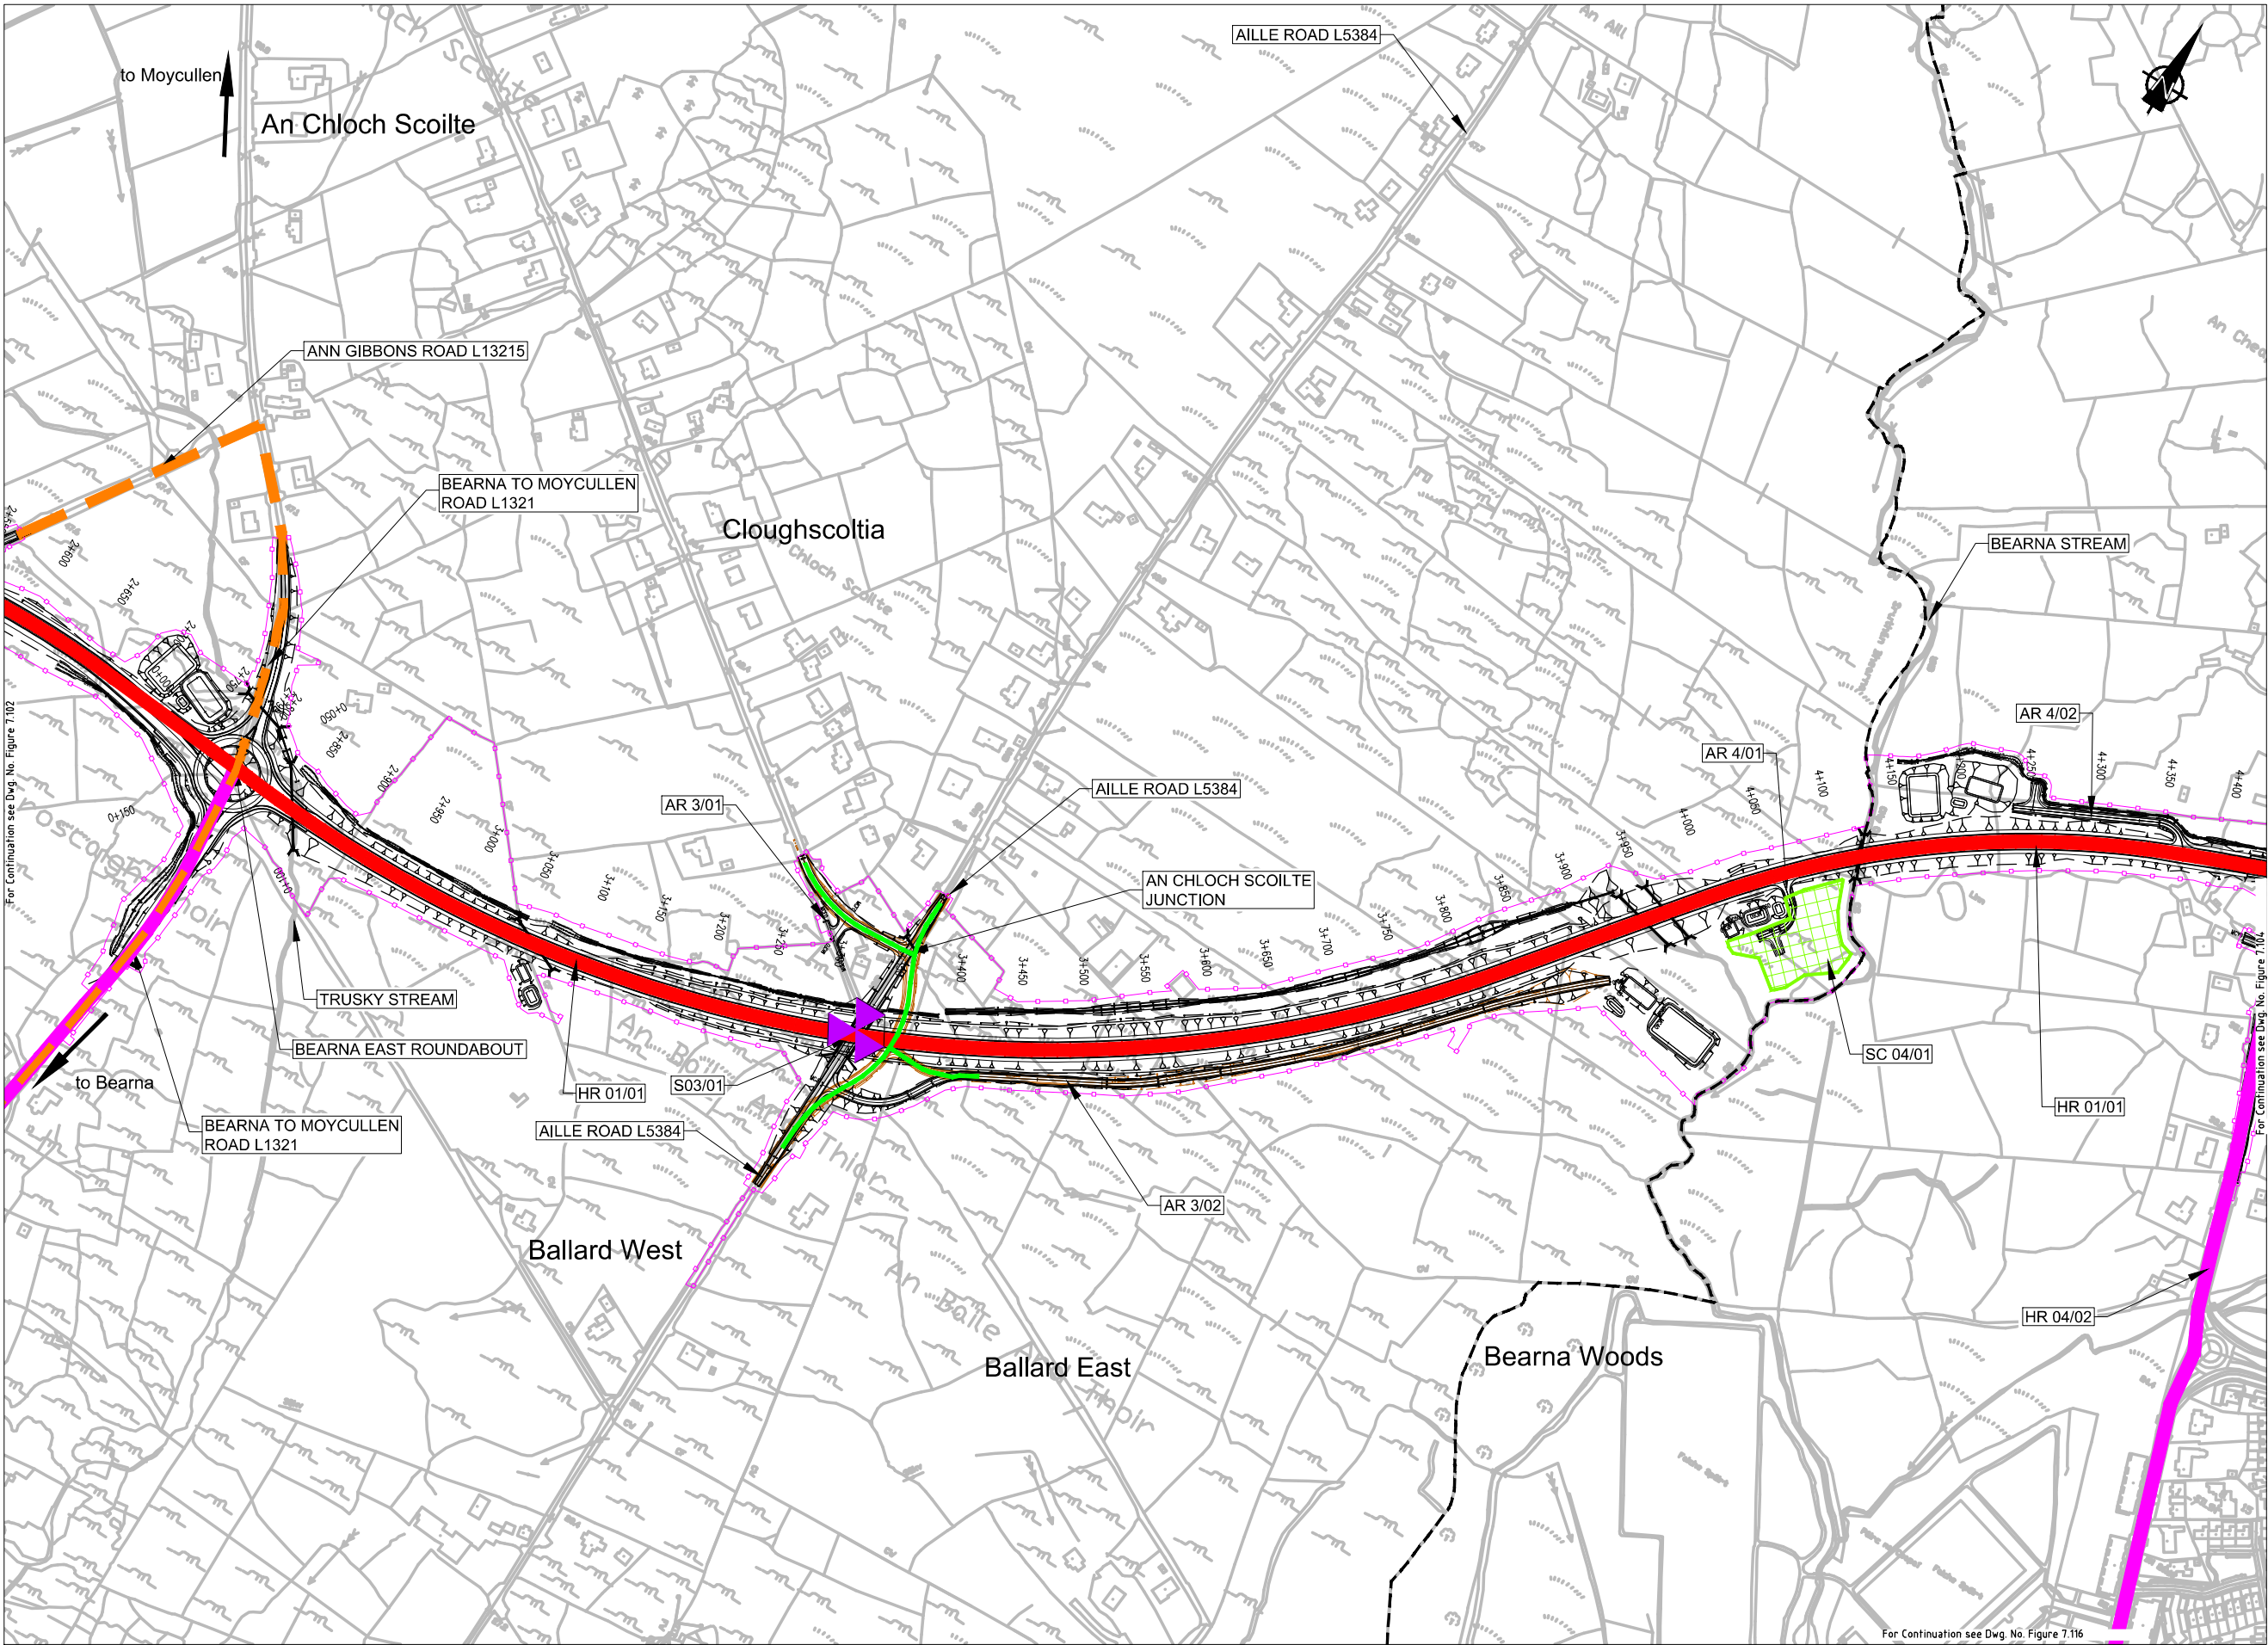

EIA REPORT

Legend:

City Boundary

Assessment Boundary

Proposed N6 GCRR

Proposed Temporary Road Diversion

Proposed Site Compound (SC)

Proposed Site Compound (SC) - Storage Only

Proposed Haul Route (HR) - Within Proposed Development Boundary

Proposed Haul Route (HR) - Public Road

Proposed Haul Route (HR) - Restricted Access

Permanent Road Diversion

Temporary Road Diversion

Permanent Road Closure

Temporary Road Closure

Clients

An Roinn Iompair
Department of Transport

Comhairle Chontae na Gaillimhe
Galway County Council

Tionscadal Éireann
Project Ireland
2040

Galway City
Transport Project

TII

Roinn Iompair Éireann
Transport Infrastructure Ireland

Key Plan

Consultant

ARUP

Corporate House
City East Business Park
Ballybrit, Galway, Ireland.

Tel +353 (0)91 460675
www.NGGalwayCity.ie
www.arup.ie

Job Title

N6 Galway City Ring Road

Scale

1:5000 @ A3

Date:

February 2025

Drawing Title

Proposed Site Compounds & Haul Routes
CH.2+799 to CH.4+300
Sheet 3 of 24

Drawing Status

For Information

Job No

233985

Drawing No

Figure 7.103


Issue

11

I1	28/02/2025	SK	EC	MH
Issue	Date	By	Chkd	Appd

Do not scale
V:\global\eurolin\Jobs\233000\233985-004_ Internal\4-02 Drawings\4-02-19 Environmental\Update2024\EA N6GCRR\6.19-2024 Const Activities\EIS Figure 7.101 to 7.124 (Site Compound & Haul Route Locations)_2024.dwg

© Arup

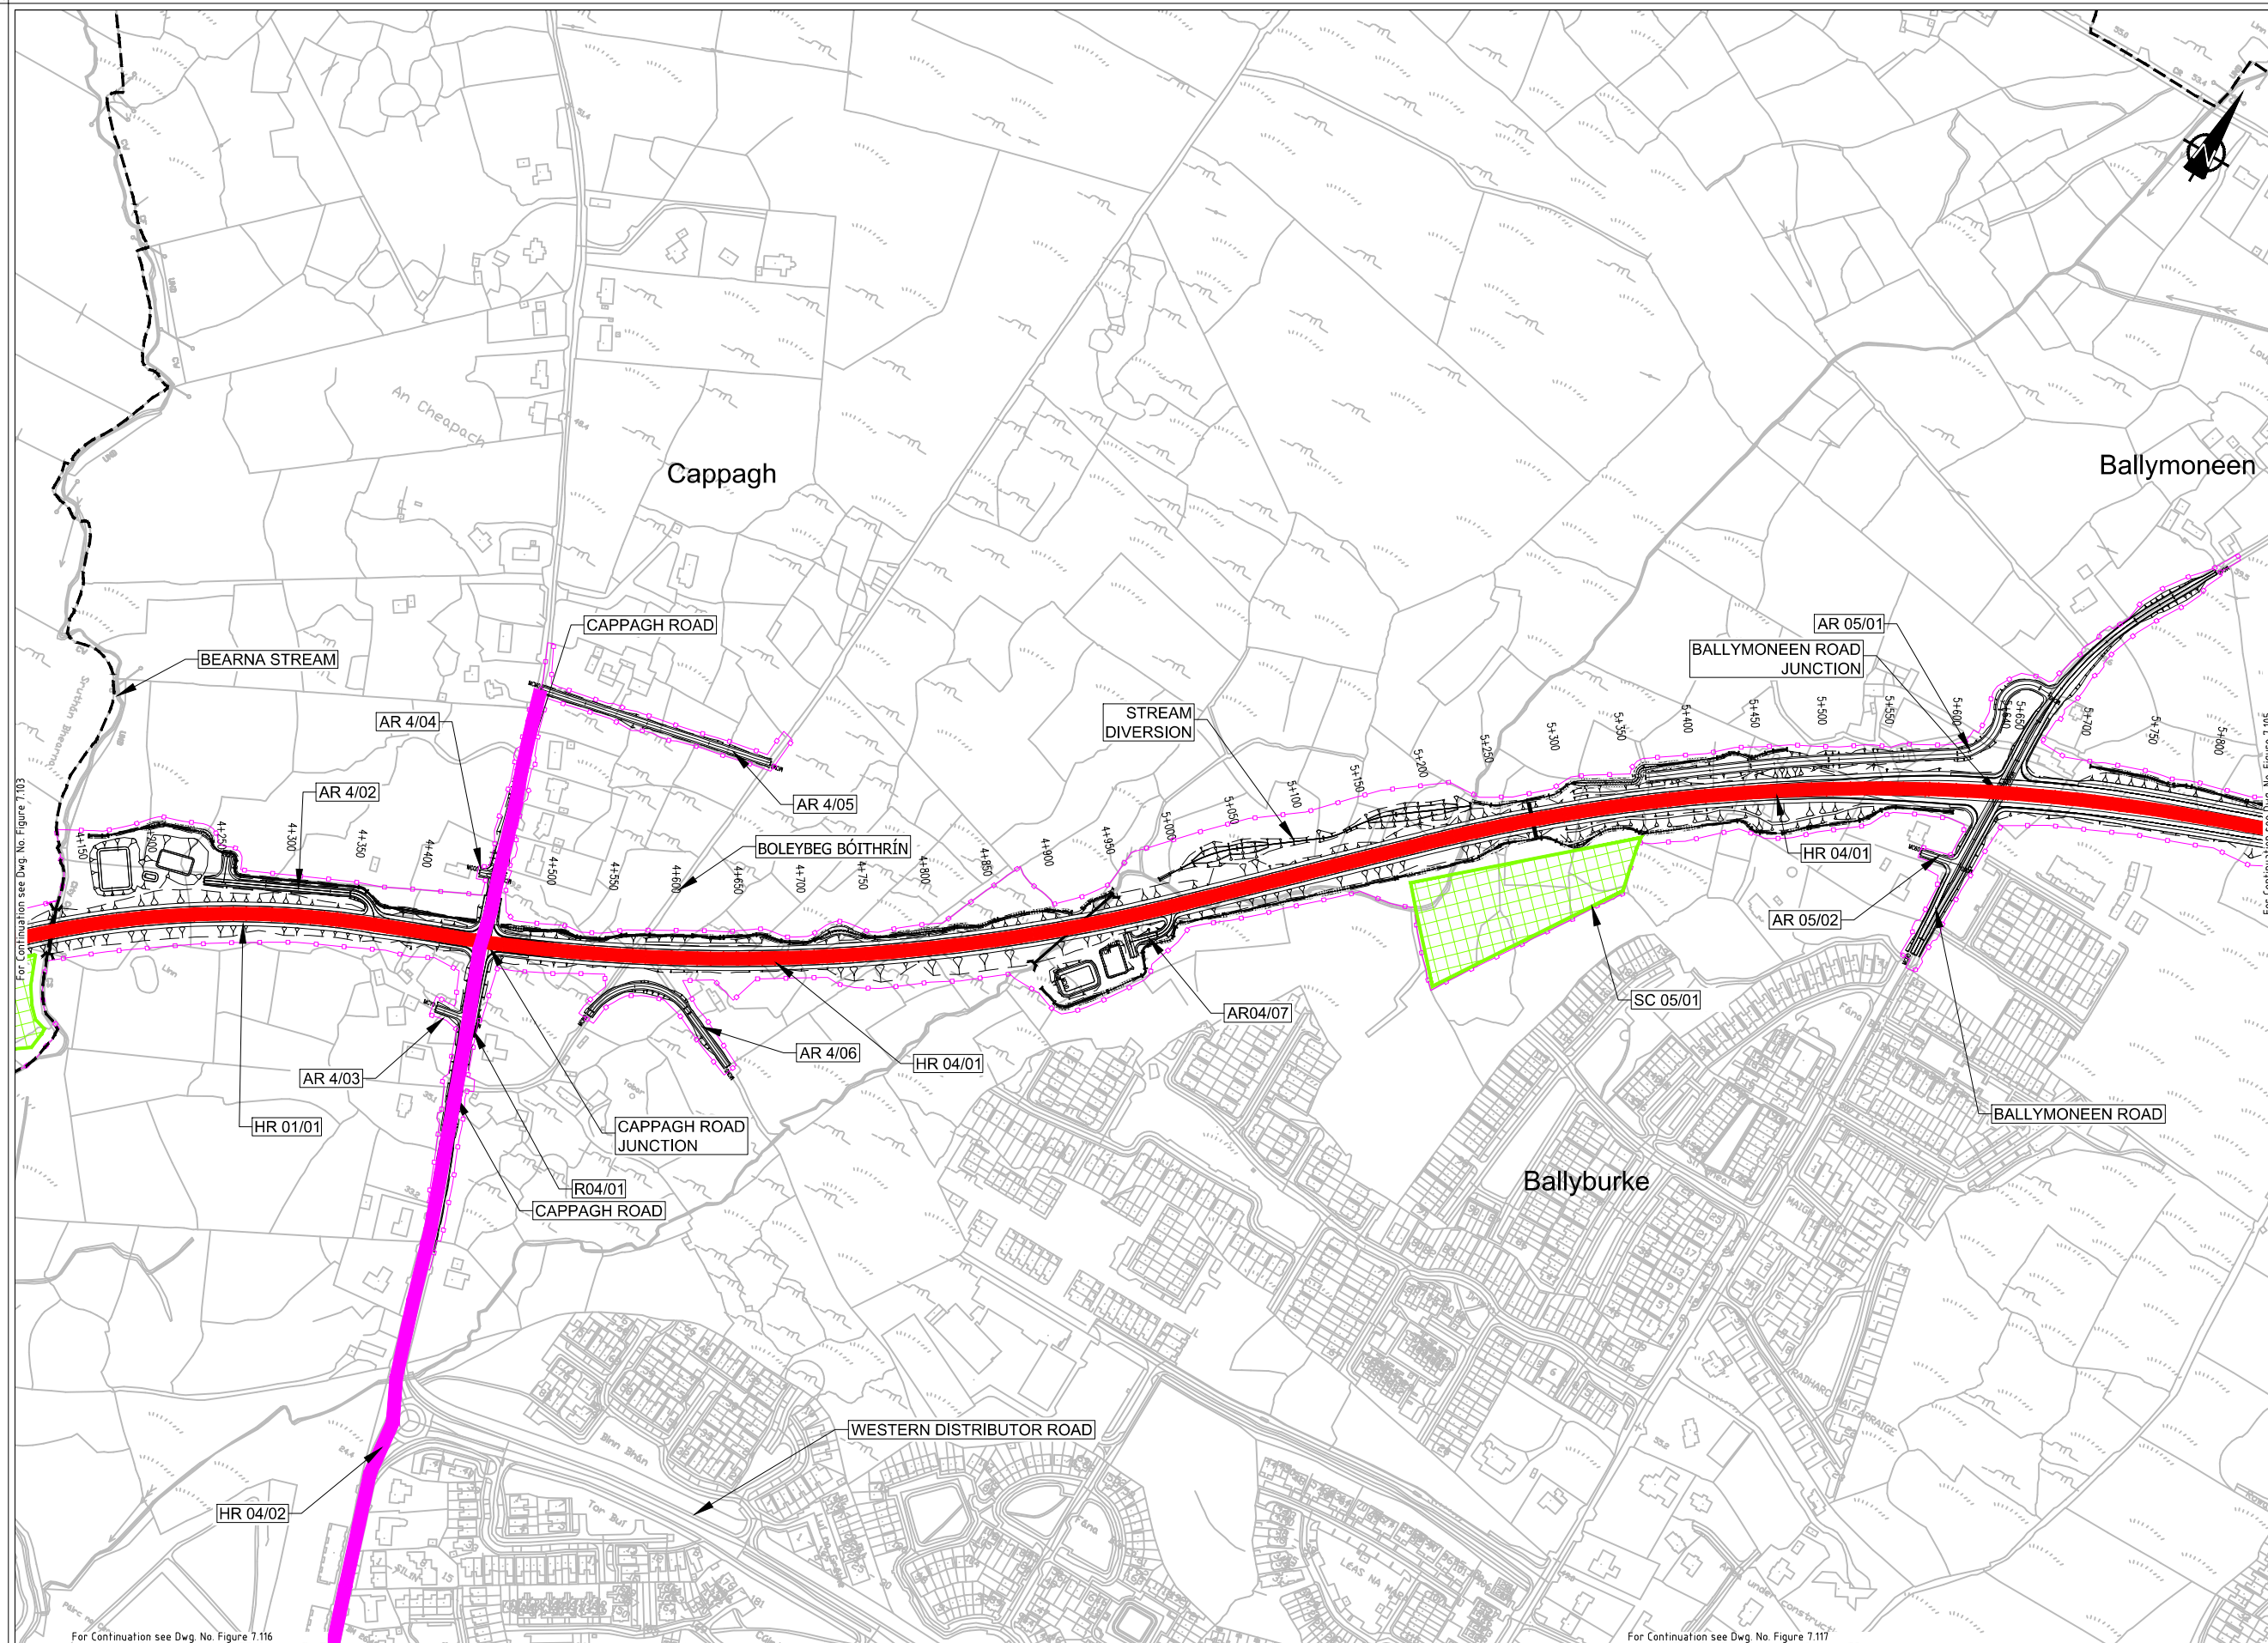


EIA REPORT

Legend:

- | | |
|---|---|
|  | City Boundary |
|  | Assessment Boundary |
|  | Proposed N6 GCCR |
|  | Proposed Temporary Road Diversion |
|  | Proposed Site Compound (SC) |
|  | Proposed Site Compound (SC) - Storage Only |
|  | Proposed Haul Route (HR) - Within Proposed Development Boundary |
|  | Proposed Haul Route (HR) - Public Road |
|  | Proposed Haul Route (HR) - Restricted Access |
|  | Permanent Road Diversion |
|  | Temporary Road Diversion |
|  | Permanent Road Closure |
|  | Temporary Road Closure |

© National Mapping Division of Tailte Éireann. All rights reserved. Licence number CYAL50333446

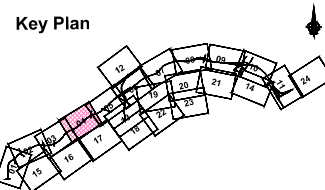

Consultant

ARUP

Corporate House
City East Business Park
Ballybrin, Galway, Ireland,

Tel +353 (0)91 460675
www.N6GalwayCity.ie
www.arup.ie

Job Title
N6 Galway City Ring Road

Scale 1:5000 @ A3

Date: September 2024


I1	20/09/2024	SK	EC	MH
Issue	Date	By	Chkd	Appd

Drawing Title
Proposed Site Compounds & Haul Routes
CH.4+300 to CH.5+800
Sheet 4 of 24

Drawing Status
For Information

Job No 233985	Drawing No Figure 7.104
-------------------------	-----------------------------------

Issue	11
-------	----

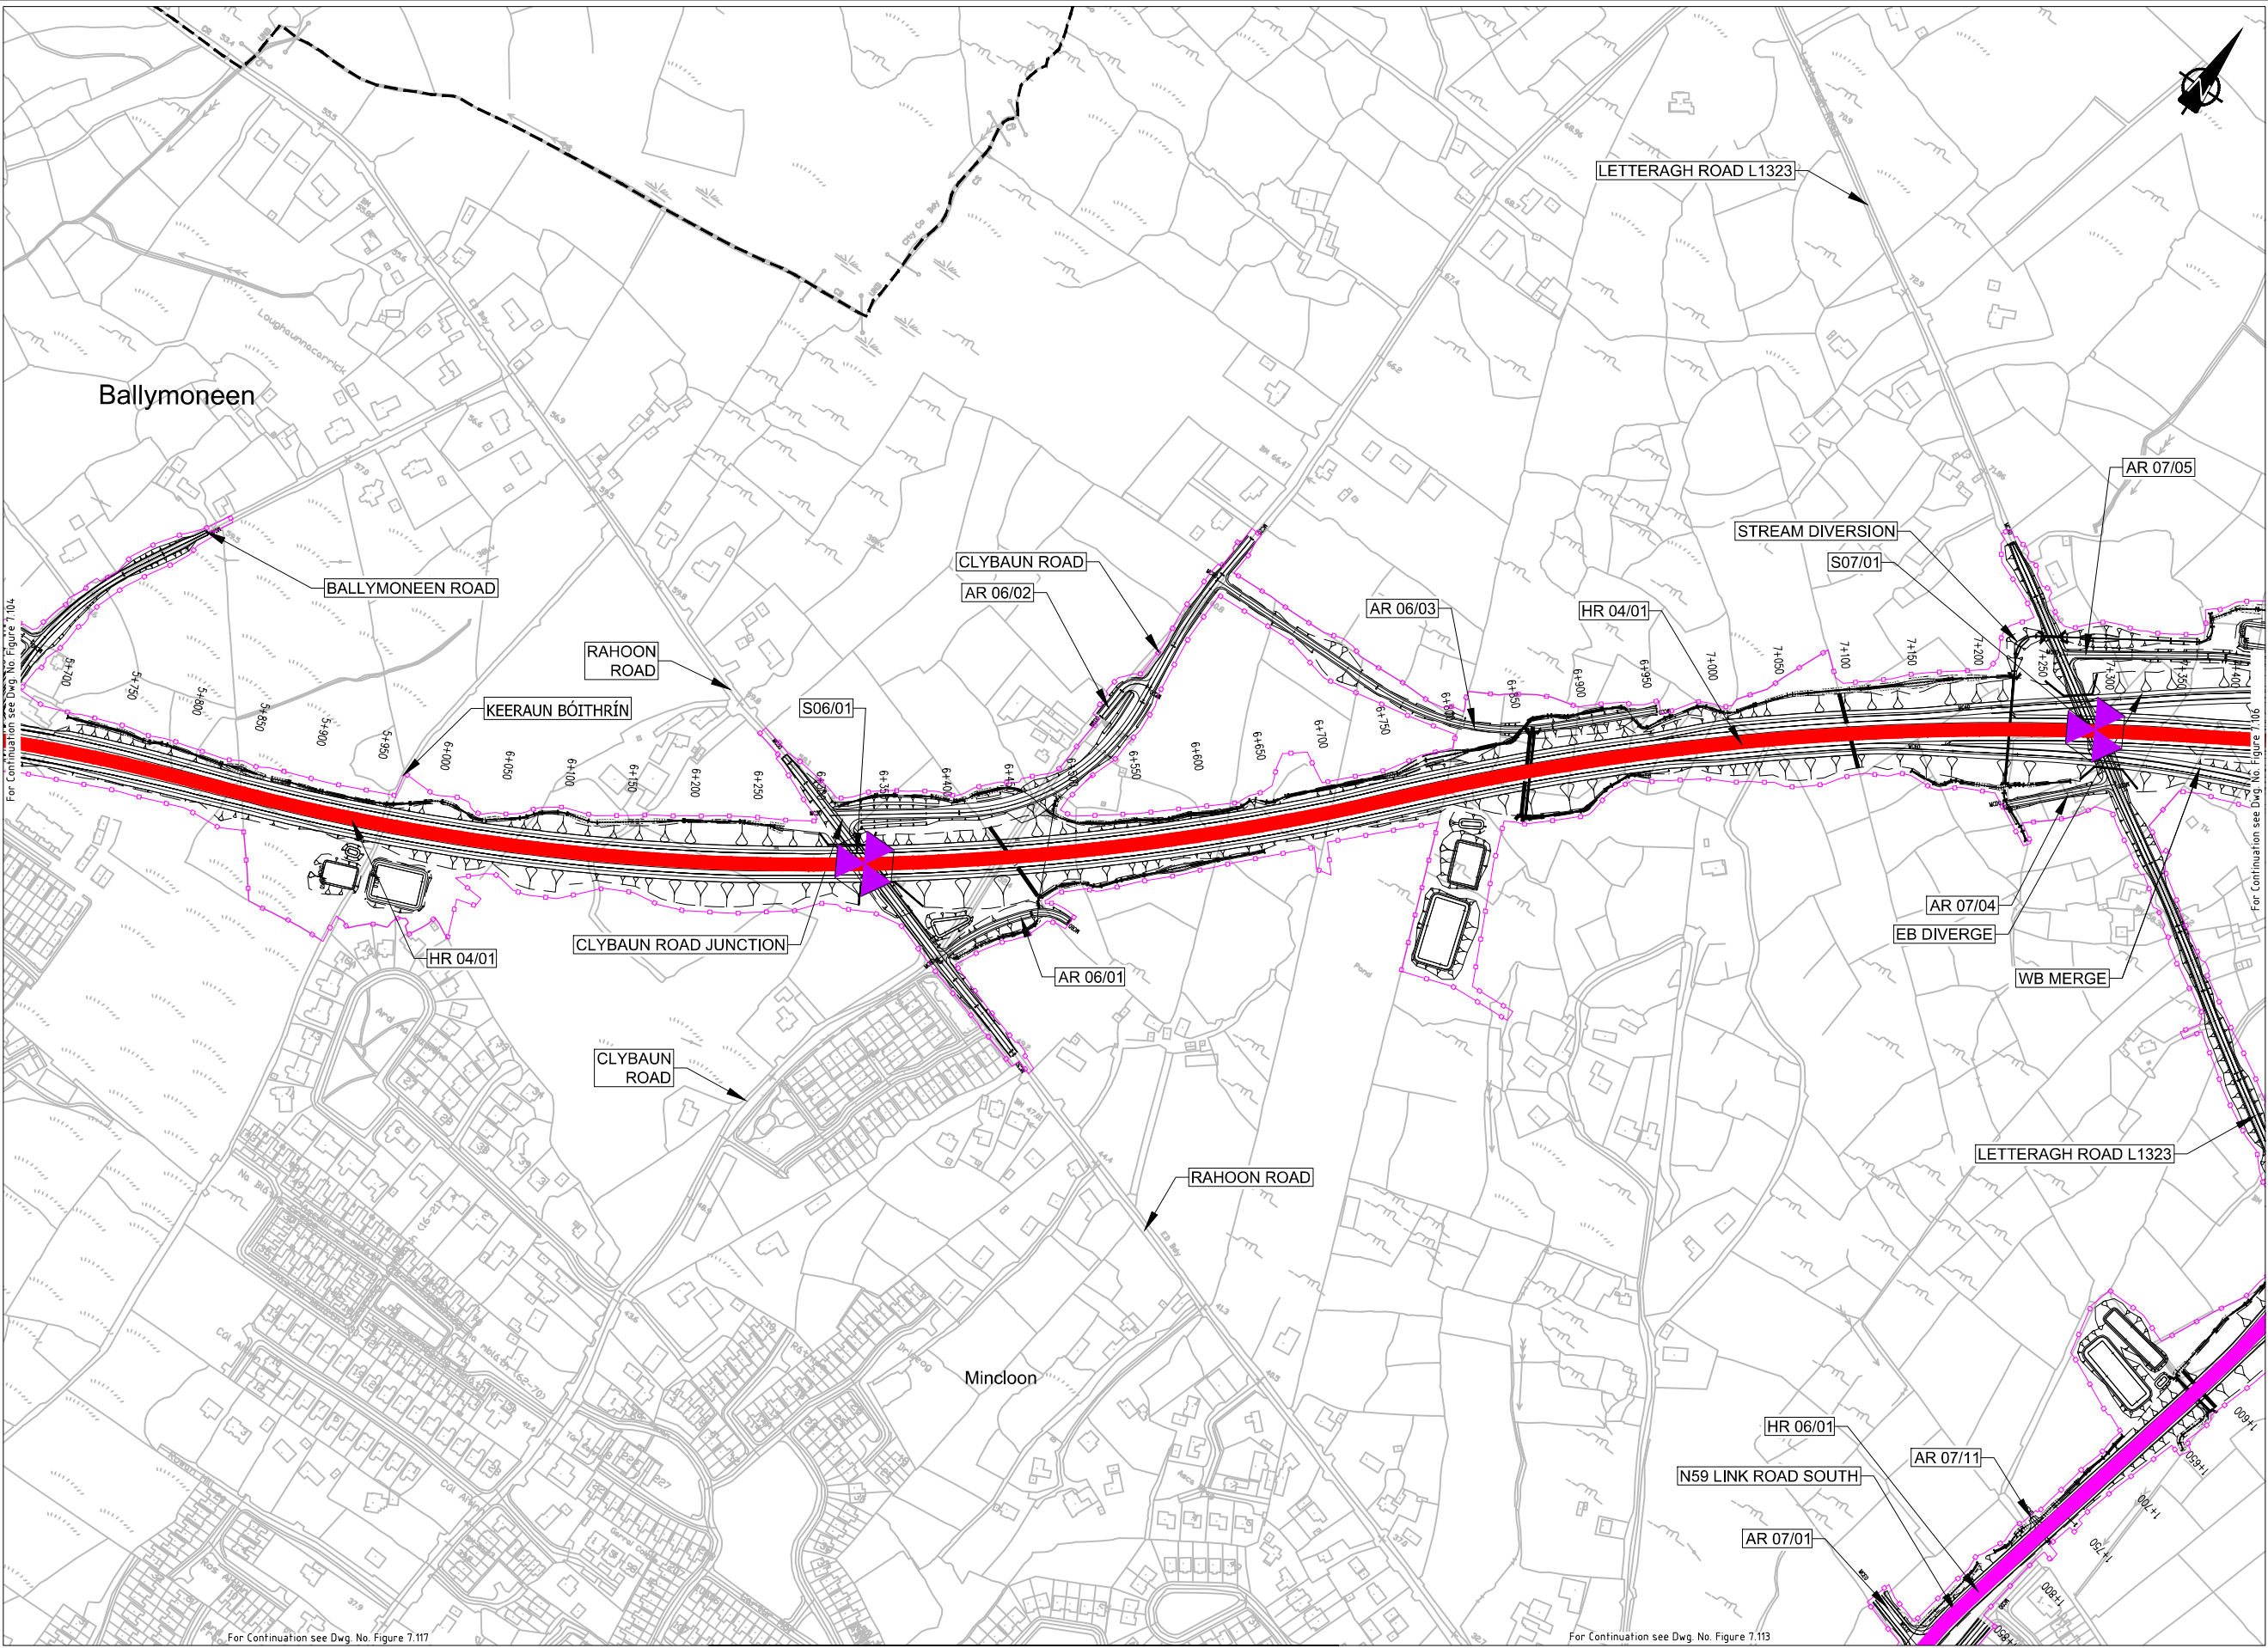

EIA REPORT

Legend:

City Boundary

Assessment Boundary

Proposed N6 GCRR

Proposed Temporary Road Diversion

Proposed Site Compound (SC)

Proposed Site Compound (SC) - Storage Only

Proposed Haul Route (HR) - Within Proposed Development Boundary

Proposed Haul Route (HR) - Public Road

Proposed Haul Route (HR) - Restricted Access

Permanent Road Diversion

Temporary Road Diversion

Permanent Road Closure

Temporary Road Closure

© National Mapping Division of Taithe Éireann. All rights reserved. Licence number CYAL5033446

Clients

An Roinn Iompair
Department of Transport

Comhairle Chontae na Gaillimhe
Galway County Council

Tionscadal Éireann
Project Ireland
2040

Comhairle Chontae na Gaillimhe
Galway County Council

Key Plan

Consultant

ARUP

Corporate House
City East Business Park
Ballybrit, Galway, Ireland,

Tel +353 (0)91 480675
www.N6GalwayCity.ie
www.arup.ie

Job Title

N6 Galway City Ring Road

Scale

1:5000 @ A3

Date:

February 2025

I1

28/02/2025

SK

EC

MH

Issue

Date

By

Chkd

Appd

Drawing Title

Proposed Site Compounds & Haul Routes
CH.5+800 to CH.7+300
Sheet 5 of 24

Drawing Status

For Information

Job No

233985

Drawing No


Figure 7.105

Issue

11

Do not scale
\\global\europa\Dublin\Jobs\233000\233985-004. Internal\4-02-19 Environmental\Updates\2024\EA N6GCRR\6.19-2024 Const Activities\EIS Figure 7.101 to 7.124 (Site Compound & Haul Route Locations)_2024.dwg

© Arup

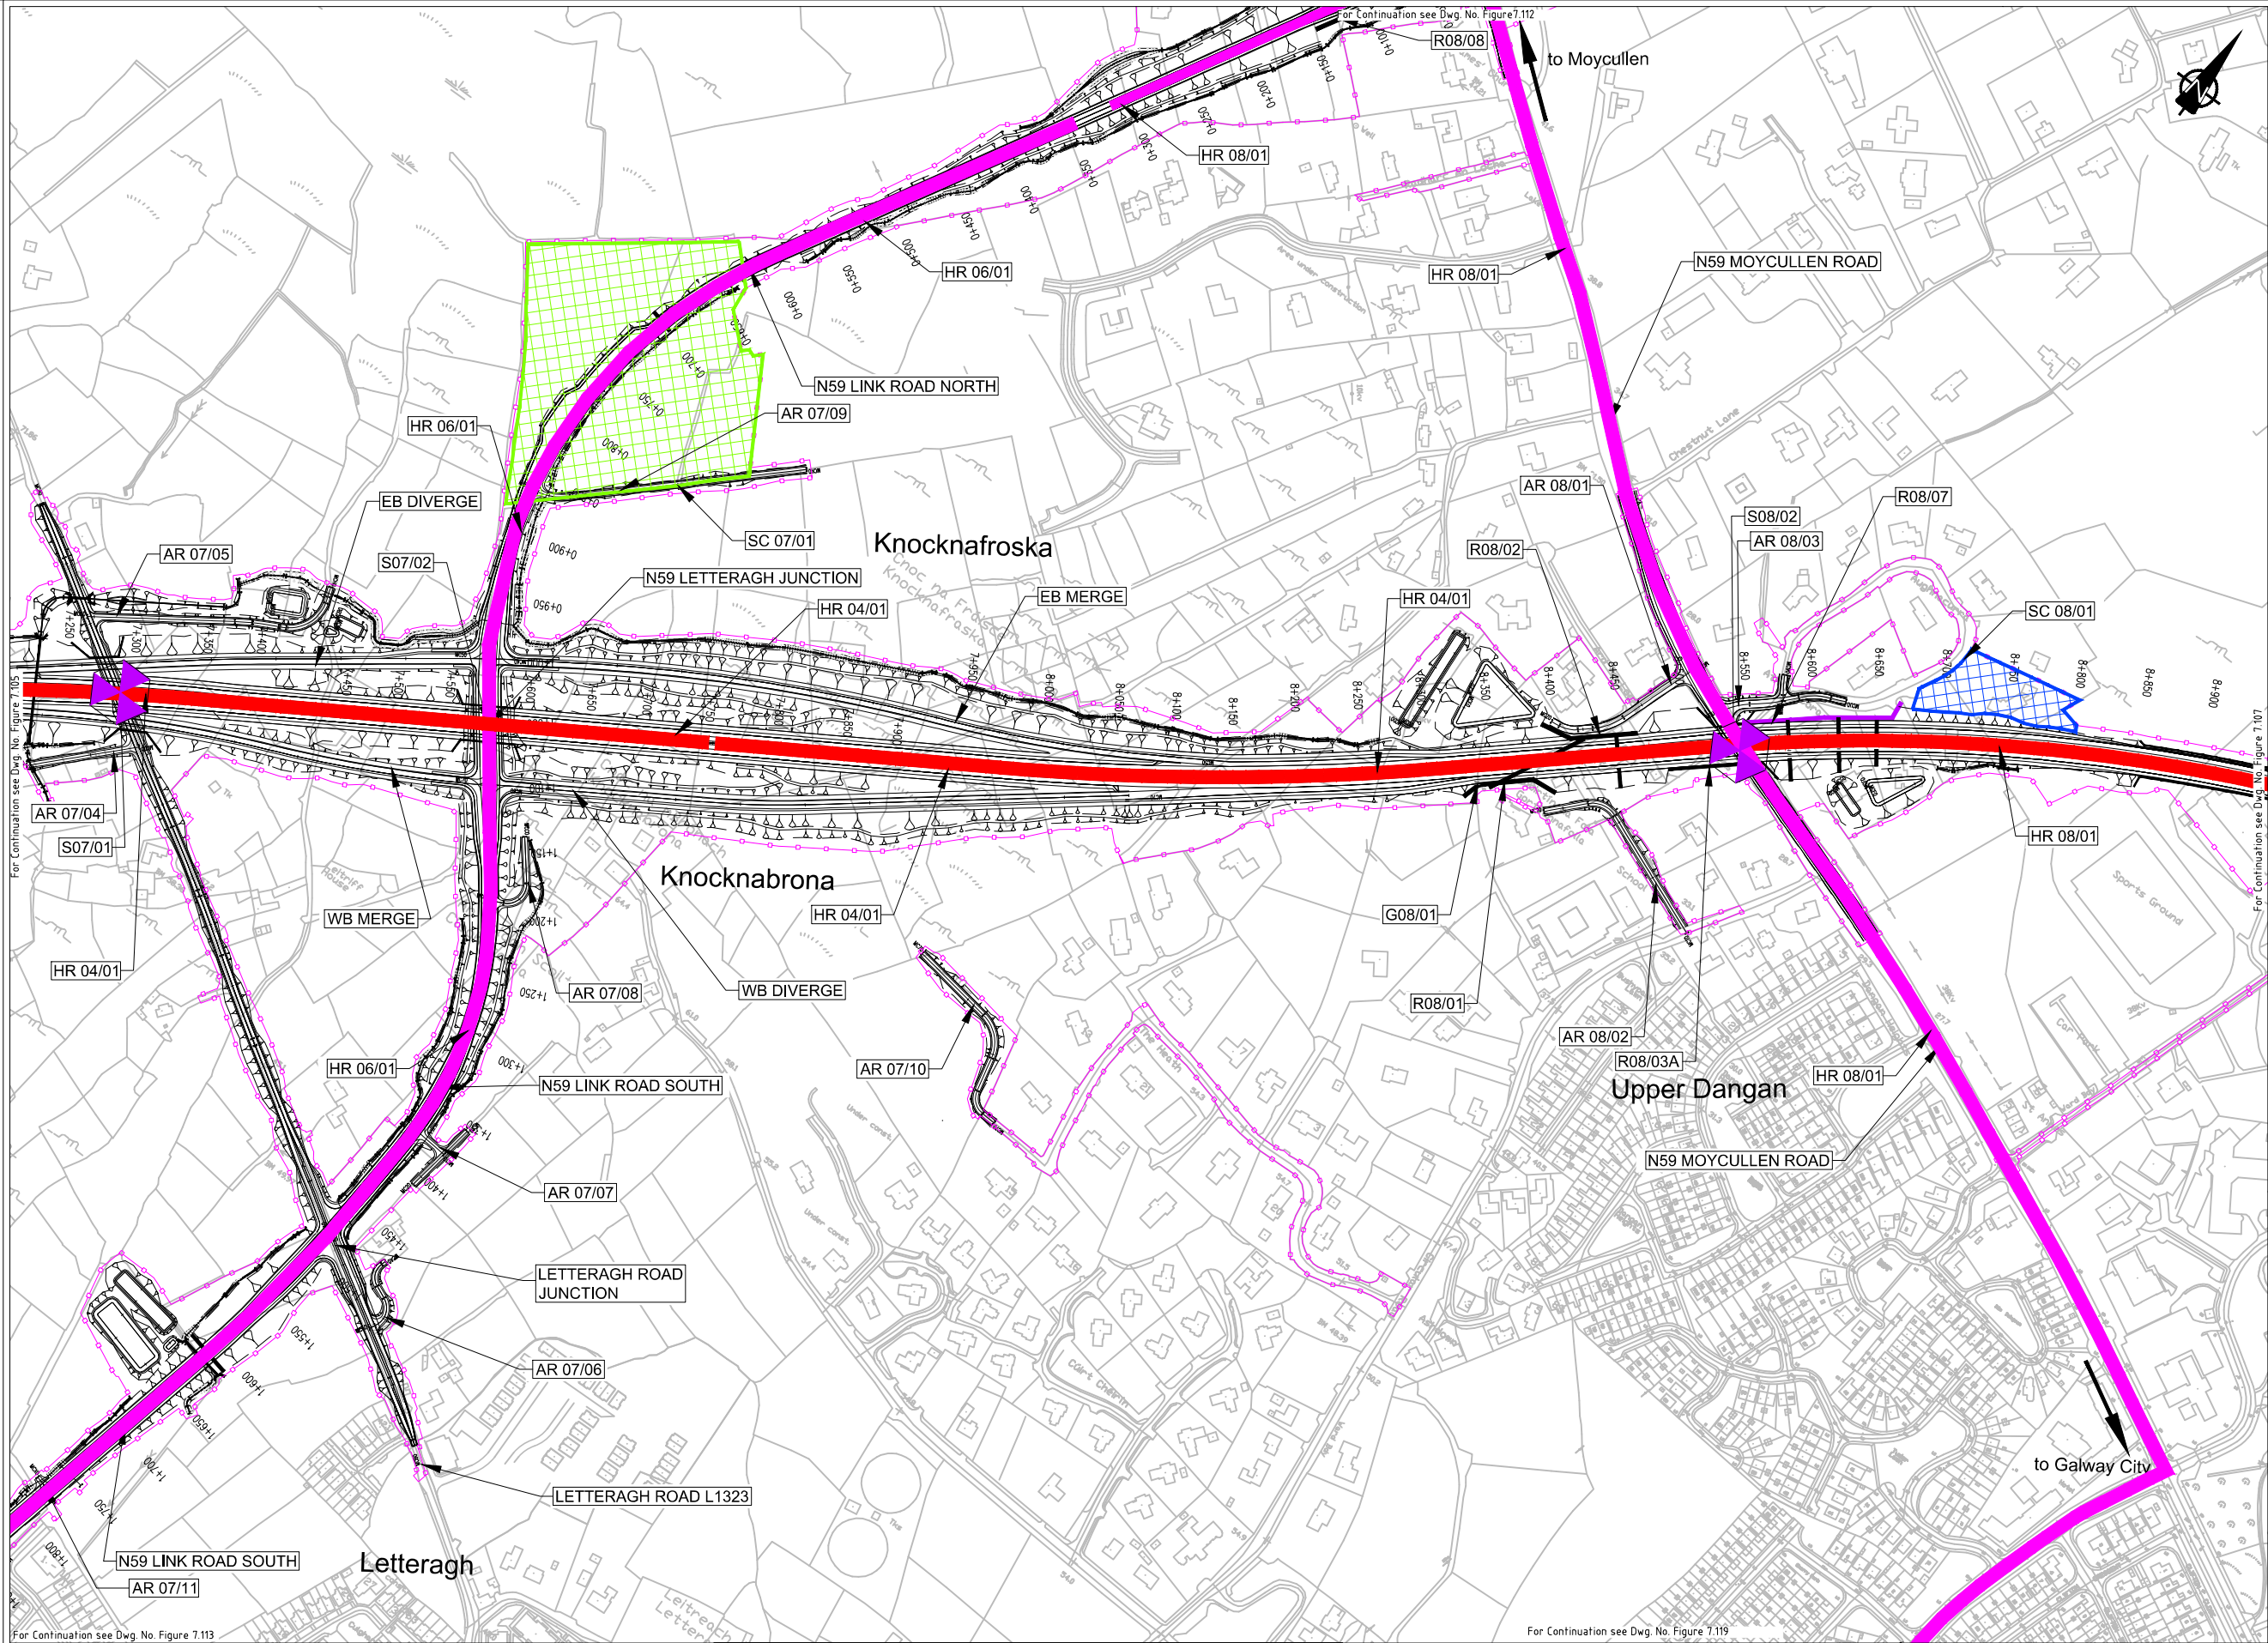

EIA REPORT

Legend:

City Boundary

Assessment Boundary

Proposed N6 GCRR

Proposed Temporary Road Diversion

Proposed Site Compound (SC)

Proposed Site Compound (SC) - Storage Only

Proposed Haul Route (HR) - Within Proposed Development Boundary

Proposed Haul Route (HR) - Public Road

Proposed Haul Route (HR) - Restricted Access

Permanent Road Diversion

Temporary Road Diversion

Permanent Road Closure

Temporary Road Closure

National Mapping Division of Taithe Éireann. All rights reserved. Licence number CYAL5033446

Clients

An Roinn Iompair
Department of Transport

Tionscadal Éireann
Project Ireland
2040

Comhairle Chontae na Gaillimhe
Galway County Council

TIU

Bonnasgar Iompair Éireann
Transport Infrastructure Ireland

Key Plan

Consultant

ARUP

Corporate House
City East Business Park
Ballybrit, Galway, Ireland,
Tel +353 (0)91 460675
www.N6GalwayCity.ie
www.arup.ie

Job Title

N6 Galway City Ring Road

Scale

1:5000 @ A3

Date:

February 2025

Drawing Title

Proposed Site Compounds & Haul Routes
CH.7+300 to CH.8+900
Sheet 6 of 24

Drawing Status

For Information

Job No

233985

Drawing No


Figure 7.106

Issue

11

Do not scale
\\global\europa\Dublin\Jobs\233000\233985-004. Internal\4-02-19 Environmental\updates\2024\EA N6GCRR\6.19-2024 Const Activities\EIS Figure 7.101 to 7.124 (Site Compound & Haul Route Locations)_2024.dwg

© Arup

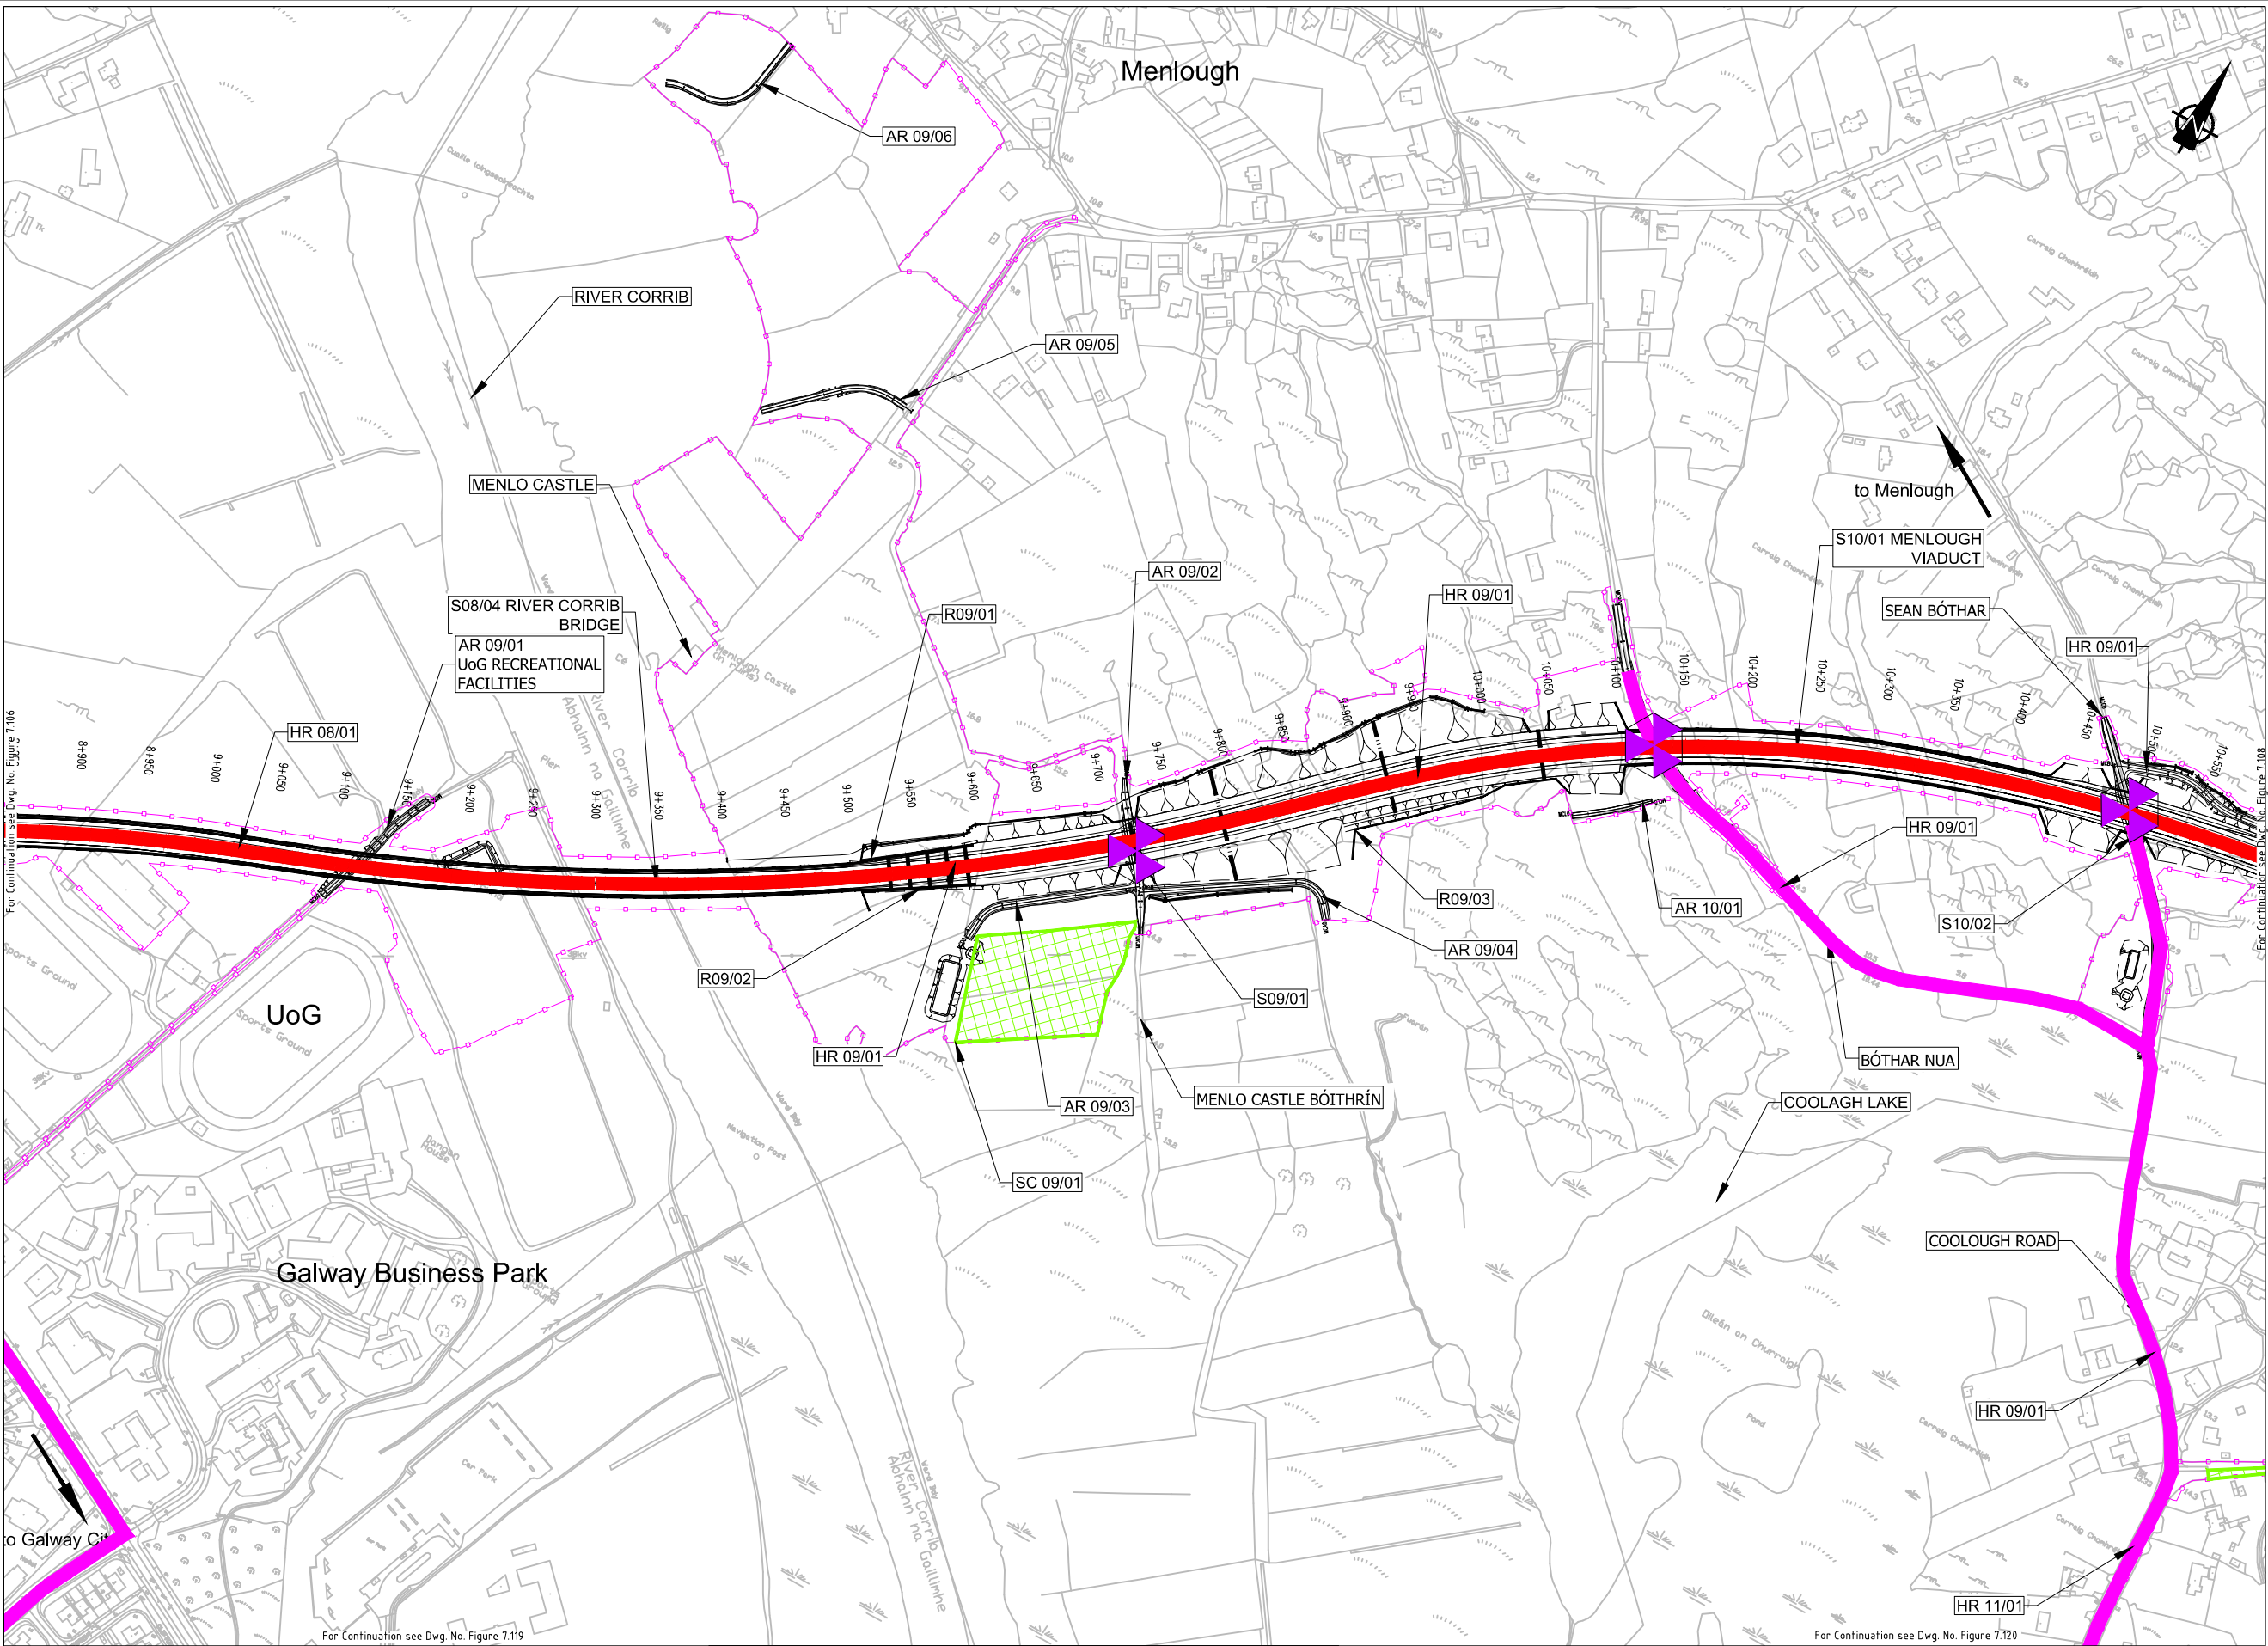

EIA REPORT

Legend:

- City Boundary
- Assessment Boundary
- Proposed N6 GCRR
- Proposed Temporary Road Diversion
- Proposed Site Compound (SC)
- Proposed Site Compound (SC) - Storage Only
- Proposed Haul Route (HR) - Within Proposed Development Boundary
- Proposed Haul Route (HR) - Public Road
- Proposed Haul Route (HR) - Restricted Access
- Permanent Road Diversion
- Temporary Road Diversion
- Permanent Road Closure
- Temporary Road Closure

© National Mapping Division of Taithe Éireann. All rights reserved. Licence number CYAL5033446

Clients

An Roinn Iompair
Department of Transport

Tionscadal Éireann
Project Ireland
2020

Comhairle Chontae na Gaillimhe
Galway County Council

TII
Transport Infrastructure Ireland



Consultant

ARUP

Corporate House
City East Business Park
Ballybrit, Galway, Ireland,

Tel +353 (0)91 480675
www.N6GalwayCity.ie
www.arup.ie

Job Title
N6 Galway City Ring Road

Scale
1:5000 @ A3

Date
February 2025

I1	28/02/2025	SK	EC	MH
Issue	Date	By	Chkd	Appd


Drawing Title
Proposed Site Compounds & Haul Routes
CH.8+900 to CH.10+550
Sheet 7 of 24

Drawing Status
For Information

Job No
233985

Drawing No
Figure 7.107

Issue
11

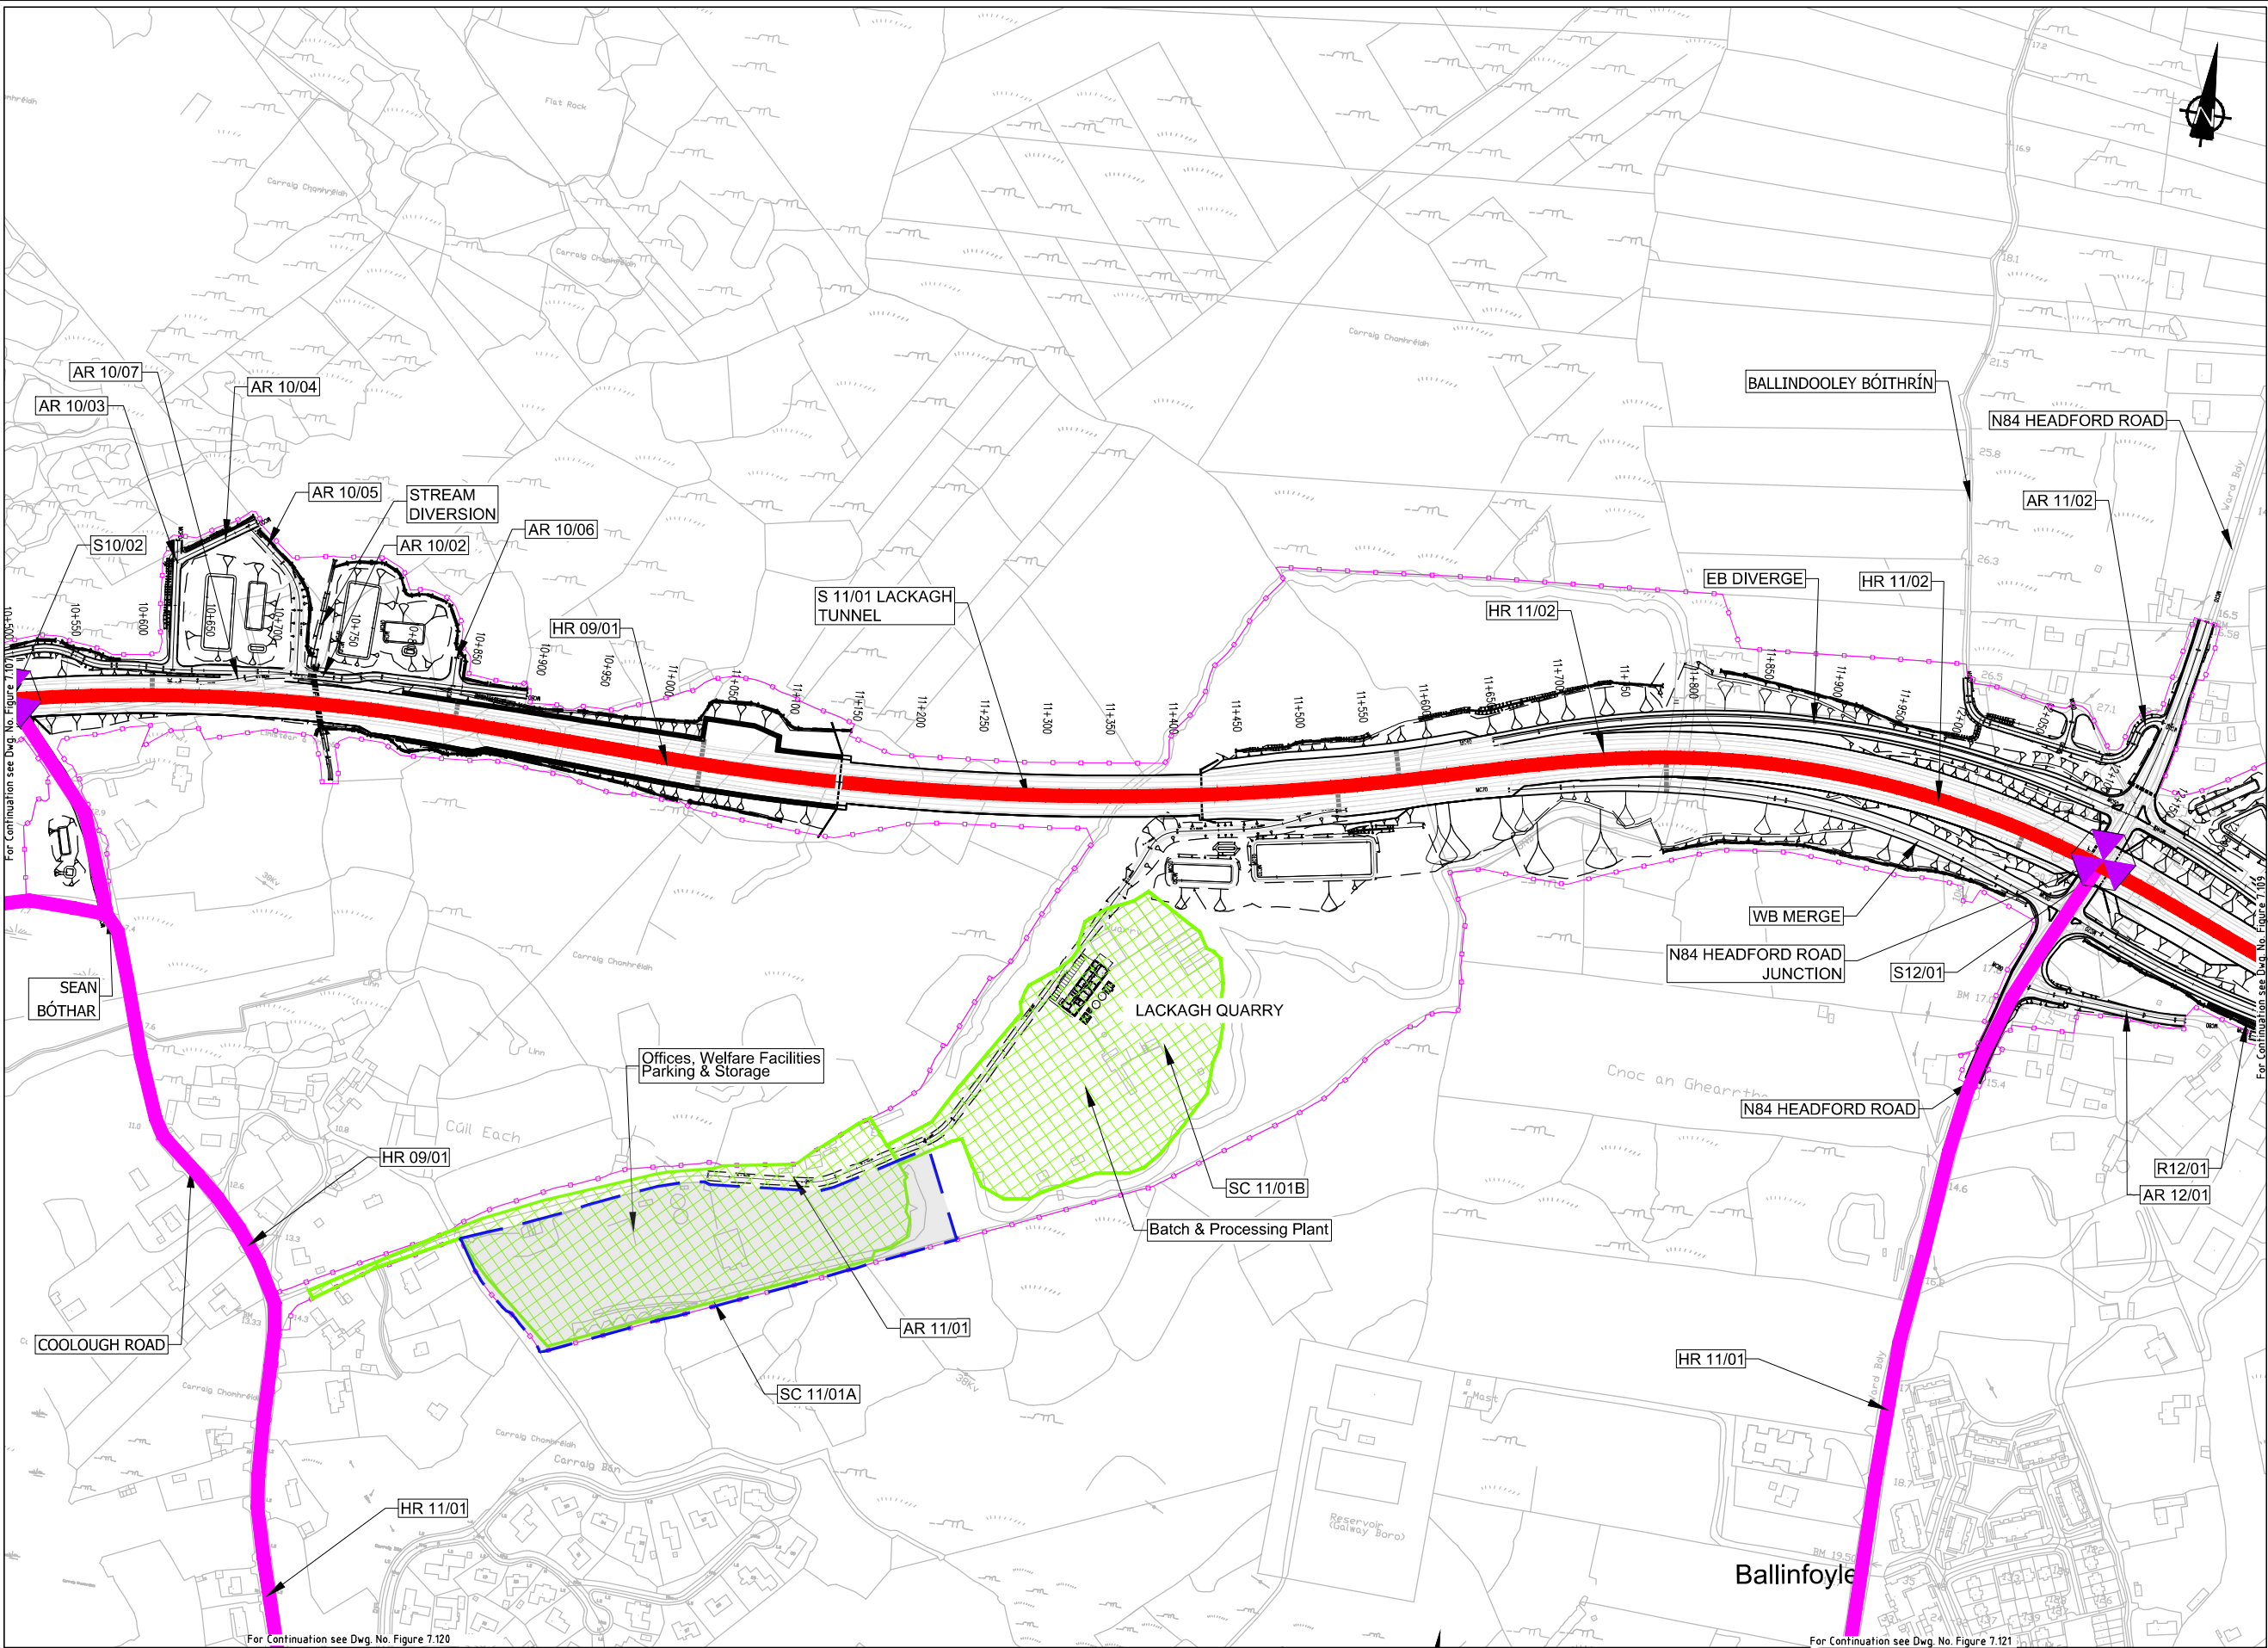

EIA REPORT

Legend:

City Boundary

Assessment Boundary

Proposed N6 GCRR

Proposed Temporary Road Diversion

Proposed Site Compound (SC)

Proposed Site Compound (SC) - Storage Only

Proposed Haul Route (HR) - Within Proposed Development Boundary

Proposed Haul Route (HR) - Public Road

Proposed Haul Route (HR) - Restricted Access

Permanent Road Diversion

Temporary Road Diversion

Permanent Road Closure

Temporary Road Closure

Temporary Plots Location

Clients

An Roinn Iompair

Department of Transport

Comhairle Chontae na Gaillimhe

Galway County Council

Tionscadal Éireann

Project Ireland

2040

Comhairle Chontae na Gaillimhe

Galway County Council

Galway City Transport Project

TII

Transport Infrastructure Ireland

Key Plan

Reservoir (Galway Boro)

Ballinfoyle

Consultant

ARUP

Corporate House

City East Business Park

Ballybrit, Galway, Ireland.

Tel +353 (0)91 460675

www.N6GalwayCity.ie

www.arup.ie

Job Title

N6 Galway City Ring Road

Scale

1:5000 @ A3

Date:

February 2025

Drawing Title

Proposed Site Compounds & Haul Routes

CH.10+550 to CH.12+200

Sheet 8 of 24

Drawing Status

For Information

Job No

233985

Drawing No

Figure 7.108

Issue


11

Issue

11

Do not scale
V:\global\europa\Drawings\233000\233985-004_ Internal\4-02 Drawings\4-02-19 Environmental\Update\2024\EA N6GCRR\6.19-2024 Const Activities\EIS Figure 7.101 to 7.124 (Site Compound & Haul Route Locations)_2024.dwg

© Arup

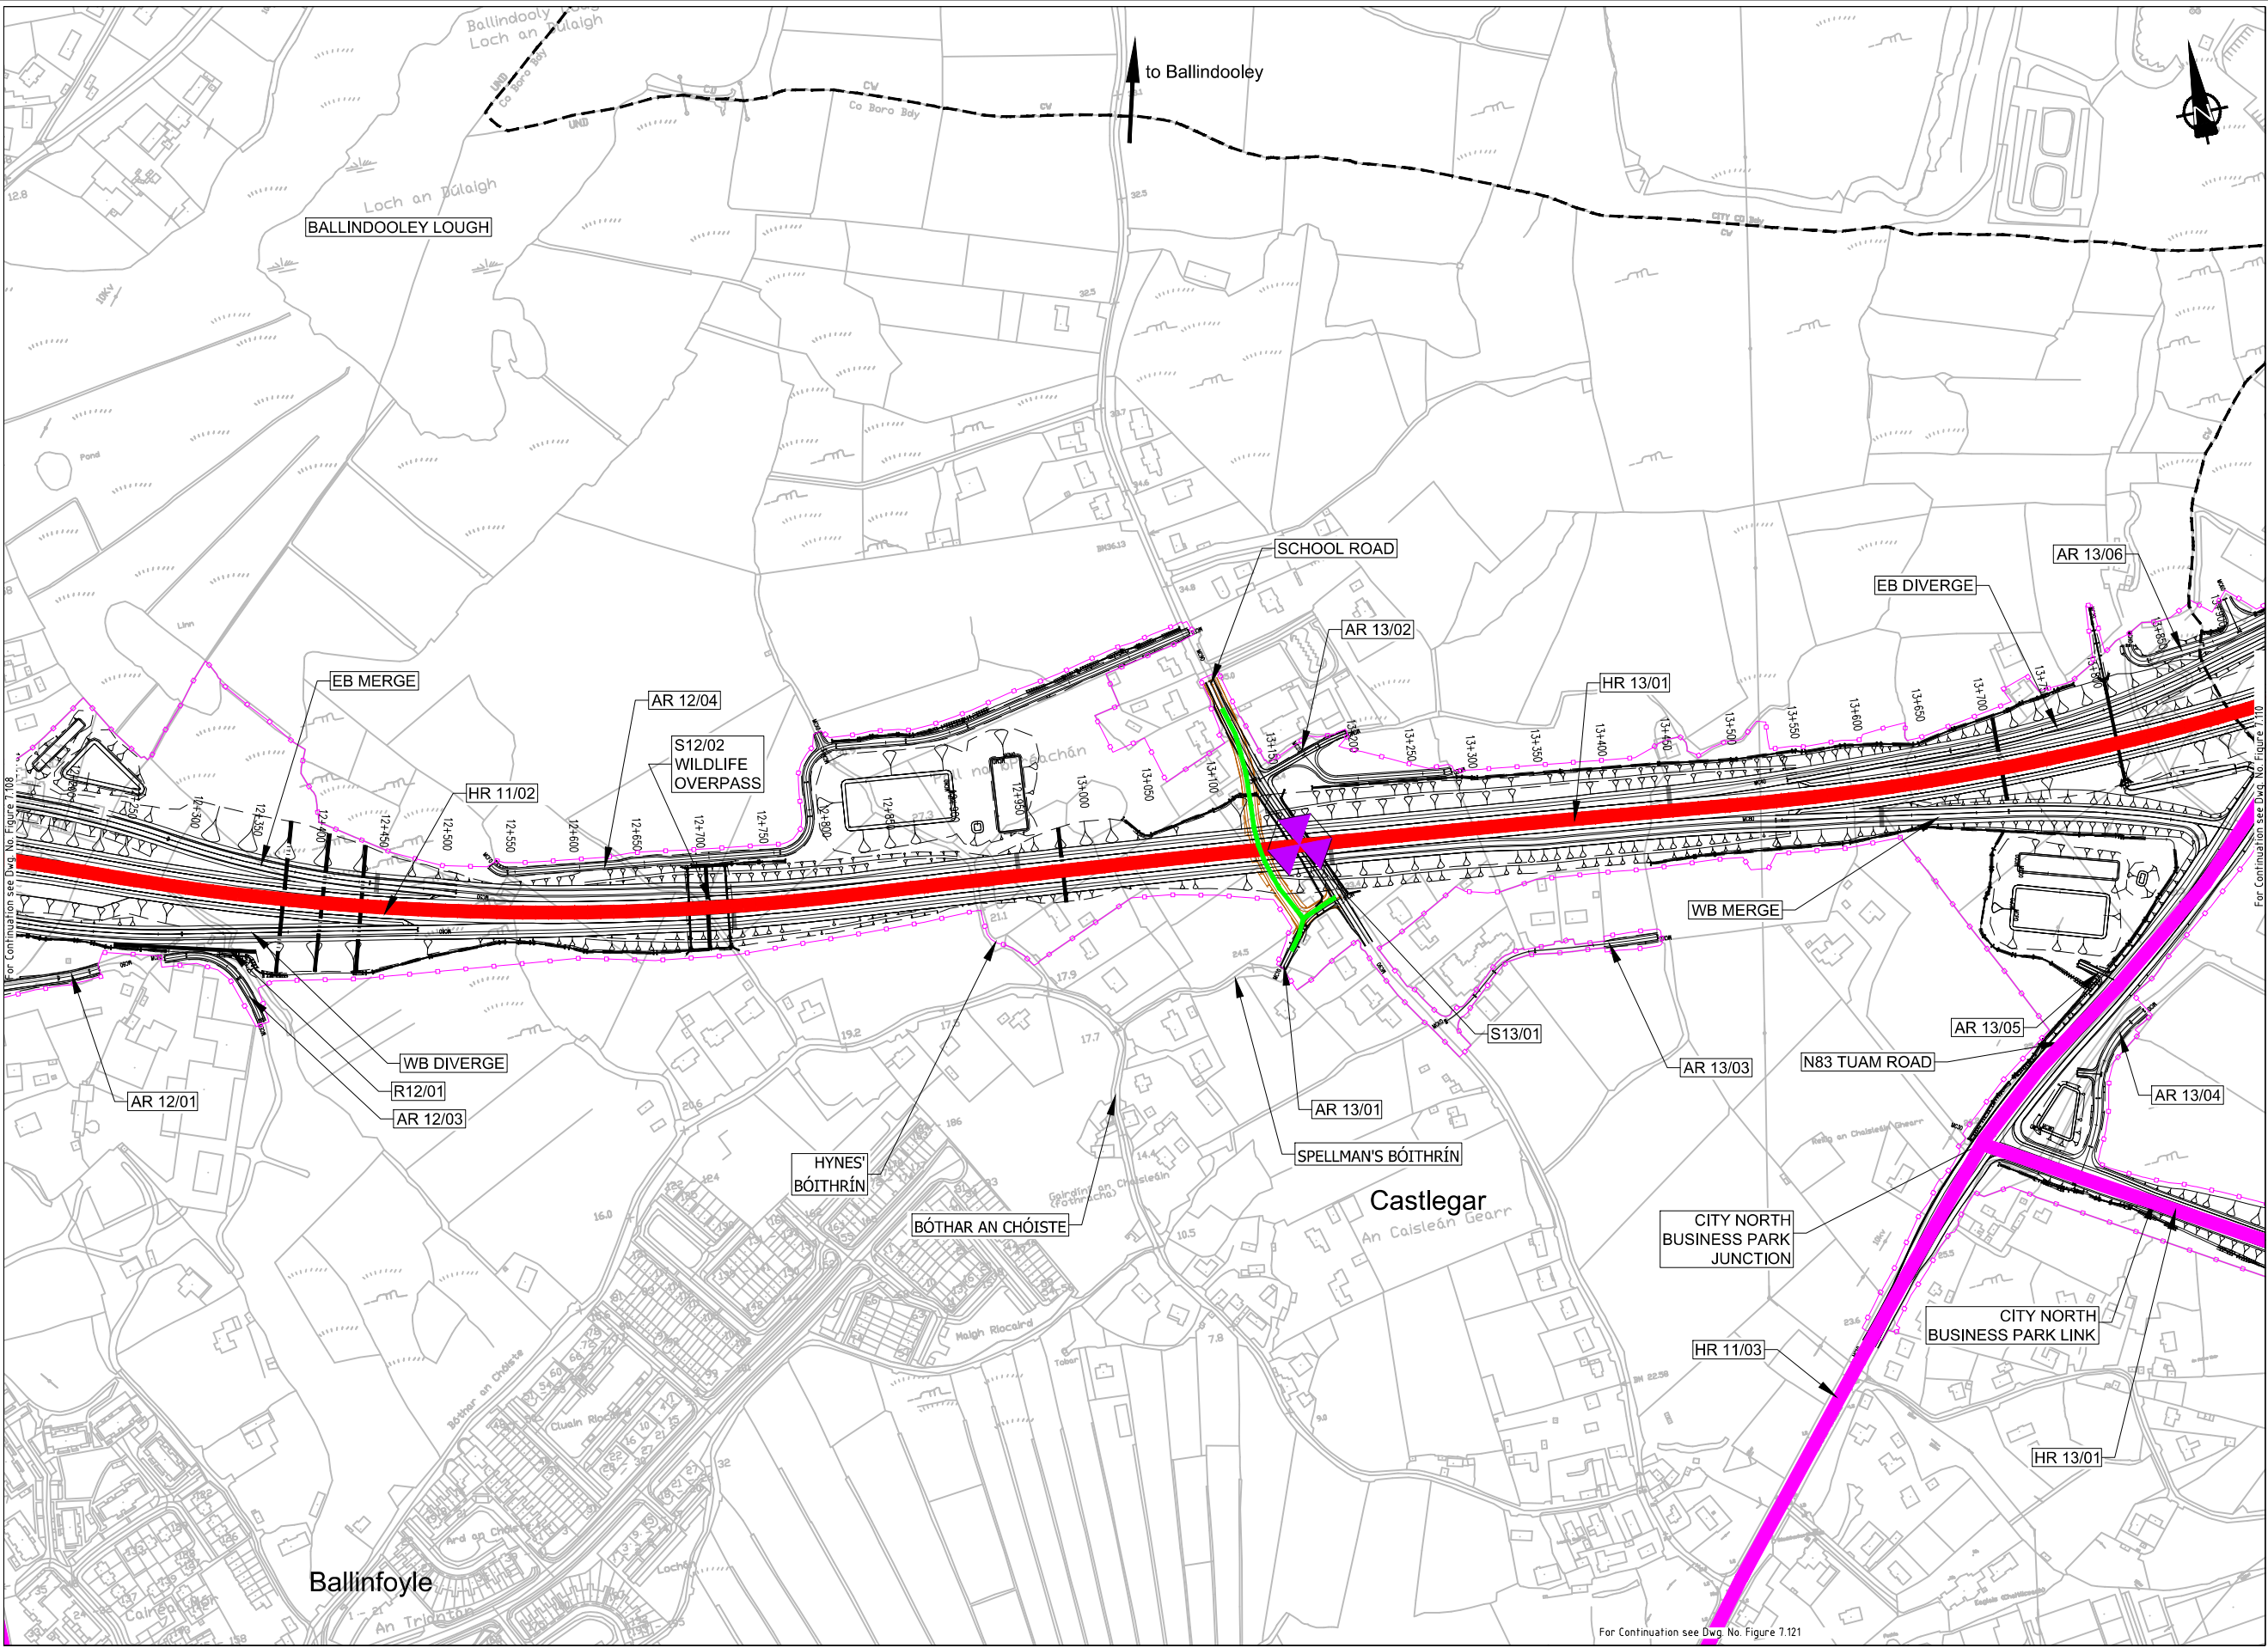

EIA REPORT

Legend:

City Boundary

Assessment Boundary

Proposed N6 GCRR

Proposed Temporary Road Diversion

Proposed Site Compound (SC)

Proposed Site Compound (SC) - Storage Only

Proposed Haul Route (HR) - Within Proposed Development Boundary

Proposed Haul Route (HR) - Public Road

Proposed Haul Route (HR) - Restricted Access

Permanent Road Diversion

Temporary Road Diversion

Permanent Road Closure

Temporary Road Closure

© National Mapping Division of Taithe Éireann. All rights reserved. Licence number CYAL5033446

Clients

An Roinn Iompair
Department of Transport

Comhairle Chontae na Gaillimhe
Galway County Council

Tionscadal Éireann
Project Ireland
2020

Comhairle Chontae na Gaillimhe
Galway County Council

Key Plan

Consultant

ARUP

Corporate House
City East Business Park
Ballybrit, Galway, Ireland,
Tel +353 (0)91 480675
www.n6galwaycity.ie
www.arup.ie

Job Title

N6 Galway City Ring Road

Scale

1:5000 @ A3

Date

February 2025

Drawing Title

Proposed Site Compounds & Haul Routes
CH.12+200 to CH.13+800
Sheet 9 of 24

Drawing Status

For Information

Job No

233985

Drawing No


Figure 7.109

Issue

11

Do not scale
\\global\europa\Dublin\Jobs\233000\233985-004. Internal\4-02\19 Environmental\Updates\2024\EA N6GCRR\6.19-2024 Const Activities\EIS Figure 7.101 to 7.124 (Site Compound & Haul Route Locations)_2024.dwg

© Arup

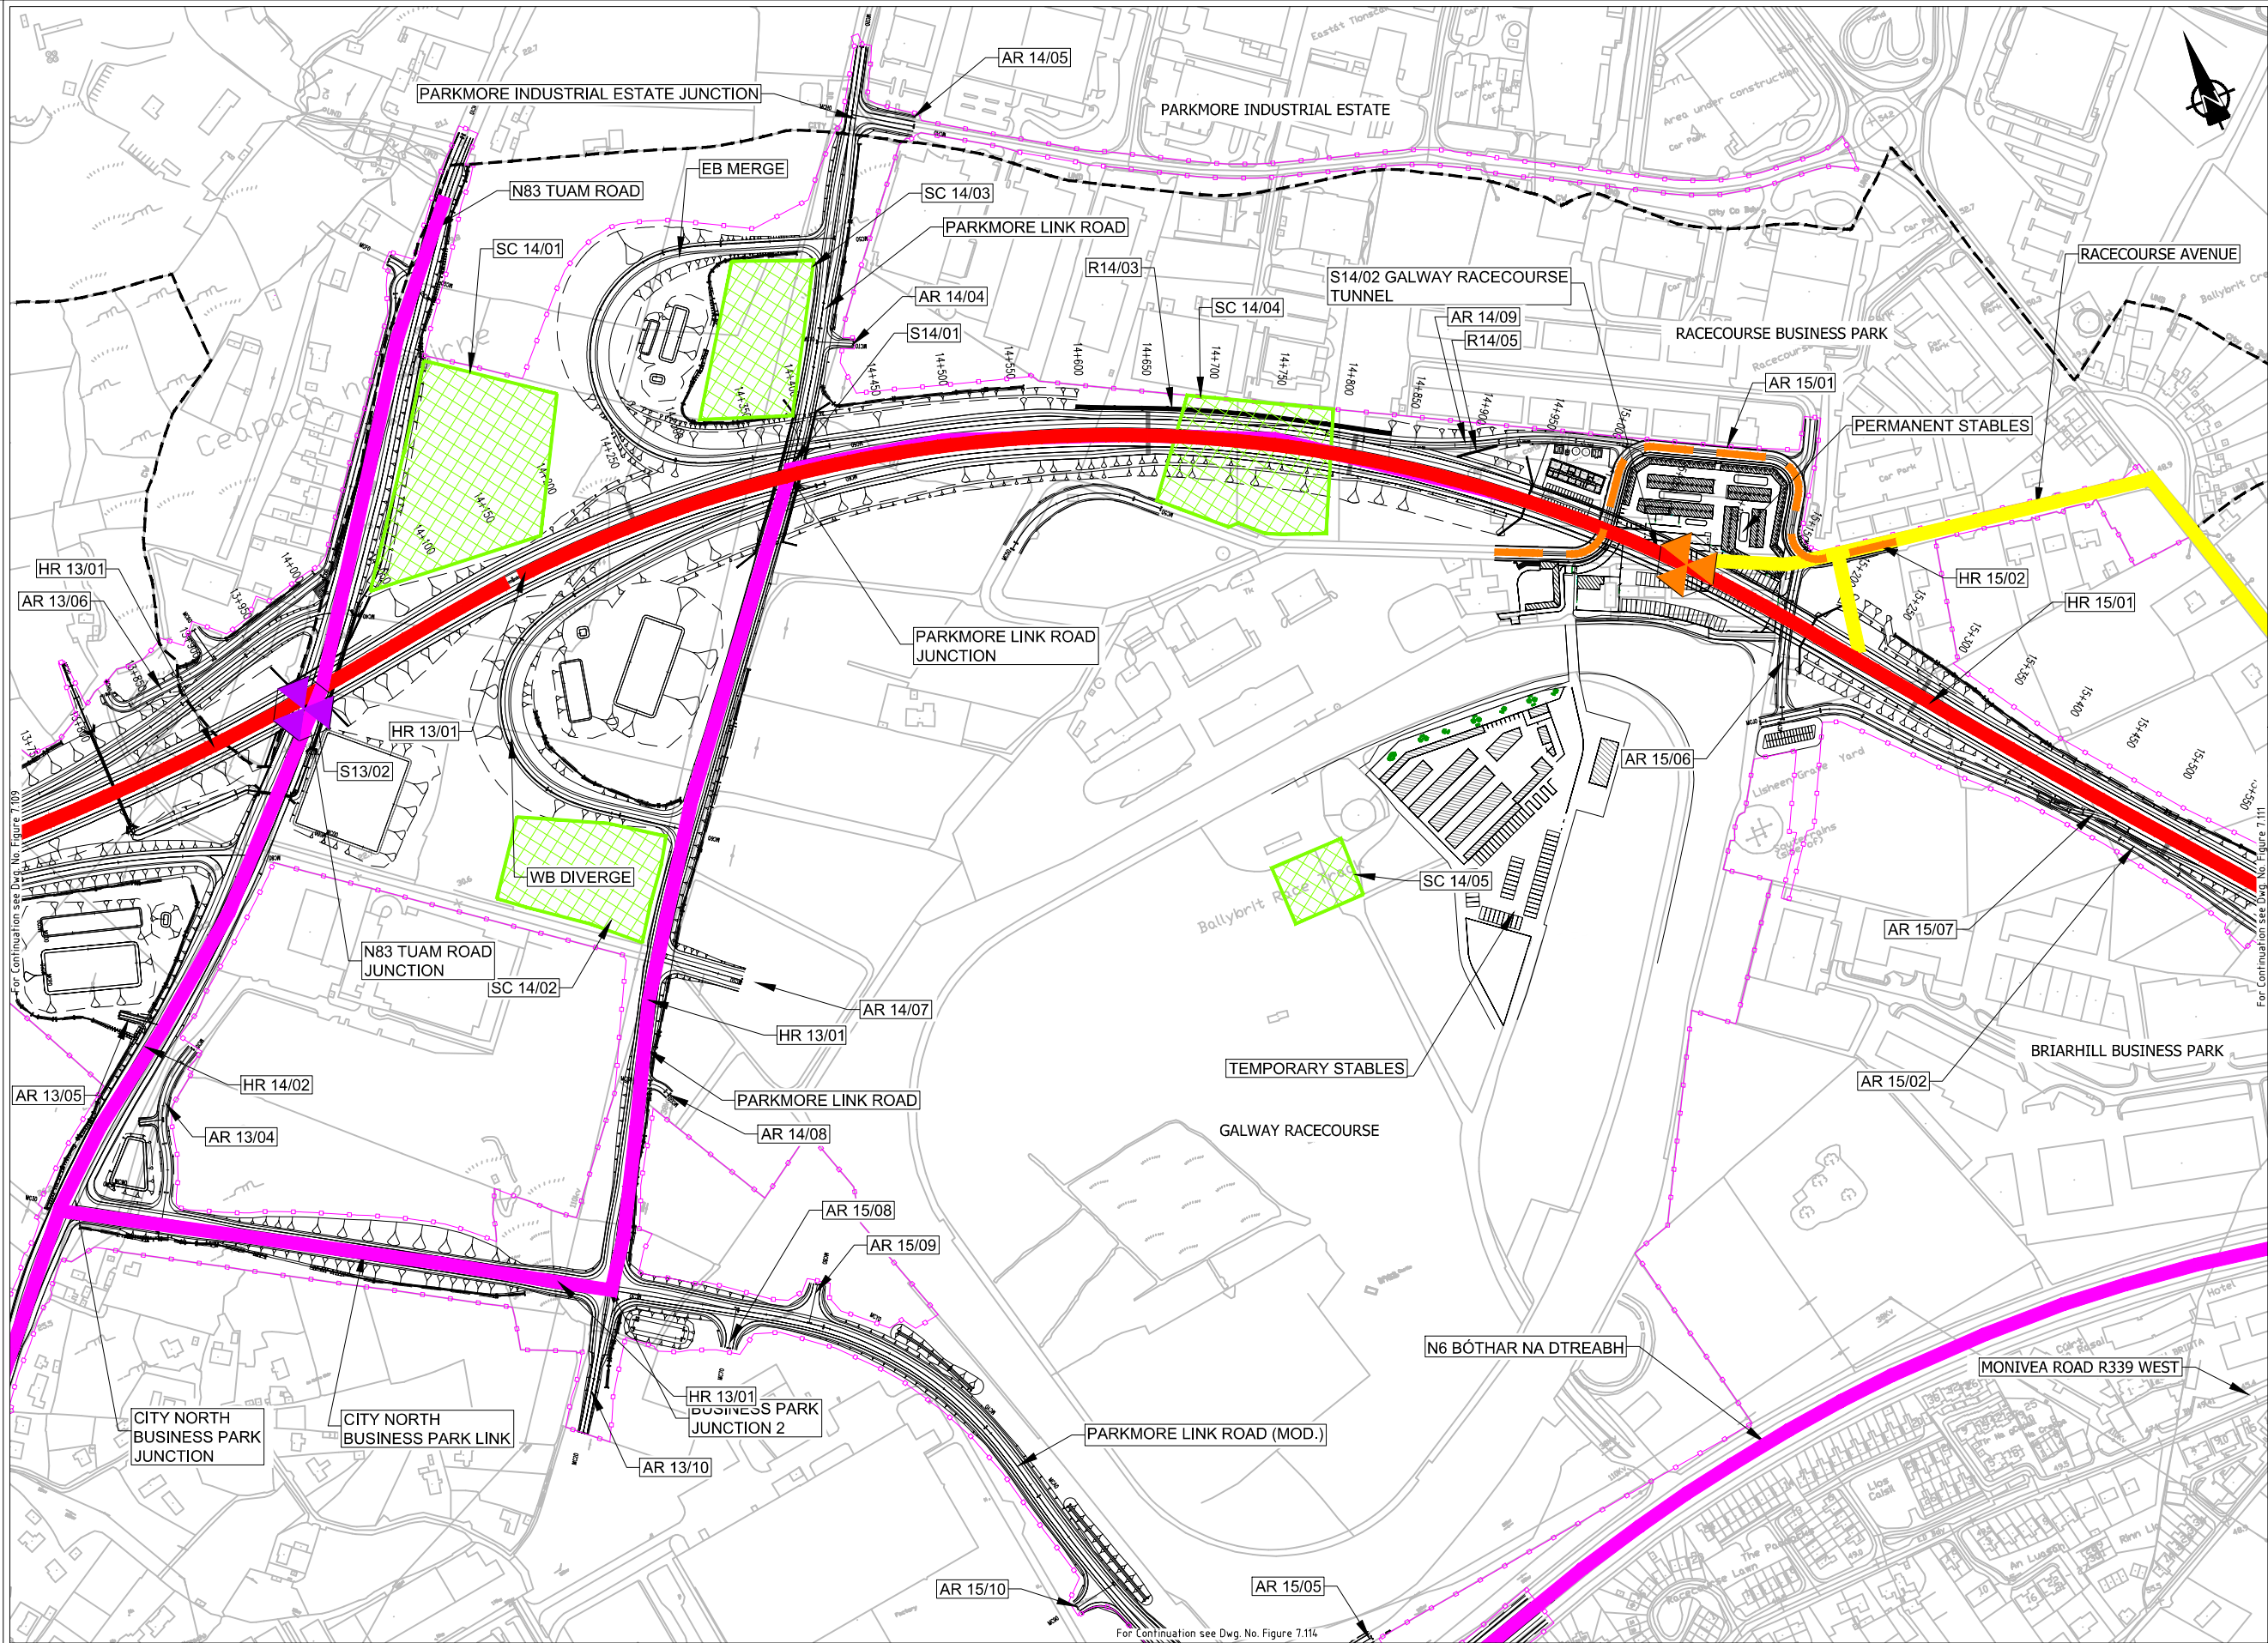

EIA REPORT

Legend:

City Boundary

Assessment Boundary

Proposed N6 GCRR

Proposed Temporary Road Diversion

Proposed Site Compound (SC)

Proposed Site Compound (SC) - Storage Only

Proposed Haul Route (HR) - Within Proposed Development Boundary

Proposed Haul Route (HR) - Public Road

Proposed Haul Route (HR) - Restricted Access

Permanent Road Diversion

Temporary Road Diversion

Permanent Road Closure

Temporary Road Closure

National Mapping Division of Taithe Éireann. All rights reserved. Licence number CYAL5033446

Clients

An Roinn Iompair

Department of Transport

Tionscadal Éireann

Project Ireland

2040

Comhairle Chontae na Gaillimhe

Galway County Council

TII

Transport Infrastructure Ireland

Consultant

ARUP

Corporate House

City East Business Park

Ballybrit, Galway, Ireland,

Tel +353 (0)91 460675

www.N6GalwayCity.ie

www.arup.ie

Job Title

N6 Galway City Ring Road

Scale

1:5000 @ A3

Date:

February 2025

Drawing Title

Proposed Site Compounds & Haul Routes

CH.13+800 to CH.15+400

Sheet 10 of 24

Drawing Status

For Information

Job No

233985

Drawing No


Figure 7.110

Issue

11

Do not scale
\\global\europa\Dublin\Jobs\233000\233985-004. Internal\4-02 Drawings\4-02-19 Environmental\Updates\2024\EA N6GCRR\6.19-2024 Const Activities\EIS Figure 7.101 to 7.124 (Site Compound & Haul Route Locations)_2024.dwg

© Arup

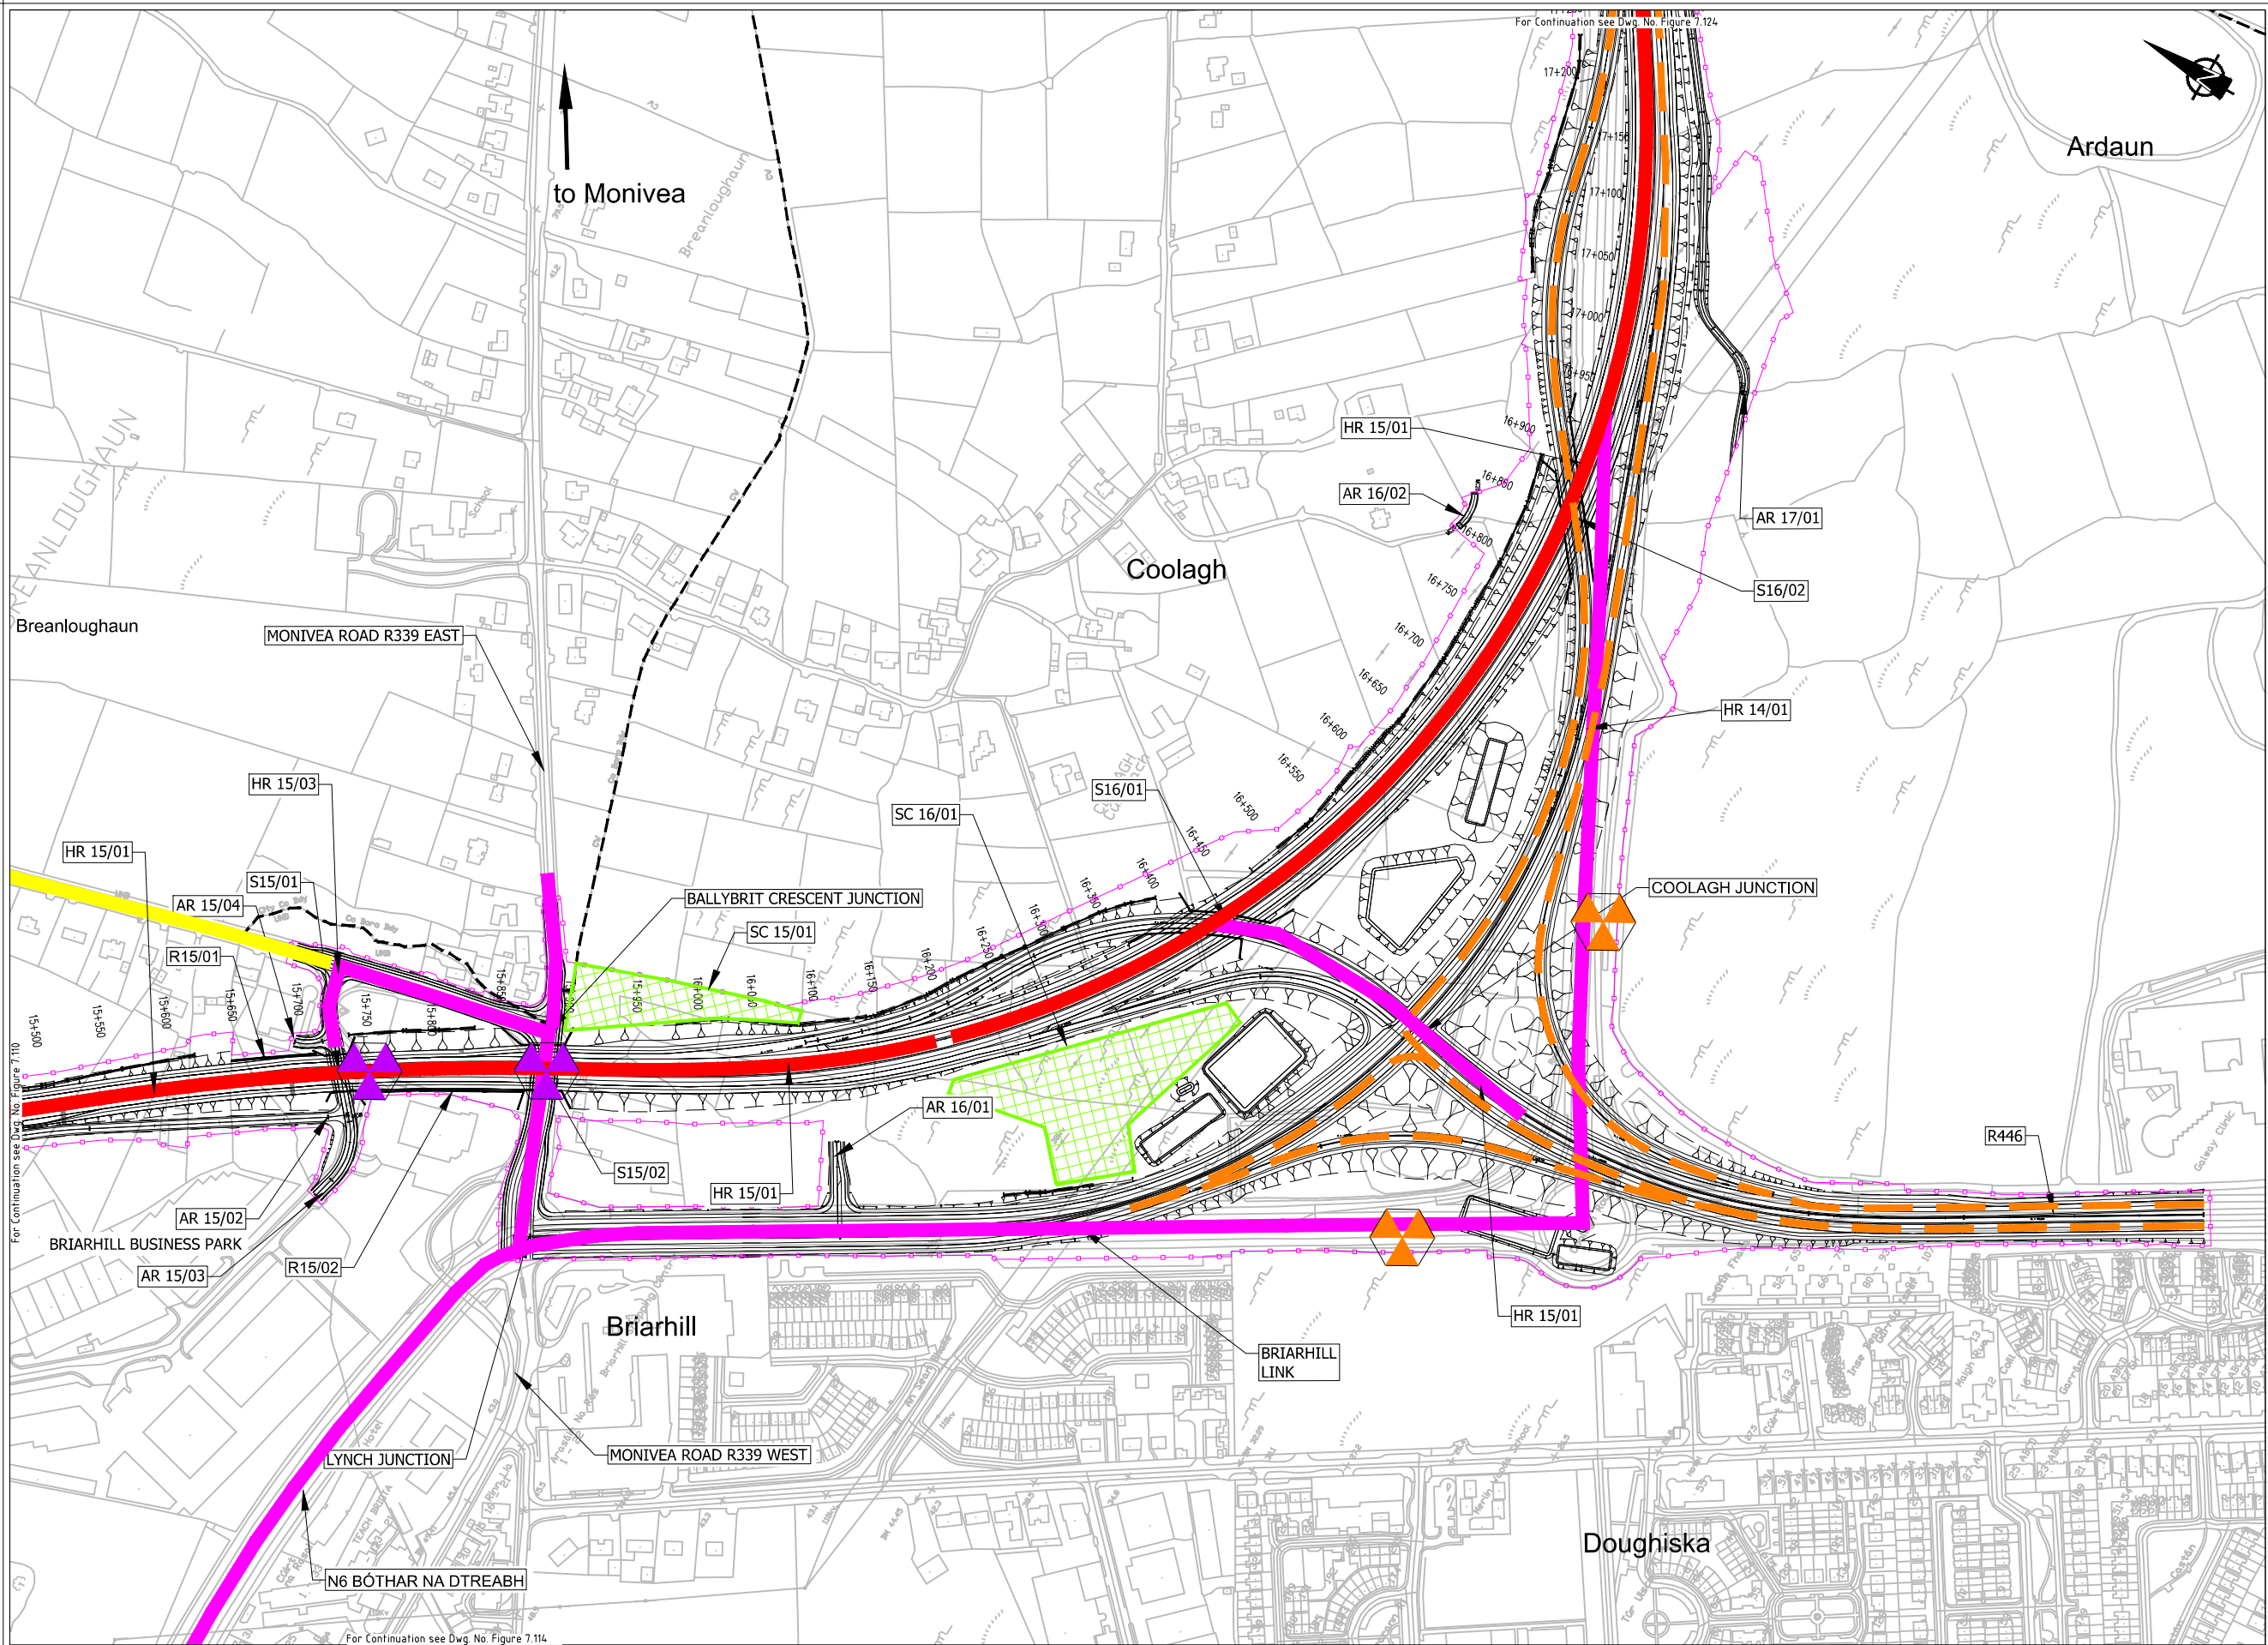

EIA REPORT

Legend:

City Boundary

Assessment Boundary

Proposed N6 GCRR

Proposed Temporary Road Diversion

Proposed Site Compound (SC)

Proposed Site Compound (SC) - Storage Only

Proposed Haul Route (HR) - Within Proposed Development Boundary

Proposed Haul Route (HR) - Public Road

Proposed Haul Route (HR) - Restricted Access

Permanent Road Diversion

Temporary Road Diversion

Permanent Road Closure

Temporary Road Closure

© National Mapping Division of Taithe Éireann. All rights reserved. Licence number CYAL5033446

Key Plan

ARUP

Corporate House
City East Business Park
Ballybrit, Galway, Ireland,
Tel +353 (0)91 480675
www.N6GalwayCity.ie
www.arup.ie

Client

An Roinn Iompair
Department of Transport

Tionscadal Éireann
Project Ireland
2020

Comhairle Chontae na Gaillimhe
Galway County Council

TII

Job Title

N6 Galway City Ring Road

Scale

1:5000 @ A3

Date

February 2025

Drawing Title

Proposed Site Compounds & Haul Routes
CH.15+500 to CH.17+200
Sheet 11 of 24

Drawing Status

For Information

Job No

233985

Drawing No


Figure 7.111

Issue

11

Do not scale
\\global\europa\Dublin\Jobs\233000\233985-004. Internal\4-02 Drawings\4-02-19 Environmental\updates\2024\EIA N6GCRR\6.19-2024 Const Activities\EIS Figure 7.101 to 7.124 (Site Compound & Haul Route Locations)_2024.dwg

© Arup

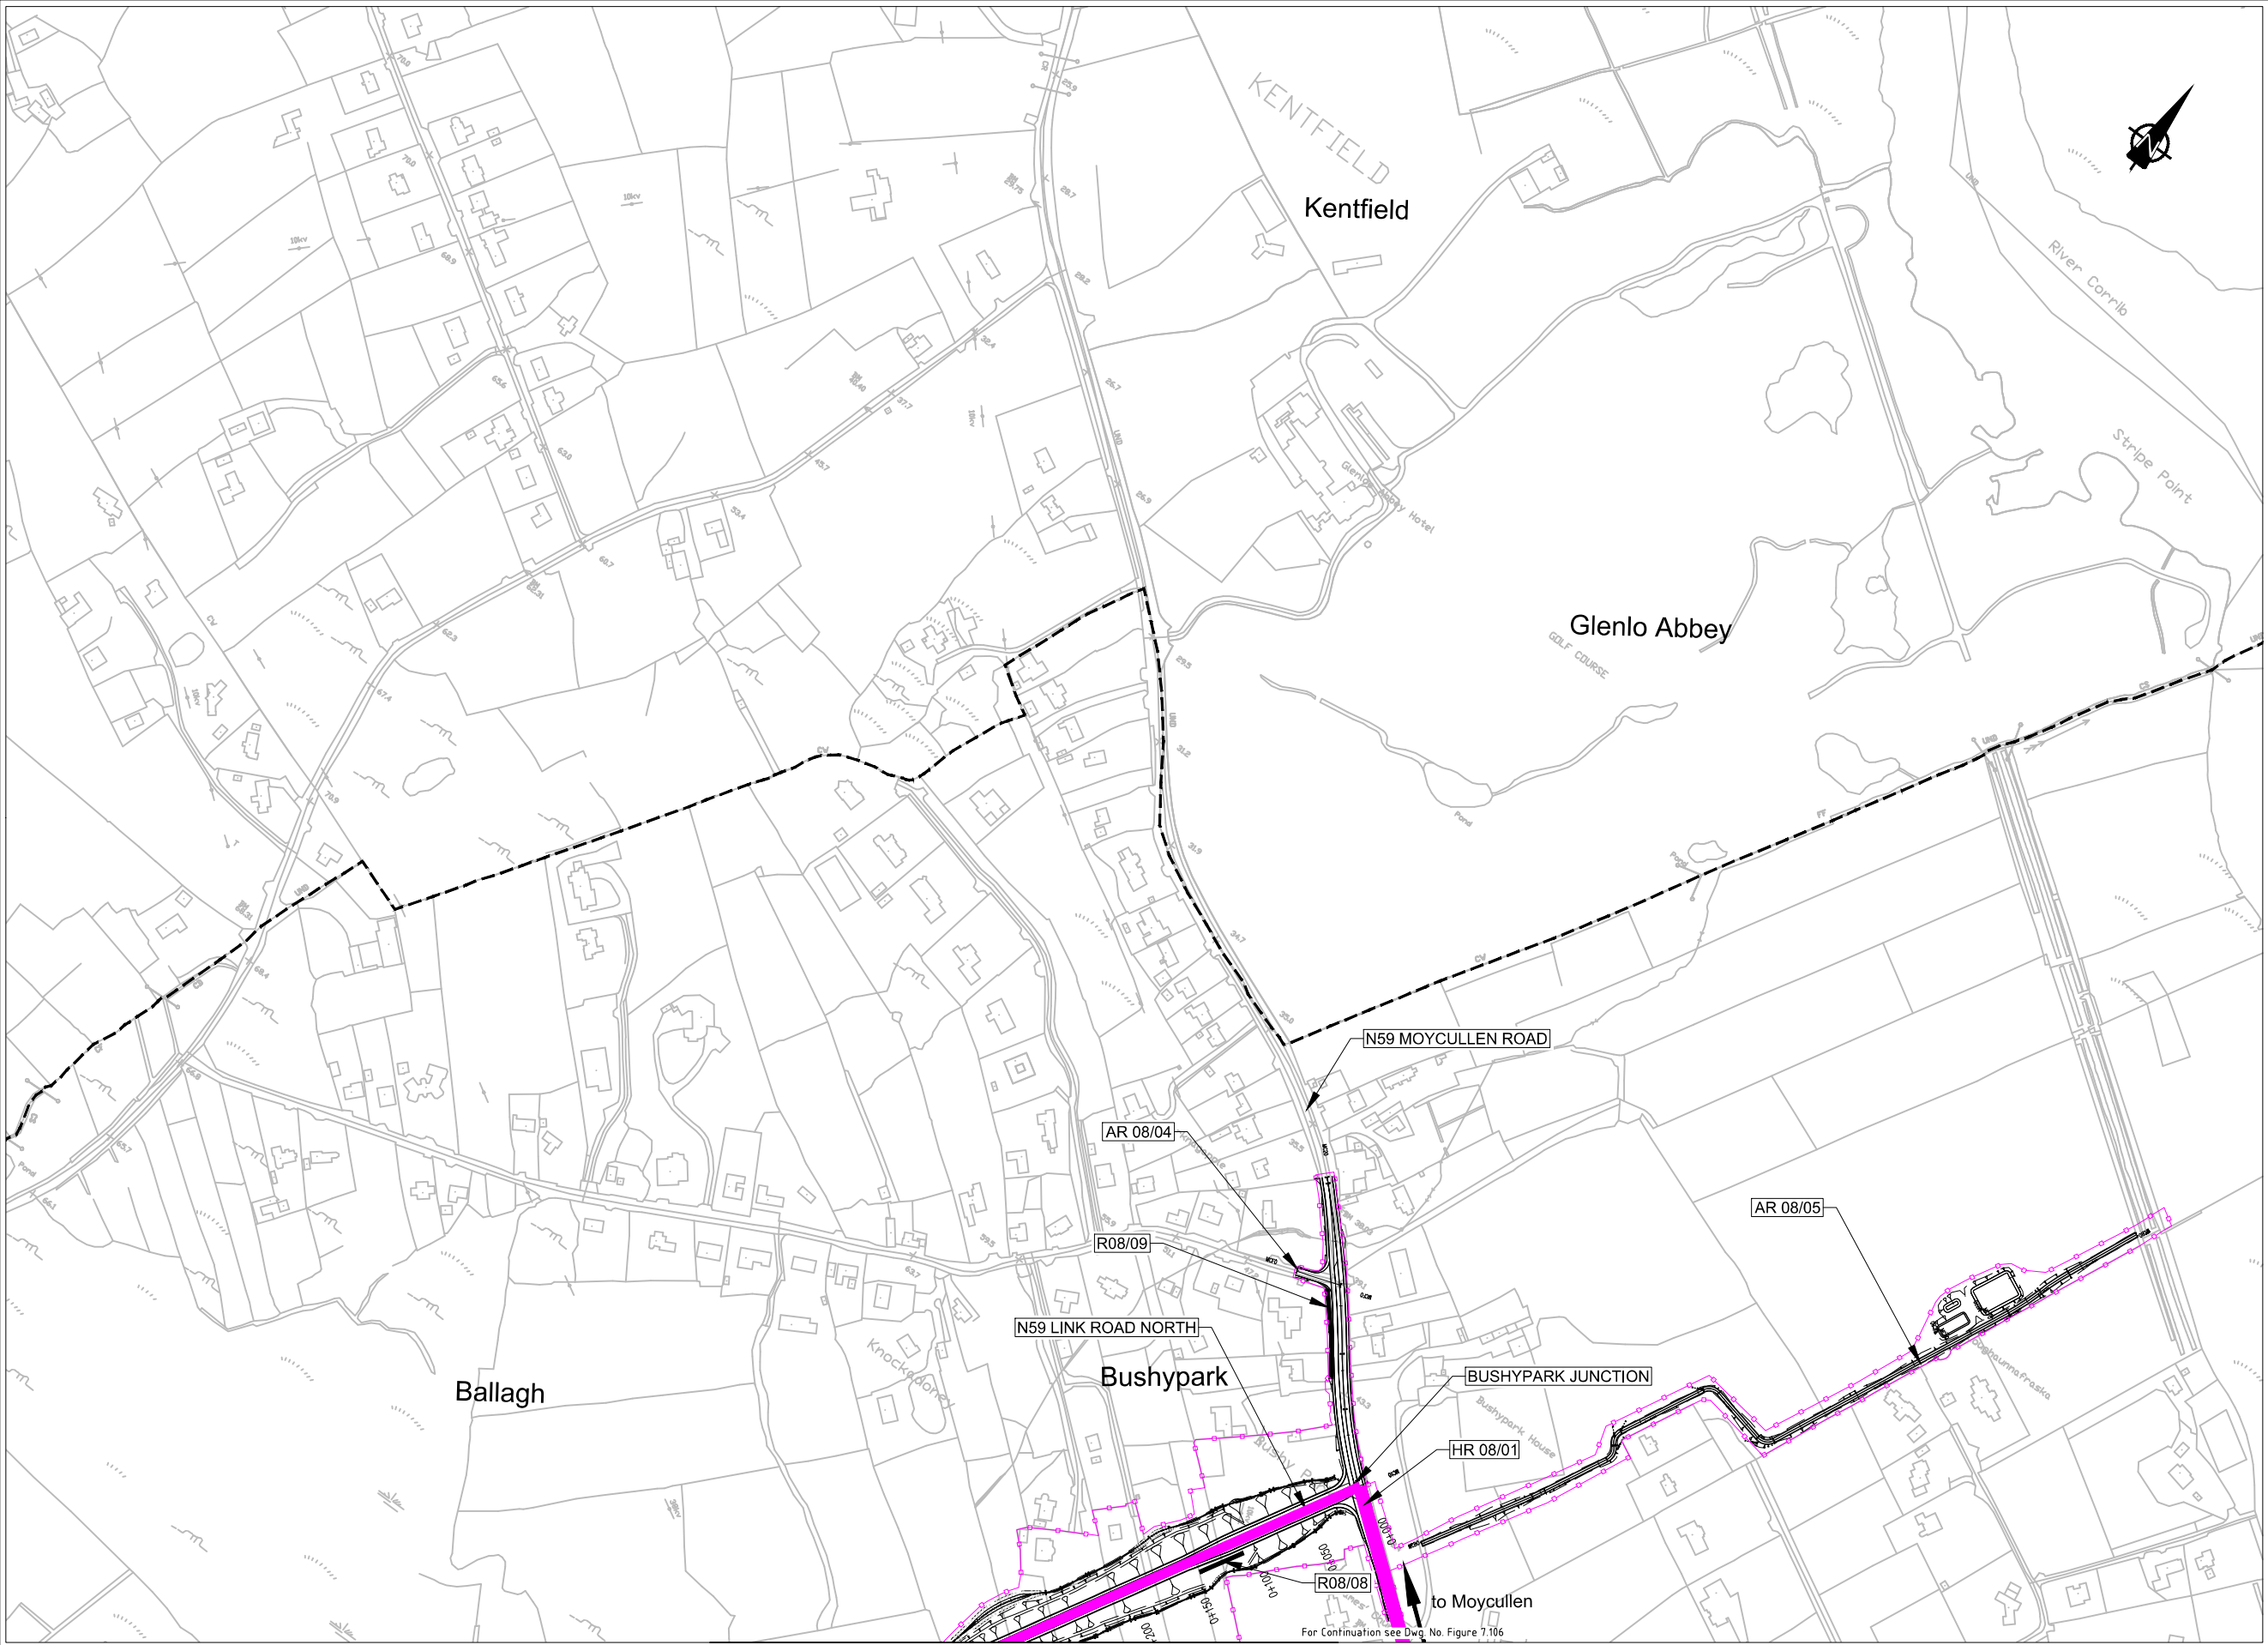

EIA REPORT

Legend:

City Boundary

Assessment Boundary

Proposed N6 GCRR

Proposed Temporary Road Diversion

Proposed Site Compound (SC)

Proposed Site Compound (SC) - Storage Only

Proposed Haul Route (HR) - Within Proposed Development Boundary

Proposed Haul Route (HR) - Public Road

Proposed Haul Route (HR) - Restricted Access

Permanent Road Diversion

Temporary Road Diversion

Permanent Road Closure

Temporary Road Closure

© National Mapping Division of Taithe Éireann. All rights reserved. Licence number CYAL50333446

Clients

An Roinn Iompair
Department of Transport

Comhairle Chontae na Gaillimhe
Galway County Council

Tionscadal Éireann
Project Ireland
2040

Galway City
Transport Project

TIU

Transport Infrastructure Unit

Key Plan

For Continuation see Dwg. No. Figure 7.106

Consultant

ARUP

Corporate House
City East Business Park
Ballybrit, Galway, Ireland,
Tel +353 (0)91 480675
www.N6GalwayCity.ie
www.arup.ie

Job Title

N6 Galway City Ring Road

Scale

1:5000 @ A3

Date:

February 2025

Issue

Date

By

Chkd

Appd

28/02/2025

SK

EC

MH

233985

Figure 7.112

Issue

11

Drawing Title

Proposed Site Compounds & Haul Routes
N59 Link Road North
Sheet 12 of 24

Drawing Status

For Information

Job No

233985

Drawing No


Figure 7.112

Issue

11

Do not scale
\\global\europa\Dublin\Jobs\233000\233985-004. Internal\4-02-19 Environmental\Updates\2024\EA N6GCRR\6.19-2024 Const Activities\EIS Figure 7.101 to 7.124 (Site Compound & Haul Route Locations)_2024.dwg

© Arup

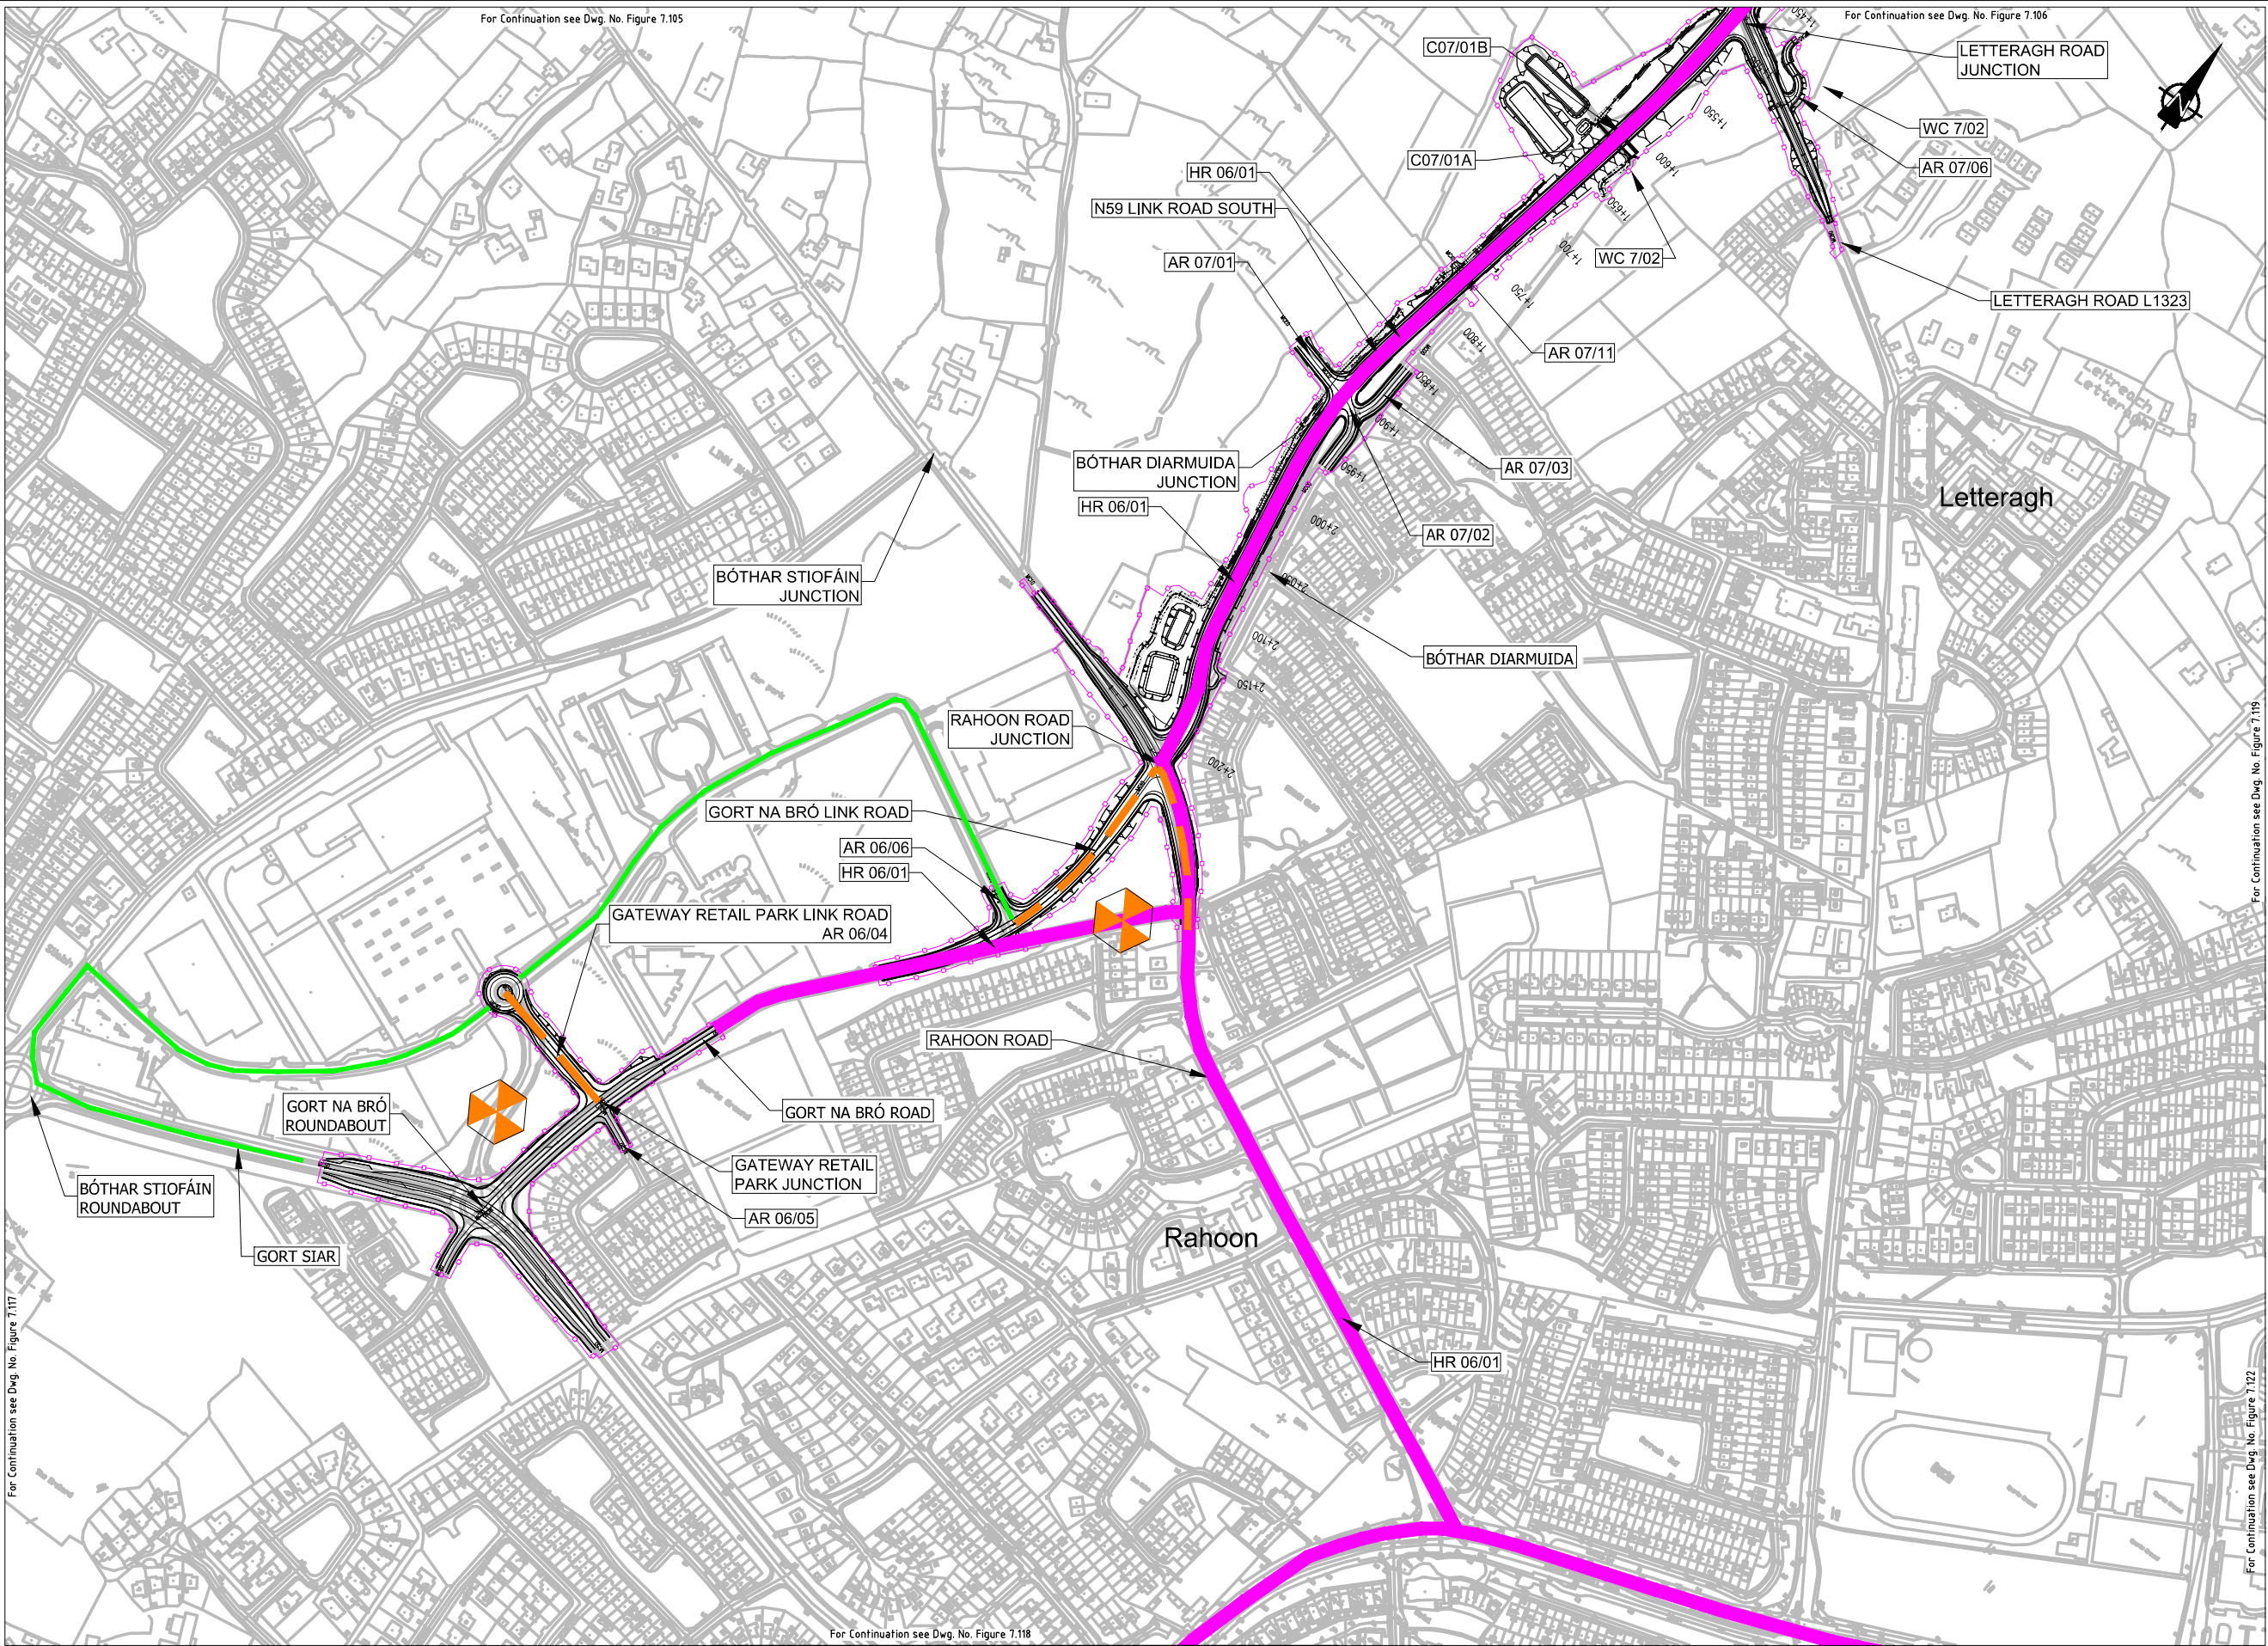

EIA REPORT

Legend:

City Boundary

Assessment Boundary

Proposed N6 GCR

Proposed Temporary Road Diversion

Proposed Site Compound (SC)

Proposed Site Compound (SC) - Storage Only

Proposed Haul Route (HR) - Within Proposed Development Boundary

Proposed Haul Route (HR) - Public Road

Proposed Haul Route (HR) - Restricted Access

Permanent Road Diversion

Temporary Road Diversion

Permanent Road Closure

Temporary Road Closure

© National Mapping Division of Taithe Éireann. All rights reserved. Licence number CYAL50333446

Client

An Roinn Iompair

Department of Transport

Tionscatal Éireann

Project Ireland 2040

N6

Galway City Transport Project

G

Comhairle Chontae na Gaillimhe

Galway County Council

TII

Transport Infrastructure Ireland

Key Plan

Consultant

ARUP

Corporate House

City East Business Park

Ballybrit, Galway, Ireland.

Tel +353 (0)91 480675

www.N6GalwayCity.ie

www.arup.ie

Job Title

N6 Galway City Ring Road

Scale

1:5000 @ A3

Date:

February 2025

Drawing Title

Proposed Site Compounds & Haul Routes

N59 Link Road South

Sheet 13 of 24

Drawing Status

For Information

Job No

233985


Drawing No

Figure 7.113

Issue

11

Do not scale
V:\global\europa\Dublin\Jobs\233000\233985-004_ Internal\4-02 Drawings\4-02-19 Environmental\Update2024\EA N6GCR\6.19-2024 Const Activities\EIS Figure 7.101 to 7.124 (Site Compound & Haul Route Locations)_2024.dwg
© Arup

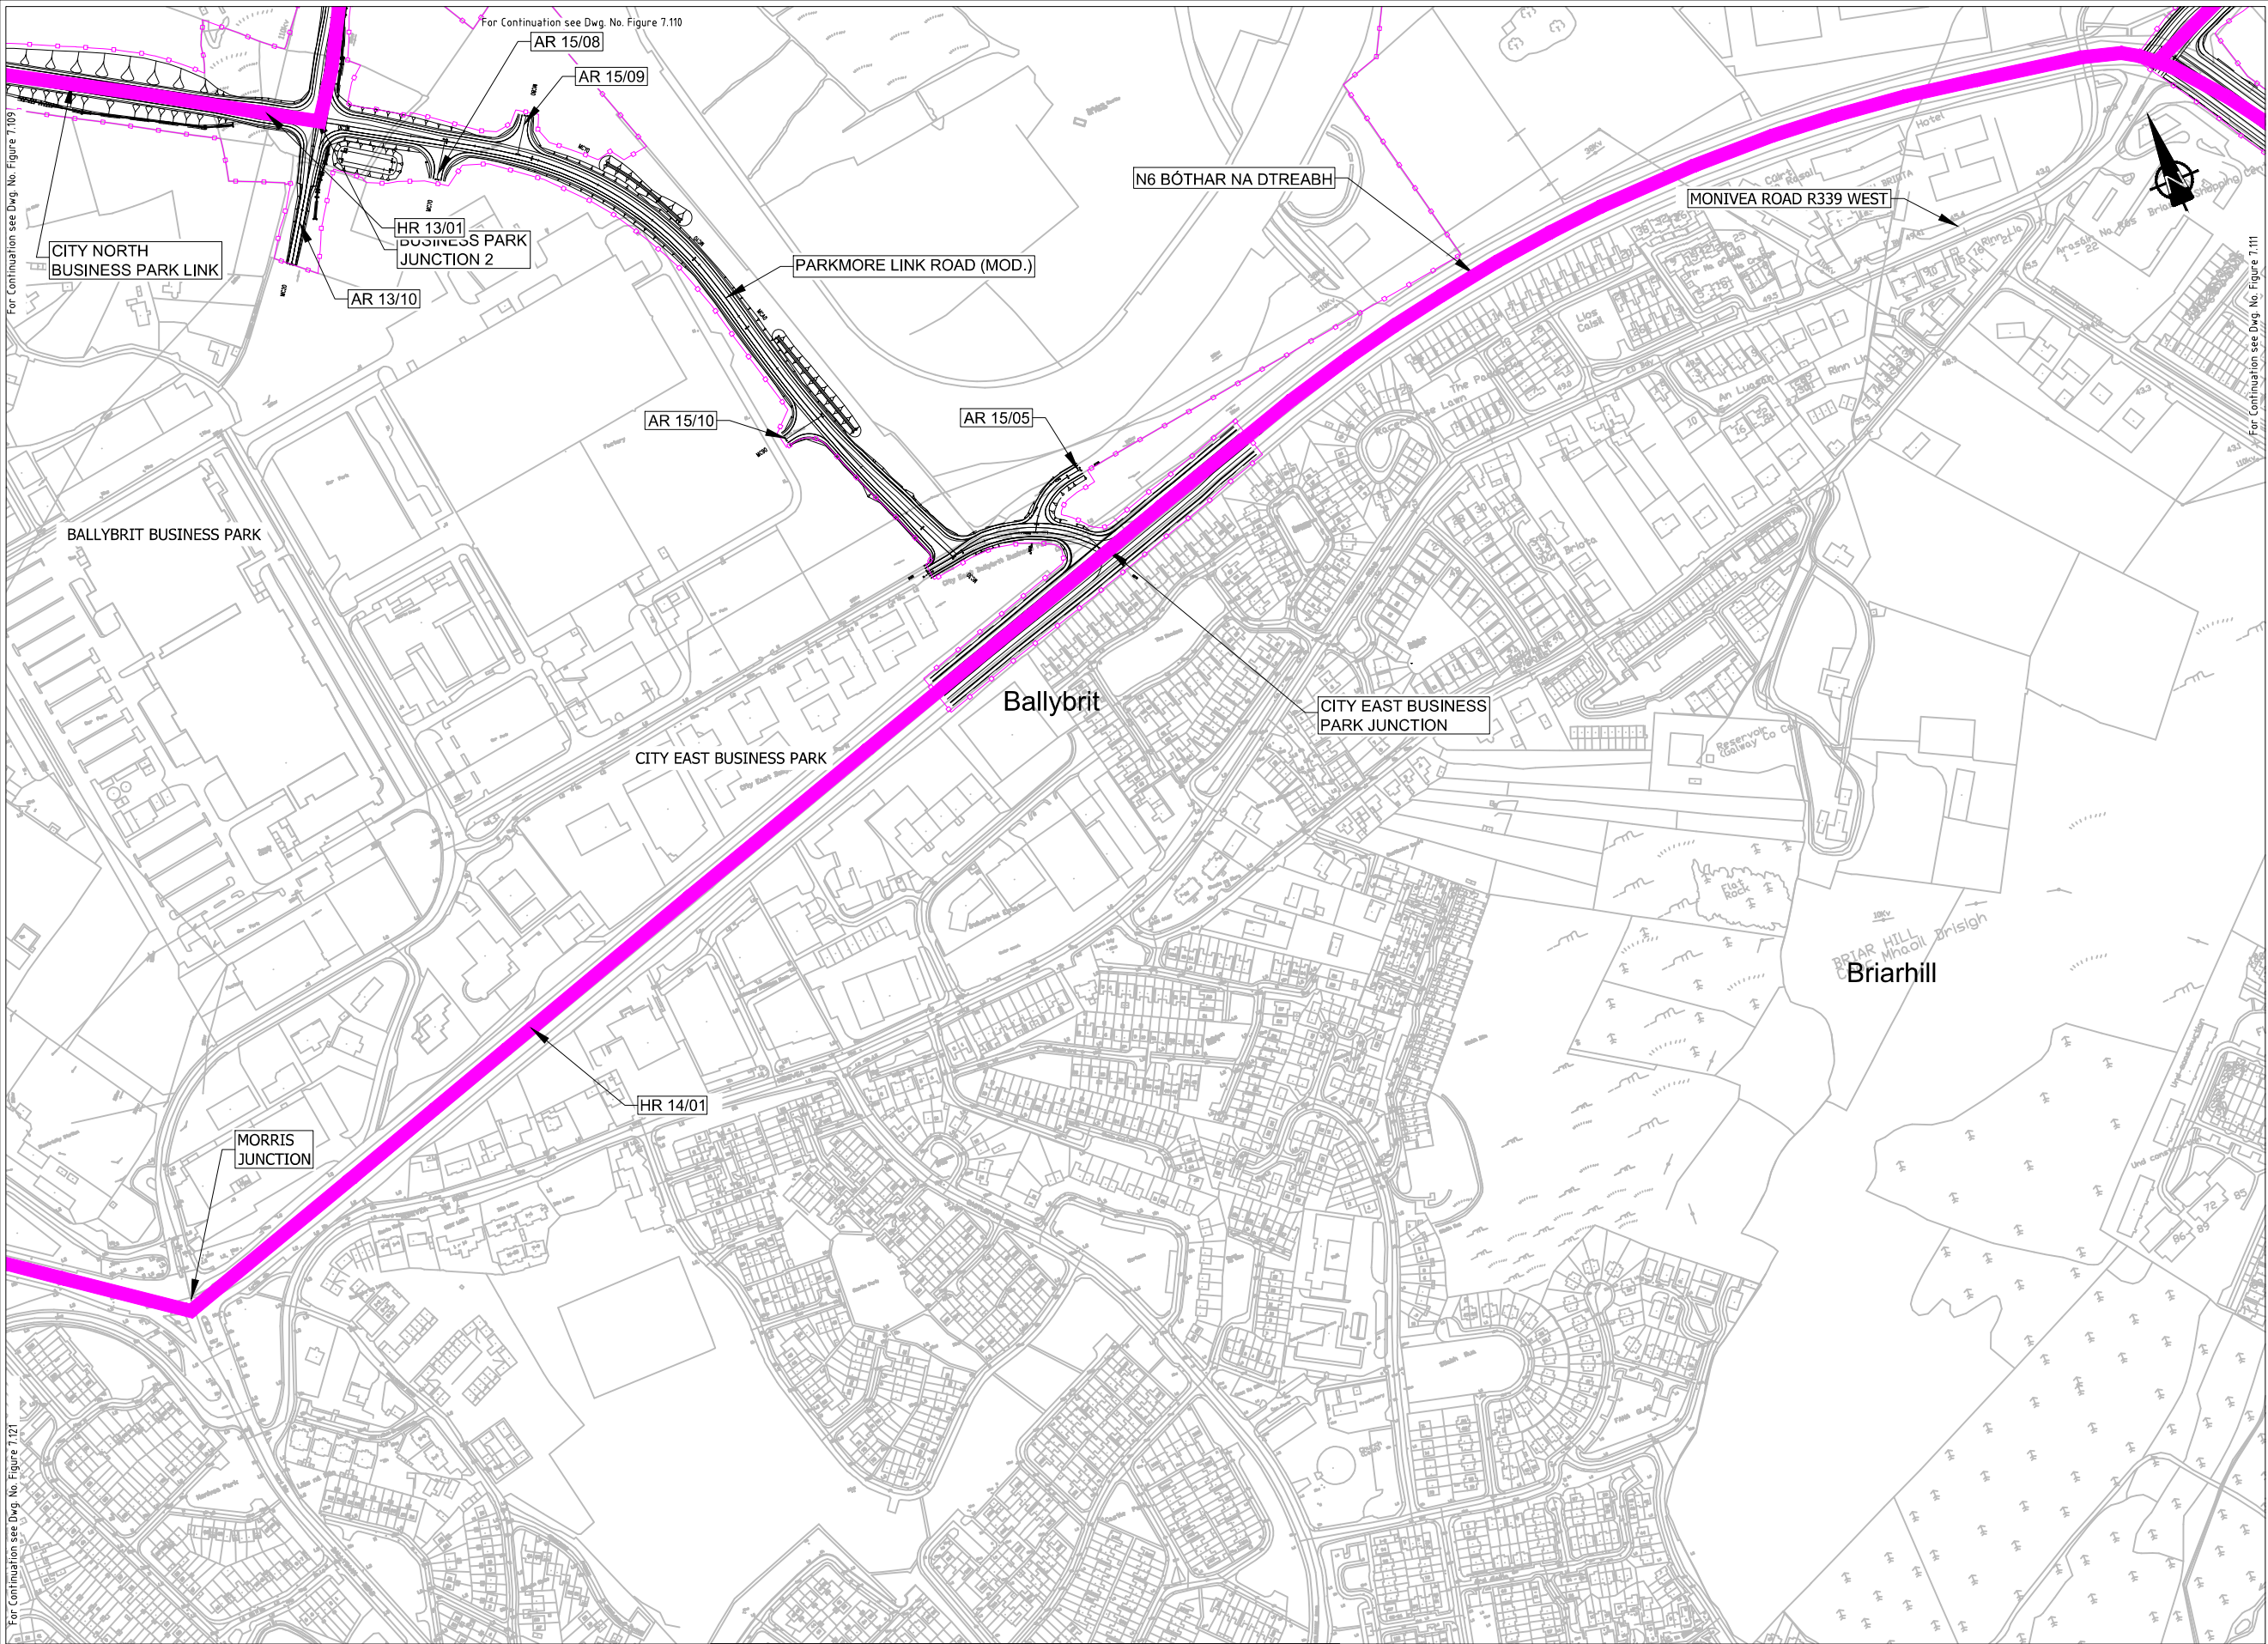

EIA REPORT

Legend:

- City Boundary
- Assessment Boundary
- Proposed N6 GCRR
- Proposed Temporary Road Diversion
- Proposed Site Compound (SC)
- Proposed Site Compound (SC) - Storage Only
- Proposed Haul Route (HR) - Within Proposed Development Boundary
- Proposed Haul Route (HR) - Public Road
- Proposed Haul Route (HR) - Restricted Access
- Permanent Road Diversion
- Temporary Road Diversion
- Permanent Road Closure
- Temporary Road Closure

© National Mapping Division of Taithe Éireann. All rights reserved. Licence number CYAL5033446

Clients



An Roinn Iompair
Department of Transport



Comhairle Chontae na Gaillimhe
Galway County Council

Tionscadal Éireann
Project Ireland
2040



N6
Galway City
Transport Project



TII
Transport Infrastructure Ireland

Consultant



ARUP

Corporate House
City East Business Park
Ballybrit, Galway, Ireland,

Tel +353 (0)91 460675
www.N6GalwayCity.ie
www.arup.ie

Job Title

N6 Galway City Ring Road

Scale

1:5000 @ A3

Date:

February 2025

I1	28/02/2025	SK	EC	MH
Issue	Date	By	Chkd	Appd

Drawing Title

Proposed Site Compounds & Haul Routes
City East Junction
Sheet 14 of 24

Drawing Status

For Information

Job No

233985

Drawing No


Figure 7.114

Issue

11

Do not scale
\\global\europa\Dublin\Jobs\233000\233985-004. Internal\4-02-19 Environmental\updates\2024\EIA N6GCRR\6.19-2024 Const Activities\EIS Figure 7.101 to 7.124 (Site Compound & Haul Route Locations)_2024.dwg

© Arup

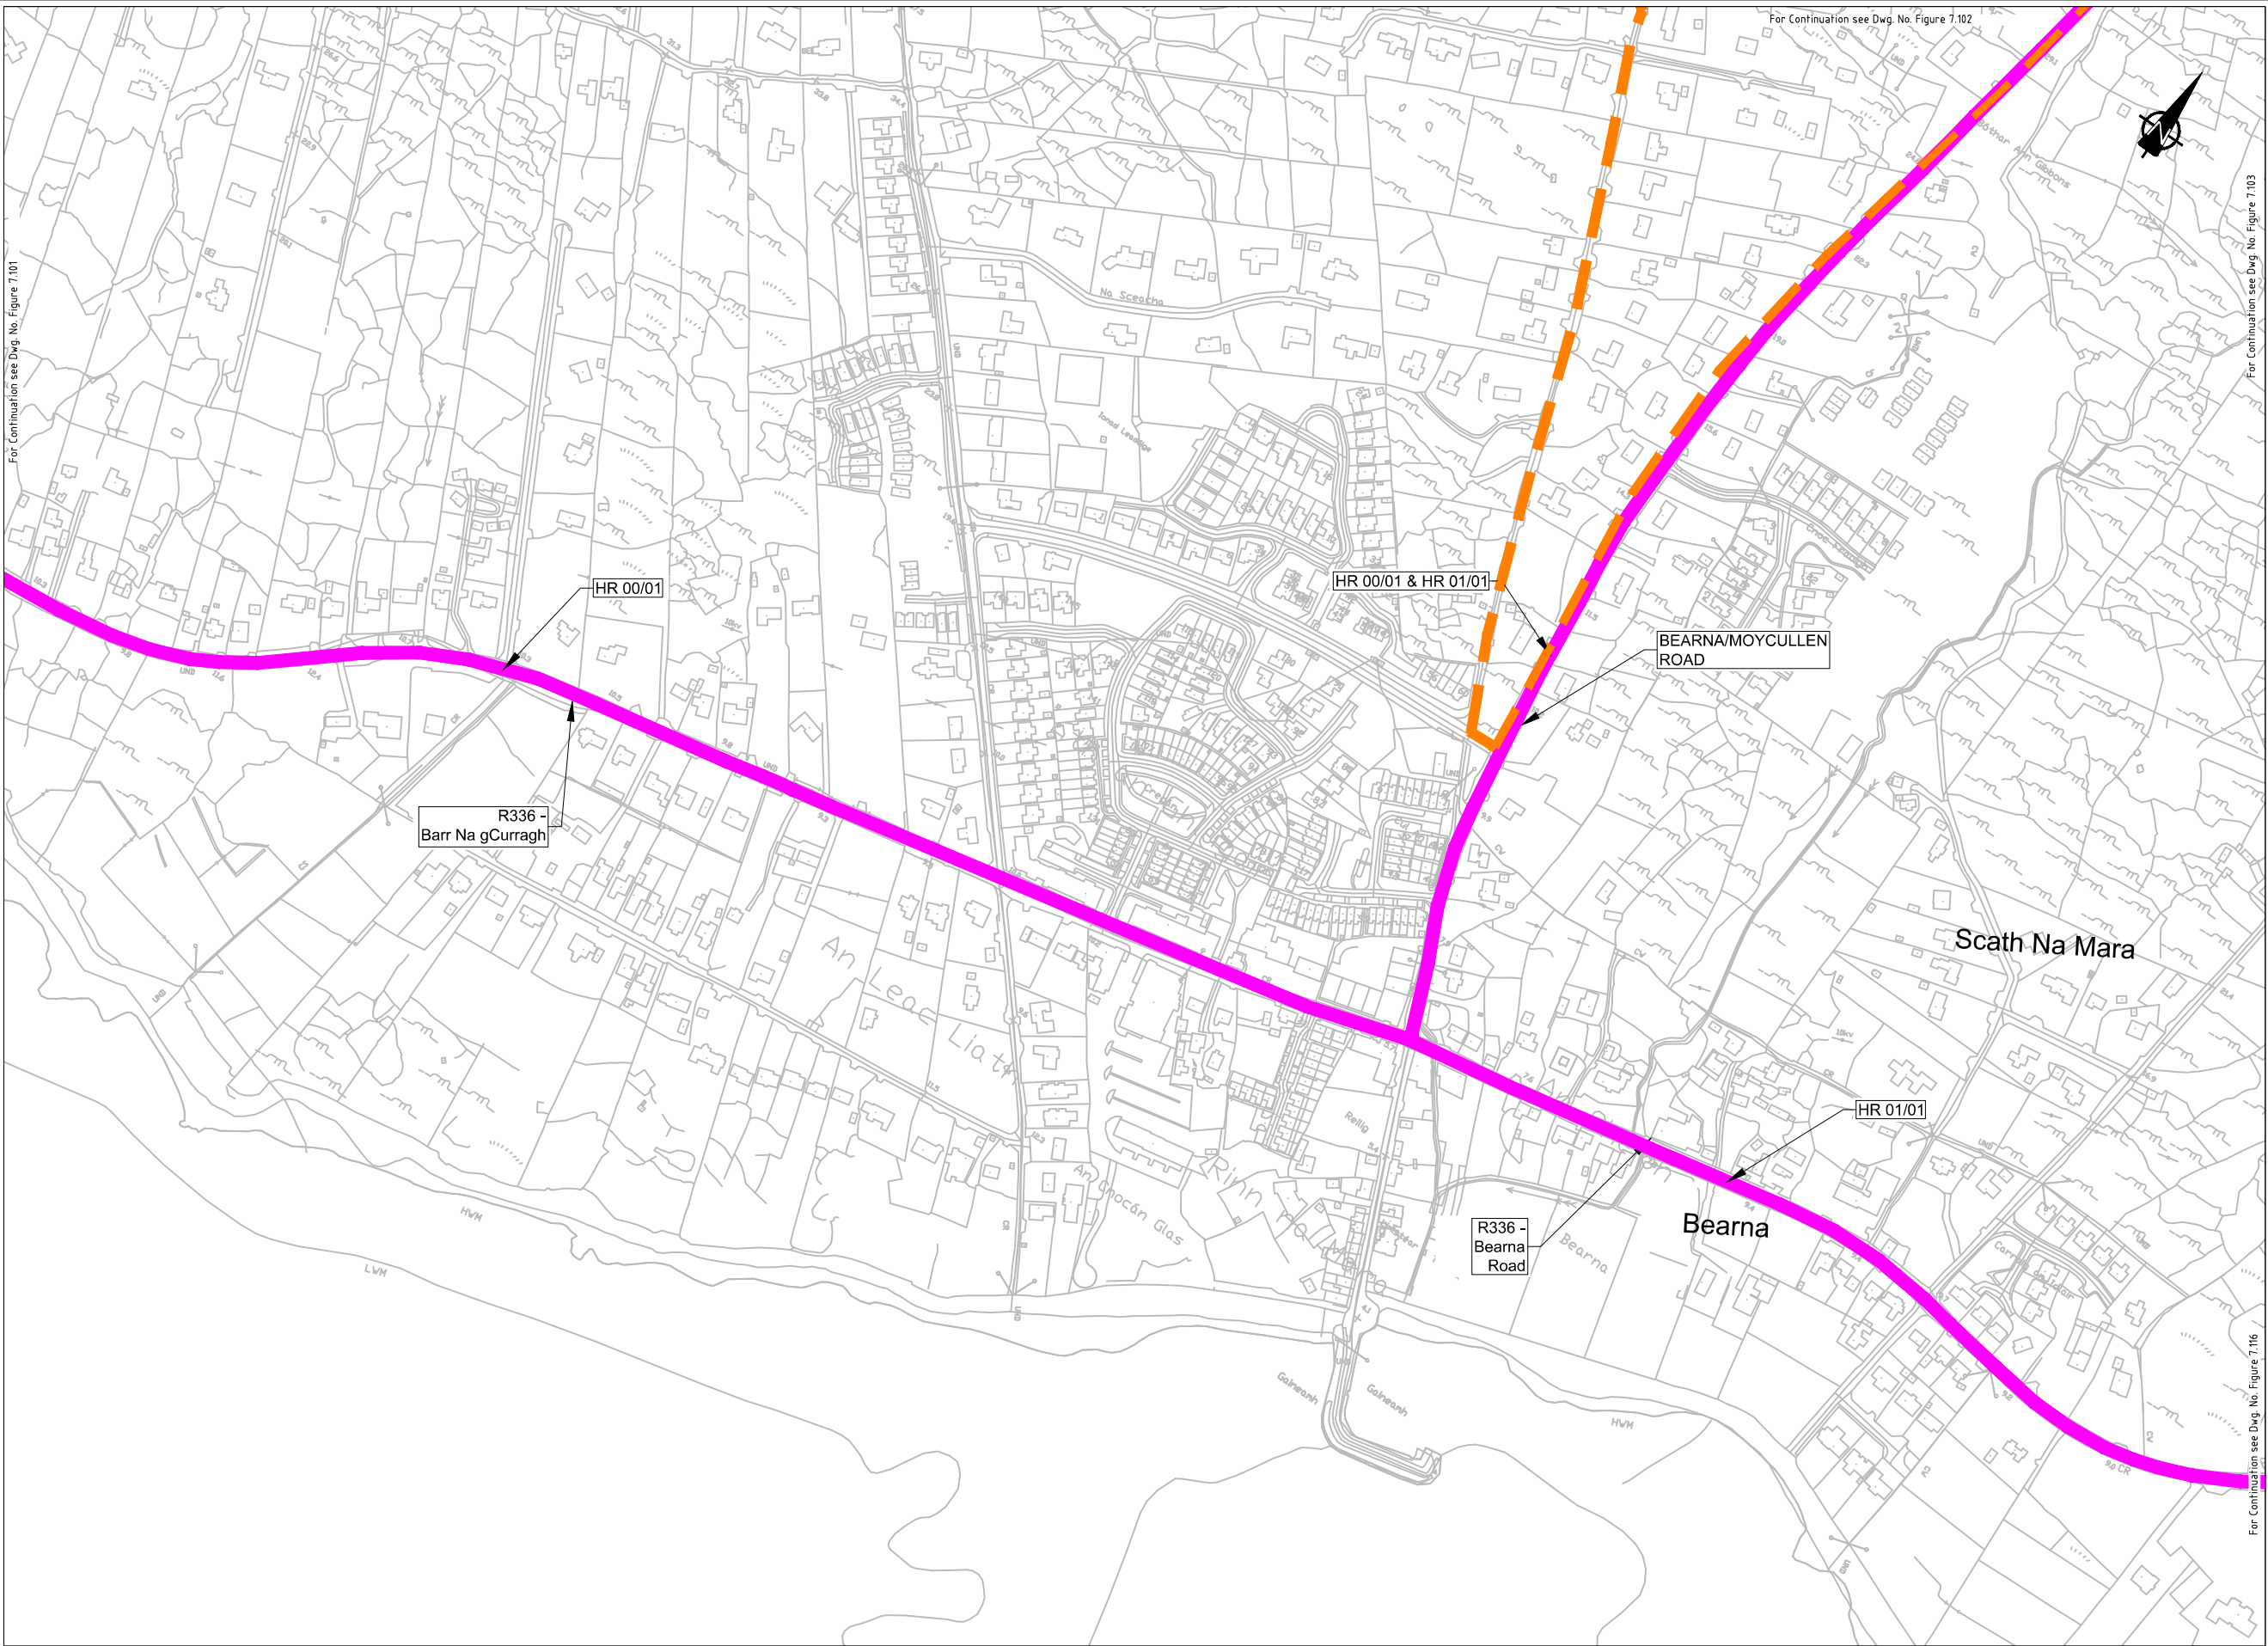

EIA REPORT

Legend:

City Boundary

Assessment Boundary

Proposed N6 GCRR

Proposed Temporary Road Diversion

Proposed Site Compound (SC)

Proposed Site Compound (SC) - Storage Only

Proposed Haul Route (HR) - Within Proposed Development Boundary

Proposed Haul Route (HR) - Public Road

Proposed Haul Route (HR) - Restricted Access

Permanent Road Diversion

Temporary Road Diversion

Permanent Road Closure

Temporary Road Closure

© National Mapping Division of Taithe Éireann. All rights reserved. Licence number CYAL5033446

Clients

An Roinn Iompair
Department of Transport

Tionscadal Éireann
Project Ireland
2040

Comhairle Chontae na Gaillimhe
Galway County Council

TII

Transport Infrastructure Ireland

Key Plan

Consultant

ARUP

Corporate House
City East Business Park
Ballybrit, Galway, Ireland,
Tel +353 (0)91 480675
www.N6GalwayCity.ie
www.arup.ie

Job Title

N6 Galway City Ring Road

Scale

1:5000 @ A3

Date:

February 2025

Drawing Title

Proposed Site Compounds & Haul Routes
Bearna
Sheet 15 of 24

Drawing Status

For Information

Job No

233985

Drawing No

Figure 7.115

Issue

11

Issue

Date

By

Chkd

Appd

I1

28/02/2025


SK

EC

MH

Do not scale
\\global\europa\Dublin\Jobs\233000\233985-004. Internal\4-02-19 Environmental\Updates\2024\EIA N6GCRR\6.19-2024 Const Activities\EIS Figure 7.101 to 7.124 (Site Compound & Haul Route Locations)_2024.dwg

© Arup

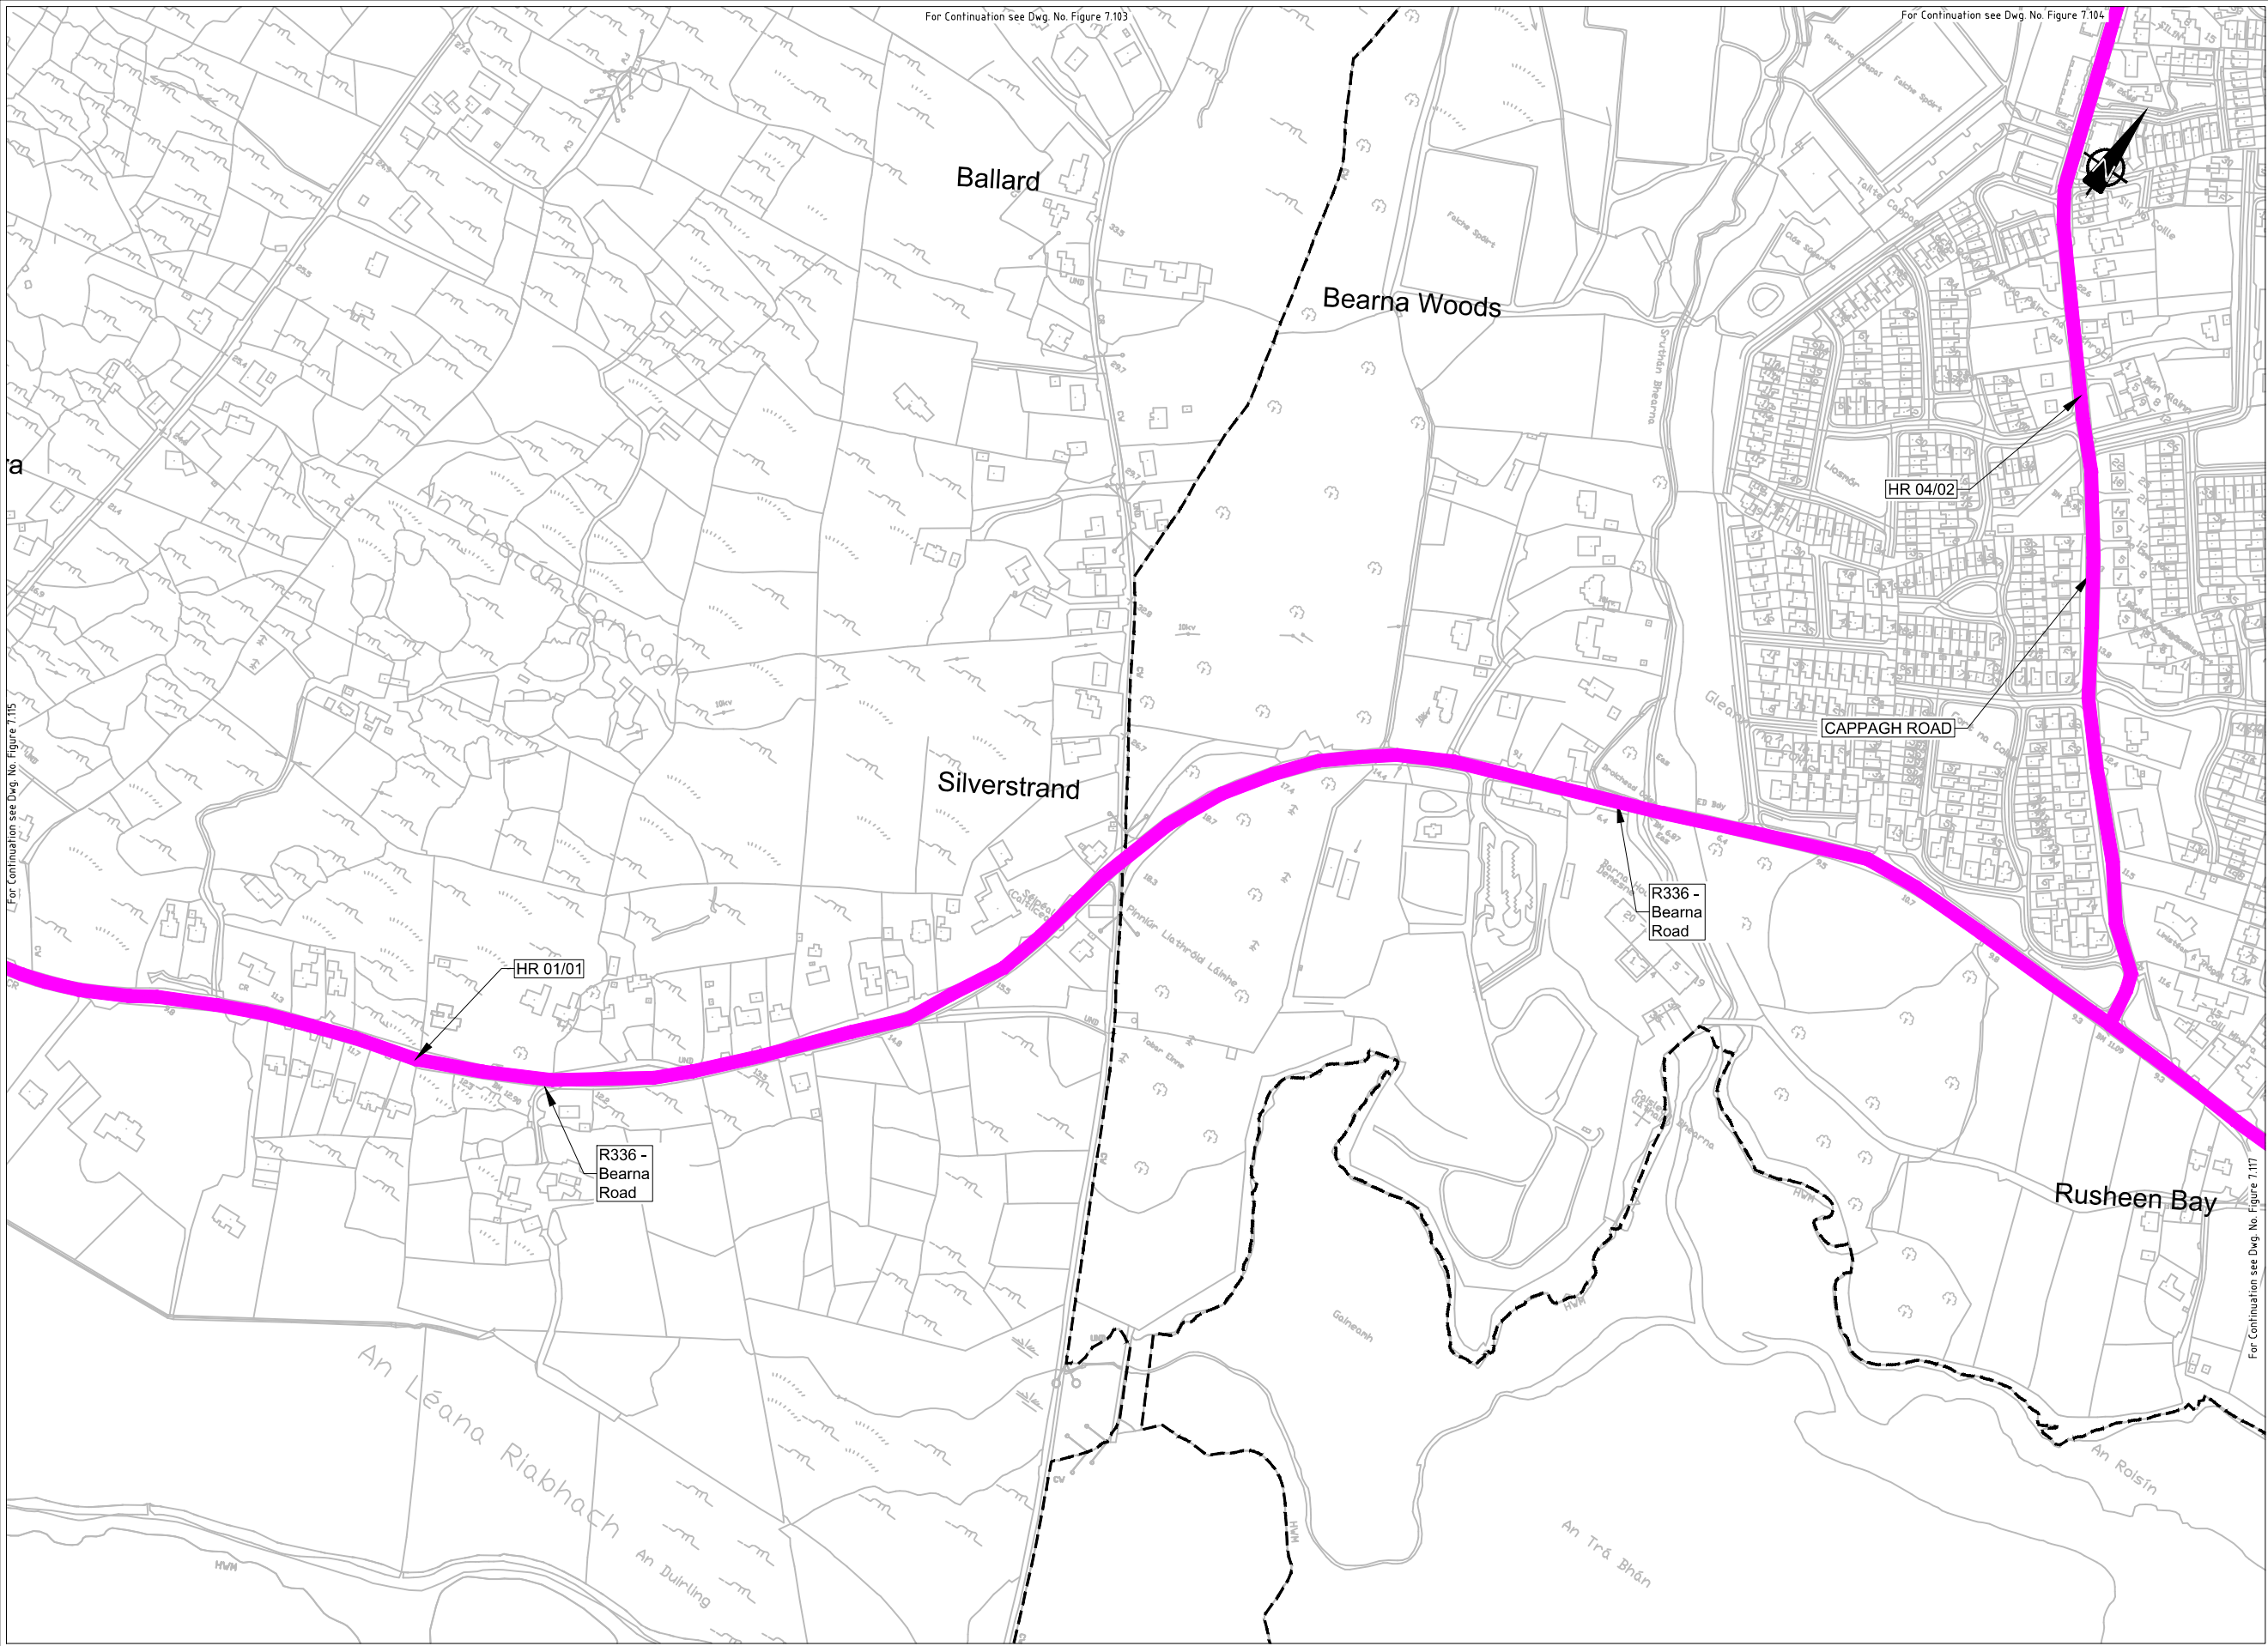

EIA REPORT

Legend:

City Boundary

Assessment Boundary

Proposed N6 GCRR

Proposed Temporary Road Diversion

Proposed Site Compound (SC)

Proposed Site Compound (SC) - Storage Only

Proposed Haul Route (HR) - Within Proposed Development Boundary

Proposed Haul Route (HR) - Public Road

Proposed Haul Route (HR) - Restricted Access

Permanent Road Diversion

Temporary Road Diversion

Permanent Road Closure

Temporary Road Closure

© National Mapping Division of Taithe Éireann. All rights reserved. Licence number CYAL50333446

Clients

An Roinn Iompair
Department of Transport

Comhairle Chontae na Gaillimhe
Galway County Council

Tionscadal Éireann
Project Ireland
2020

Comhairle Chontae na Gaillimhe
Galway County Council

Galway City
Transport Project

TIU

Transport Infrastructure
Unit

Key Plan

ARUP

Corporate House
City East Business Park
Ballybrit, Galway, Ireland,
Tel +353 (0)91 460675
www.N6GalwayCity.ie
www.arup.ie

Job Title

N6 Galway City Ring Road

Scale

1:5000 @ A3

Date:

February 2025

Drawing Title

Proposed Site Compounds & Haul Routes
Cappagh
Sheet 16 of 24

Drawing Status

For Information

Job No

233985


Drawing No

Figure 7.116

Issue

11

Do not scale
\\global\europa\Dublin\Jobs\233000\233985-004. Internal\4-02 Drawings\4-02-19 Environmental\Updates\2024\EIA N6GCRR\6.19-2024 Const Activities\EIS Figure 7.101 to 7.124 (Site Compound & Haul Route Locations)_2024.dwg
© Arup

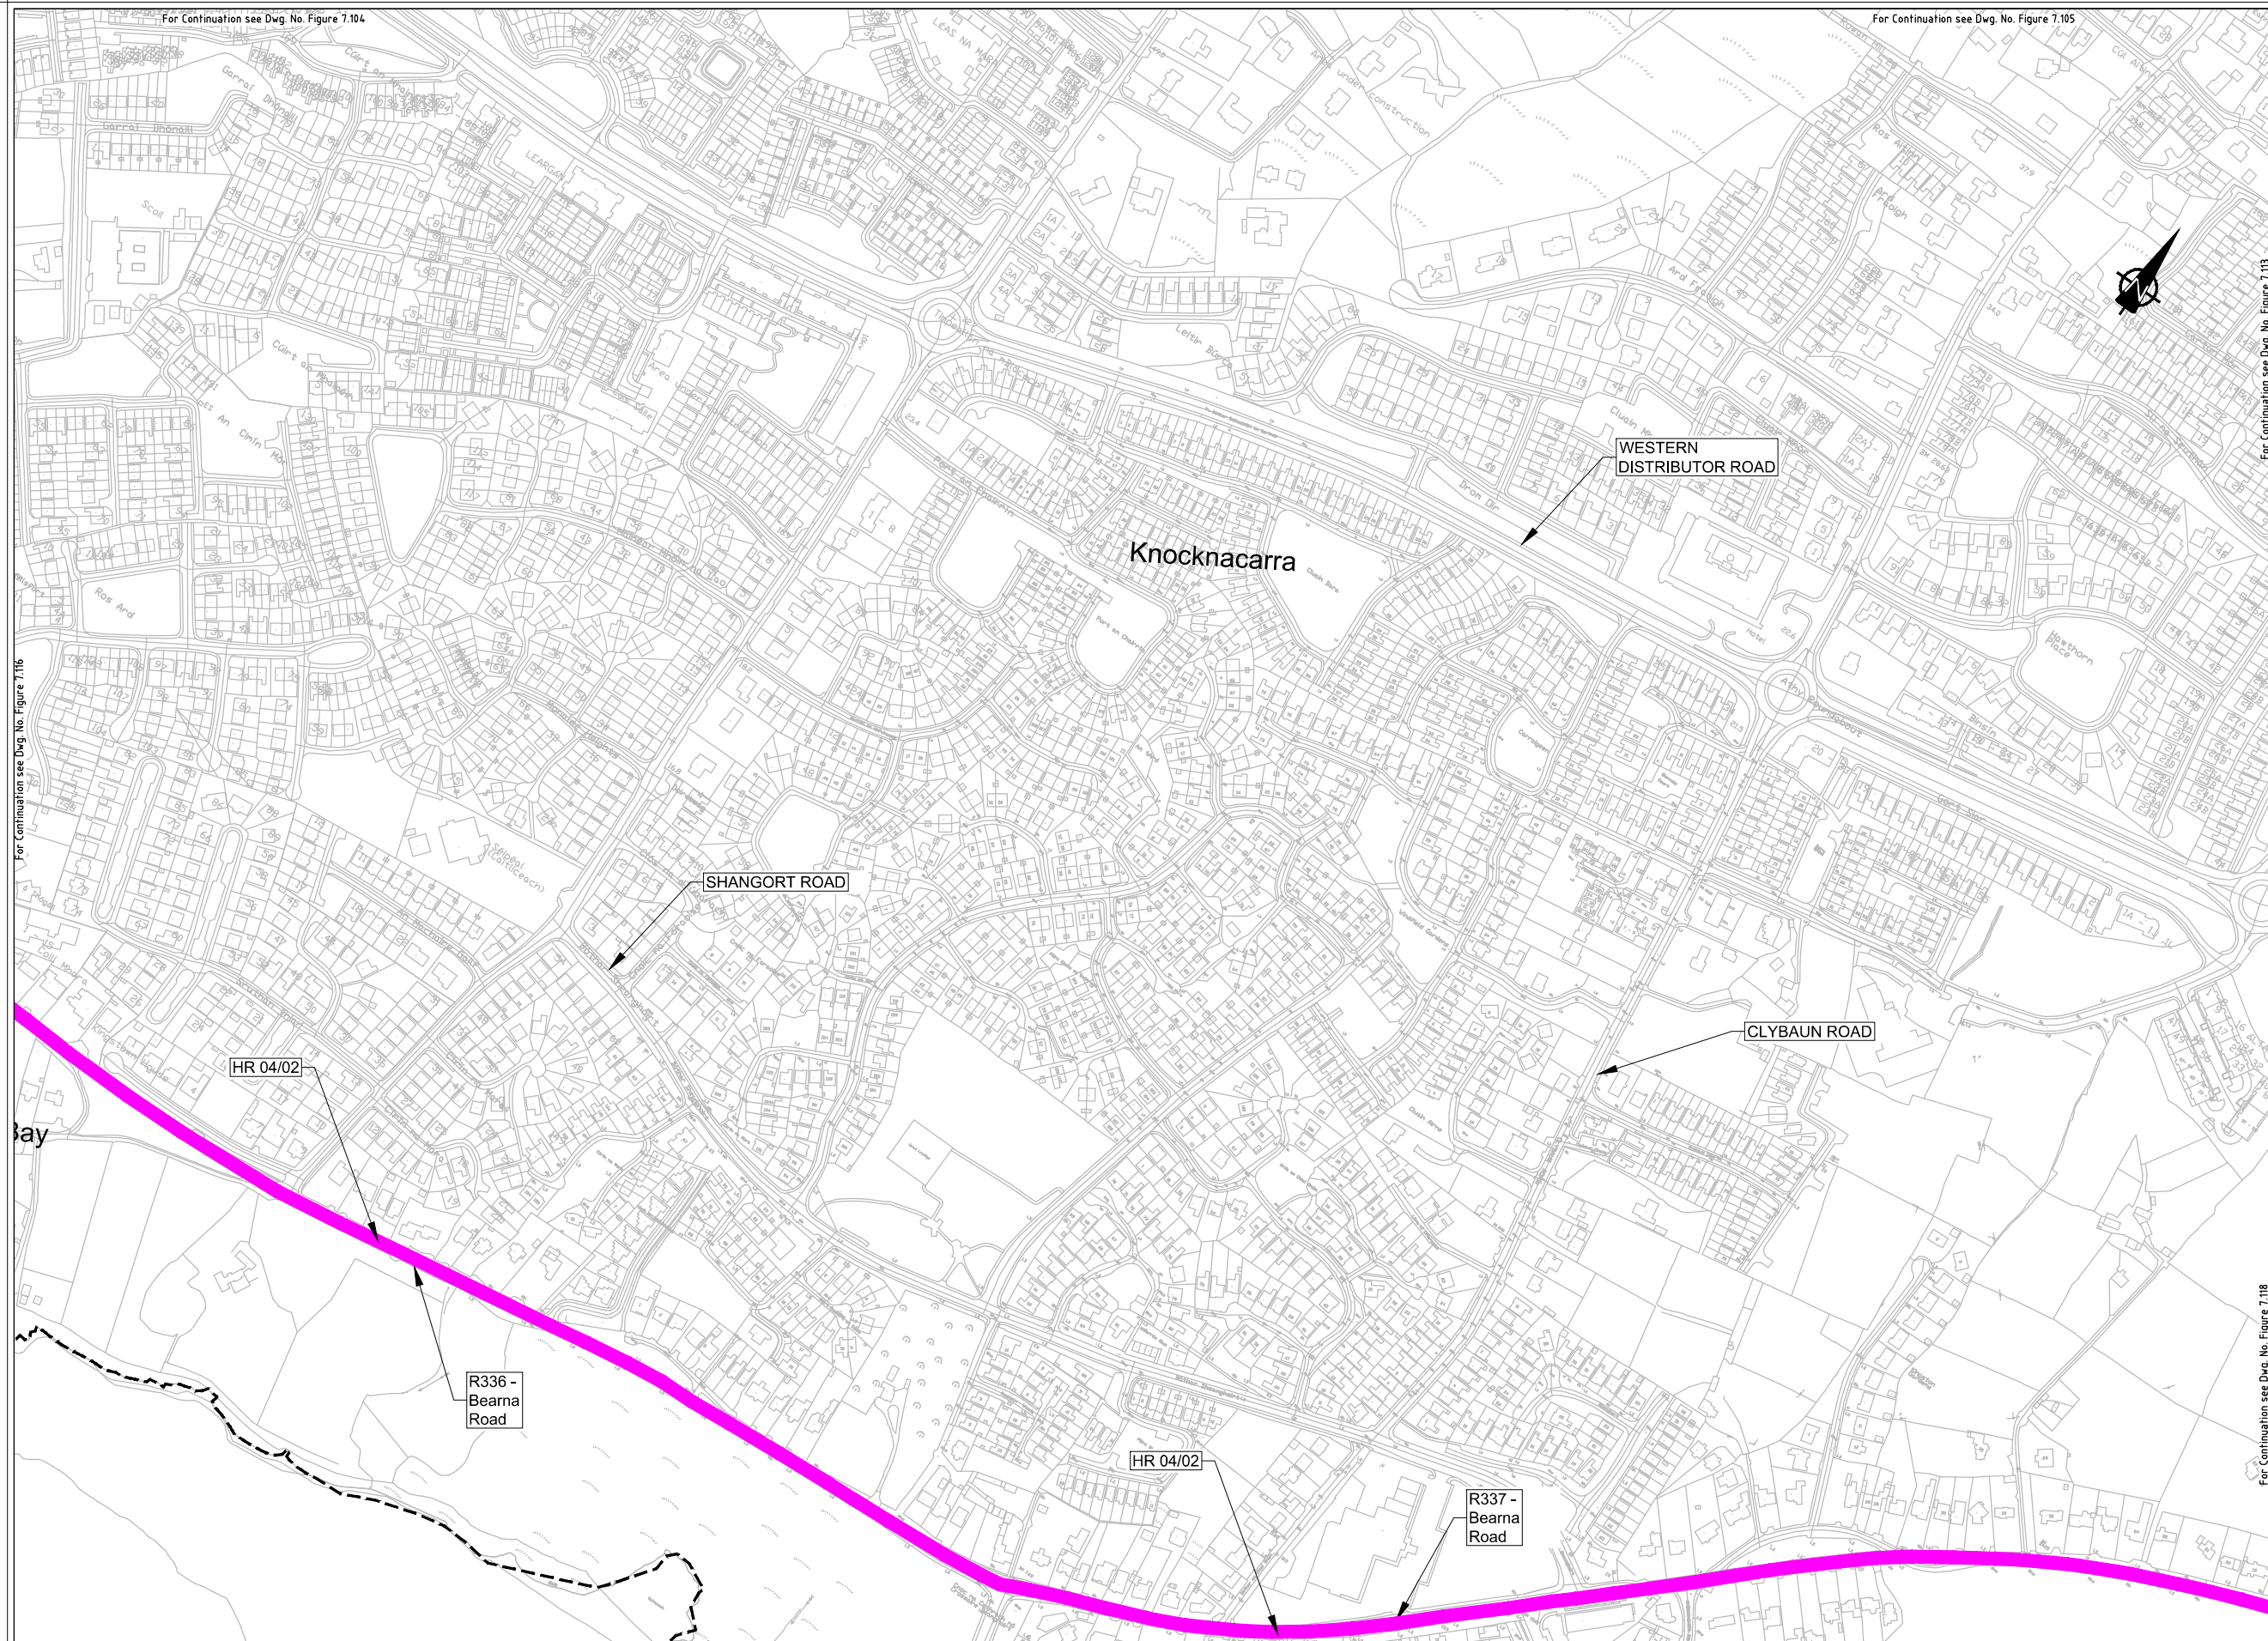


EIA REPORT

Legend:

- | | |
|---|---|
|  | City Boundary |
|  | Assessment Boundary |
|  | Proposed N6 GCRR |
|  | Proposed Temporary Road Diversion |
|  | Proposed Site Compound (SC) |
|  | Proposed Site Compound (SC) - Storage Only |
|  | Proposed Haul Route (HR) - Within Proposed Development Boundary |
|  | Proposed Haul Route (HR) - Public Road |
|  | Proposed Haul Route (HR) - Restricted Access |
|  | Permanent Road Diversion |
|  | Temporary Road Diversion |
|  | Permanent Road Closure |
|  | Temporary Road Closure |

© National Mapping Division of Tailte Éireann. All rights reserved. Licence number CYAL50333446

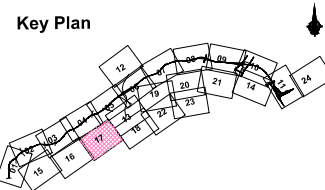

Consultant

ARUP

Corporate House
City East Business Park
Ballybrift, Galway, Ireland.

Tel +353 (0)91 460675
www.NEGalwayCity.ie
www.arup.ie

Job Title
N6 Galway City Ring Road

Scale 1:5000 @ A3

Date: February 2025


I1	28/02/2025	SK	EC	MH
Issue	Date	By	Chkd	Appd

Drawing Title
Proposed Site Compounds & Haul Routes
Knocknacarra
Sheet 17 of 24

Drawing Status

For Information

Job No 233985	Drawing No Figure 7.117	Issue I1
-------------------------	-----------------------------------	--------------------

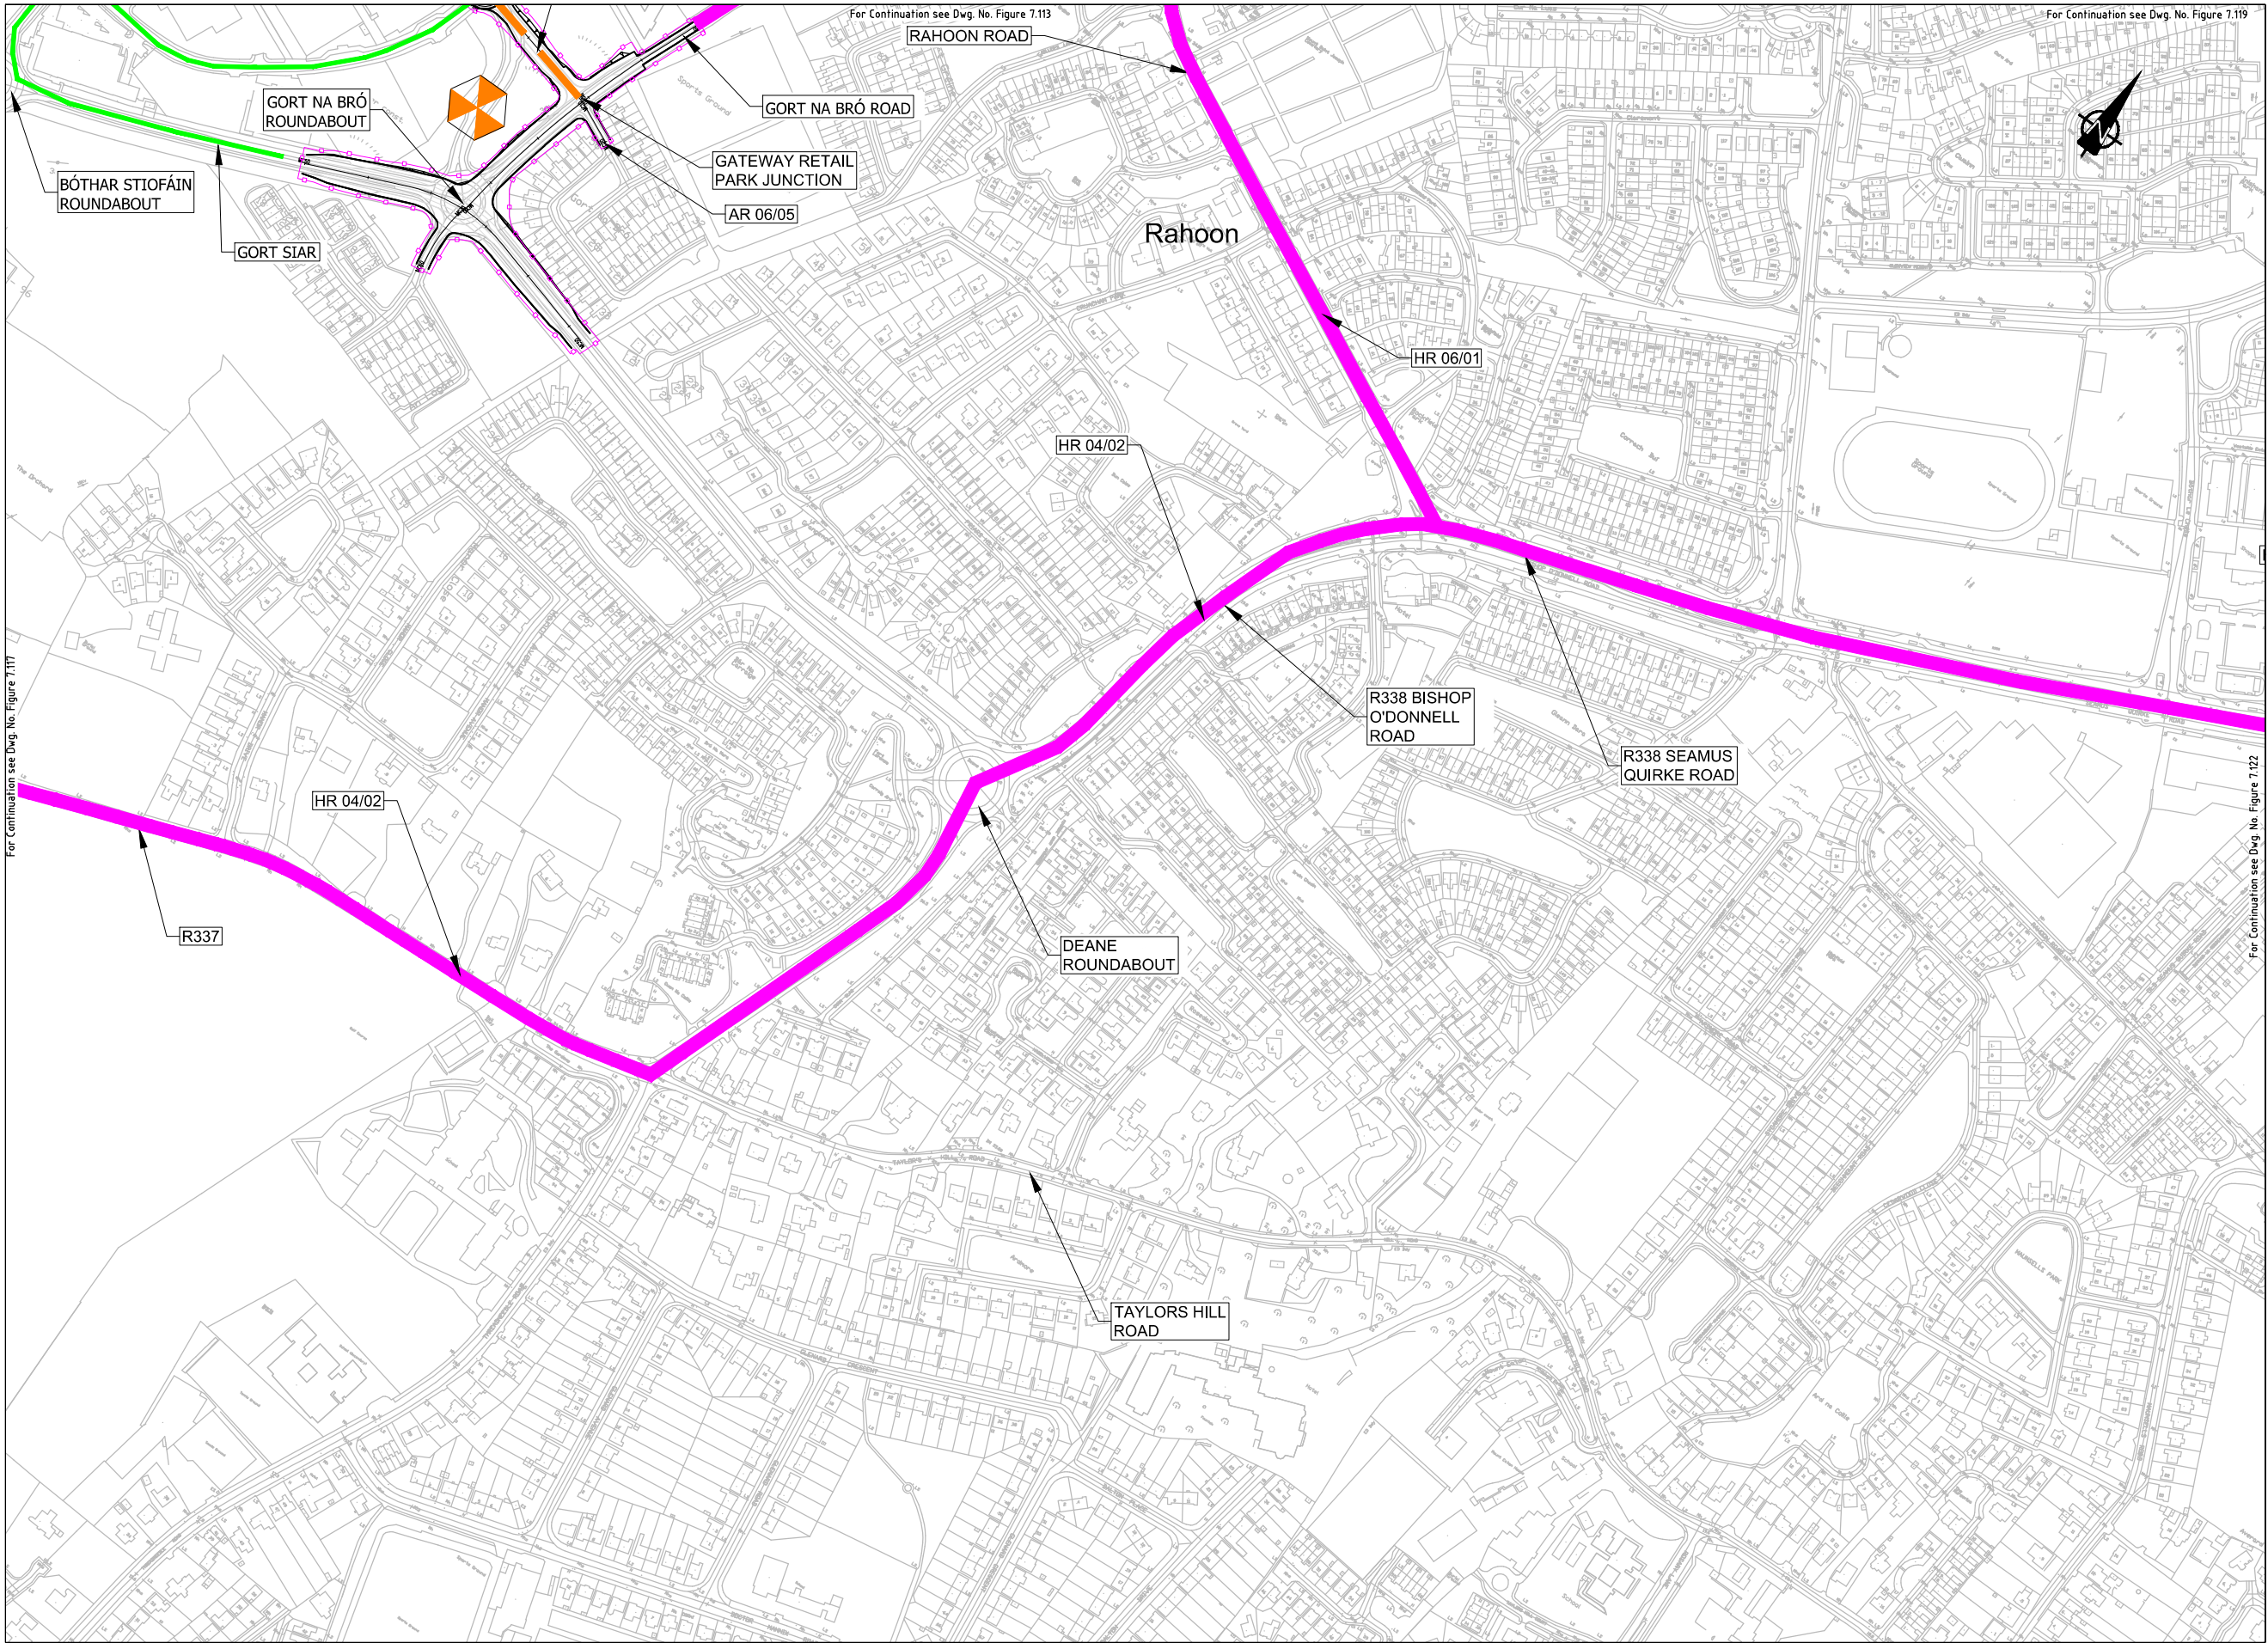

EIA REPORT

Legend:

- City Boundary
- Assessment Boundary
- Proposed N6 GCRR
- Proposed Temporary Road Diversion
- Proposed Site Compound (SC)
- Proposed Site Compound (SC) - Storage Only
- Proposed Haul Route (HR) - Within Proposed Development Boundary
- Proposed Haul Route (HR) - Public Road
- Proposed Haul Route (HR) - Restricted Access
- Permanent Road Diversion
- Temporary Road Diversion
- Permanent Road Closure
- Temporary Road Closure

© National Mapping Division of Taithe Éireann. All rights reserved. Licence number CYAL50333446

Clients

An Roinn Iompair
Department of Transport

Tionscadal Éireann
Project Ireland
2040

Comhairle Chontae na Gaillimhe
Galway County Council

Key Plan

Consultant

ARUP

Corporate House
City East Business Park
Ballybrit, Galway, Ireland.

Tel +353 (0)91 480675
www.N6GalwayCity.ie
www.arup.ie

Job Title

N6 Galway City Ring Road

Scale

1:5000 @ A3

Date:

February 2025

11	28/02/2025	SK	EC	MH
Issue	Date	By	Chkd	Appd


Drawing Title

Proposed Site Compounds & Haul Routes
Knocknacarra
Sheet 18 of 24

Drawing Status

For Information

Job No	Drawing No	Issue
233985	Figure 7.118	11

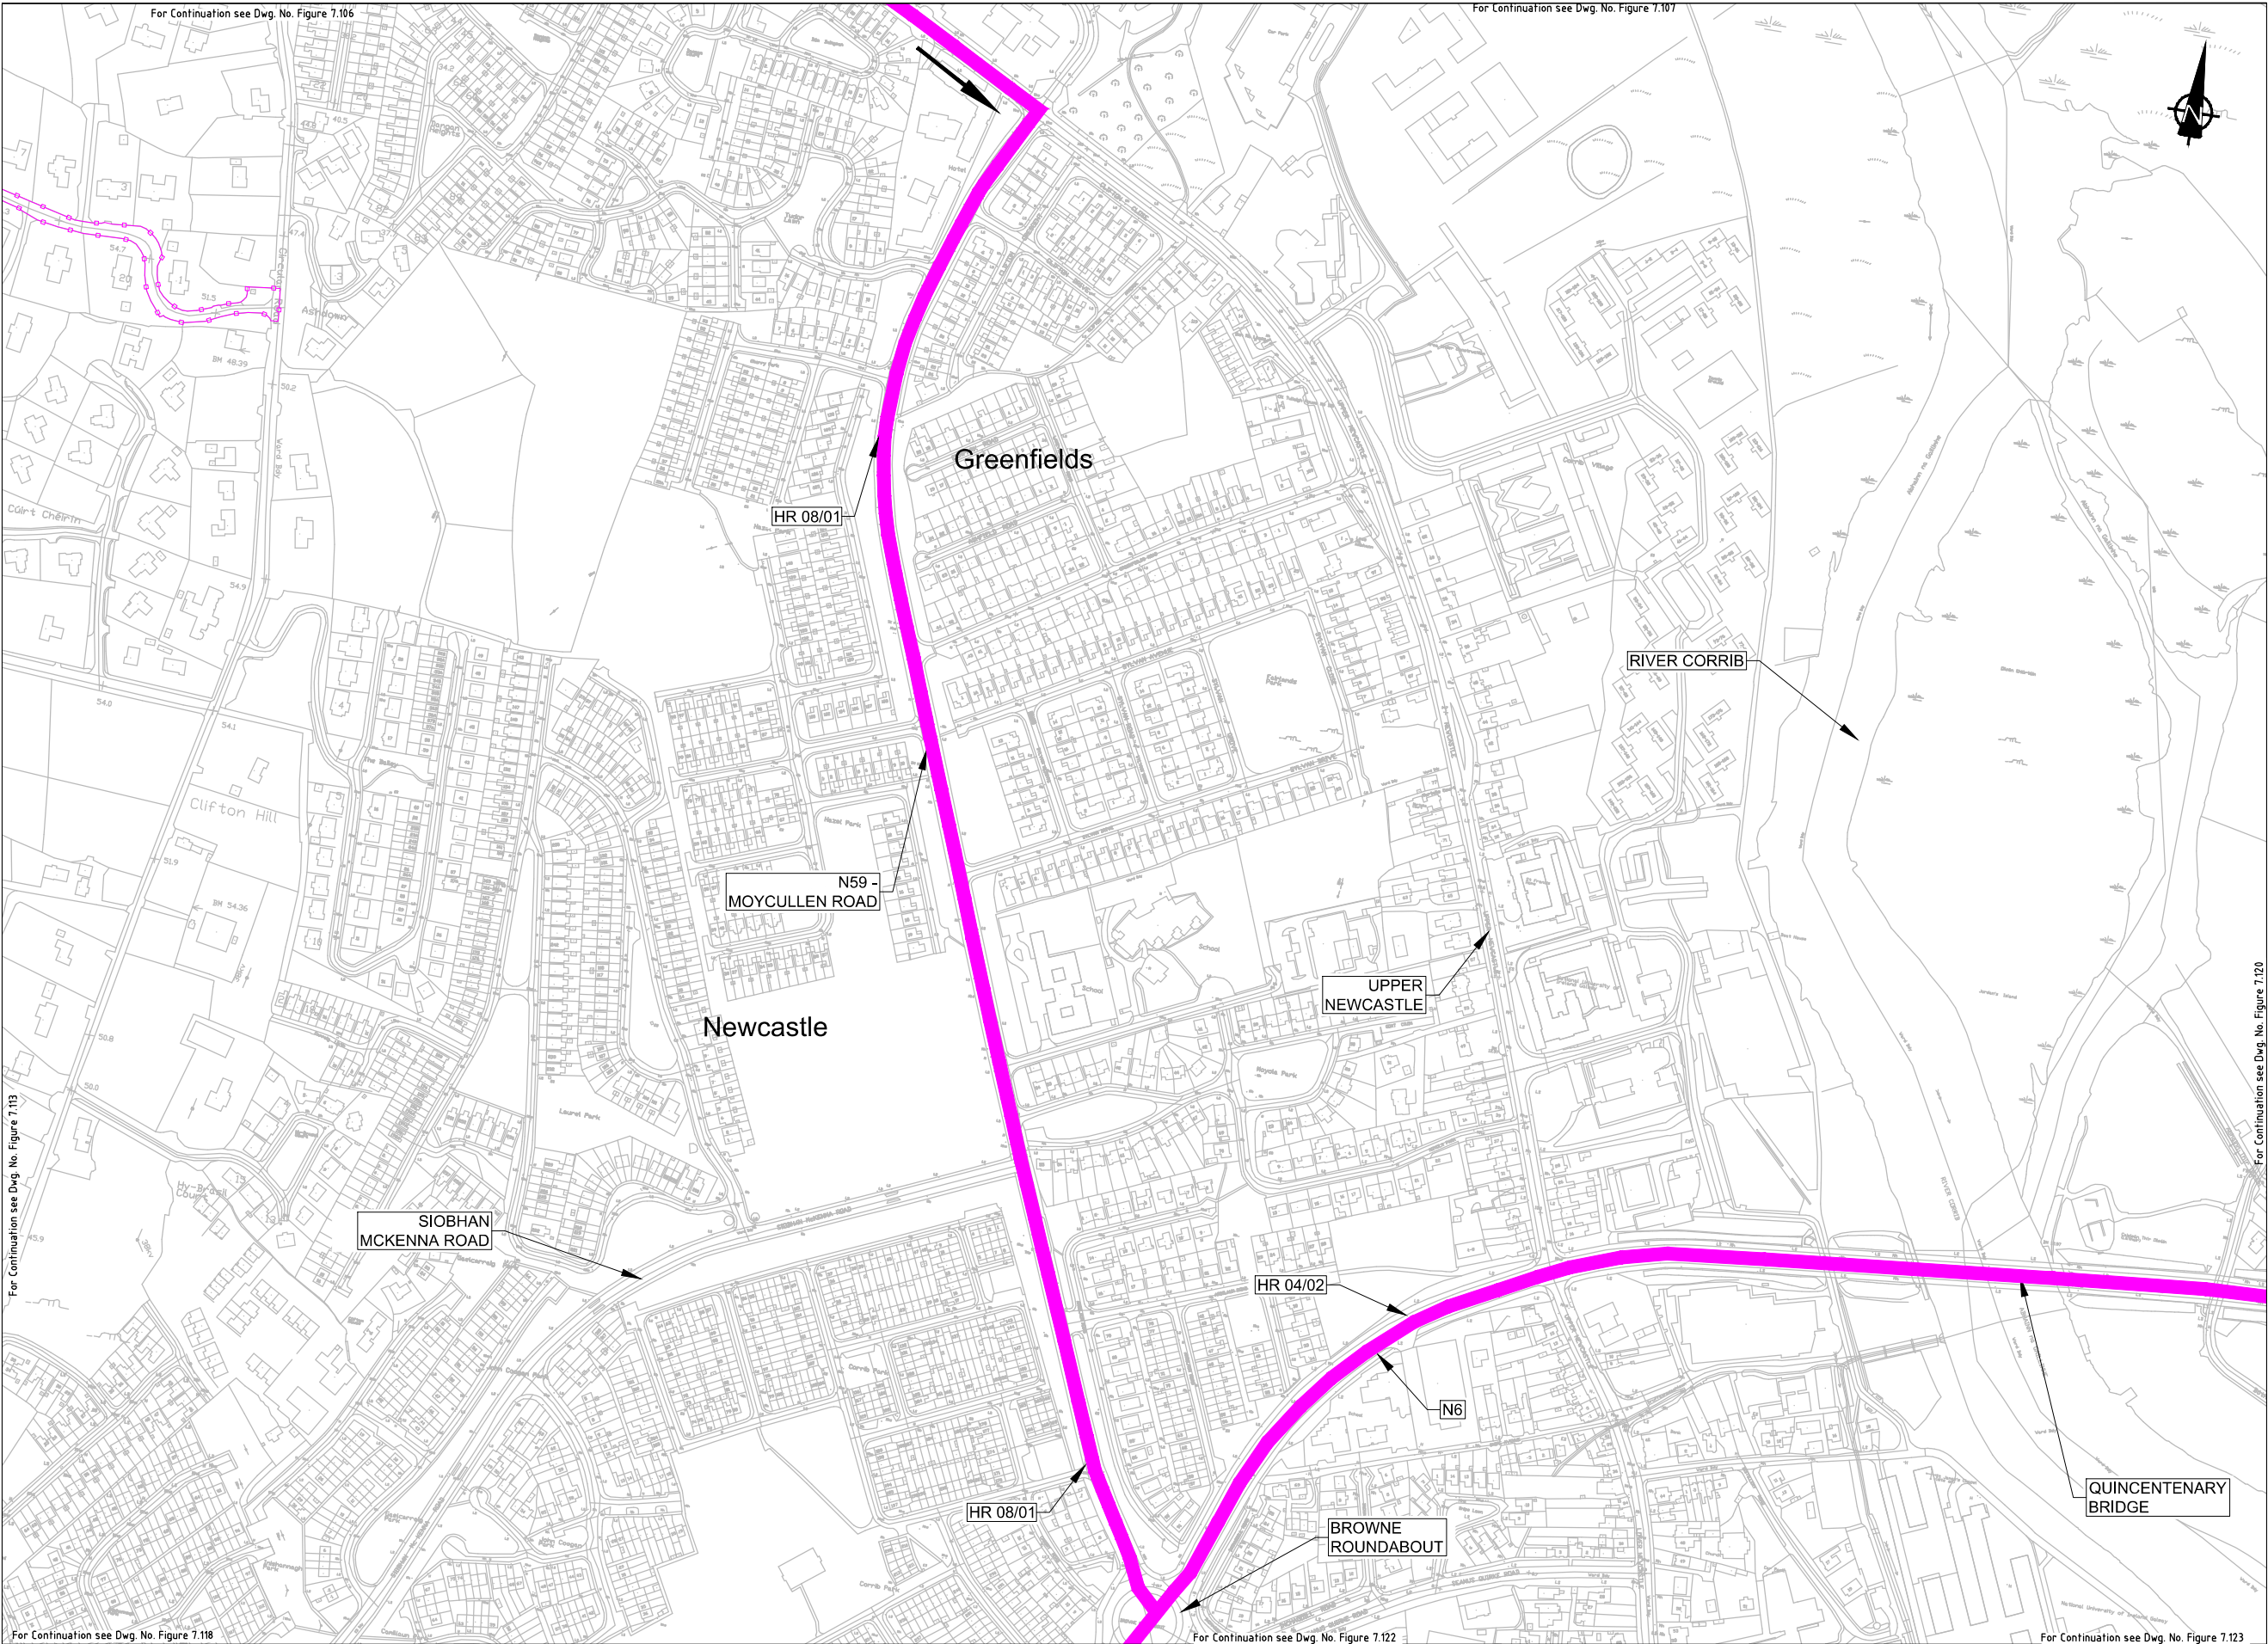

EIA REPORT

Legend:

City Boundary

Assessment Boundary

Proposed N6 GCRR

Proposed Temporary Road Diversion

Proposed Site Compound (SC)

Proposed Site Compound (SC) - Storage Only

Proposed Haul Route (HR) - Within Proposed Development Boundary

Proposed Haul Route (HR) - Public Road

Proposed Haul Route (HR) - Restricted Access

Permanent Road Diversion

Temporary Road Diversion

Permanent Road Closure

Temporary Road Closure

National Mapping Division of Taithe Éireann. All rights reserved. Licence number CYAL50333446

Clients

An Roinn Iompair
Department of Transport

Tionscadal Éireann
Project Ireland
2040

Comhairle Chontae na Gaillimhe
Galway County Council

Galway City
Transport Project

TII

Transport Infrastructure Ireland

Key Plan

ARUP

Corporate House
City East Business Park
Ballybrit, Galway, Ireland.

Tel +353 (0)91 460675
www.N6GalwayCity.ie
www.arup.ie

Job Title

N6 Galway City Ring Road

Scale

1:5000 @ A3

Date:

February 2025

I1	28/02/2025	SK	EC	MH
Issue	Date	By	Chkd	Appd

Drawing Title

Proposed Site Compounds & Haul Routes
Newcastle
Sheet 19 of 24

Drawing Status

For Information

Job No

233985

Drawing No


Figure 7.119

Issue

11

Do not scale
\\global\Europe\Dublin\Jobs\233000\233985-004 - Internal\4-02 Drawings\4-02-19 Environmental\update\2024\EIA N6GCRR\6.19-2024 Const Activities\EIS Figure 7.101 to 7.124 (Site Compound & Haul Route Locations)_2024.dwg

© Arup

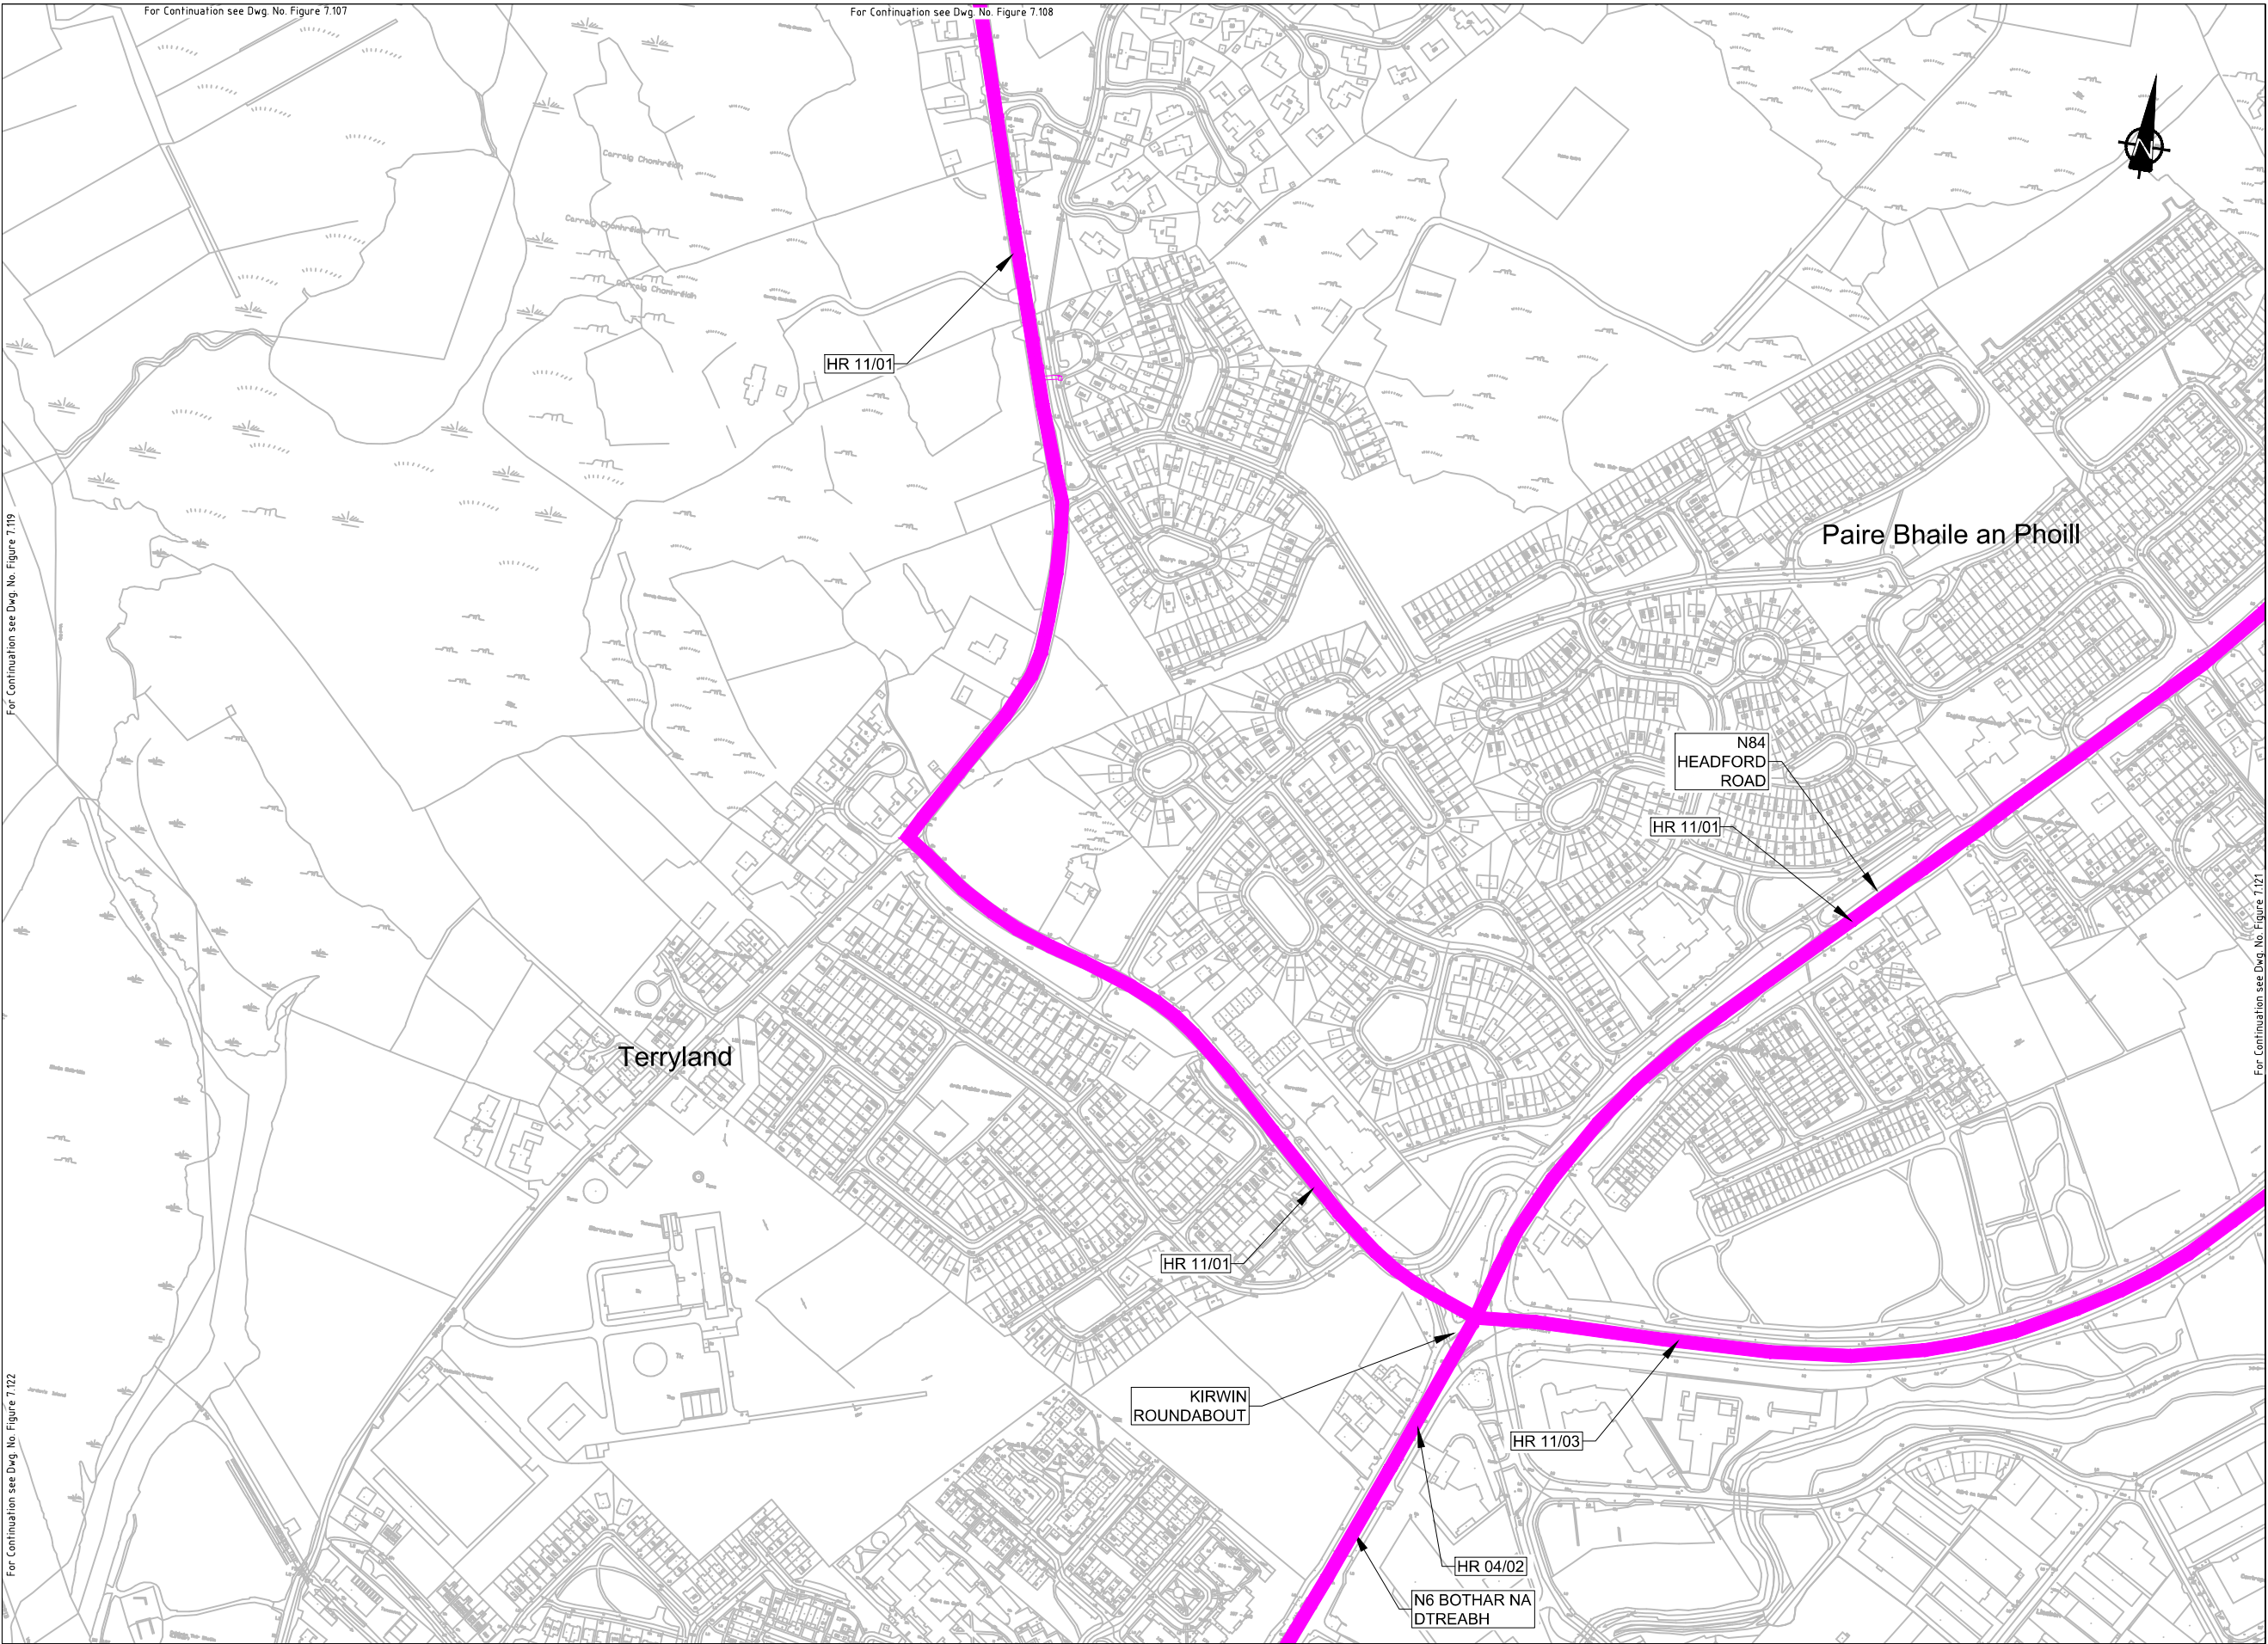

EIA REPORT

Legend:

City Boundary

Assessment Boundary

Proposed N6 GCRR

Proposed Temporary Road Diversion

Proposed Site Compound (SC)

Proposed Site Compound (SC) - Storage Only

Proposed Haul Route (HR) - Within Proposed Development Boundary

Proposed Haul Route (HR) - Public Road

Proposed Haul Route (HR) - Restricted Access

Permanent Road Diversion

Temporary Road Diversion

Permanent Road Closure

Temporary Road Closure

National Mapping Division of Taithe Éireann. All rights reserved. Licence number CYAL50333446

Clients

An Roinn Iompair
Department of Transport

Comhairle Chontae na Gaillimhe
Galway County Council

Tionscadal Éireann
Project Ireland 2040

Comhairle Chontae na Gaillimhe
Galway County Council

N6
Galway City
Transport Project

TIIP
Transport Infrastructure Ireland

Key Plan

Consultant

ARUP

Corporate House
City East Business Park
Ballybrit, Galway, Ireland,
Tel +353 (0)91 480675
www.N6GalwayCity.ie
www.arup.ie

Job Title

N6 Galway City Ring Road

Scale

1:5000 @ A3

Date:

February 2025

Drawing Title

Proposed Site Compounds & Haul Routes
Terryland
Sheet 20 of 24

Drawing Status

For Information

Job No

233985

Drawing No


Figure 7.120

Issue

11

Do not scale
\\global\europa\Dublin\Jobs\233000\233985-004. Internal\4-02-19 Environmental\updates\2024\EIA N6GCRR\6.19-2024 Const Activities\EIS Figure 7.101 to 7.124 (Site Compound & Haul Route Locations)_2024.dwg

© Arup

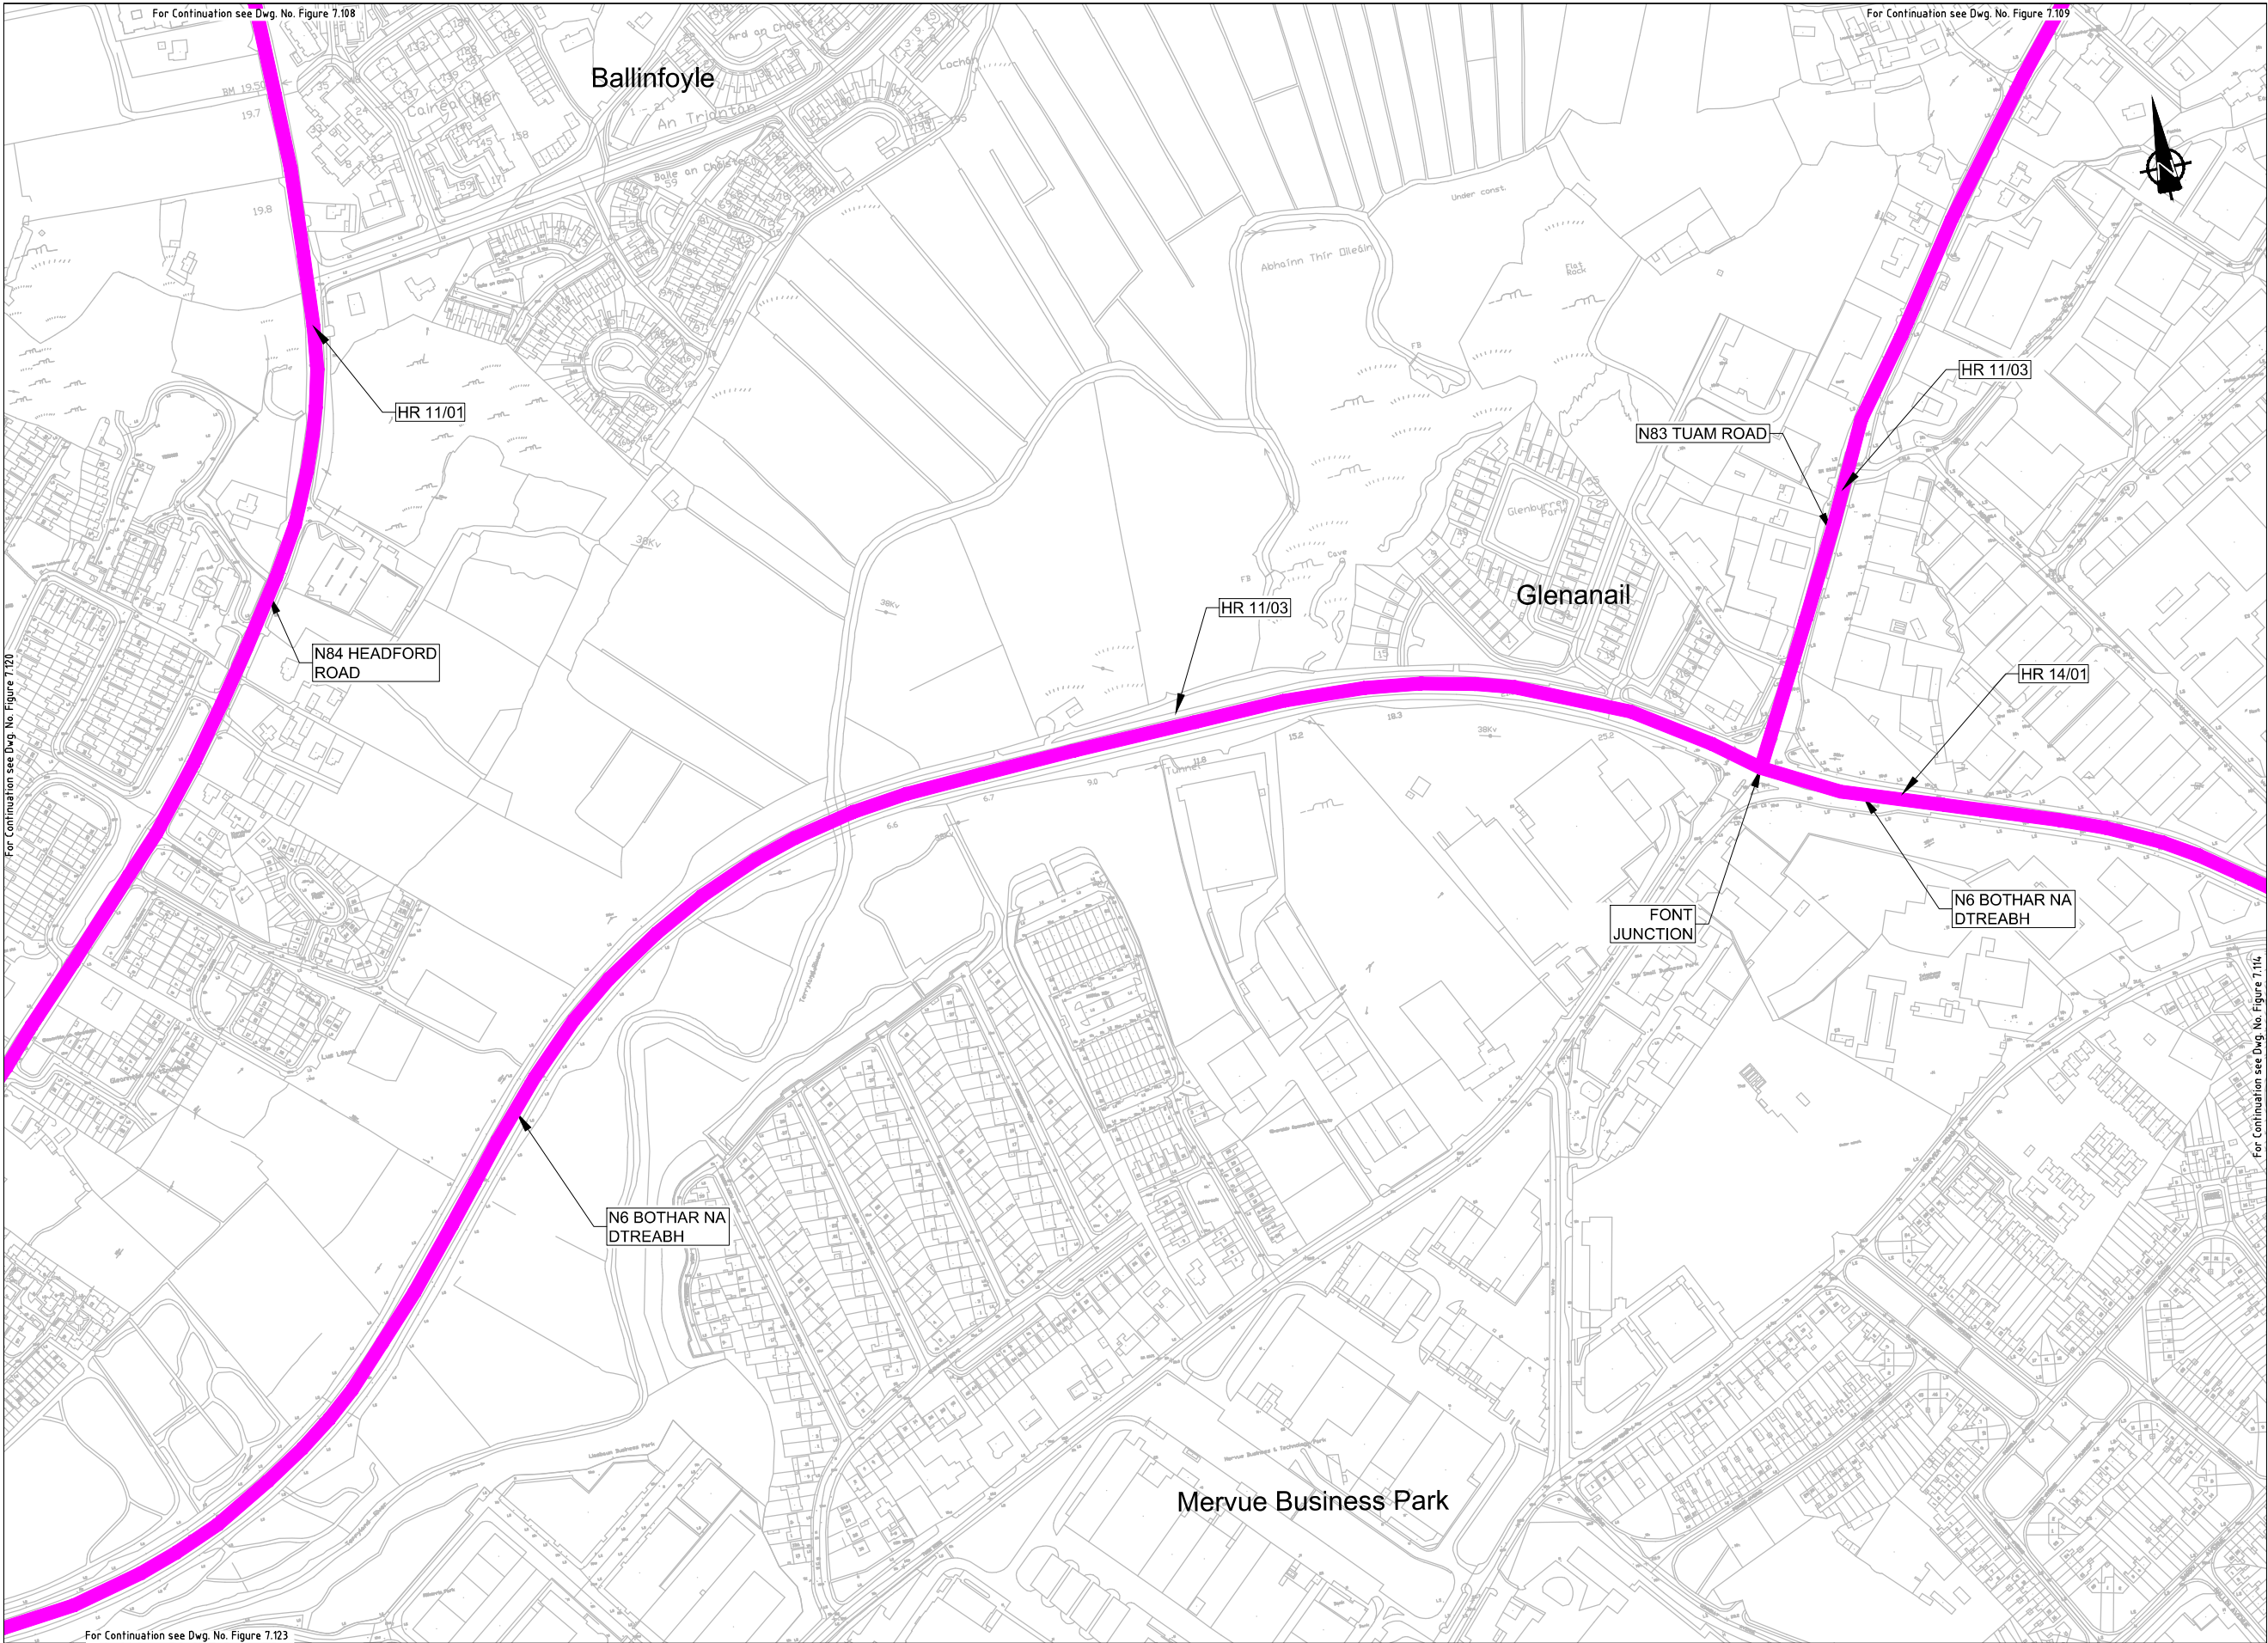

EIA REPORT

Legend:

- City Boundary
- Assessment Boundary
- Proposed N6 GCRR
- Proposed Temporary Road Diversion
- Proposed Site Compound (SC)
- Proposed Site Compound (SC) - Storage Only
- Proposed Haul Route (HR) - Within Proposed Development Boundary
- Proposed Haul Route (HR) - Public Road
- Proposed Haul Route (HR) - Restricted Access
- Permanent Road Diversion
- Temporary Road Diversion
- Permanent Road Closure
- Temporary Road Closure

© National Mapping Division of Taithe Éireann. All rights reserved. Licence number CYAL50333446


Clients

An Roinn Iompair
Department of Transport

Tionscadal Éireann
Project Ireland
2040

Comhairle Chontae na Gaillimhe
Galway County Council

TII
Transport Infrastructure Ireland

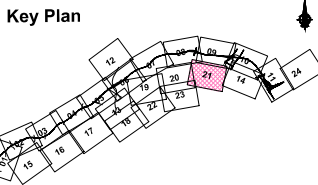

Consultant

Corporate House
City East Business Park
Ballybrit, Galway, Ireland.

Tel +353 (0)91 460675
www.N6GalwayCity.ie
www.arup.ie

Job Title

N6 Galway City Ring Road

Scale

1:5000 @ A3

Date:

February 2025

I1	28/02/2025	SK	EC	MH
Issue	Date	By	Chkd	Appd

Drawing Title

Proposed Site Compounds & Haul Routes
Bóthar na dTreabh
Sheet 21 of 24

Drawing Status

For Information

Job No


233985

Drawing No

Figure 7.121

Issue

11

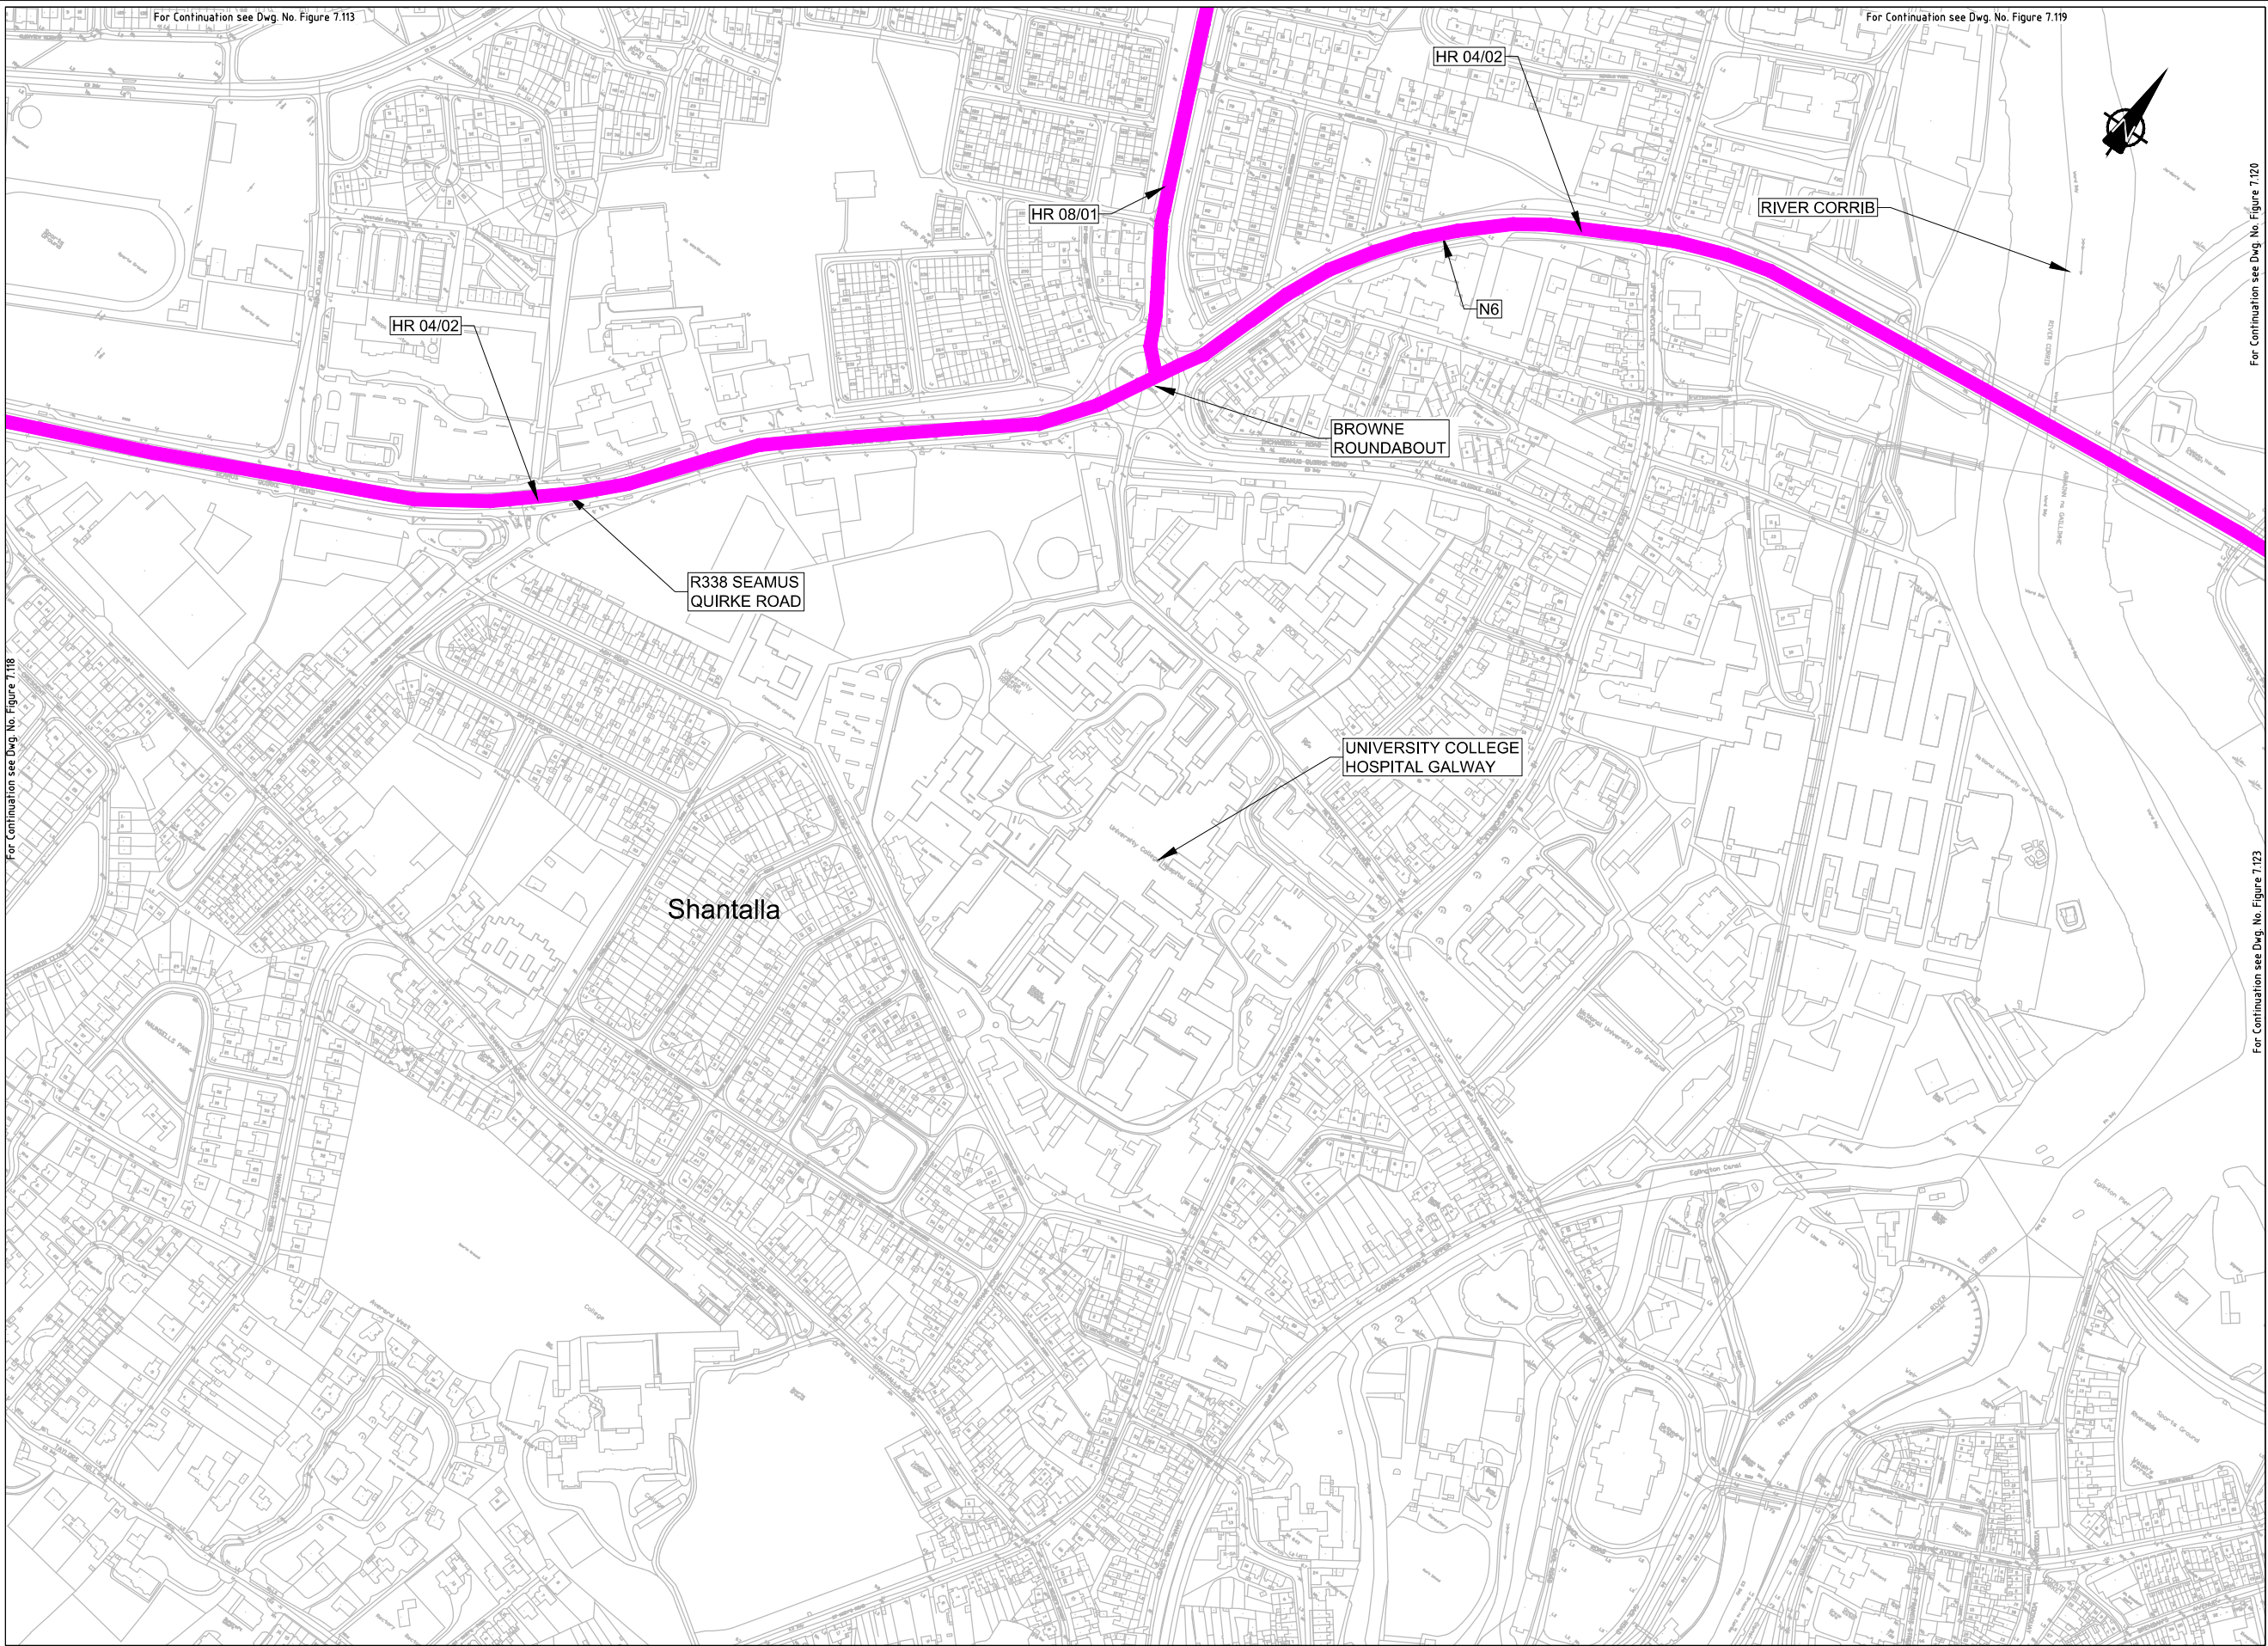


EIA REPORT

Legend:

- City Boundary
- Assessment Boundary
- Proposed N6 GCRR
- Proposed Temporary Road Diversion
- Proposed Site Compound (SC)
- Proposed Site Compound (SC) - Storage Only
- Proposed Haul Route (HR) - Within Proposed Development Boundary
- Proposed Haul Route (HR) - Public Road
- Proposed Haul Route (HR) - Restricted Access
- Permanent Road Diversion
- Temporary Road Diversion
- Permanent Road Closure
- Temporary Road Closure

© National Mapping Division of Taithe Éireann. All rights reserved. Licence number CYAL50333446

Key Plan

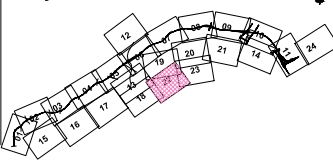

Corporate House
City East Business Park
Ballybrit, Galway, Ireland.

Tel +353 (0)91 480675
www.N6GalwayCity.ie
www.arup.ie

Job Title
N6 Galway City Ring Road

Scale
1:5000 @ A3


Date:
February 2025

II	28/02/2025	SK	EC	MH
Issue	Date	By	Chkd	Appd

Drawing Title
Proposed Site Compounds & Haul Routes
Newcastle
Sheet 22 of 24

Drawing Status
For Information

Job No	Drawing No	Issue
233985	Figure 7.122	11

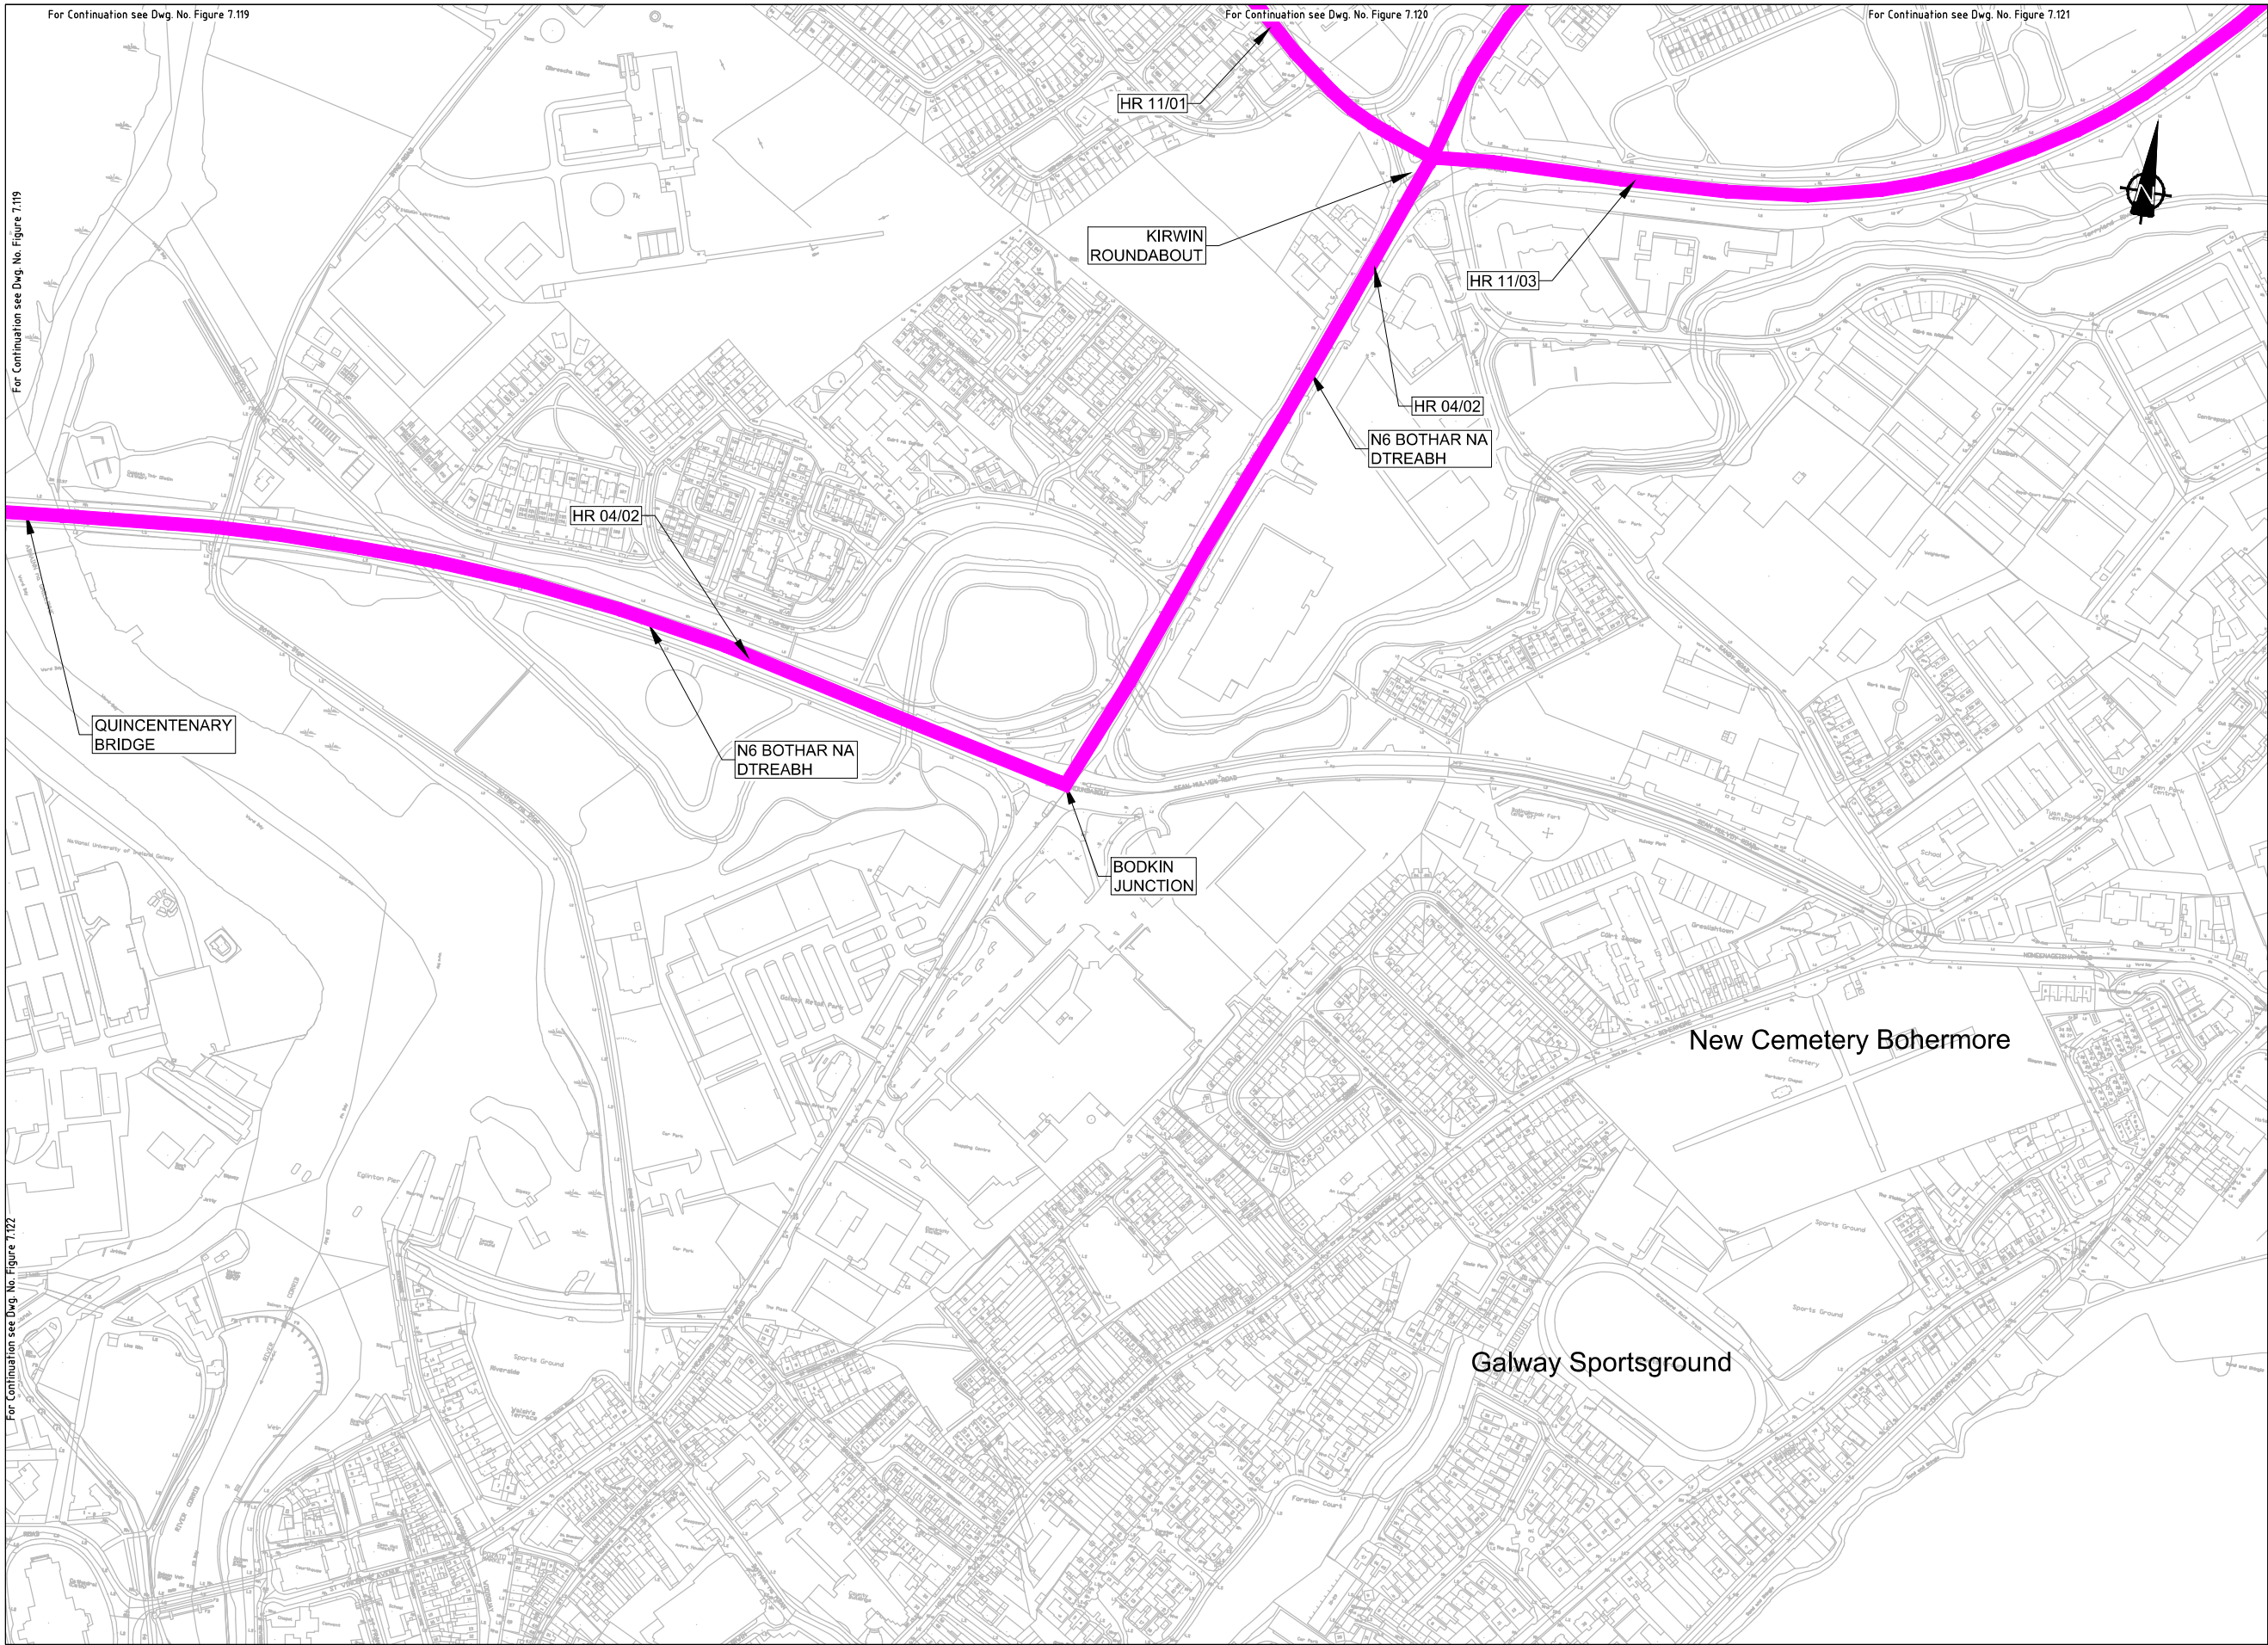

EIA REPORT

Legend:

- City Boundary
- Assessment Boundary
- Proposed N6 GCRR
- Proposed Temporary Road Diversion
- Proposed Site Compound (SC)
- Proposed Site Compound (SC) - Storage Only
- Proposed Haul Route (HR) - Within Proposed Development Boundary
- Proposed Haul Route (HR) - Public Road
- Proposed Haul Route (HR) - Restricted Access
- Permanent Road Diversion
- Temporary Road Diversion
- Permanent Road Closure
- Temporary Road Closure

Clients



An Roinn Iompair
Department of Transport



Comhairle Chontae na Gaillimhe
Galway County Council



Tionscadal Éireann
Project Ireland
2040



Galway City
Transport Project

Key Plan

Consultant



Corporate House
City East Business Park
Ballybrit, Galway, Ireland,
Tel +353 (0)91 480675
www.N6GalwayCity.ie
www.arup.ie

Job Title

N6 Galway City Ring Road

Scale

1:5000 @ A3

Date:

February 2025

Drawing Title

Proposed Site Compounds & Haul Routes
Terryland
Sheet 23 of 24

Drawing Status

For Information

Job No

233985

Drawing No

Figure 7.123


Issue

11

I1	28/02/2025	SK	EC	MH
Issue	Date	By	Chkd	Appd

Do not scale
V:\global\europa\Dublin\Jobs\233000\233985-004_ Internal\4-02 Drawings\4-02-19 Environmental\Update2024\EIA N6GCRR6.19-2024 Const Activities\EIS Figure 7.101 to 7.124 (Site Compound & Haul Route Locations)_2024.dwg

© Arup

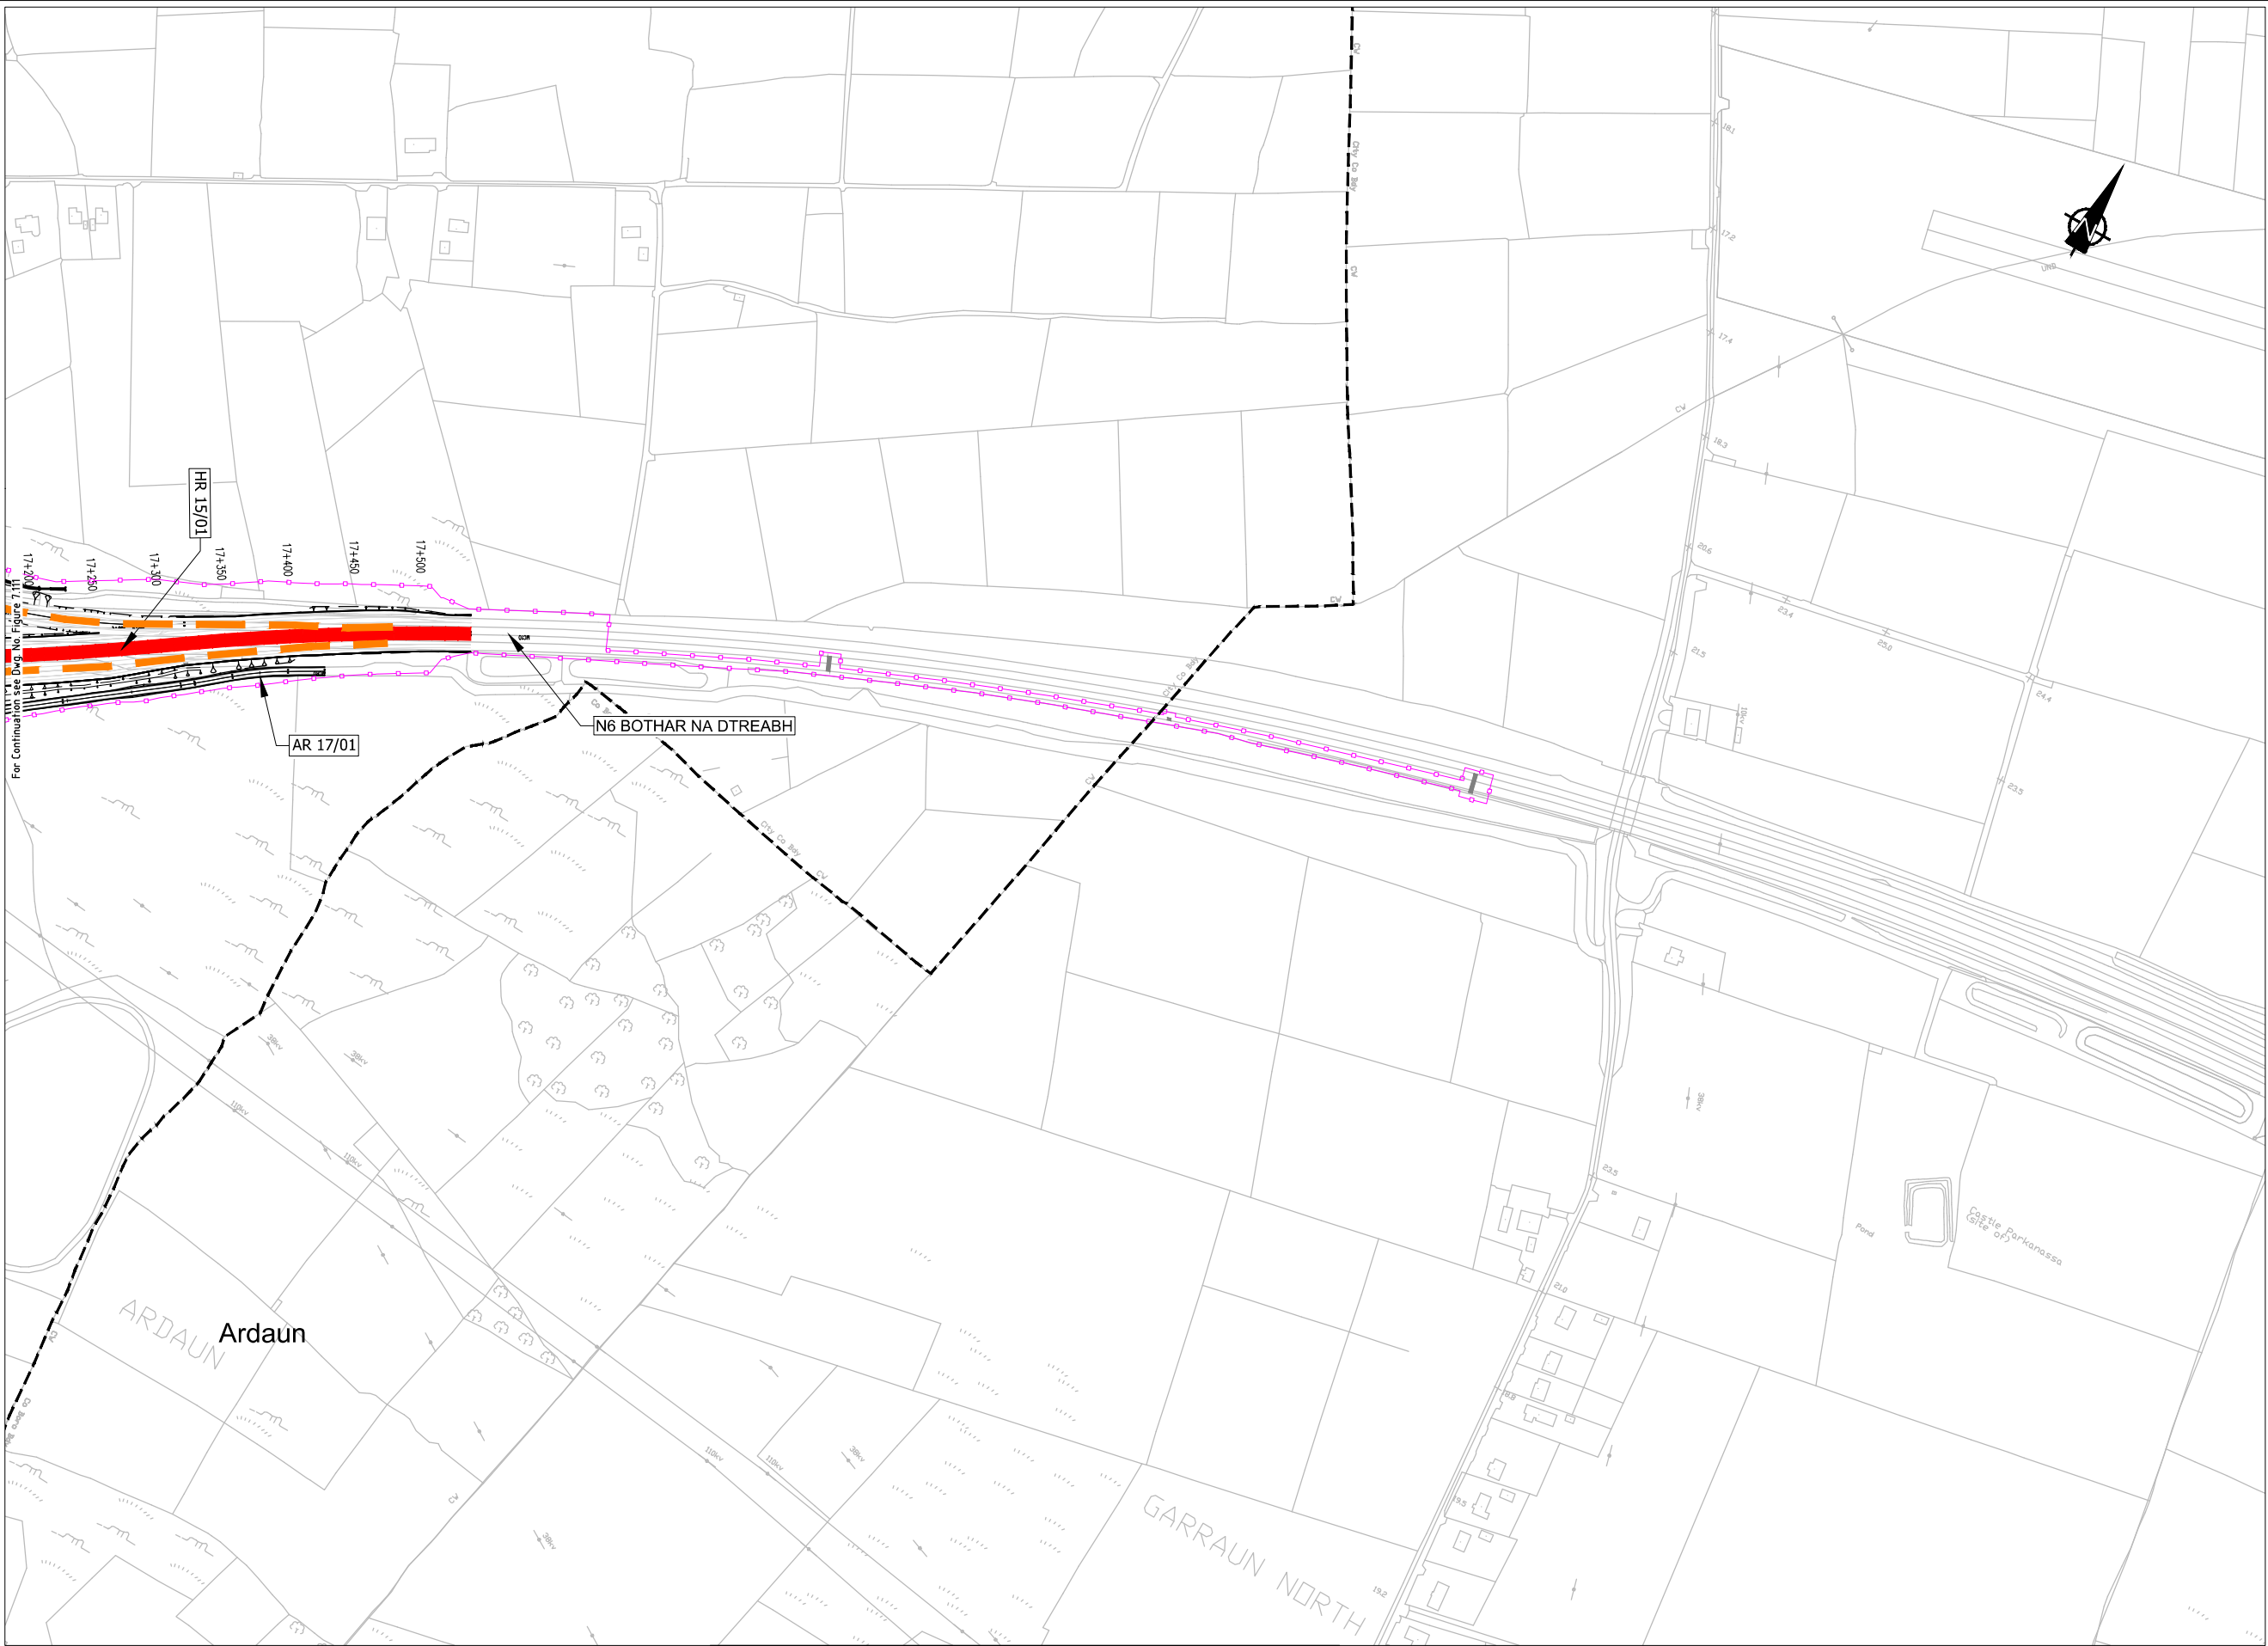

EIA REPORT

Legend:

City Boundary

Assessment Boundary

Proposed N6 GCRR

Proposed Temporary Road Diversion

Proposed Site Compound (SC)

Proposed Site Compound (SC) - Storage Only

Proposed Haul Route (HR) - Within Proposed Development Boundary

Proposed Haul Route (HR) - Public Road

Proposed Haul Route (HR) - Restricted Access

Permanent Road Diversion

Temporary Road Diversion

Permanent Road Closure

Temporary Road Closure

© National Mapping Division of Taithe Éireann. All rights reserved. Licence number CYAL50333446

Ardaun

Garraun North

Ardaun

Garraun North

ARUP

Corporate House
City East Business Park
Ballybrit, Galway, Ireland.

Tel +353 (0)91 480675
www.N6GalwayCity.ie
www.arup.ie

Job Title

N6 Galway City Ring Road

Scale

1:5000 @ A3

Date:

February 2025

Job No

233985

Drawing No

Figure 7.124

Issue

11

Drawing Title

Proposed Site Compounds & Haul Routes
CH.15+200 to CH.17+480 (End of Scheme)
Sheet 24 of 24

Drawing Status

For Information

Do not scale
V:\global\europa\Dublin\Jobs\233000\233985-004_ Internal\4-02 Drawings\4-02-19 Environmental\Update2024\EIA N6GCRR6.19-2024 Const Activities\EIS Figure 7.101 to 7.124 (Site Compound & Haul Route Locations)_2024.dwg
© Arup