


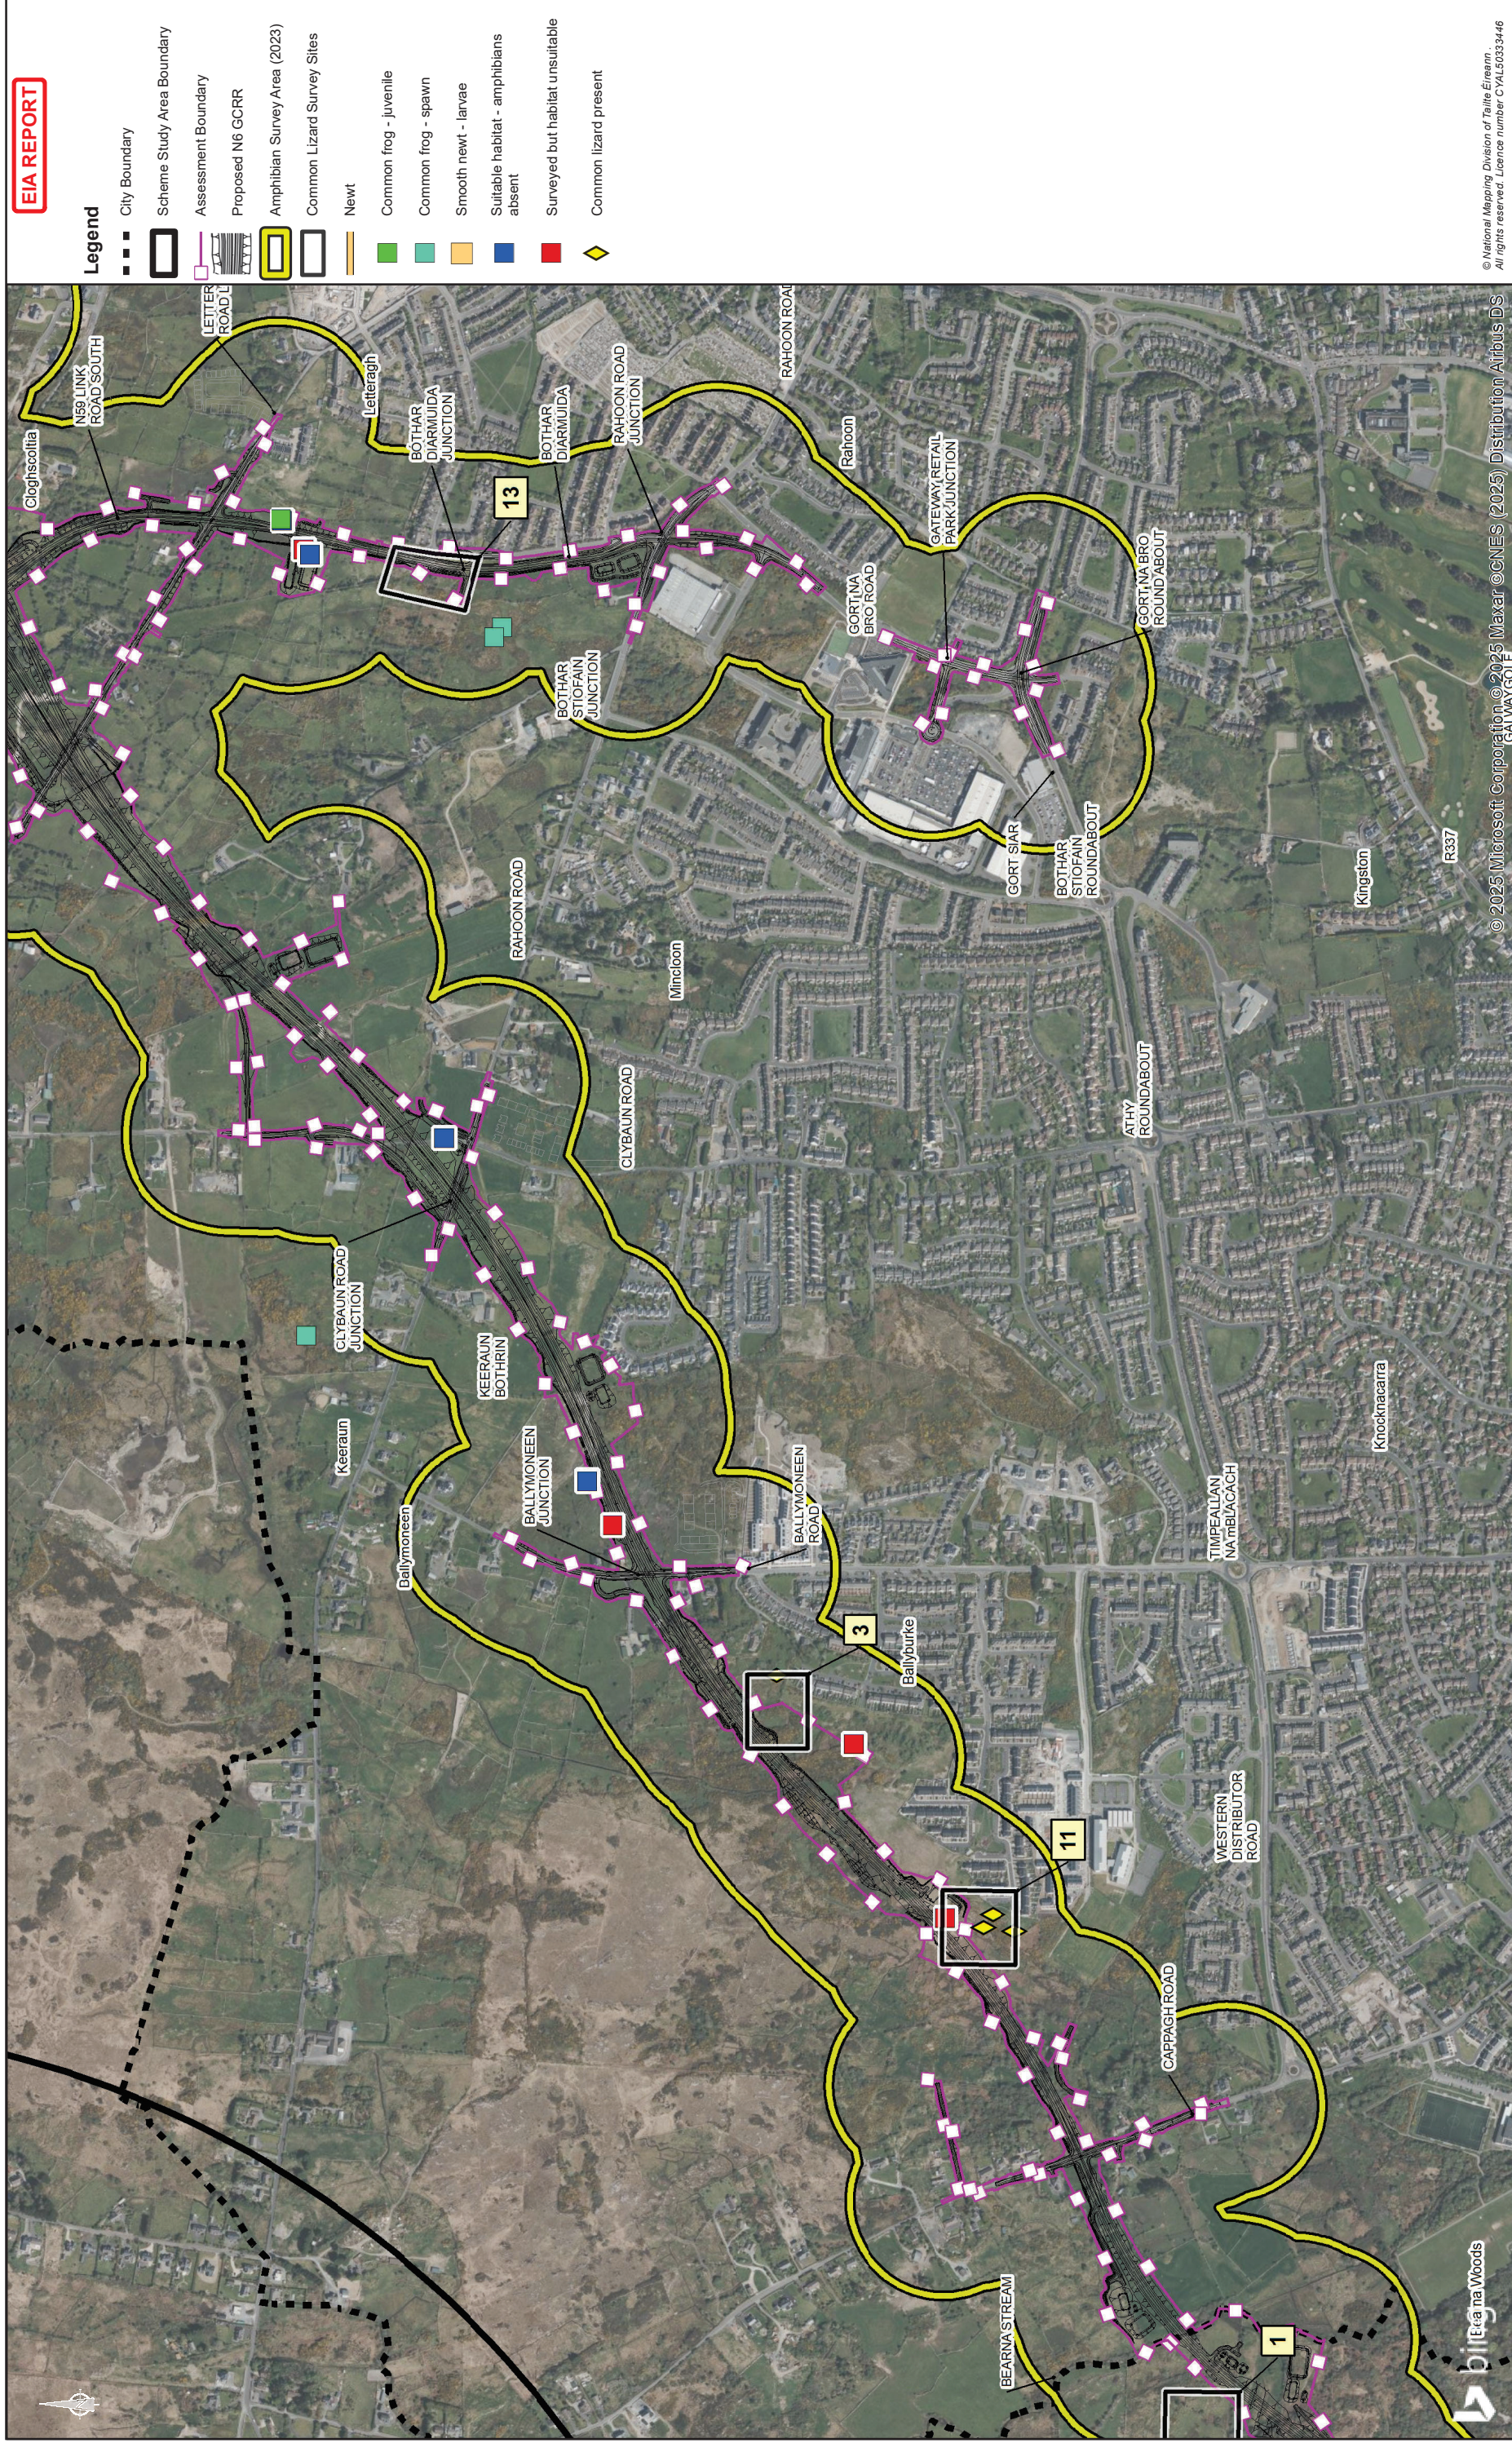

© National Mapping Division of Taitte Éireann .
All rights reserved. Licence number CYAL50333446

Consulant ARUP Tel +353 (0)91 460675 www.N6GalwayCity.ie www.arup.ie Corporate House City East Business Park Ballybrit, Galway, Ireland	Job Title N6 Galway City Ring Road Scale: 1: 10000 @A3 Date: February 2025
--	--


	Key Plan
--	------------------------

Transport Plan Project Ireland 2040 An Roinn Iompair Department of Transport	Comhairle Chiontae na Gaillimhe Galway County Council
--	---

Job Title Amphibian & Reptile Survey Sites and Results (2023) Sheet 2 of 8	Drawing Title Amphibian & Reptile Survey Sites and Results (2023) Sheet 2 of 8
--	--

Job No 233985	Drawing No Figure 8.14.2
---------------------------------	--

Job No 233985	Drawing No Figure 8.14.2
---------------------------------	--

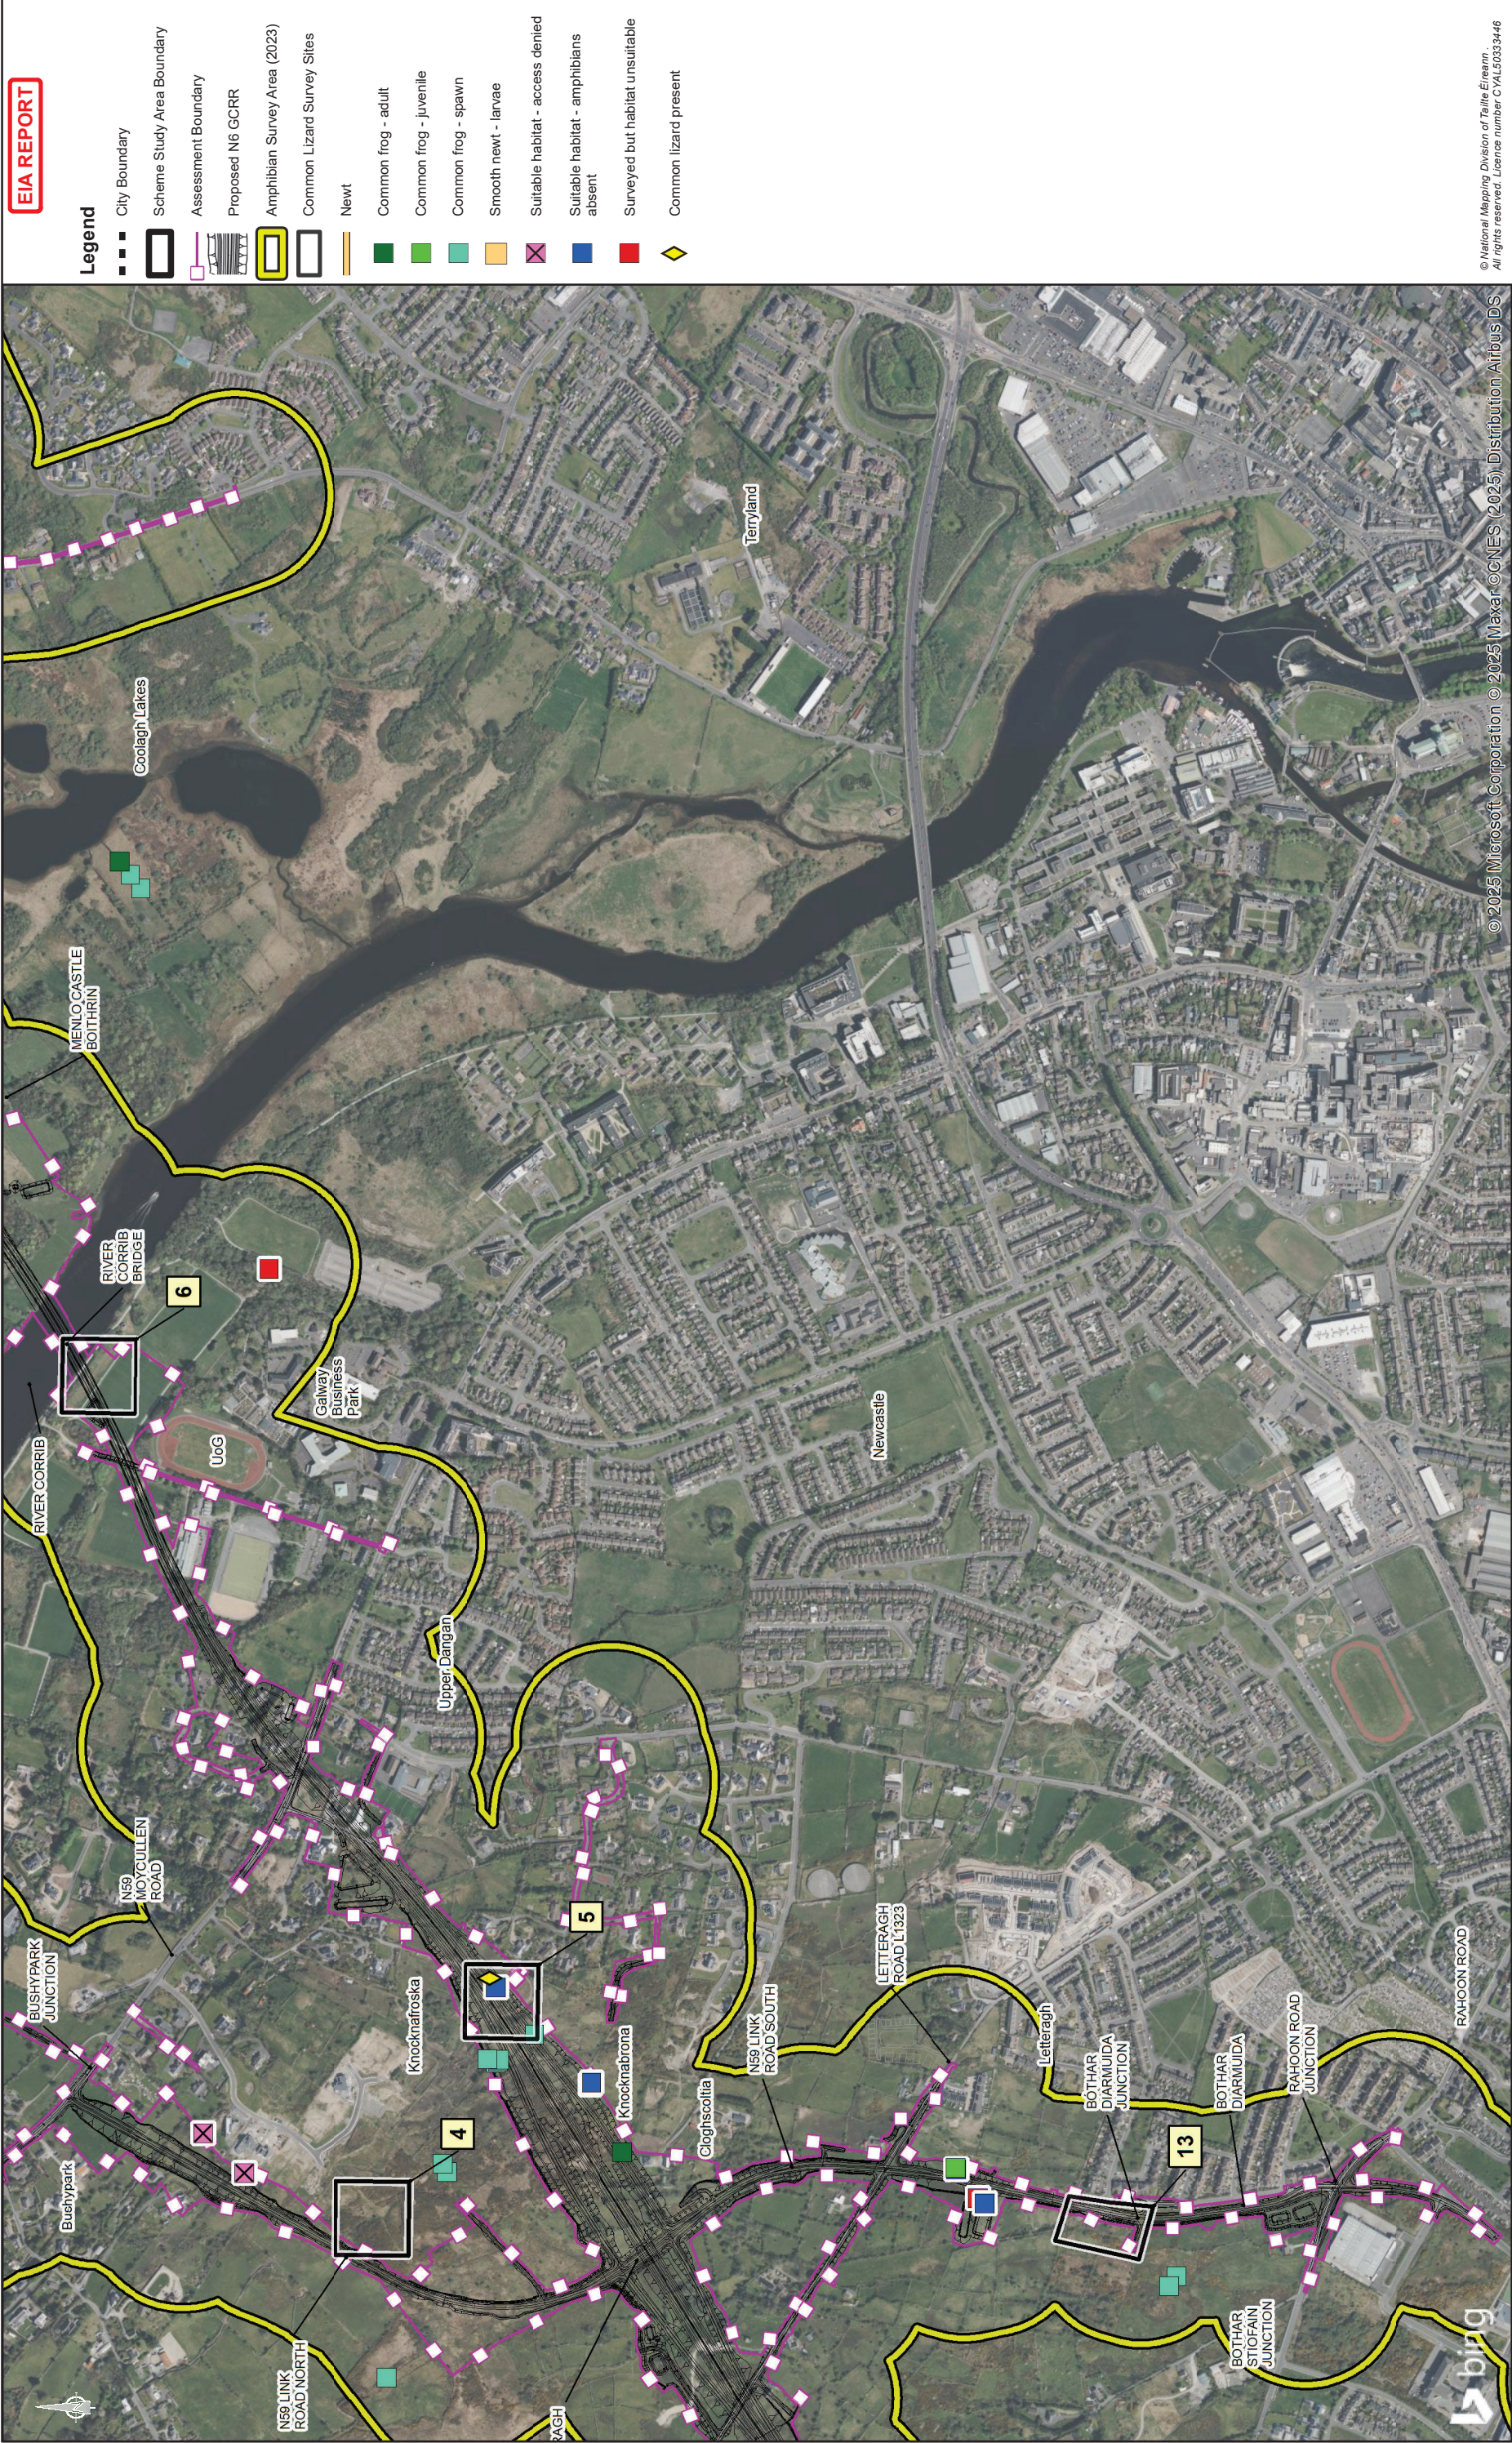

© National Mapping Division of Tairle Éireann
All rights reserved. Licence number C/L50333446

© 2025 Microsoft Corporation © 2025 Maxar © CNES (2025) Distribution Airbus DS

Drawing Title		Drawing Status	
Amphibian & Reptile Survey Sites and Results (2023)		Sheet 3 of 8	
For Information		Drawing No	
Job No	233985	Figure 8.14.3	Issue
Issue	11		11


Job Title		Scale: 1: 10000 @A3	
N6 Galway City Ring Road		Date: February 2025	
Issue	11	By	EC
Date	28/02/2025	AG	EC
Appd		Chkd	MH

Consultant

ARUP

Corporate House
City East Business Park
Ballynit, Galway, Ireland

Tel: +353 (0)91 460675
www.arup.ie

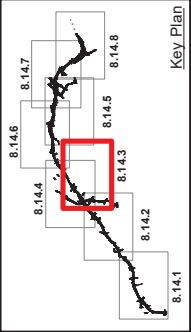

Clients


An tAonán Impairt
Department of Transport

2040

Galway City
Transport Project

Comhairle Chontae na Galille
Galway County Council

TII
Transport Infrastructure Ireland

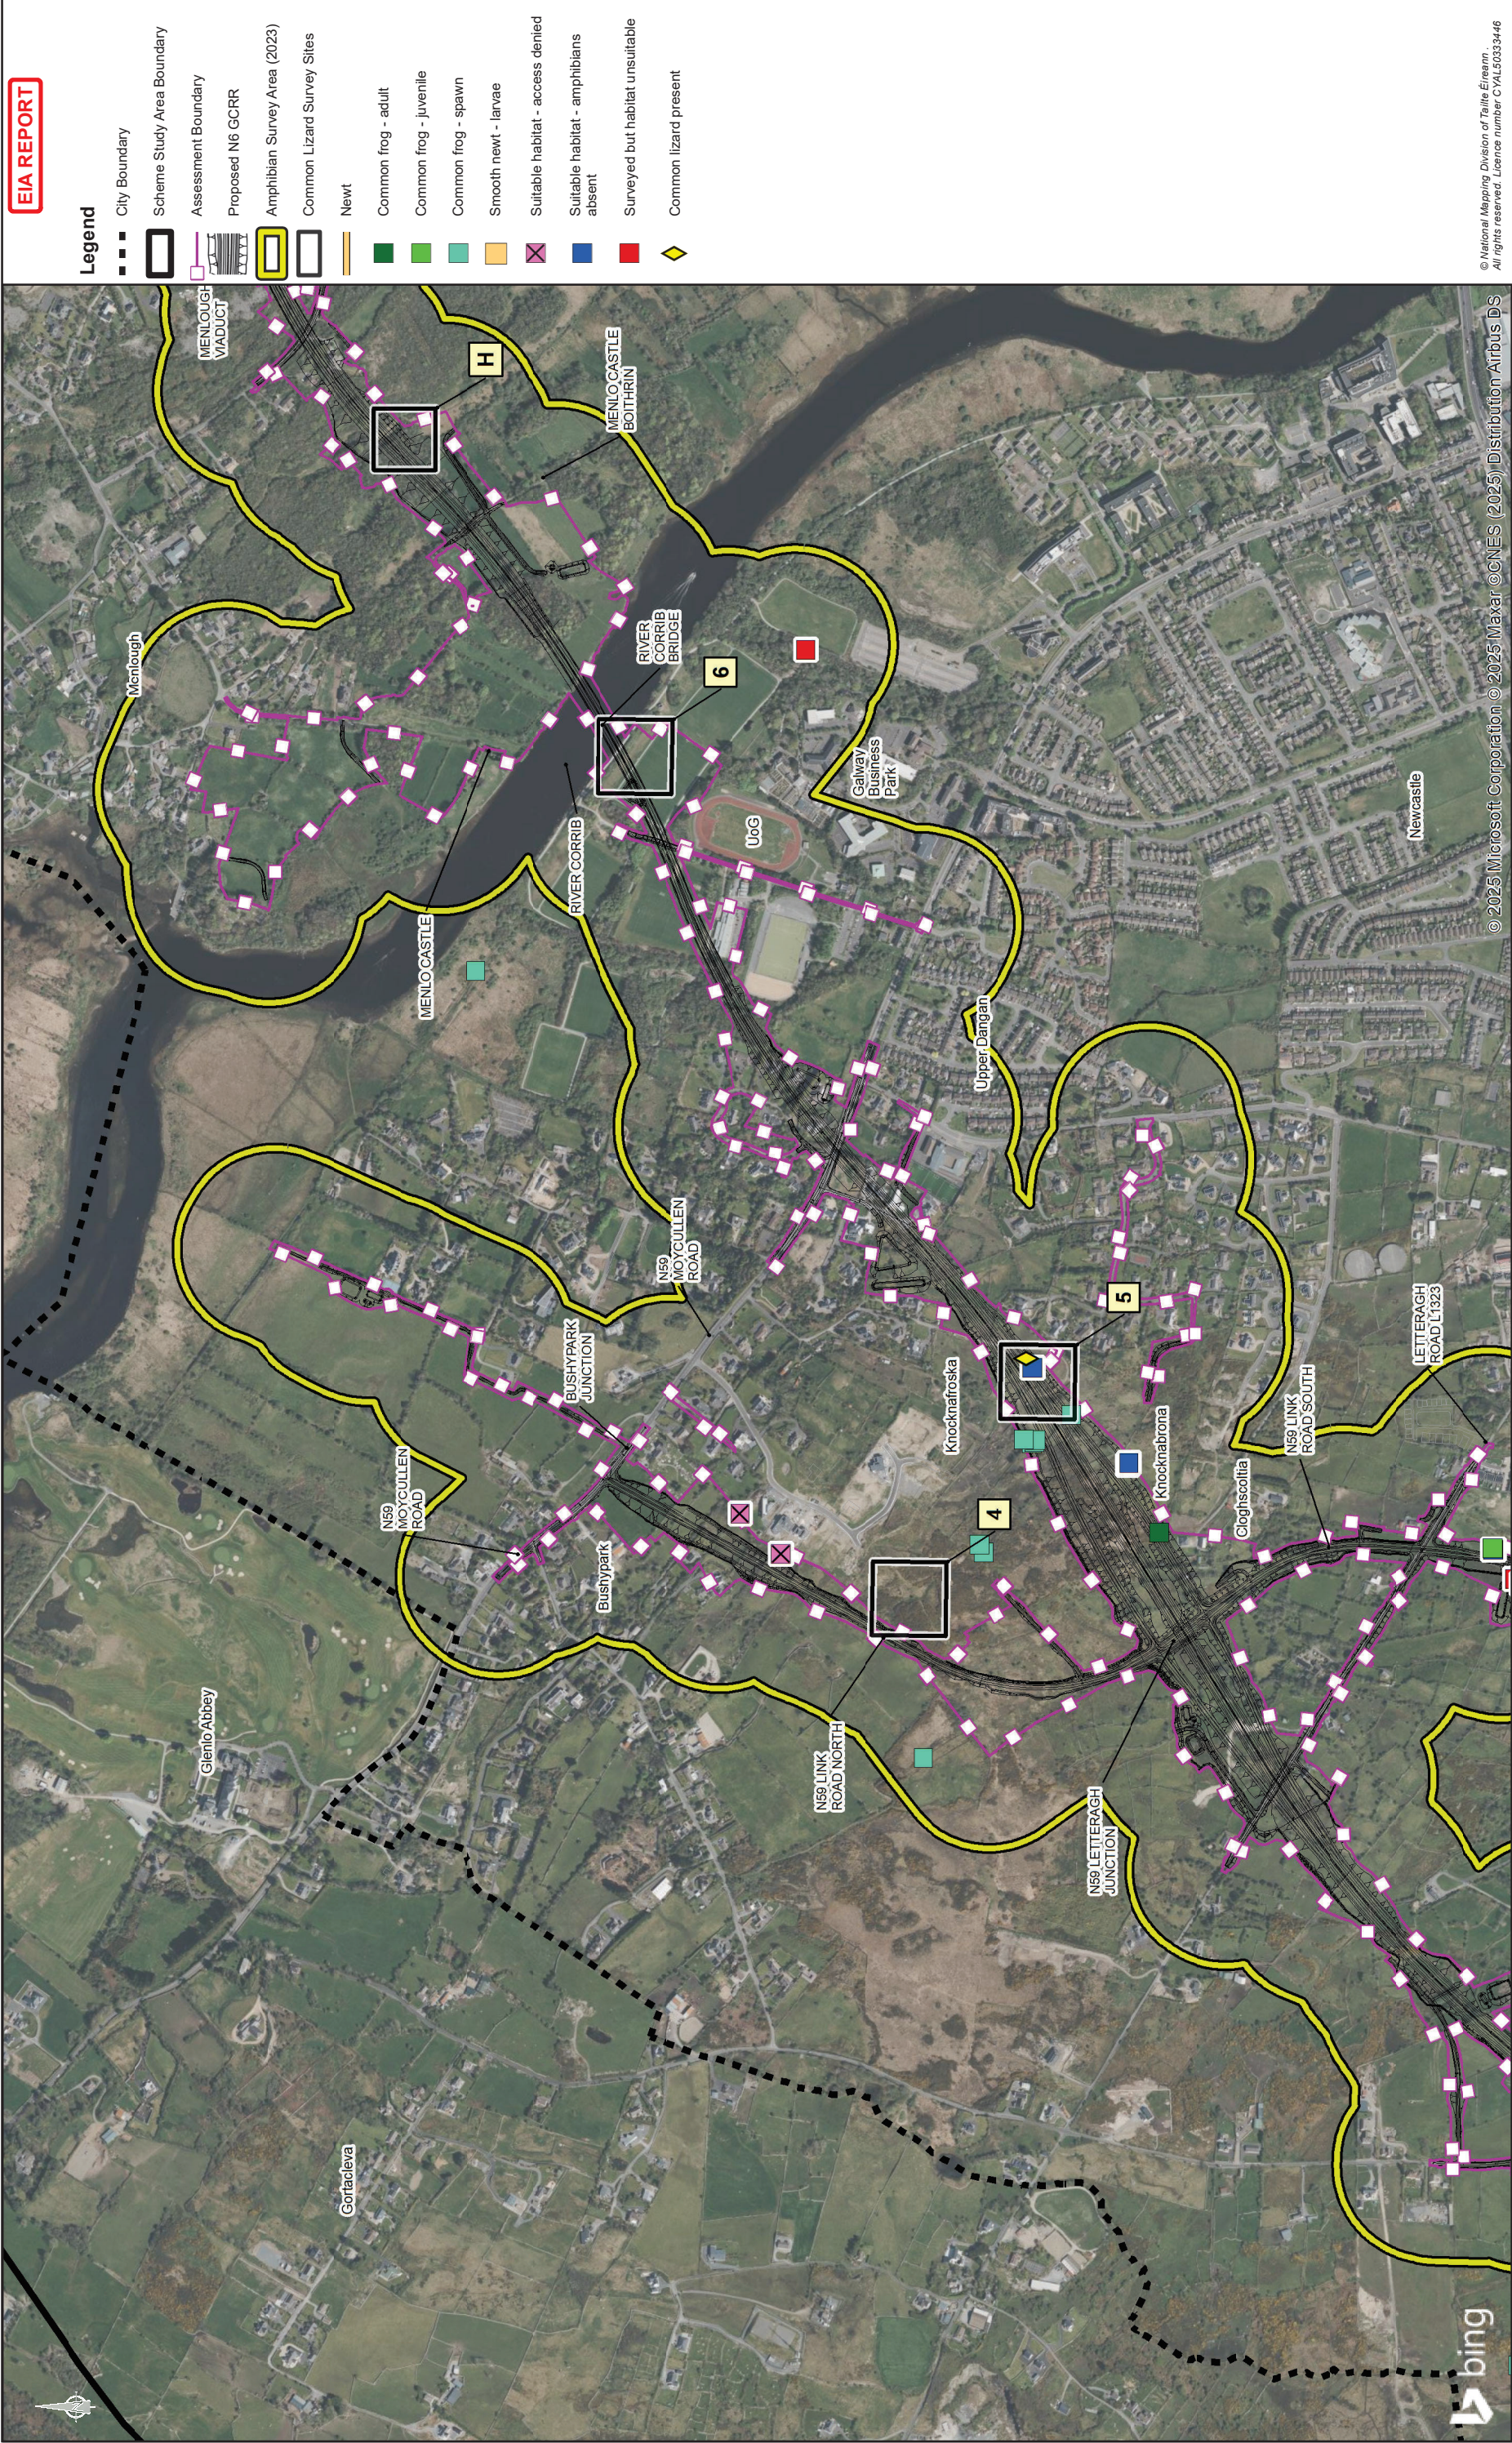

EIA REPORT

Legend

- City Boundary
- Scheme Study Area Boundary
- Assessment Boundary
- Proposed N6 GCRR
- Amphibian Survey Area (2023)
- Common Lizard Survey Sites
- Newt
- Common frog - adult
- Common frog - juvenile
- Common frog - spawn
- Smooth newt - larvae
- Suitable habitat - access denied
- Suitable habitat - amphibians absent
- Surveyed but habitat unsuitable
- Common lizard present

© National Mapping Division of Tairle Éireann
All rights reserved. Licence number C/L50333446

Drawing Title		Drawing Status		Job No		Drawing No		Issue	
Amphibian & Reptile Survey Sites and Results (2023)		Sheet 4 of 8		233985		Figure 8.14.4		11	
For Information		Date		By		Chkd		Appd	
11		28/02/2025		AG		EC		MH	


Job Title		Scale:		Date:	
N6 Galway City Ring Road		1: 10000 @ A3		February 2025	

Consultant

ARUP

Tel: +353 (0)91 460675
www.arup.ie

Corporate House
City East Business Park
Ballyart, Galway, Ireland

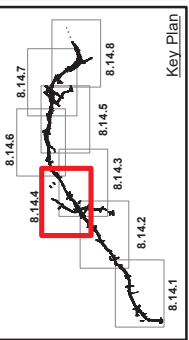

Clients


An tAonán Iompar
Department of Transport

2040

Galway City
Transport Project

Comhairle Chontae na Galille
Galway County Council

TII
Transport Infrastructure Ireland

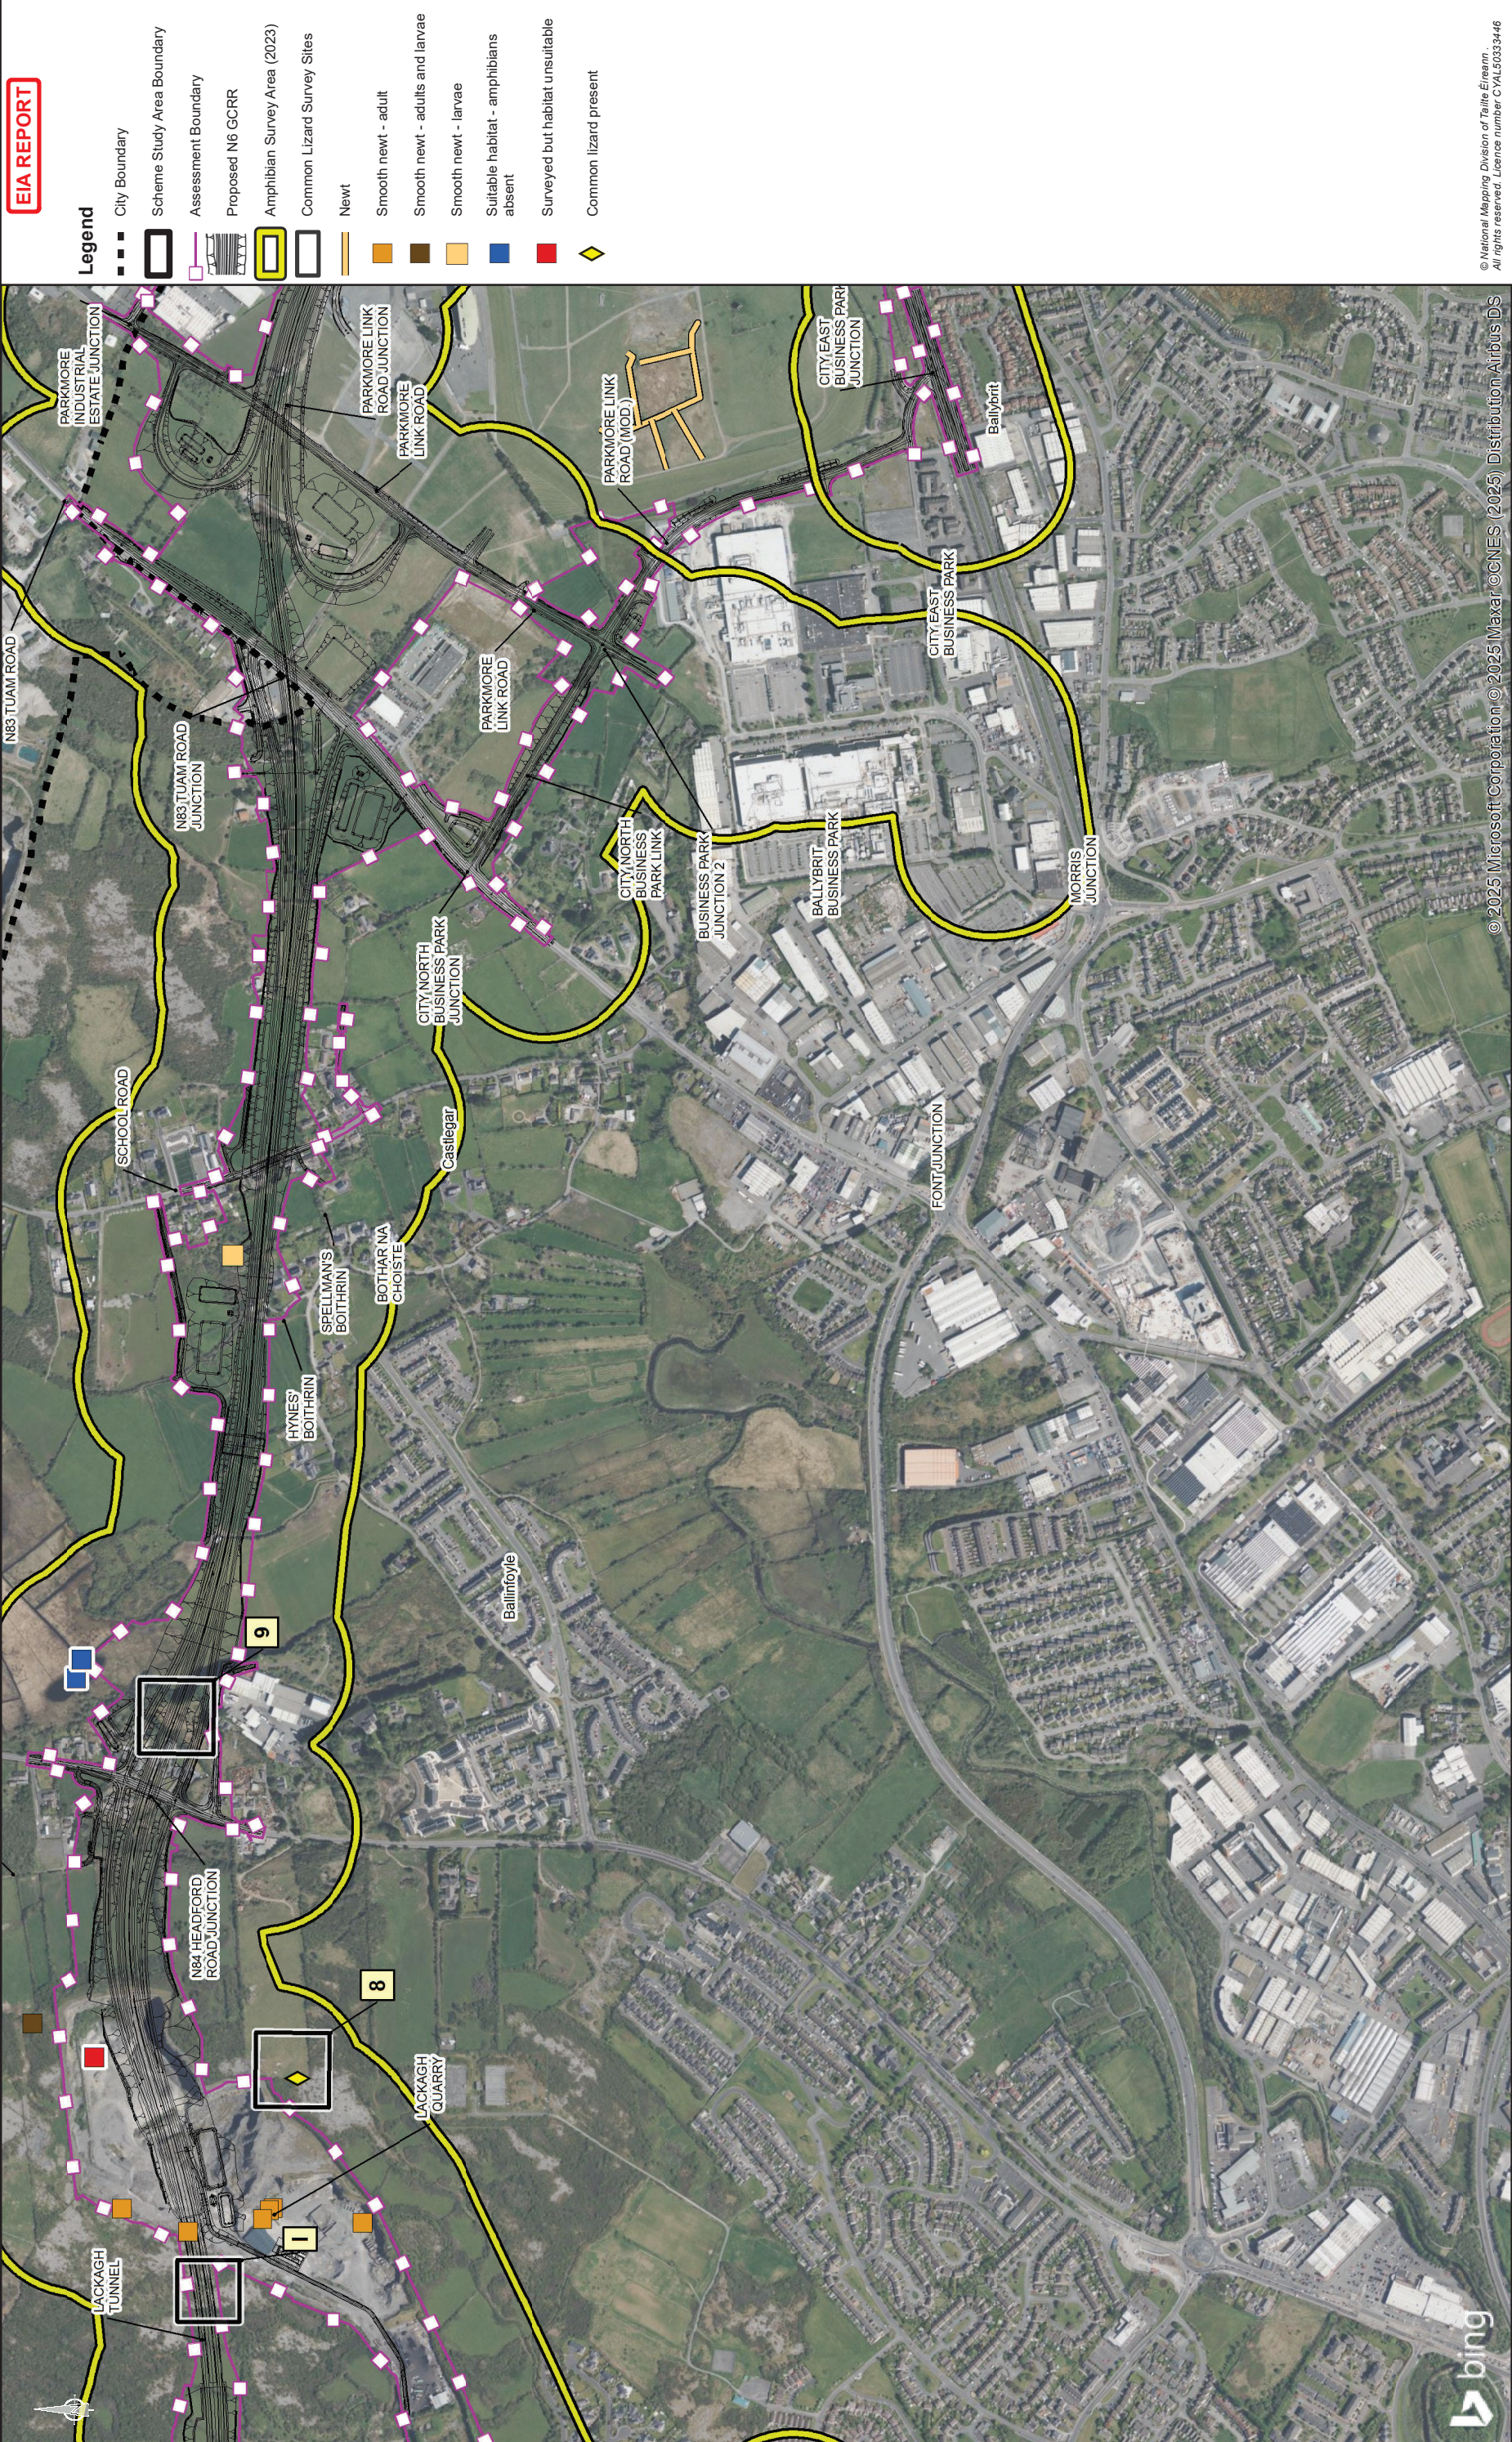

© National Mapping Division of Tairle Éireann
All rights reserved. Licence number C/L5033446

© 2025 Microsoft Corporation © 2025 Maxar © CNES (2025) Distribution Airbus DS

Consultant

Job Title
N6 Galway City Ring Road

Scale: 1: 10000 @A3
Date: February 2025

Key Plan

Drawing Title
Amphibian & Reptile Survey
Sites and Results (2023)
Sheet 5 of 8


Drawing Status
For Information

Job No
233985

Drawing No
Figure 8.14.5

Issue
11



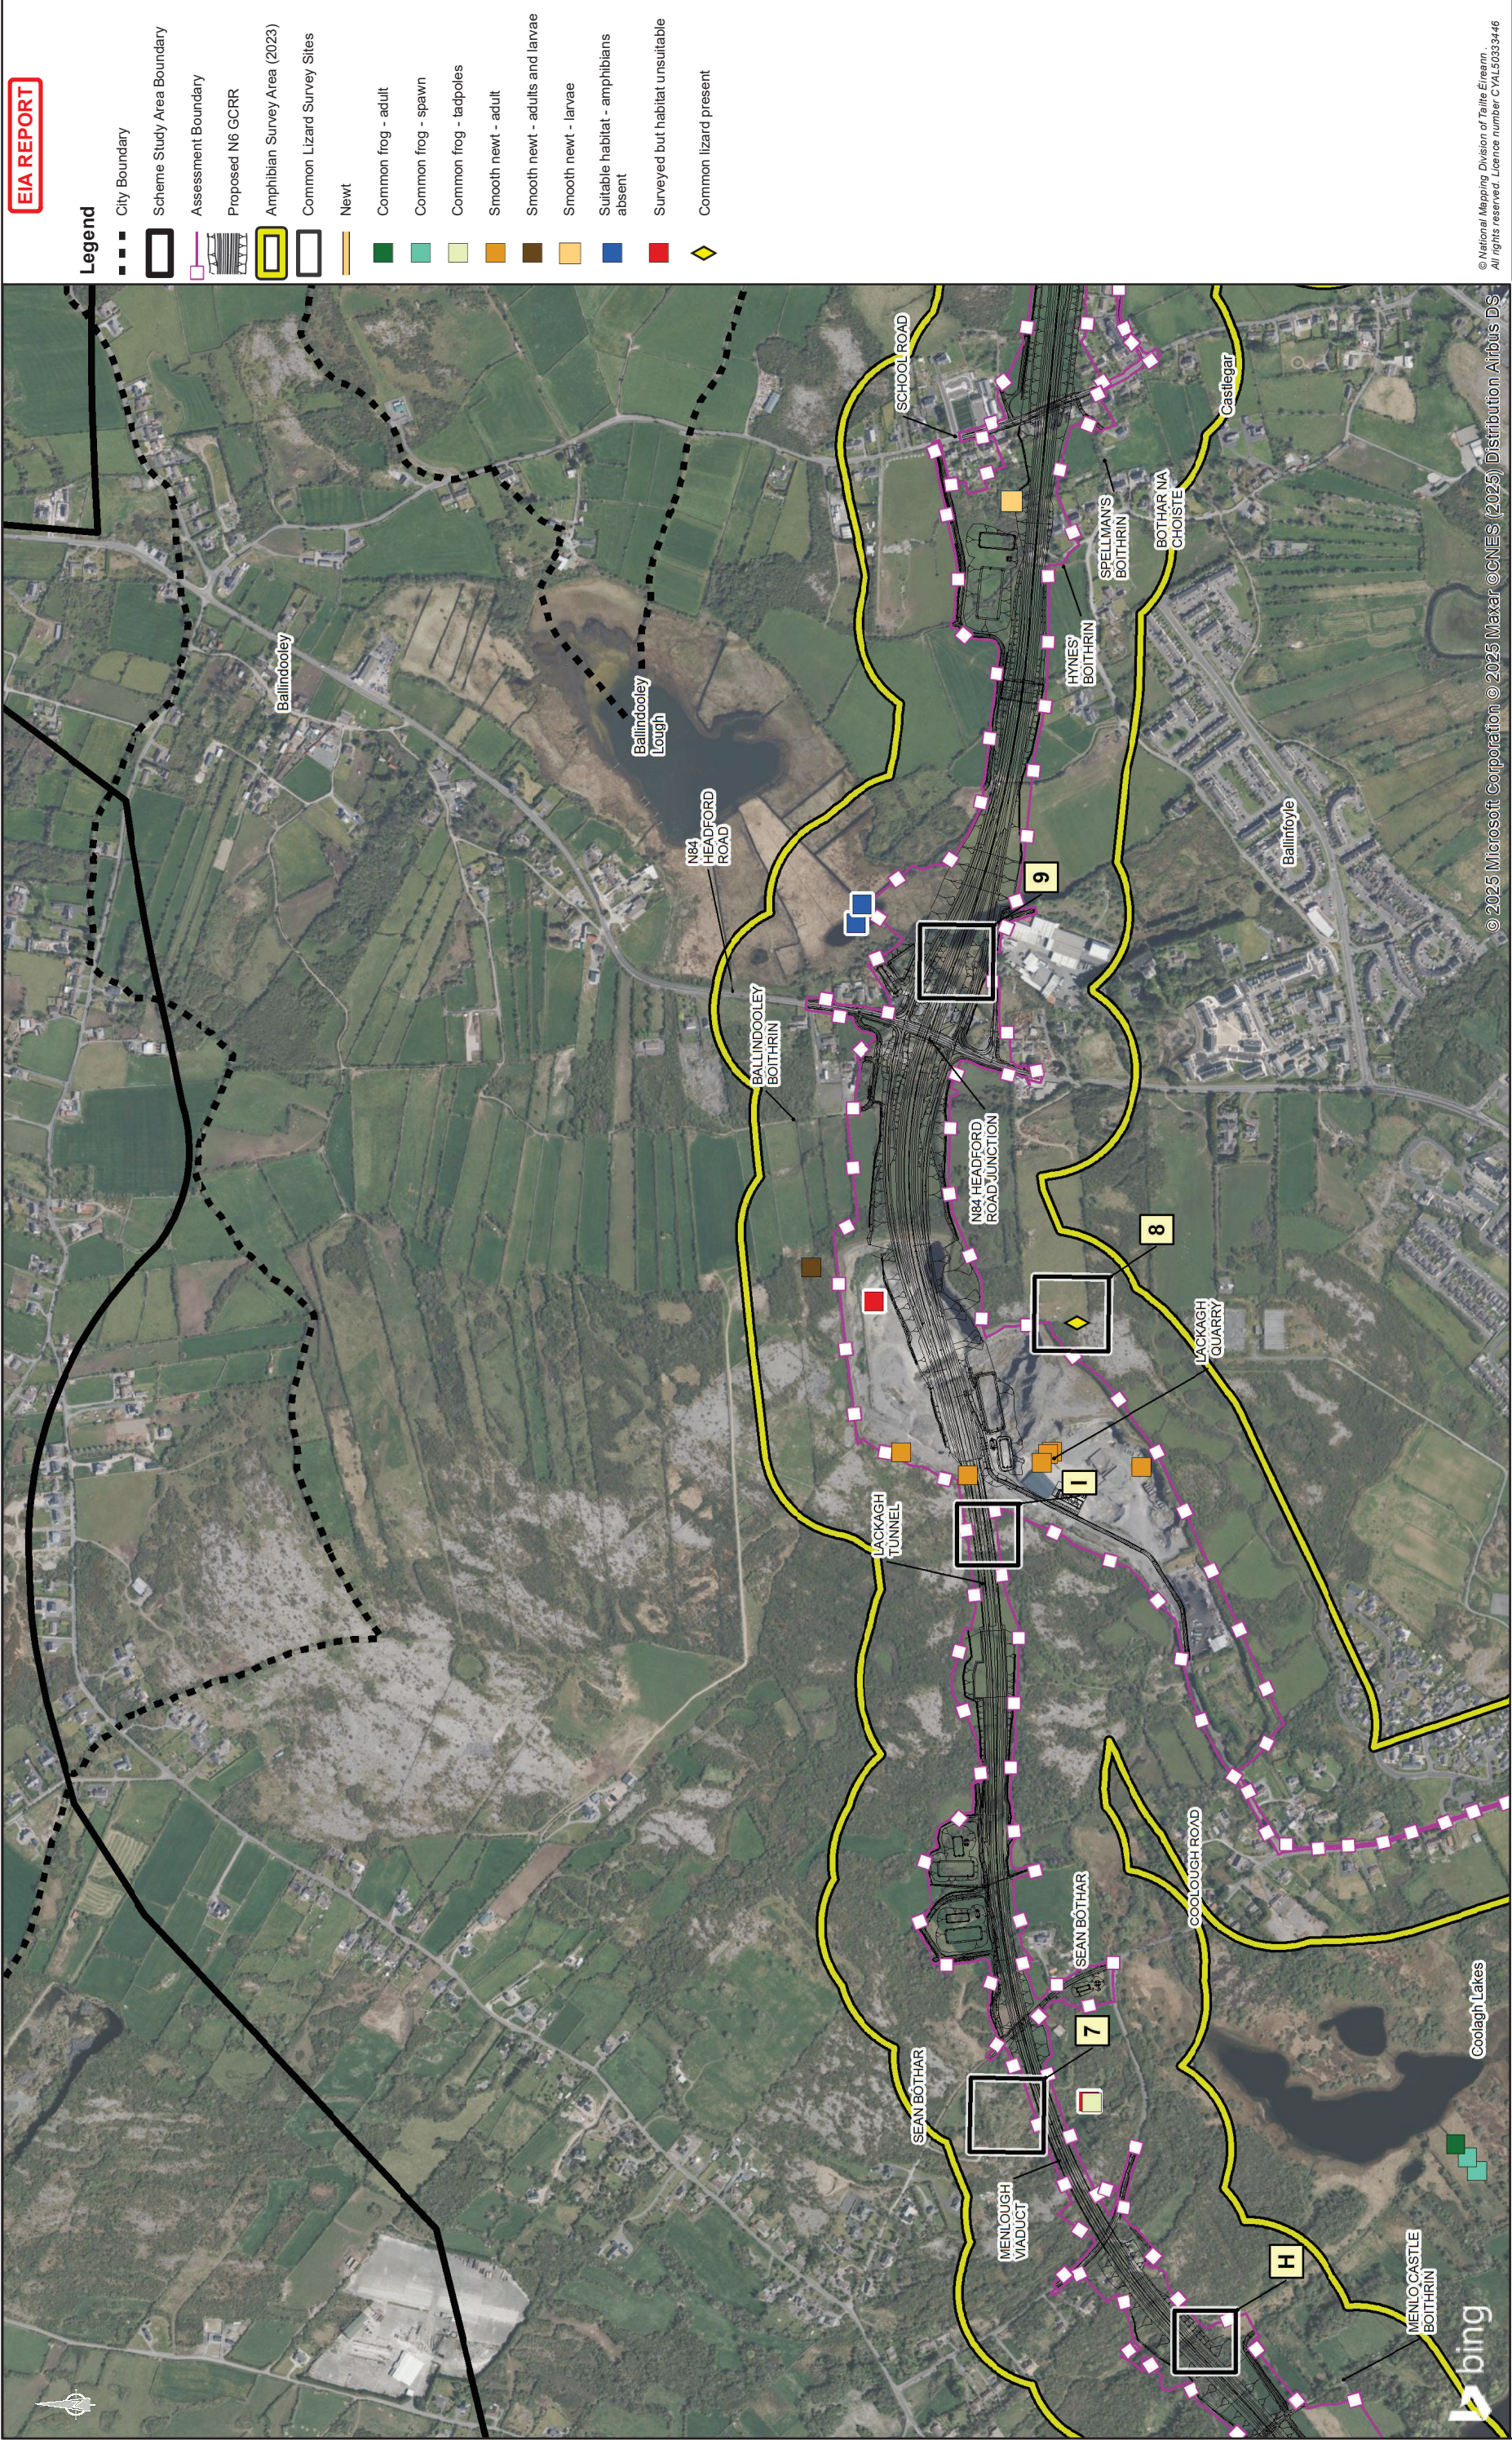

EIA REPORT

Legend

- City Boundary
- Scheme Study Area Boundary
- Assessment Boundary
- Proposed N6 GCRR
- Amphibian Survey Area (2023)
- Common Lizard Survey Sites
- Newt
- Common frog - adult
- Common frog - spawn
- Common frog - tadpoles
- Smooth newt - adult
- Smooth newt - adults and larvae
- Smooth newt - larvae
- Suitable habitat - amphibians absent
- Surveyed but habitat unsuitable
- Common lizard present

© National Mapping Division of Tairle Éireann
All rights reserved. Licence number CYL50333446

Drawing Title			
Amphibian & Reptile Survey Sites and Results (2023)			
Sheet 6 of 8			
Drawing Status			
For Information			
Job No	Drawing No	Issue	
233985	Figure 8.14.6	11	


Job Title			
N6 Galway City Ring Road			
Scale: 1: 10000 @A3			
Date: February 2025			
Issue	Date	By	Appd
11	28/02/2025	AG	EC
			MH

Consultant

ARUP

Tel: +353 (0)91 460675
www.arup.ie

Corporate House
City East Business Park
Ballynt, Galway, Ireland

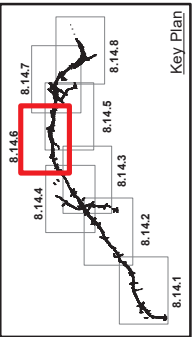

Clients

An tAonamh
Department of Transport

2040

Galway City
Transport Project

Galway County Council

Galway City Council



EIA REPORT

Legend

- City Boundary
- Scheme Study Area Boundary
- Assessment Boundary
- Proposed N6 GCR
- Amphibian Survey Area (2023)
- Common Lizard Survey Sites
- Newt
- Smooth newt - larvae
- Common lizard present

© National Mapping Division of Taithe Éireann
All rights reserved. Licence number CYL50333446


Job Title
N6 Galway City Ring Road

Consultant

ARUP

Tel: +353 (0)91 460675
www.arup.ie

Corporate House
City East Business Park
Ballybrit, Galway, Ireland

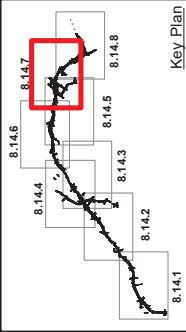

Clients

An tAonán Iompair
Department of Transport

2040
Hundredth Anniversary
Project Ireland


Galway City
Transport Project

Galway County Council

Comhairle Chontae na Galille
Galway County Council

Drawing Title		Drawing Status	
Amphibian & Reptile Survey Sites and Results (2023)		For Information	
Sheet 7 of 8		Figure 8.14.7	
Job No	Drawing No	Issue	Issue
233985	Figure 8.14.7	11	11

Issue	Date	By	Chkd	Appd
11	28/02/2025	AG	EC	MH

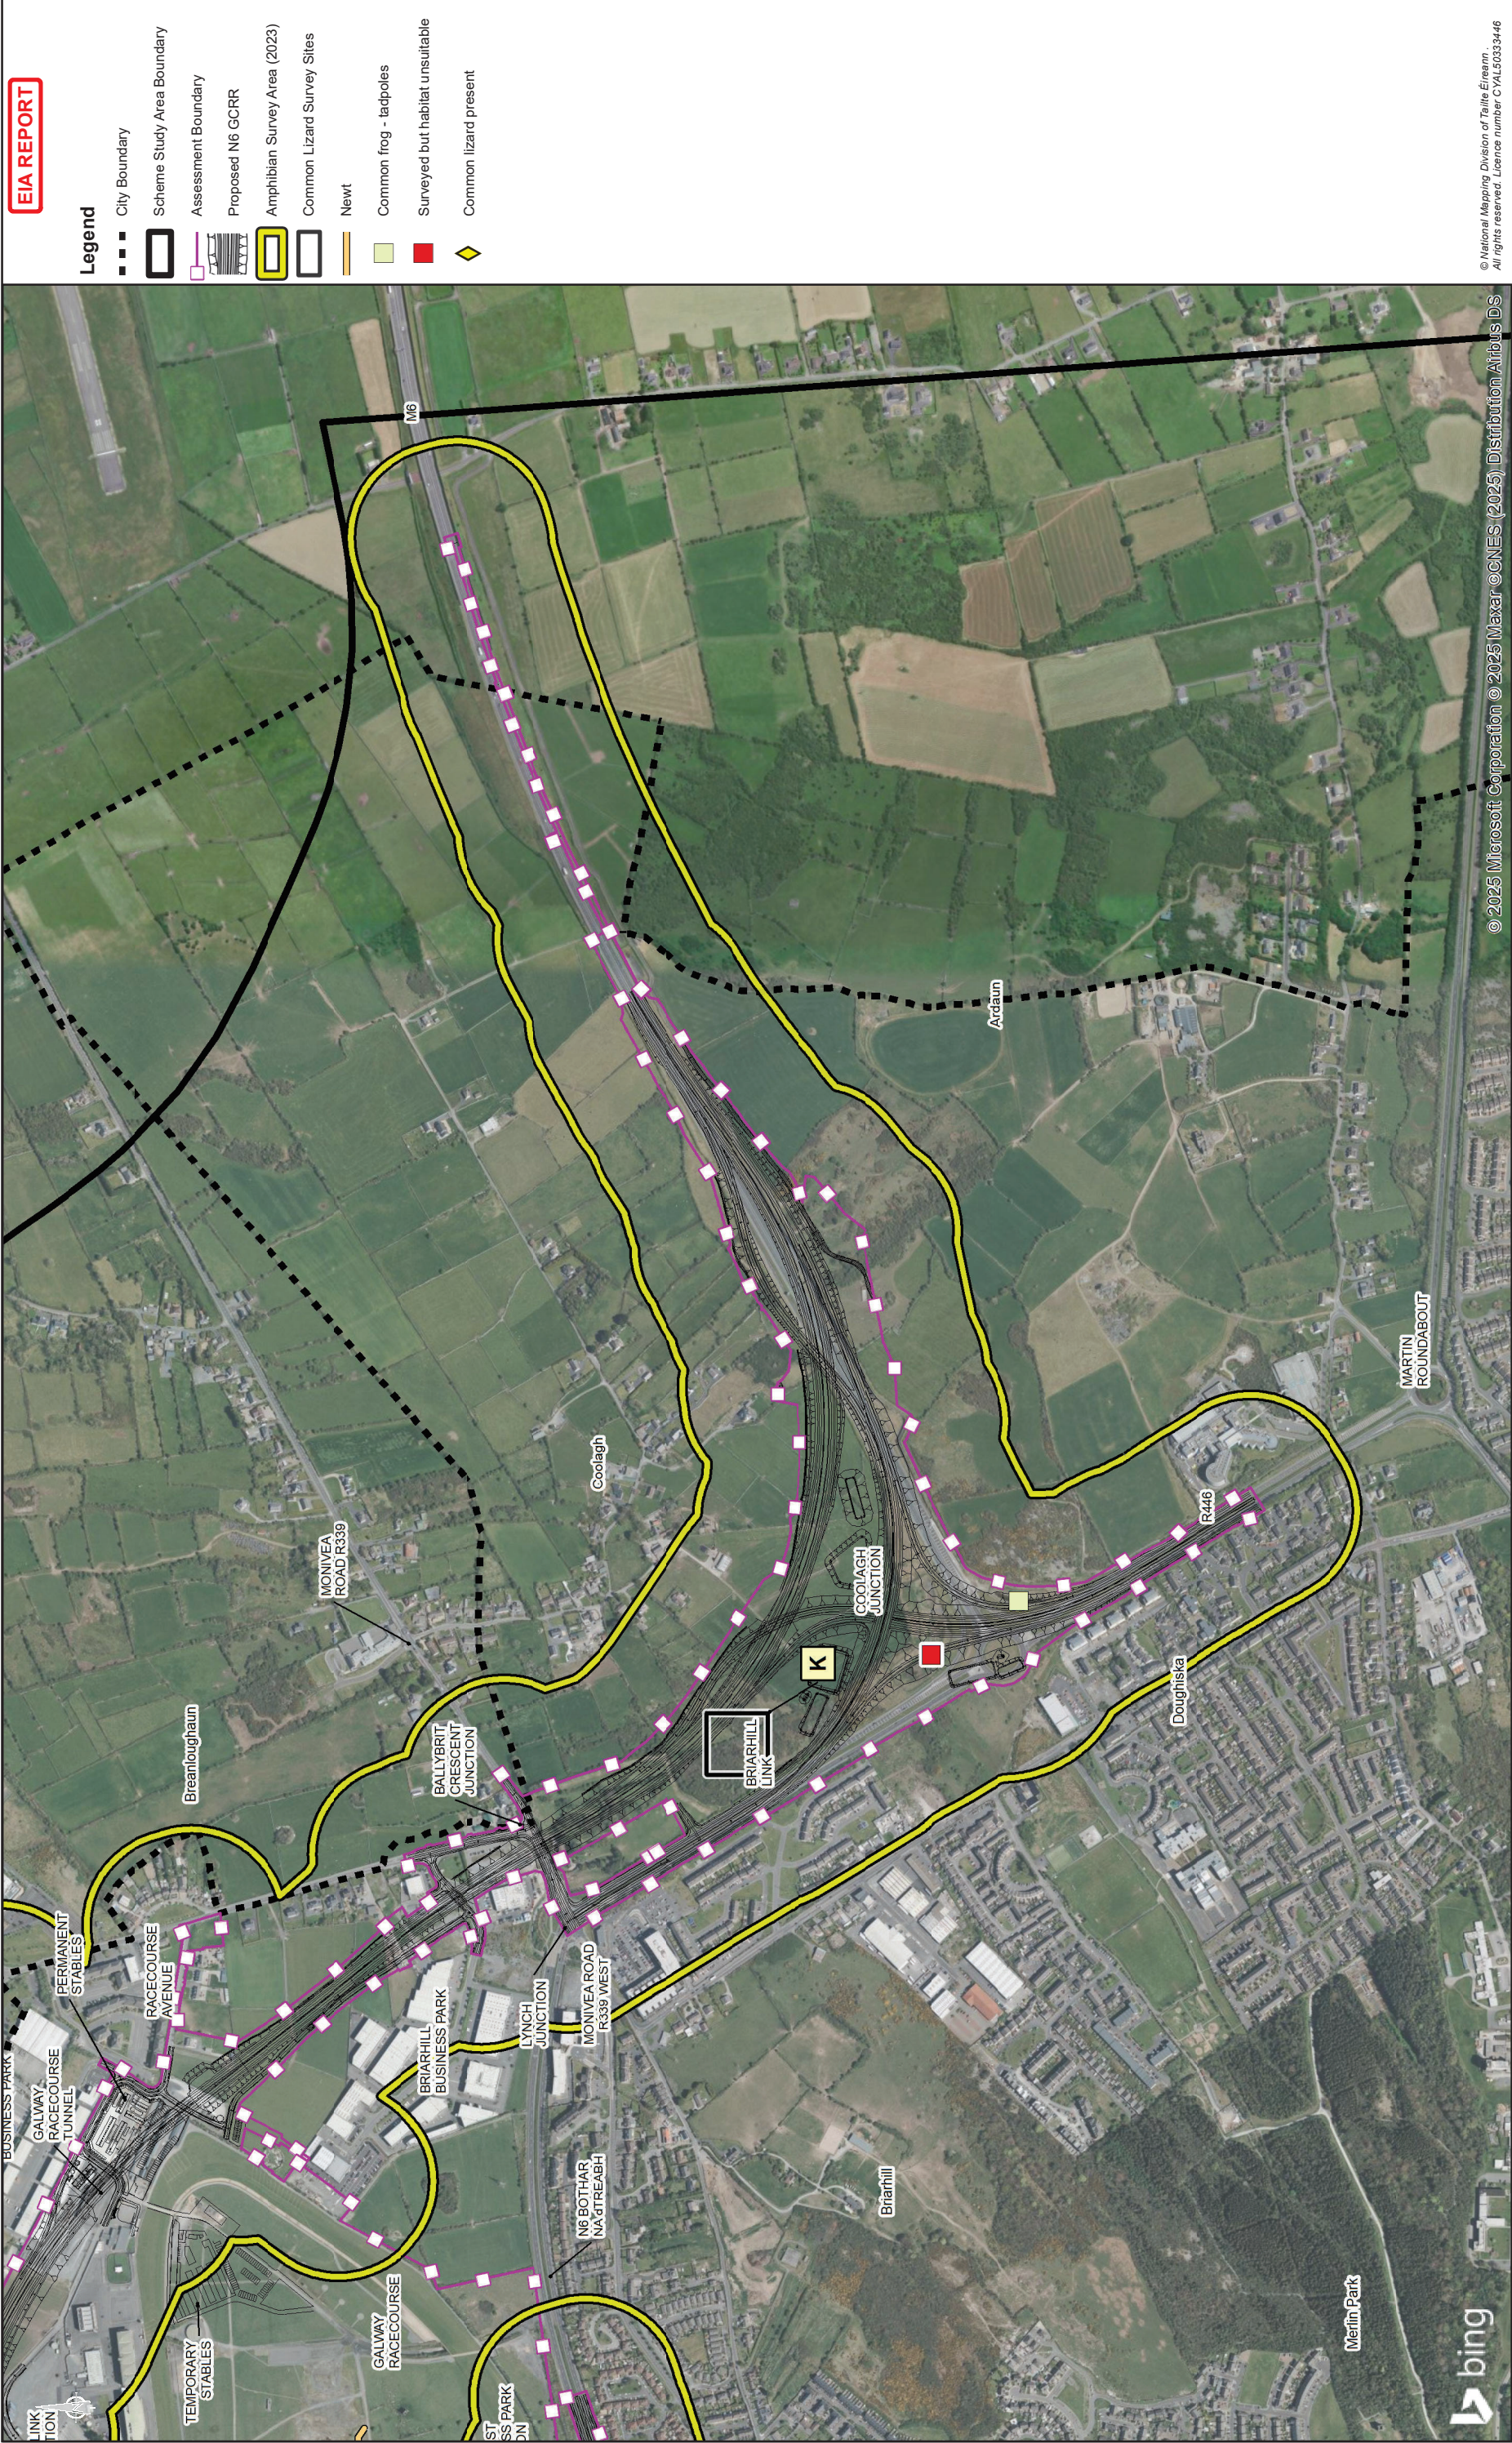

EIA REPORT

- Legend**
- City Boundary
 - Scheme Study Area Boundary
 - Assessment Boundary
 - Proposed N6 GCRR
 - Amphibian Survey Area (2023)
 - Common Lizard Survey Sites
 - Newt
 - Common frog - tadpoles
 - Surveyed but habitat unsuitable
 - Common lizard present

© National Mapping Division of Tairle Éireann
All rights reserved. Licence number CXL5033446

Drawing Title			
Amphibian & Reptile Survey Sites and Results (2023)			
Sheet 8 of 8			
Drawing Status			
For Information			
Job No	Drawing No	Issue	
233985	Figure 8.14.8	11	


Job Title			
N6 Galway City Ring Road			
Scale: 1: 10000 @A3			
Date: February 2025			

Consultant

ARUP

Tel: +353 (0)91 460675
www.arup.ie

Corporate House
City East Business Park
Ballynit, Galway, Ireland

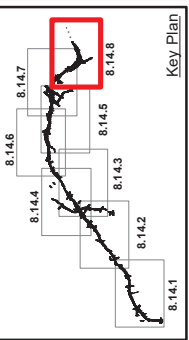

Clients

An tAonán Impair
Department of Transport

2040

Galway City
Transport Project

Galway County Council

Galway City Council