



EIA REPORT

Legend

- | | |
|---|--|
|  | City Boundary |
|  | Scheme Study Area Boundary |
|  | Assessment Boundary |
|  | Proposed N6 GCRR |
|  | Amphibian Survey Study Area |
|  | Reptile Survey Sites |
|  | Common frog present - adult |
|  | Common frog present - adult and tadpoles |
|  | No amphibians recorded |
|  | Common frog present - adult |
|  | Common frog present - tadpoles |
|  | No amphibians recorded |
|  | Smooth newt present |
|  | Common Lizard Recorded |

© National Mapping Division of Tailte Éireann.
All rights reserved. Licence number CYAL50333446



Consultant

Corporate House
City East Business Park
Ballyritz, Galway, Ireland
www.arup.ie

Tel +353 (0)91 460675
www.NGalwayCity.ie

Job Title

N6 Galway City Ring Road

Scale: 1: 10000 @A3

Date: February 2025

Issue No

Figure 8.15.1

Job No

233985

Drawing Title

Amphibian & Reptile Survey,
Sites and Results (2014 - 2018)
Sheet 1 of 6

Issue

11

Drawing No

Figure 8.15.1

By

AG

Issue

28/02/2025

Chkd

EC


Appd

MH

For Information

Drawing Status

For Information

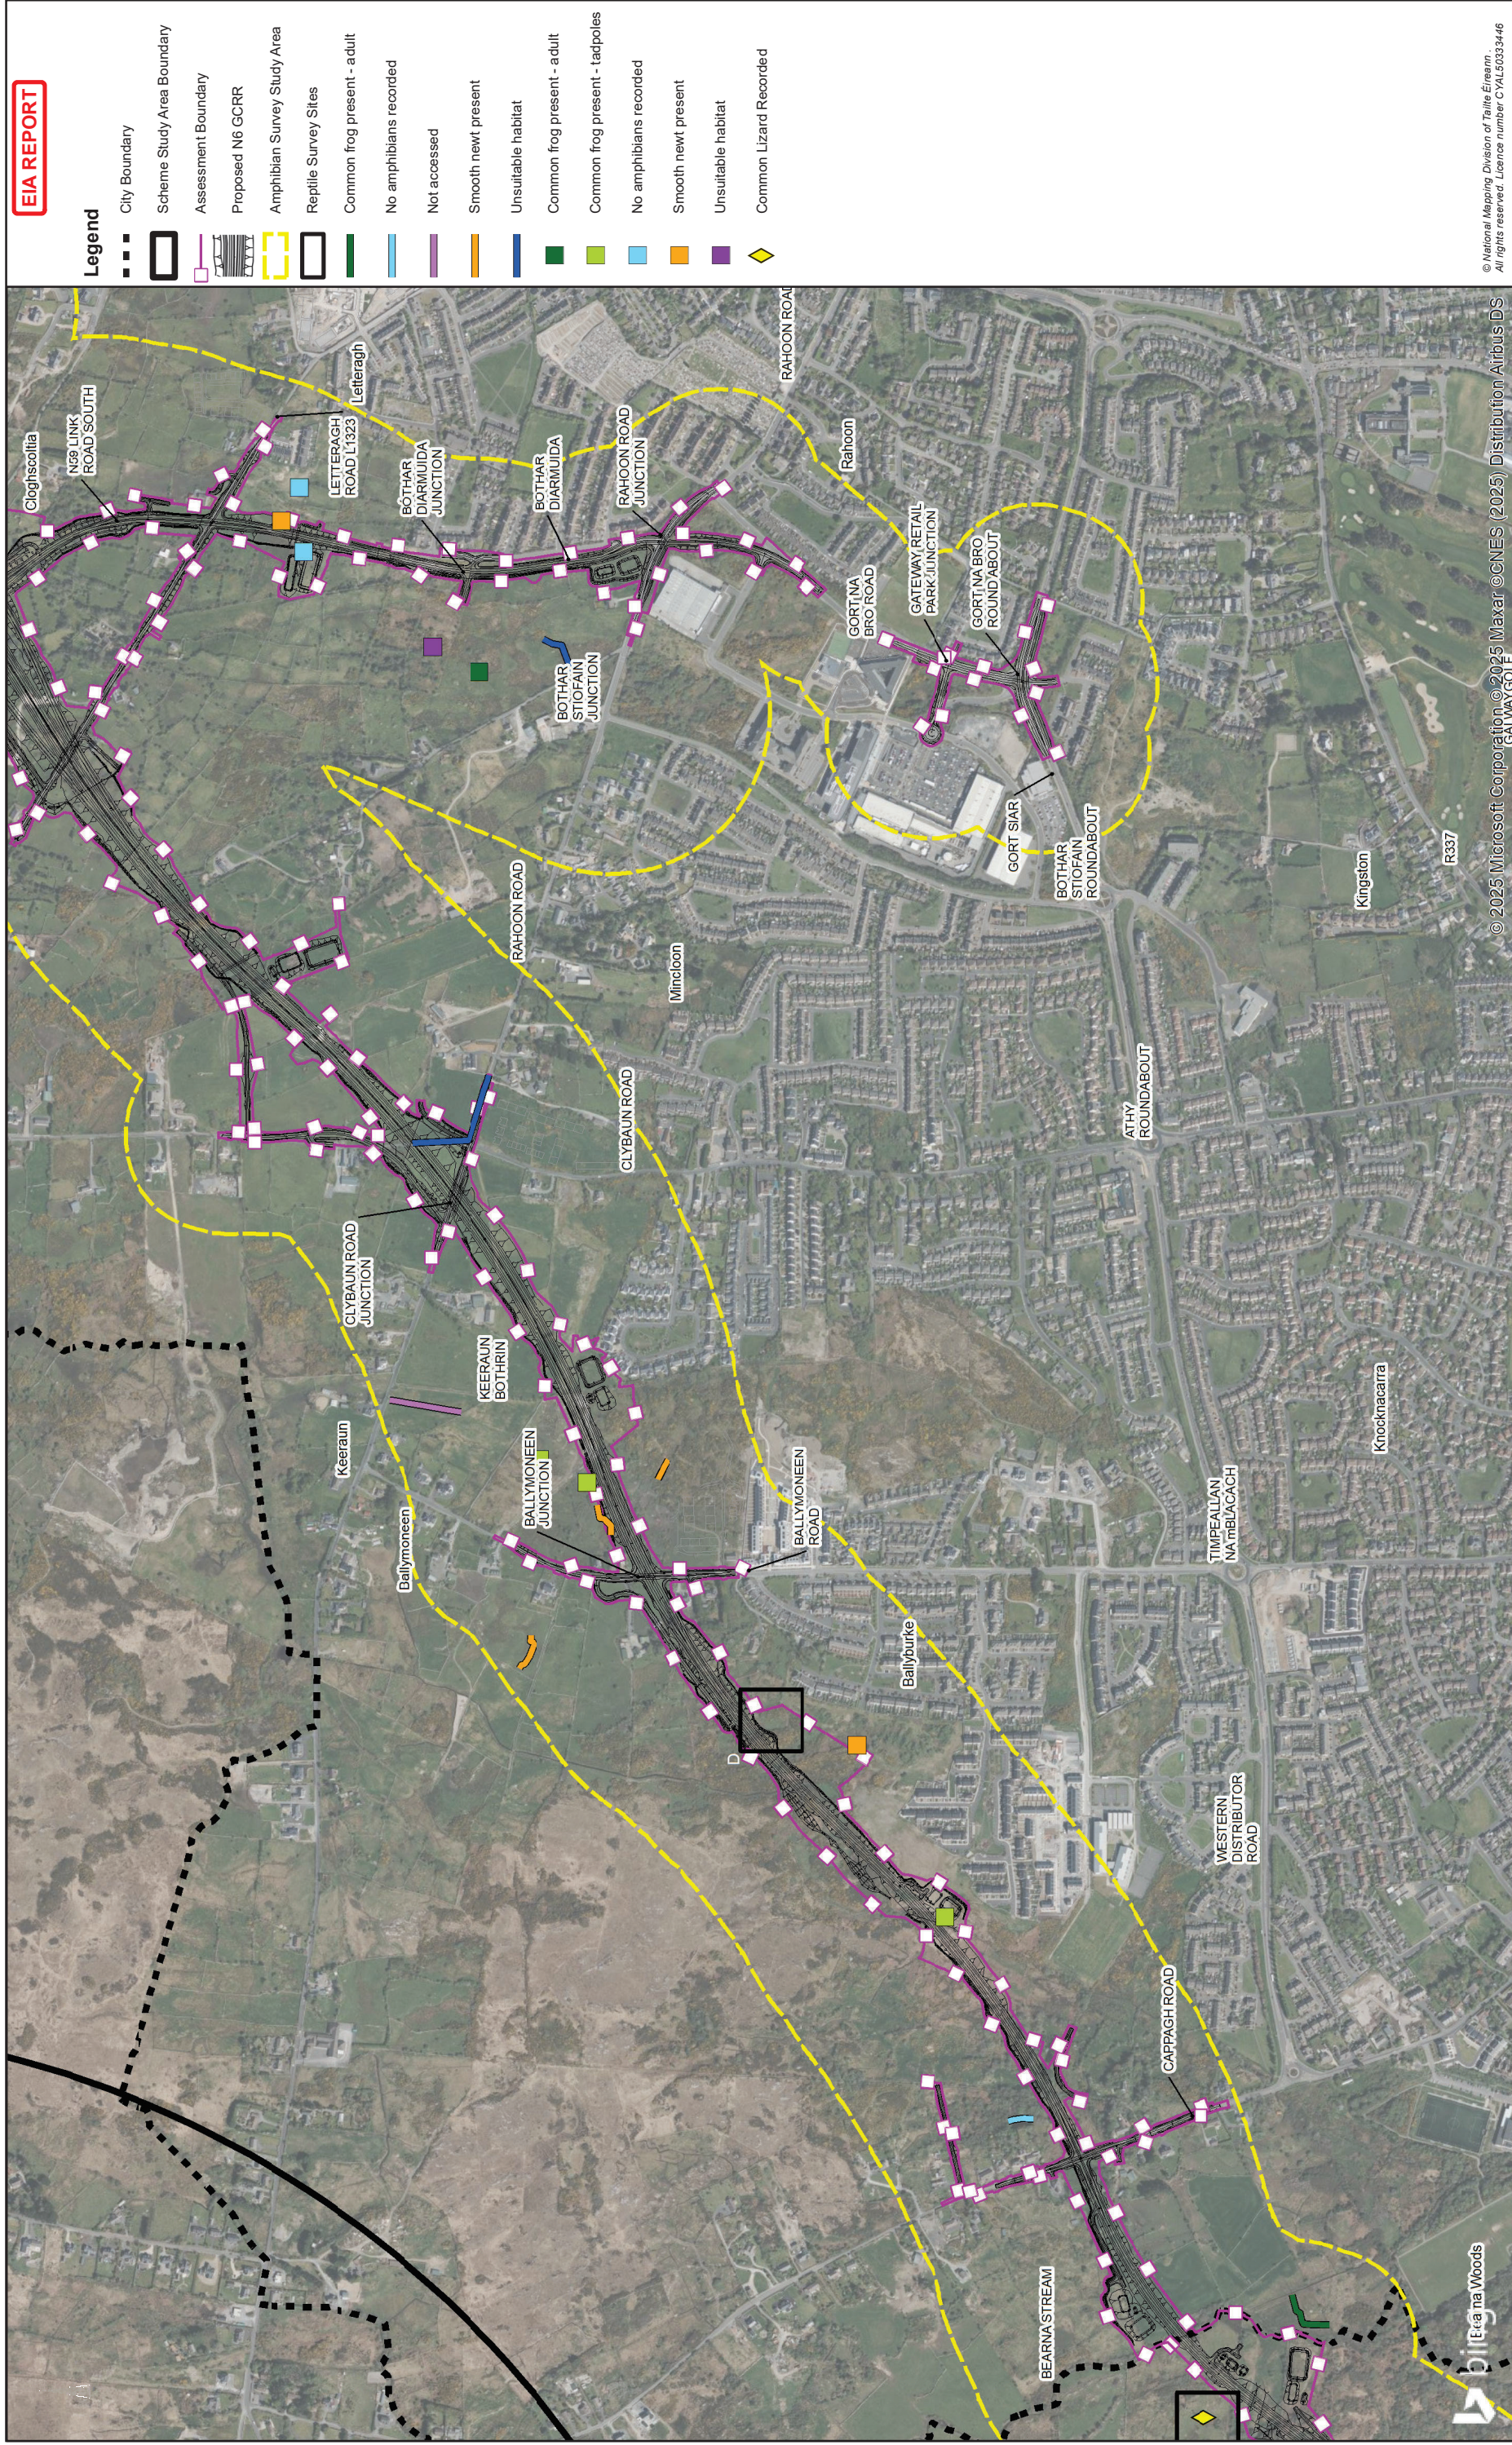

© National Mapping Division of Tailte Éireann.
All rights reserved. Licence number CYAL50333446



Gallilweh
 An Roinn Iompair
 Department of Transport

Comhairle Chontae na Gaillimhe
 Galway County Council



N6
 Na h-Éireann
 National
 Transport Project

TIU
 Transport Infrastructure Unit
 Galway City
 Transport Project



Key Plan

Consultant

ARUP

Tel: +353 (0)91 480675
 www.NGalwayCity.ie
 www.arup.ie


Corporate House
 City Business Park
 Ballybrat, Galway, Ireland

Job Title

N6 Galway City Ring Road

Scale: 1: 10000 @A3

Date: February 2025

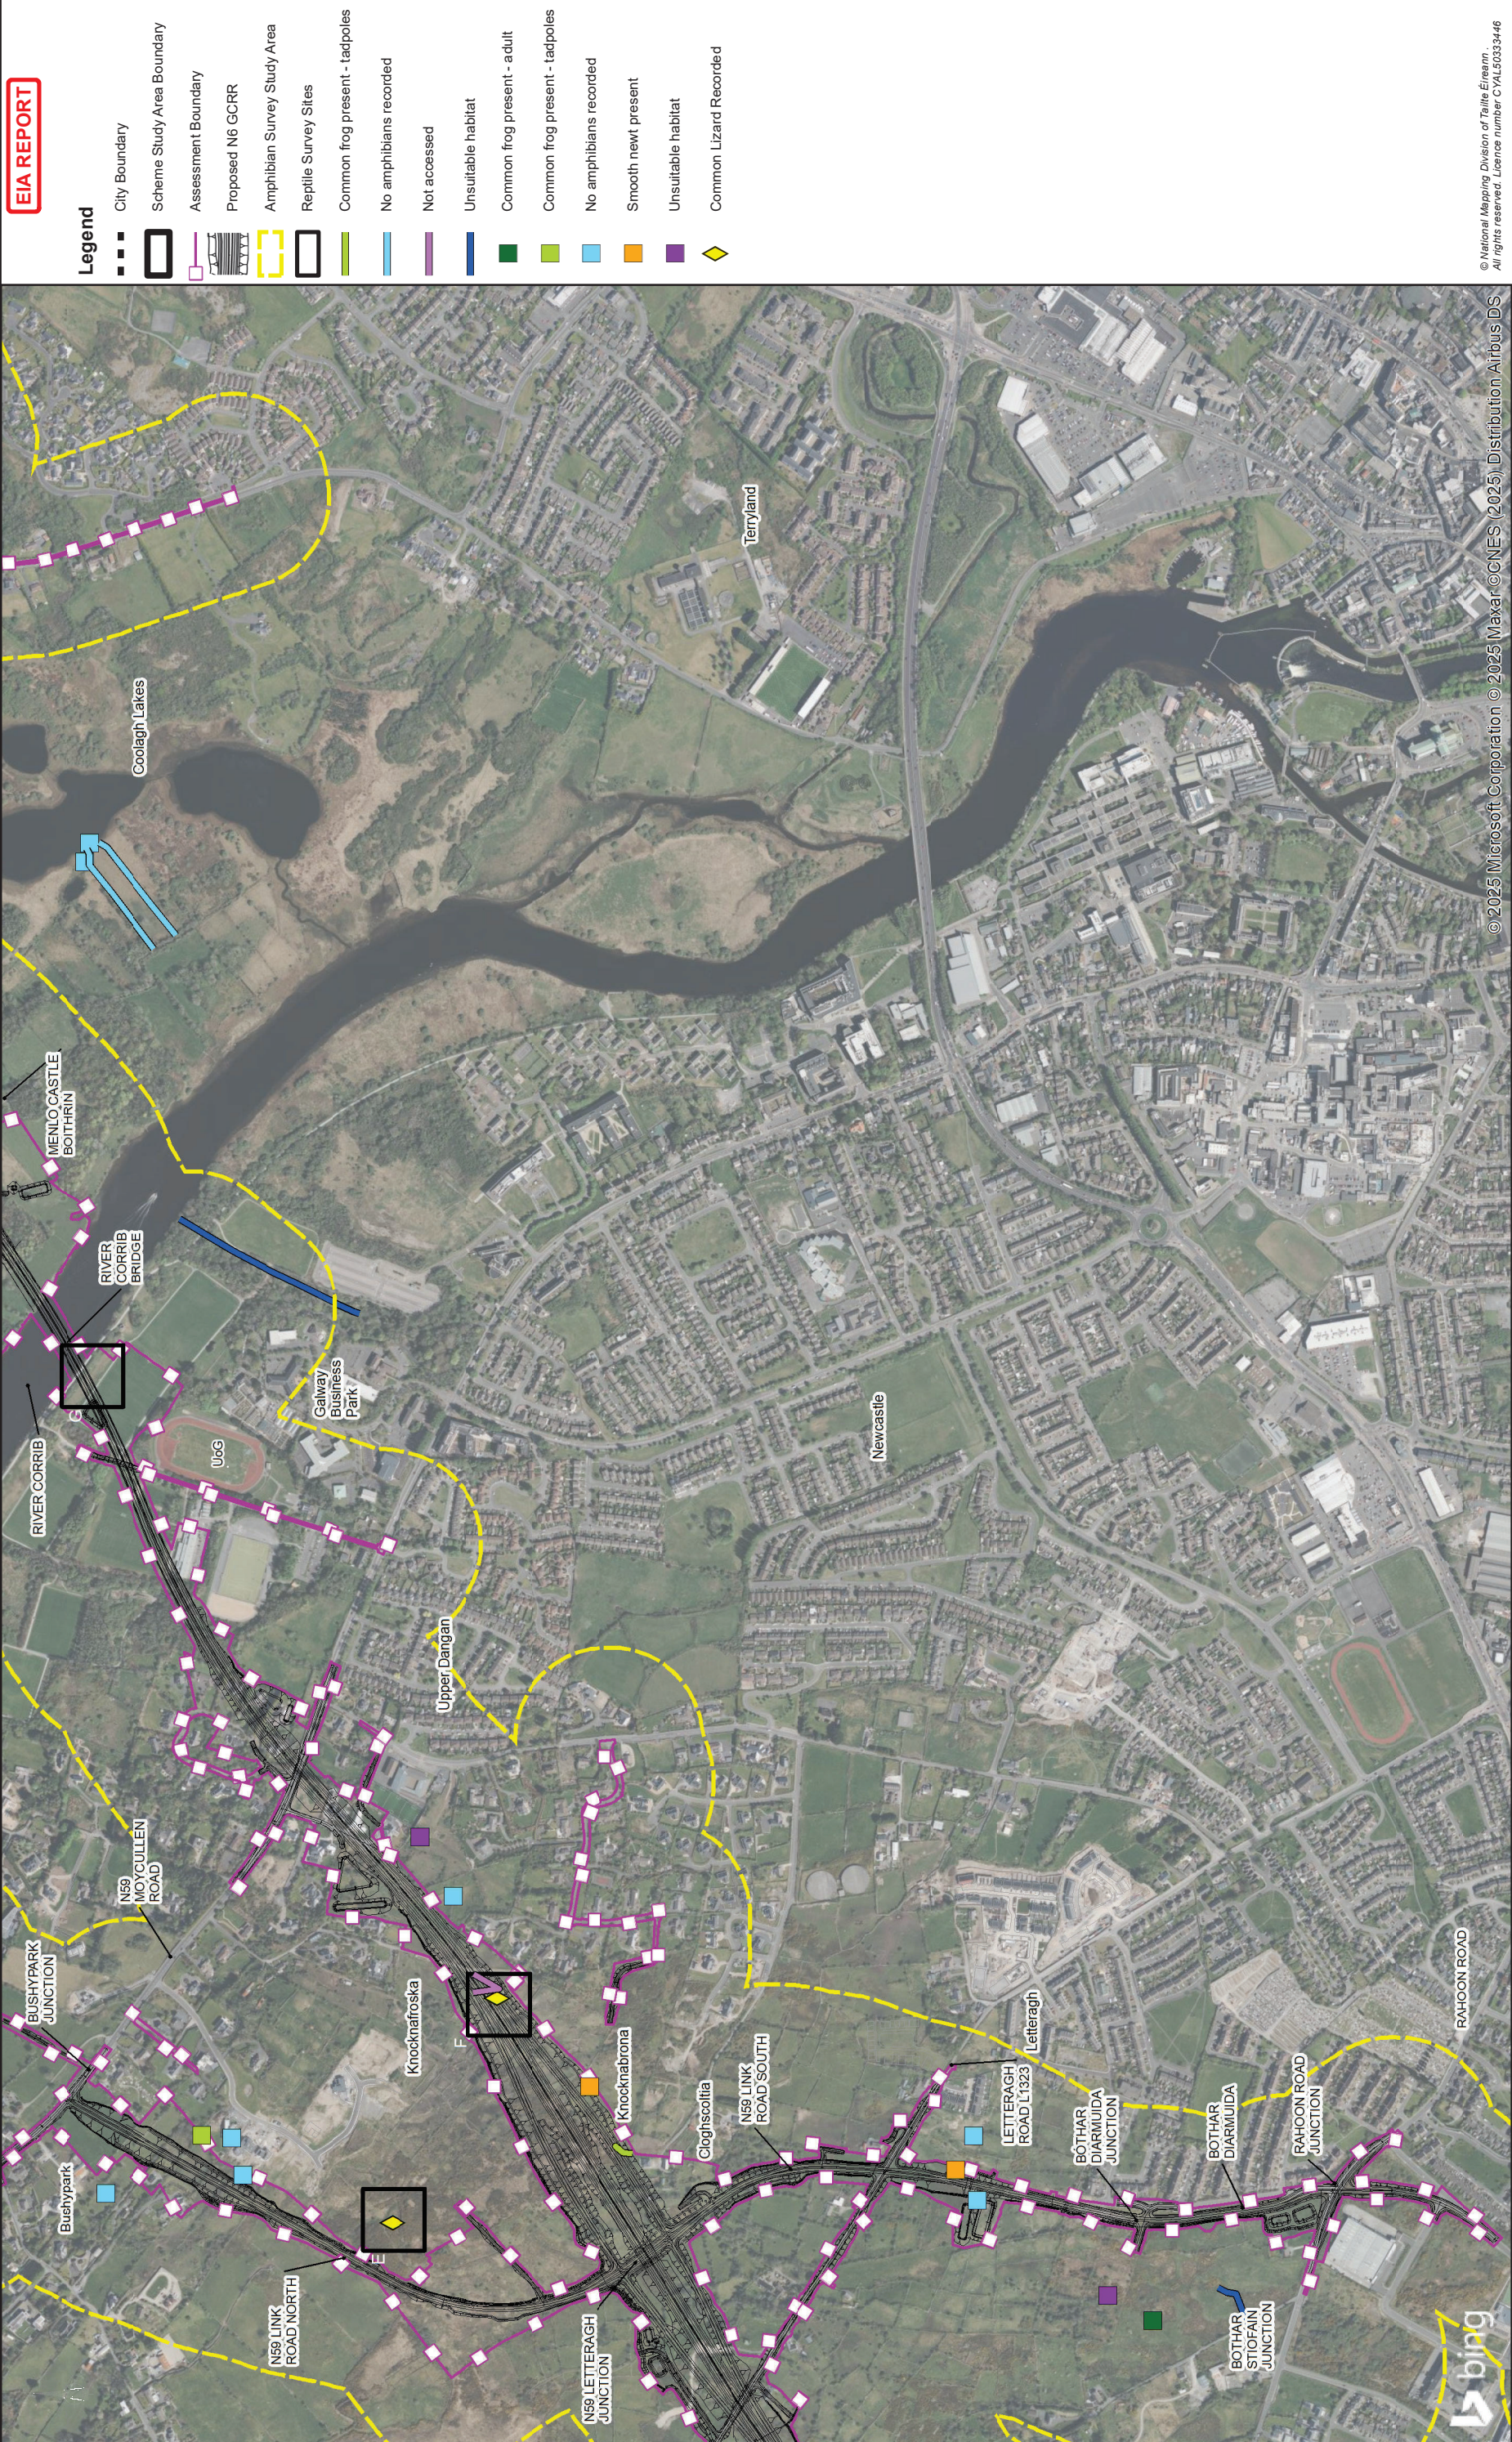

EIA REPORT

Legend

City Boundary

Scheme Study Area Boundary

Assessment Boundary

Proposed N6 GCRR

Amphibian Survey Study Area

Reptile Survey Sites

Common frog present - tadpoles

No amphibians recorded

Not accessed

Unsuitable habitat

Common frog present - adult

Common frog present - tadpoles

No amphibians recorded

Smooth newt present

Unsuitable habitat

Common Lizard Recorded

© National Mapping Division of Tairle Éireann
All rights reserved. Licence number C/L5033446

Drawing Title		Amphibian & Reptile Survey Sites and Results (2014 - 2018)	
Drawing Status		Sheet 3 of 8	
For Information			
Job No	233985	Drawing No	Figure 8.15.3
Issue	11	Issue	11

Job Title		N6 Galway City Ring Road	
Scale:		1: 10000 @A3	
Date:		February 2025	

Consultant

ARUP

Corporate House
City East Business Park
Ballyart, Galway, Ireland
Tel: +353 (0)91 460675
www.arup.ie

2040

Galway City Transport Project

Galway City Council

Galway City Council


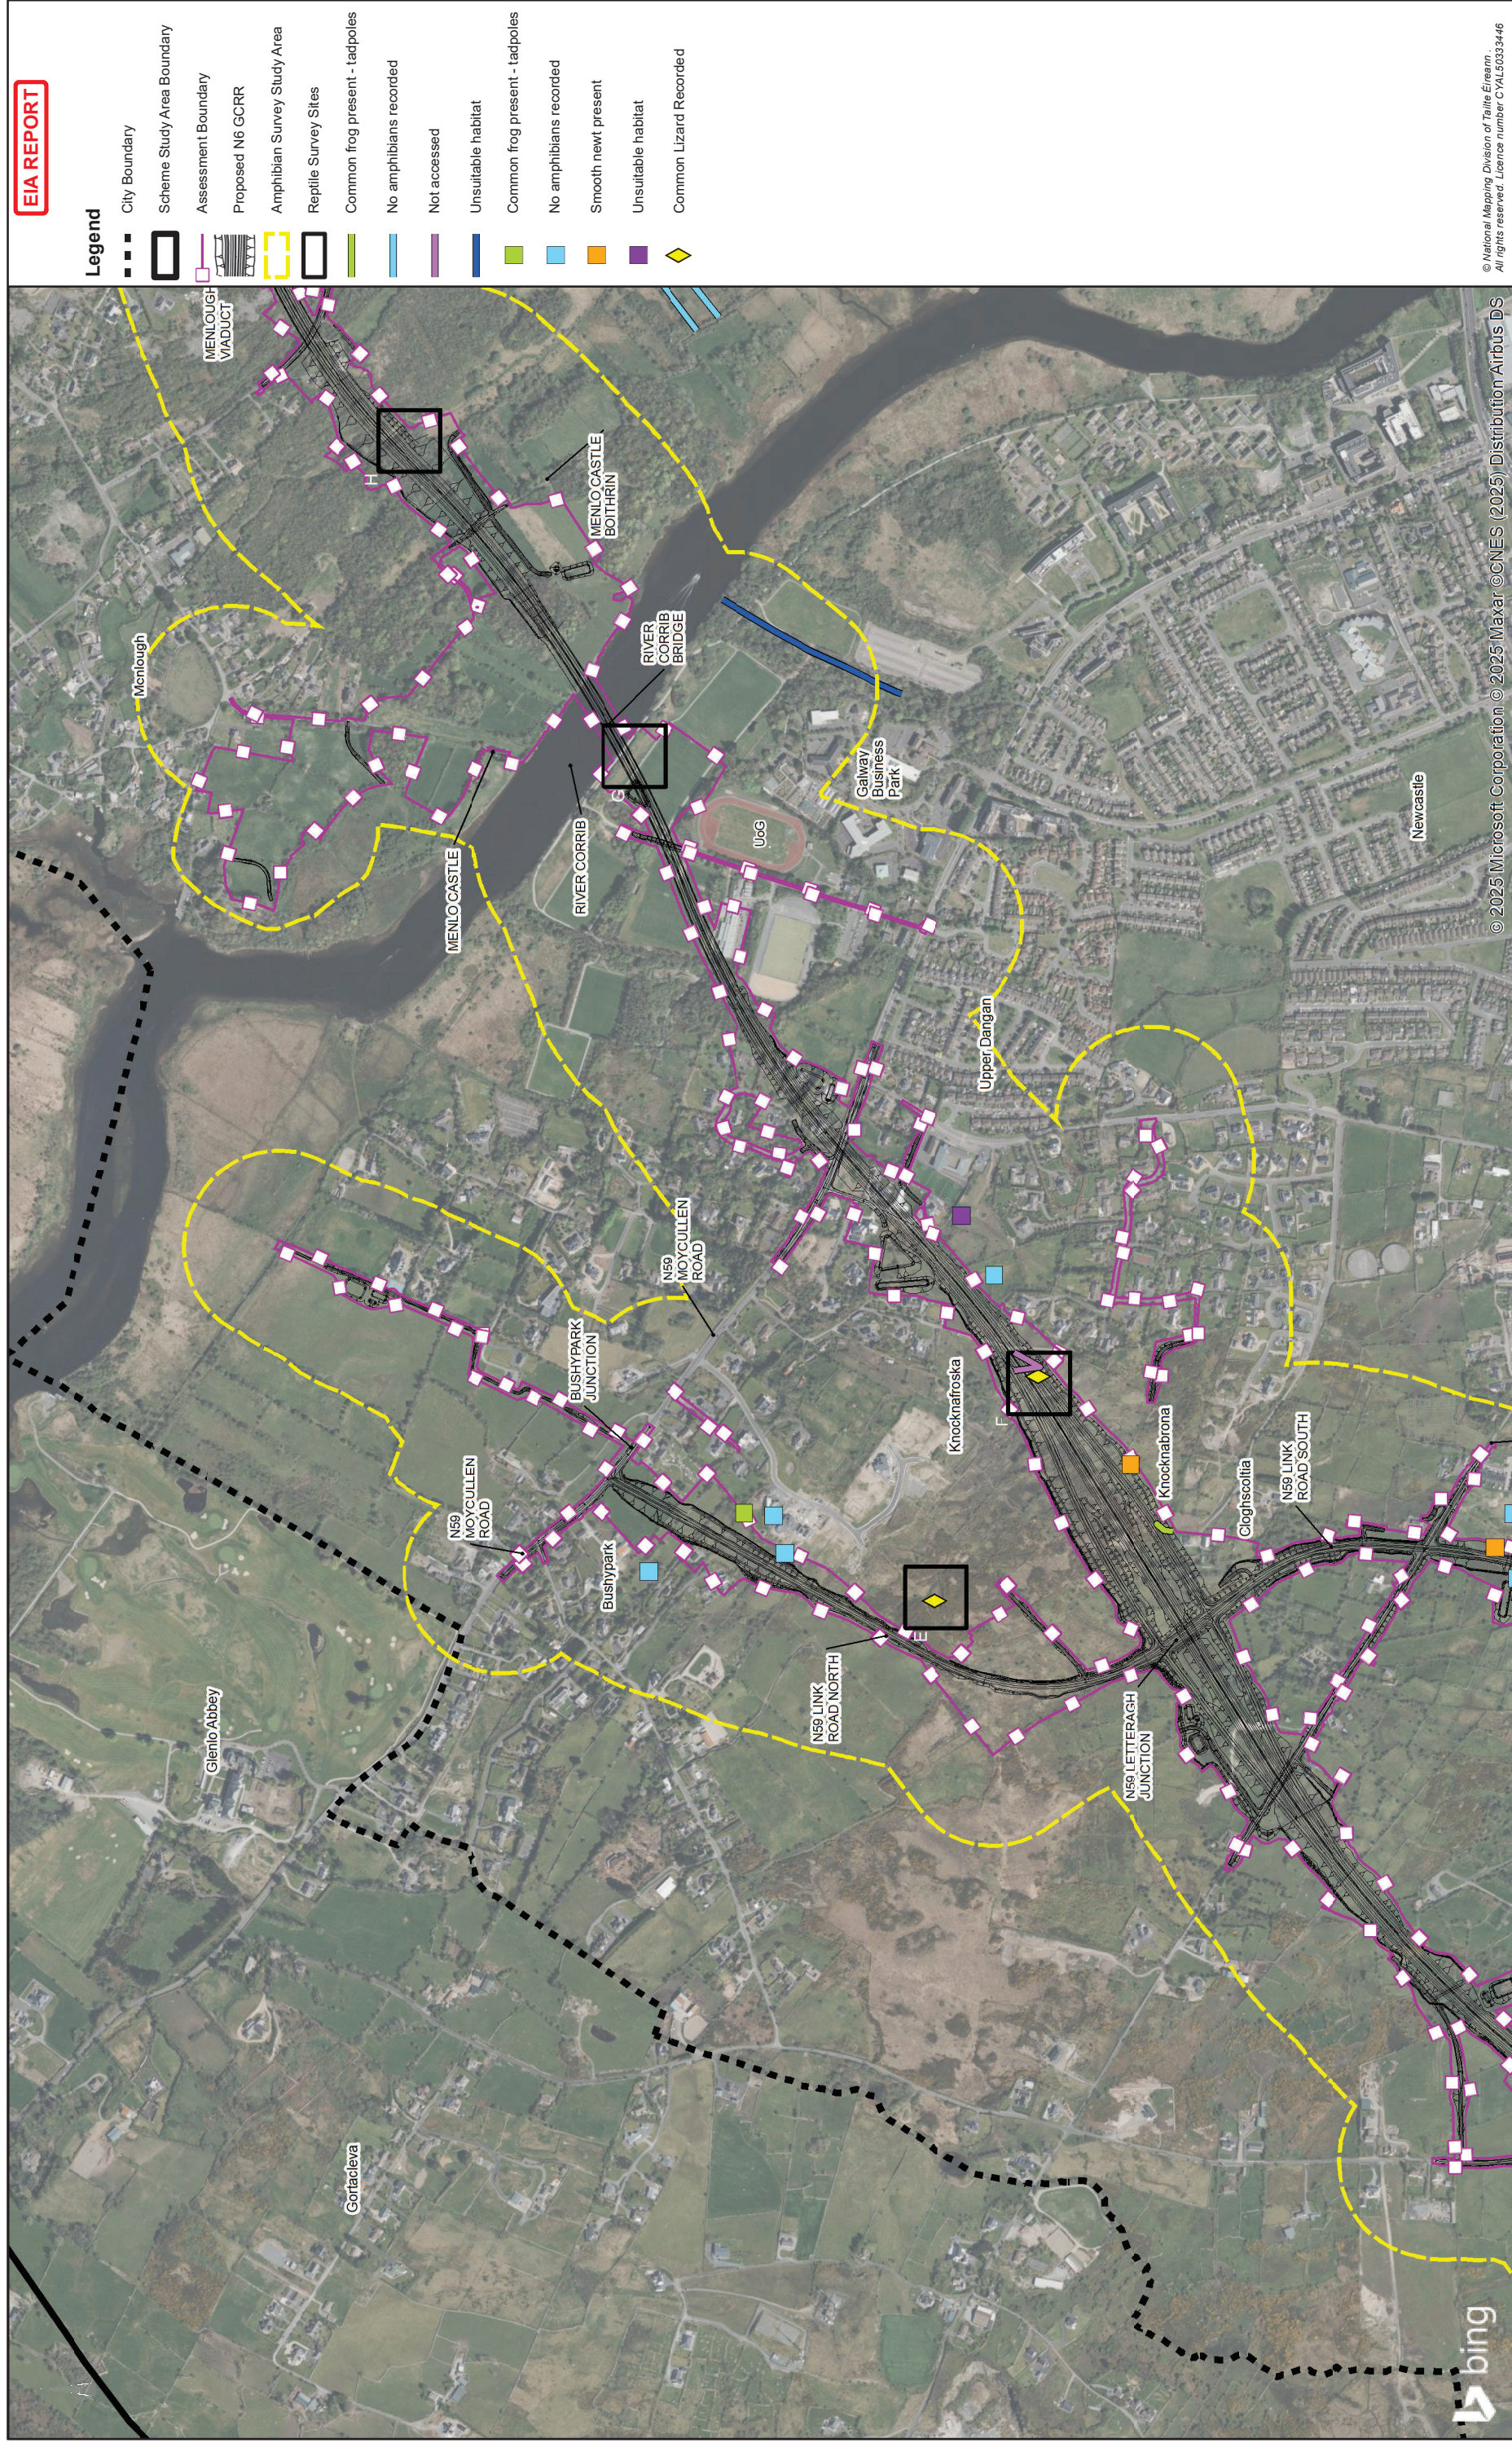

© National Mapping Division of Tailte Éireann.
All rights reserved. Licence number CYAL50333446



Consultant

Corporate House
City East Business Park
Ballyport, Galway, Ireland
Tel +353 (0)91 460675
www.NGGalwayCity.ie
www.arup.ie

Job Title

N6 Galway City Ring Road

Scale: 1: 10000 @A3

Date: February 2025



Key Plan

Drawing Title

Amphibian & Reptile Survey
Sites and Results (2014 - 2018)
Sheet 4 of 8

Client

 **Galway County Council**

As Reinst Inspector
Department of Transport

Drawing Status

For Information

Issue

11

Issue

11



EIA REPORT

Legend

- City Boundary
- Scheme Study Area Boundary
- Assessment Boundary
- Proposed N6 GCRR
- Amphibian Survey Study Area
- Reptile Survey Sites
- No amphibians recorded
- Smooth newt present
- Common frog present - tadpoles
- No amphibians recorded
- Smooth newt present

© National Mapping Division of Tairle Éireann
All rights reserved. Licence number CYL5033446

Consultant

Job Title
N6 Galway City Ring Road

Scale: 1: 10000 @A3
Date: February 2025

Issue 11
Date 28/02/2025
By AG
Chkd EC
Appd MH

Drawing Title
Amphibian & Reptile Survey
Sites and Results (2014 - 2018)
Sheet 5 of 8

Drawing Status
For Information

Job No
233985

Drawing No
Figure 8.15.5

Issue
11


N6
Galway City
Transport Project

2040
An tOifig
Department of Transport

TII
Transport Infrastructure Ireland

Galway County Council
Comhairle Chontae na Galillíne

Key Plan

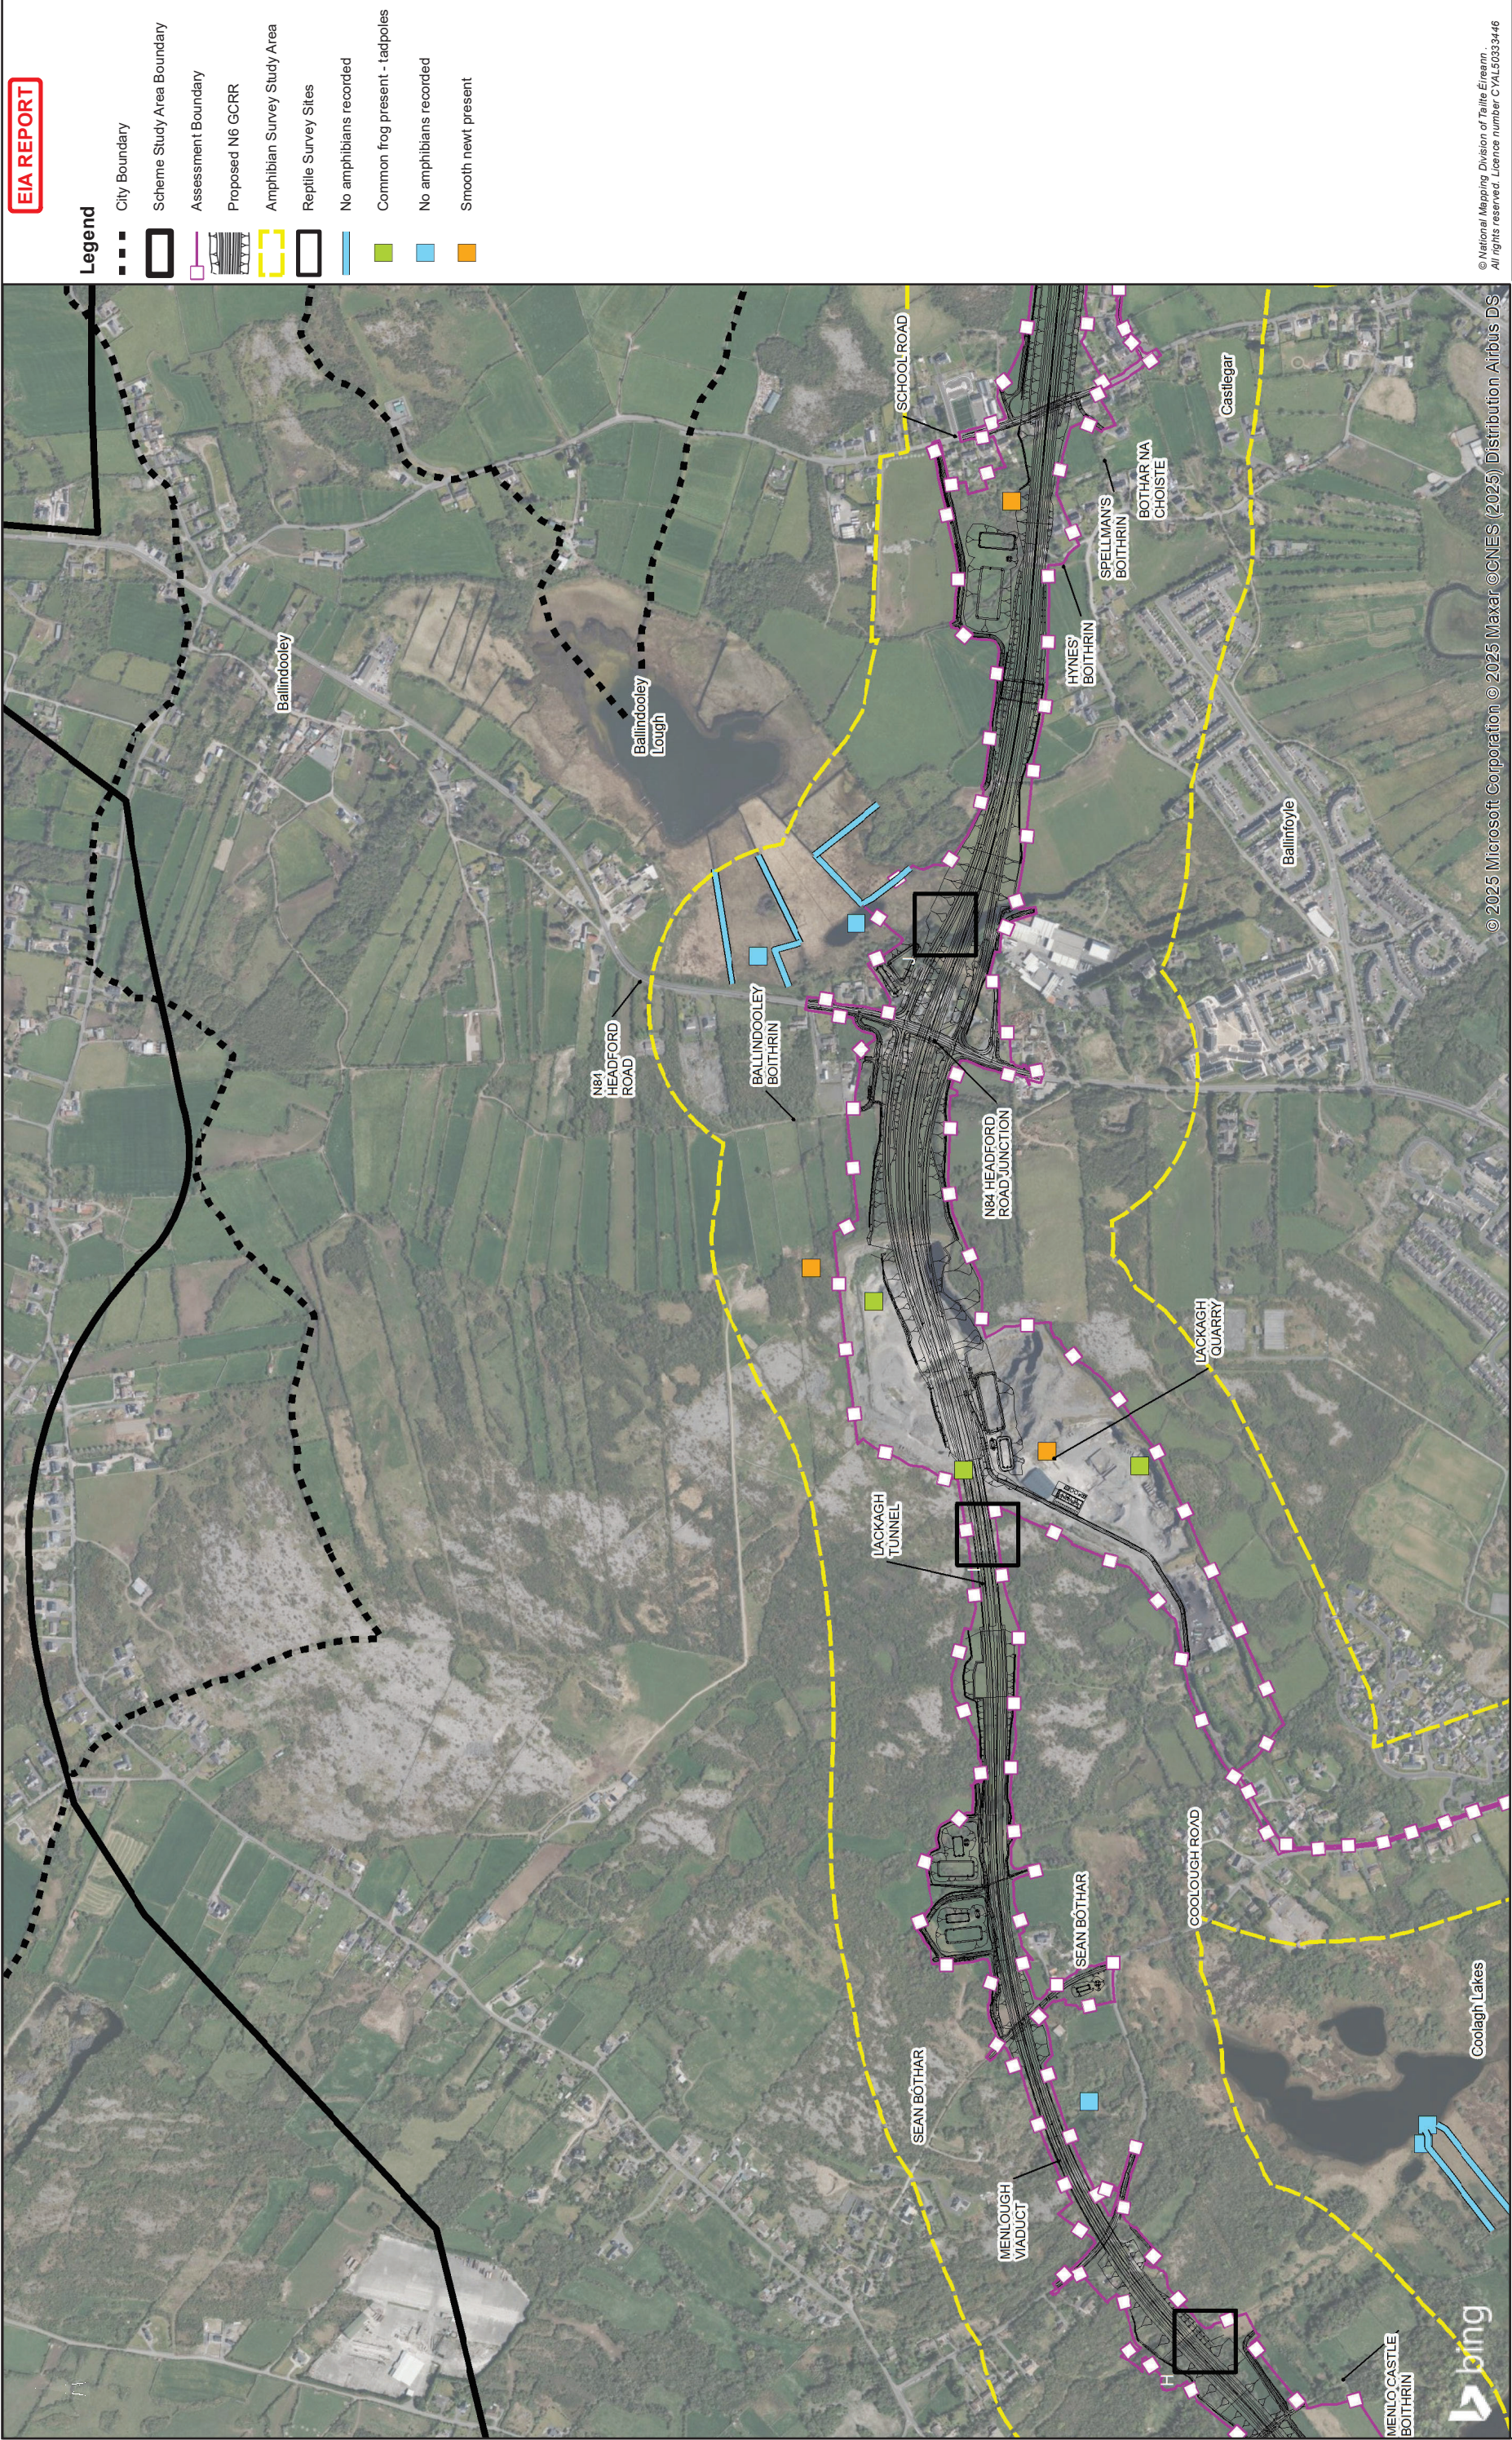

EIA REPORT

Legend

- City Boundary
- Scheme Study Area Boundary
- Assessment Boundary
- Proposed N6 GCRR
- Amphibian Survey Study Area
- Reptile Survey Sites
- No amphibians recorded
- Common frog present - tadpoles
- No amphibians recorded
- Smooth newt present

© National Mapping Division of Tairle Éireann
All rights reserved. Licence number CYL50333446

Drawing Title		Drawing No		Issue	
Amphibian & Reptile Survey Sites and Results (2014 - 2018)		233985		11	
Drawing Status		Drawing No		Issue	
For Information		233985		Figure 8.15.6	


Job Title		Scale: 1: 10000 @A3		Date: February 2025	
N6 Galway City Ring Road		11		28/02/2025	
Issue		By		Appd	
Date		AG		EC	
Date		MH		MH	

Consultant

ARUP

Corporate House
City East Business Park
Ballyart, Galway, Ireland

Tel: +353 (0)91 460675
www.arup.ie

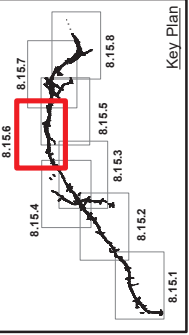

Clients


An tAonán
Department of Transport

2040

Galway City
Transport Project

Galway County Council

Galway City
Transport Project

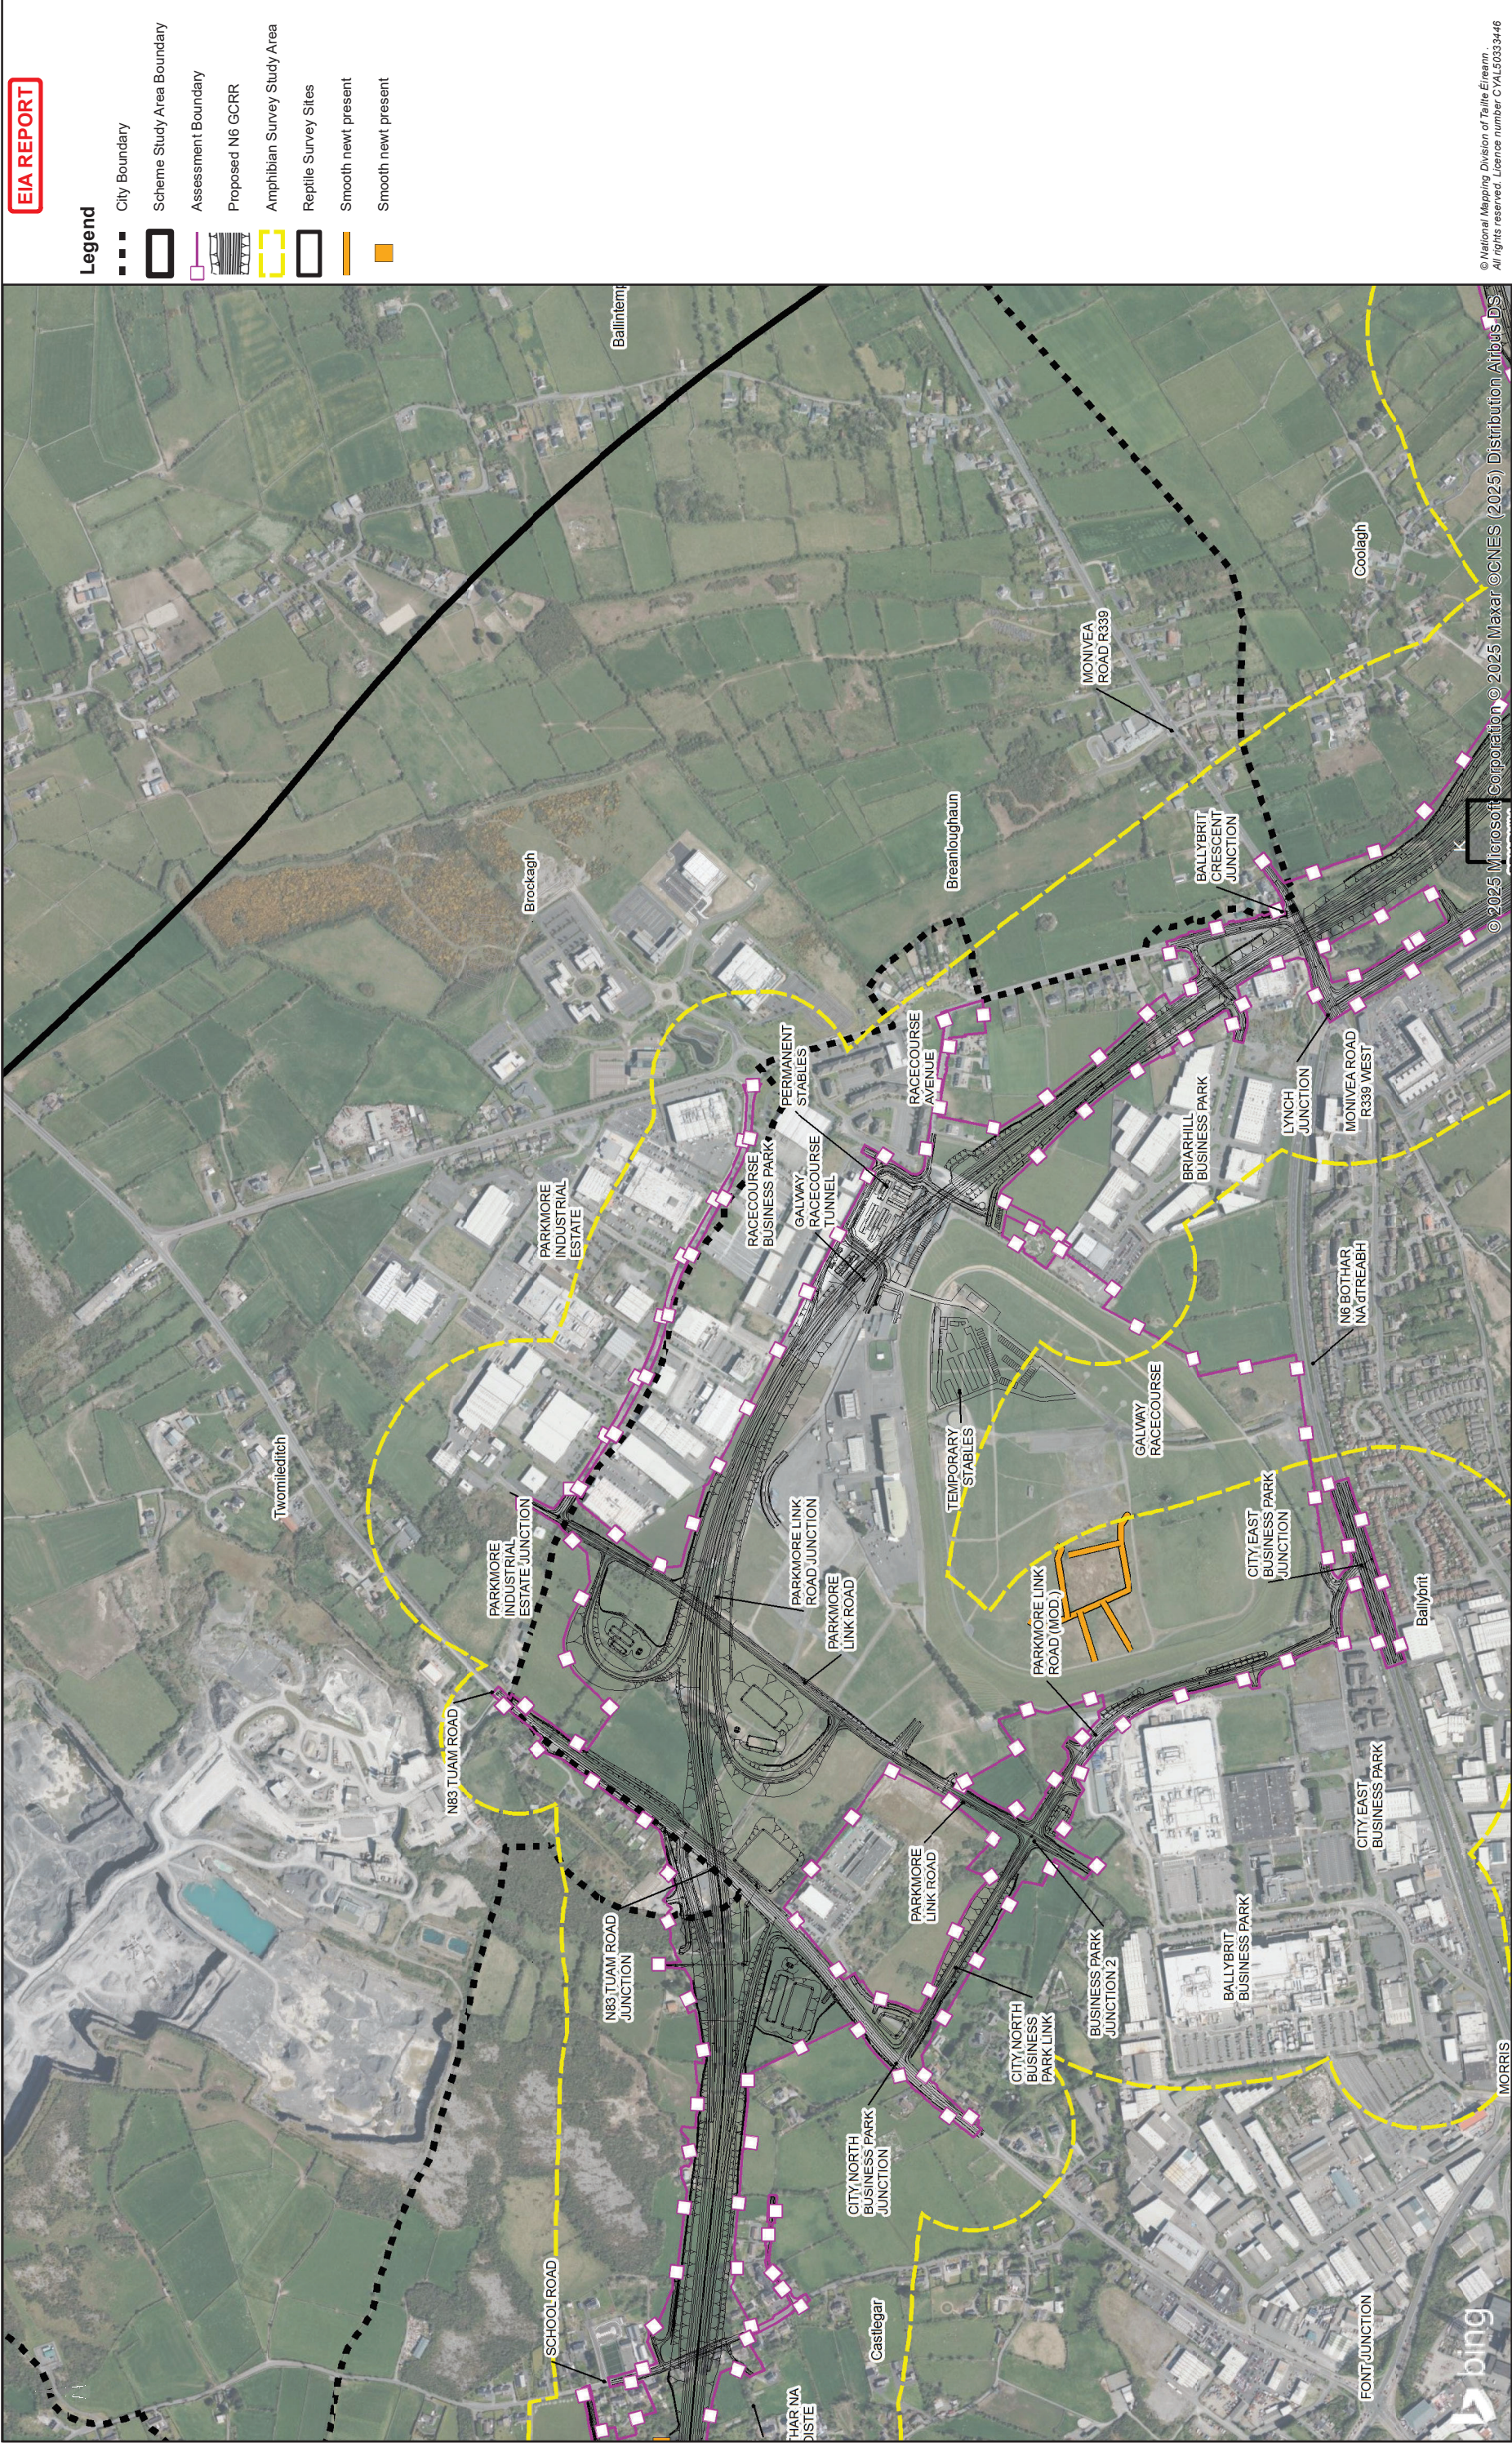

© National Mapping Division of Tairle Éireann
All rights reserved. Licence number CYL50333446

ARUP

Corporate House
City East Business Park
Ballybritt, Galway, Ireland

Tel: +353 (0)91 460675
www.arup.com
www.arup.ie

Consultant

Job Title
N6 Galway City Ring Road

Scale: 1: 10000 @A3

Date: February 2025

Key Plan

Drawing Title		Amphibian & Reptile Survey Sites and Results (2014 - 2018)	
Drawing Status		Sheet 7 of 8	
For Information		Drawing No	
Job No	233985	Issue	11
Date	28/02/2025	By	AG
Issue	11	Chkd	EC
Figure 8.15.7		Figure 8.15.7	

An tOmbudsman
Department of Transport


2040
Project Ireland
Department of Transport

Galway City
Transport Project

Galway County Council

Galway City Council

Galway City Council

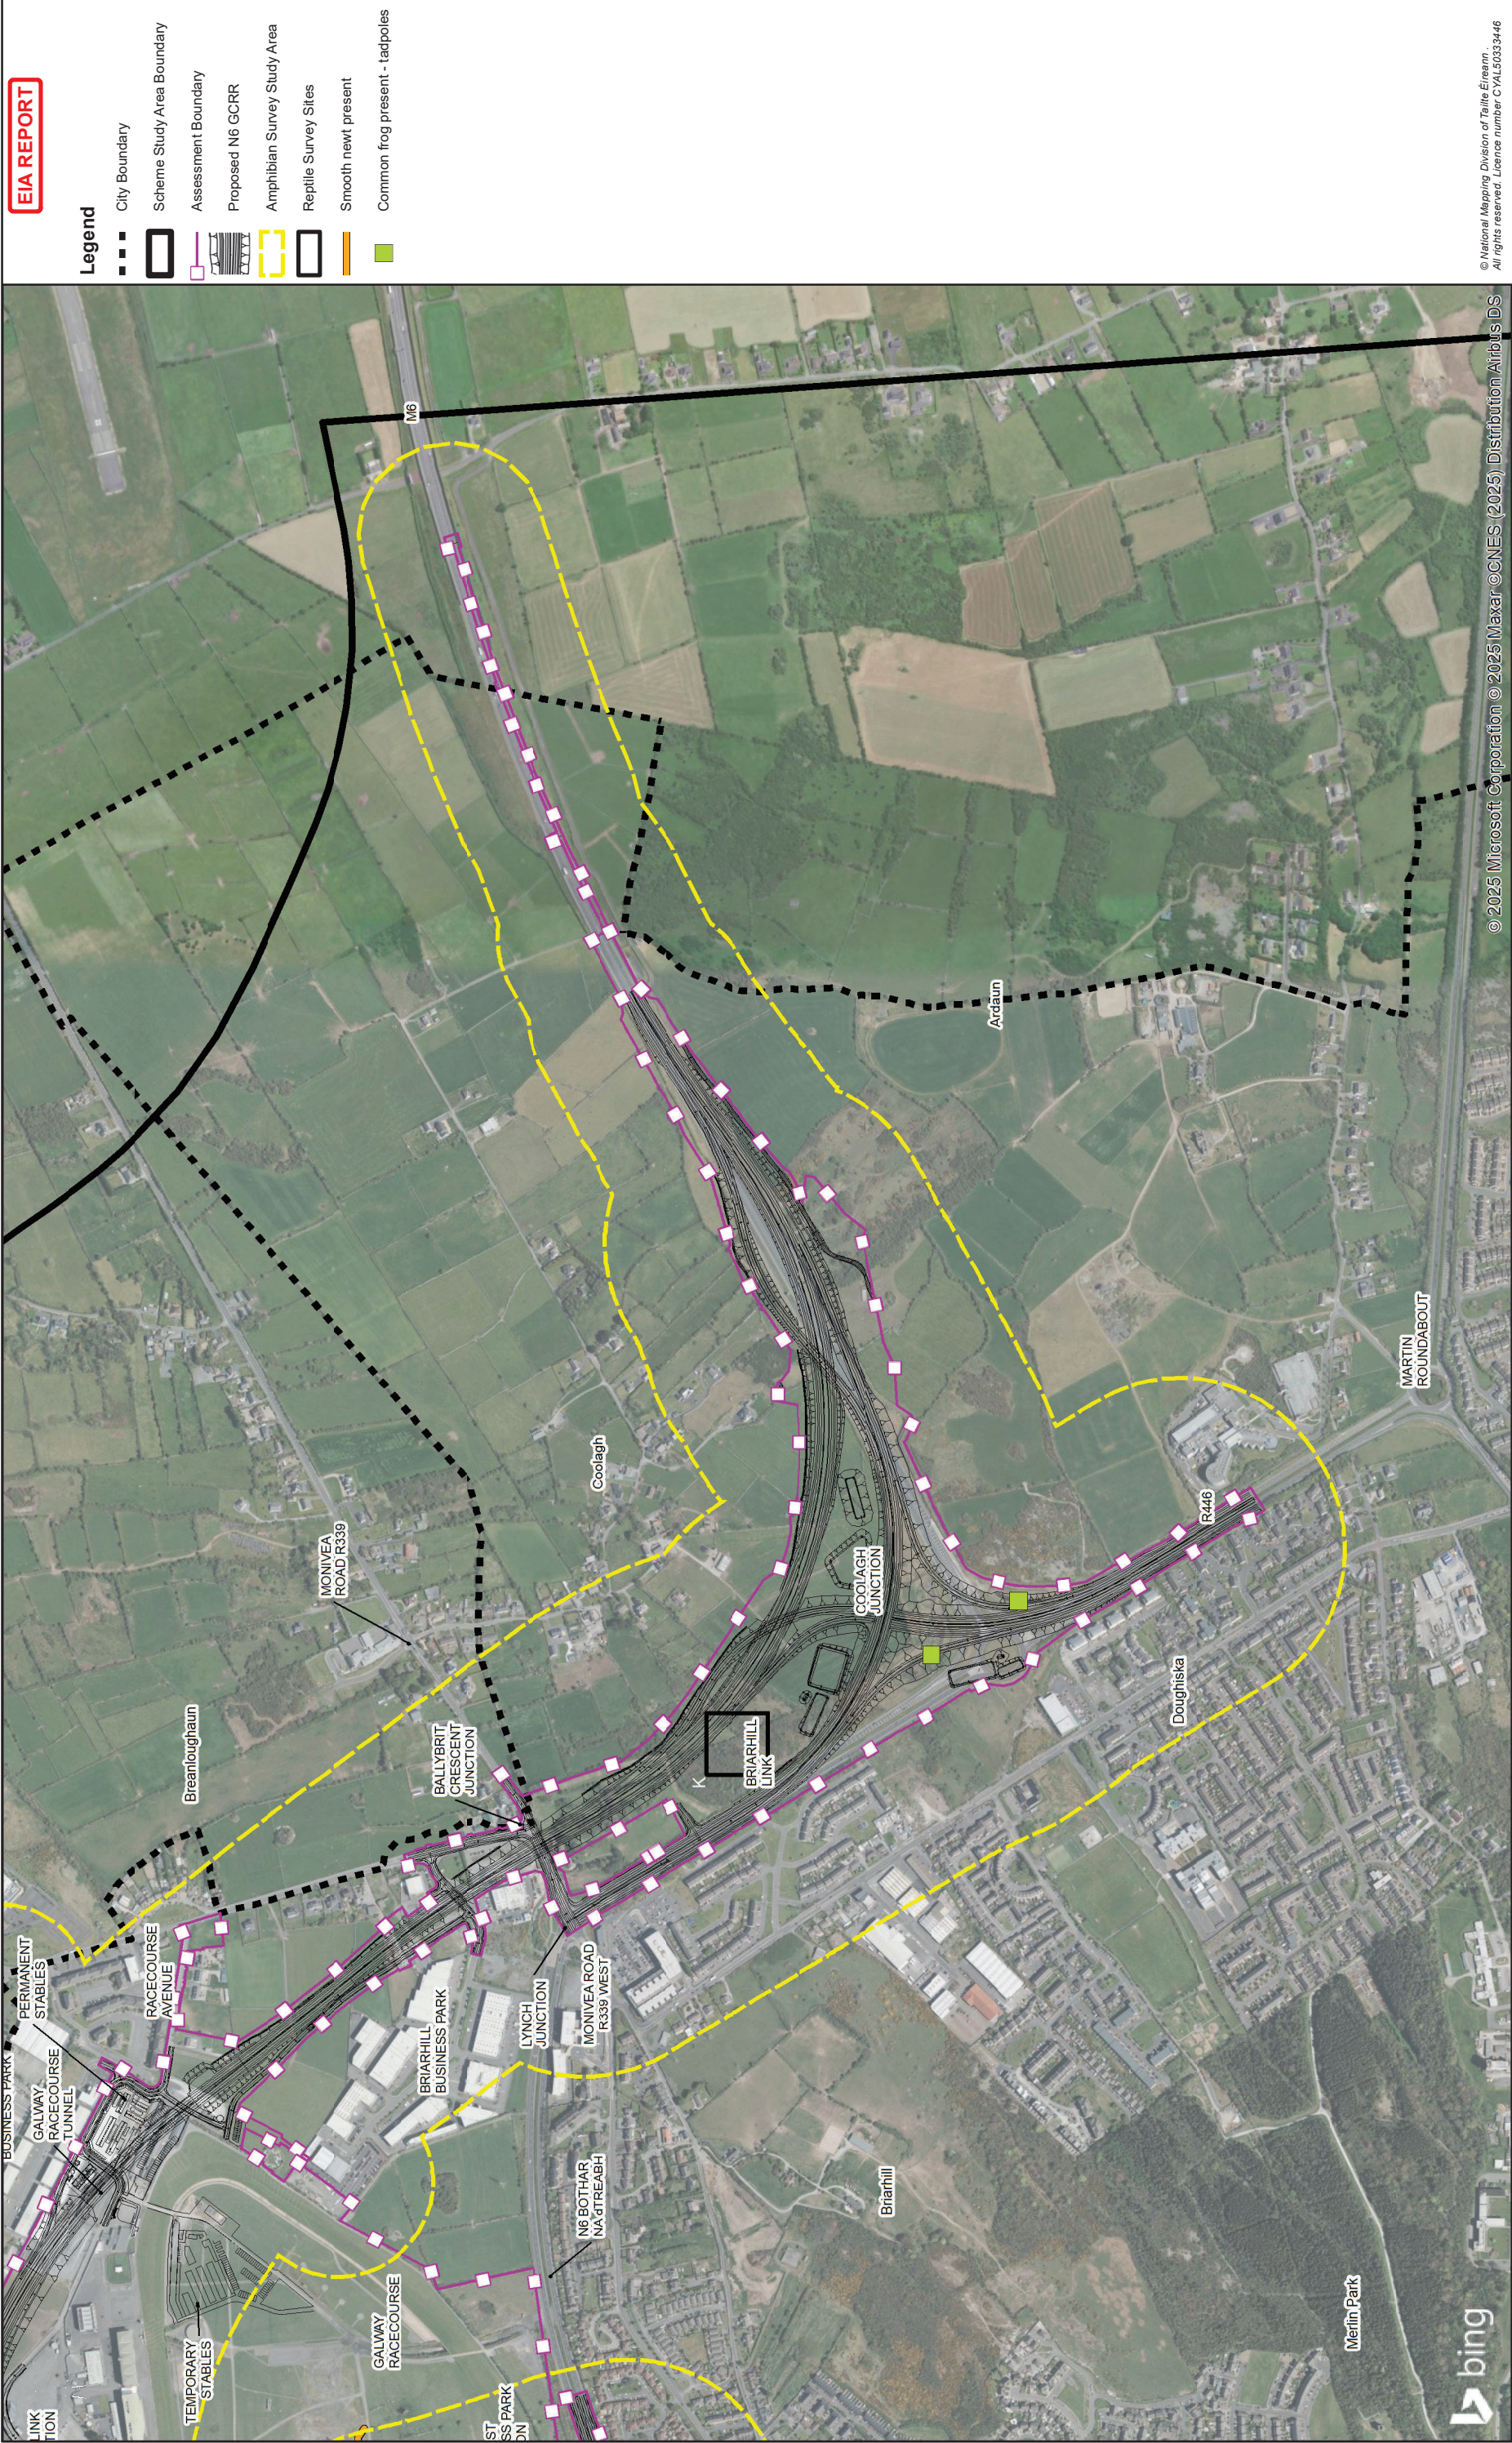

EIA REPORT

Legend

- City Boundary
- Scheme Study Area Boundary
- Assessment Boundary
- Proposed N6 GCRR
- Amphibian Survey Study Area
- Reptile Survey Sites
- Smooth newt present
- Common frog present - tadpoles

© National Mapping Division of Tairle Éireann
All rights reserved. Licence number CXL5033446

© 2025 Microsoft Corporation © 2025 Maxar ©CNES (2025) Distribution Airbus DS

Drawing Title		Drawing Status	
Amphibian & Reptile Survey Sites and Results (2014 - 2018)		Sheet 8 of 8	
For Information		Drawing No	
Job No	233985	Issue	11


Job Title		Scale: 1: 10000 @A3	
N6 Galway City Ring Road		Date: February 2025	

Consultant

ARUP

Corporate House
City East Business Park
Ballynit, Galway, Ireland

Tel: +353 (0)91 460675
www.n6galwaycityr
www.arup.ie

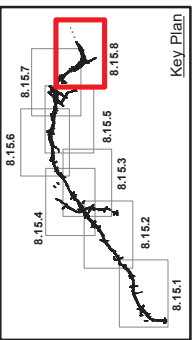

Clients

An tAonán Impair
Department of Transport

2040

Galway City
Transport Project

Galway County Council

Galway City Council