


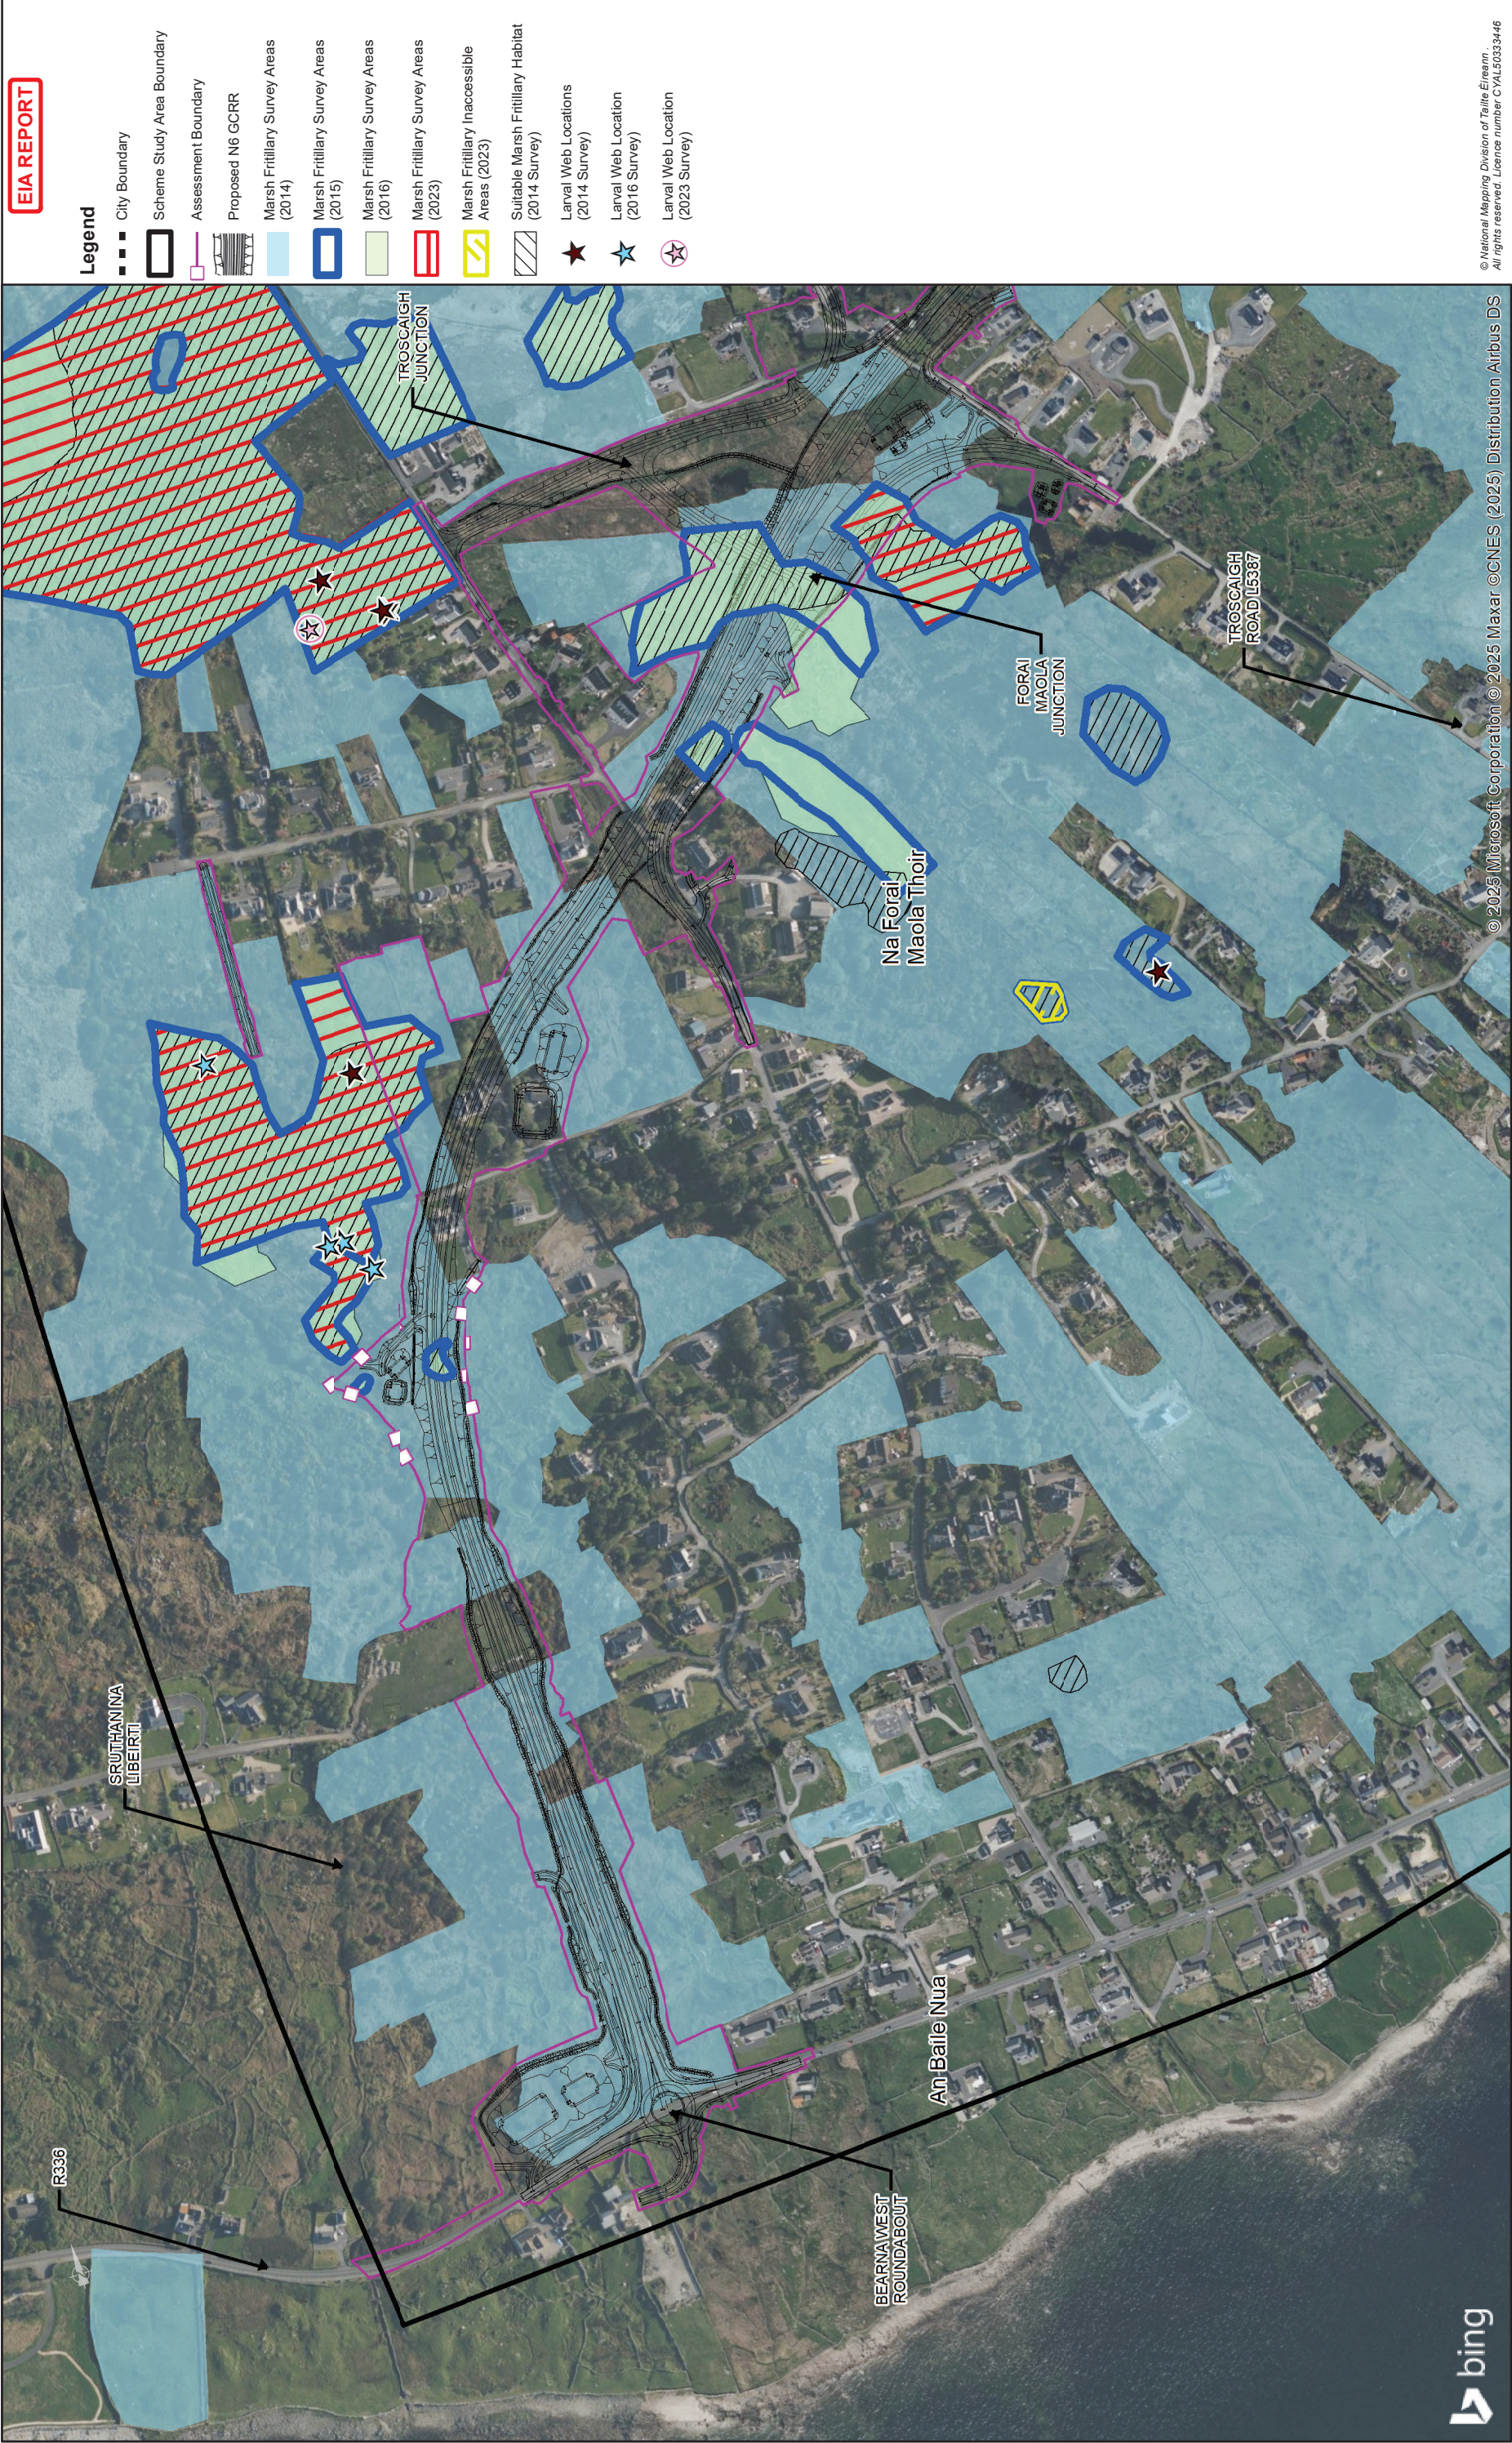

© National Mapping Division of Tairle Éireann
All rights reserved. Licence number CYL50333446

© 2025 Microsoft Corporation © 2025 Maxar ©CNES (2025) Distribution Airbus DS

EIA REPORT

Legend

- City Boundary
- Scheme Study Area Boundary
- Assessment Boundary
- Proposed N6 GCRR
- Marsh Fritillary Survey Areas (2014)
- Marsh Fritillary Survey Areas (2015)
- Marsh Fritillary Survey Areas (2016)
- Marsh Fritillary Survey Areas (2023)
- Marsh Fritillary Inaccessible Areas (2023)
- Suitable Marsh Fritillary Habitat (2014 Survey)
- Larval Web Locations (2014 Survey)
- Larval Web Location (2016 Survey)
- Larval Web Location (2023 Survey)

Drawing Title			
Marsh Fritillary Survey Sites & Results			
R336 - N59 Moycullen Road			
Sheet 1 of 6			
Drawing Status			
For Information			
Job No	Drawing No	Issue	
233985	Figure 8.9.3	11	


Job Title			
N6 Galway City Ring Road			
Scale: 1: 5000 @A3			
Date: February 2025			
Issue	Date	By	Appd
11	28/02/2025	AG	MH

Consultant

ARUP

Tel: +353 (0)91 460675
www.arup.ie

Corporate House
City East Business Park
Ballyart, Galway, Ireland

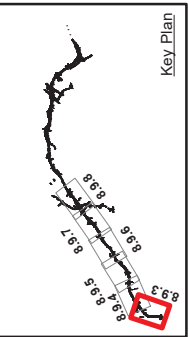

Clients


An tAonán Iompar
Department of Transport

2040

Galway City Transport Project

Comhairle Chontae na Galille
Galway County Council

TII

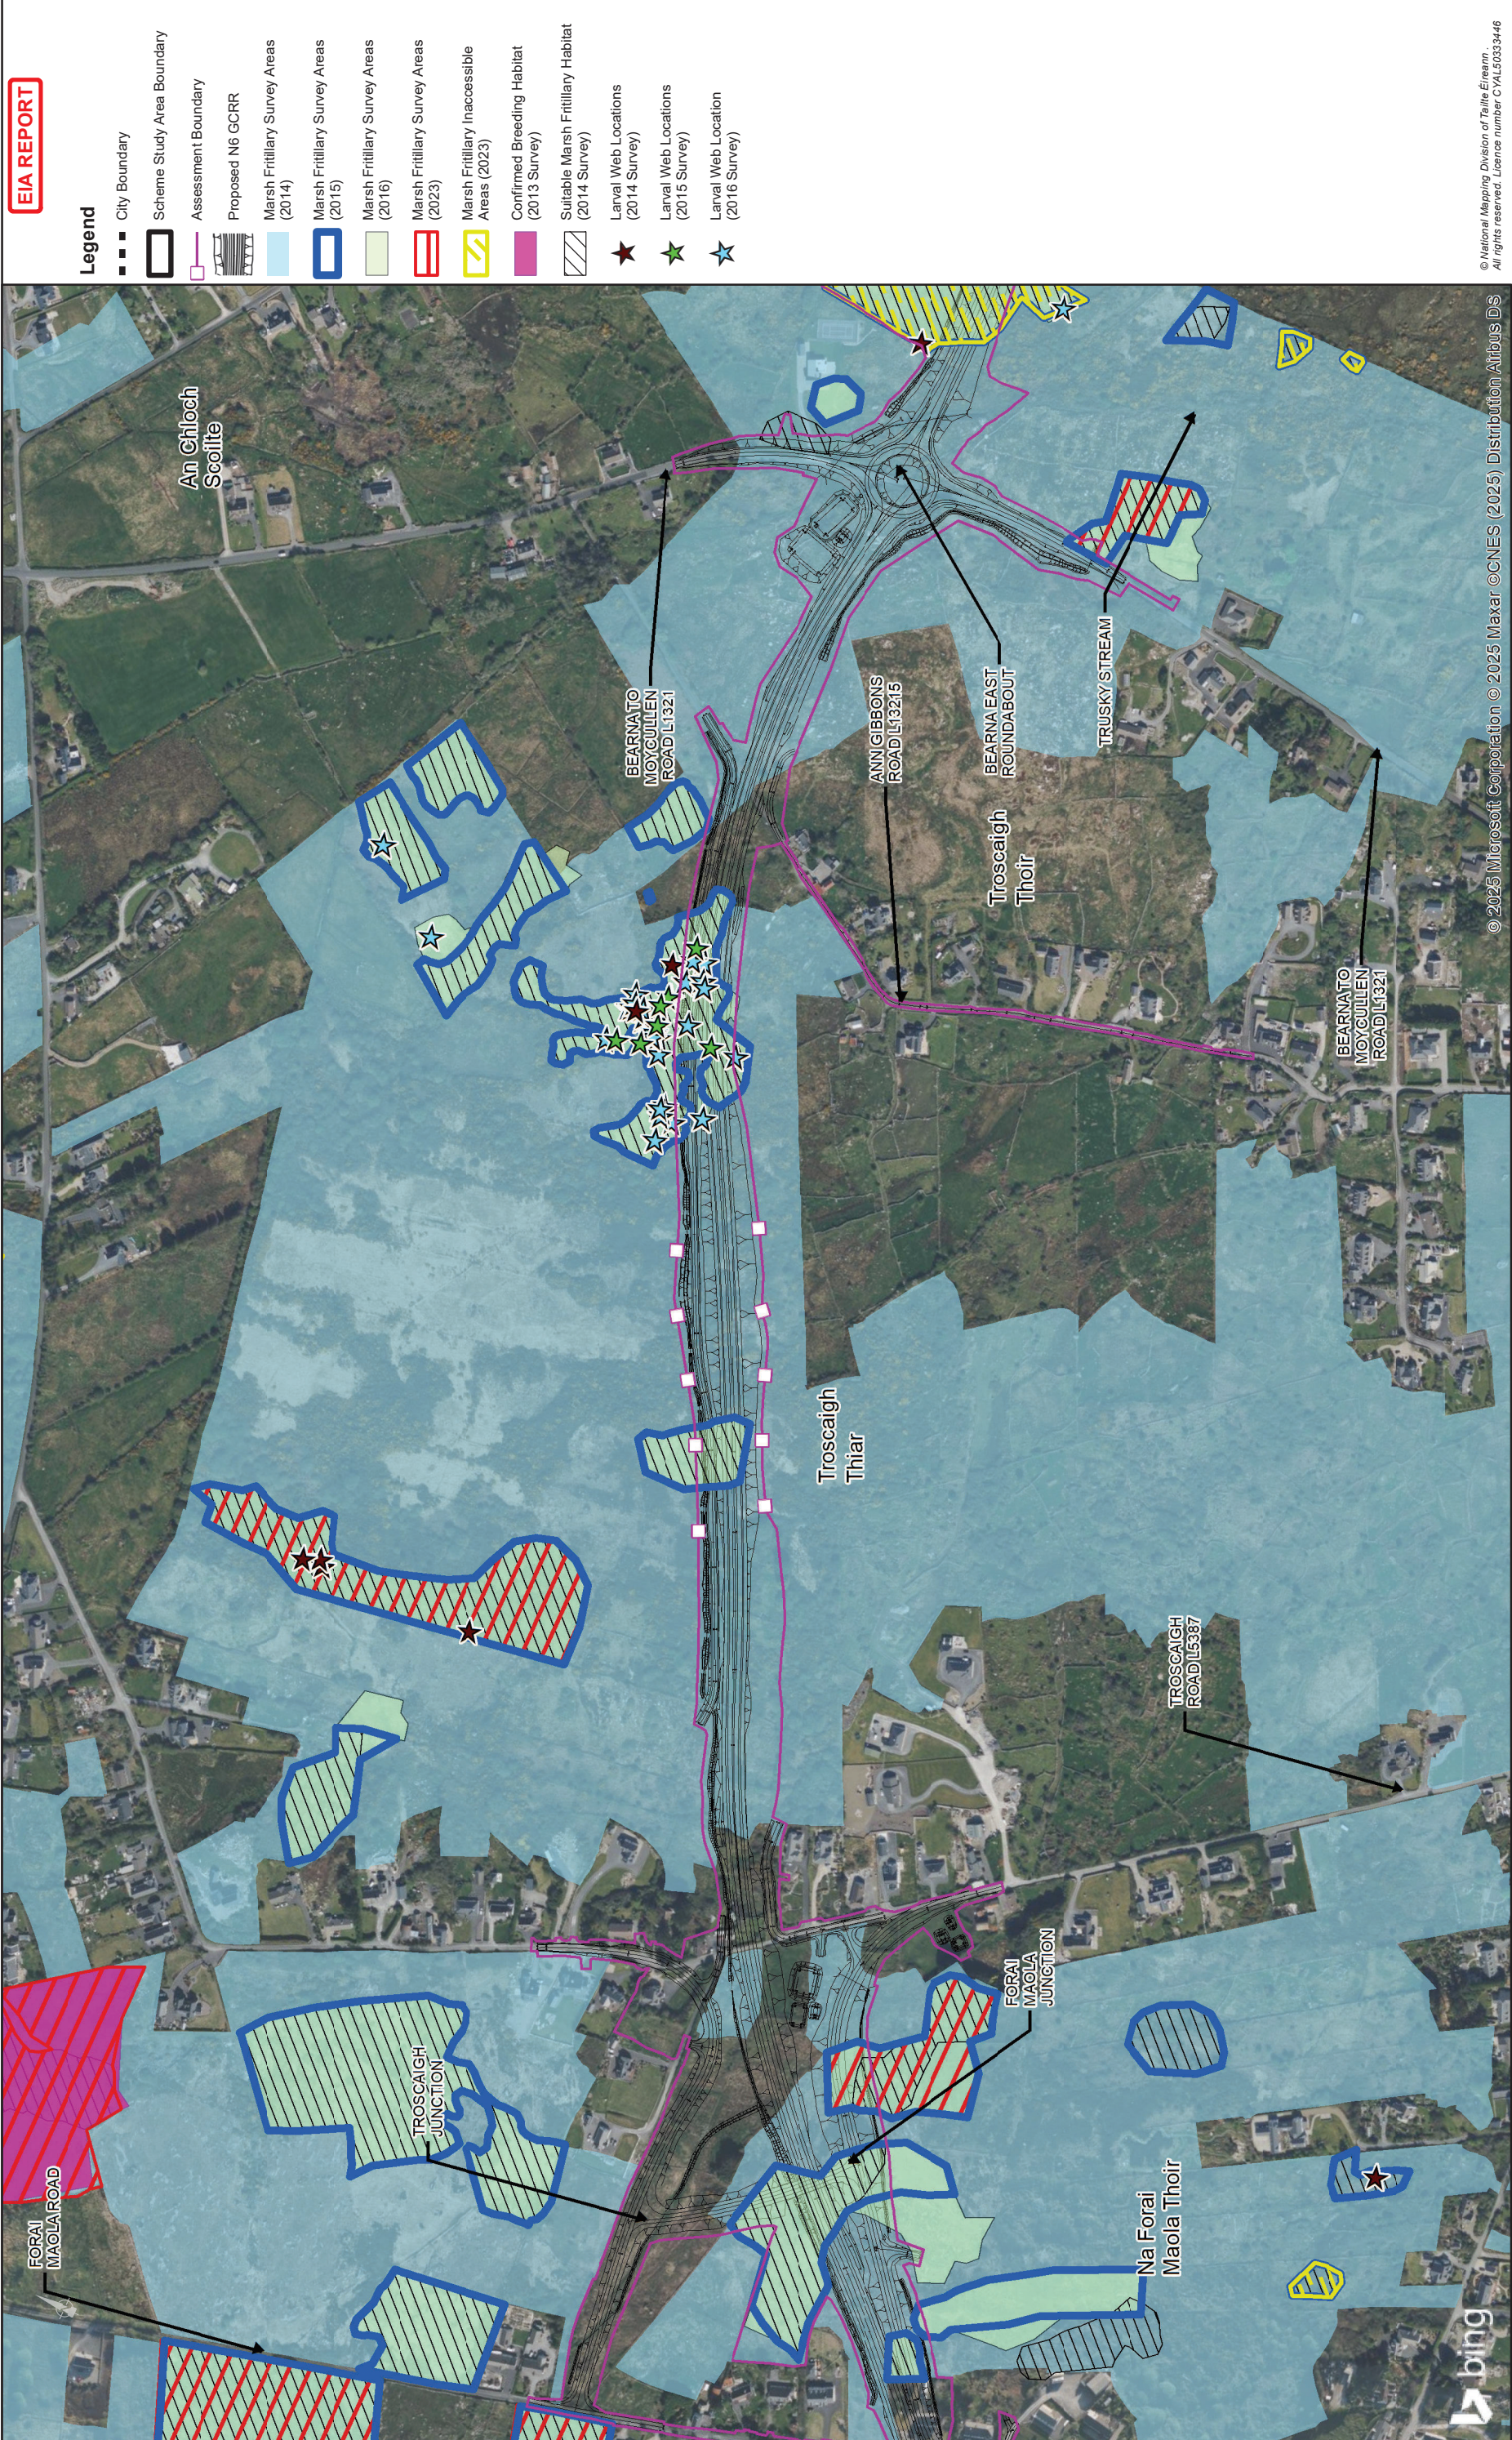

© National Mapping Division of Tairle Éireann
All rights reserved. Licence number CYL50333446

© 2025 Microsoft Corporation © 2025 Maxar ©CNES (2025) Distribution Airbus DS

Clients

An tOifig Leasairí
Department of Transport

2040
Hasselt & Partners
Project Ireland
Galway City Transport Project

Galway County Council
Comhairle Chontae na Galillíne

Consultant

ARUP

Corporate House
City East Business Park
Ballyart, Galway, Ireland

Tel: +353 (0)91 460675
www.arup.ie

Job Title

N6 Galway City Ring Road

Scale: 1: 5000 @A3

Date: February 2025

Drawing Title

Marsh Fritillary Survey Sites & Results
R336 - N59 MoyculLEN Road
Sheet 2 of 6

Drawing Status

For Information

Job No


233985

Drawing No


Figure 8.9.4

Issue

11

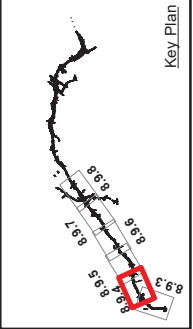

Key Plan

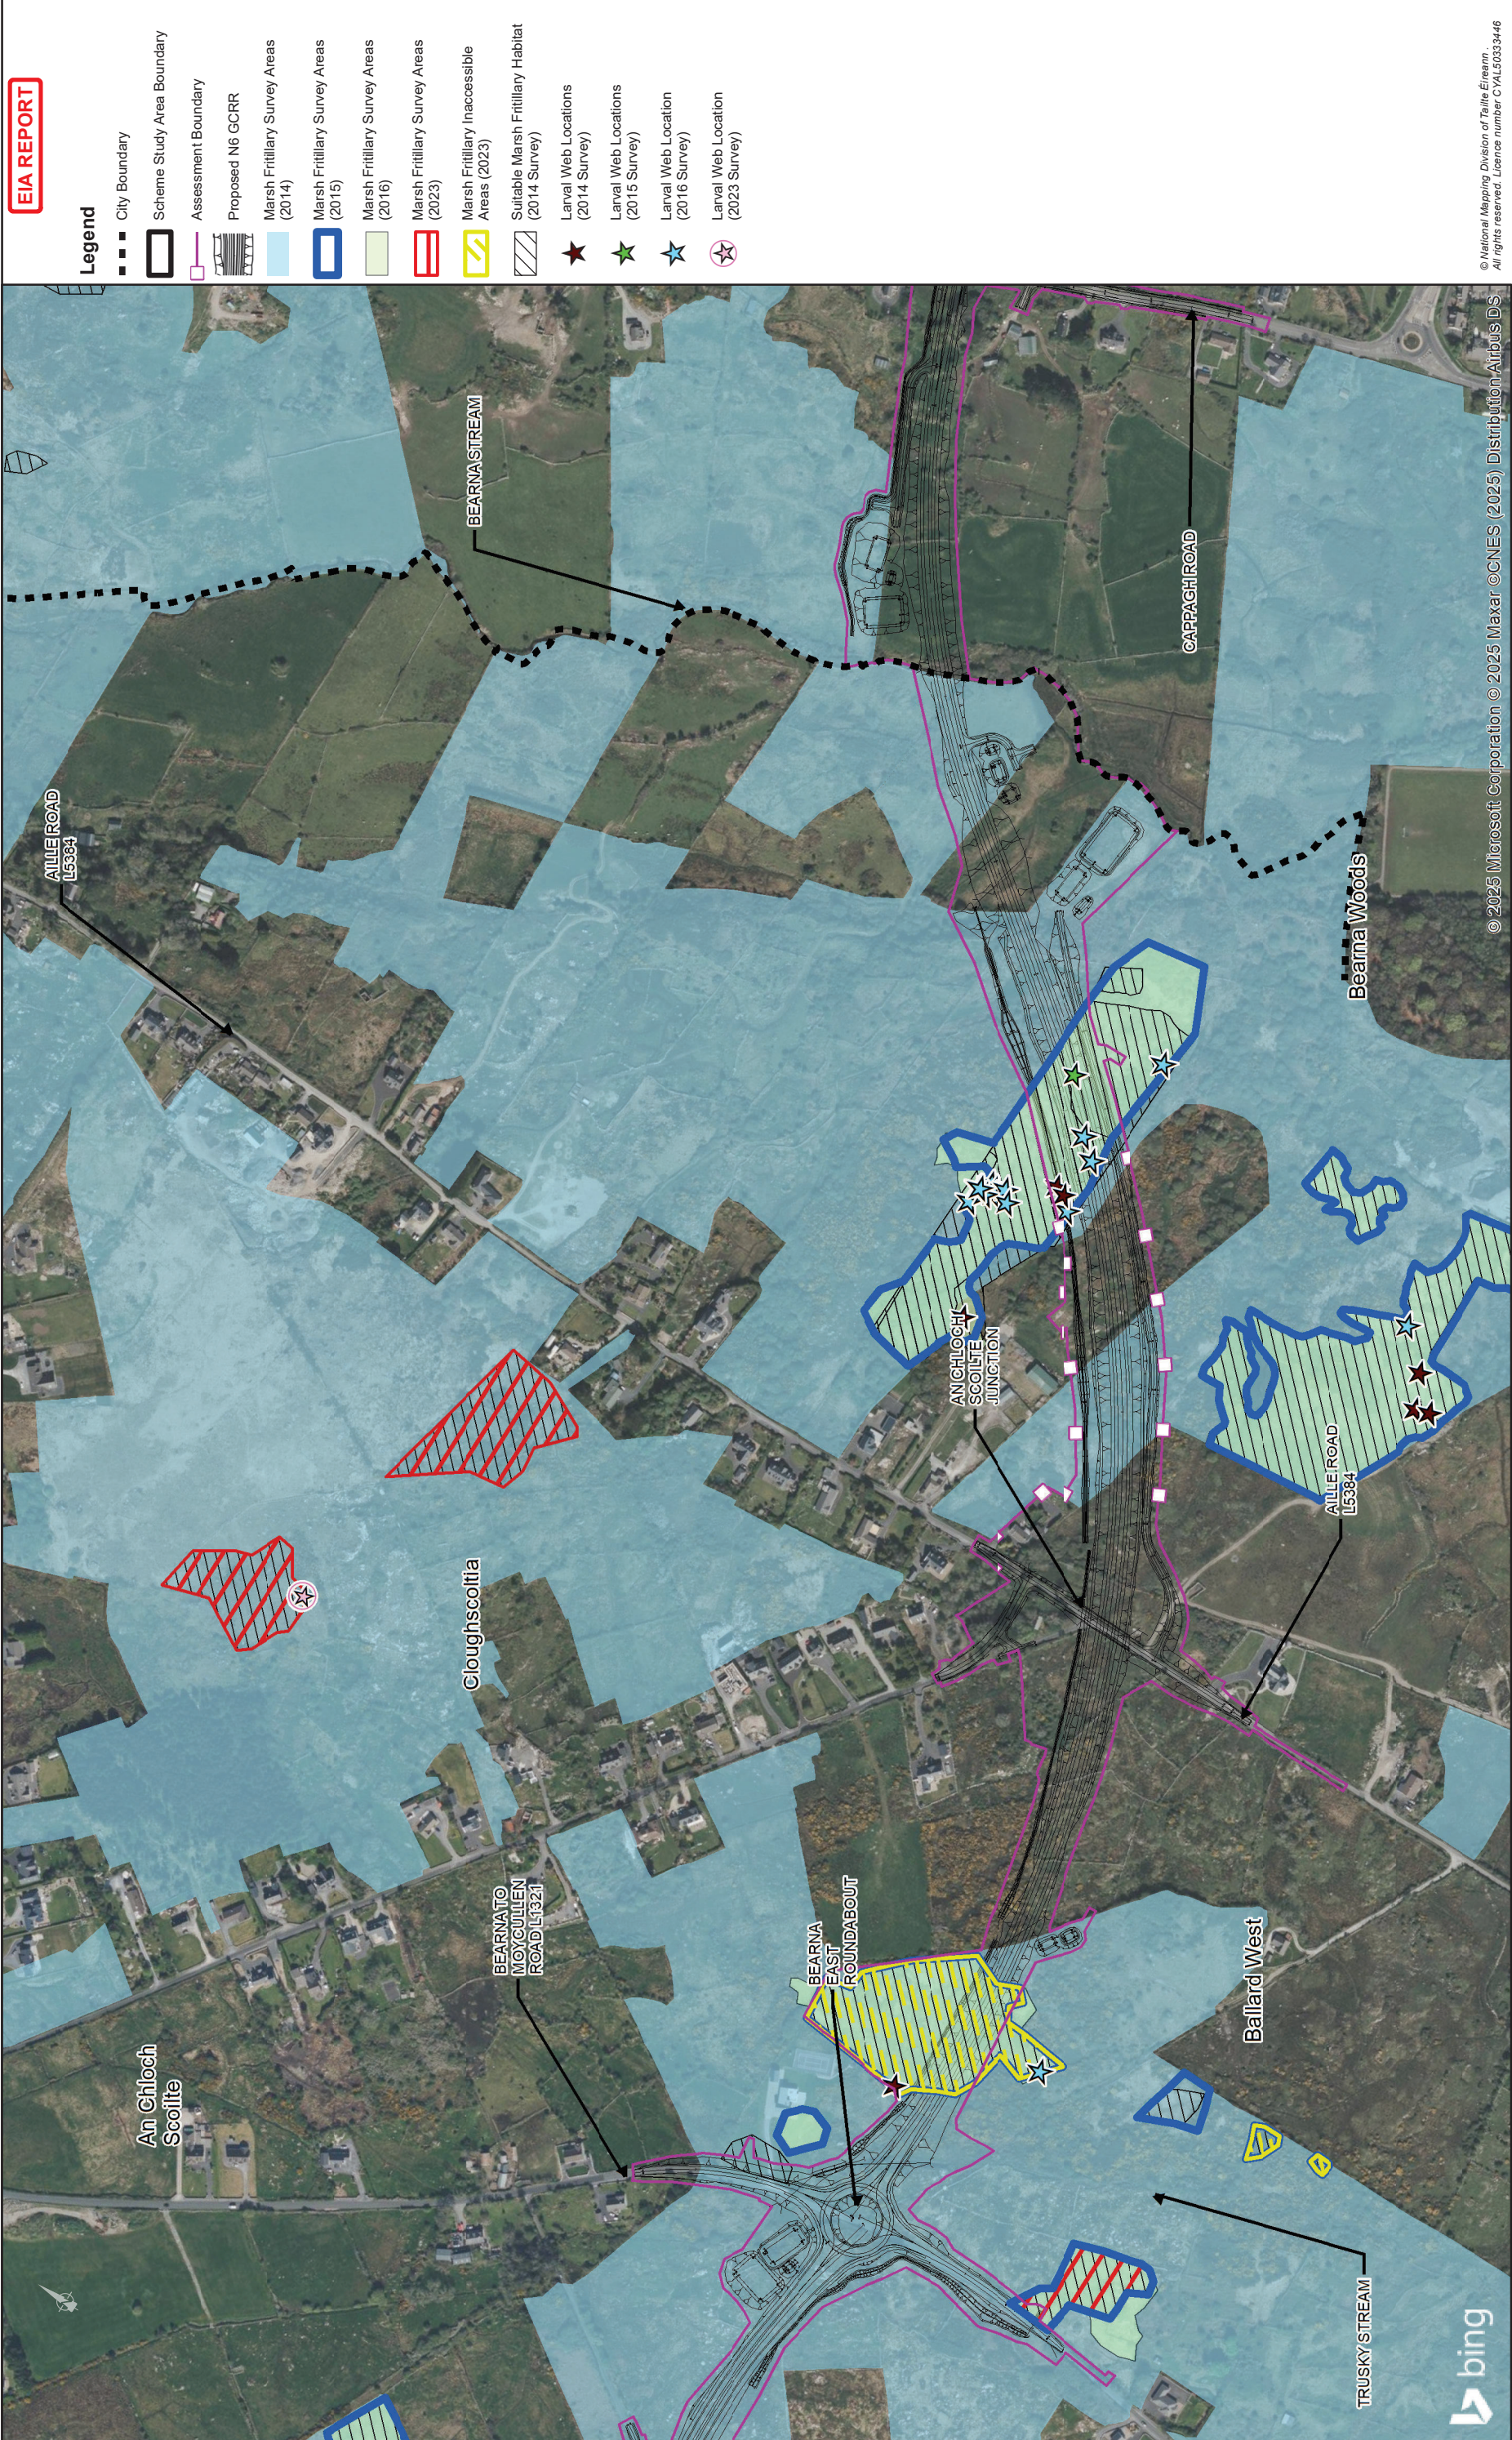

© 2025 Microsoft Corporation © 2025 Maxar ©CNES (2025) Distribution Airbus DS
© National Mapping Division of Tairle Éireann
All rights reserved. Licence number CYL50333446

EIA REPORT

Legend

- City Boundary
- Scheme Study Area Boundary
- Assessment Boundary
- Proposed N6 GCRR
- Marsh Fritillary Survey Areas (2014)
- Marsh Fritillary Survey Areas (2015)
- Marsh Fritillary Survey Areas (2016)
- Marsh Fritillary Survey Areas (2023)
- Marsh Fritillary Inaccessible Areas (2023)
- Suitable Marsh Fritillary Habitat (2014 Survey)
- Larval Web Locations (2014 Survey)
- Larval Web Locations (2015 Survey)
- Larval Web Location (2016 Survey)
- Larval Web Location (2023 Survey)

Drawing Title			
Marsh Fritillary Survey Sites & Results			
R336 - N59 Moycullen Road			
Sheet 3 of 6			
Drawing Status			
For Information			
Job No	Drawing No	Issue	Issue
233985	Figure 8.9.5	11	11


Job Title			
N6 Galway City Ring Road			
Scale: 1: 5000 @A3			
Date: February 2025			
Issue	Date	By	Appd
11	28/02/2025	AG	MH

ARUP

Consultant

Corporate House
City East Business Park
Ballyart, Galway, Ireland

Tel: +353 (0)91 460675
www.arup.ie

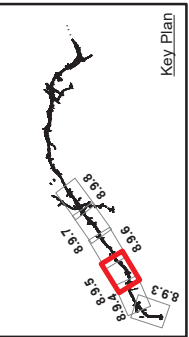

Clients


An tAonán Iompar
Department of Transport

2040

Galway City
Transport Project

Comhairle Chontae na Galille
Galway County Council

TII

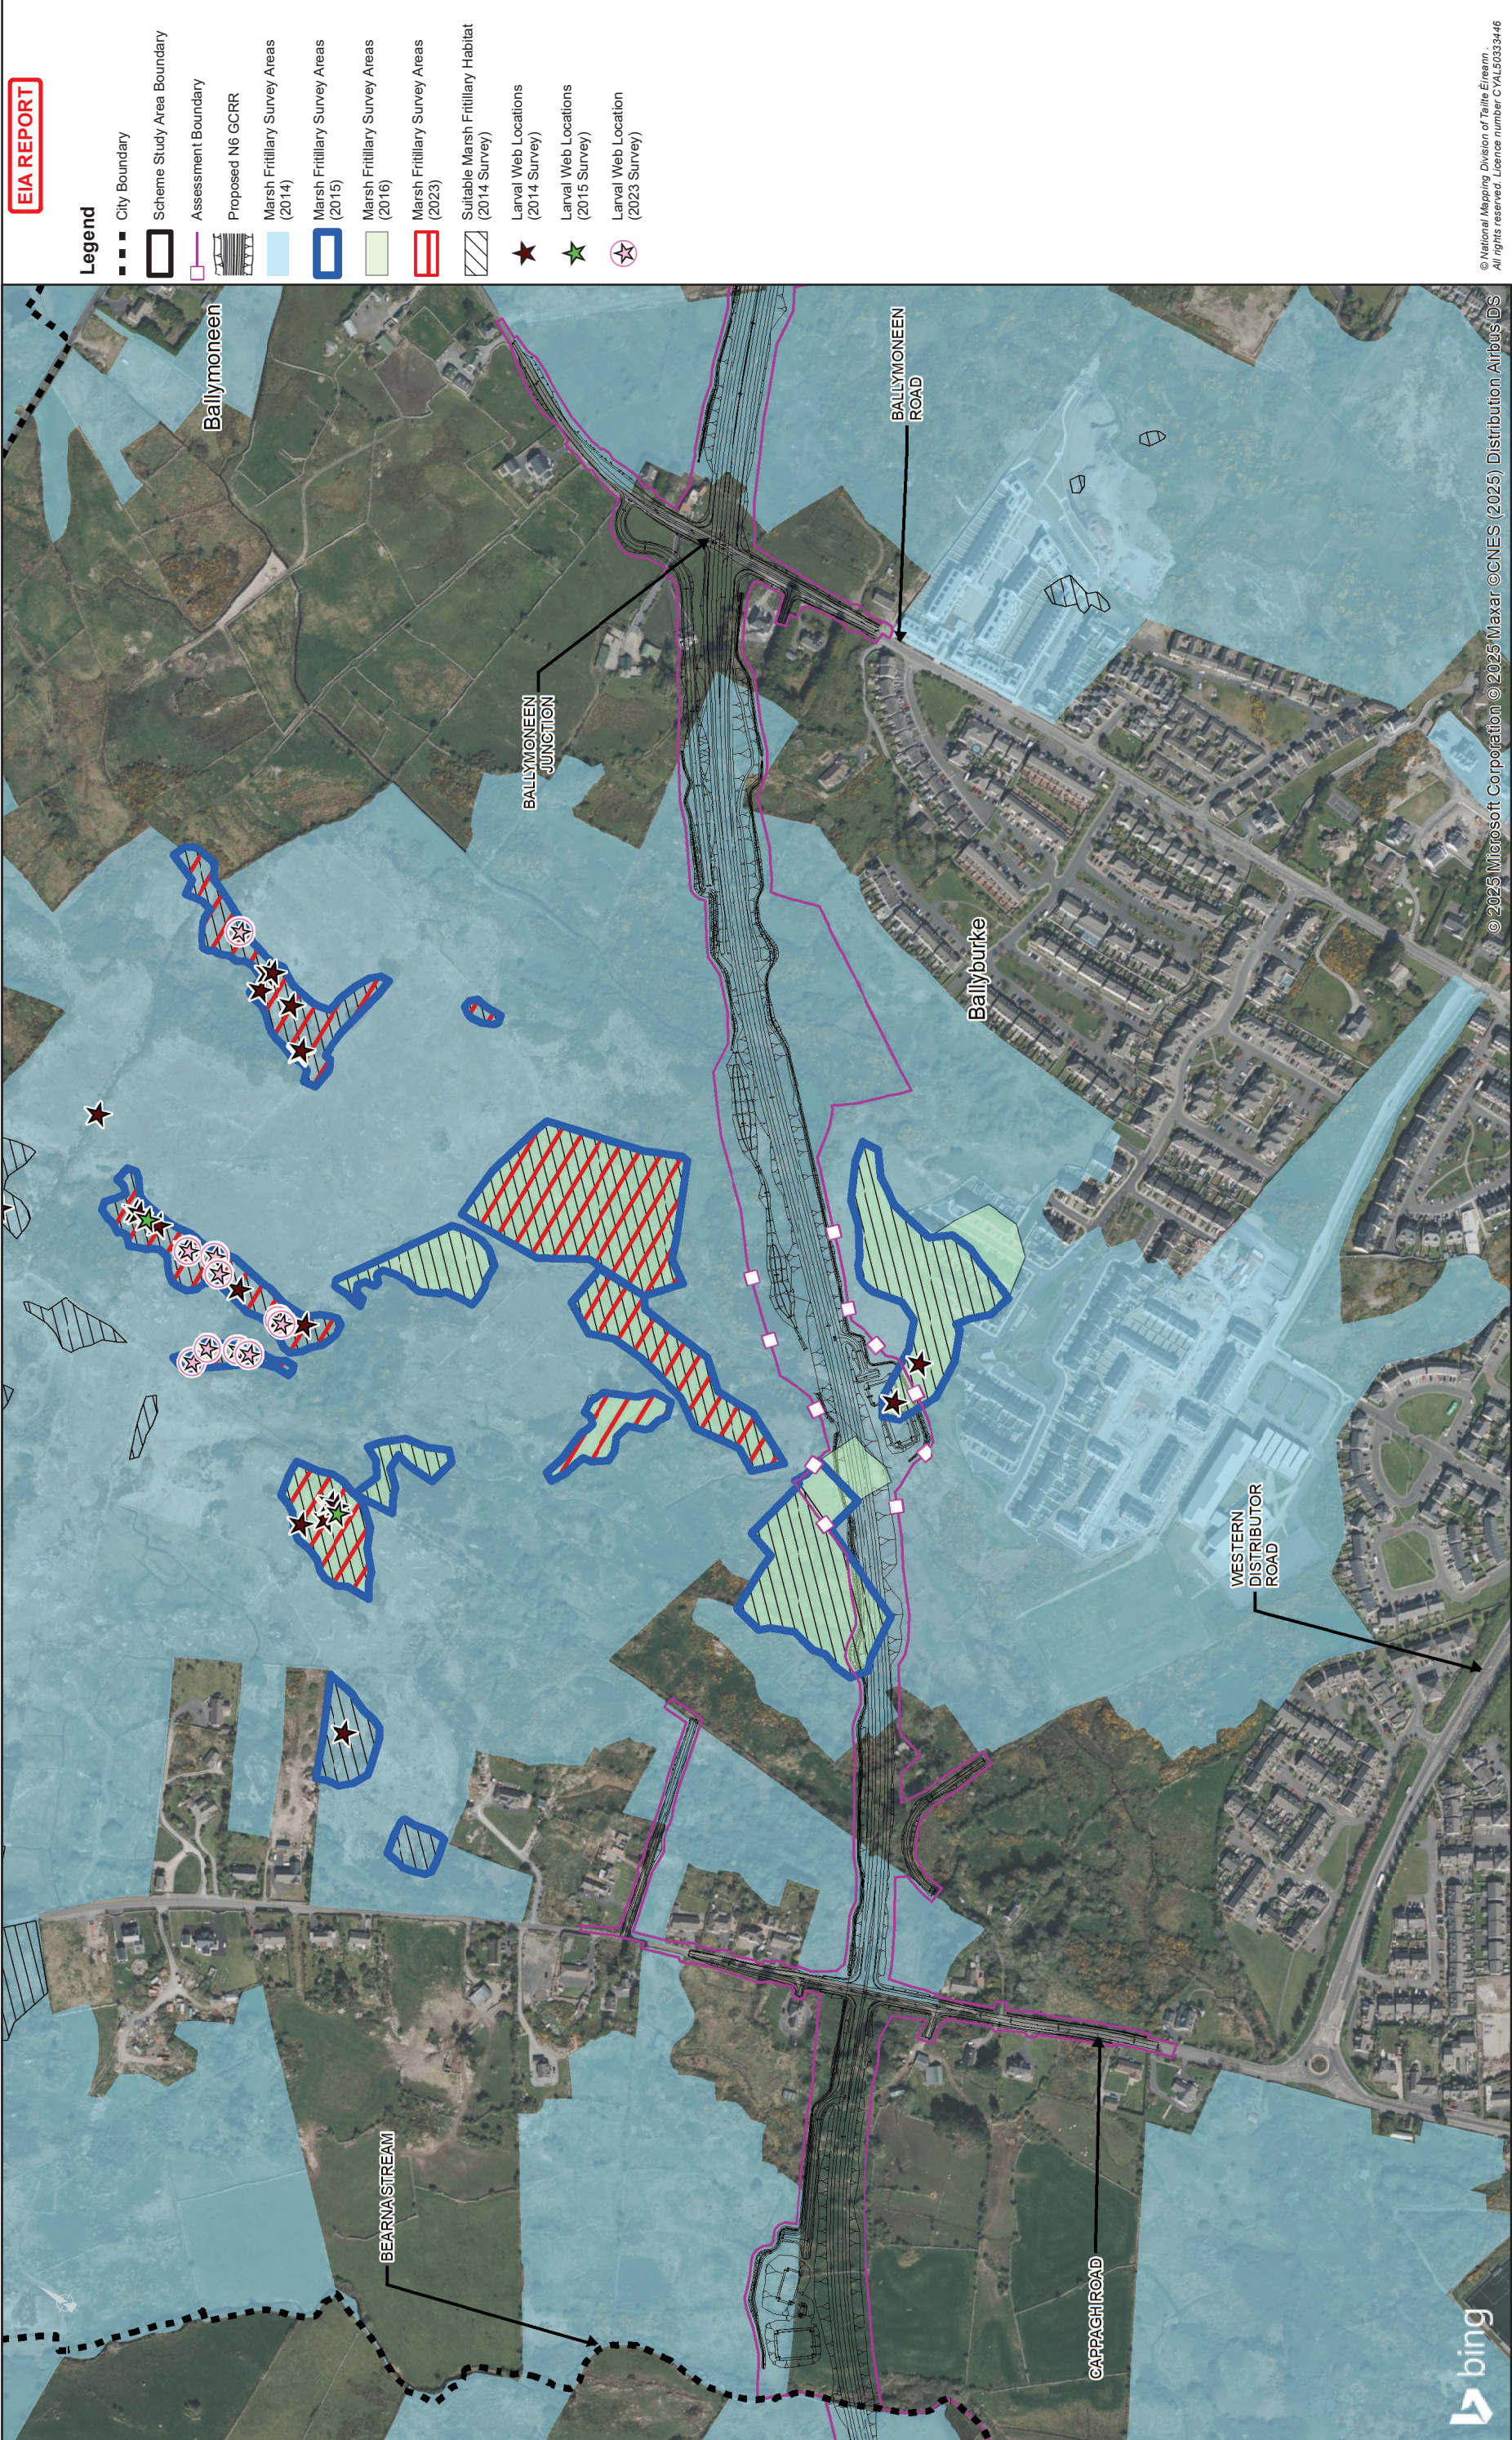

EIA REPORT

Legend

- City Boundary
- Scheme Study Area Boundary
- Assessment Boundary
- Proposed N6 GCR
- Marsh Fritillary Survey Areas (2014)
- Marsh Fritillary Survey Areas (2015)
- Marsh Fritillary Survey Areas (2016)
- Marsh Fritillary Survey Areas (2023)
- Suitable Marsh Fritillary Habitat (2014 Survey)
- Larval Web Locations (2014 Survey)
- Larval Web Locations (2015 Survey)
- Larval Web Location (2023 Survey)

© National Mapping Division of Tairle Éireann
All rights reserved. Licence number C/L50333446

Drawing Title			
Marsh Fritillary Survey Sites & Results			
R336 - N59 Moyculleen Road			
Sheet 4 of 6			
Drawing Status			
For Information			
Job No	Drawing No	Issue	Issue
233985	Figure 8.9.6	11	11


Job Title			
N6 Galway City Ring Road			
Scale: 1:	5000 @A3	MH	Appd
Date:	February 2025	Chkd	

Consultant

ARUP

Tel: +353 (0)91 460675
www.arup.ie

Corporate House
City East Business Park
Ballynit, Galway, Ireland

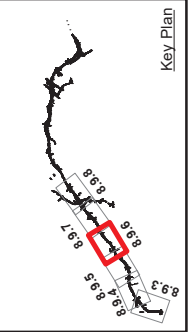

Clients

An tAonán Iompair
Department of Transport


2040

Galway City
Transport Project

Comhairle Chontae na Gaillimhe
Galway County Council

TII

© 2025 Microsoft Corporation © 2025 Maxar ©CNES (2025) Distribution Airbus DS

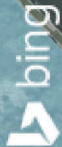



© 2025 Microsoft Corporation © 2025 Maxar © CNES (2025) Distribution Airbus DS

© National Mapping Division of Tairle Éireann
All rights reserved. Licence number CYL50333446



ARUP

Tel: +353 (0)91 460675
www.arup.ie

Corporate House
City East Business Park
Ballyart, Galway, Ireland

Consultant



Key Plan

Job Title
N6 Galway City Ring Road

Scale: 1: 5000 @A3

Date: February 2025

Drawing Title Marsh Fritillary Survey Sites & Results R336 - N59 Moycullen Road Sheet 5 of 6			
Drawing Status For Information			
Job No 233985	Drawing No Figure 8.9.7	Issue 11	



An tOifig Leasaithe
Department of Transport



2040
Project Ireland



N6
National Transport Authority



Galway County Council




Galway City Transport Project



Galway County Council



Galway City Transport Project

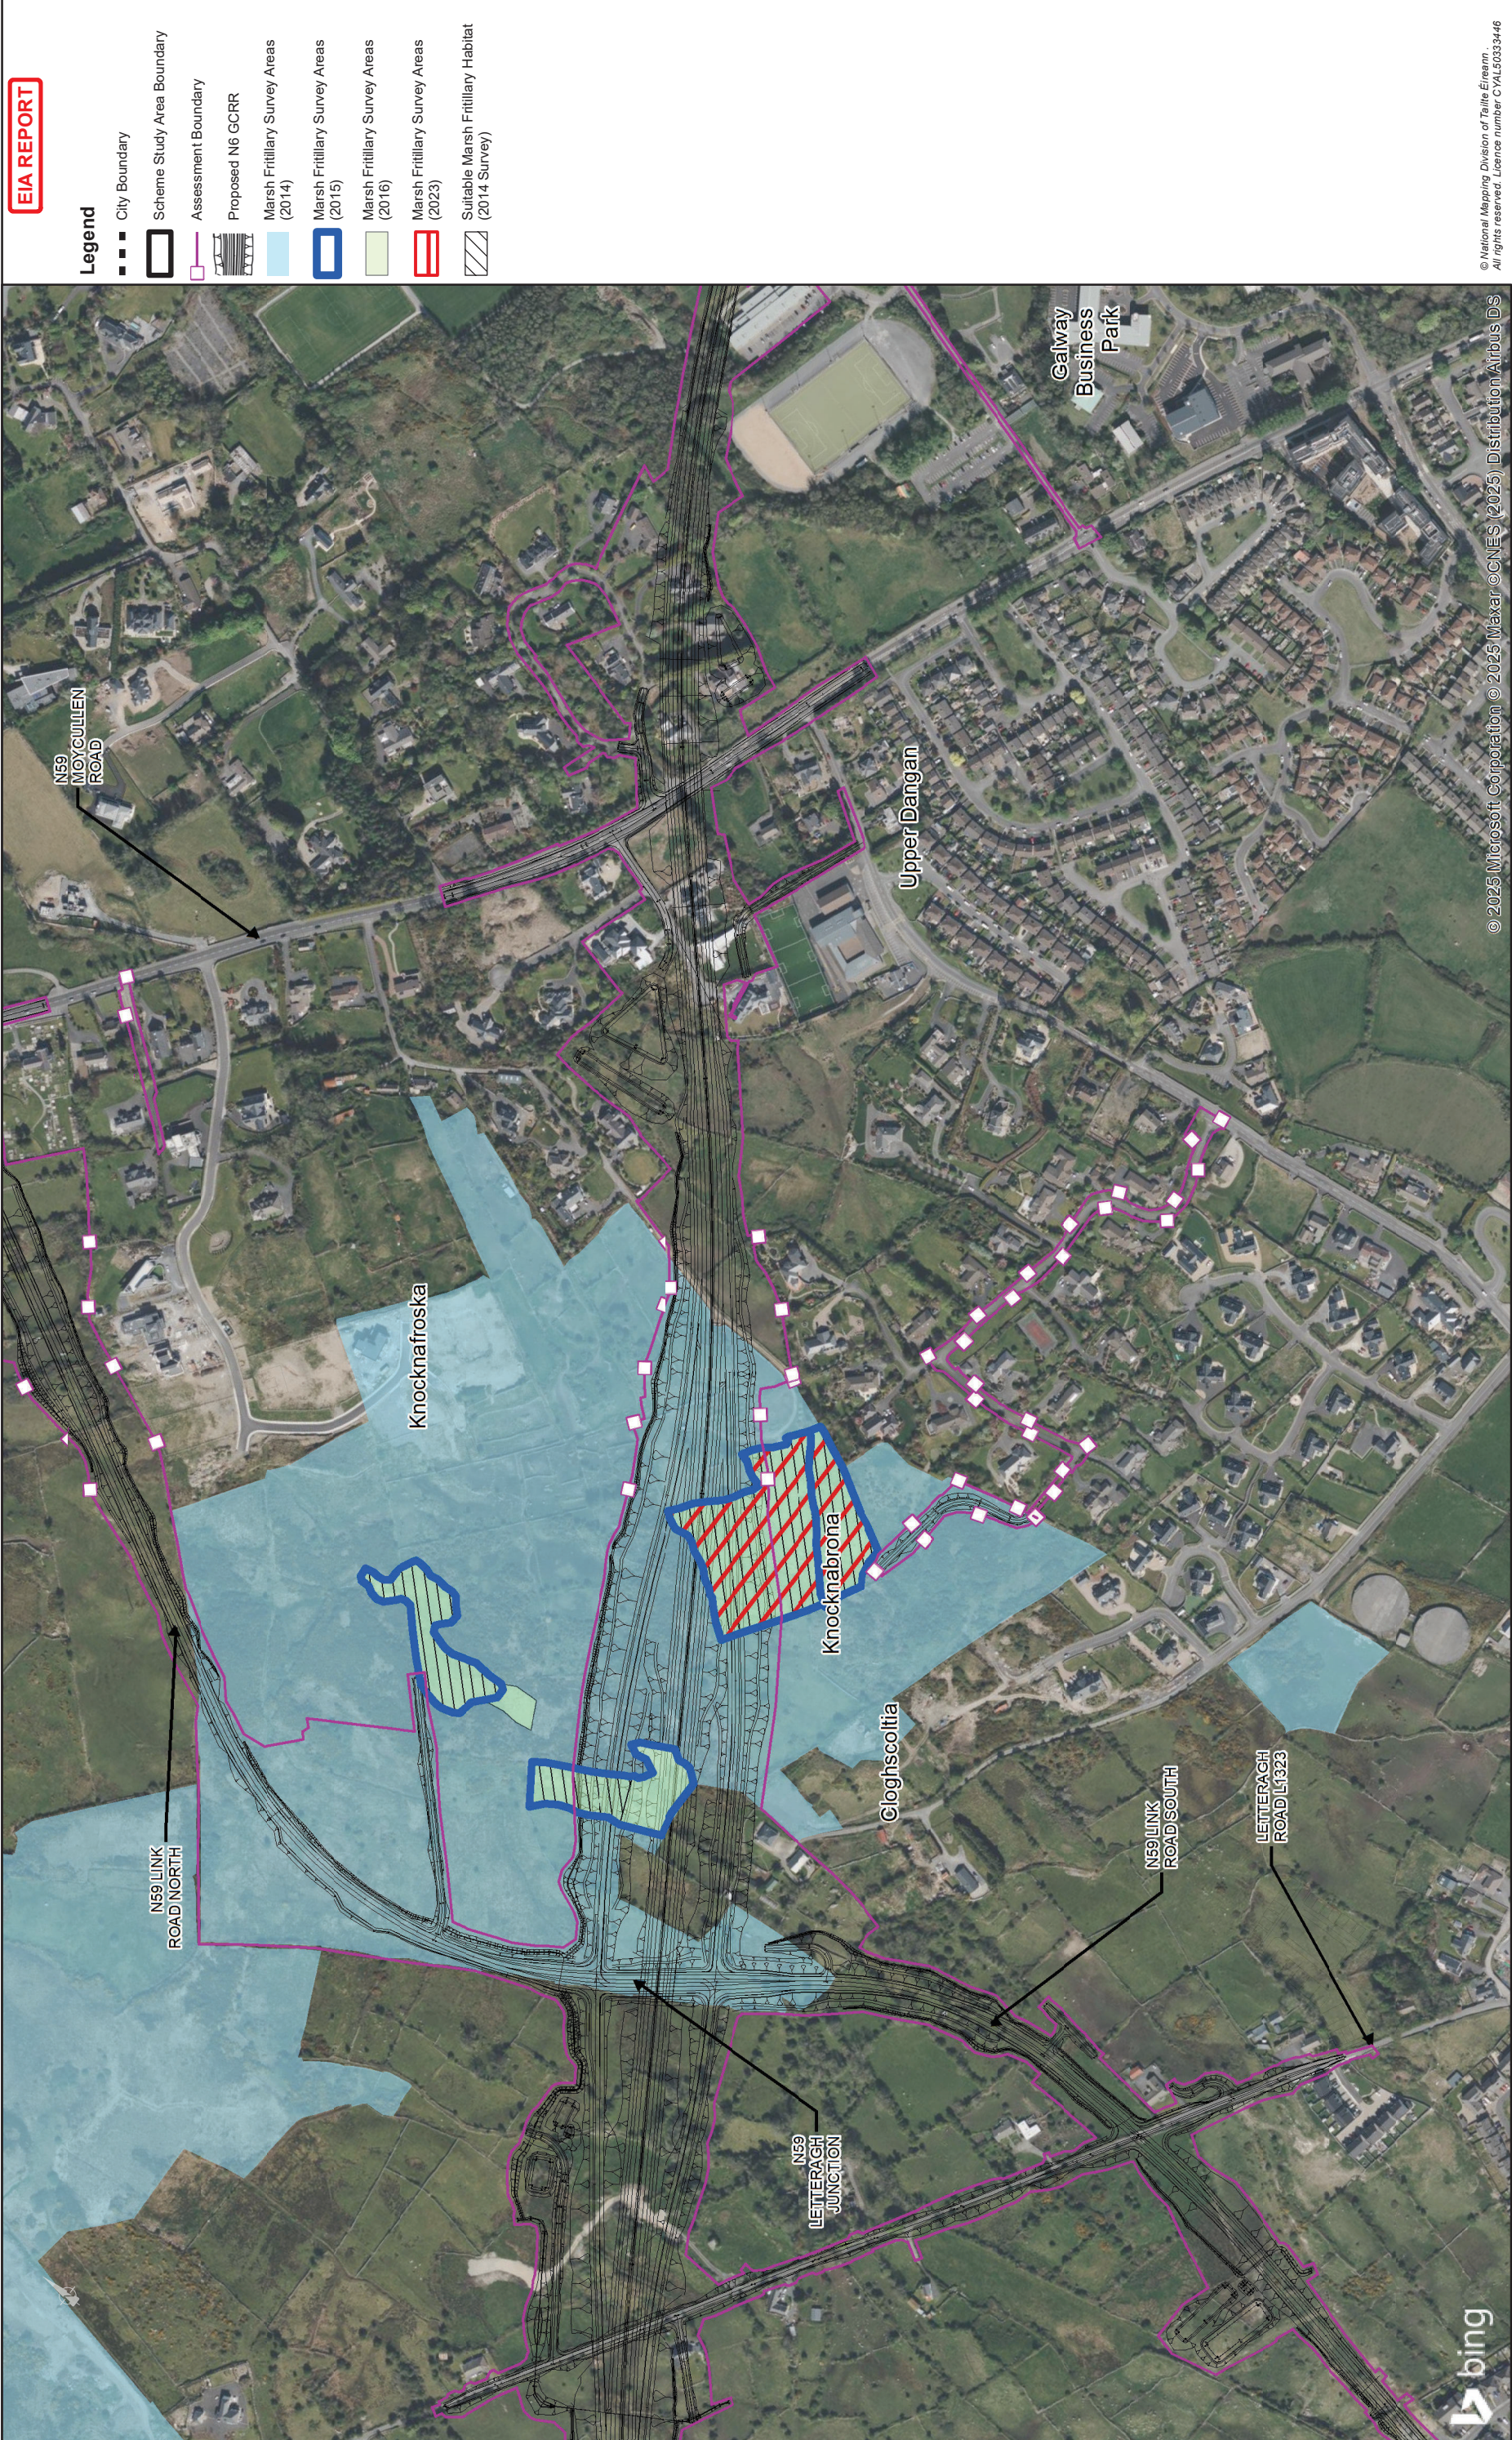

© 2025 Microsoft Corporation © 2025 Maxar ©CNES (2025) Distribution Airbus DS

EIA REPORT

Legend

- City Boundary
- Scheme Study Area Boundary
- Assessment Boundary
- Proposed N6 GCRR
- Marsh Fritillary Survey Areas (2014)
- Marsh Fritillary Survey Areas (2015)
- Marsh Fritillary Survey Areas (2016)
- Marsh Fritillary Survey Areas (2023)
- Suitable Marsh Fritillary Habitat (2014 Survey)

© National Mapping Division of Tairé Éireann
All rights reserved. Licence number C/L50333446

Drawing Title			
Marsh Fritillary Survey Sites & Results			
R336 - N59 Moycullen Road			
Sheet 6 of 6			
Drawing Status			
For Information			
Job No	Drawing No	Issue	Issue
233985	Figure 8.9.8	11	11


Job Title			
N6 Galway City Ring Road			
Scale: 1: 5000 @A3			
Date: February 2025			
Issue	Date	By	Appd
11	28/02/2025	AG	EC
			MH

Consultant

ARUP

Tel: +353 (0)91 460675
www.arup.ie

Corporate House
City East Business Park
Ballynit, Galway, Ireland

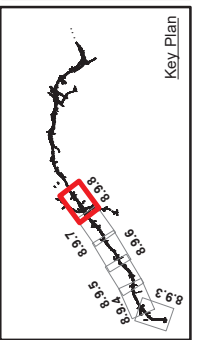

Clients

An tAonán Iompar
Department of Transport

2040

Galway City
Transport Project

Galway County Council

Galway City Council

Galway County Council