A3

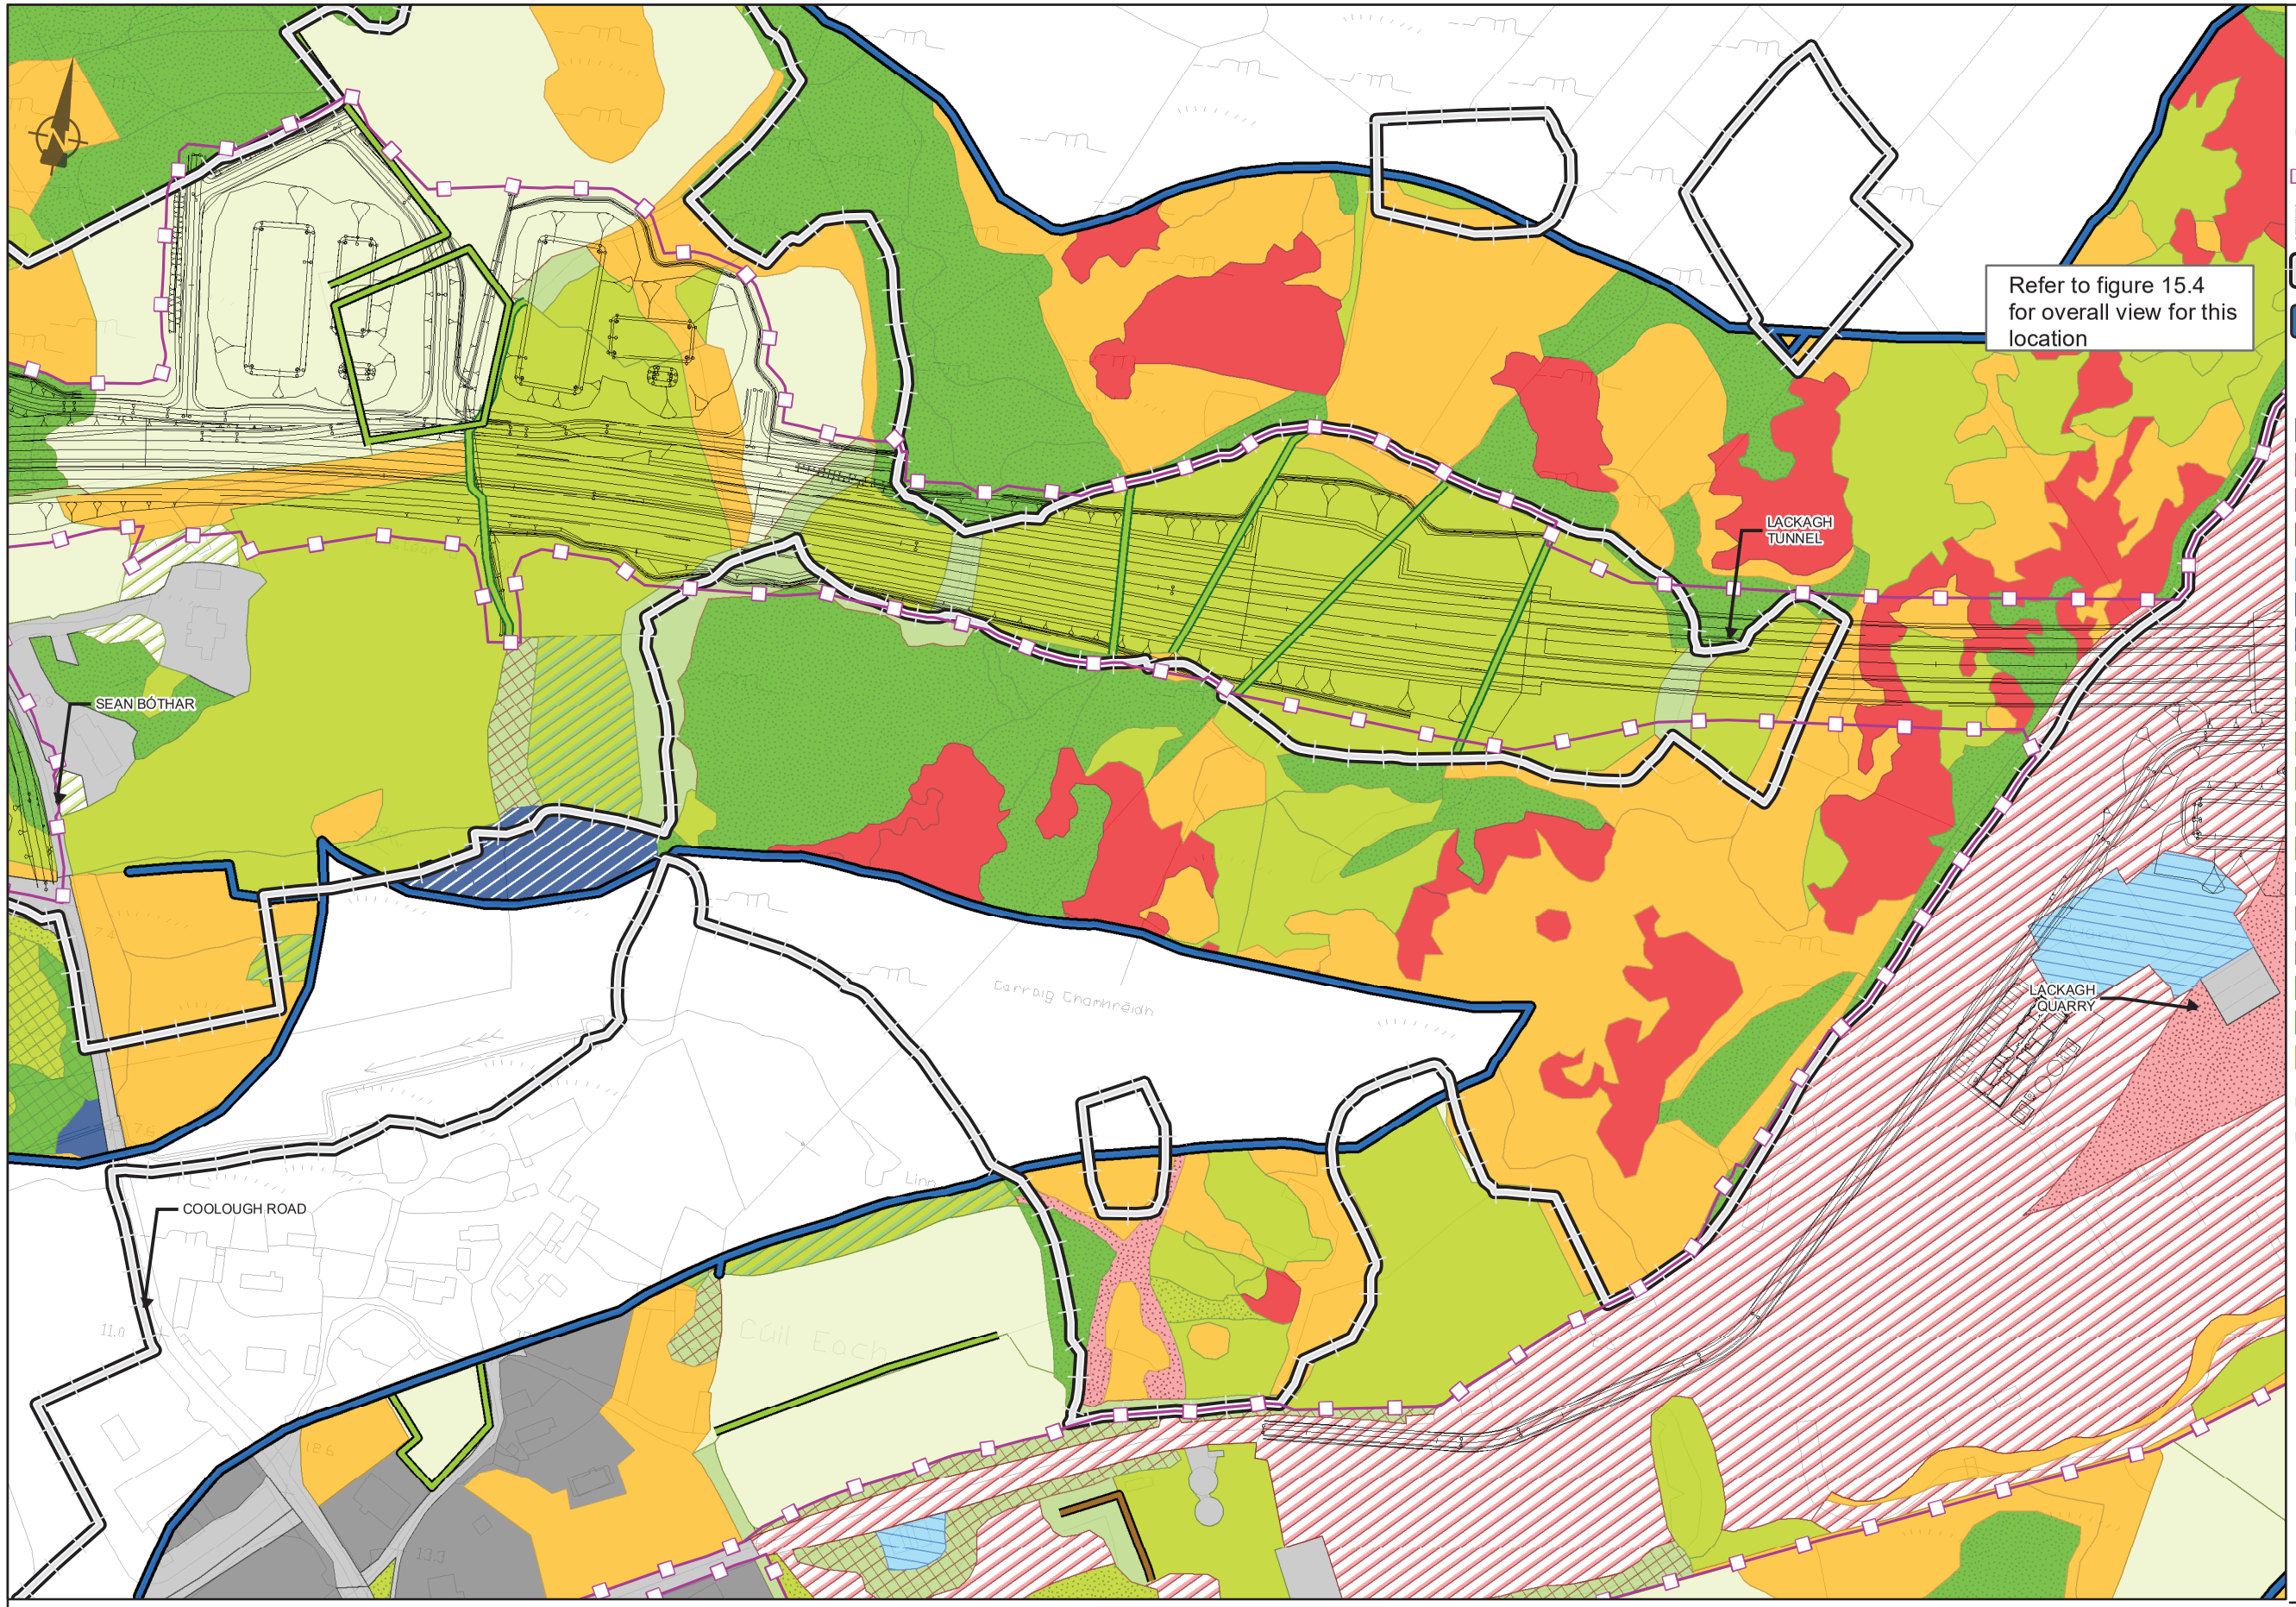

NIS

Legend

- City Boundary
- Assessment Boundary
- Proposed N6 GCRR
- Special Area of Conversation (SAC)
- Habitat Survery Area

Habitat Changes - Classification - Fossitt Code 2023

- BL3
- ED2
- ED3
- ER2
- FL8
- FS1
- FS2
- GA1
- GA2
- GM1
- GS1
- GS2
- GS4
- Residential
- WL1
- WL2
- WN2
- WN6
- WS1
- WL1
- WL2

© National Mapping Division of Tailte Éireann . All rights reserved. Licence number CYAL50333446

Clients

An Roinn Iompair Department of Transport

Tionscadal Éireann Project Ireland 2040

N6 Galway City Transport Project

Comhairle Chontae na Gaillimhe Galway County Council

TII Bord Náisiúnta Iompair Éireann

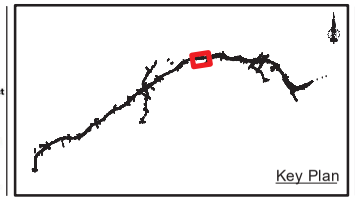

Consultant

ARUP

Corporate House
City East Business Park
Ballybrit, Galway, Ireland

Tel +353 (0)91 460675
www.N6GalwayCity.ie
www.arup.ie

Job Title

N6 Galway City Ring Road

Scale: 1: 2500 @A3

Date: February 2025

Issue	Date	By	Chkd	Appd
I1	28/02/2025	AG	EC	MH

Drawing Title

Habitat Survey Results - 'Insert A' (Fossitt Habitat Classifications) (2023)

Drawing Status

For Information

Job No	Drawing No	Issue
233985	Figure 15.5	I1