


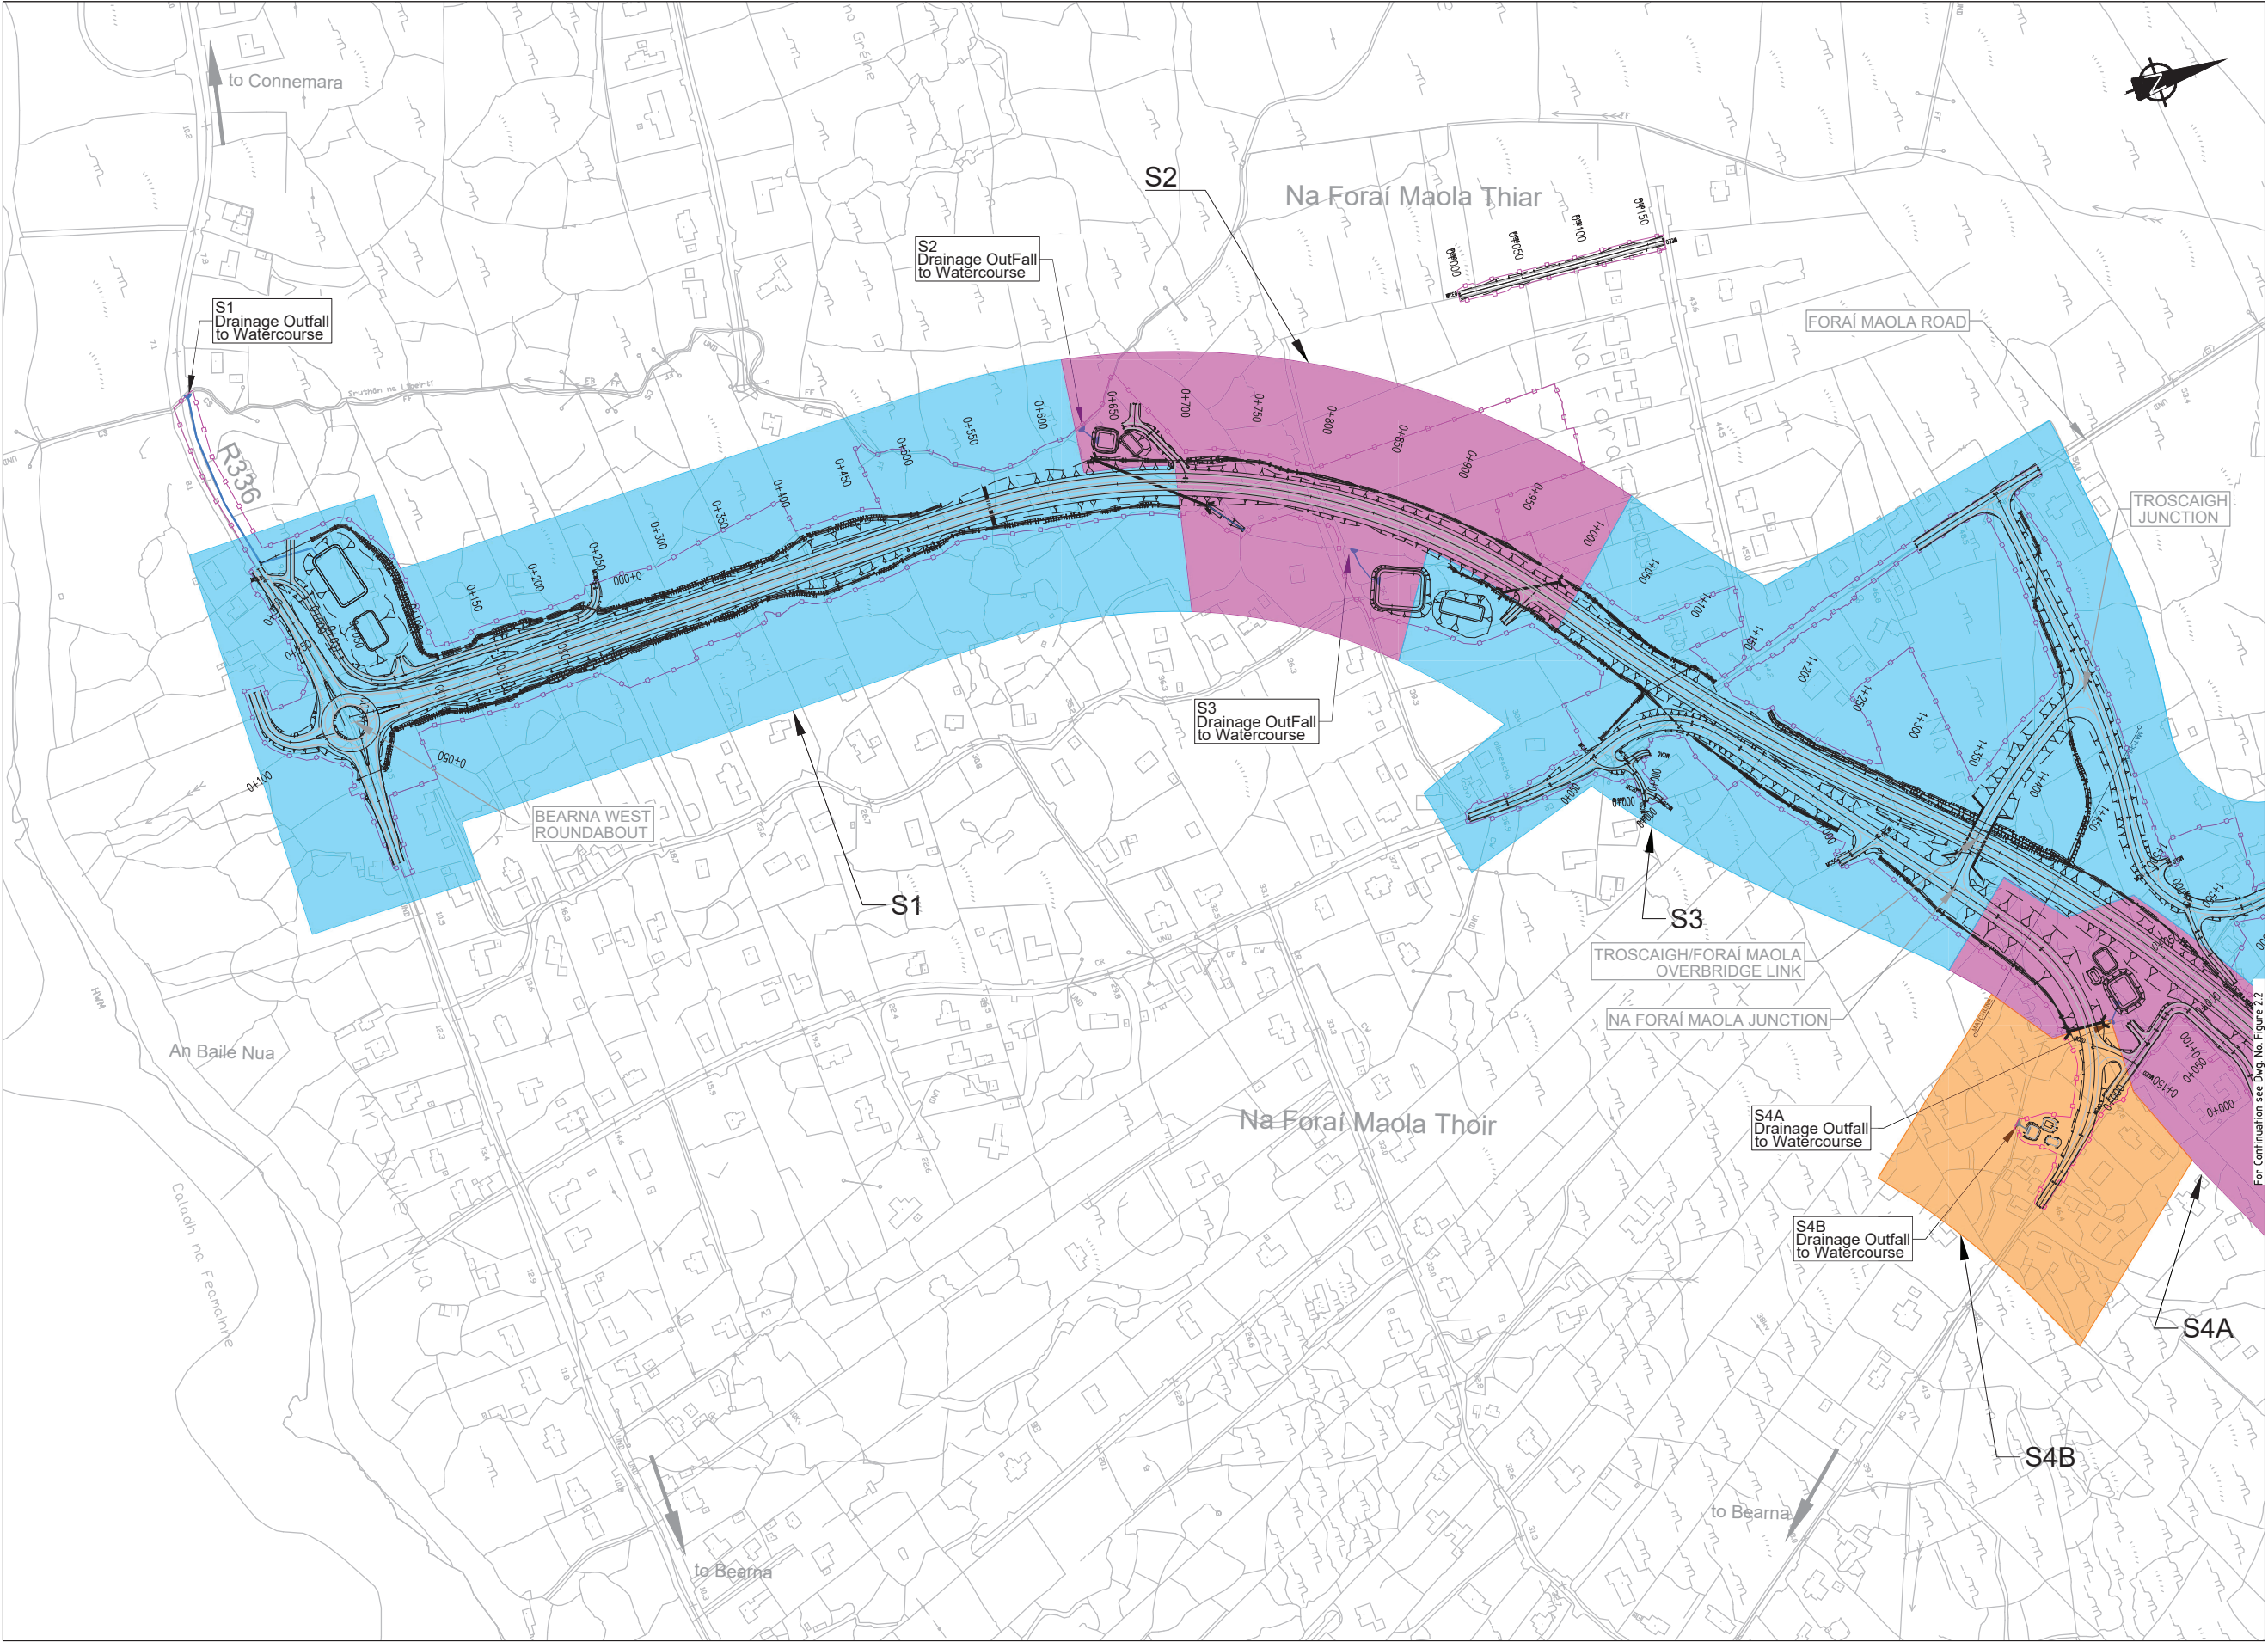

NIS

Legend:

City Boundary

Assessment boundary

Lough Corrib SAC (Special Area of Conservation)

Lough Corrib SPA (Special Protection Area)

Proposed N6 GCRR

Proposed Culvert (C)

Proposed Attenuation Pond / Infiltration Basin

Proposed Stream Diversion

Drainage Network Sections

S00 Catchment Reference Section

Drainage Outfall

© National Mapping Division of Taithe Éireann. All rights reserved. Licence number CYAL50333446

Clients

An Roinn Iompair
Department of Transport

Tionscadal Éireann
Project Ireland
2040

Galway City
Transport Project

Comhairle Chontae na Gaillimhe
Galway County Council

TIU

Key Plan

Consultant

ARUP

Corporate House
City East Business Park
Ballybrit, Galway, Ireland.

Tel +353 (0)91 460675
www.N6GalwayCity.ie
www.arup.ie

Job Title

N6 Galway City Ring Road

Scale

1:5000 @ A3

Date:

February 2025

Drawing Title

Project Plan Layout and Drainage Network
Sheet 1 of 15

Drawing Status

For Information

Job No

233985

Drawing No

Figure 2.1

Issue

11

Issue

Date

By

Chkd

Appd

11


28/02/2025


SK

EC

MH

Do not scale
\\global\europa\Dublin\Jobs\233000\233985-004 - Internal\4-02 Drawings\4-02-19 Environmental\Update2024\NIS N6GCRR\Figure 2.1 to 2.15, 2024.dwg
© Arup

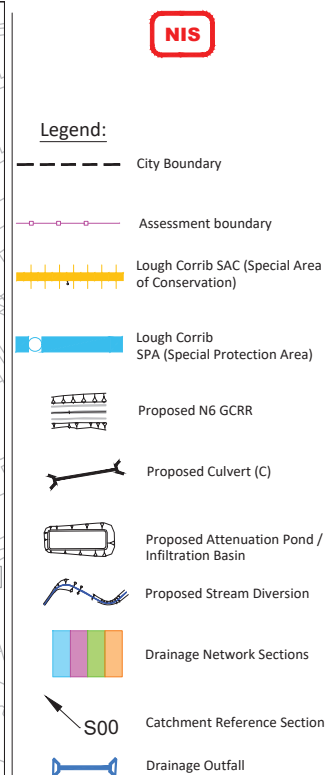

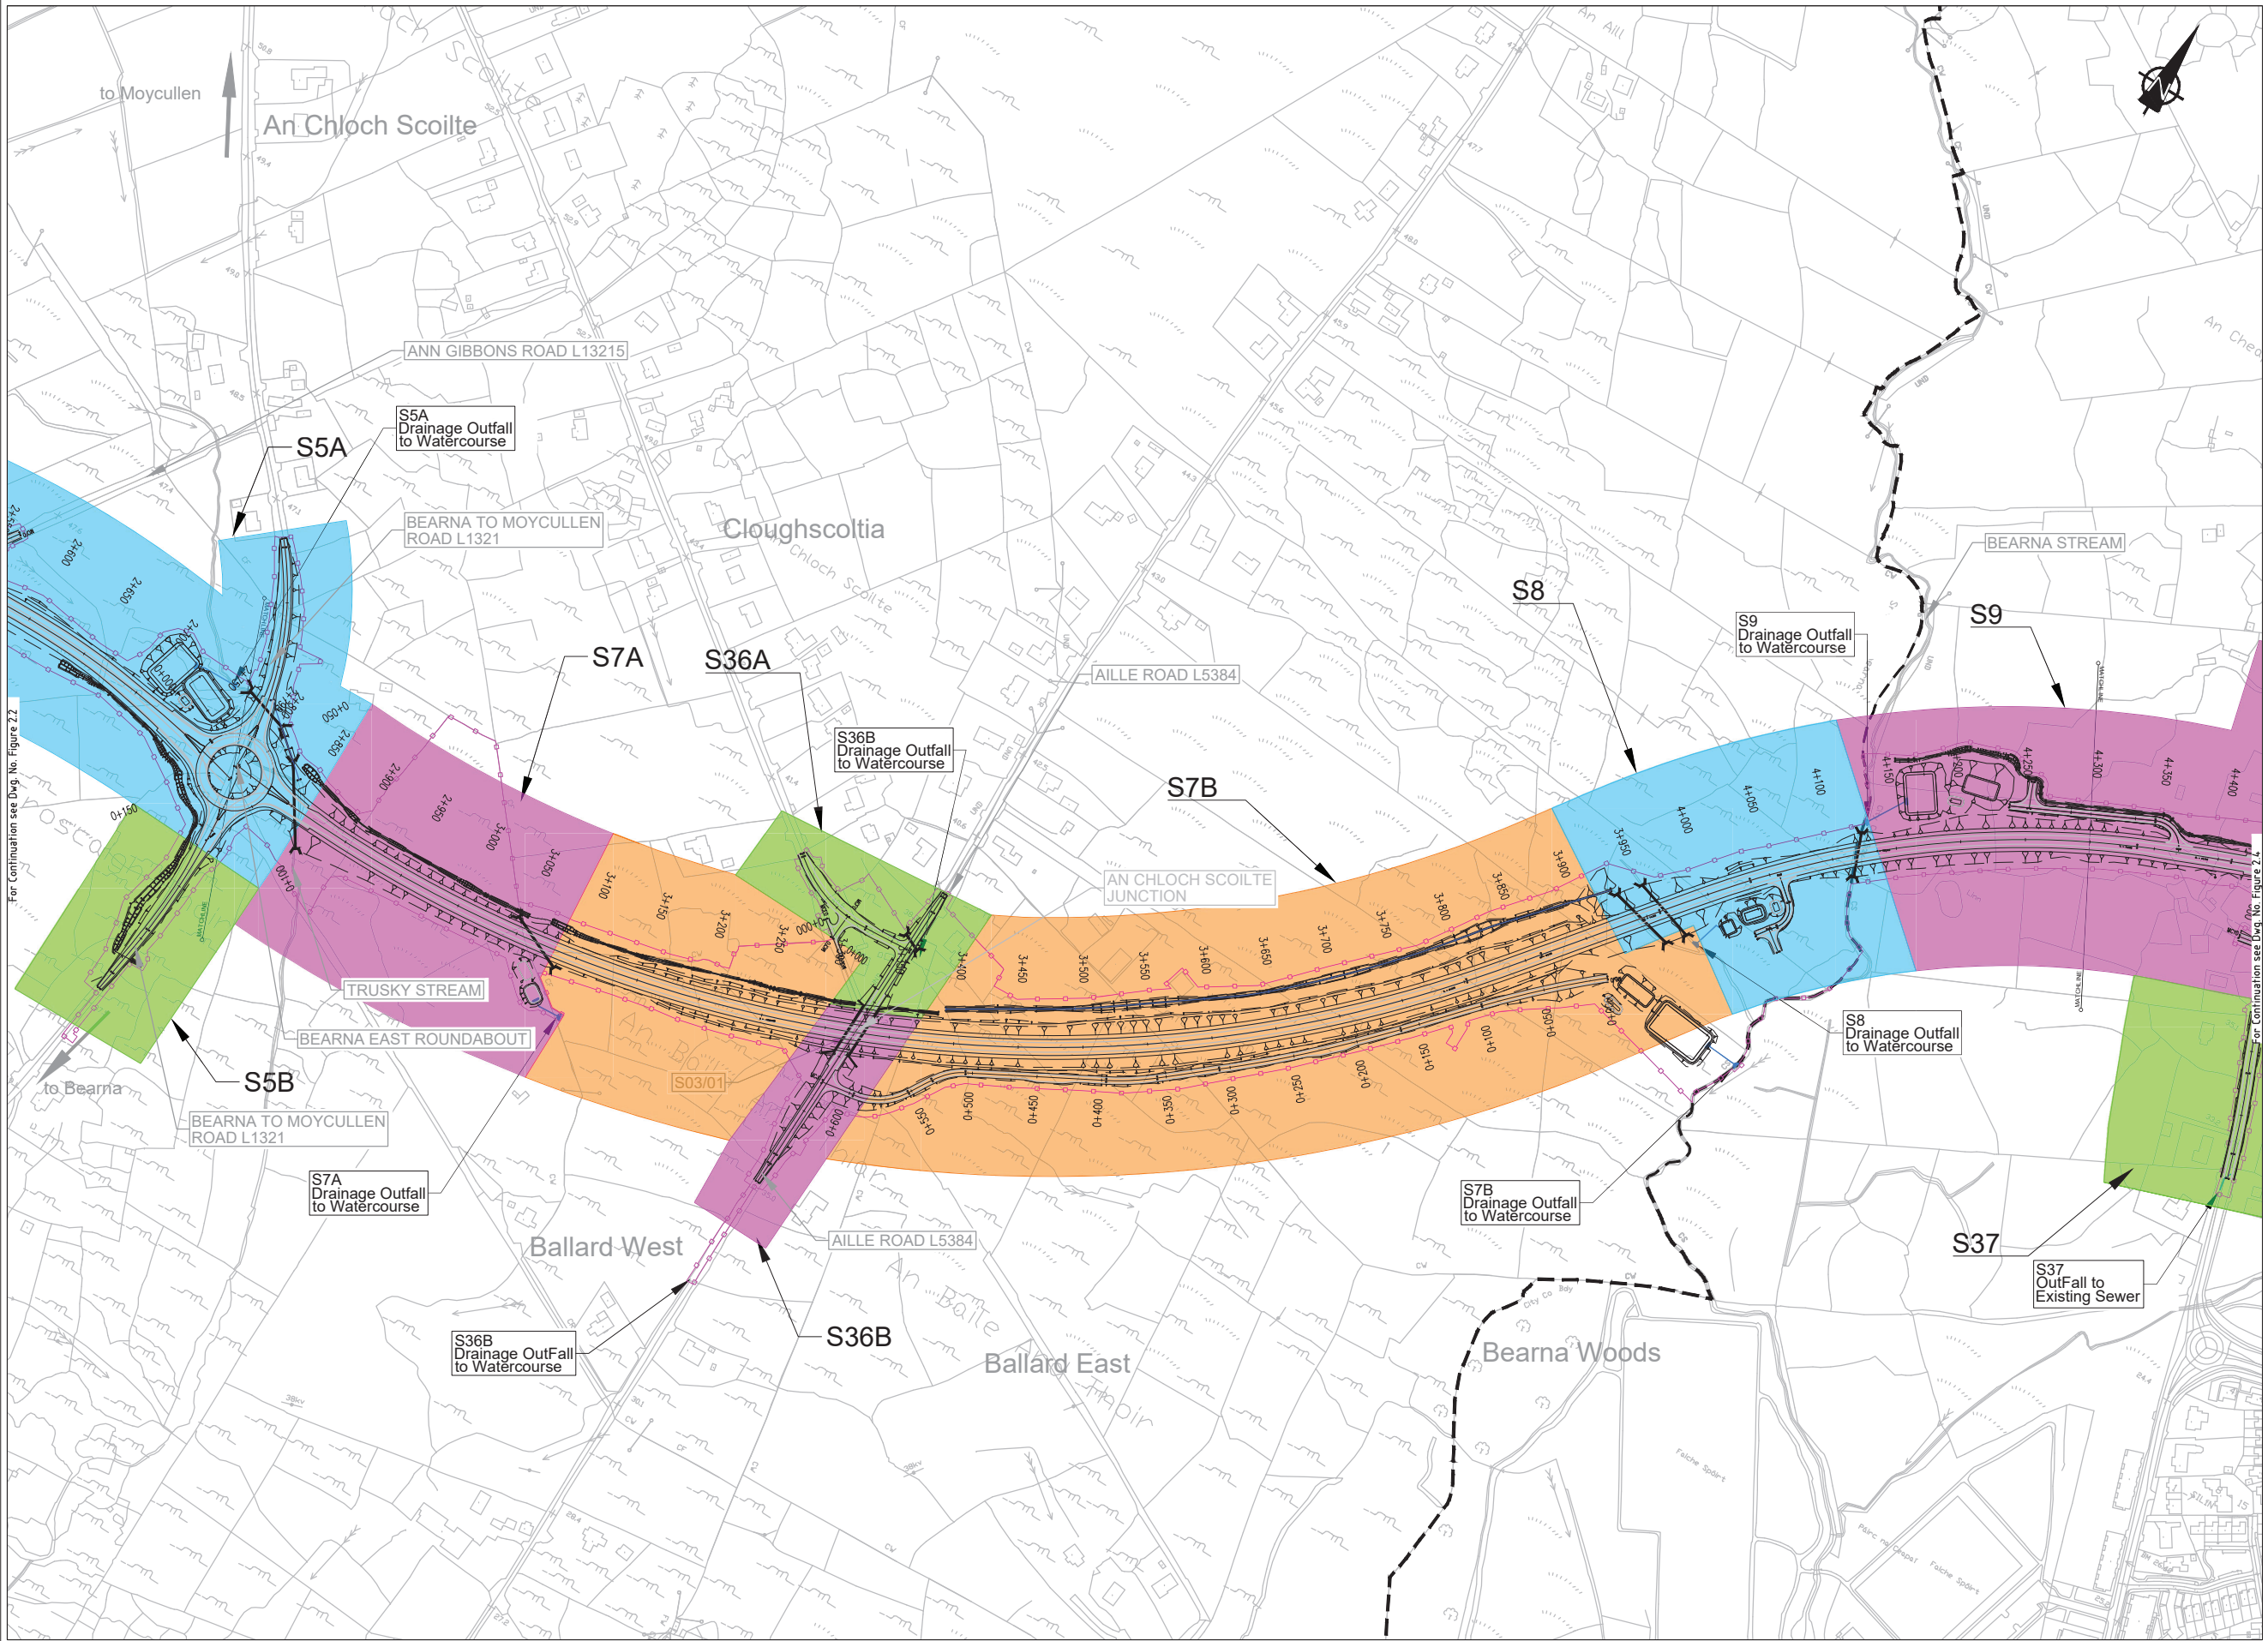

NIS

Legend:

City Boundary

Assessment boundary

Lough Corrib SAC (Special Area of Conservation)

Lough Corrib SPA (Special Protection Area)

Proposed N6 GCRR

Proposed Culvert (C)

Proposed Attenuation Pond / Infiltration Basin

Proposed Stream Diversion

Drainage Network Sections

S00

Catchment Reference Section

Drainage Outfall

For Continuation see Dwg. No. Figure 2.2

For Continuation see Dwg. No. Figure 2.4

© National Mapping Division of Taithe Éireann. All rights reserved. Licence number CYAL50333446

Clients

An Roinn Iompair
Department of Transport

Comhairle Chontae na Gaillimhe
Galway County Council

Tionscadal Éireann
Project Ireland
2040

N6

Galway City
Transport Project

TII

Transport Infrastructure Ireland

Key Plan

Consultant

ARUP

Corporate House
City East Business Park
Ballybrit, Galway, Ireland.

Tel +353 (0)91 460675
www.N6GalwayCity.ie
www.arup.ie

Job Title

N6 Galway City Ring Road

Scale

1:5000 @ A3

Date:

February 2025

I1	28/02/2025	SK	EC	MH
Issue	Date	By	Chkd	Appd

Drawing Title

Project Plan Layout and Drainage Network References

Sheet 3 of 15

Drawing Status

For Information

Job No

233985


Drawing No

Figure 2.3

Issue

11

Do not scale
\\global\europa\Dublin\Jobs\233000\233985-004 - Internal\4-02 Drawings\4-02-19 Environmental\Update2024\NIS N6GCRR\Figure 2.1 to 2.15, 2024.dwg
© Arup

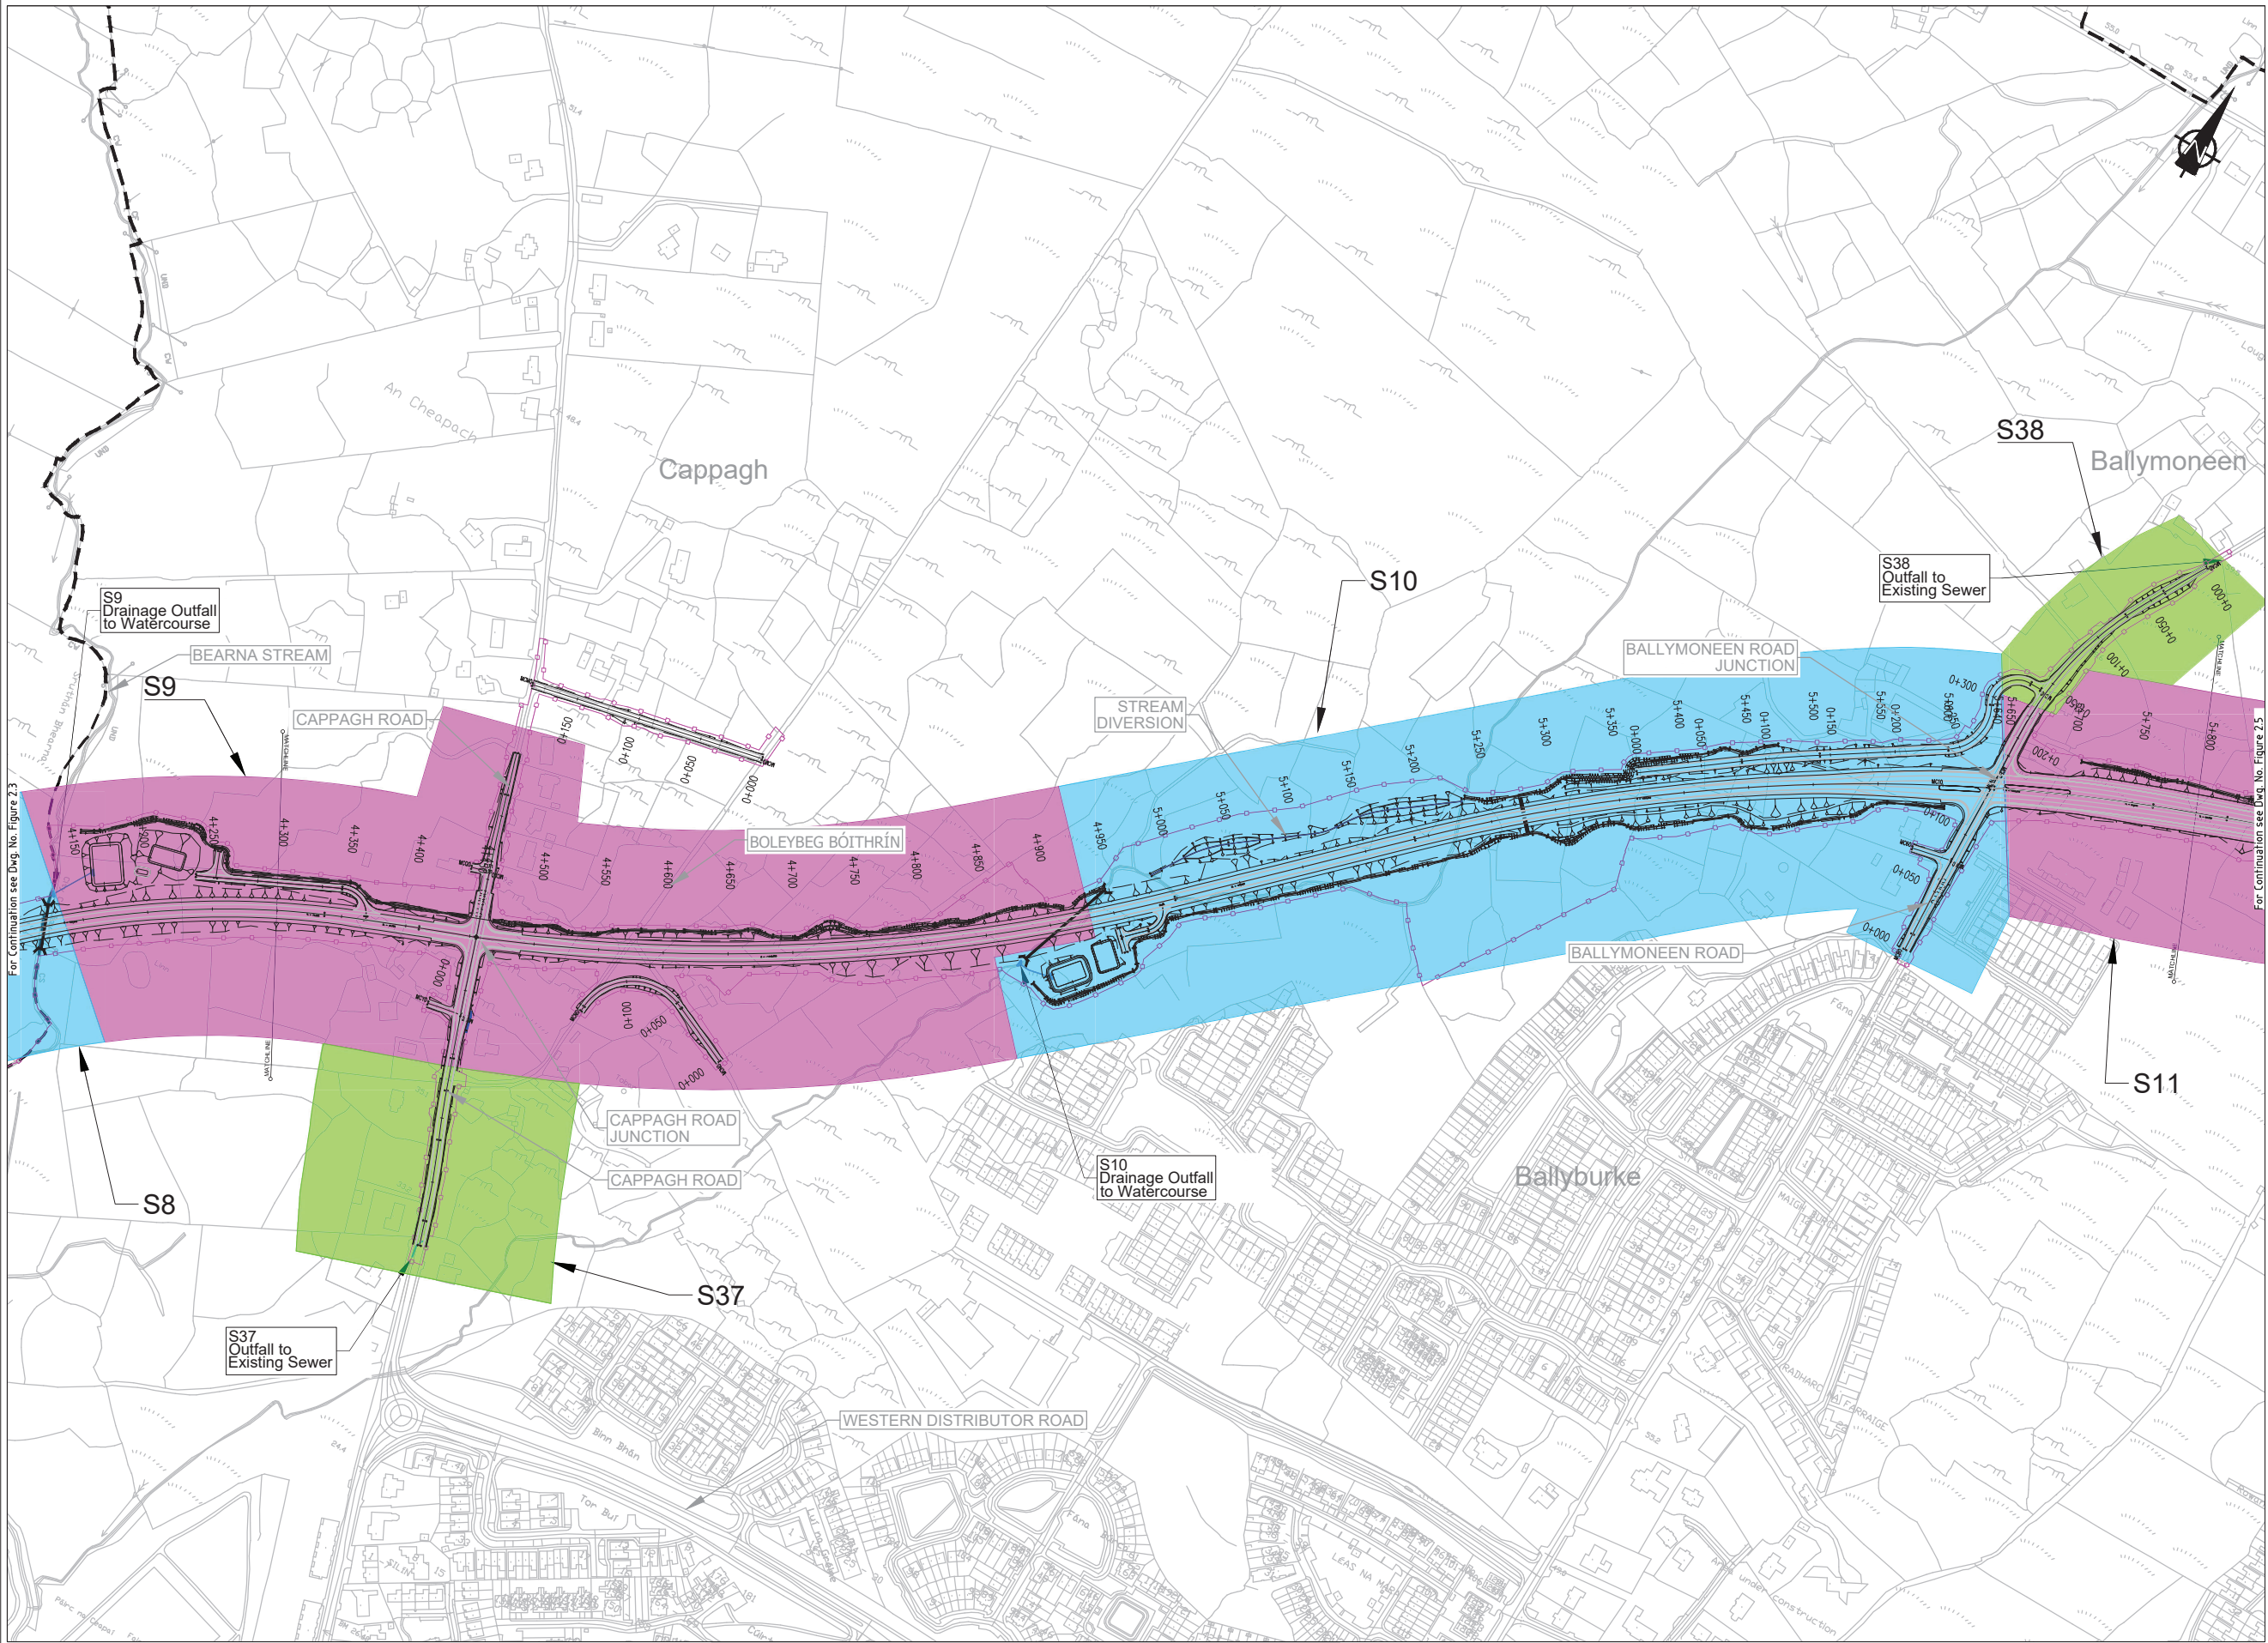

NIS

Legend:

City Boundary

Assessment boundary

Lough Corrib SAC (Special Area of Conservation)

Lough Corrib SPA (Special Protection Area)

Proposed N6 GCRR

Proposed Culvert (C)

Proposed Attenuation Pond / Infiltration Basin

Proposed Stream Diversion

Drainage Network Sections

S00 Catchment Reference Section

Drainage Outfall

National Mapping Division of Taithe Éireann. All rights reserved. Licence number CYAL50333446

Do not scale

\\global\europa\Dublin\Jobs\233000\233985-004 - Internal\4-02 Drawings\4-02-19 Environmental\Update2024\NIS N6GCRR\Figure 2.1 to 2.15, 2024.dwg

Clients

An Roinn Iompair
Department of Transport

Tionscadal Éireann
Project Ireland
2040

Comhairle Chontae na Gaillimhe
Galway County Council

TII

Bonnasair Líneair Éireann
Transport Infrastructure Ireland

Key Plan

Consultant

ARUP

Corporate House
City East Business Park
Ballybrit, Galway, Ireland.

Tel +353 (0)91 460675
www.N6GalwayCity.ie
www.arup.ie

Job Title

N6 Galway City Ring Road

Scale

1:5000 @ A3

Date:

February 2025

Drawing Title

Project Plan Layout and Drainage Network and Drainage Network References
Sheet 4 of 15

Drawing Status

For Information

Job No

233985


Drawing No

Figure 2.4

Issue

11

© Arup

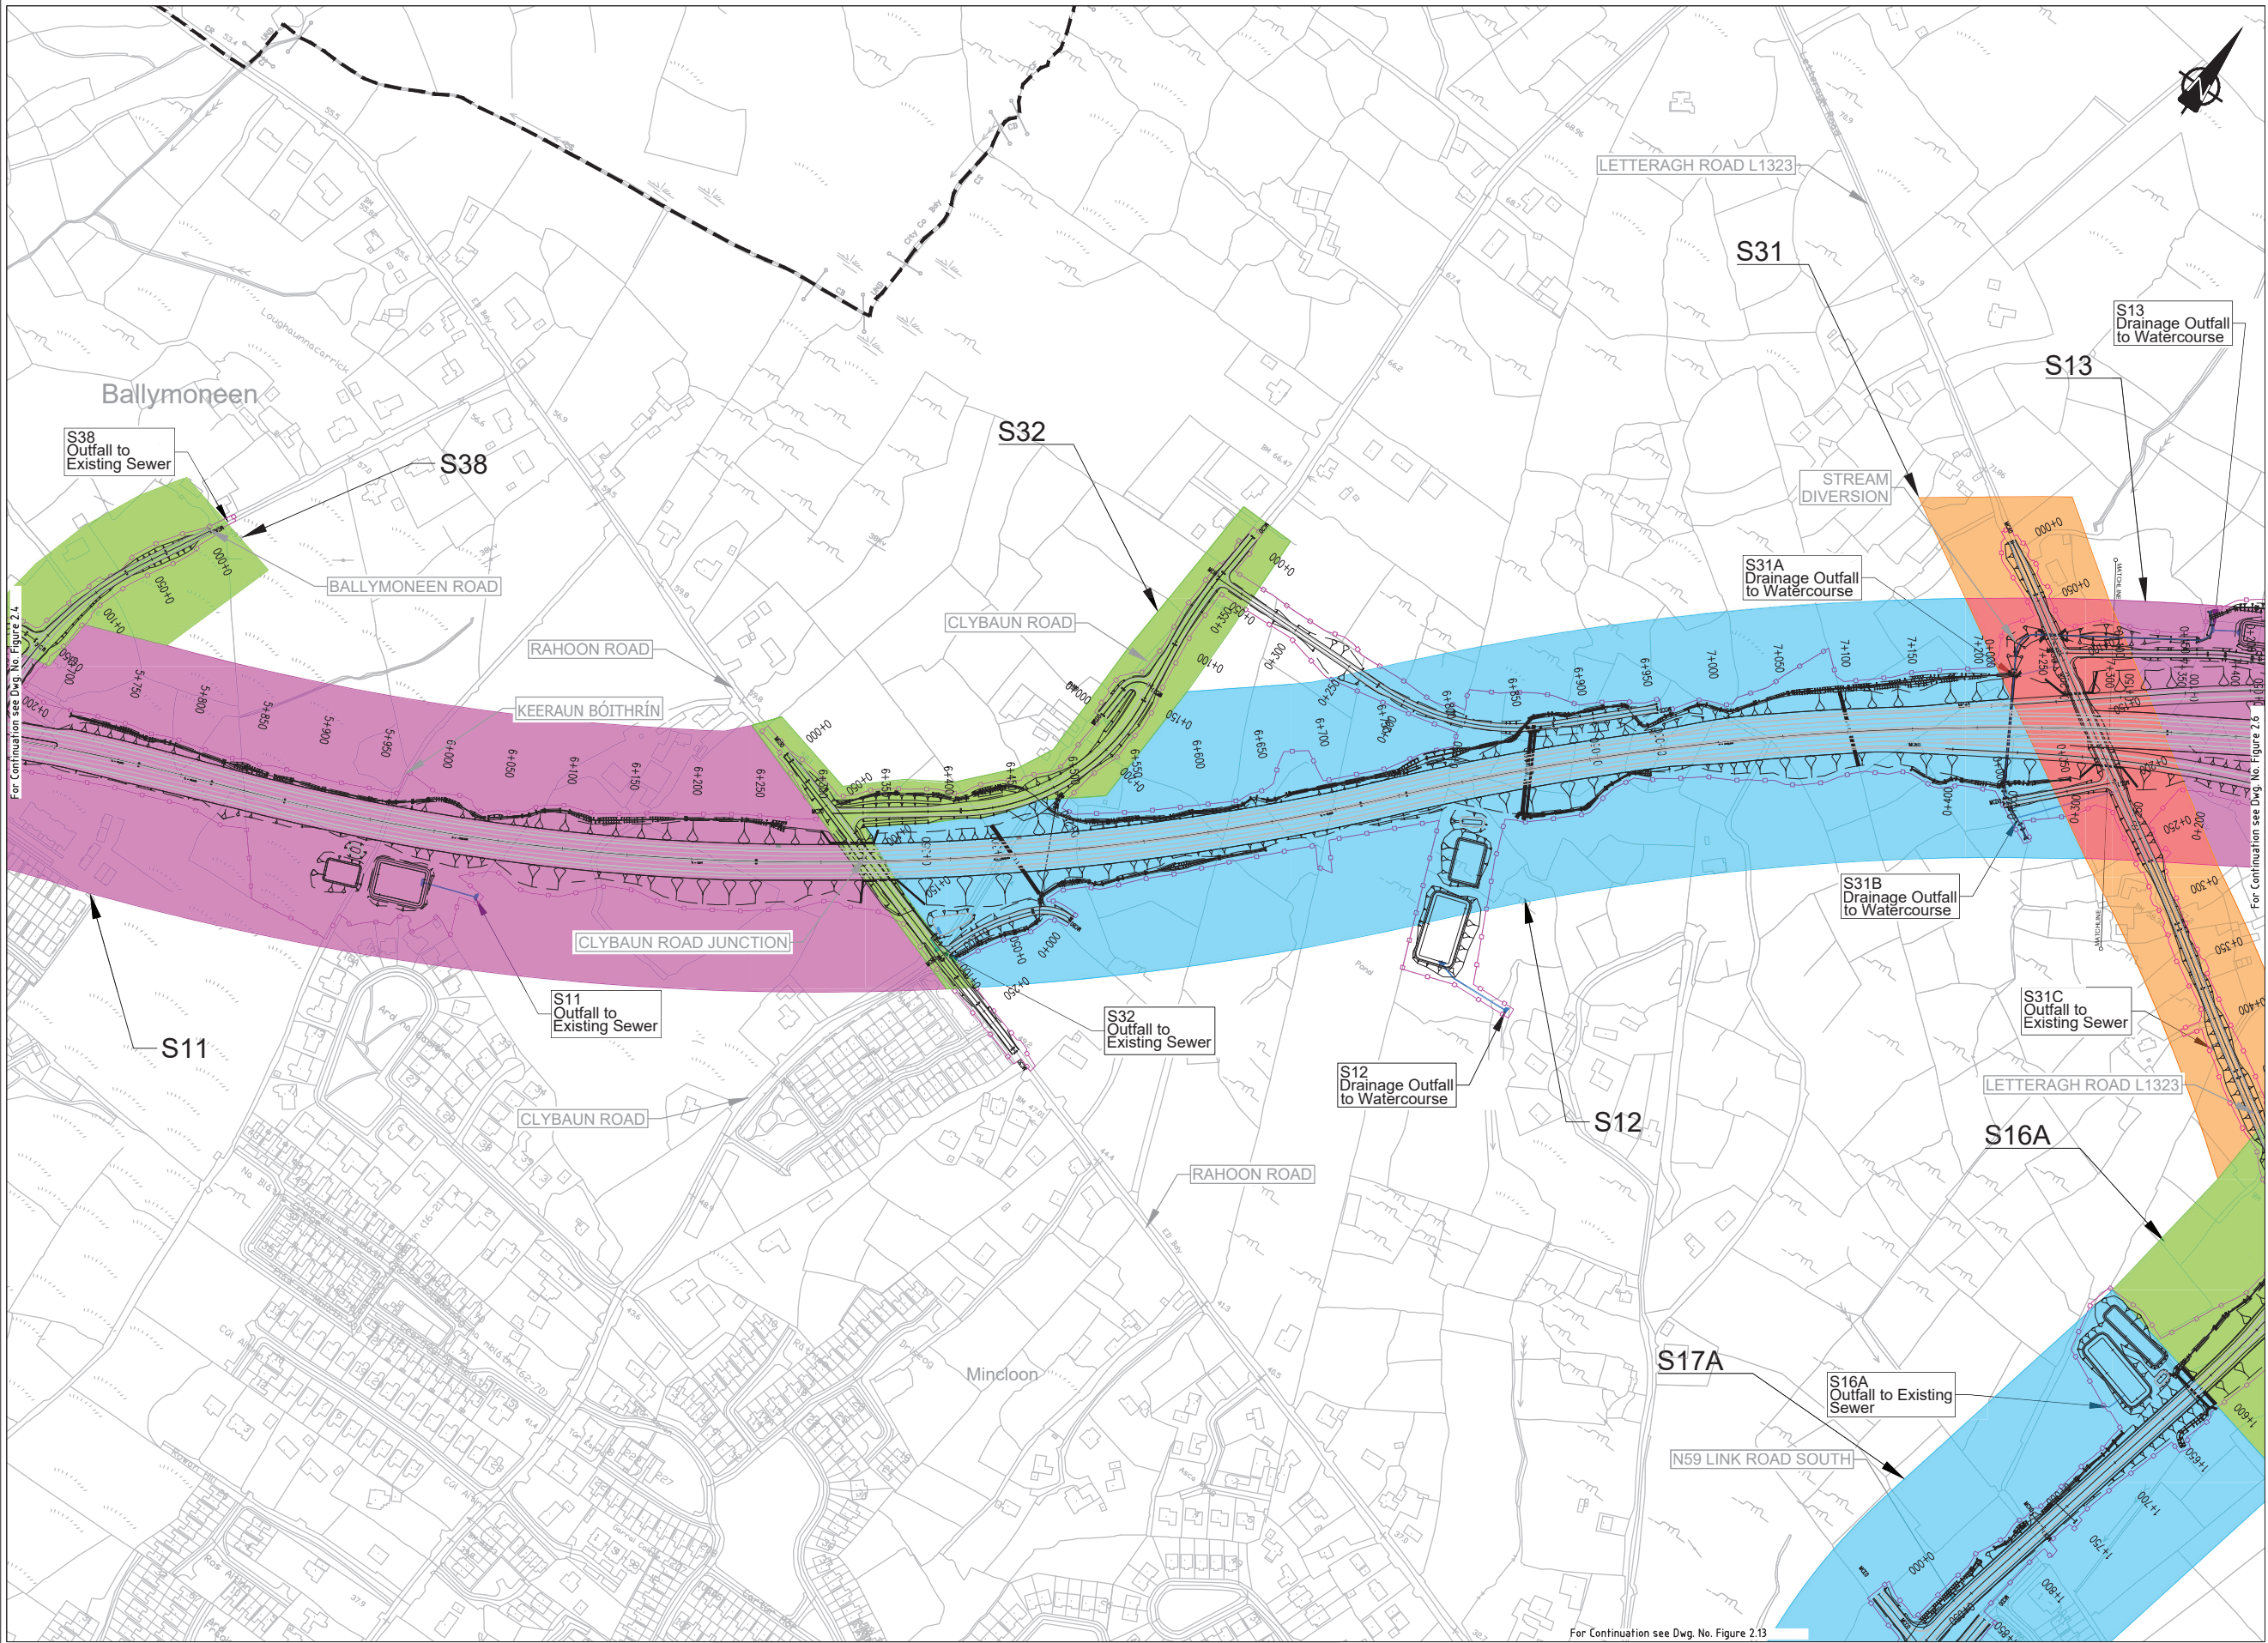

© National Mapping Division of Taithe Éireann. All rights reserved. Licence number CYAL5033446

Clients

Key Plan

Consultant

Corporate House
City East Business Park
Ballybrit, Galway, Ireland.

Tel +353 (0)91 460675
www.N6GalwayCity.ie
www.arup.ie

Job Title

N6 Galway City Ring Road

Scale

1:5000 @ A3

Date

February 2025

I1	28/02/2025	SK	EC	MH
Issue	Date	By	Chkd	Appd

Drawing Title

Project Plan Layout and Drainage Network and Drainage Network References

Sheet 5 of 15


Drawing Status

For Information

Job No	Drawing No	Issue
233985	Figure 2.5	11

Do not scale
\\global\europa\Dublin\Jobs\233000\233985-004 - Internal\4-02 Drawings\4-02-19 Environmental\Update2024\NIS N6GCRR\Figure 2.1 to 2.15, 2024.dwg

© Arup

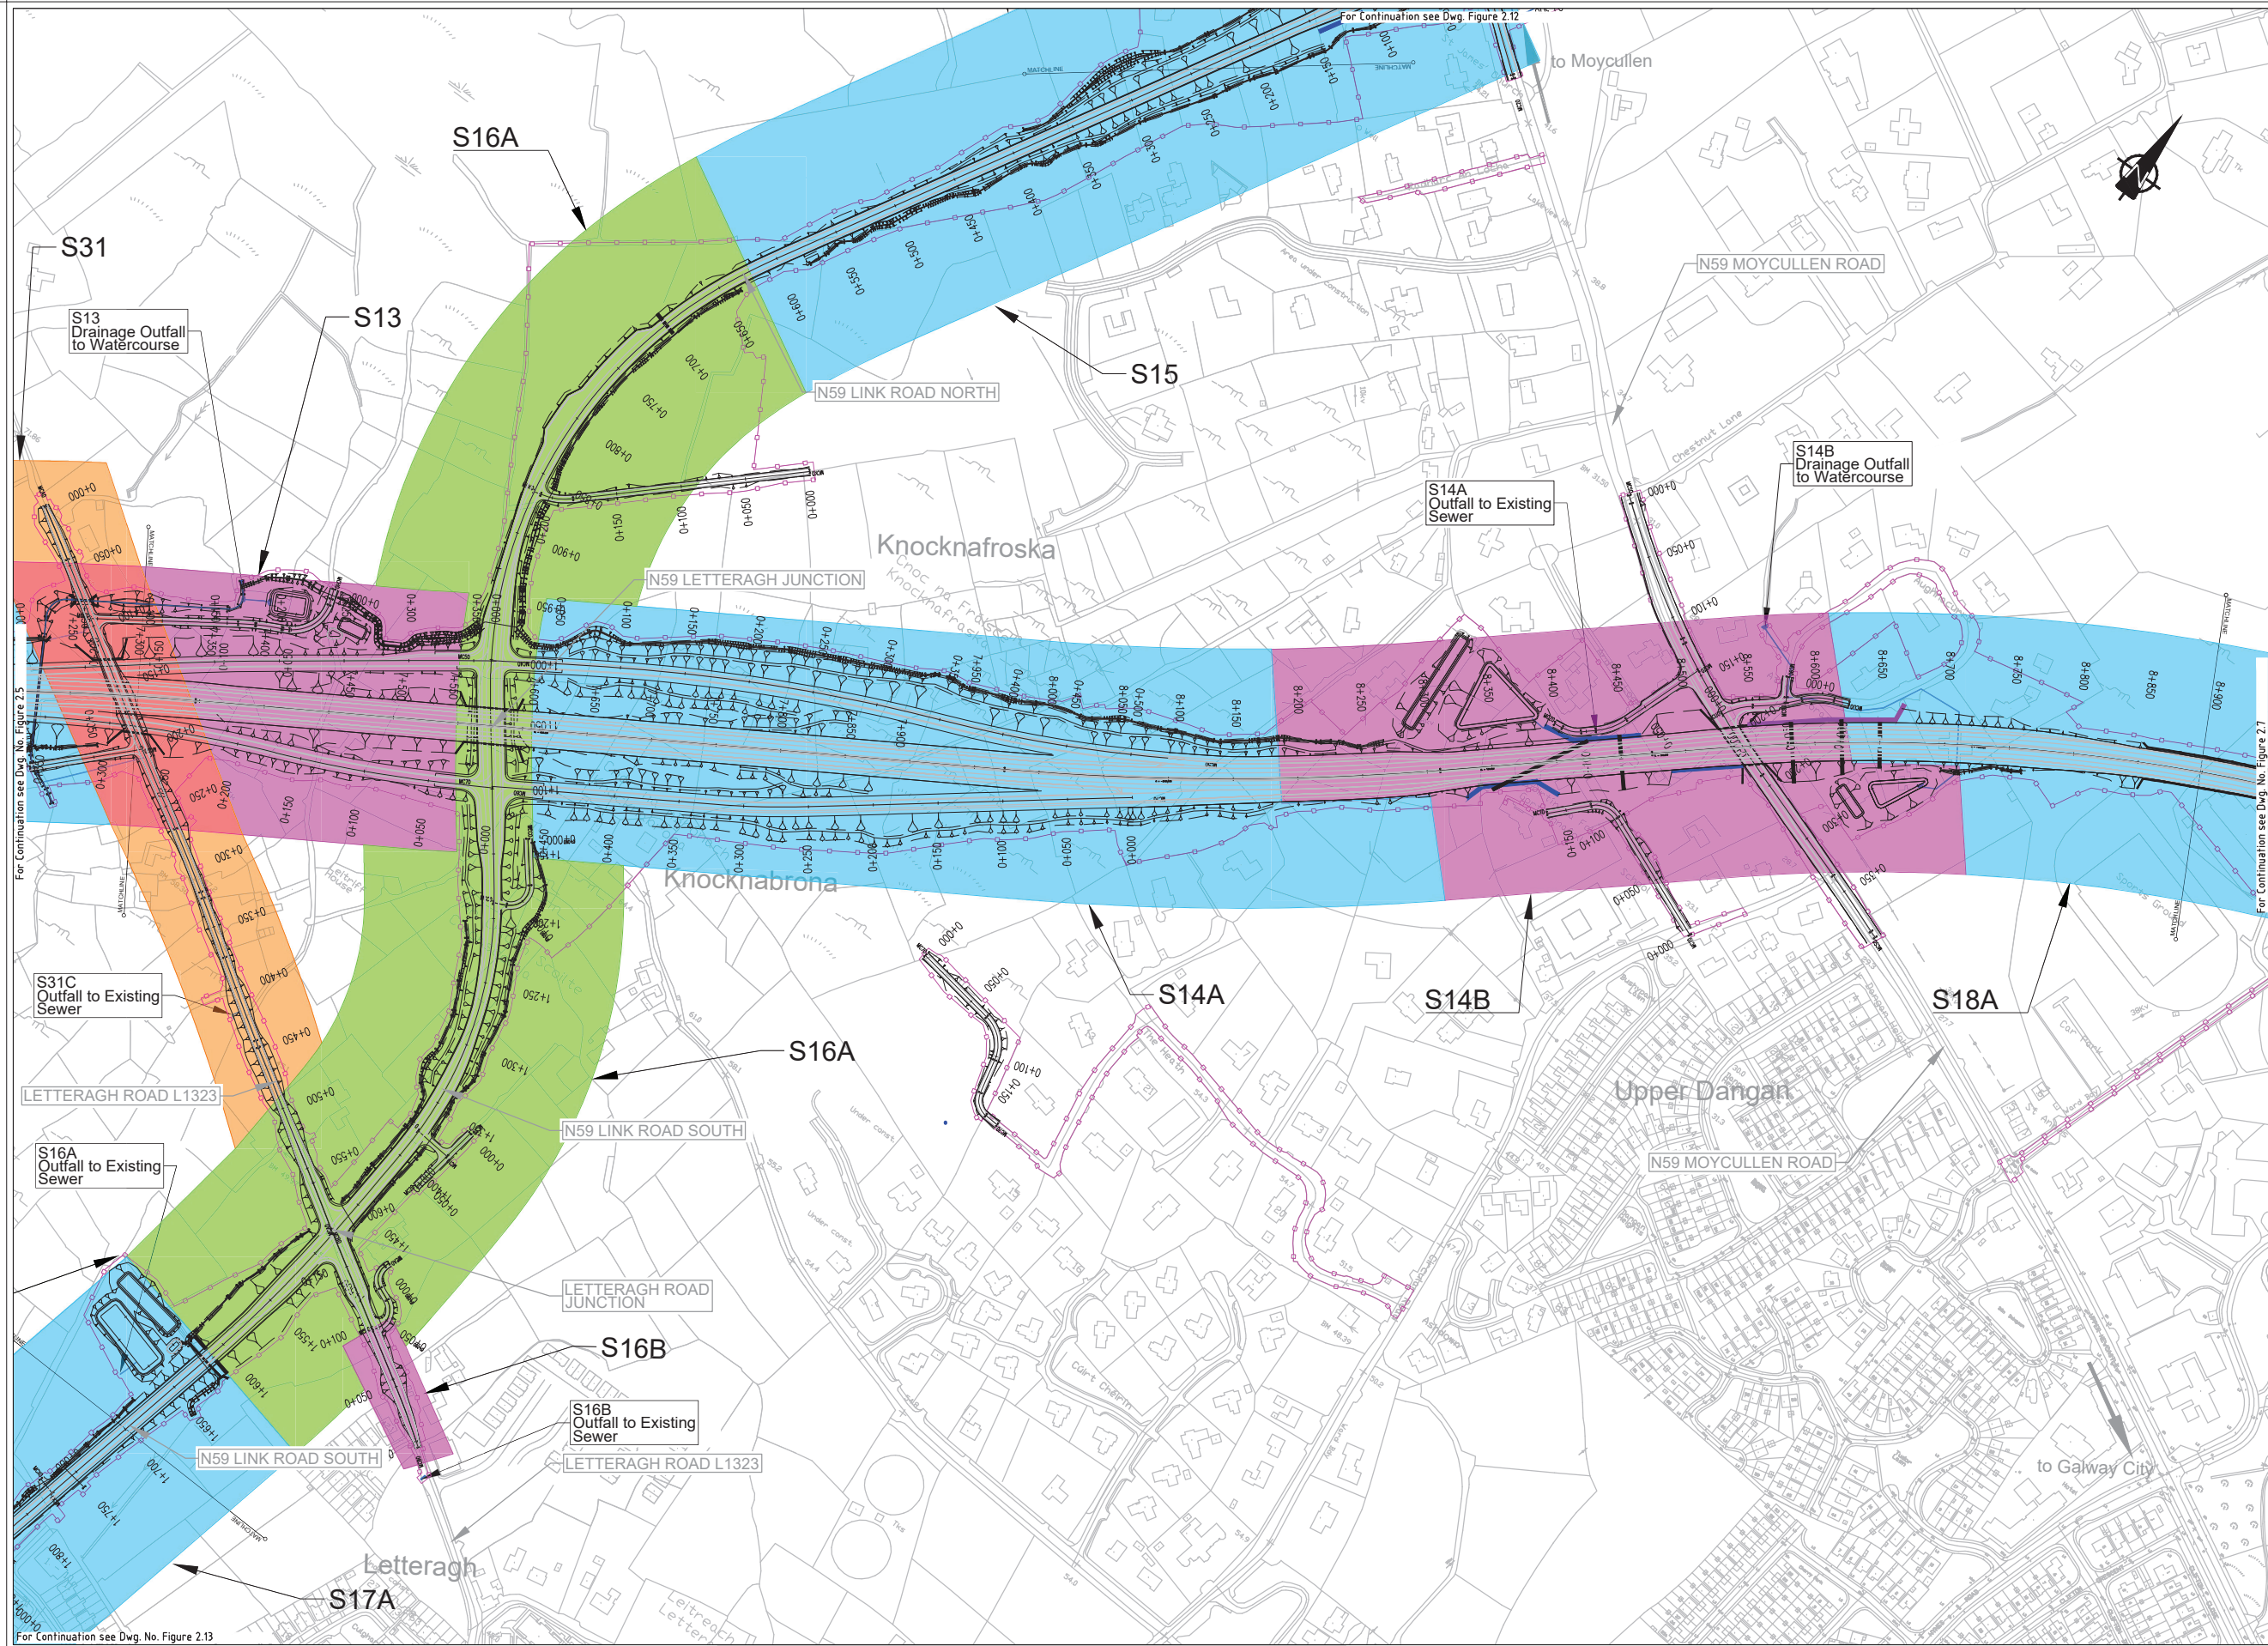

NIS

Legend:

City Boundary

Assessment boundary

Lough Corrib SAC (Special Area of Conservation)

Lough Corrib SPA (Special Protection Area)

Proposed N6 GCRR

Proposed Culvert (C)

Proposed Attenuation Pond / Infiltration Basin

Proposed Stream Diversion

Drainage Network Sections

S00 Catchment Reference Section

Drainage Outfall

National Mapping Division of Taisce Éireann. All rights reserved. Licence number CYAL50333446

Clients

An Roinn Iompair
Department of Transport

Tionscadal Éireann
Project Ireland 2040

Comhairle Chontae na Gaillimhe
Galway County Council

N6
Galway City Transport Project

TII
Transport Infrastructure Ireland

Key Plan

Consultant

ARUP

Corporate House
City East Business Park
Ballybrit, Galway, Ireland.

Tel +353 (0)91 460675
www.N6GalwayCity.ie
www.arup.ie

Job Title

N6 Galway City Ring Road and Drainage Network

Scale

1:5000 @ A3

Date

February 2025

Drawing Title

Project Plan Layout and Drainage Network and Drainage Network References

Sheet 6 of 15

Drawing Status

For Information

Job No

233985

Drawing No


Figure 2.6

Issue

11

Do not scale
\\global\europa\Dublin\Jobs\233000\233985-004 - Internal\4-02 Drawings\4-02-19 Environmental\Update\2024\NIS N6GCRR\Figure 2.1 to 2.15, 2024.dwg

© Arup

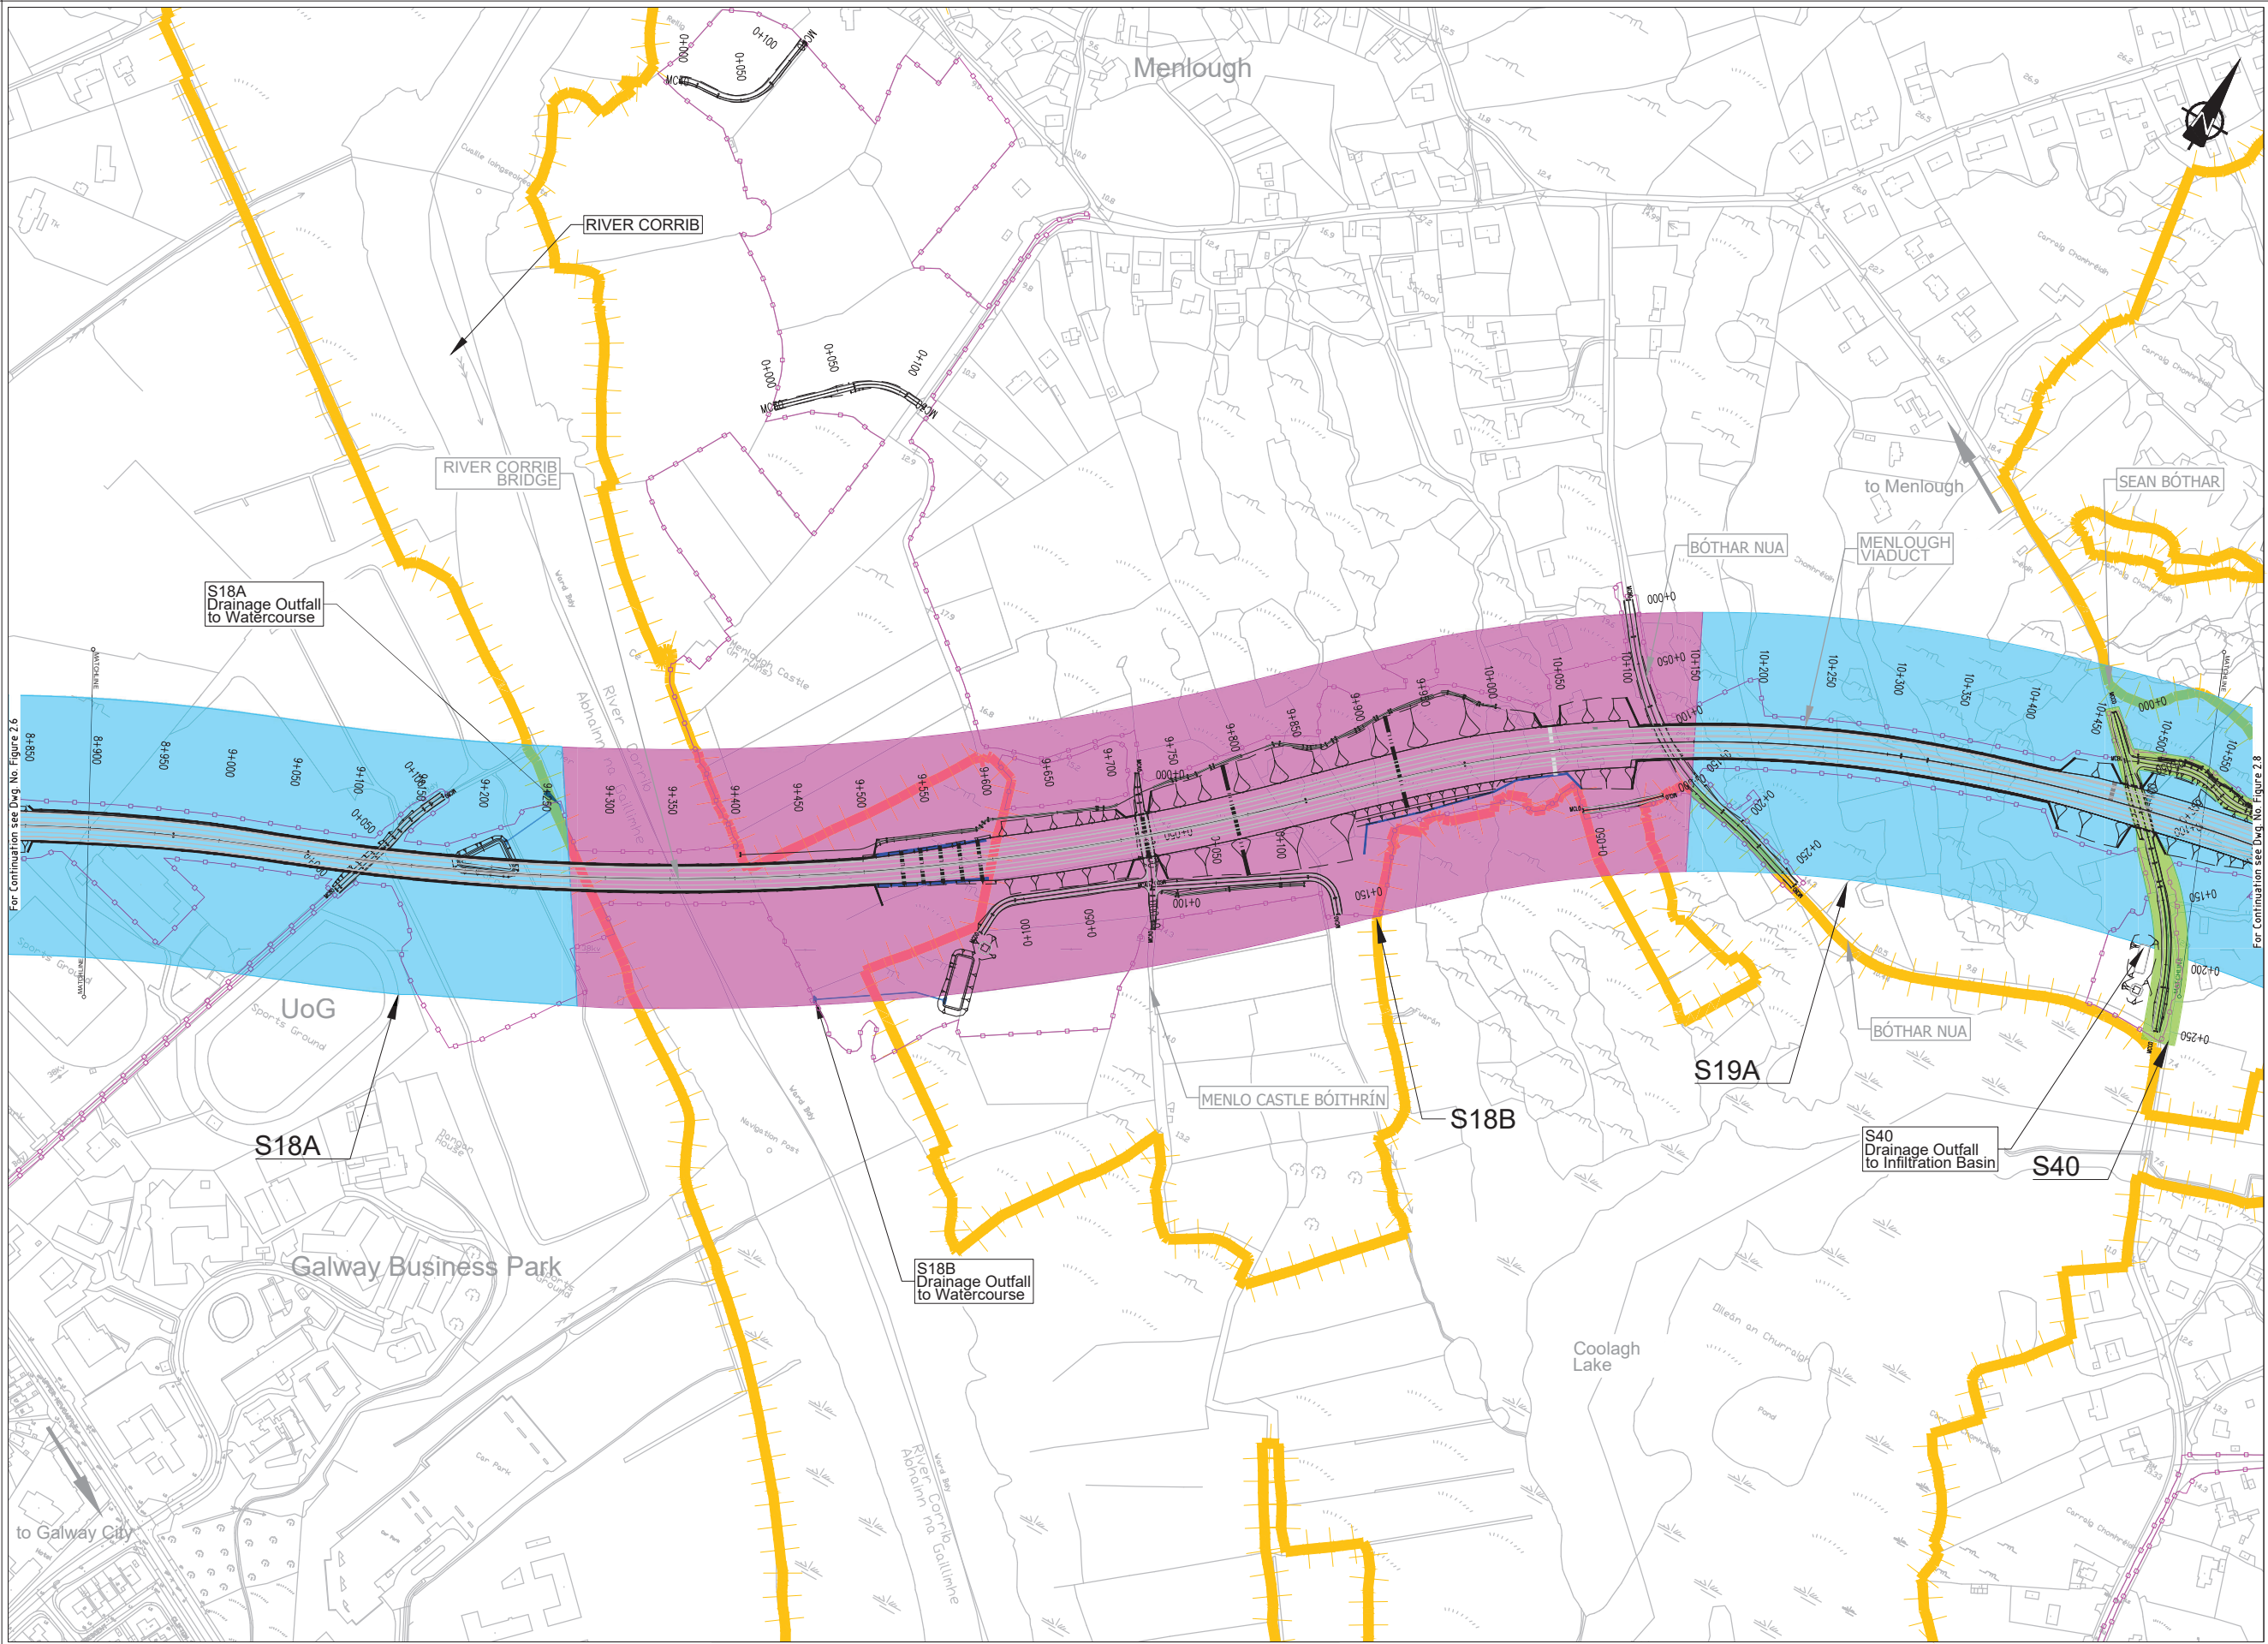

NIS

Legend:

City Boundary

Assessment boundary

Lough Corrib SAC (Special Area of Conservation)

Lough Corrib SPA (Special Protection Area)

Proposed N6 GCRR

Proposed Culvert (C)

Proposed Attenuation Pond / Infiltration Basin

Proposed Stream Diversion

Drainage Network Sections

S00 Catchment Reference Section

Drainage Outfall

© National Mapping Division of Taithe Éireann. All rights reserved. Licence number CYAL50333446

Clients

An Roinn Iompair
Department of Transport

Comhairle Chontae na Gaillimhe
Galway County Council

Tionscadal Éireann
Project Ireland
2040

Galway City
Transport Project

Consultant

ARUP

Corporate House
City East Business Park
Ballybrit, Galway, Ireland.

Tel +353 (0)91 460675
www.N6GalwayCity.ie
www.arup.ie

Job Title

N6 Galway City Ring Road

Scale

1:5000 @ A3

Date:

February 2025

I1	28/02/2025	SK	EC	MH
Issue	Date	By	Chkd	Appd

Drawing Title

Project Plan Layout and Drainage Network
and Drainage Network References
Sheet 7 of 15

Drawing Status

For Information

Job No

233985

Drawing No


Figure 2.7

Issue

11

Do not scale
\\global\europa\Dublin\jobs\233000\233985-004_ Internal\4-02 Drawings\4-02-19 Environmental\Update2024\NIS N6GCRR\Figure 2.1 to 2.15_2024.dwg

© Arup

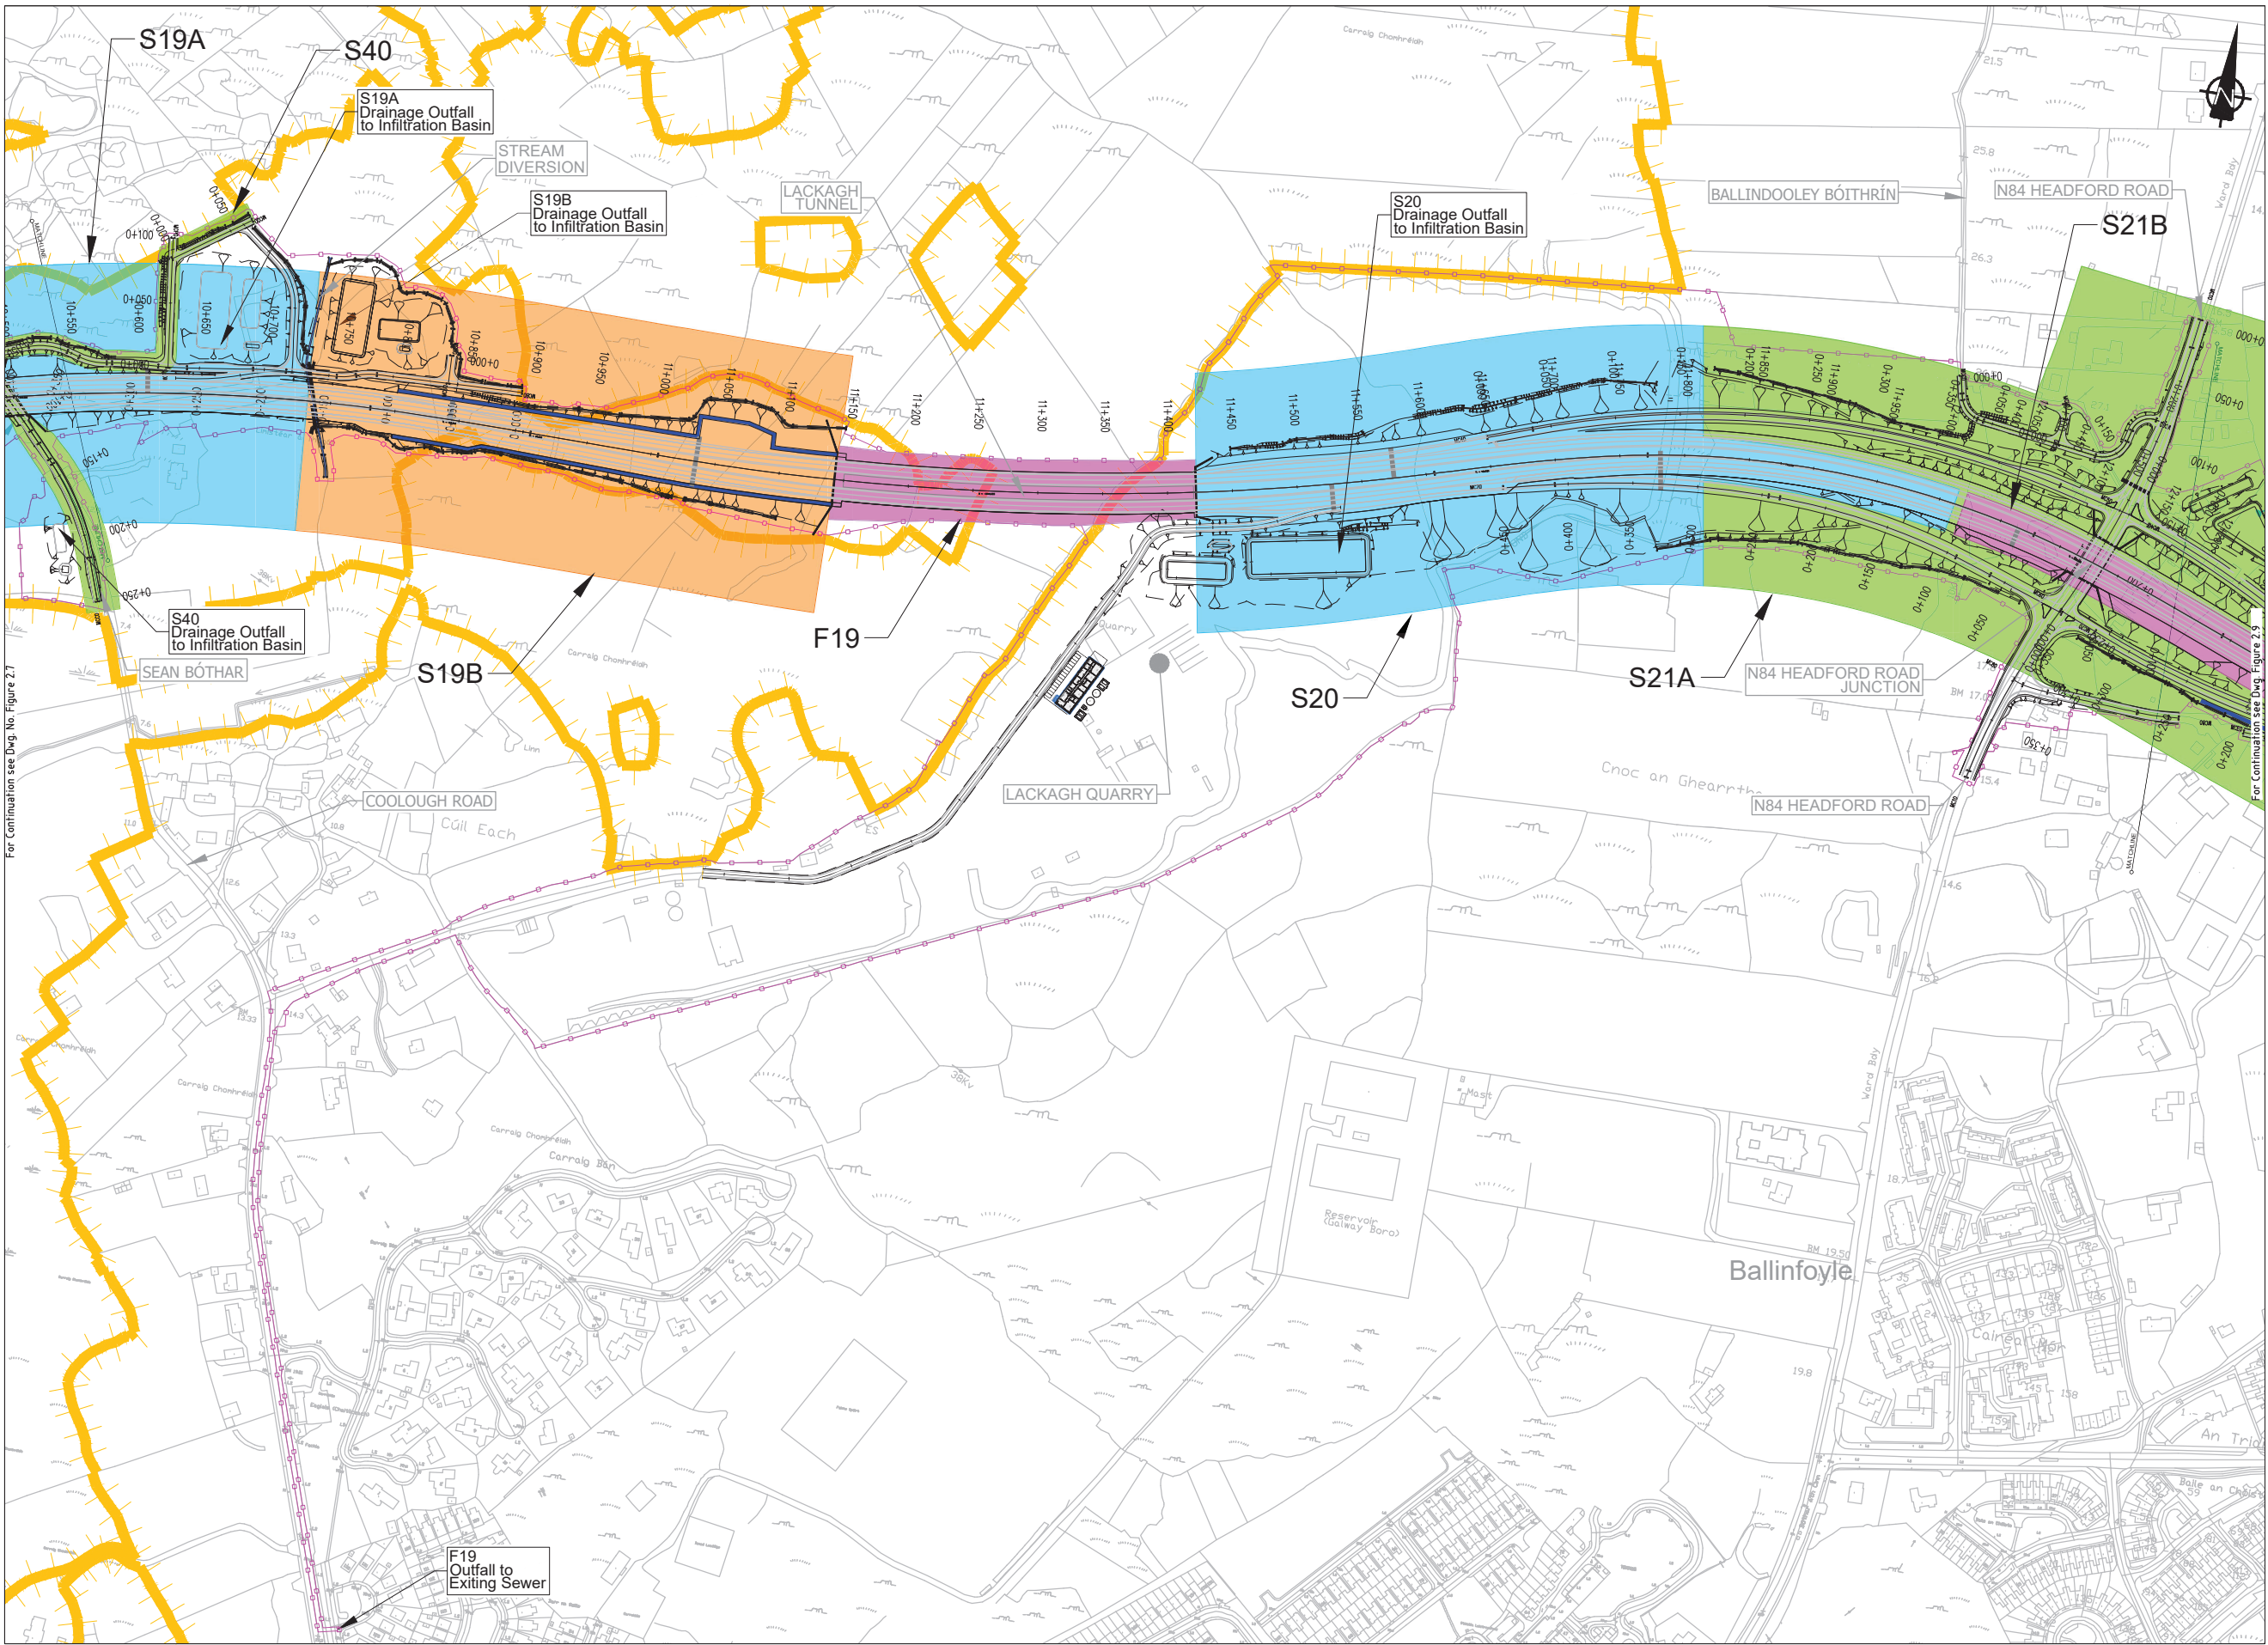

NIS

Legend:

City Boundary

Assessment boundary

Lough Corrib SAC (Special Area of Conservation)

Lough Corrib SPA (Special Protection Area)

Proposed N6 GCRR

Proposed Culvert (C)

Proposed Attenuation Pond / Infiltration Basin

Proposed Stream Diversion

Drainage Network Sections

S00 Catchment Reference Section

Drainage Outfall

National Mapping Division of Taithe Éireann. All rights reserved. Licence number CYAL50333446

Do not scale

Global\Europe\Dublin\Jobs\233000\233985-004 - Internal\4-02 Drawings\4-02-19 Environmental\Update\2024\NIS N6GCRR\Figure 2.1 to 2.15, 2024.dwg

Clients

An Roinn Iompair
Department of Transport

Tionscadal Éireann
Project Ireland
2040

Comhairle Chontae na Gaillimhe
Galway County Council

N6
Galway City
Transport Project

TII
Transport Infrastructure Ireland

Key Plan

ARUP

Consultant

Corporate House
City East Business Park
Ballybrit, Galway, Ireland.

Tel +353 (0)91 460675
www.N6GalwayCity.ie
www.arup.ie

Job Title

N6 Galway City Ring Road

Scale

1:5000 @ A3

Date:

February 2025

Drawing Title

Project Plan Layout and Drainage Network
and Drainage Network References
Sheet 8 of 15

Drawing Status

For Information

Job No

233985

Drawing No

Figure 2.8

Issue

11

I1

28/02/2025

SK

EC

MH

Issue


Date

By

Chkd

Appd

© Arup

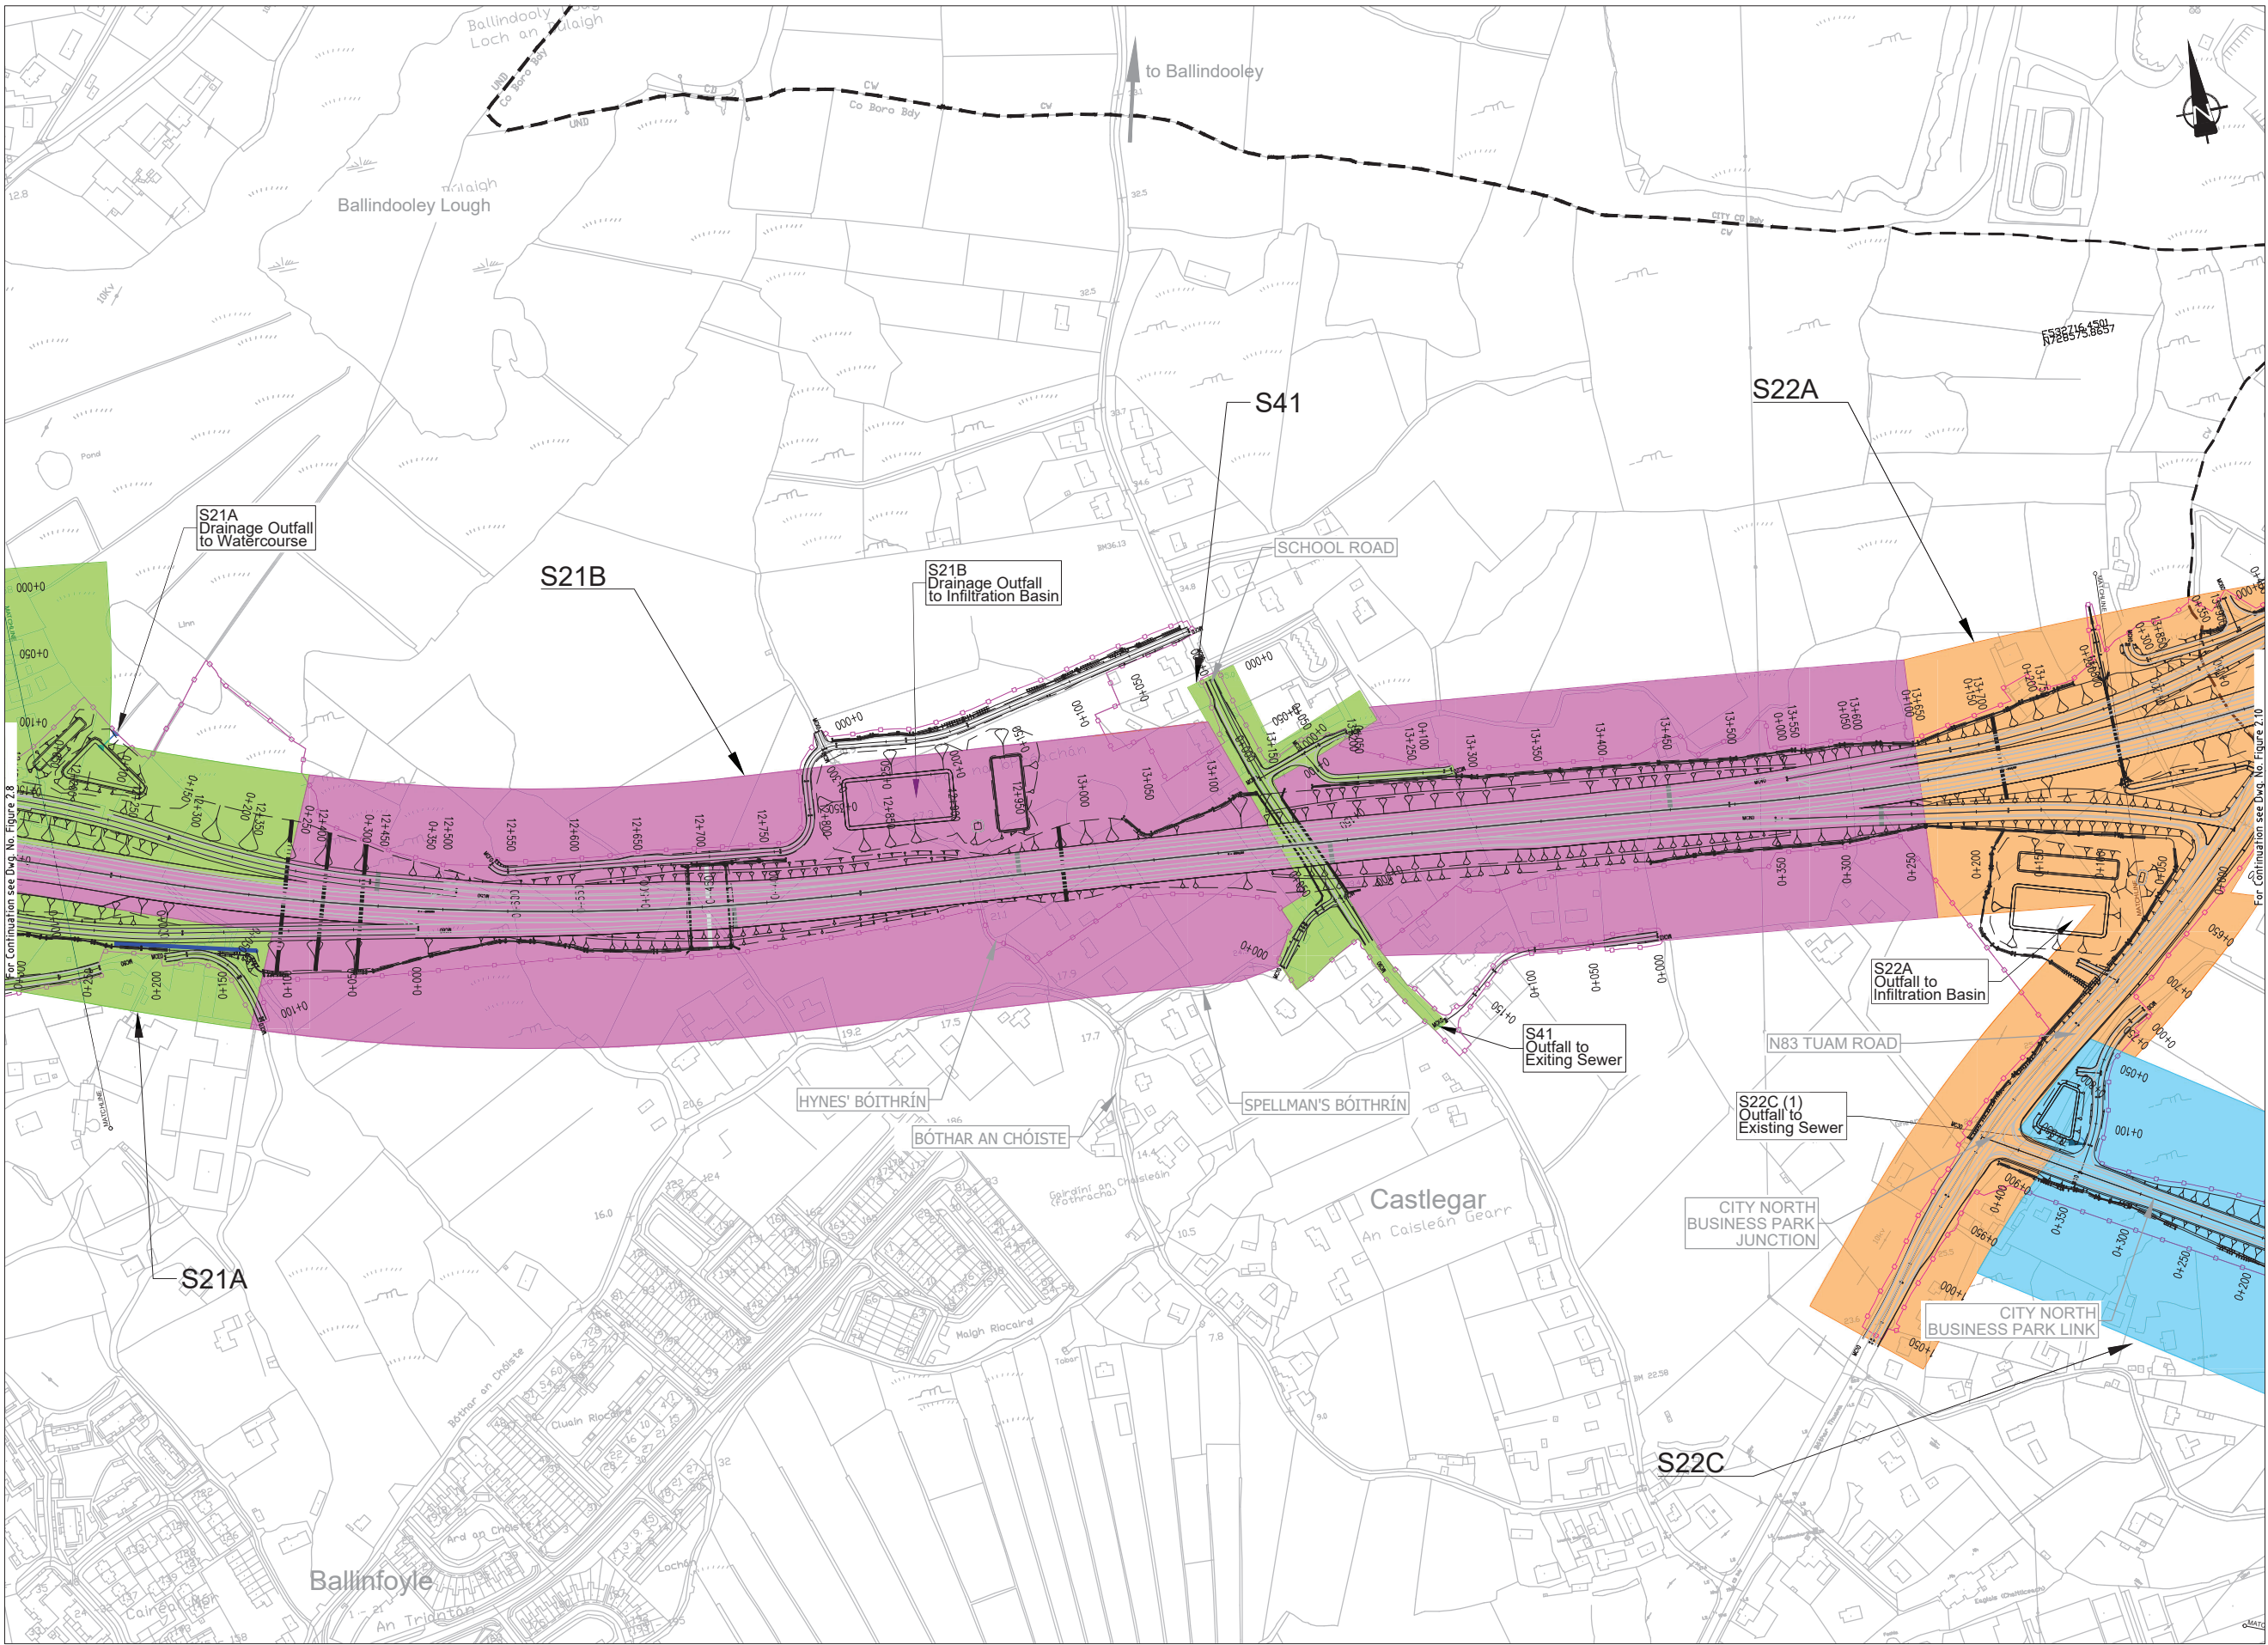

NIS

Legend:

City Boundary

Assessment boundary

Lough Corrib SAC (Special Area of Conservation)

Lough Corrib SPA (Special Protection Area)

Proposed N6 GCRR

Proposed Culvert (C)

Proposed Attenuation Pond / Infiltration Basin

Proposed Stream Diversion

Drainage Network Sections

S00 Catchment Reference Section

Drainage Outfall

National Mapping Division of Taithe Éireann. All rights reserved. Licence number CYAL50333446

Clients

An Roinn Iompair
Department of Transport

Comhairle Chontae na Gaillimhe
Galway County Council

Tionscadal Éireann
Project Ireland
2040

Galway City
Transport Project

TII

Bonnasat

Key Plan

Consultant

ARUP

Corporate House
City East Business Park
Ballybrit, Galway, Ireland.

Tel +353 (0)91 460675
www.N6GalwayCity.ie
www.arup.ie

Job Title

N6 Galway City Ring Road

Scale

1:5000 @ A3

Date:

February 2025

Job No

233985

Drawing No

Figure 2.9

Issue

11

Drawing Title

Project Plan Layout and Drainage Network
and Drainage Network References
Sheet 9 of 15

Drawing Status

For Information



Issue

11


Do not scale

\\global\europa\dublin\Jobs\233000\233985-004 - Internal\4-02 Drawings\4-02-19 Environmental\Update2024\NIS N6GCRR\Figure 2.1 to 2.15, 2024.dwg

© Arup

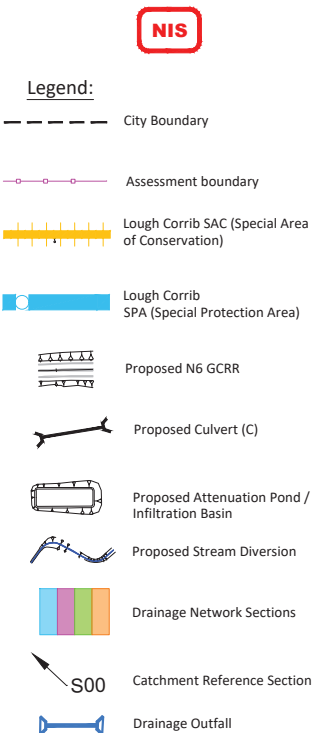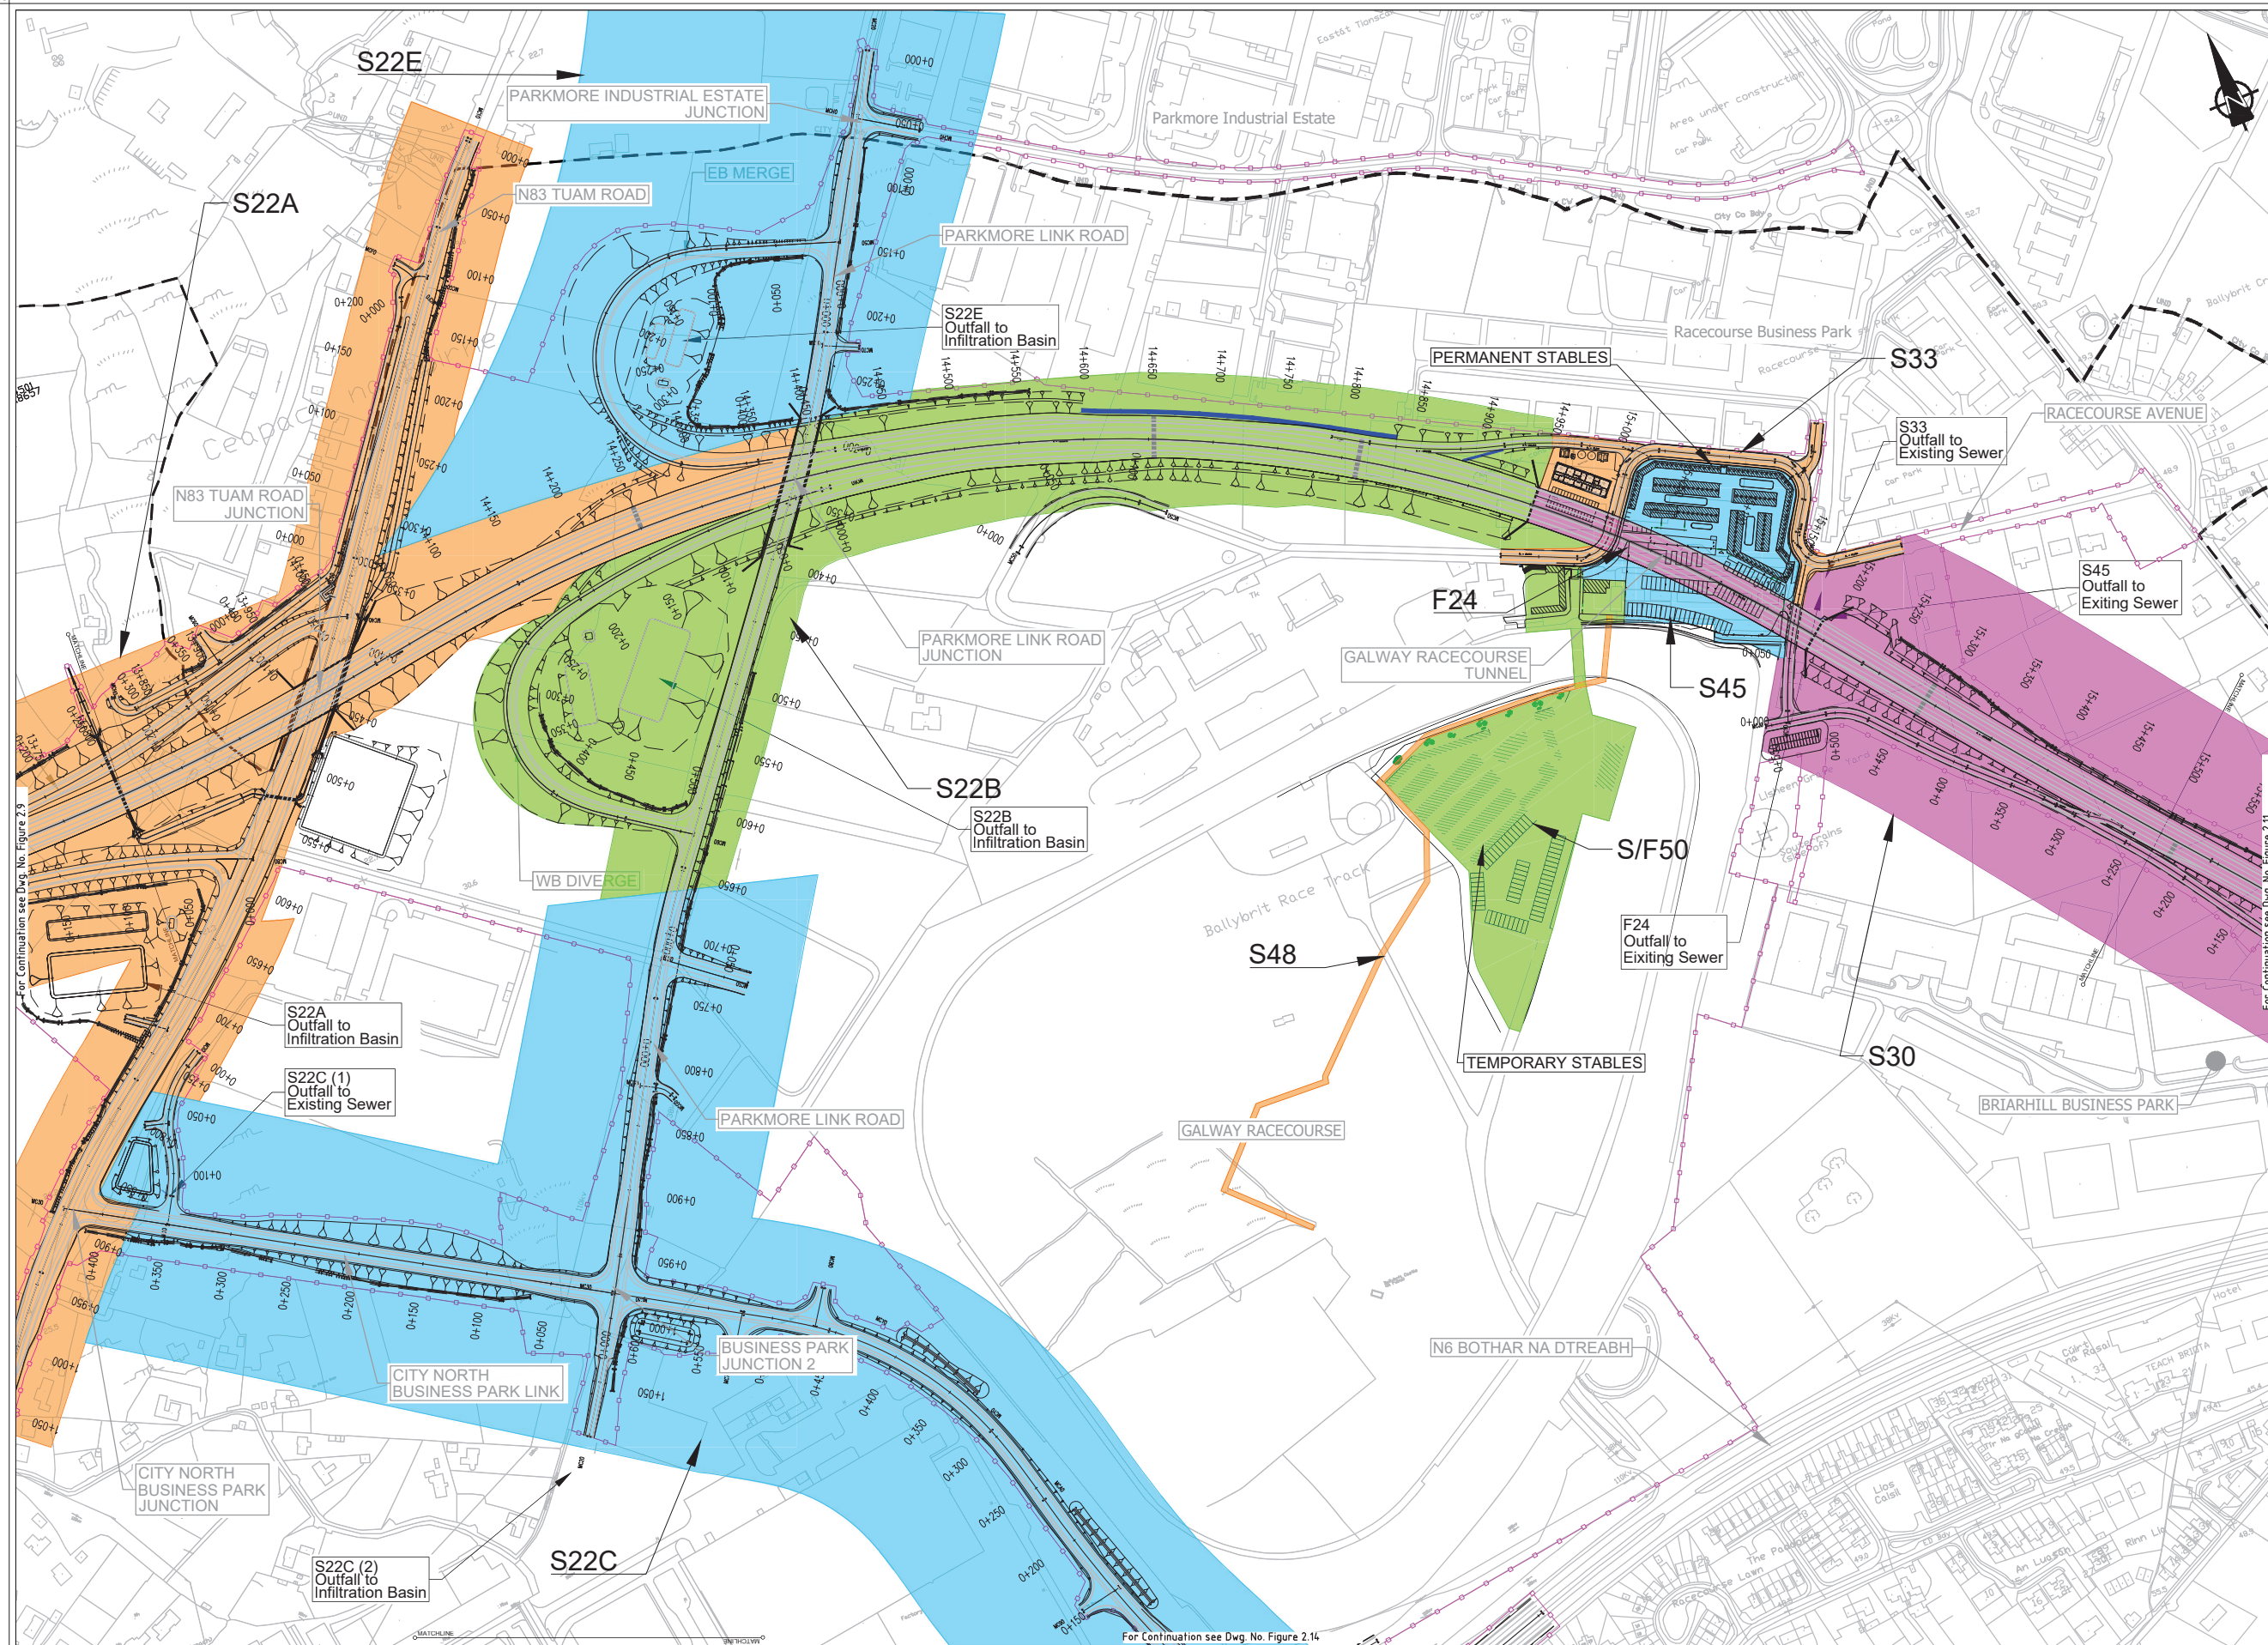

© National Mapping Division of Taithe Éireann. All rights reserved. Licence number CYAL50333446

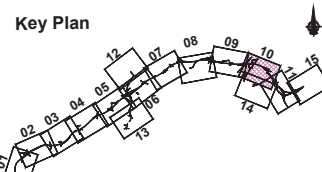

Job Title
N6 Galway City Ring Road

Scale
1:5000 @ A3

Date
February 2025

Drawing Title
Project Plan Layout and Drainage Network

Sheet 10 of 15


Drawing Status
For Information

Issue	Date	By	Chkd	Appd
I1	28/02/2025	SK	EC	MH

Job No
233985

Drawing No
Figure 2.10

Issue
11

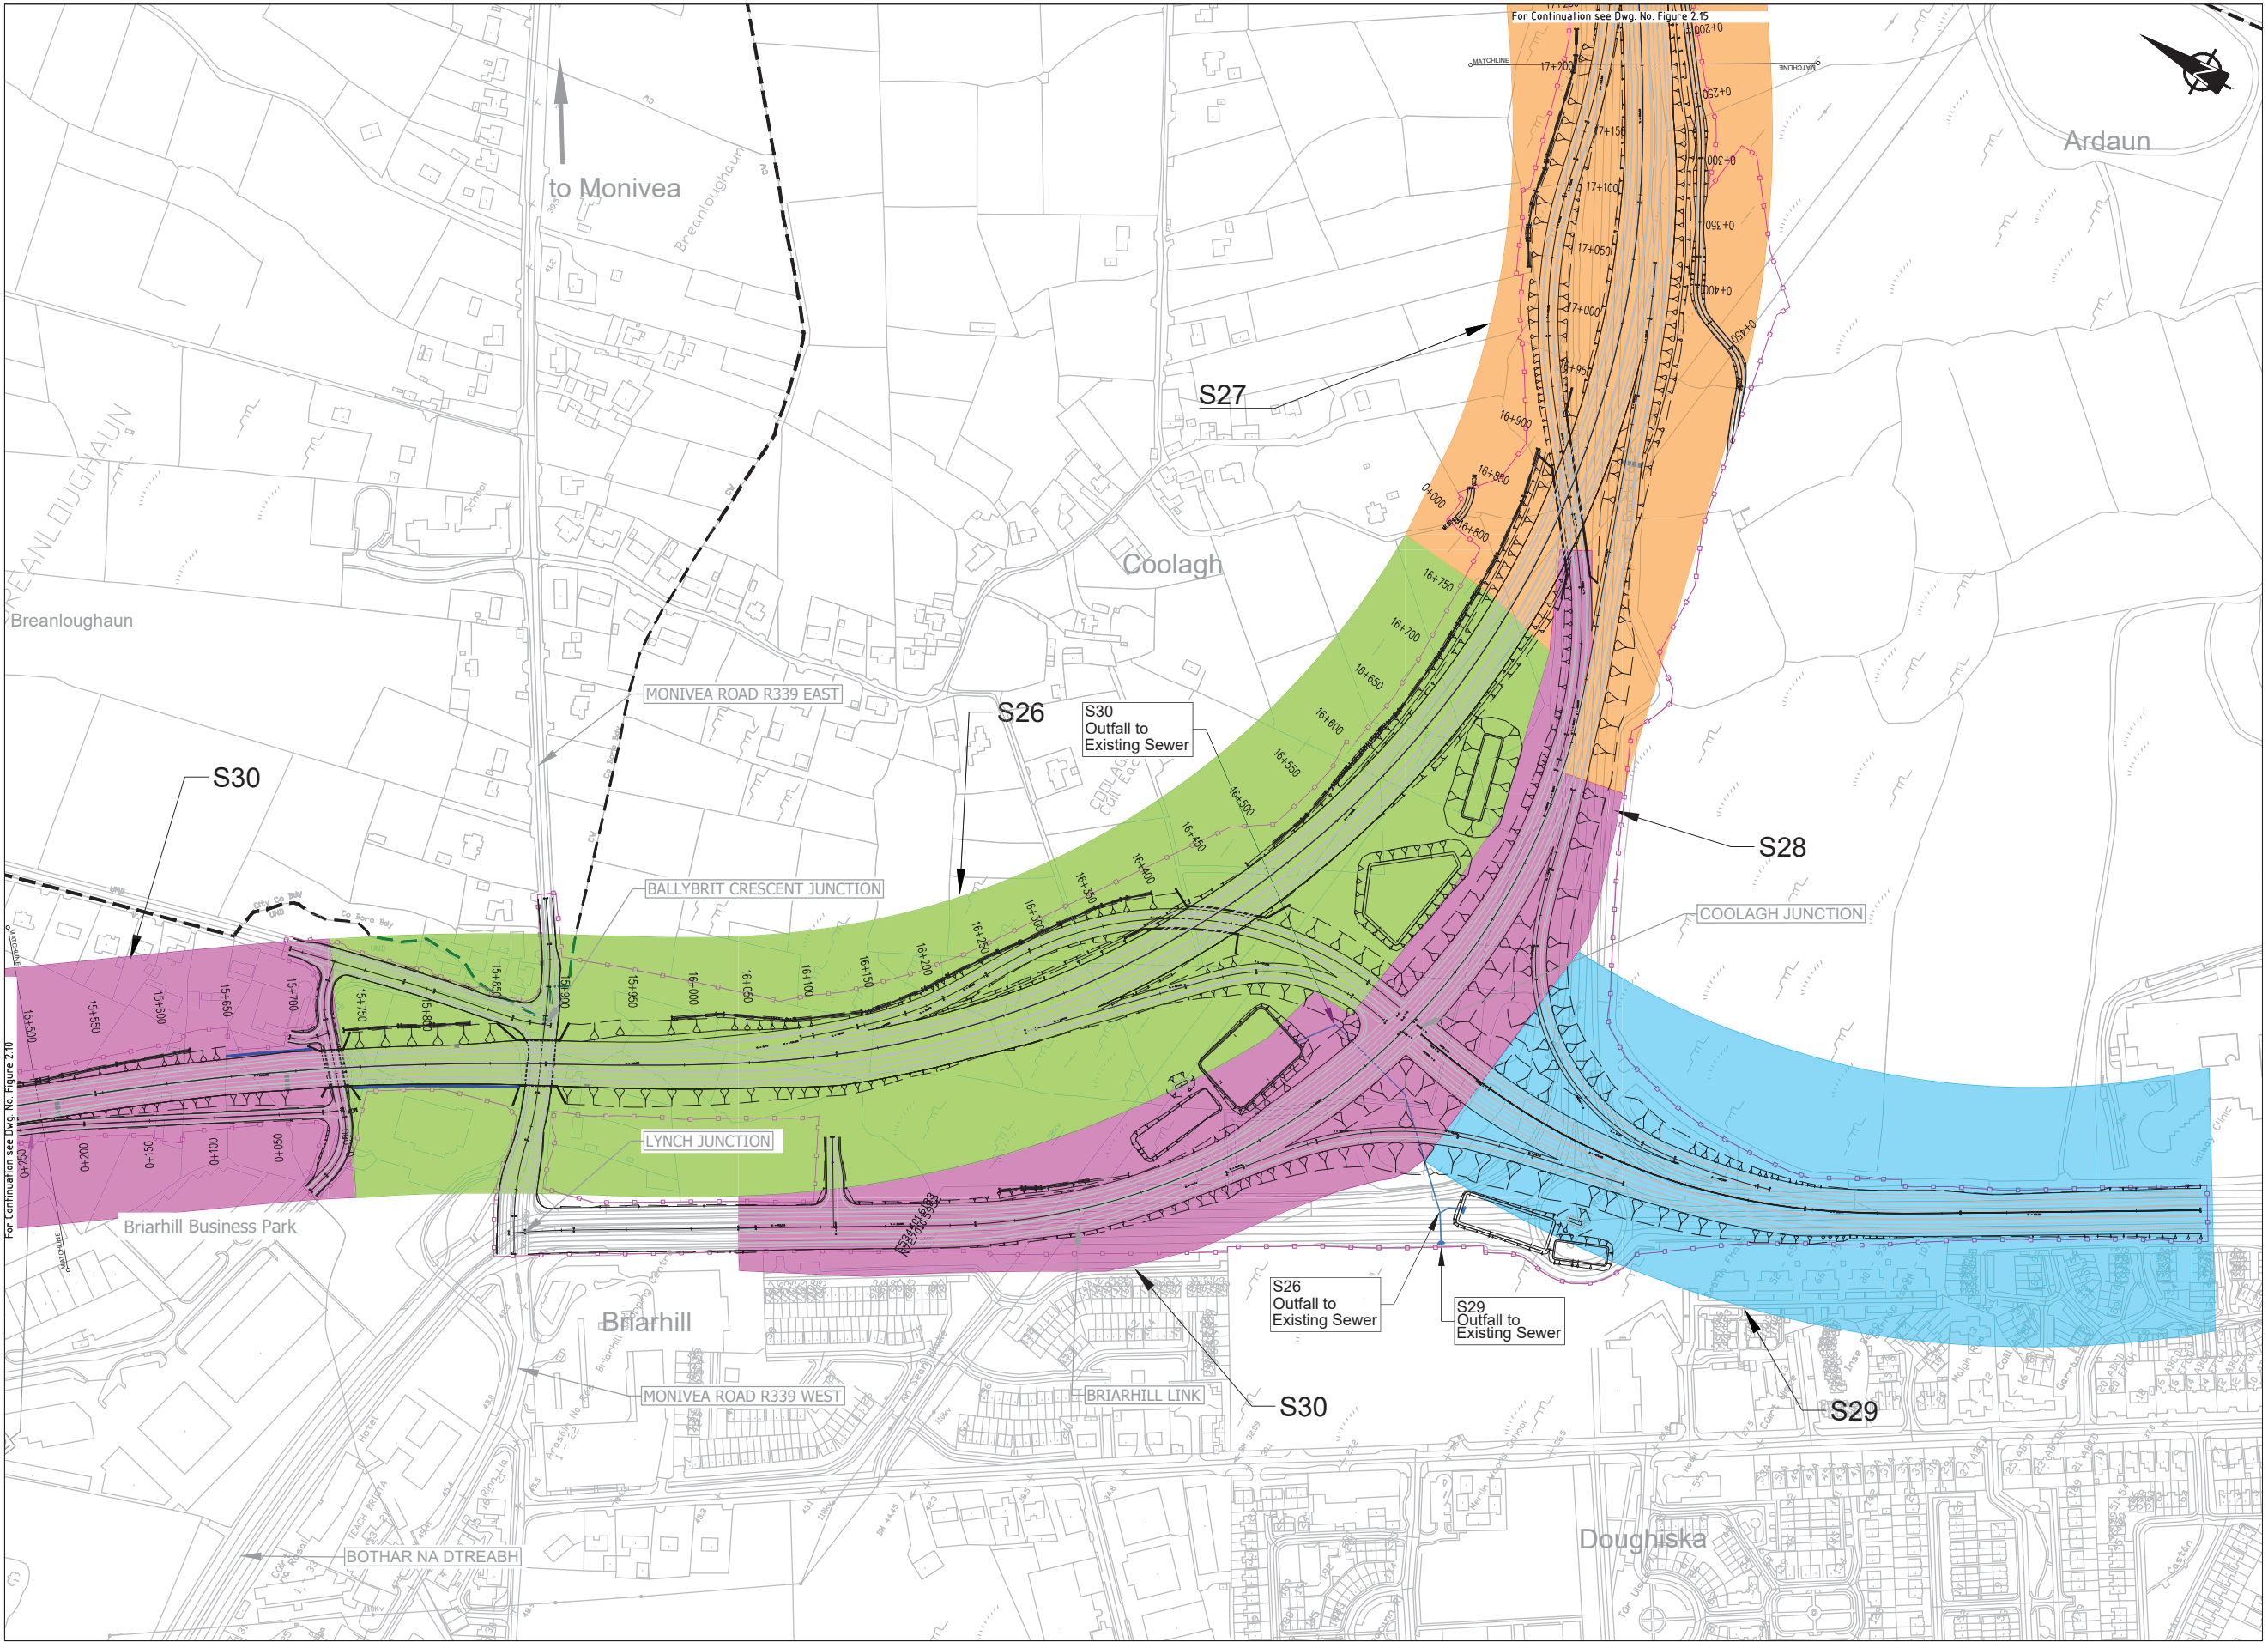

NIS

Legend:

City Boundary

Assessment boundary

Lough Corrib SAC (Special Area of Conservation)

Lough Corrib SPA (Special Protection Area)

Proposed N6 GCRR

Proposed Culvert (C)

Proposed Attenuation Pond / Infiltration Basin

Proposed Stream Diversion

Drainage Network Sections

S00 Catchment Reference Section

Drainage Outfall

National Mapping Division of Taithe Éireann. All rights reserved. Licence number CYAL5033446

Clients

An Roinn Iompair
Department of Transport

Comhairle Chontae na Gaillimhe
Galway County Council

Tionscadal Éireann
Project Ireland
2040

Comhairle Chontae na Gaillimhe
Galway County Council

N6
Galway City
Transport Project

TII
Transport Infrastructure Ireland

Key Plan

ARUP

Consultant

Corporate House
City East Business Park
Ballybrit, Galway, Ireland.

Tel +353 (0)91 460675
www.N6GalwayCity.ie
www.arup.ie

Job Title

N6 Galway City Ring Road

Scale

1:5000 @ A3

Date:

February 2025

Drawing Title

Project Plan Layout and Drainage Network
and Drainage Network References
Sheet 11 of 15

Drawing Status

For Information

Job No

233985

Drawing No

Figure 2.11

Issue

11

Issue

11

Date

28/02/2025

By

SK

Chkd

EC



Appd

MH

Do not scale


\\global\europa\Dublin\Jobs\233000\233985-004 - Internal\4-02 Drawings\4-02-19 Environmental\Update2024\NIS N6GCRR\Figure 2.11 to 2.15, 2024.dwg

© Arup

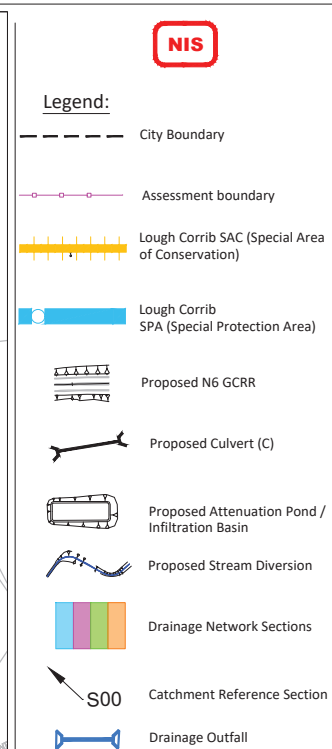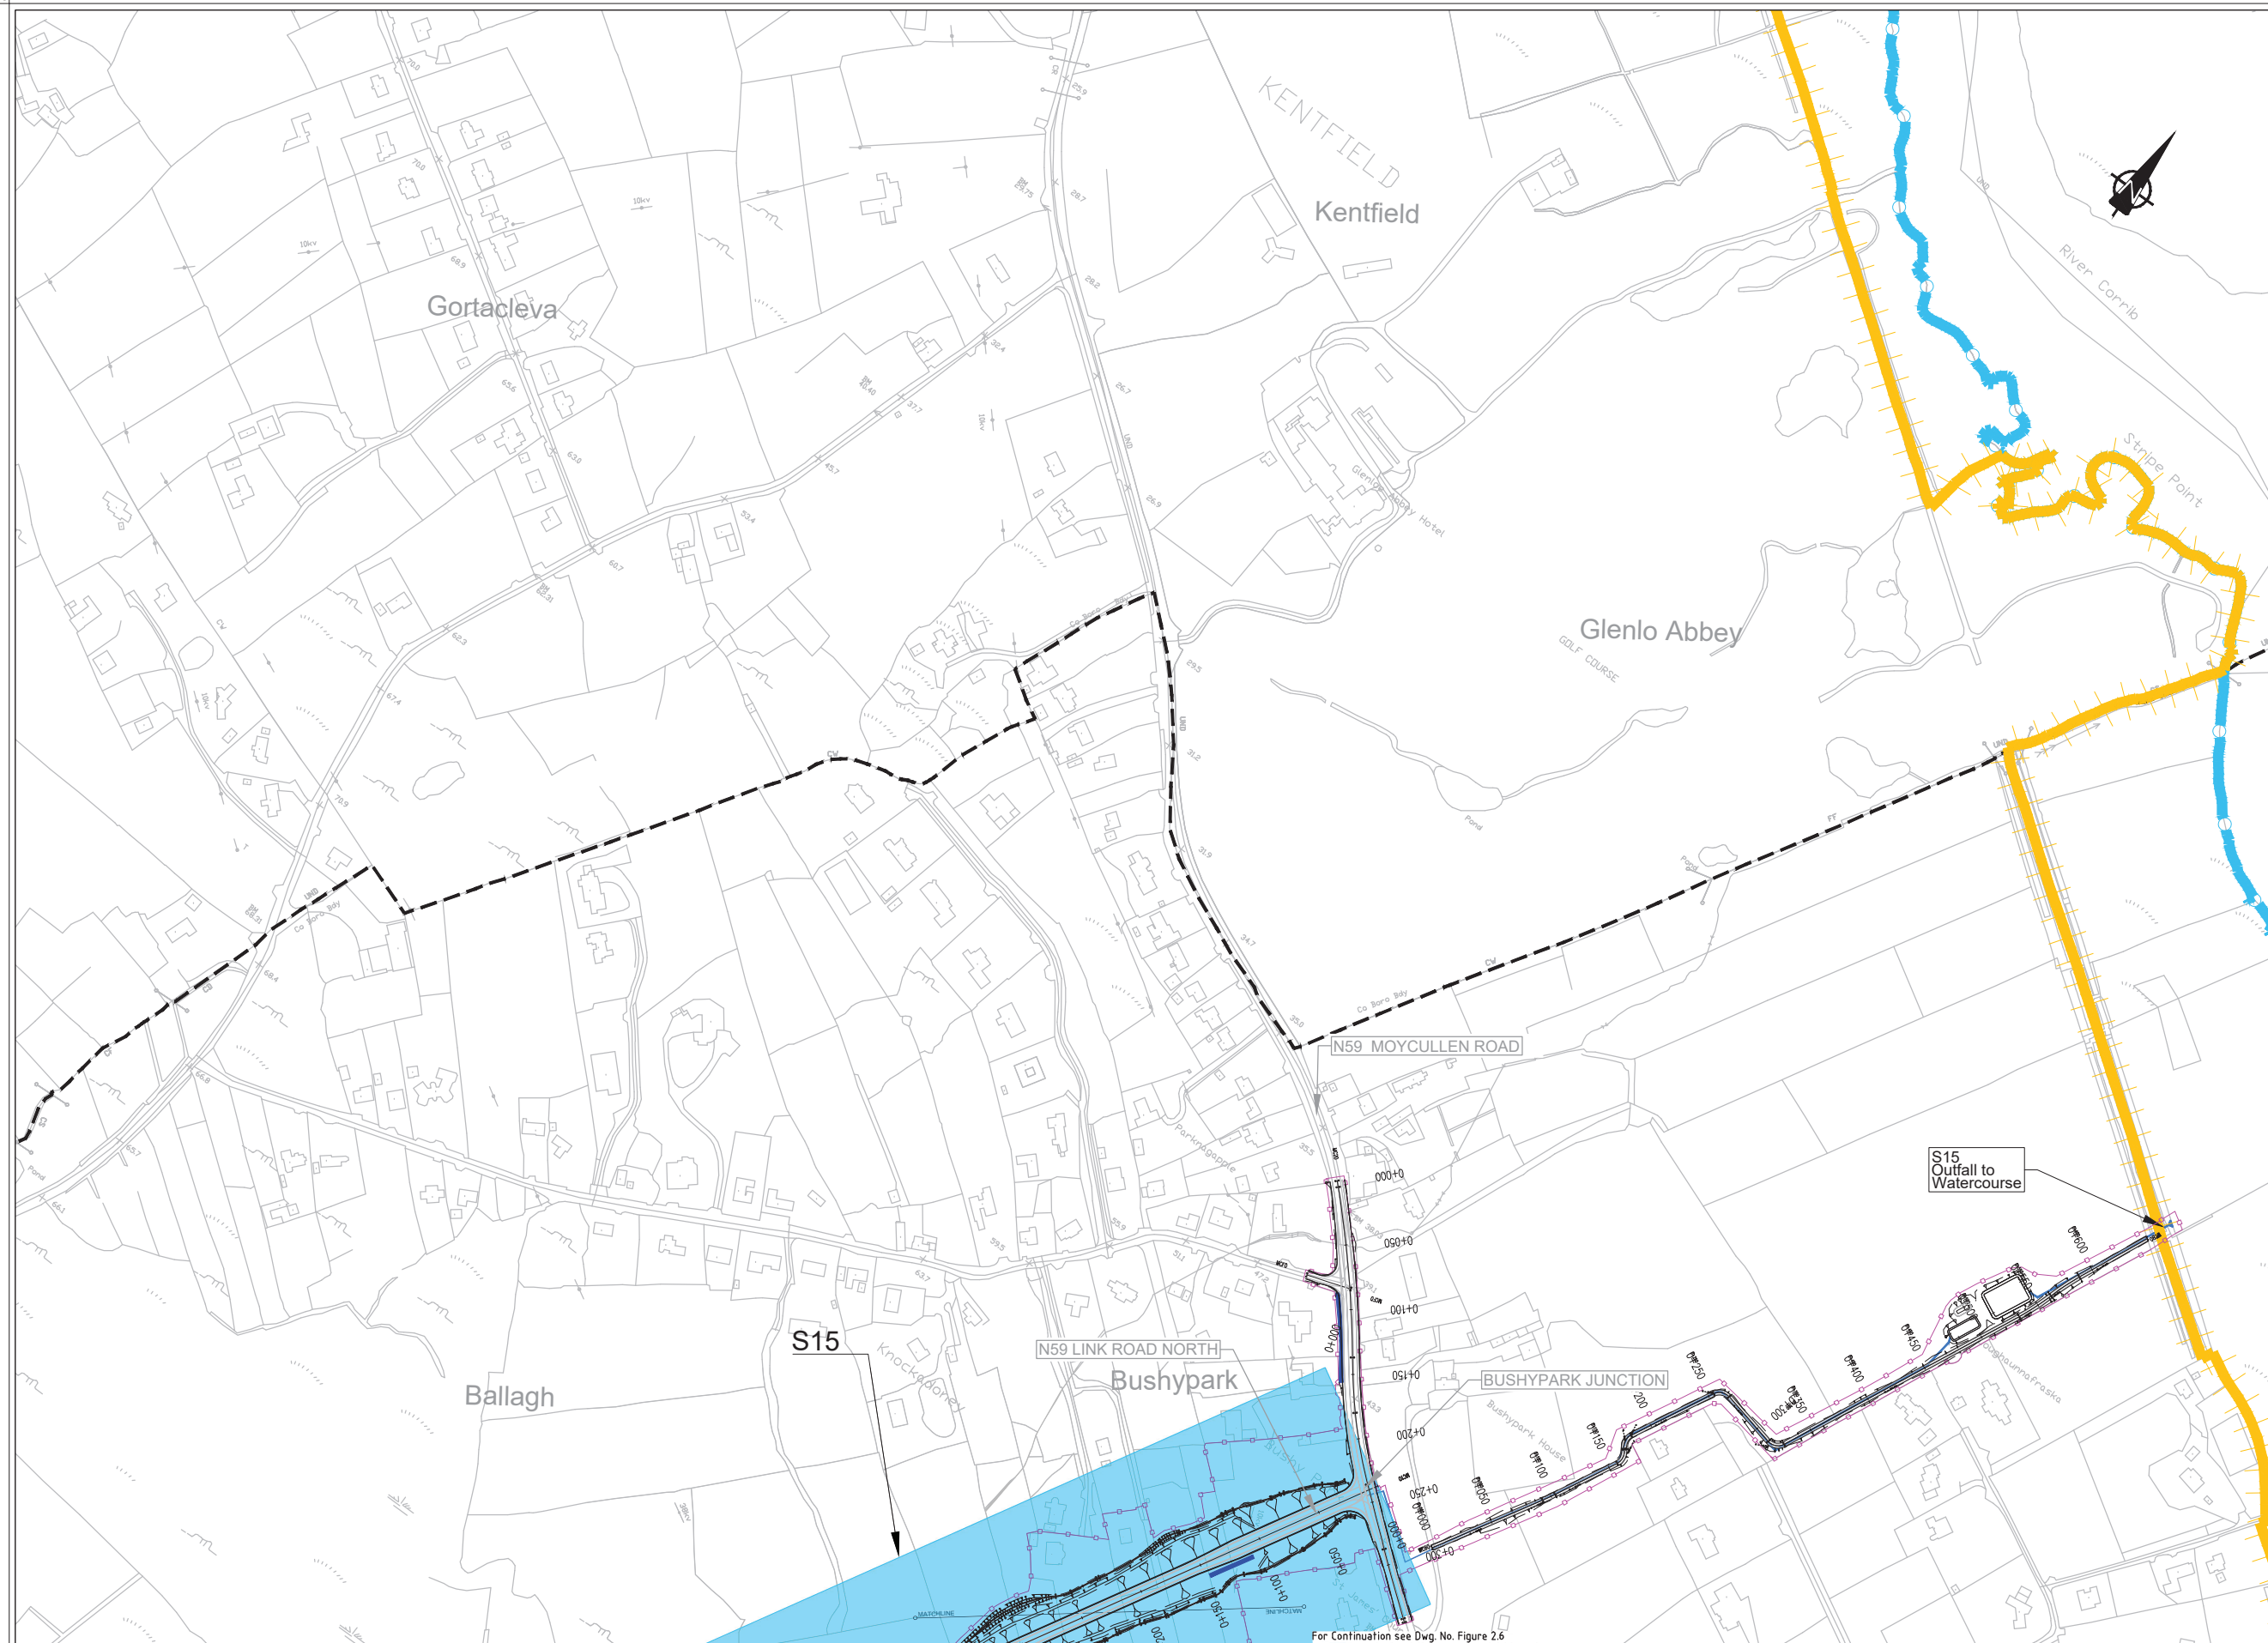

For Continuation see Dwg. No. Figure 2.5

For Continuation see Dwg. No. Figure 2.6

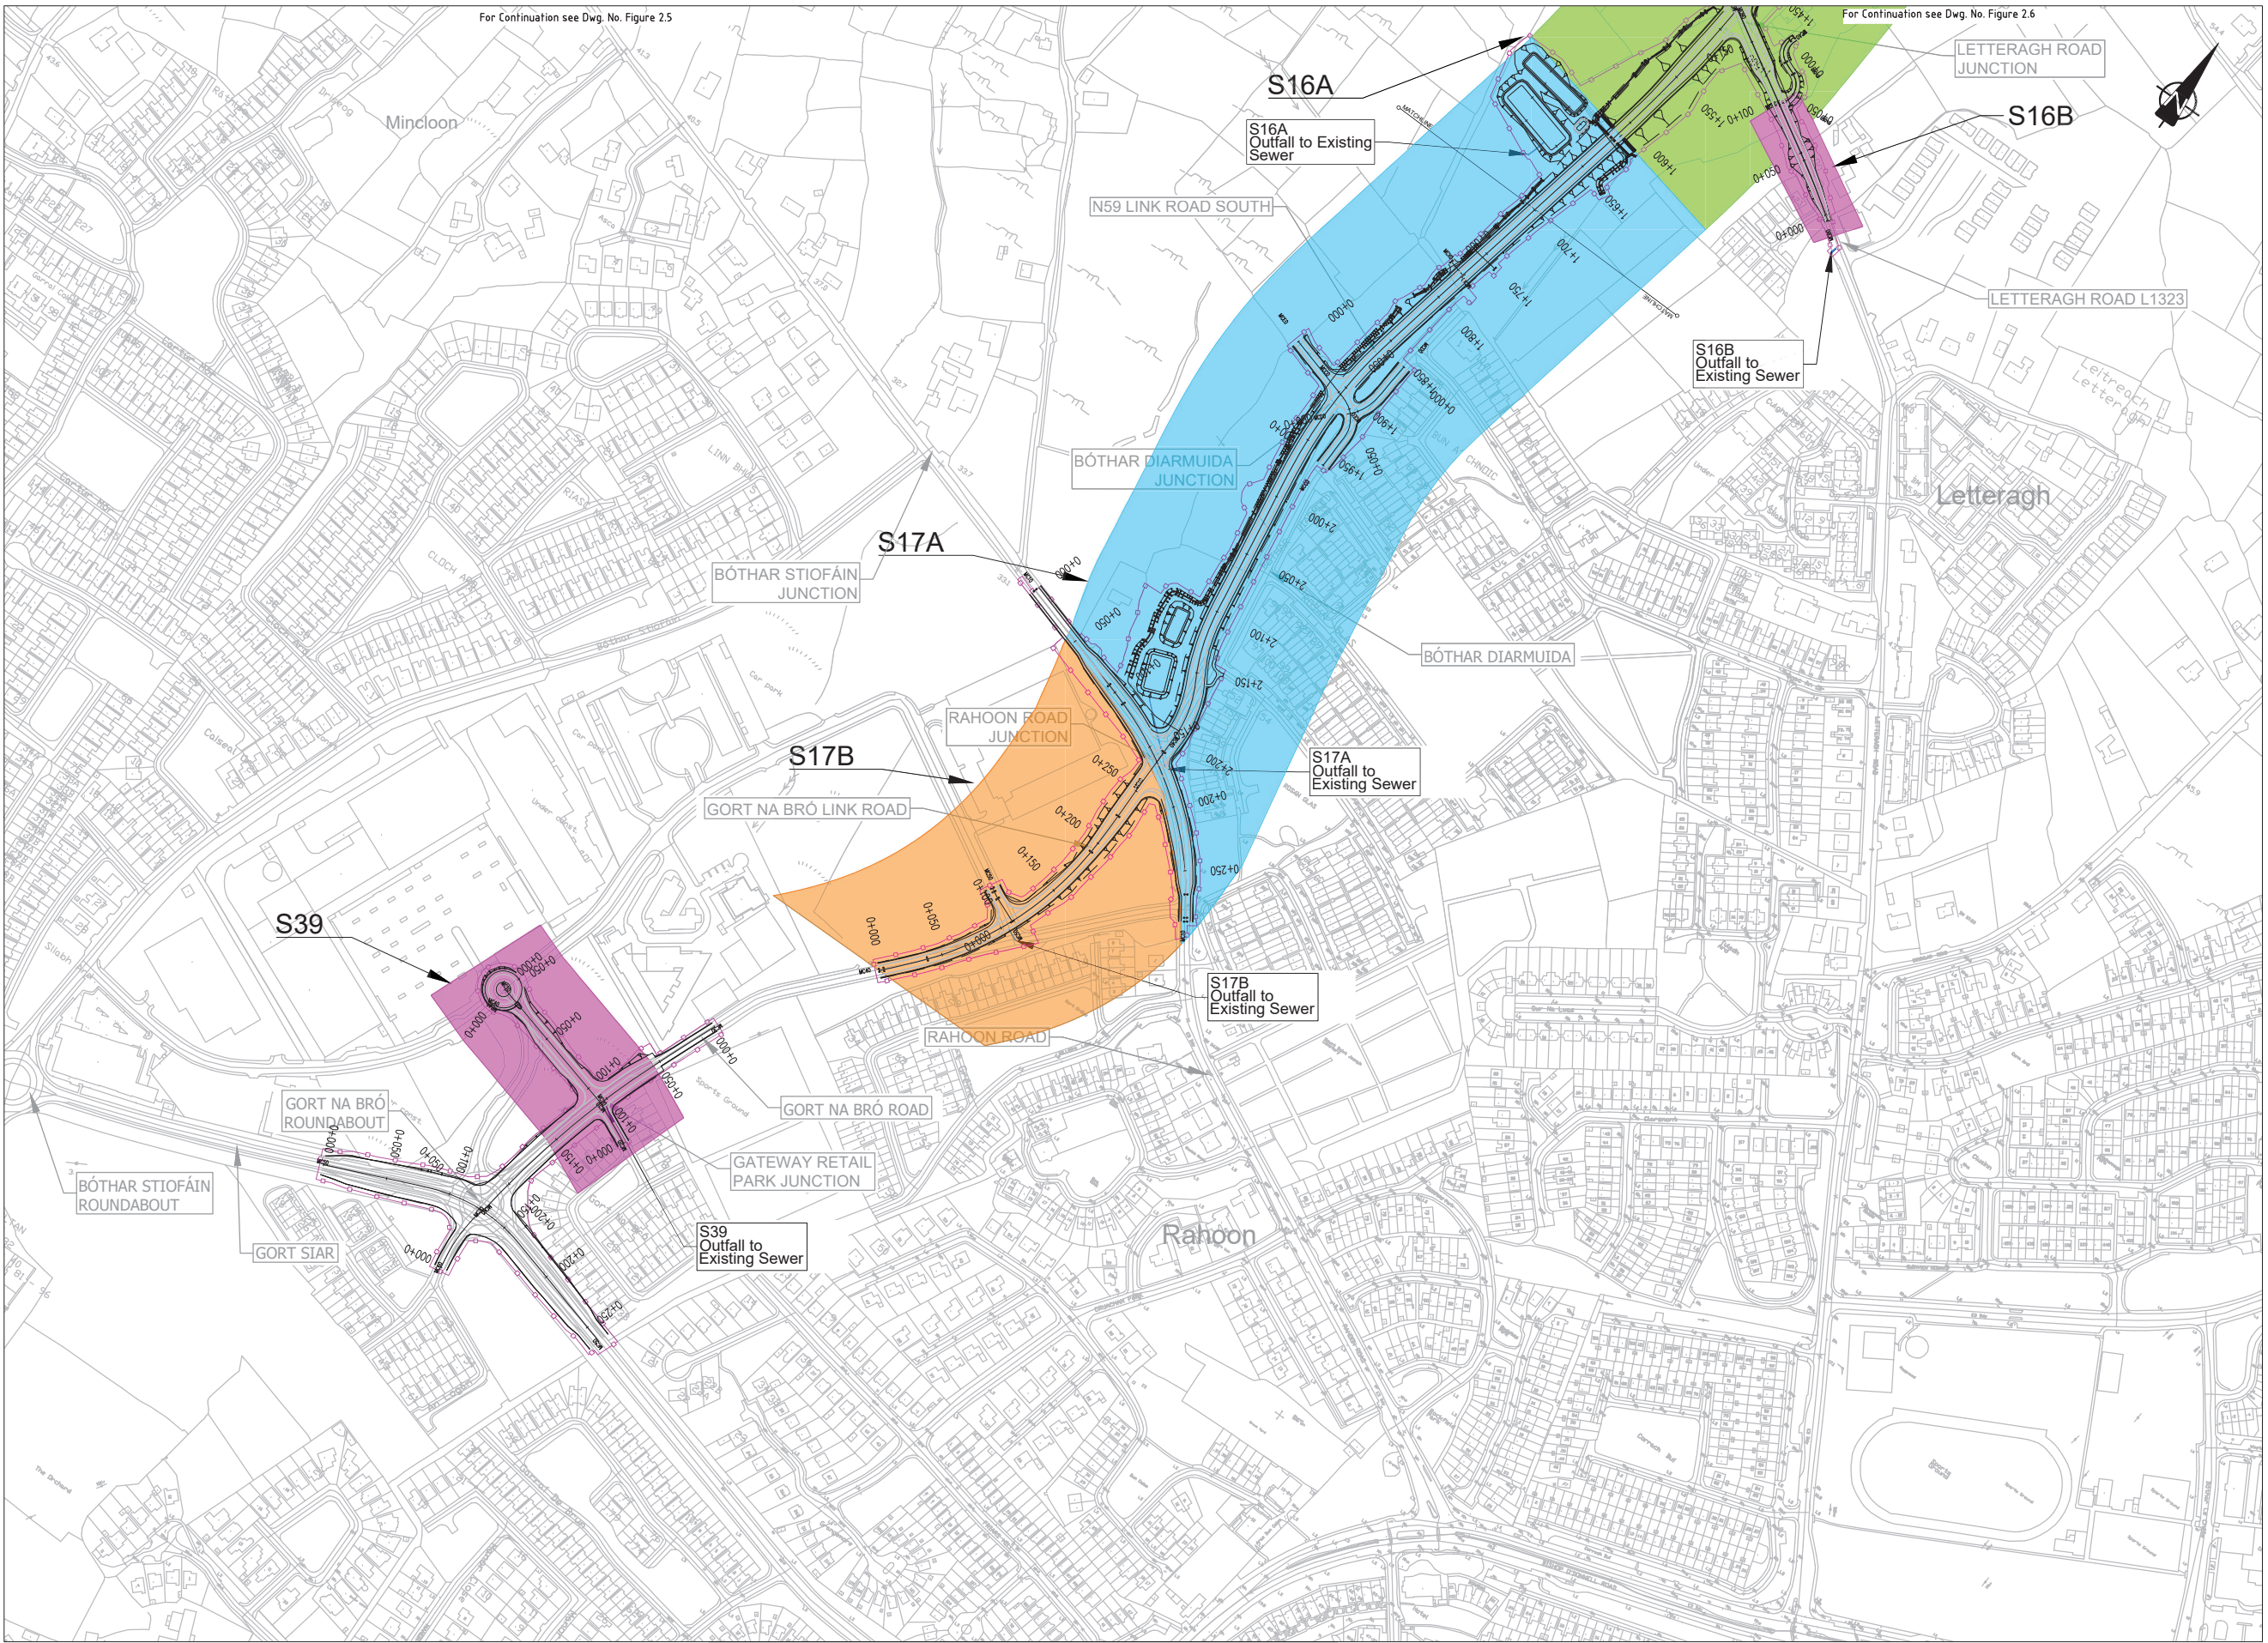

Legend:

- City Boundary
- Assessment boundary
- Lough Corrib SAC (Special Area of Conservation)
- Lough Corrib SPA (Special Protection Area)
- Proposed N6 GCRR
- Proposed Culvert (C)
- Proposed Attenuation Pond / Infiltration Basin
- Proposed Stream Diversion
- Drainage Network Sections
- S00 Catchment Reference Section
- Drainage Outfall

© National Mapping Division of Taithe Éireann. All rights reserved. Licence number CYAL50333446

Clients


An Roinn Iompair
Department of Transport

Tionscadal Éireann
Project Ireland
2040

Galway City
Transport Project

Comhairle Chontae na Gaillimhe
Galway County Council

TII

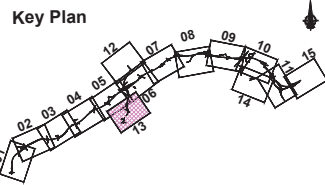

Consultant

Corporate House
City East Business Park
Ballybrit, Galway, Ireland.

Tel +353 (0)91 460675
www.N6GalwayCity.ie
www.arup.ie

Job Title

N6 Galway City Ring Road

Scale

1:5000 @ A3

Date:

February 2025

I1	28/02/2025	SK	EC	MH
Issue	Date	By	Chkd	Appd

Drawing Title

Project Plan Layout and Drainage Network and Drainage Network References

Sheet 13 of 15

Drawing Status

For Information

Job No


233985


Drawing No

Figure 2.13

Issue

11

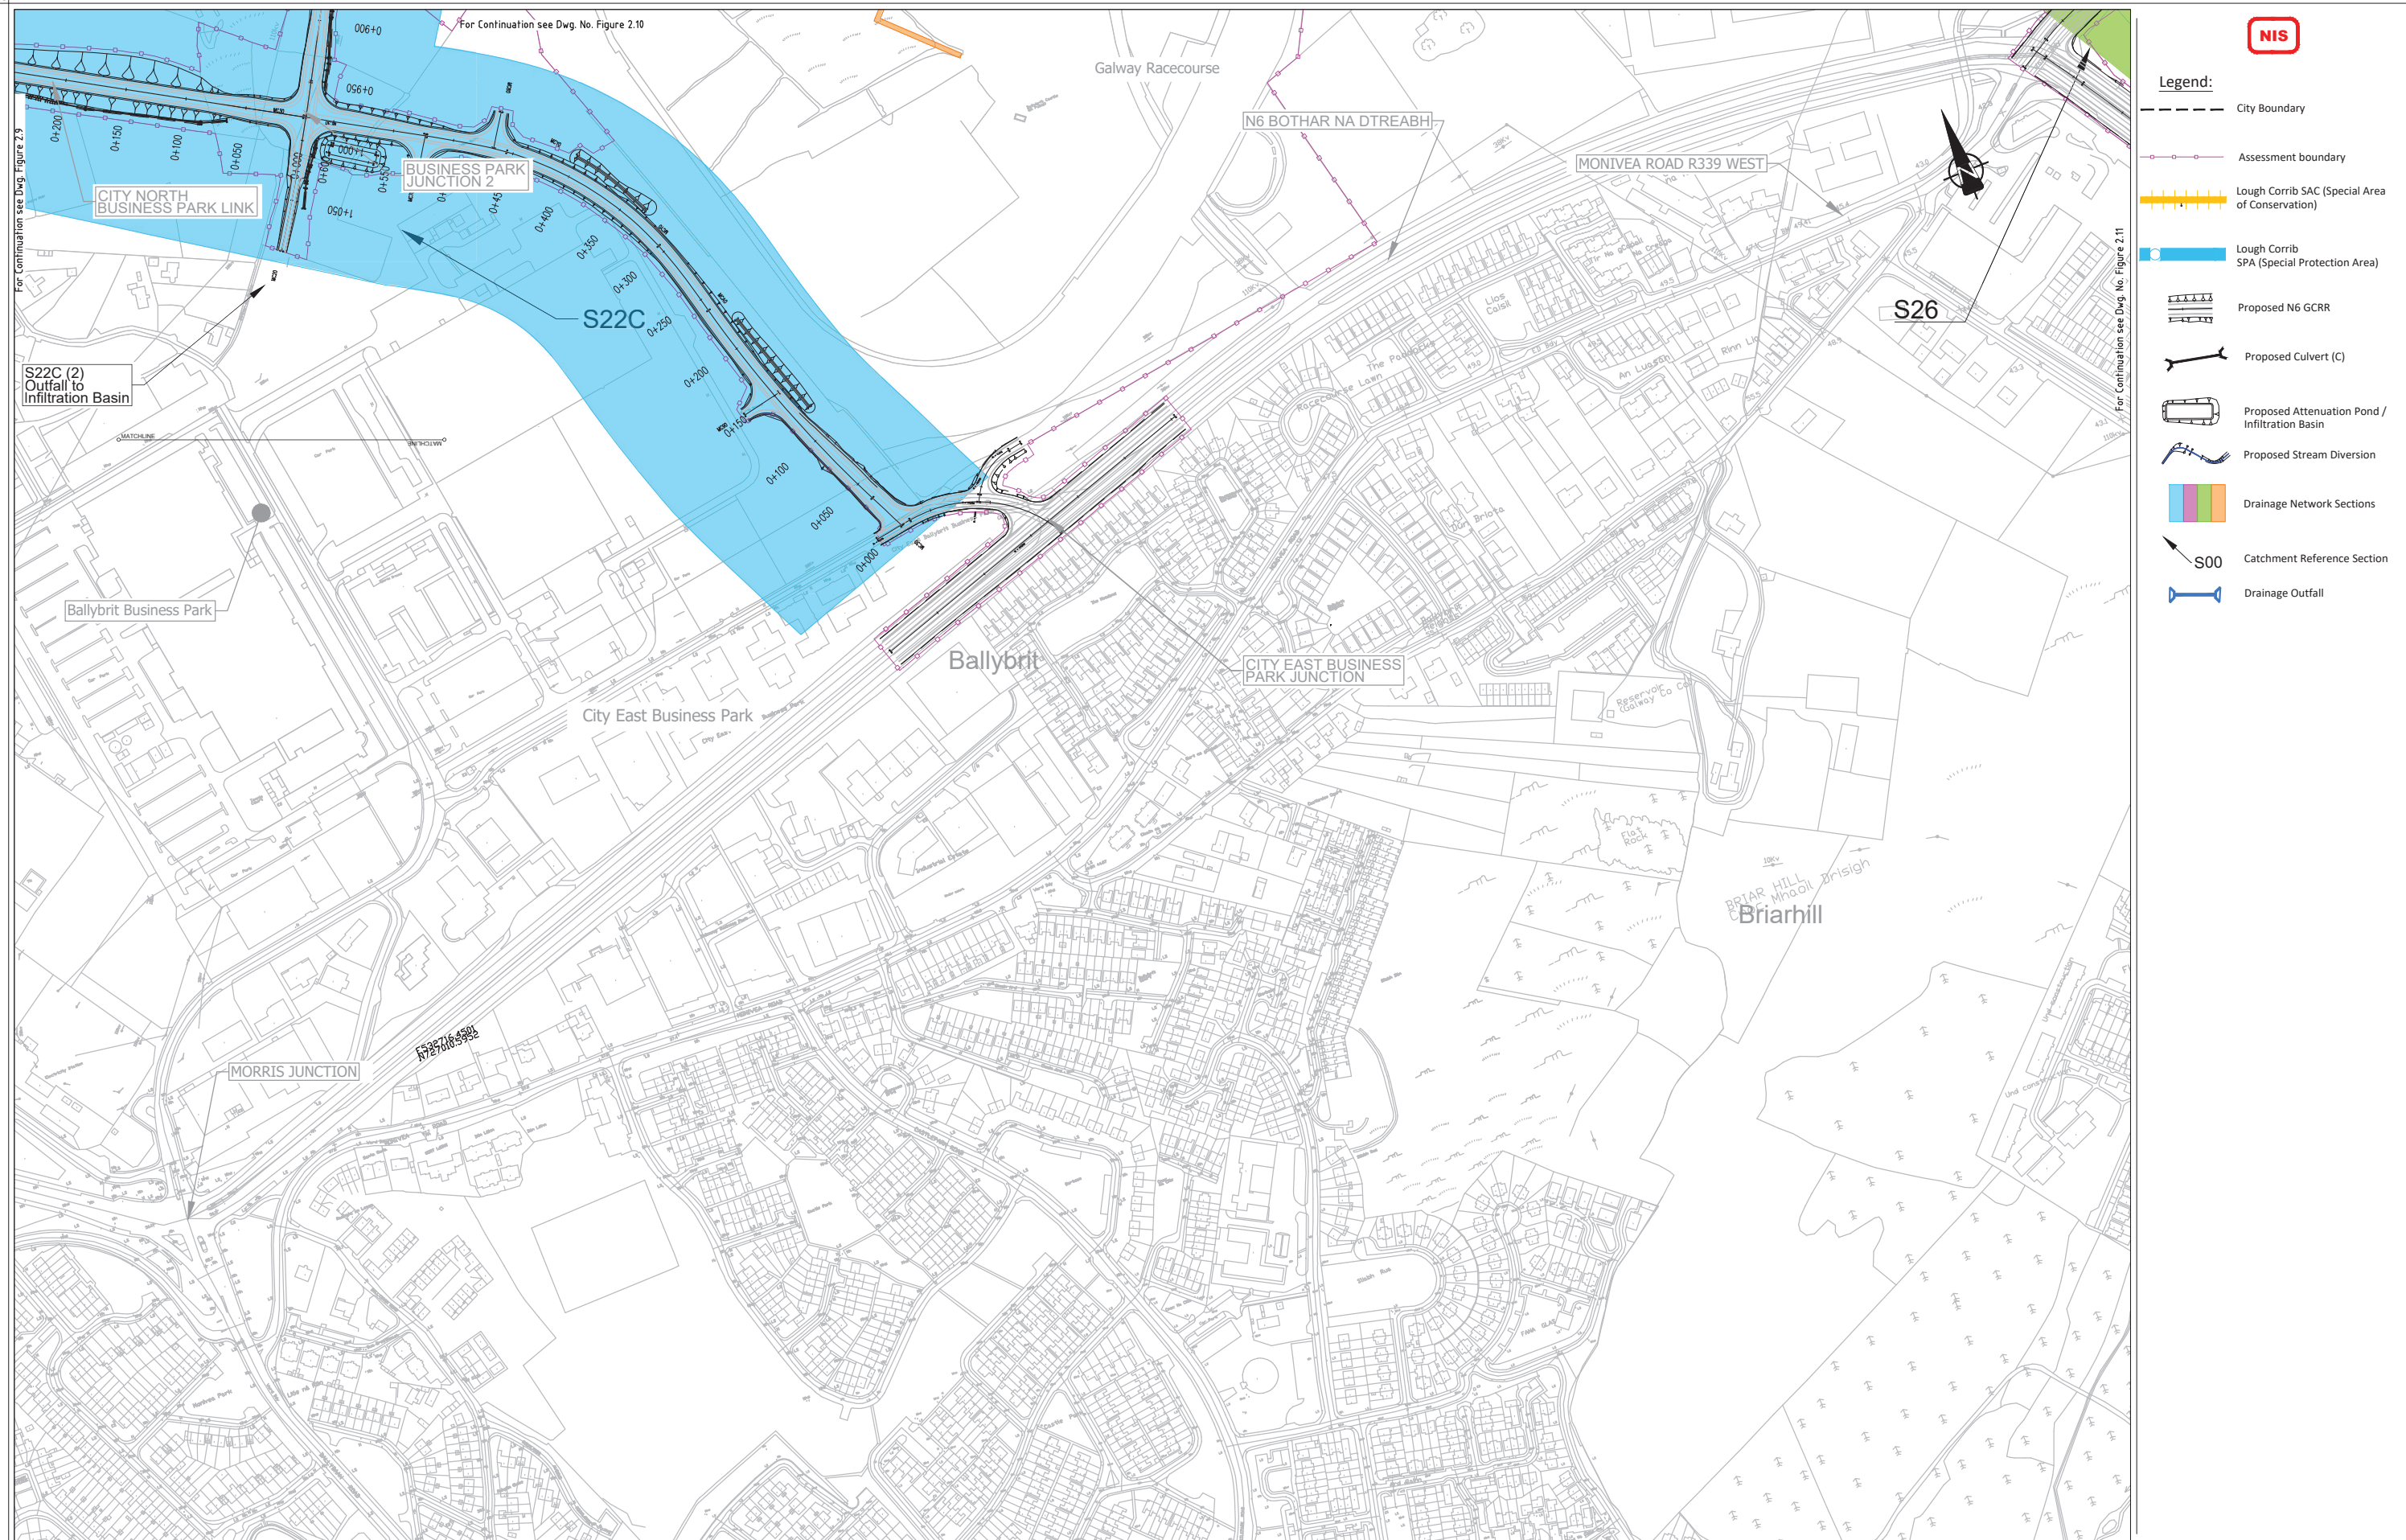

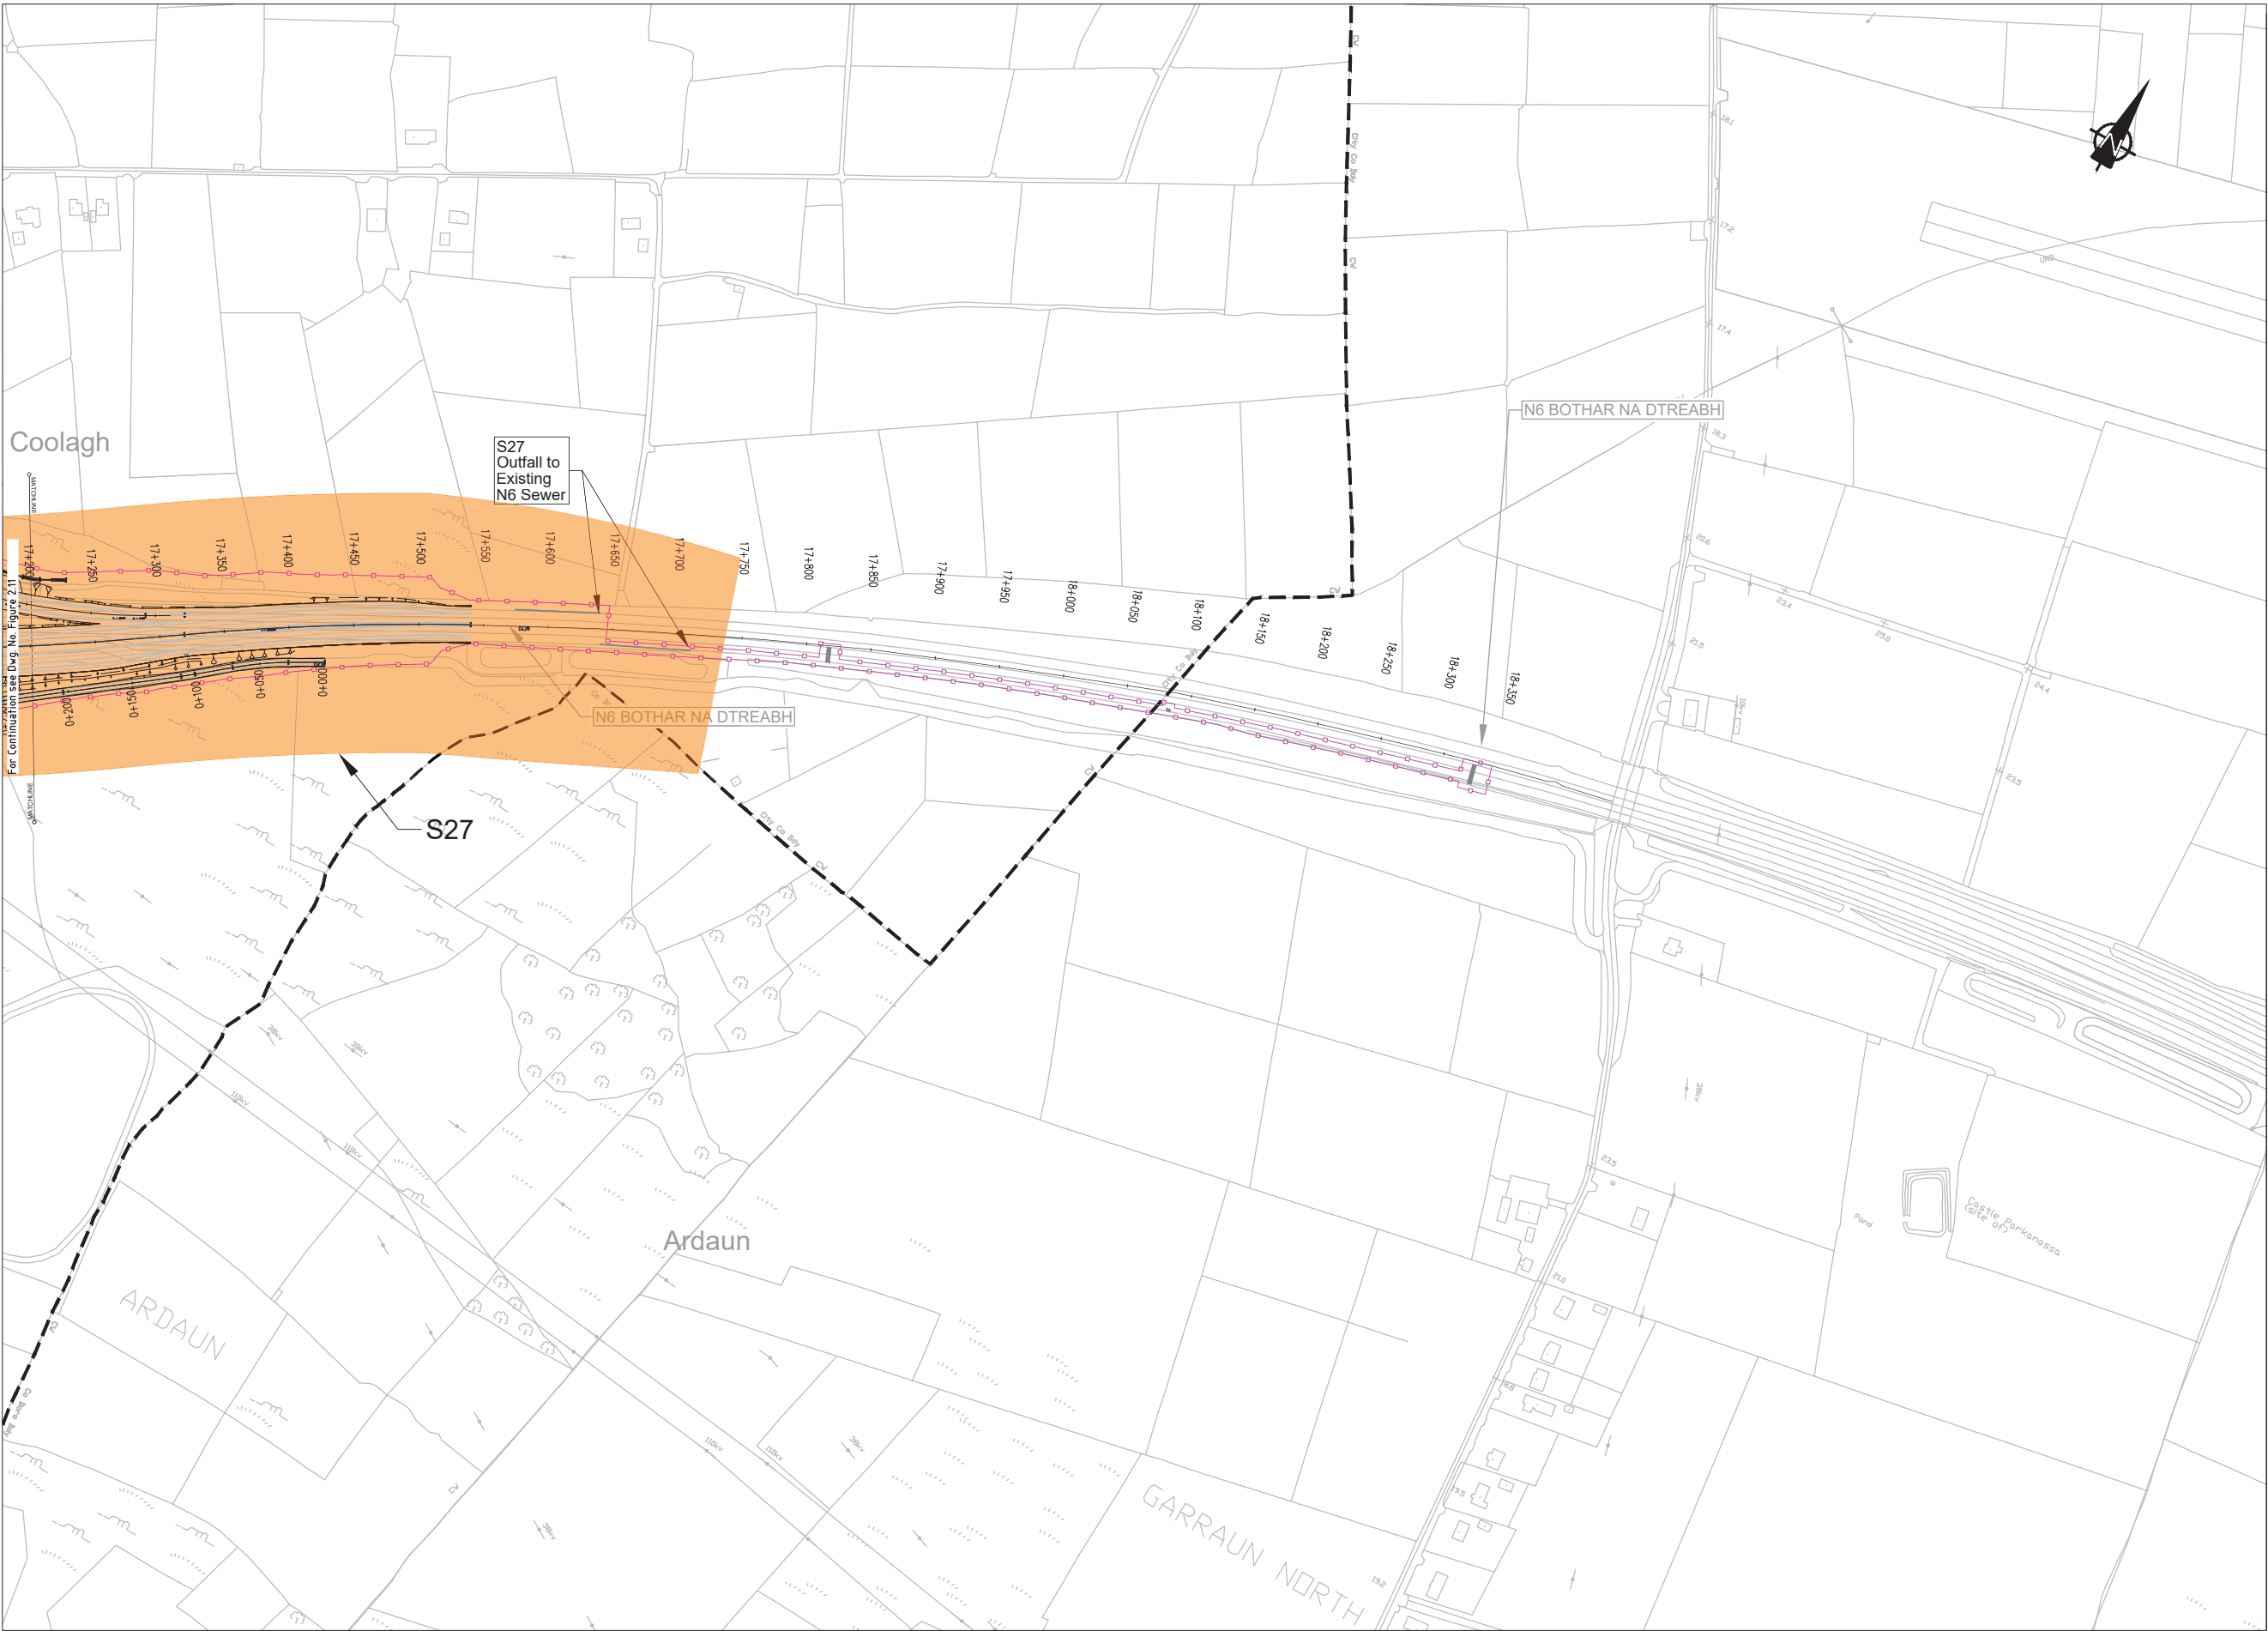

Legend:

- City Boundary
- Assessment boundary
- Lough Corrib SAC (Special Area of Conservation)
- Lough Corrib SPA (Special Protection Area)
- Proposed N6 GCRR
- Proposed Culvert (C)
- Proposed Attenuation Pond / Infiltration Basin
- Proposed Stream Diversion
- Drainage Network Sections
- S00 Catchment Reference Section
- Drainage Outfall

© National Mapping Division of Taithe Éireann. All rights reserved. Licence number CYAL50333446

Clients


An Roinn Iompair
Department of Transport

Tionscadal Éireann
Project Ireland
2040

Galway City
Transport Project

Comhairle Chontae na Gaillimhe
Galway County Council

TIU
Transport Infrastructure Unit

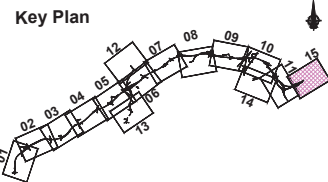

Consultant

Corporate House
City East Business Park
Ballybrit, Galway, Ireland.

Tel +353 (0)91 460675
www.N6GalwayCity.ie
www.arup.ie

Job Title

N6 Galway City Ring Road

Scale

1:5000 @ A3

Date:

February 2025

I1	28/02/2025	SK	EC	MH
Issue	Date	By	Chkd	Appd

Drawing Title

Project Plan Layout and Drainage Network and Drainage Network References
Sheet 15 of 15

Drawing Status

For Information

Job No

233985

Drawing No

Figure 2.15

Issue

11