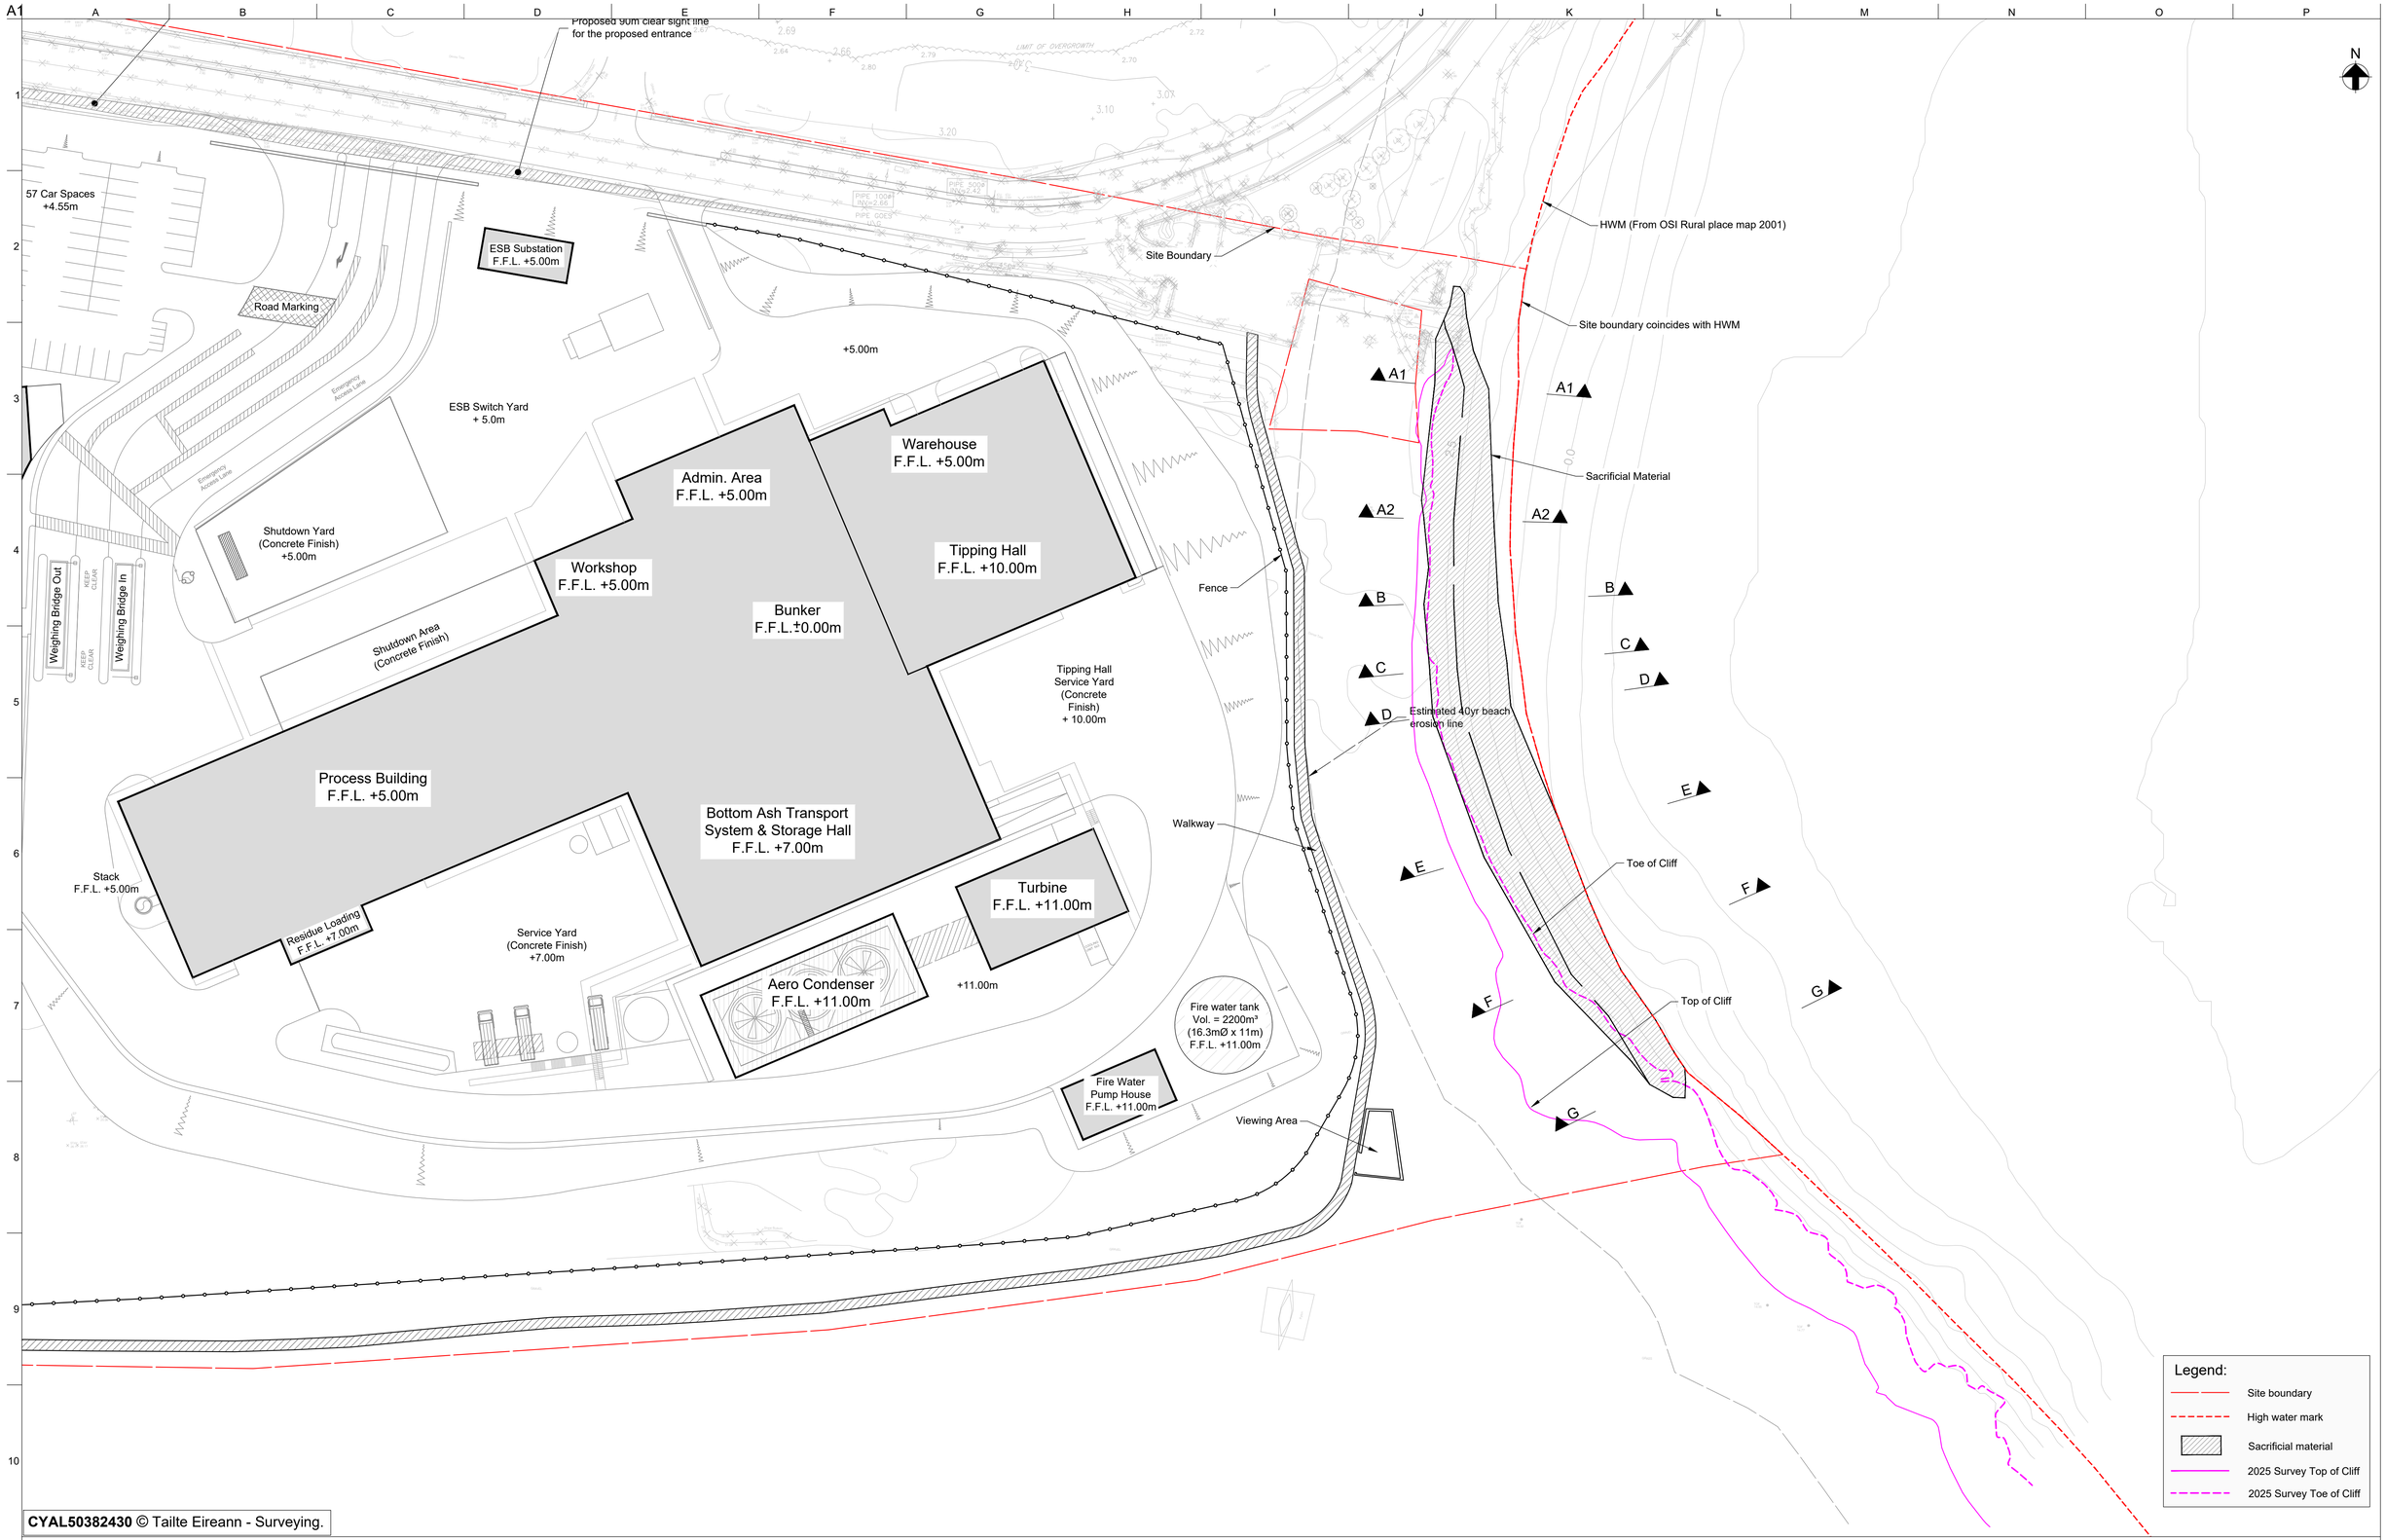

CYAL50382430 © Tailte Eireann - Surveying.

Notes:

1. Topographical survey to ITM grid reference and Malin Head ordnance datum.
2. Do not scale from this drawing.
3. All dimension are in metres unless noted otherwise.
4. Information shown on this drawing is to be considered as indicative only.
5. Material type and dimensions are assumed based on visual inspection and site investigation works.

Rev	Date	By	Chkd	Appd
PL2	29/08/25	MM	SS	CU
Issued for RFI				
PL01	11/12/15	J.B.	J.B.	JMacC
Issued for Planning				

ARUP
One Albert Quay
Cork, Ireland
Tel +353 (0)21 422 3200
www.arup.com

Client: INDAVER

Project Title: Ringaskiddy Resource Recovery Centre

Drawing Title: Beach Nourishment Solution Plan

Scale at A1: 1:500

Role: Site Infrastructure

Suitability: Response to Request for Information

Arup Job No: 307174-00

Rev: PL2

Name: C-000-061

Do not scale

© Arup