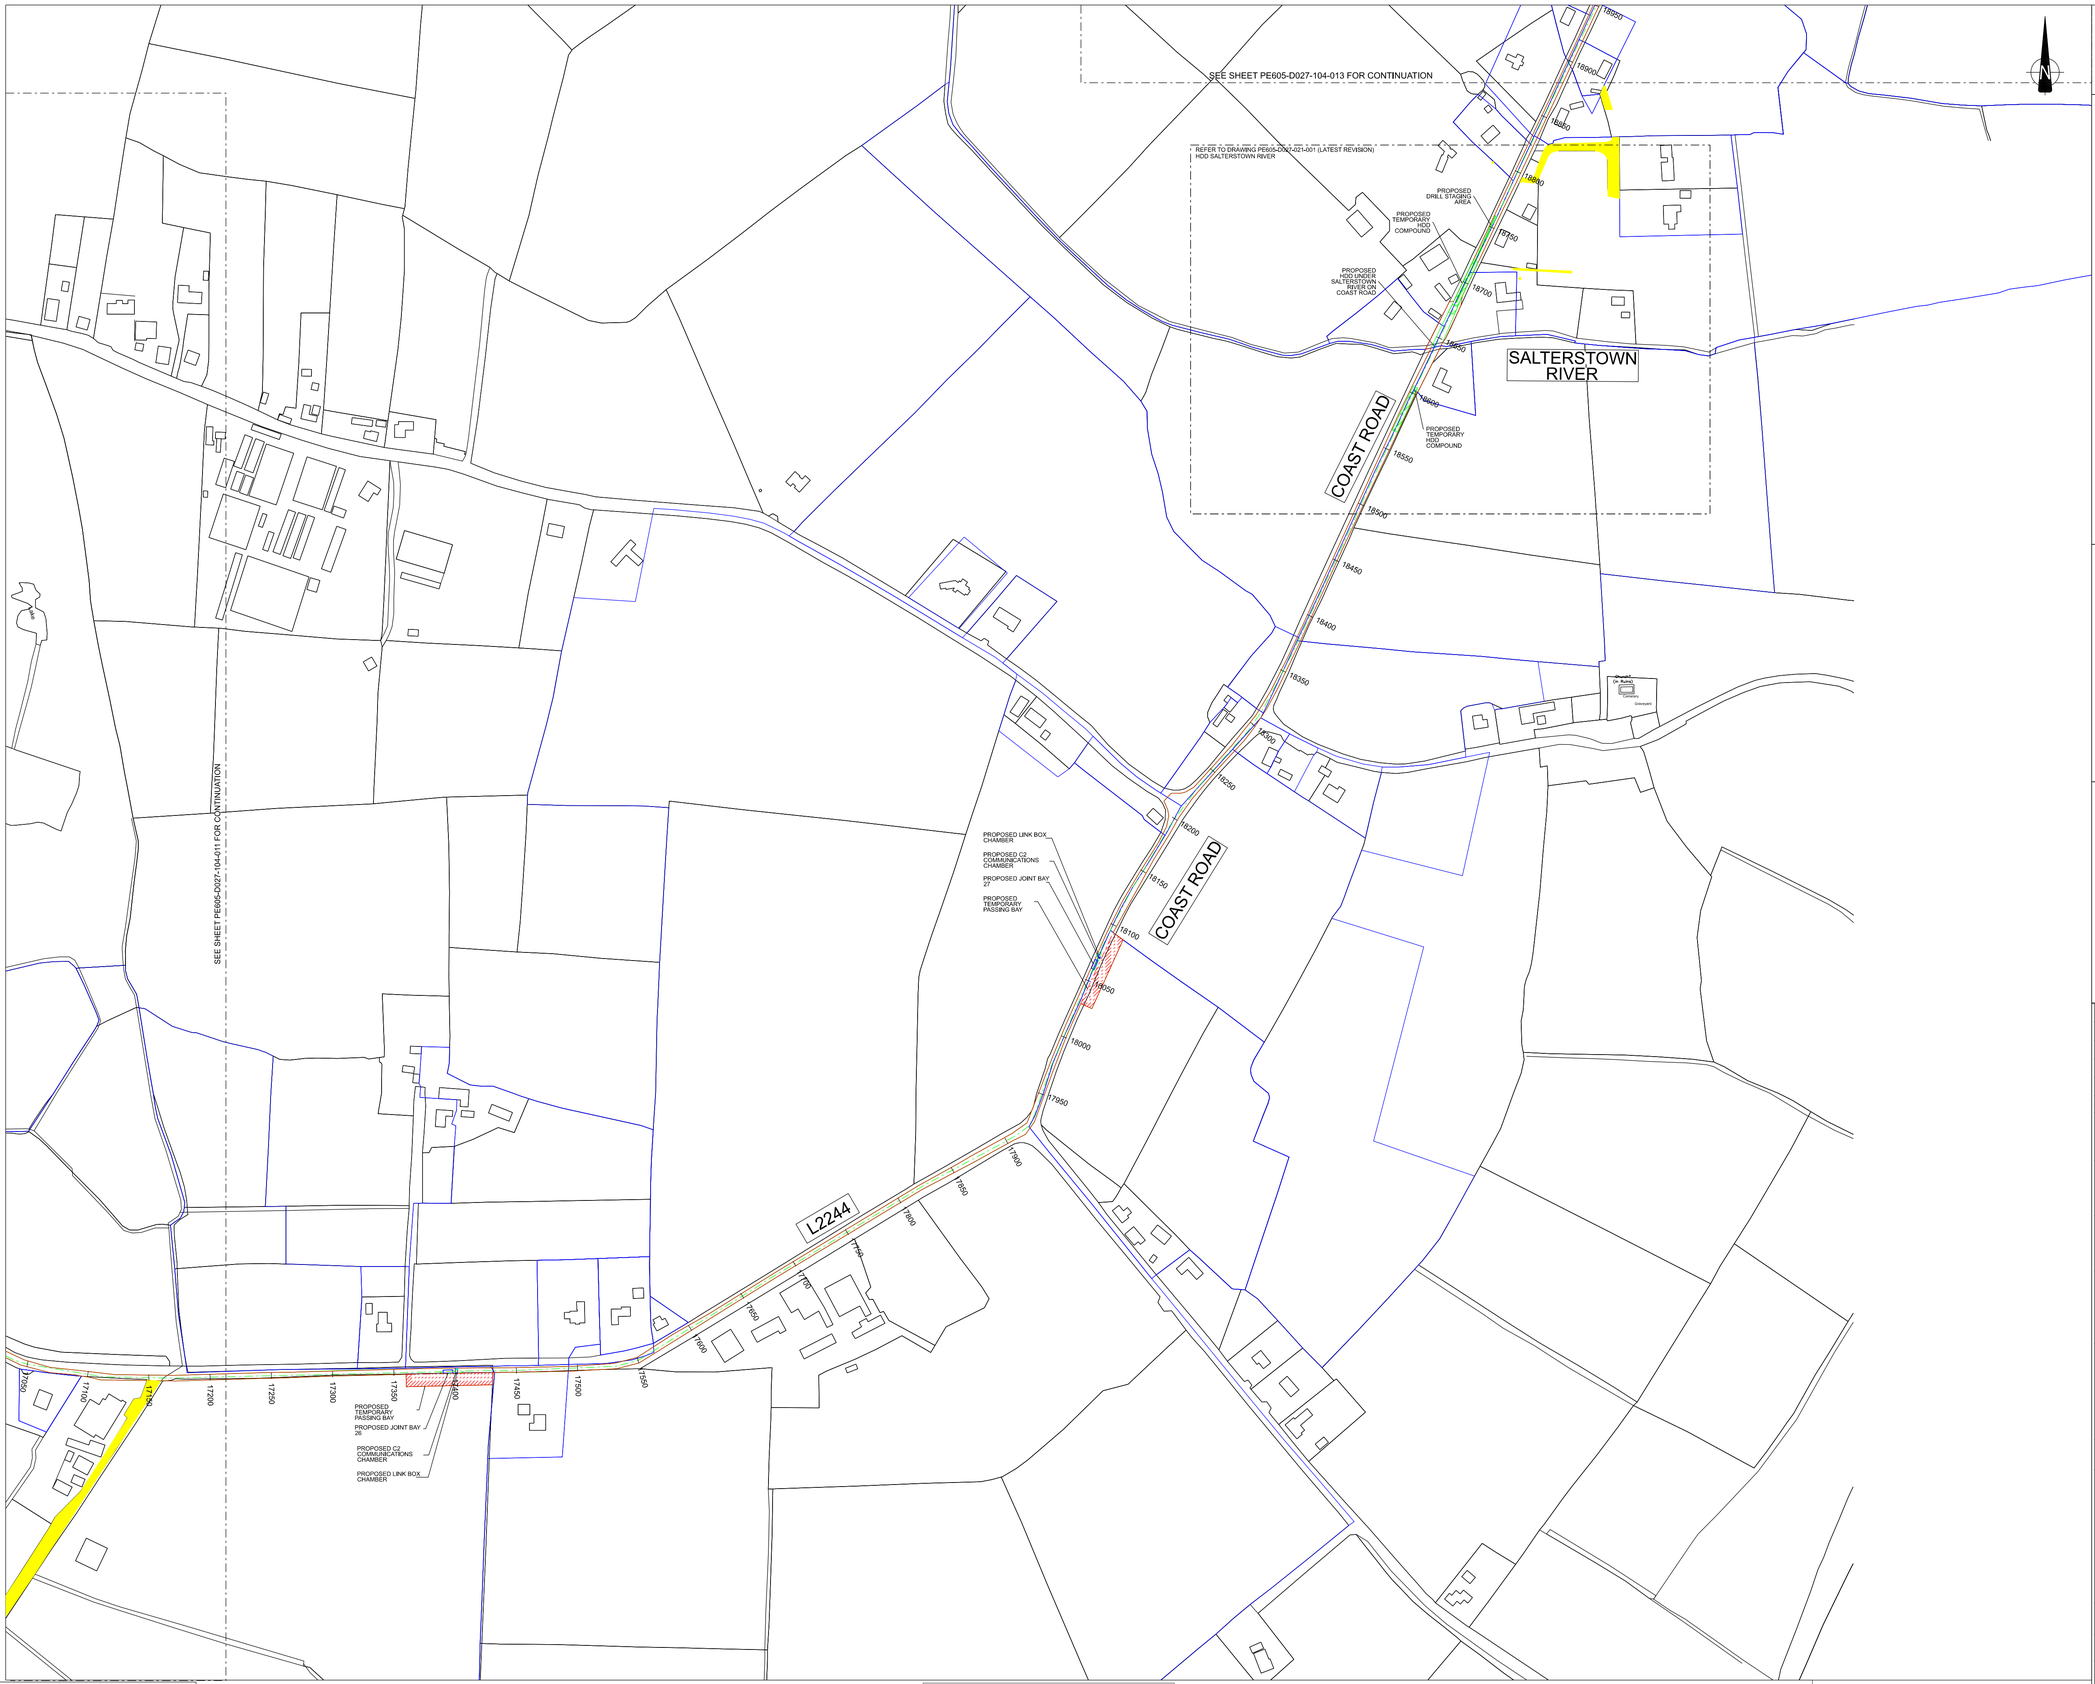

KEY PLAN

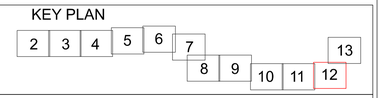

LEGEND

- APPLICATION BOUNDARY
- LANDOWNER PROPERTY BOUNDARY
- EXISTING WAYLEAVE
- PROPOSED 220 kV ONSHORE ROUTE
- PROPOSED TEMPORARY PASSING BAY
- PROPOSED TEMPORARY HORIZONTAL DIRECTIONAL DRILL WORKS COMPOUND
- PROPOSED DRILL STAGING AREA
- SITE NOTICE LOCATION
- 8 m / 2.5 m — PROPOSED JOINT BAY
- PROPOSED C2 CHAMBER
- PROPOSED LINK BOX CHAMBER

NOTES :

1. FOR PLANNING PURPOSES ONLY, NOT FOR CONSTRUCTION
2. ALL DIMENSIONS IN METERS, UNLESS OTHERWISE NOTED
3. THE CABLE SHALL BE INSTALLED WITHIN THE SITE BOUNDARY. THE FINAL ALIGNMENT WITHIN THE SITE BOUNDARY SHALL BE DETERMINED FOLLOWING DETAILED DESIGN, WHICH WOULD PROCEED POST-PLANNING.
4. THE SITE BOUNDARY IS THE EXTENT OF THE PROPOSED PROJECT SITE. IT SHOULD BE ASSUMED TO EXTEND TO THE EDGE OF THE CARRIAGEWAY ALONG PUBLIC ROADS, EXCEPT WHERE OTHERWISE INDICATED.
5. 220 kV CABLES TO BE INSTALLED AS PER DRAWING PE605-D027-083-001 (LATEST REVISION), WHICH IS A TYPICAL TRENCH LAYOUT. THE OVERALL DEPTH, WIDTH AND FORMATION OF THE TRENCH MAY CHANGE, DEPENDING ON GROUND CONDITIONS AND DETAILED DESIGN.

REFERENCE DRAWINGS:

PE605-D027-021-001 (LATEST REVISION)
SALTERSTOWN RIVER HDD DESIGN

SCALE BAR:

0 50 100 150 200 250 m

REV.	DATE	REVISION DESCRIPTION	DRN	PROD	VER	APP
002		UPDATED CHAINAGE				
001	10/11/25	UPDATED AS PER RPS COMMENTS	NB	NB	RD	MH
000	26/01/24	FIRST ISSUE	NB	NB	RD	MH

PURPOSE OF ISSUE - PRELIMINARY UNLESS INDICATED

CLIENT APPROVAL ☐ PLANNING ☒ TENDER ☐ CONSTRUCTION ☐ AS-BUILT ☐

Client: ORIEL WINDFARM LTD

Project: ORIEL WIND FARM PROJECT

Contract:

Drawing Title: ONSHORE CABLE ROUTE SITE LOCATION MAP SHEET 12 OF 13

Production: Civil, Environmental and Renewable Engineering

Energy for generations
Engineering and Major Projects,
One Dublin Airport Central, Dublin Airport,
Clogharn, Co. Dublin, K67 XF72, Ireland.
Tel: +353 (0)1 703 8000 Web: www.esb.ie
Engineering and Major Projects is a division of ESB

DRAWN	PRODUCED	VERIFIED	APPROVED	APPROVAL DATE
Bell_Neil	Bell_Neil	R.Doyle	M.Hogan	11/11/2025

CLIENT REF	No. OF SHTS	SIZE	SCALE
TC228403	12/13	A1	1:2500

DRAWING NUMBER: PE605-D027-104-012-002 — SHEET — REV

COPYRIGHT © ESB
All rights reserved. No part of this work may be modified or reproduced or copied in any form or by any means - graphic, electronic or mechanical, including photocopying, recording, taping or information and retrieval system, or used for any purpose other than its designated purpose, without the written permission of ESB Engineering & Facility Management Ltd.

ORDNANCE SURVEY IRELAND MAP SHEET 2014, SHEETS 2073

CYAL50441214 ©Tailte Éireann Surveying