


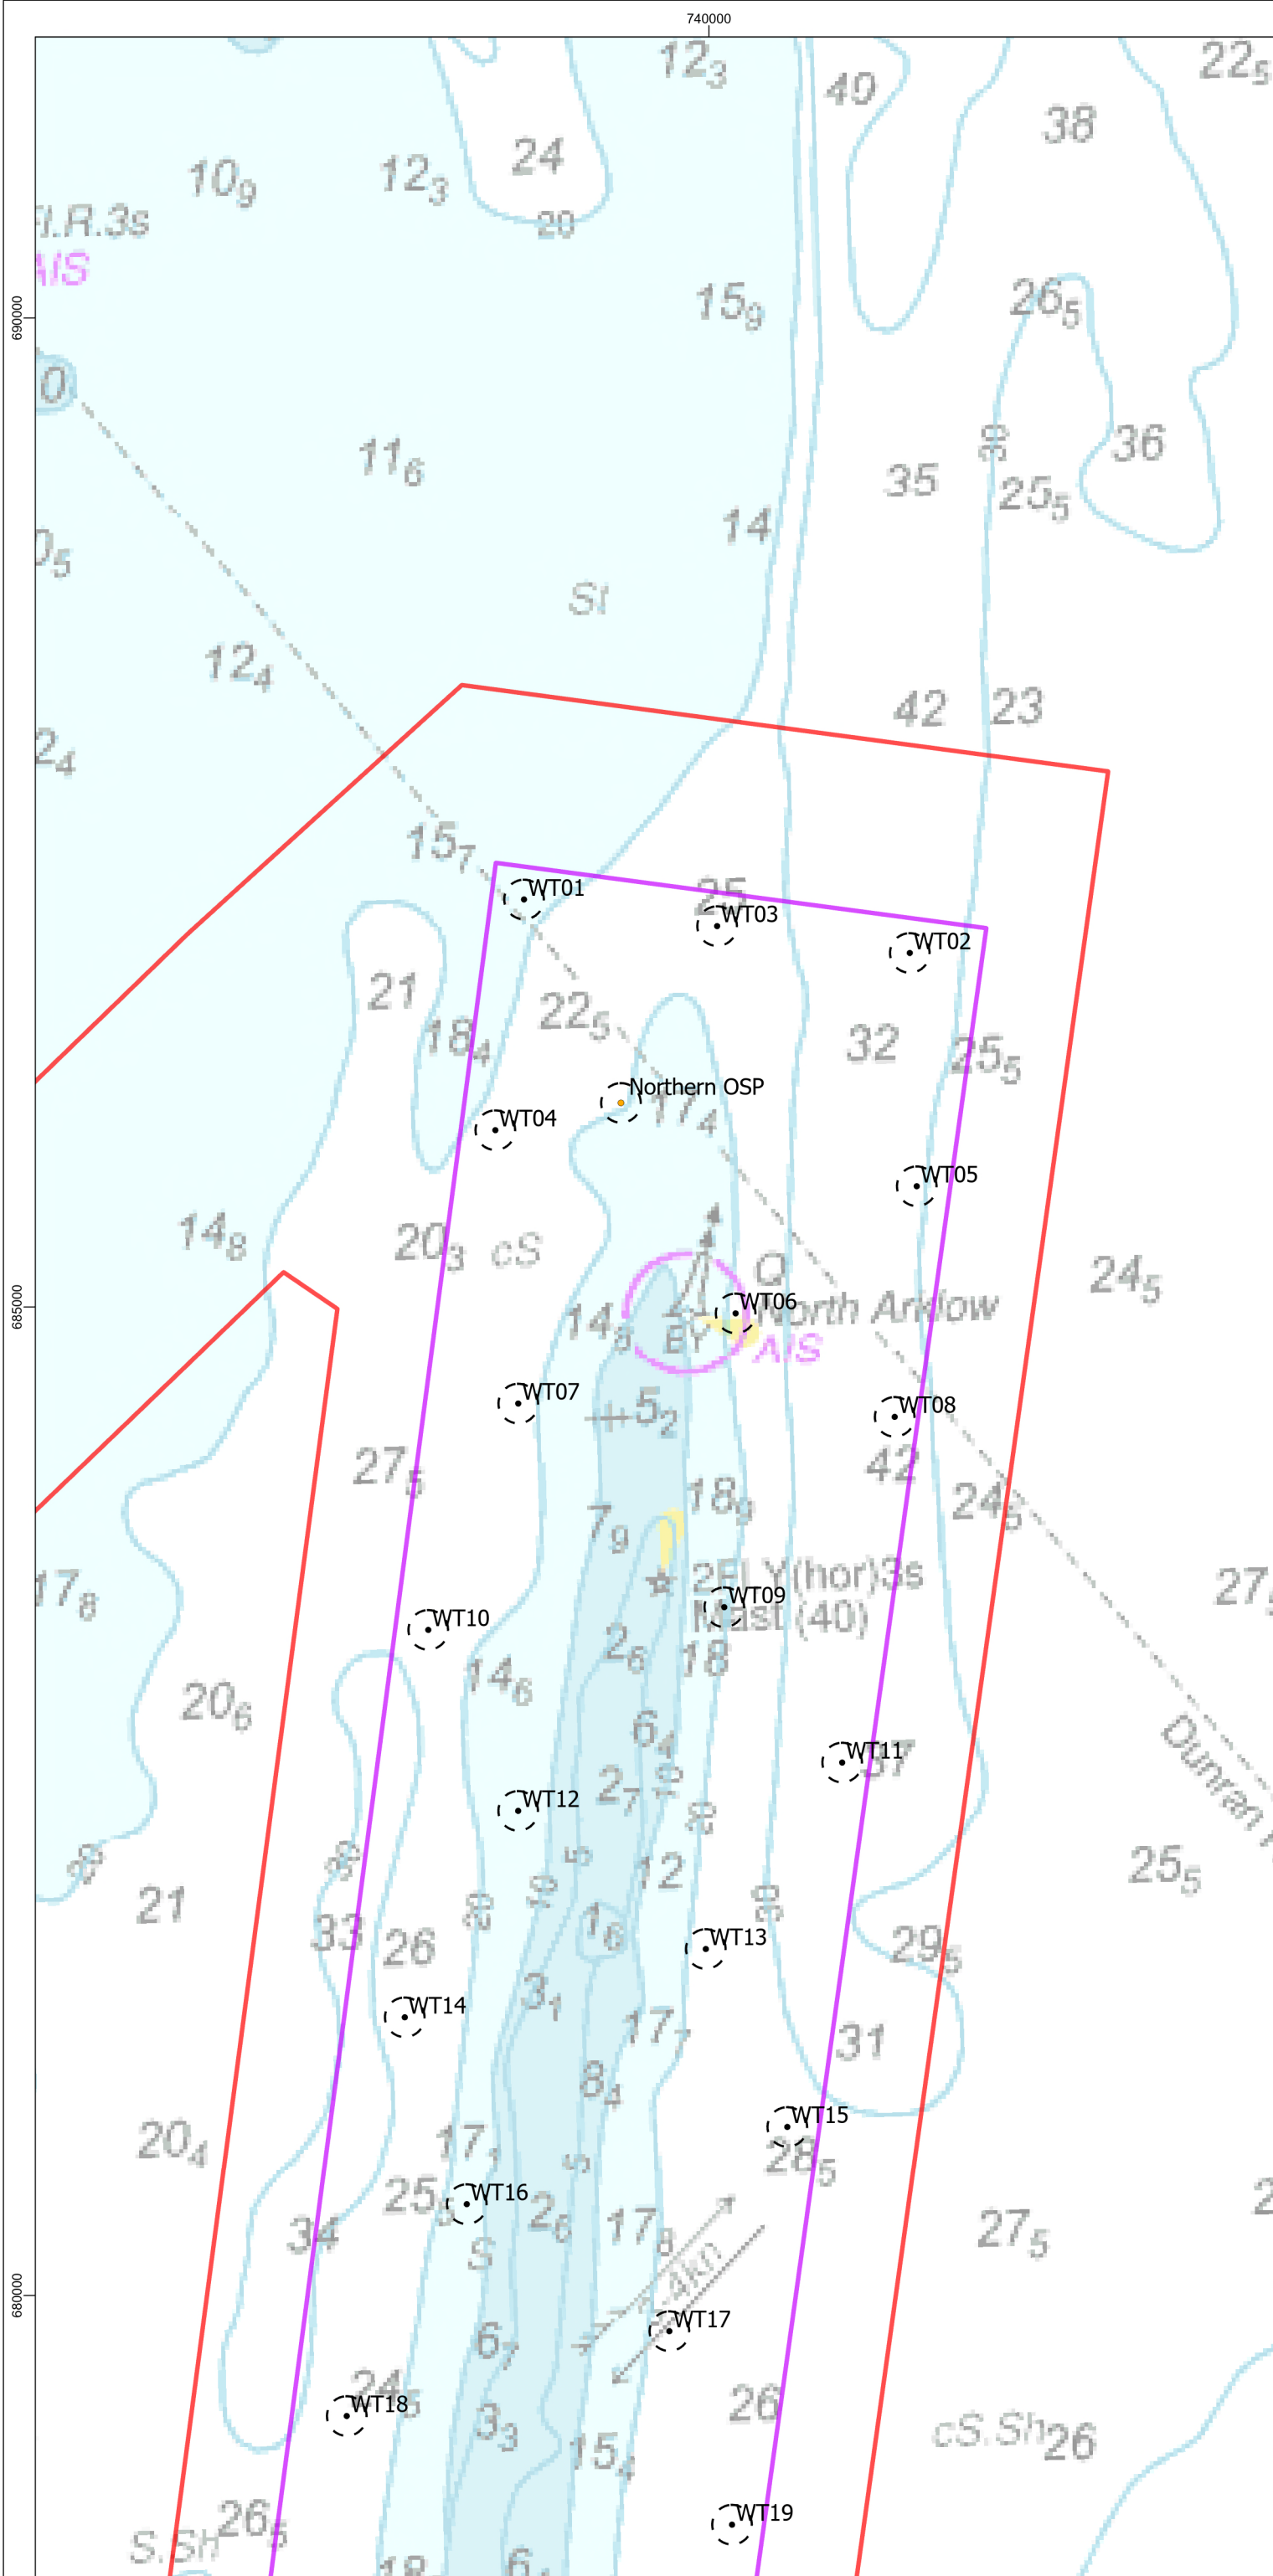

Legend

-  Arklow Bank Wind Park 2 - Array Area
-  Arklow Bank Wind Park 2 - Cable Corridor And Working Area
-  Arklow Bank Wind Park 1
-  Arklow Bank Wind Park 1 - Met Mast
-  Arklow Bank Wind Park 1 - Export Cable
-  Arklow Bank Wind Park 2 - Wind Turbine Generator Locations (With 100m Limit of Deviation)
-  Arklow Bank Wind Park 2 - Offshore Substation Platform Locations (With 100m Limit of Deviation)

Notes

- Notes
1. This drawing is issued for planning application purposes only.
 2. Arklow Bank Wind Park 1, identified on this drawing in blue, does not form part of the Proposed Development site

© Crown copyright 2026. All rights reserved. EK001-542206

02	03/03/2026	Issue for Planning (Revised March 2026)	BB	MW	KC
01	28/03/2024	Issue for Planning	BB	MW	JOH
Rev	Date	Status	Drwn	Chkd	Appd




Sure Partners Limited

Project	
---------	--

ARKLOW BANK WIND PARK 2

	Title
--	-------

**PROJECT DESIGN OPTION 1 - WIND
PARK LAYOUT (SHEET 1 OF 4)**

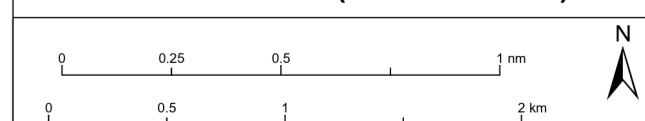

Scale 1:32,000	Plot Size A3	Datum IRENET95	Projection ITM
Drawing Number AW-SSE-000-CVL-PEV-0004-000			Sheet No. Sheet 1 of 4