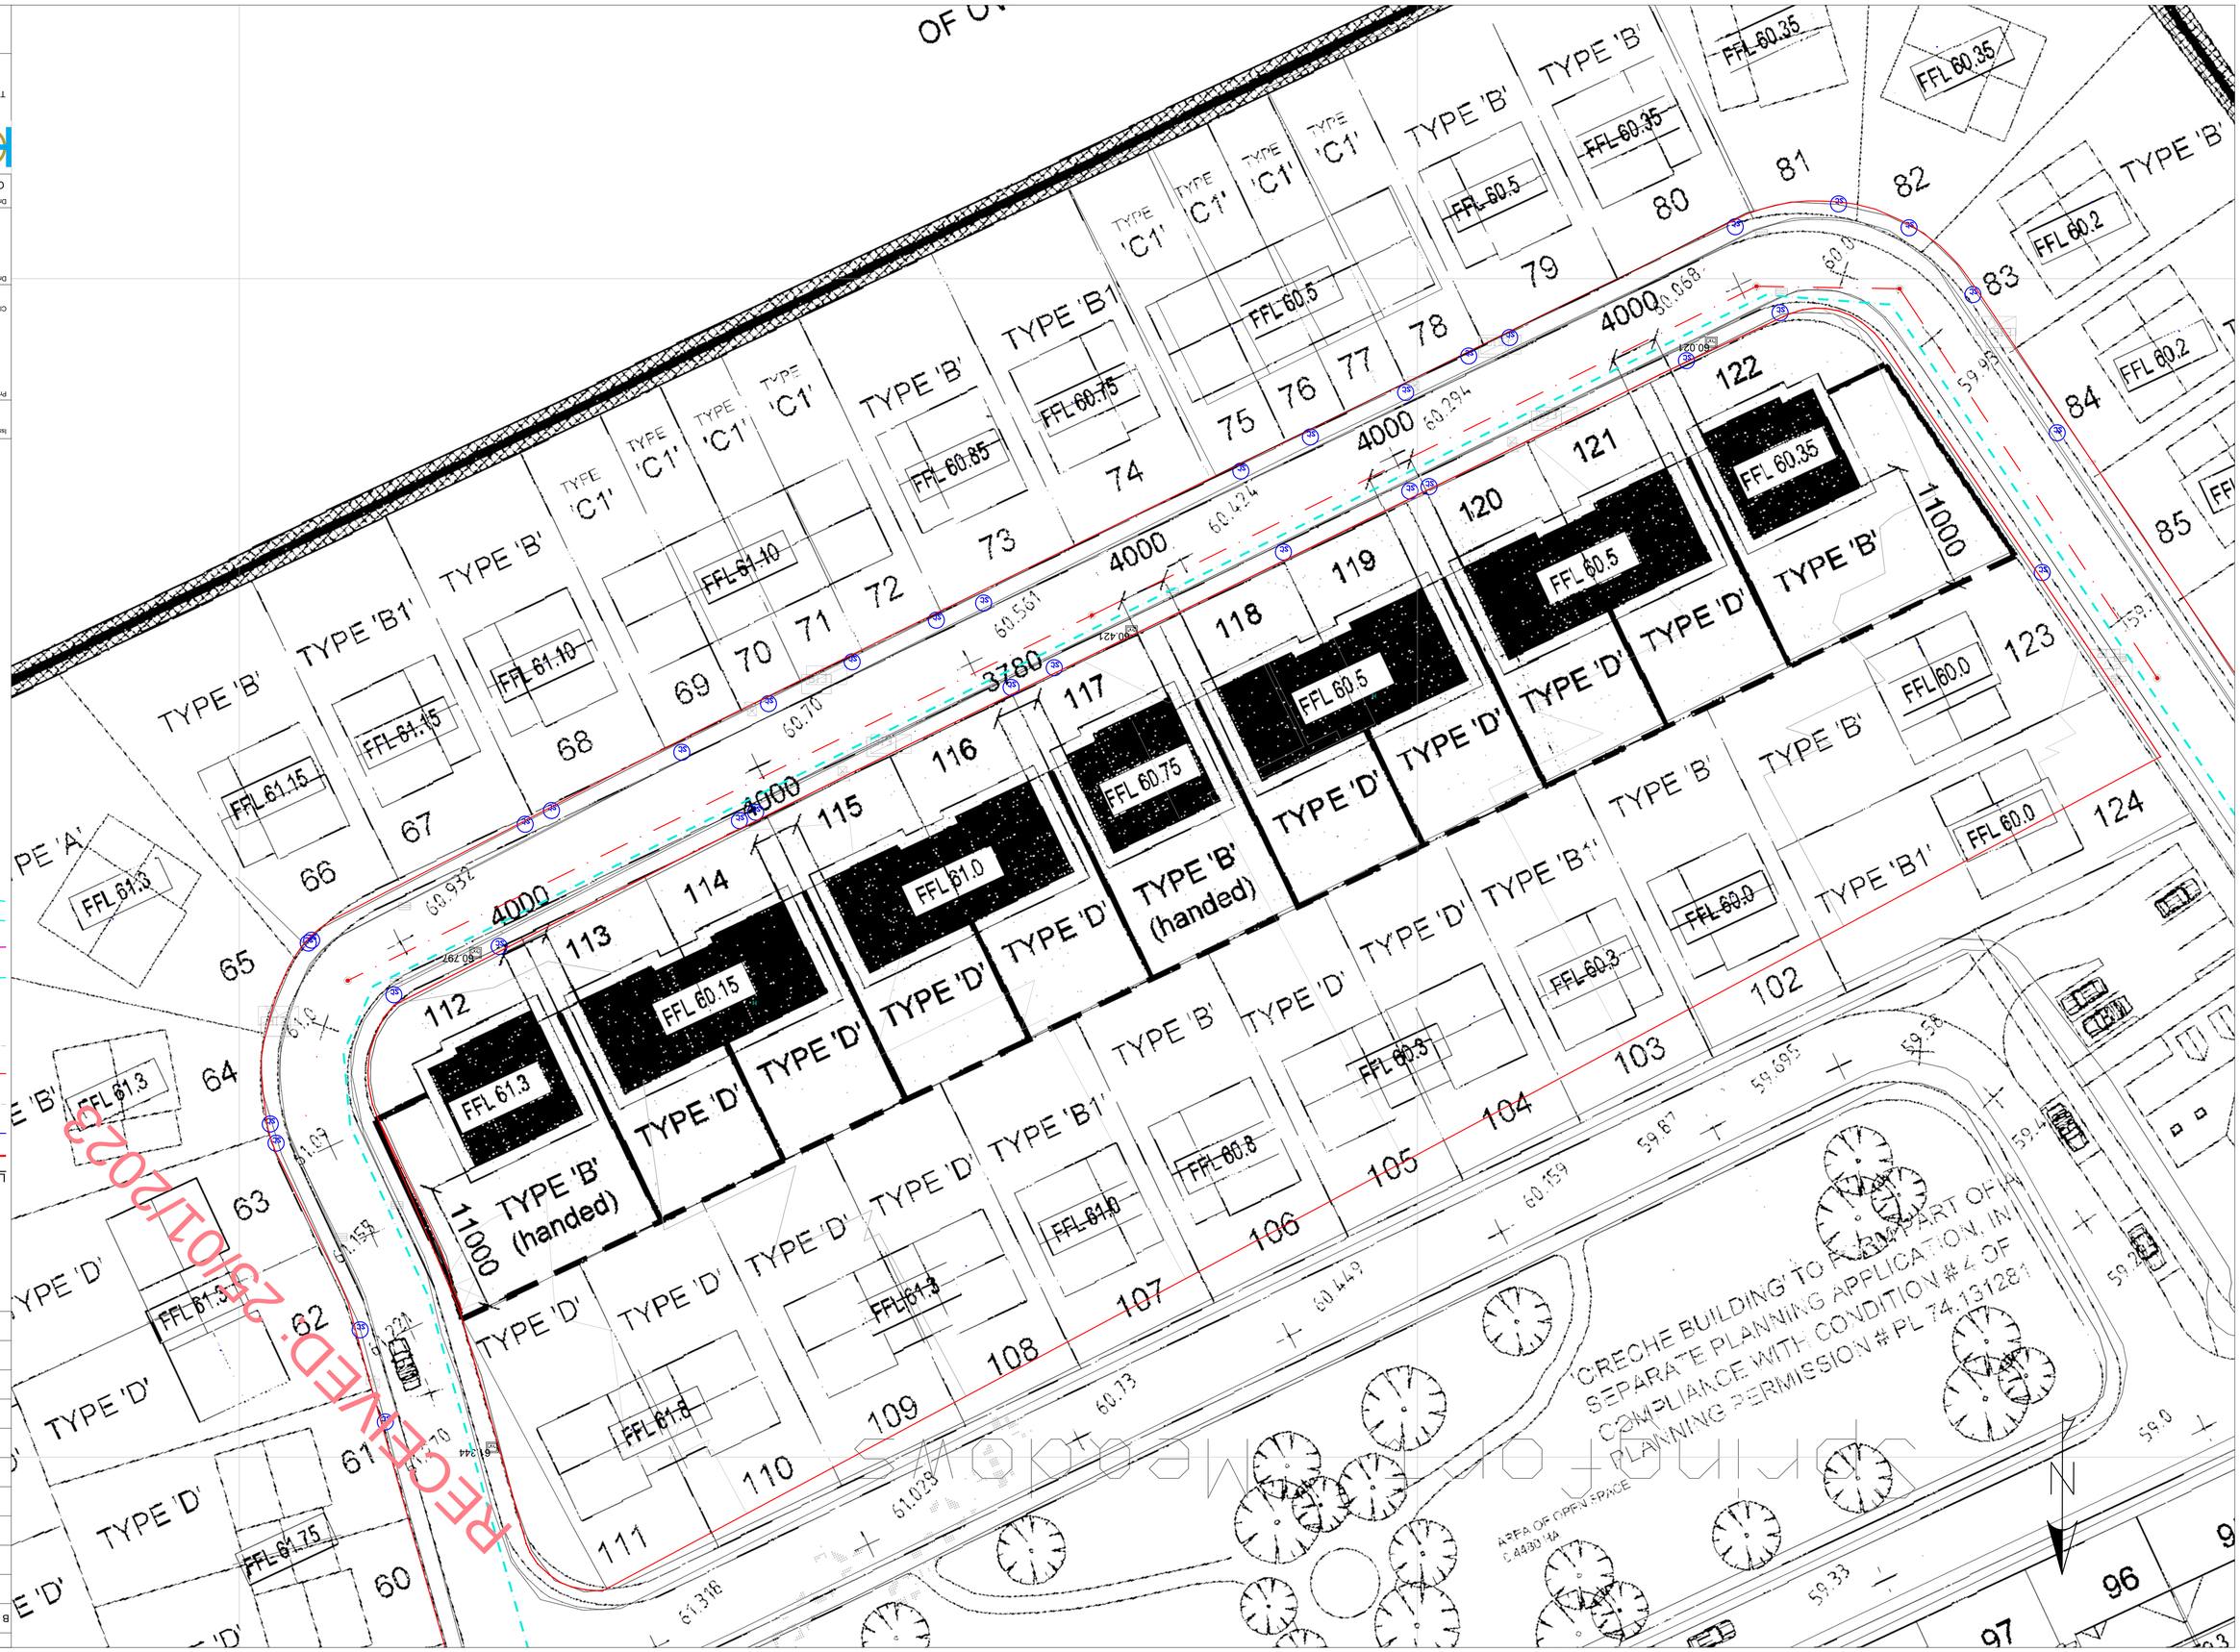

THIS DRAWING AND ANY DESIGN HEREON IS THE COPYRIGHT OF THE CONSULTANTS AND MUST NOT BE REPRODUCED WITHOUT THEIR WRITTEN CONSENT.

ALL DRAWINGS REMAIN THE PROPERTY OF THE CONSULTANTS. ALL DIMENSIONS TO BE VERIFIED AND CHECKED ON SITE. CONSULTANTS TO BE INFORMED OF ANY DISCREPANCIES BEFORE WORK PROCEEDS.

LEGEND:

- SITE BOUNDARY
- PROPOSED CONNECTIONS TO SURFACE WATER SEWER
- EXISTING SURFACE WATER SEWER - TAKEN IN CHARGE
- PROPOSED CONNECTIONS TO FOUL WATER SEWER
- EXISTING FOUL WATER SEWER - TAKEN IN CHARGE
- AJ(SX.1) STORM AJ
- AJ(FX.1) FOUL AJ
- EXISTING WATERMAIN - TAKEN IN CHARGE
- PROPOSED 100mmØ HDPE WATERMAIN
- PROPOSED BOUNDARY BOX
- PROPOSED FIRE HYDRANTS

REVISION DETAILS	DATE
B INCLUDE SURVEY INFO	16.01.23

Issue: PLANNING

Project: Springfort Meadows Nenagh, Co. Tipperary

Client: Singland Homes Ltd.

Drawing Title: Existing Water Services Layout (Sheet 2 of 2) INCLUDING OLD PLANNING LAYOUT

Drawn:	Scale:	Checked:	Date:
CC	1:250	DOM	17.01.2023

HUTCH O'MALLEY CONSULTING ENGINEERS
Hutch O' Malley Consulting Engineers
The Railway Station, Athlyin, Patrickswell, Co.Limerick
E-Mail: admin@hutchomalley.ie
Phone: 061-320260

Project No.	Drawing No.	Revision
18068	C 32	B