"This document has been prepared by AECOM Limited ("AECOM") for the sole use of our client, Northern Ireland Electricity ("NIE"), and in accordance with generally accepted consultancy principles, the budget for fees and the terms of reference agreed between AECOM and NIE.
Any information provided by third parties and referred to herein has not been checked or verified by AECOM unless otherwise expressly stated in the document. No third party may rely upon this document without the prior and express written agreement of AECOM."

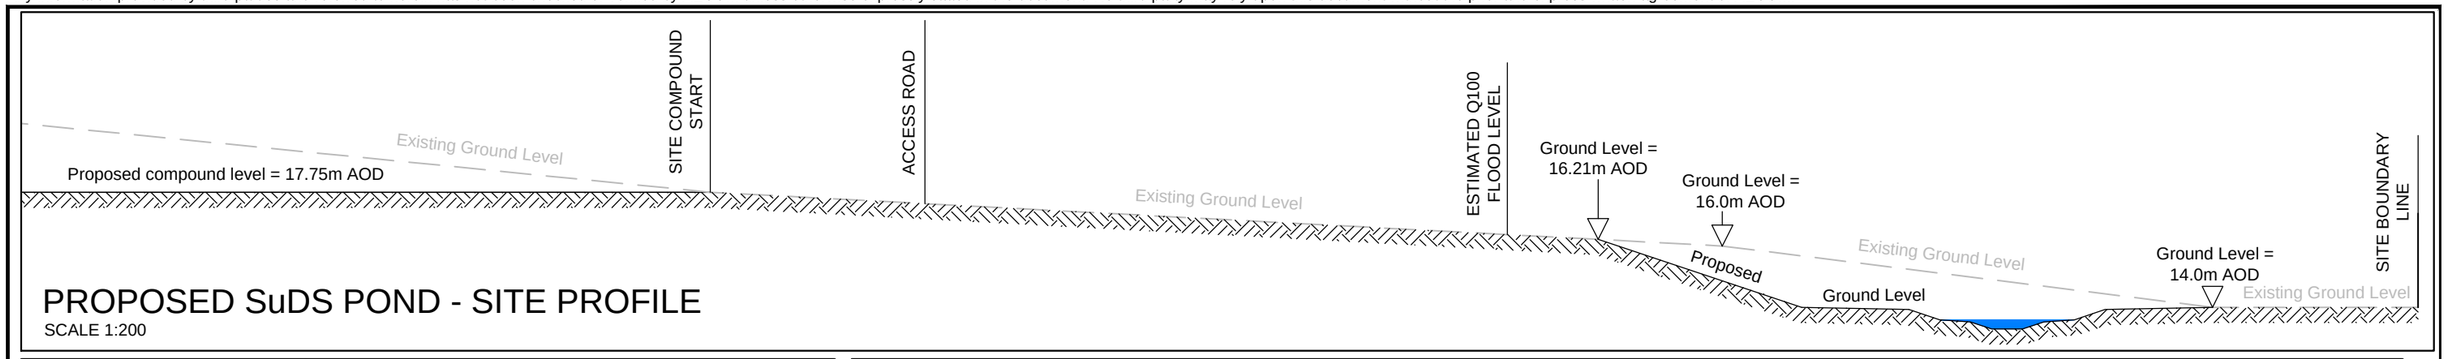

PROPOSED SuDS POND - SITE PROFILE

SCALE 1:200

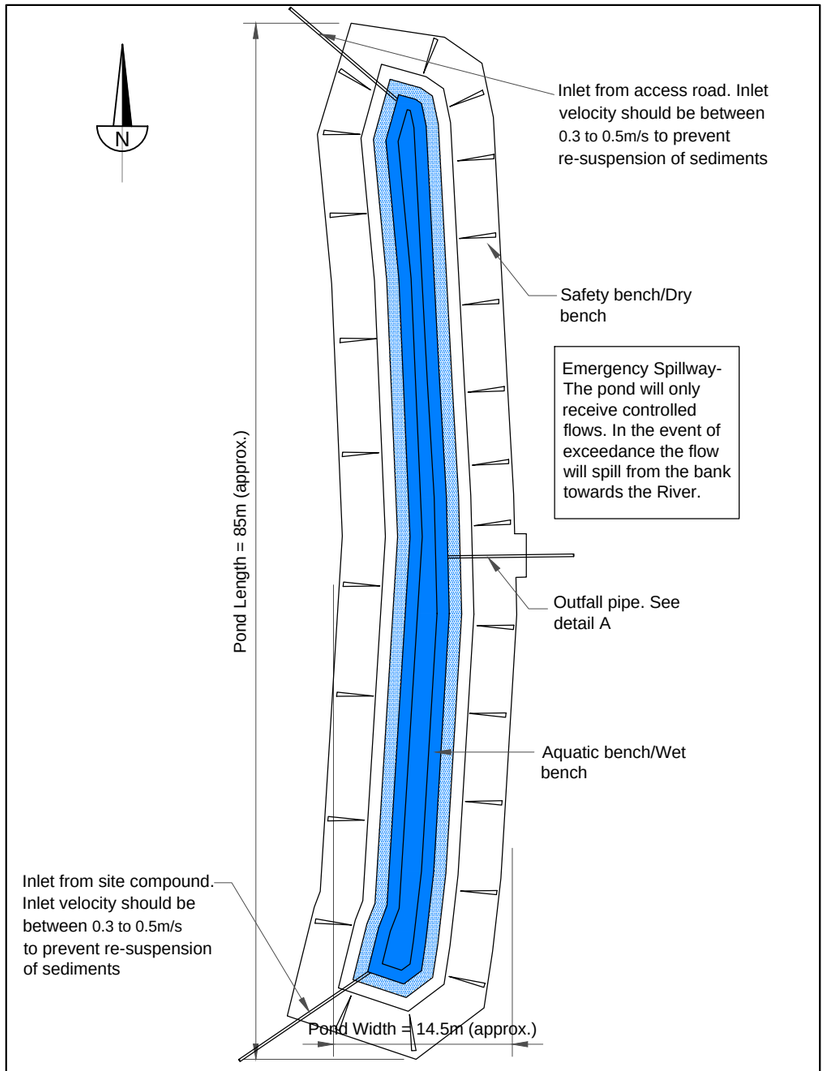

PLAN OF PROPOSED POND

SCALE 1:500

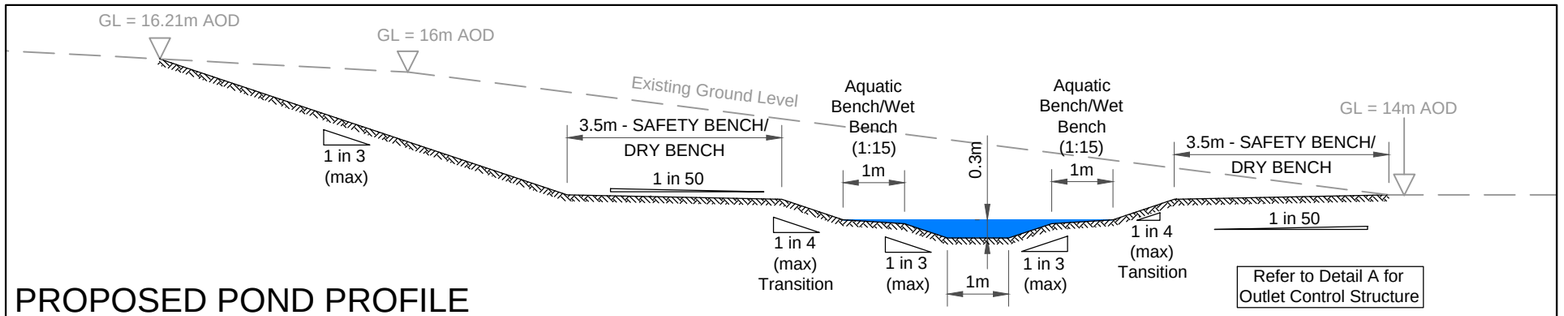

PROPOSED POND PROFILE

SCALE 1:100

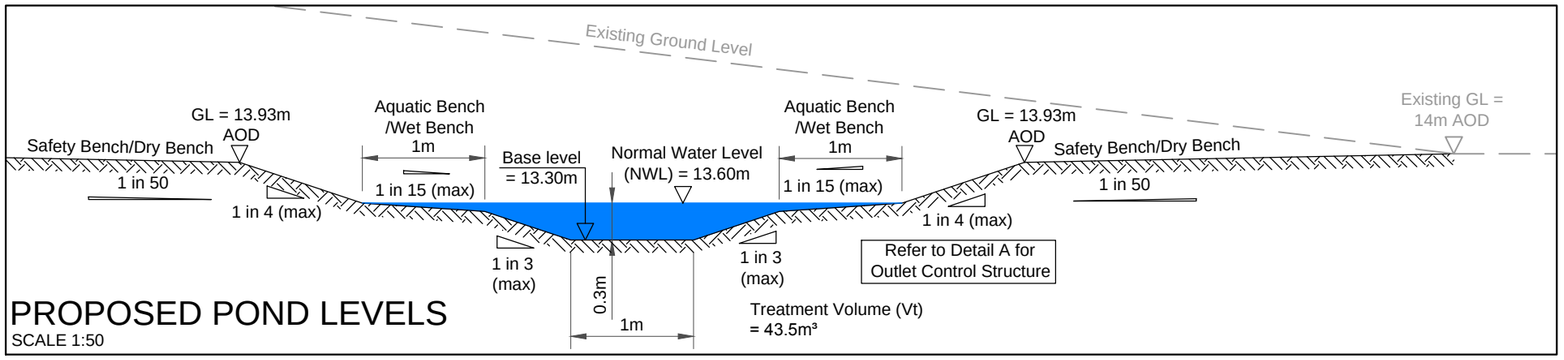

PROPOSED POND LEVELS

SCALE 1:50

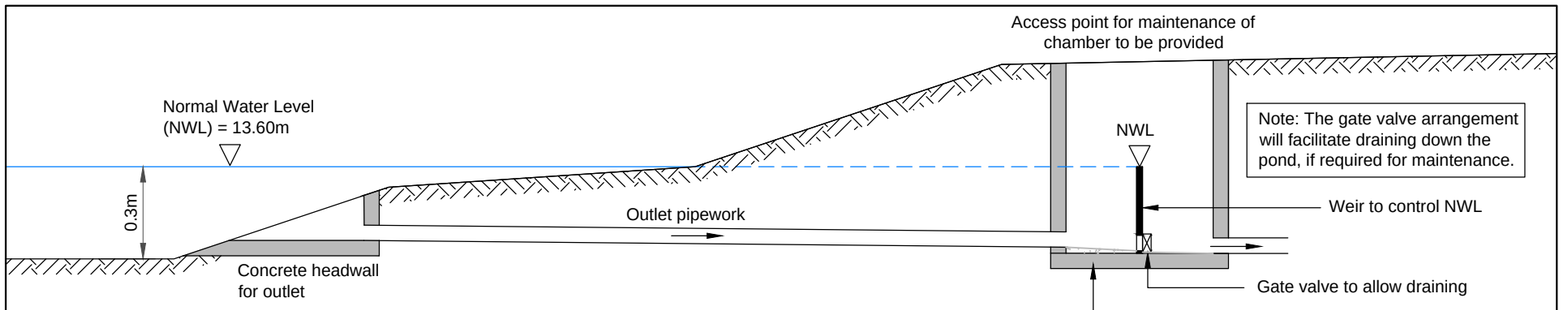

DETAIL A: OUTLET CONTROL STRUCTURE ARRANGEMENT

SCALE 1:20

Status: INFORMATION

Design:	AW	CAD:	KR
Chk'd:	PMcA	App'd:	FL
Date:	28/05/2013	Scale:	VARIES

No. 60032220/3528/5.9 Rev: .

cm A3

Client: Northern Ireland Electricity

Project: TYRONE TO CAVAN INTERCONNECTOR CONSOLIDATED ES

Title: FIGURE 5.9 TURLEENAN SUBSTATION SUDS POND

AECOM
9th Floor
The Clarence West Building
2 Clarence Street West
BELFAST
BT2 7GP
Tel: +44 (0) 28 9060 7200
Fax: +44 (0) 28 9060 7399
www.aecom.com