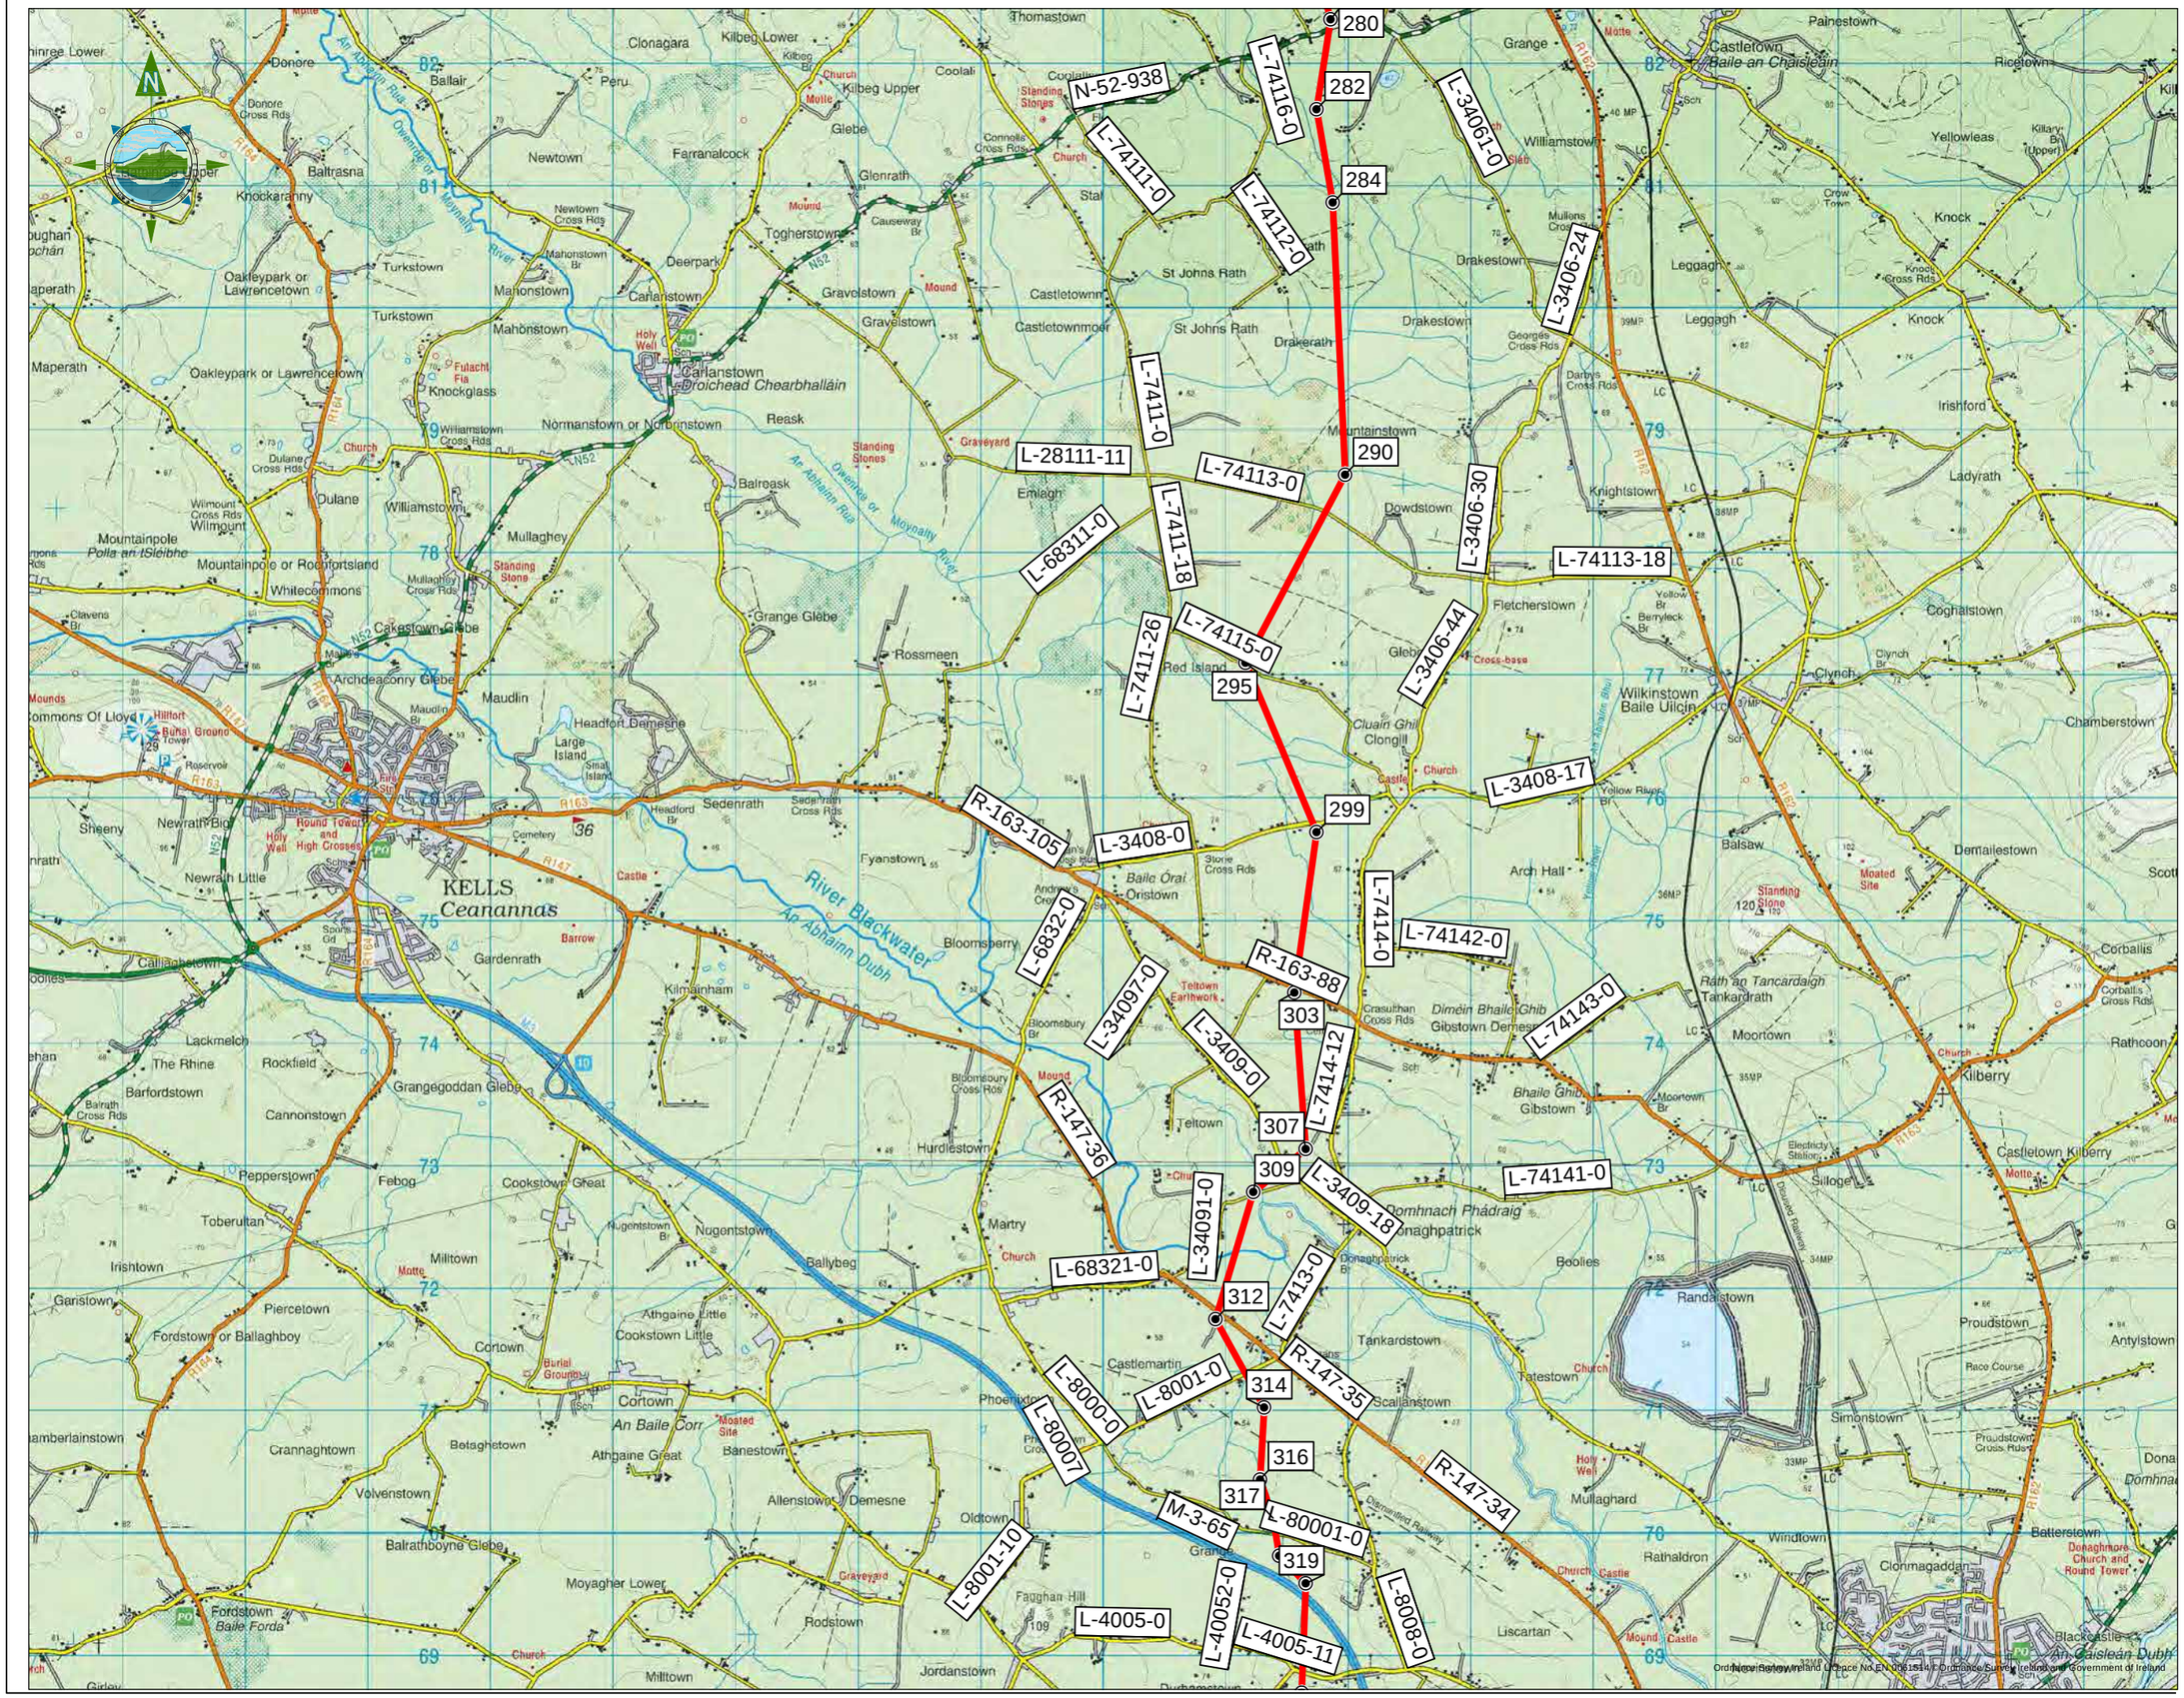

Legend

- Proposed Angle Tower Location
- Proposed Line Route
- L-6205-0 Road segment ID numbers

DRAFT

0 250 500 1,000 1,500 2,000
Metres

Issue	Date	Description	By	Chkd.
B	DEC 2014	Issued	G.F.	O.McA
A	JAN 2014	Issued	G.F.	E.C.

Client: EIRGRID

Project:
NORTH-SOUTH 400 kV
INTERCONNECTION DEVELOPMENT

Title:
ROAD NUMBERS
SHEET 2 OF 4

Scale @ A3: 1:50,000

Prepared by:	Checked:	Date:
G.Fil	O.McAlister	December 2014

Project Director: Damien Grehan

TOBIN
Patrick J. Tobin & Co. Ltd.
Consulting, Civil and Structural Engineers,
Block 10-4, Blanchardstown Corporate Park,
Dublin 15, Ireland.
tel: +353-(0)1-8030406
fax:+353-(0)1-8030409
e-mail: info@tobin.ie
www.tobin.ie

No part of this document may be reproduced or transmitted in any form or stored in any retrieval system of any nature without the written permission of Patrick J. Tobin & Co. Ltd. as copyright holder except as agreed for use on the project for which the document was originally issued.

6244 FIGURE 13.2 (MSA) Issue: B