This document has been prepared by AECOM Limted ("AECOM") for the sole use of our client (the "Client") and in accordance with generally accepted consultancy principles, the budget for fees and the terms of reference agreed between AECOM and the Client.
Any information provided by third parties and referred to herein has not been checked or verified by AECOM, unless otherwise expressly stated in the document. No third party may rely upon this document without the prior and express written agreement of AECOM.

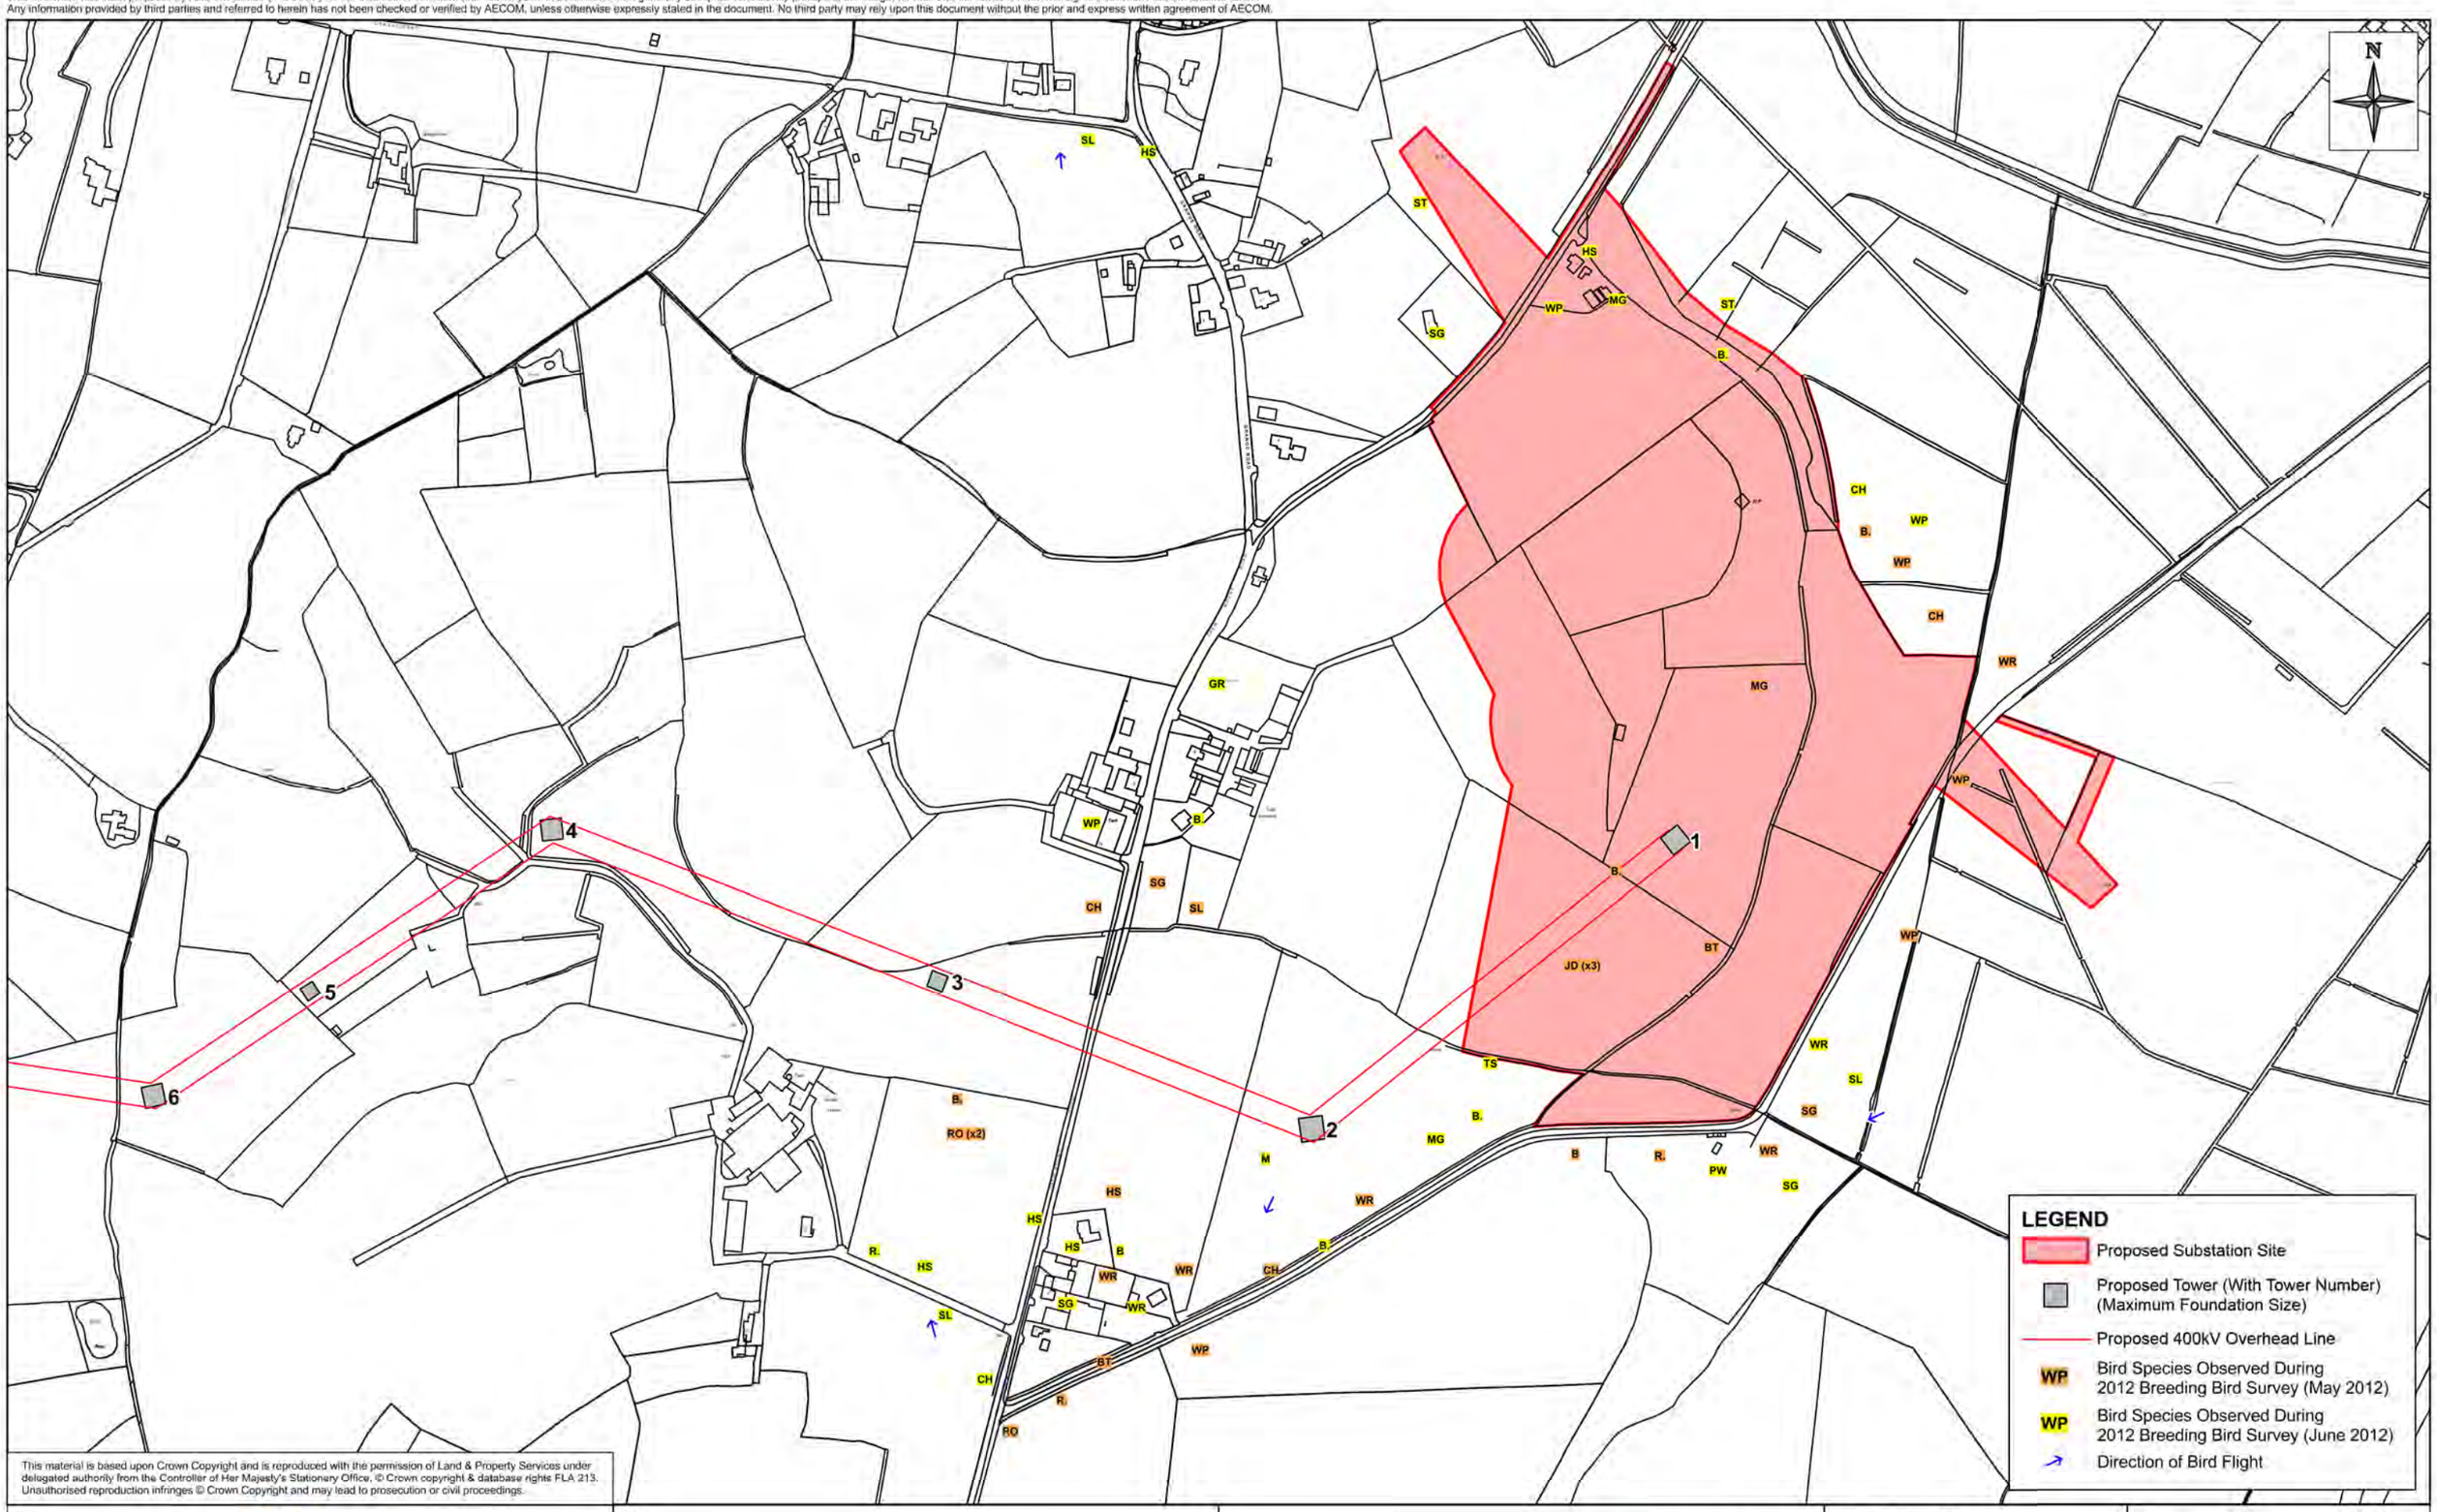

This material is based upon Crown Copyright and is reproduced with the permission of Land & Property Services under delegated authority from the Controller of Her Majesty's Stationery Office, © Crown copyright & database rights FLA 213. Unauthorised reproduction infringes © Crown Copyright and may lead to prosecution or civil proceedings.

Client: Northern Ireland Electricity

Project: TYRONE TO CAVAN INTERCONNECTOR CONSOLIDATED ES

Title: FIGURE 10.30: BREEDING BIRD SURVEY 2012 (MAP 1 OF 19)

AECOM
9th Floor
The Clarence West Building
2 Clarence Street West
BELFAST BT2 7GP
Tel: 028 9060 7200
Fax: 028 9060 7399
www.aecom.com

Design: GB	Drawn: JM
Chk'd: FL	App'd: FL
Date: 31/05/2013	Scale: 1:5000 @ A3
No: 60032220/3528/10.30	

This document has been prepared by AECOM Limted ("AECOM") for the sole use of our client (the "Client") and in accordance with generally accepted consultancy principles, the budget for fees and the terms of reference agreed between AECOM and the Client.
Any information provided by third parties and referred to herein has not been checked or verified by AECOM, unless otherwise expressly stated in the document. No third party may rely upon this document without the prior and express written agreement of AECOM.

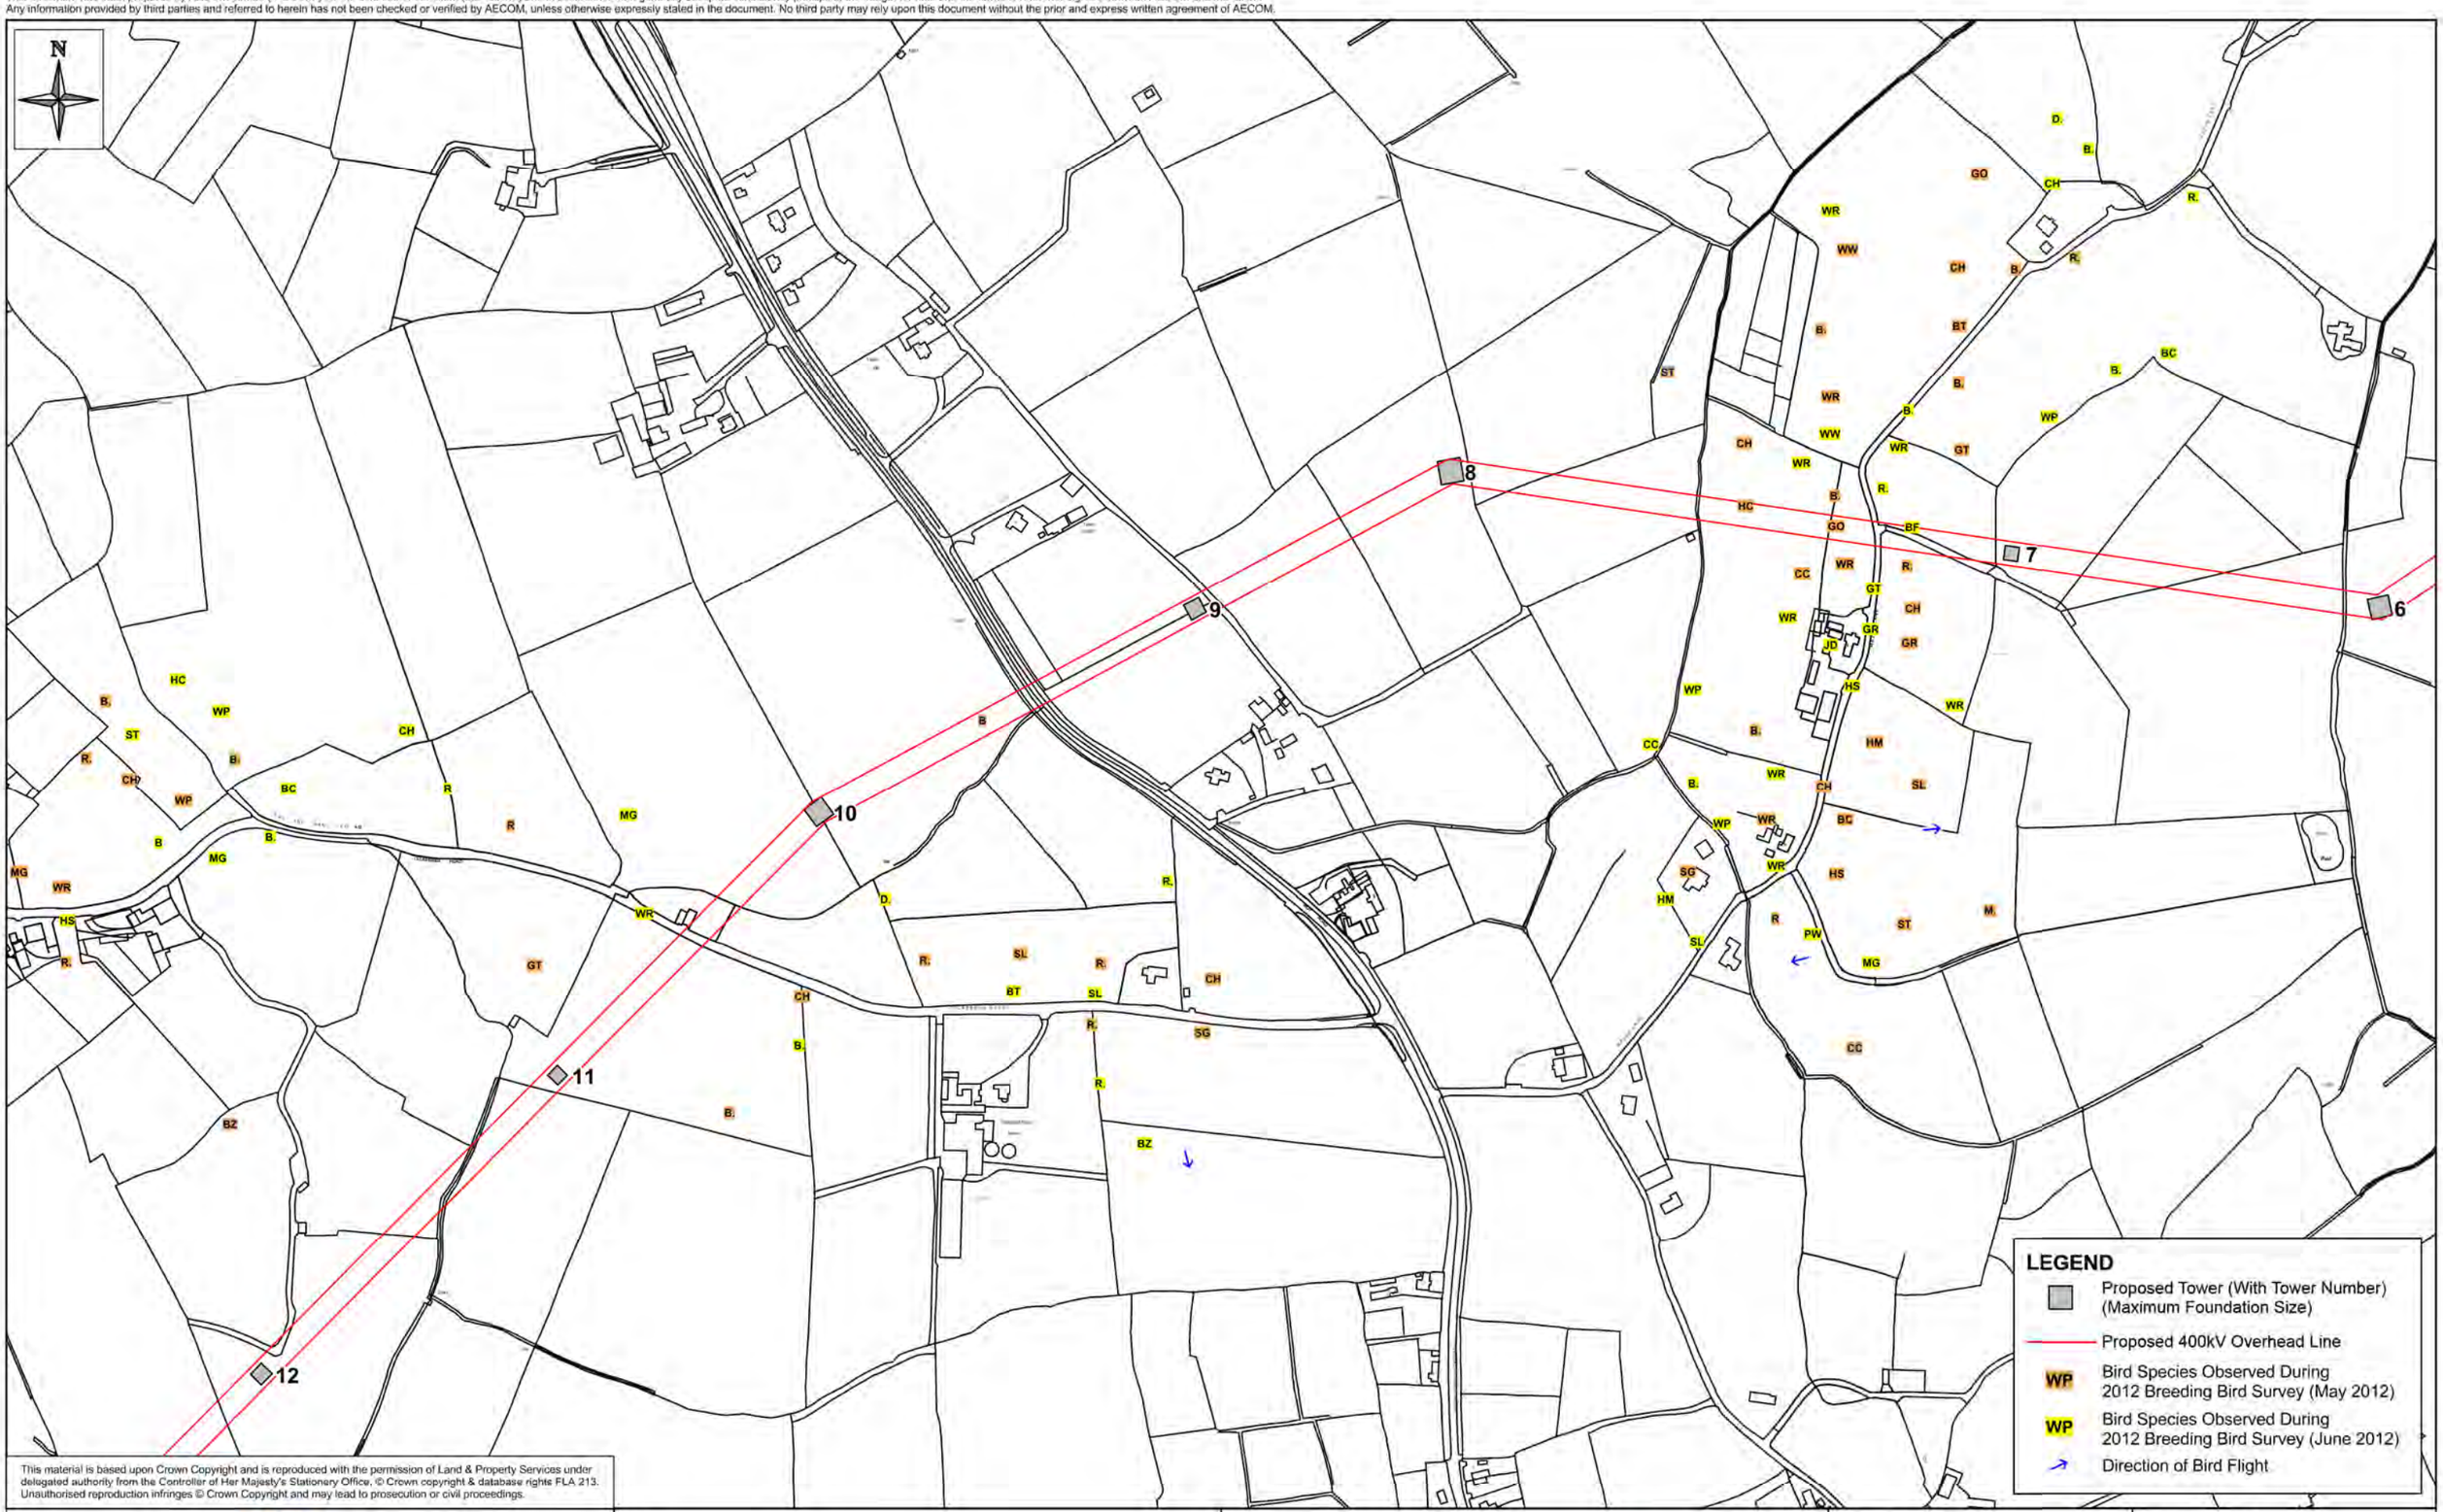

This material is based upon Crown Copyright and is reproduced with the permission of Land & Property Services under delegated authority from the Controller of Her Majesty's Stationery Office, © Crown copyright & database rights FLA 213. Unauthorised reproduction infringes © Crown Copyright and may lead to prosecution or civil proceedings.

Client: Northern Ireland Electricity	Title: FIGURE 10.31: BREEDING BIRD SURVEY 2012 (MAP 2 OF 19)	AECOM	Design: GB / Drawn: JM
Project: TYRONE TO CAVAN INTERCONNECTOR CONSOLIDATED ES		9th Floor, The Clarence West Building, 2 Clarence Street West, BELFAST BT2 7GP	Chk'd: FL / App'd: FL
		Tel: 028 9060 7200, Fax: 028 9060 7399, www.aecom.com	Date: 31/05/2013 / Scale: 1:5000 @ A3
			No: 60032220/3528/10.31

"This document has been prepared by AECOM Limited ("AECOM") for the sole use of our Client, and in accordance with generally accepted consultancy principles, the budget for fees and the terms of reference agreed between AECOM and the Client.
Any information provided by third parties and referred to herein has not been checked or verified by AECOM, unless otherwise expressly stated in the document. No third party may rely upon this document without the prior and express written agreement of AECOM."

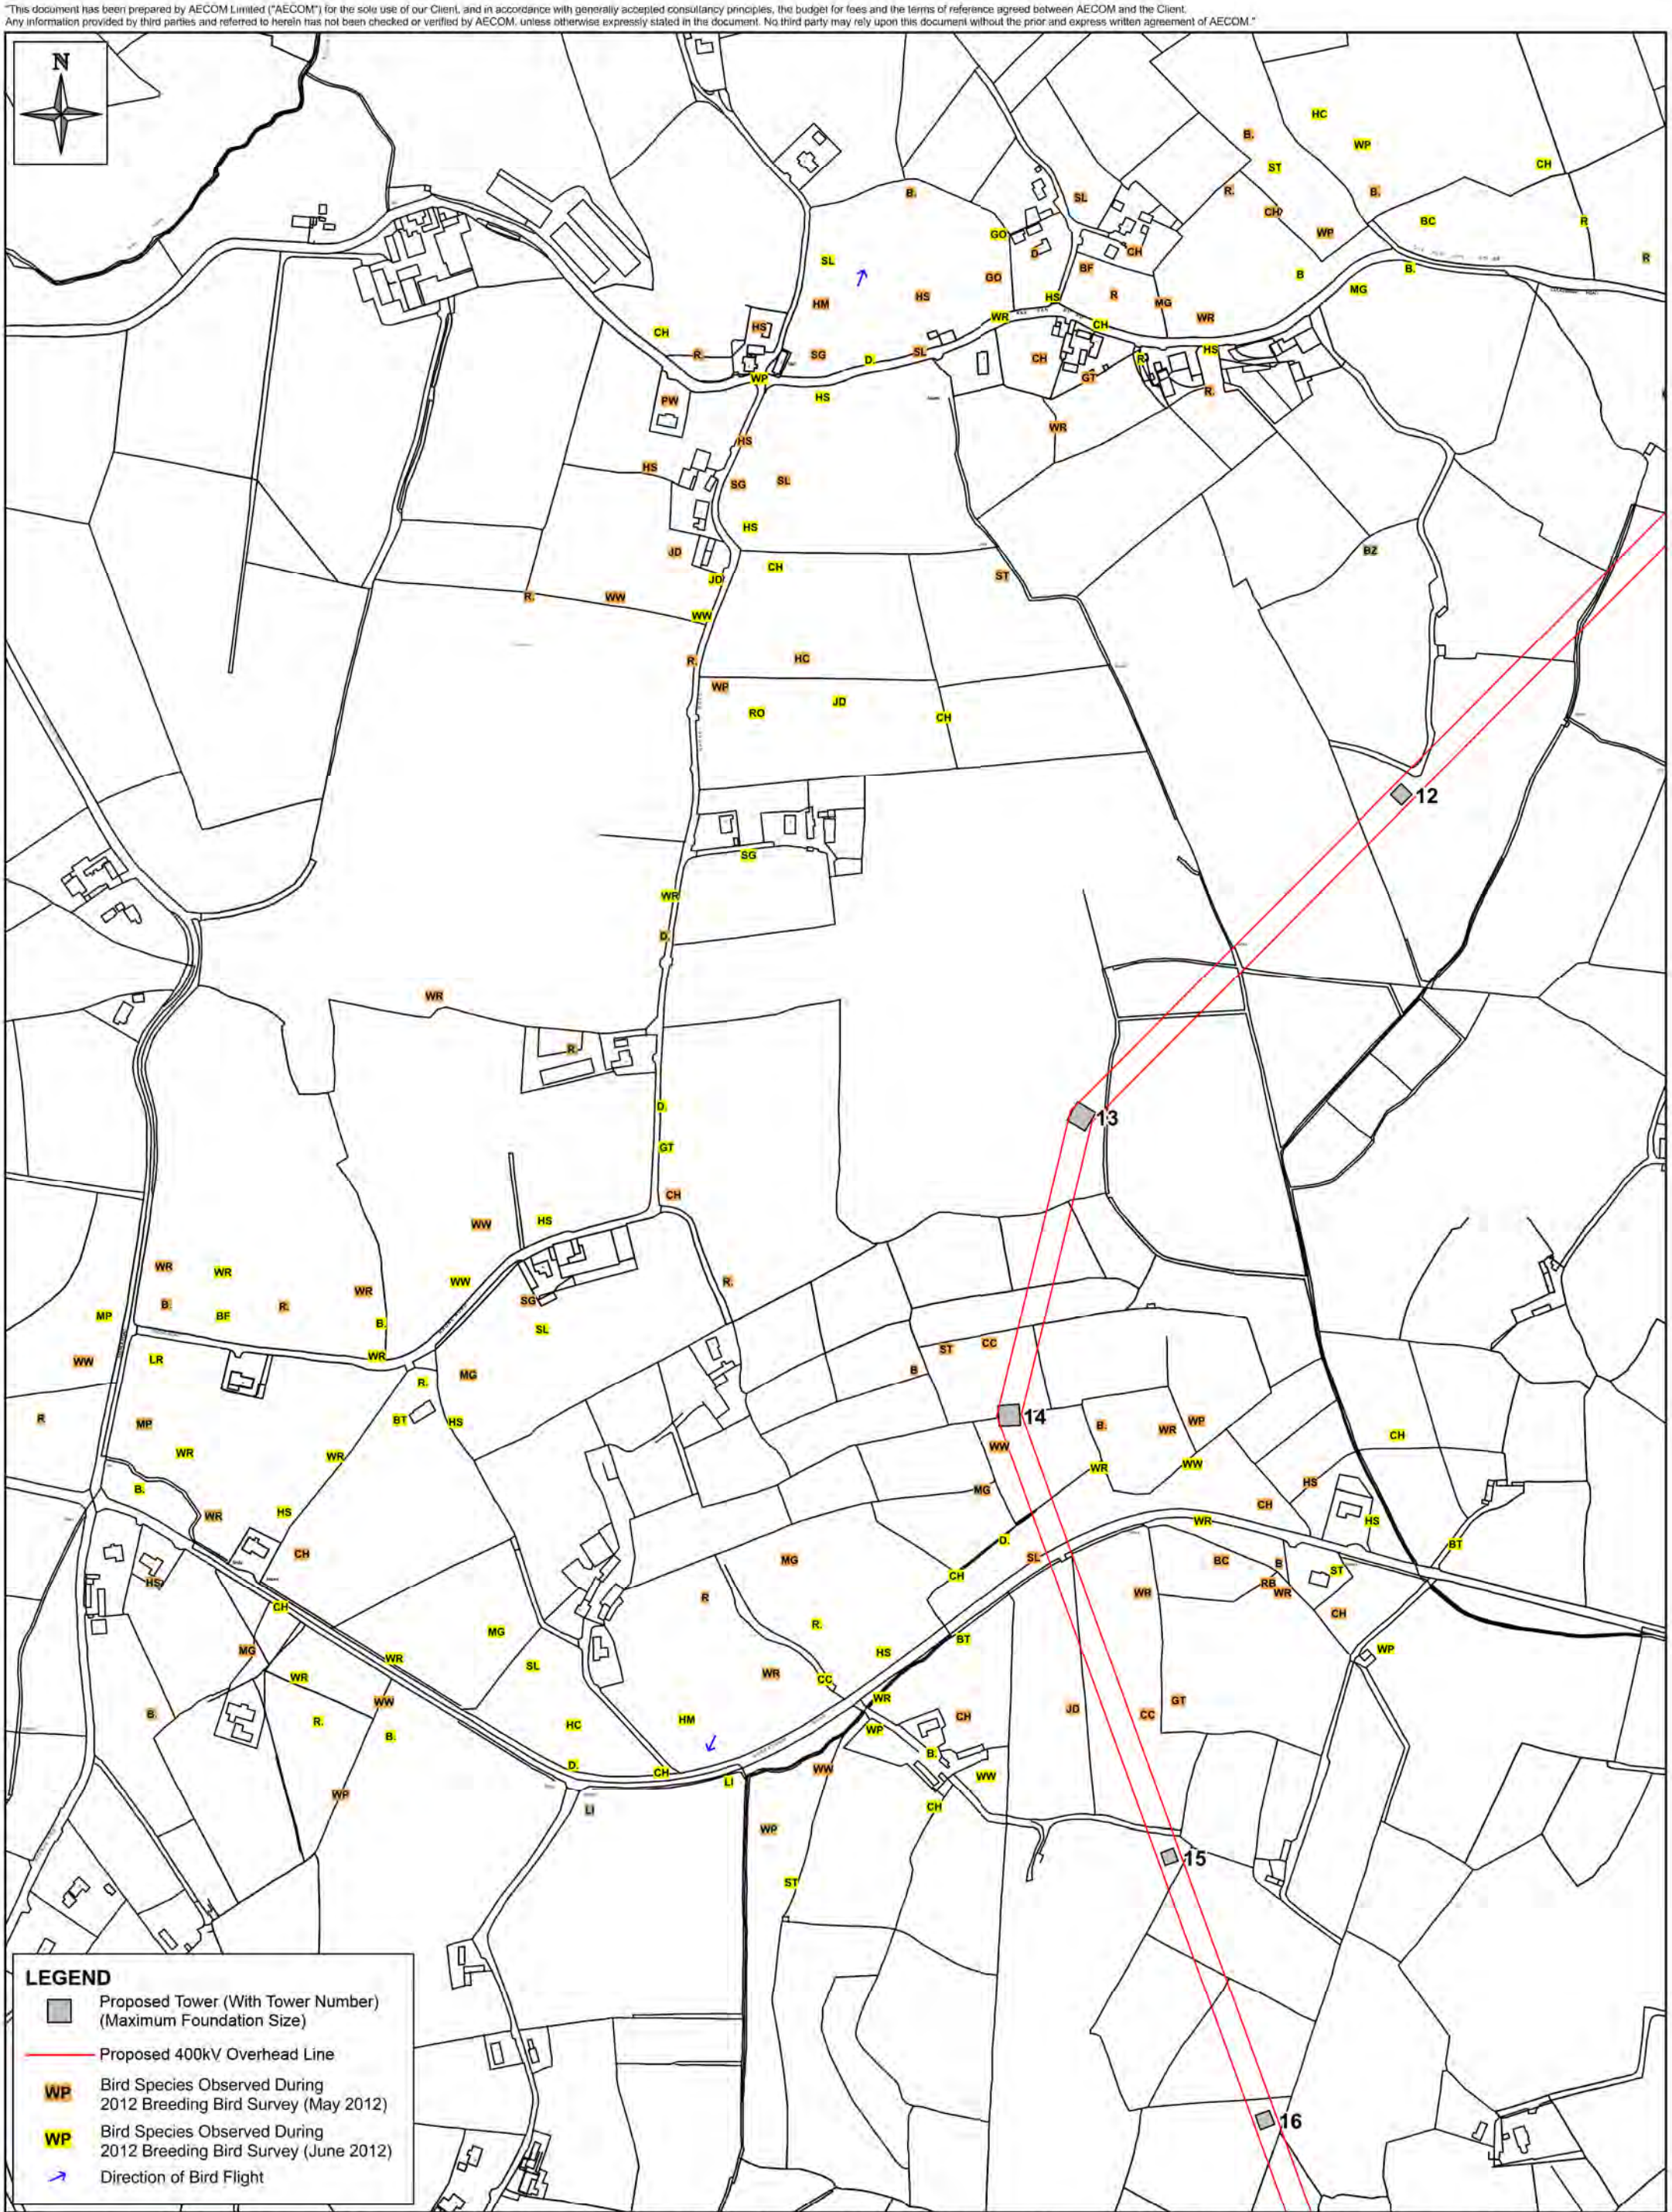

This material is based upon Crown Copyright and is reproduced with the permission of Land & Property Services under delegated authority from the Controller of Her Majesty's Stationery Office, © Crown Copyright & database rights FLA213. Unauthorised reproduction infringes © Crown Copyright and may lead to prosecution or civil proceedings.

Client: Northern Ireland Electricity	Title: FIGURE 10.32: BREEDING BIRD SURVEY 2012 (MAP 3 OF 19)	AECOM	Design: GB / Drawn: JM
Project: TYRONE TO CAVAN INTERCONNECTOR CONSOLIDATED ES		9th Floor, The Clarence West Building, 2 Clarence Street West, BELFAST, BT2 7GP	Chk'd: FL / App'd: FL
		Tel: +44 (0) 28 9060 7200, Fax: +44 (0) 28 9060 7399, www.aecom.com	Date: 31/05/2013 / Scale: 1:5000 @ A3
			No: 60032220/3528/10.32

"This document has been prepared by AECOM Limited ("AECOM") for the sole use of our Client, and in accordance with generally accepted consultancy principles, the budget for fees and the terms of reference agreed between AECOM and the Client.
Any information provided by third parties and referred to herein has not been checked or verified by AECOM, unless otherwise expressly stated in the document. No third party may rely upon this document without the prior and express written agreement of AECOM."

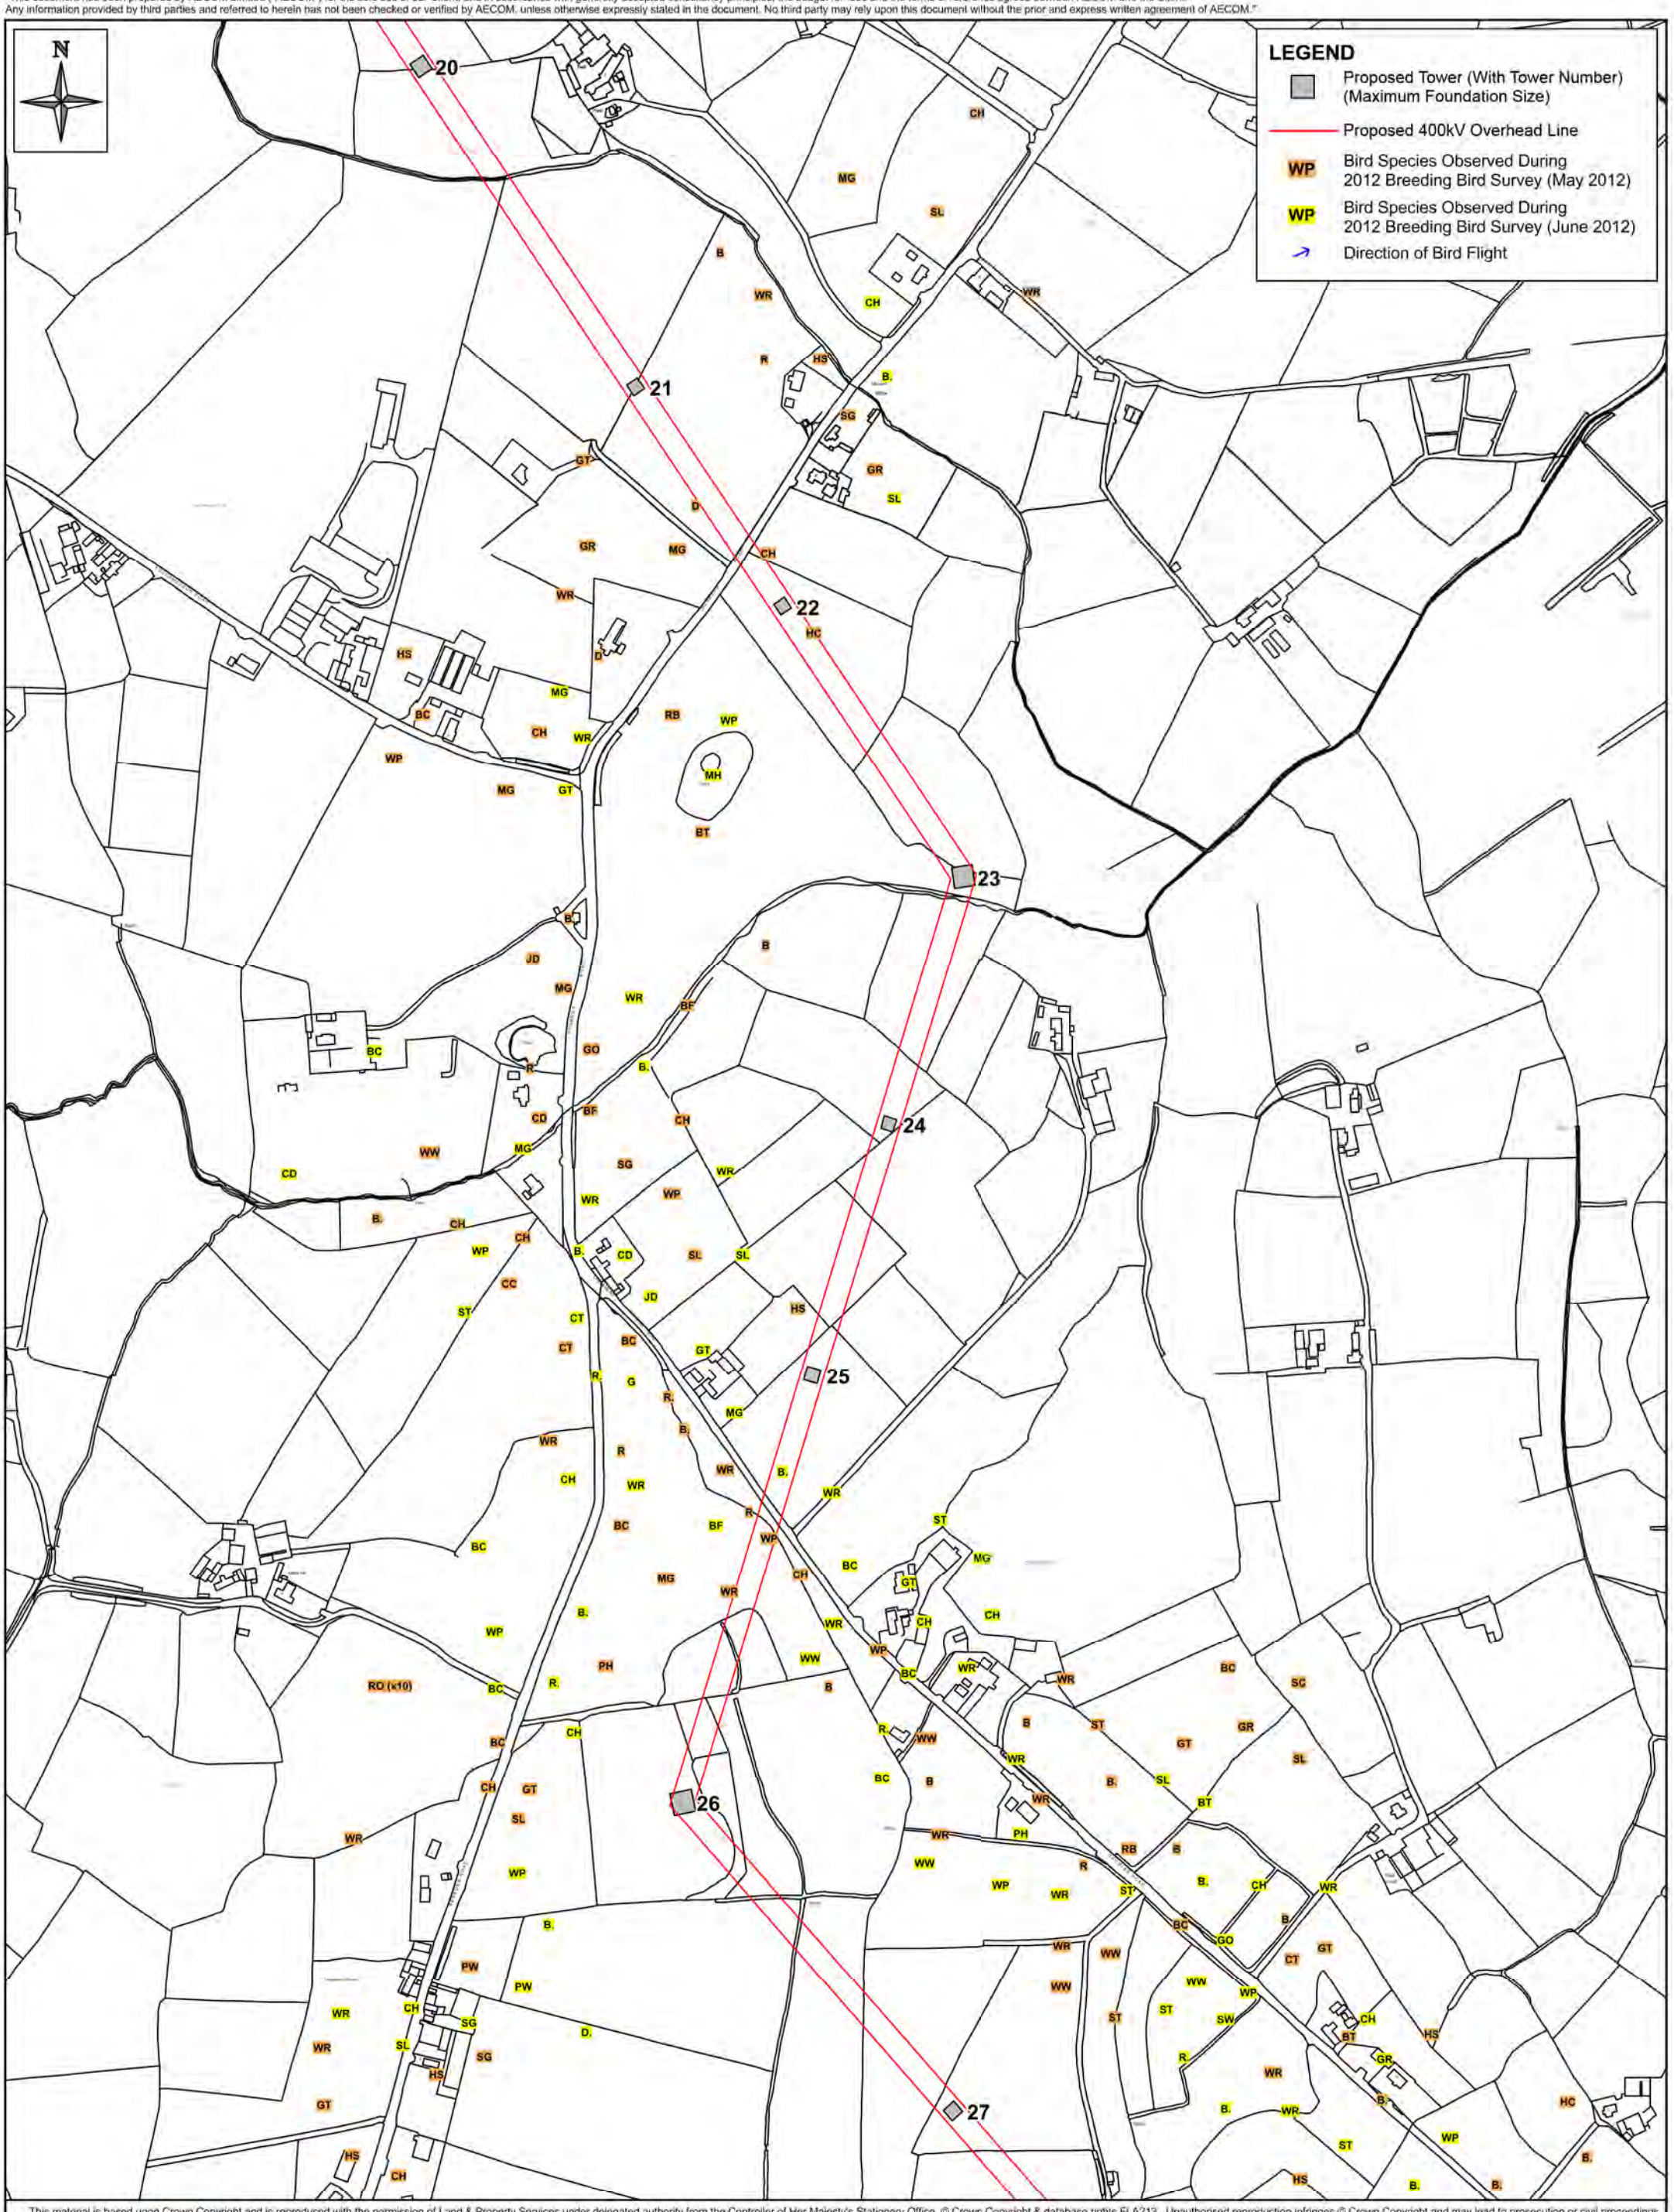

This material is based upon Crown Copyright and is reproduced with the permission of Land & Property Services under delegated authority from the Controller of Her Majesty's Stationery Office, © Crown Copyright & database rights FLA213. Unauthorised reproduction infringes © Crown Copyright and may lead to prosecution or civil proceedings.

Client: Northern Ireland Electricity	Title: FIGURE 10.33: BREEDING BIRD SURVEY 2012 (MAP 4 OF 19)	AECOM	Design: GB / Drawn: JM
Project: TYRONE TO CAVAN INTERCONNECTOR CONSOLIDATED ES		9th Floor, The Clarence West Building, 2 Clarence Street West, BELFAST, BT2 7GP	Chk'd: FL / App'd: FL
		Tel: +44 (0) 28 9060 7200, Fax: +44 (0) 28 9060 7399, www.aecom.com	Date: 31/05/2013 / Scale: 1:5000 @ A3
			No: 60032220/3528/10.33

"This document has been prepared by AECOM Limited ("AECOM") for the sole use of our Client, and in accordance with generally accepted consultancy principles, the budget for fees and the terms of reference agreed between AECOM and the Client.
Any information provided by third parties and referred to herein has not been checked or verified by AECOM, unless otherwise expressly stated in the document. No third party may rely upon this document without the prior and express written agreement of AECOM."

This material is based upon Crown Copyright and is reproduced with the permission of Land & Property Services under delegated authority from the Controller of Her Majesty's Stationery Office, © Crown Copyright & database rights FLA213. Unauthorised reproduction infringes © Crown Copyright and may lead to prosecution or civil proceedings.

Client: Northern Ireland Electricity

Project: TYRONE TO CAVAN INTERCONNECTOR CONSOLIDATED ES

Title: FIGURE 10.34: BREEDING BIRD SURVEY 2012 (MAP 5 OF 19)

AECOM
9th Floor
The Clarence West Building
2 Clarence Street West
BELFAST, BT2 7GP
Tel: +44 (0) 28 9060 7200
Fax: +44 (0) 28 9060 7399
www.aecom.com

Design: GB	Drawn: JM
Chk'd: FL	App'd: FL
Date: 31/05/2013	Scale: 1:5000 @ A3
No: 60032220/3528/10.34	

"This document has been prepared by AECOM Limited ("AECOM") for the sole use of our Client, and in accordance with generally accepted consultancy principles, the budget for fees and the terms of reference agreed between AECOM and the Client.
Any information provided by third parties and referred to herein has not been checked or verified by AECOM, unless otherwise expressly stated in the document. No third party may rely upon this document without the prior and express written agreement of AECOM."

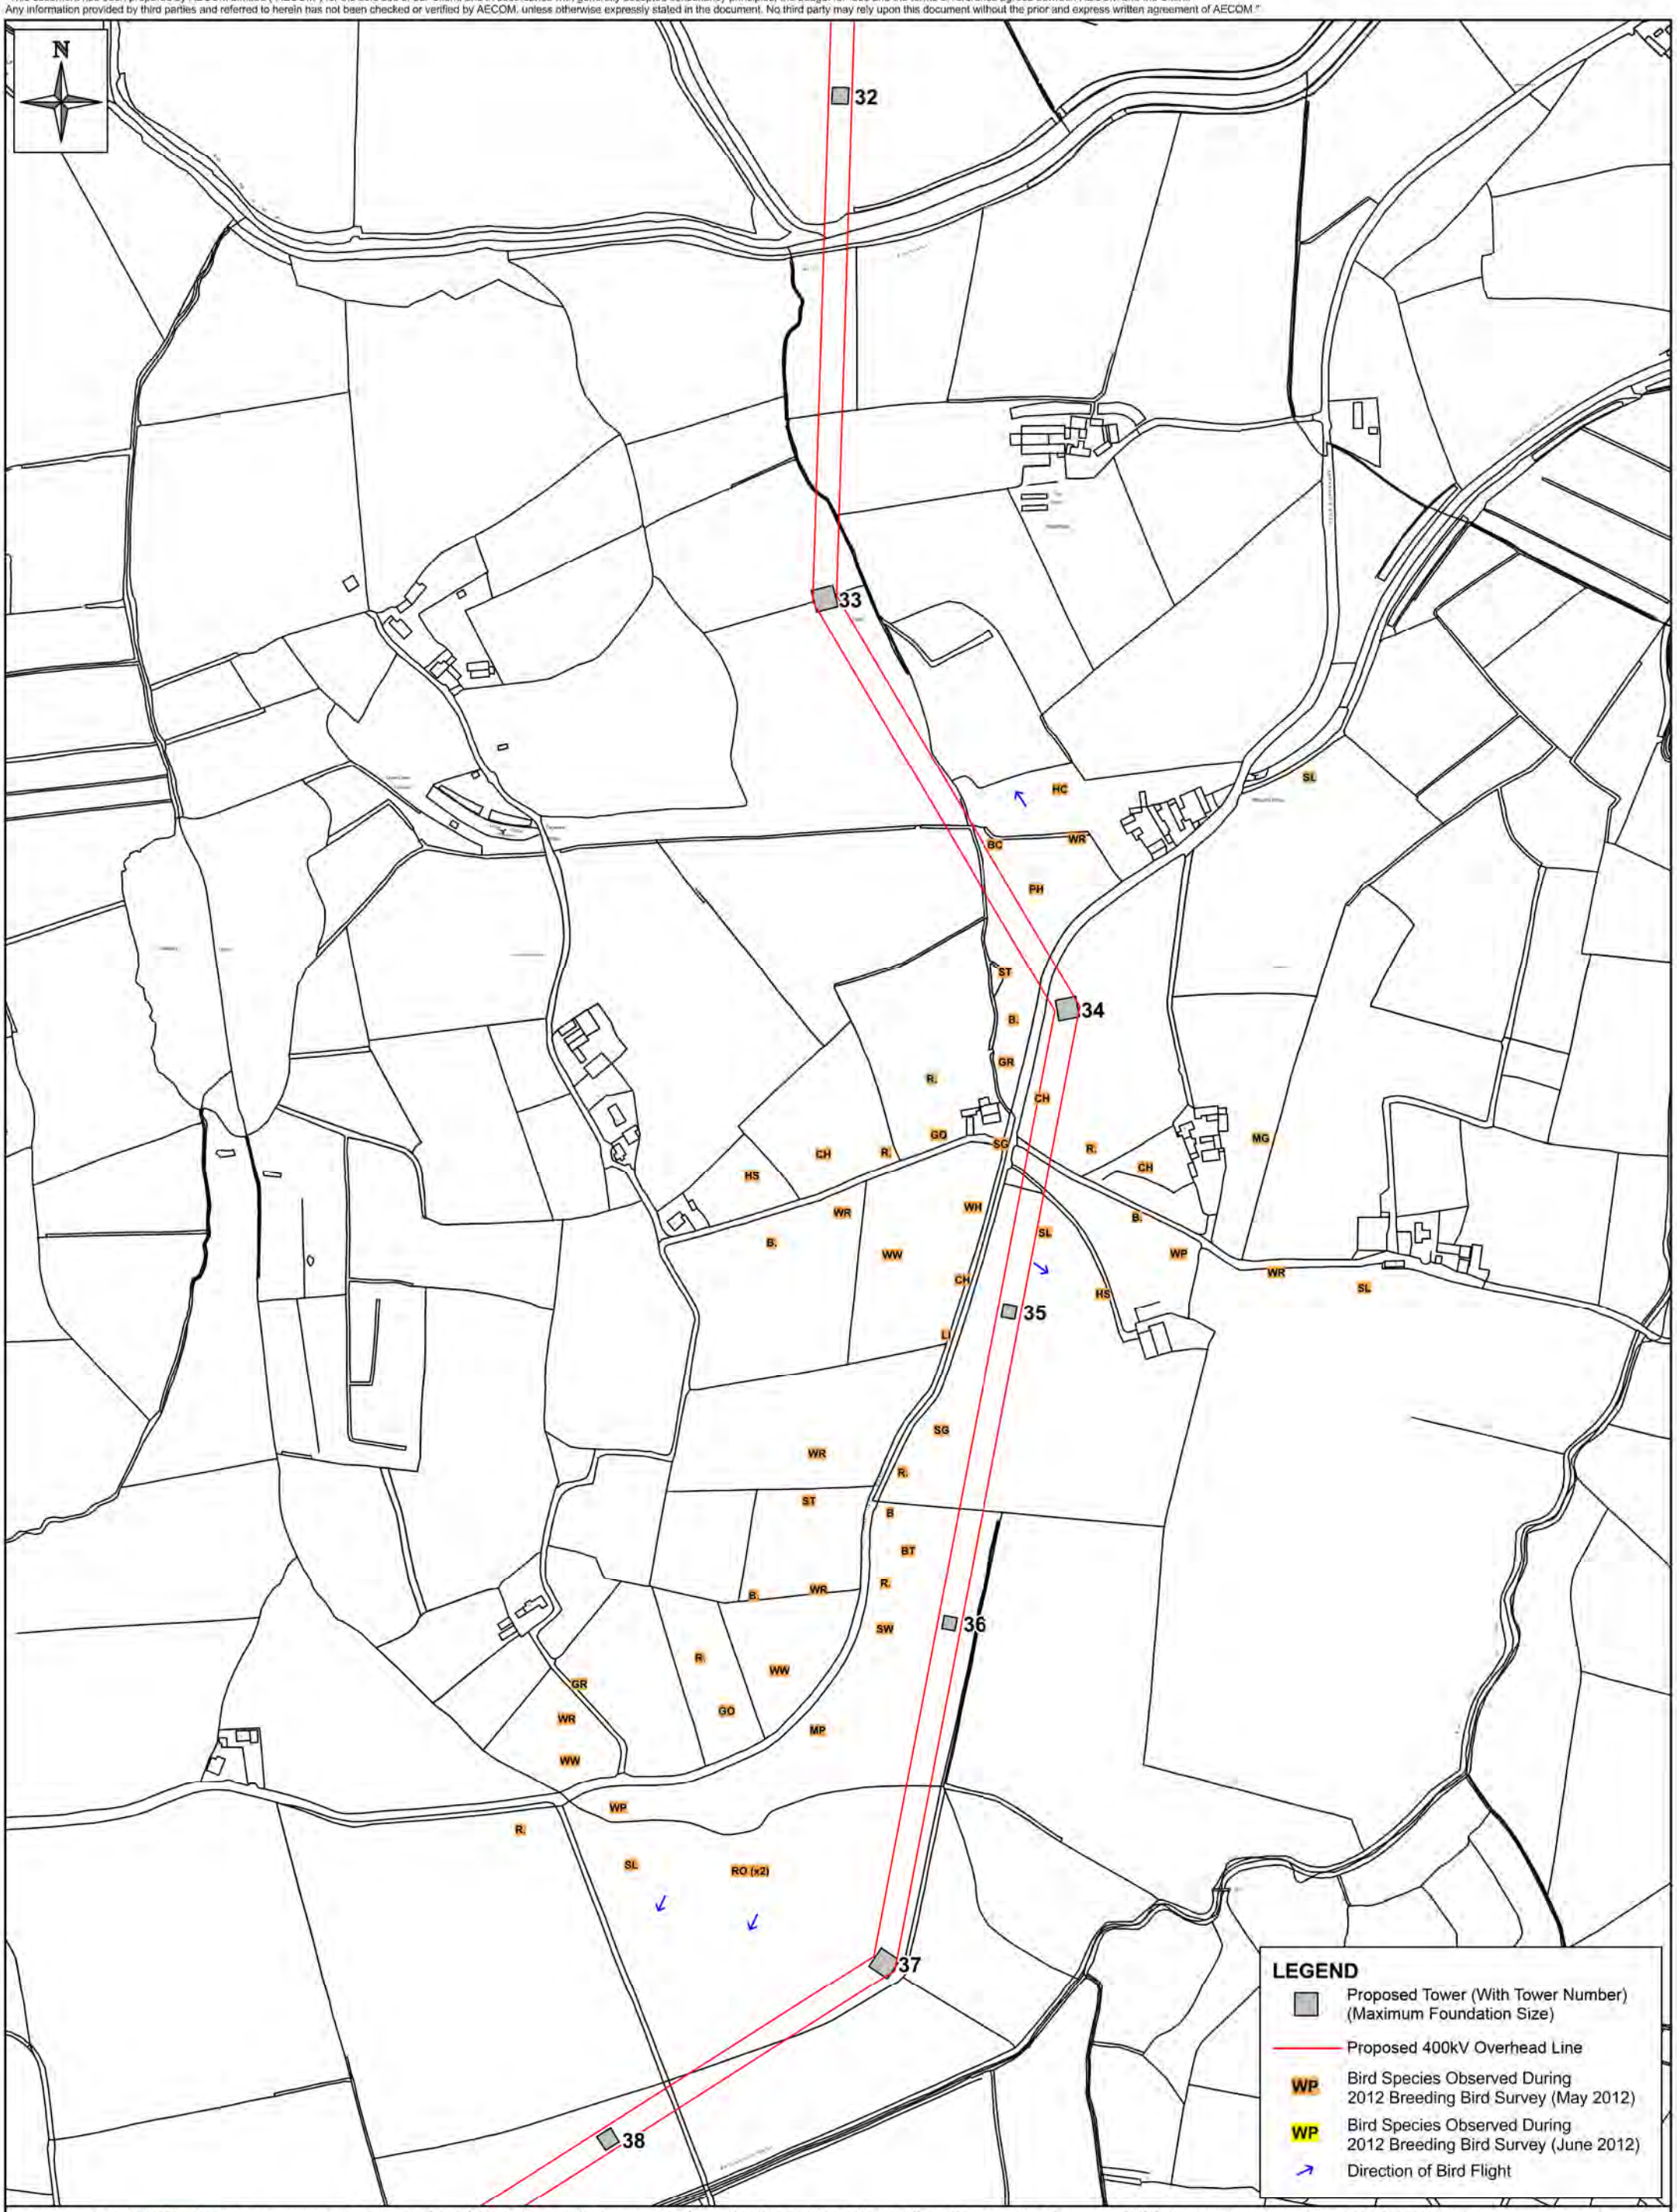

This material is based upon Crown Copyright and is reproduced with the permission of Land & Property Services under delegated authority from the Controller of Her Majesty's Stationery Office, © Crown Copyright & database rights FLA213. Unauthorised reproduction infringes © Crown Copyright and may lead to prosecution or civil proceedings.

Client: Northern Ireland Electricity	Title: FIGURE 10.35: BREEDING BIRD SURVEY 2012 (MAP 6 OF 19)	AECOM	Design: GB / Drawn: JM
Project: TYRONE TO CAVAN INTERCONNECTOR CONSOLIDATED ES		9th Floor, The Clarence West Building, 2 Clarence Street West, BELFAST, BT2 7GP	Chk'd: FL / App'd: FL
		Tel: +44 (0) 28 9060 7200, Fax: +44 (0) 28 9060 7399, www.aecom.com	Date: 31/05/2013 / Scale: 1:5000 @ A3
			No: 60032220/3528/10.35

"This document has been prepared by AECOM Limited ("AECOM") for the sole use of our Client, and in accordance with generally accepted consultancy principles, the budget for fees and the terms of reference agreed between AECOM and the Client.
Any information provided by third parties and referred to herein has not been checked or verified by AECOM, unless otherwise expressly stated in the document. No third party may rely upon this document without the prior and express written agreement of AECOM."

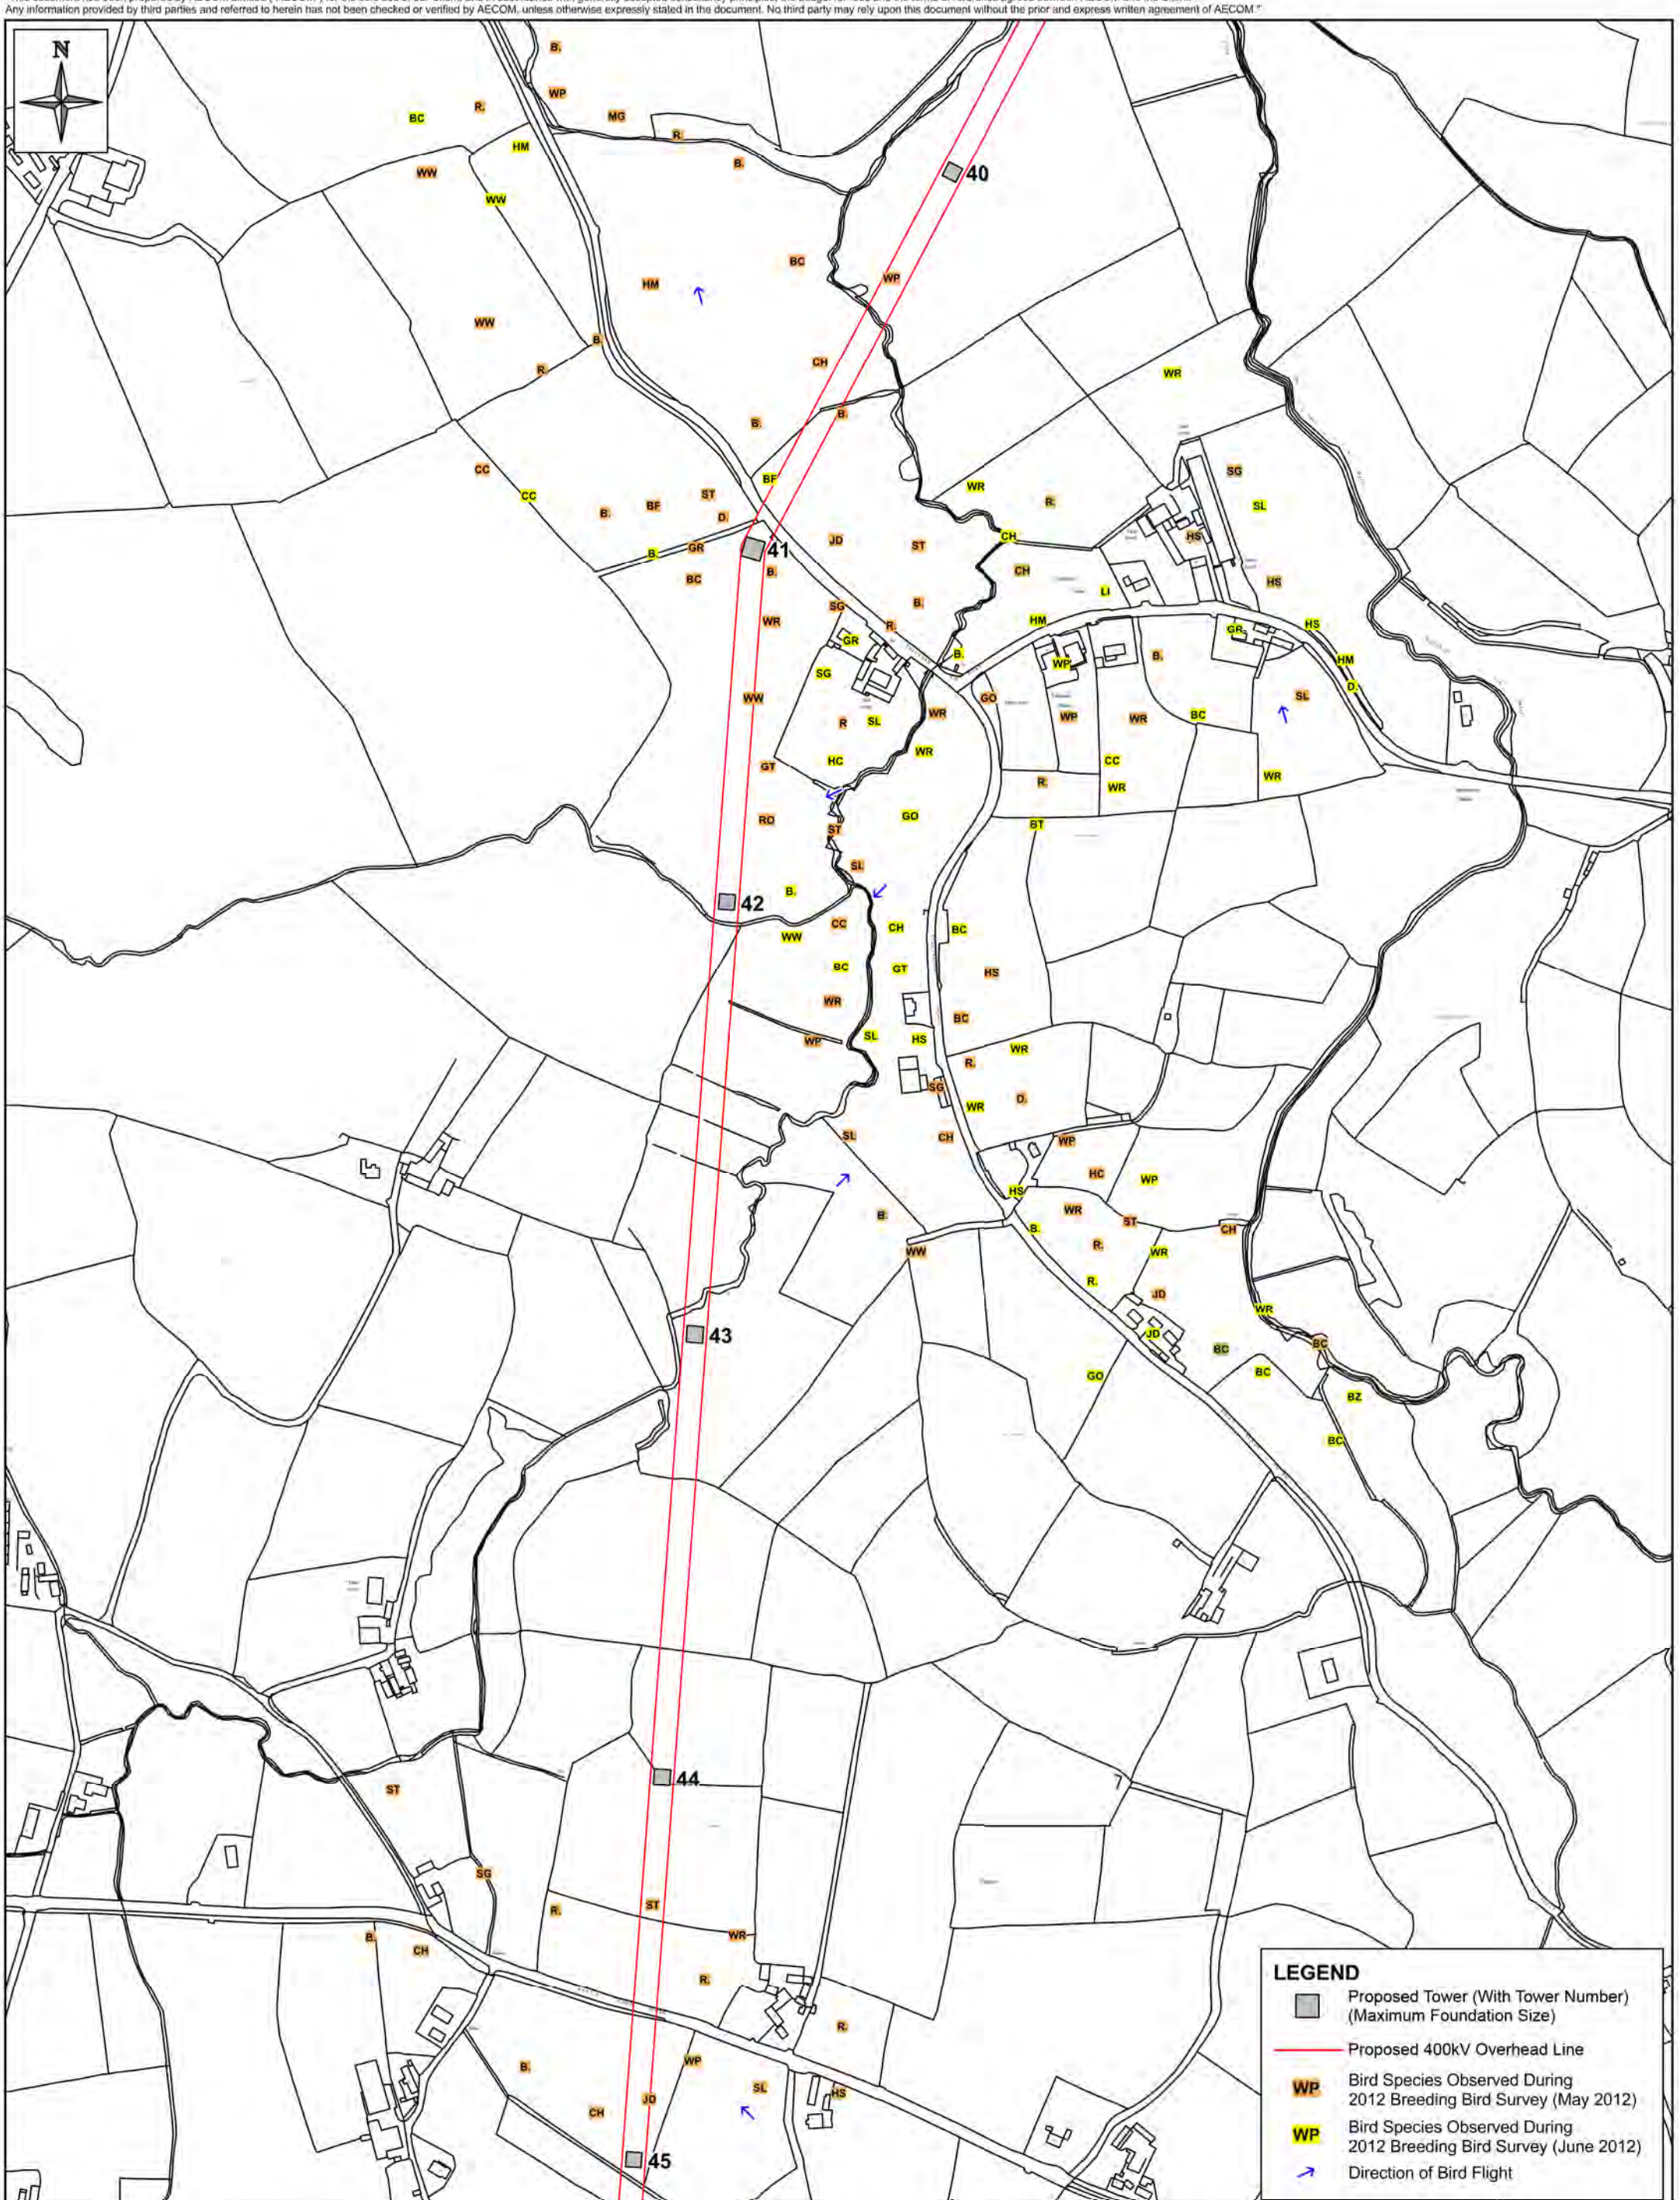

This material is based upon Crown Copyright and is reproduced with the permission of Land & Property Services under delegated authority from the Controller of Her Majesty's Stationery Office, © Crown Copyright & database rights FLA213. Unauthorised reproduction infringes © Crown Copyright and may lead to prosecution or civil proceedings.

Client: Northern Ireland Electricity	Title: FIGURE 10.36: BREEDING BIRD SURVEY 2012 (MAP 7 OF 19)	AECOM	Design: GB / Drawn: JM
Project: TYRONE TO CAVAN INTERCONNECTOR CONSOLIDATED ES		9th Floor, The Clarence West Building, 2 Clarence Street West, BELFAST, BT2 7GP Tel: +44 (0) 28 9060 7200 Fax: +44 (0) 28 9060 7399 www.aecom.com	Chk'd: FL / App'd: FL
			Date: 31/05/2013 / Scale: 1:5000 @ A3
			No: 60032220/3528/10.36

"This document has been prepared by AECOM Limited ("AECOM") for the sole use of our Client, and in accordance with generally accepted consultancy principles, the budget for fees and the terms of reference agreed between AECOM and the Client.
Any information provided by third parties and referred to herein has not been checked or verified by AECOM, unless otherwise expressly stated in the document. No third party may rely upon this document without the prior and express written agreement of AECOM."

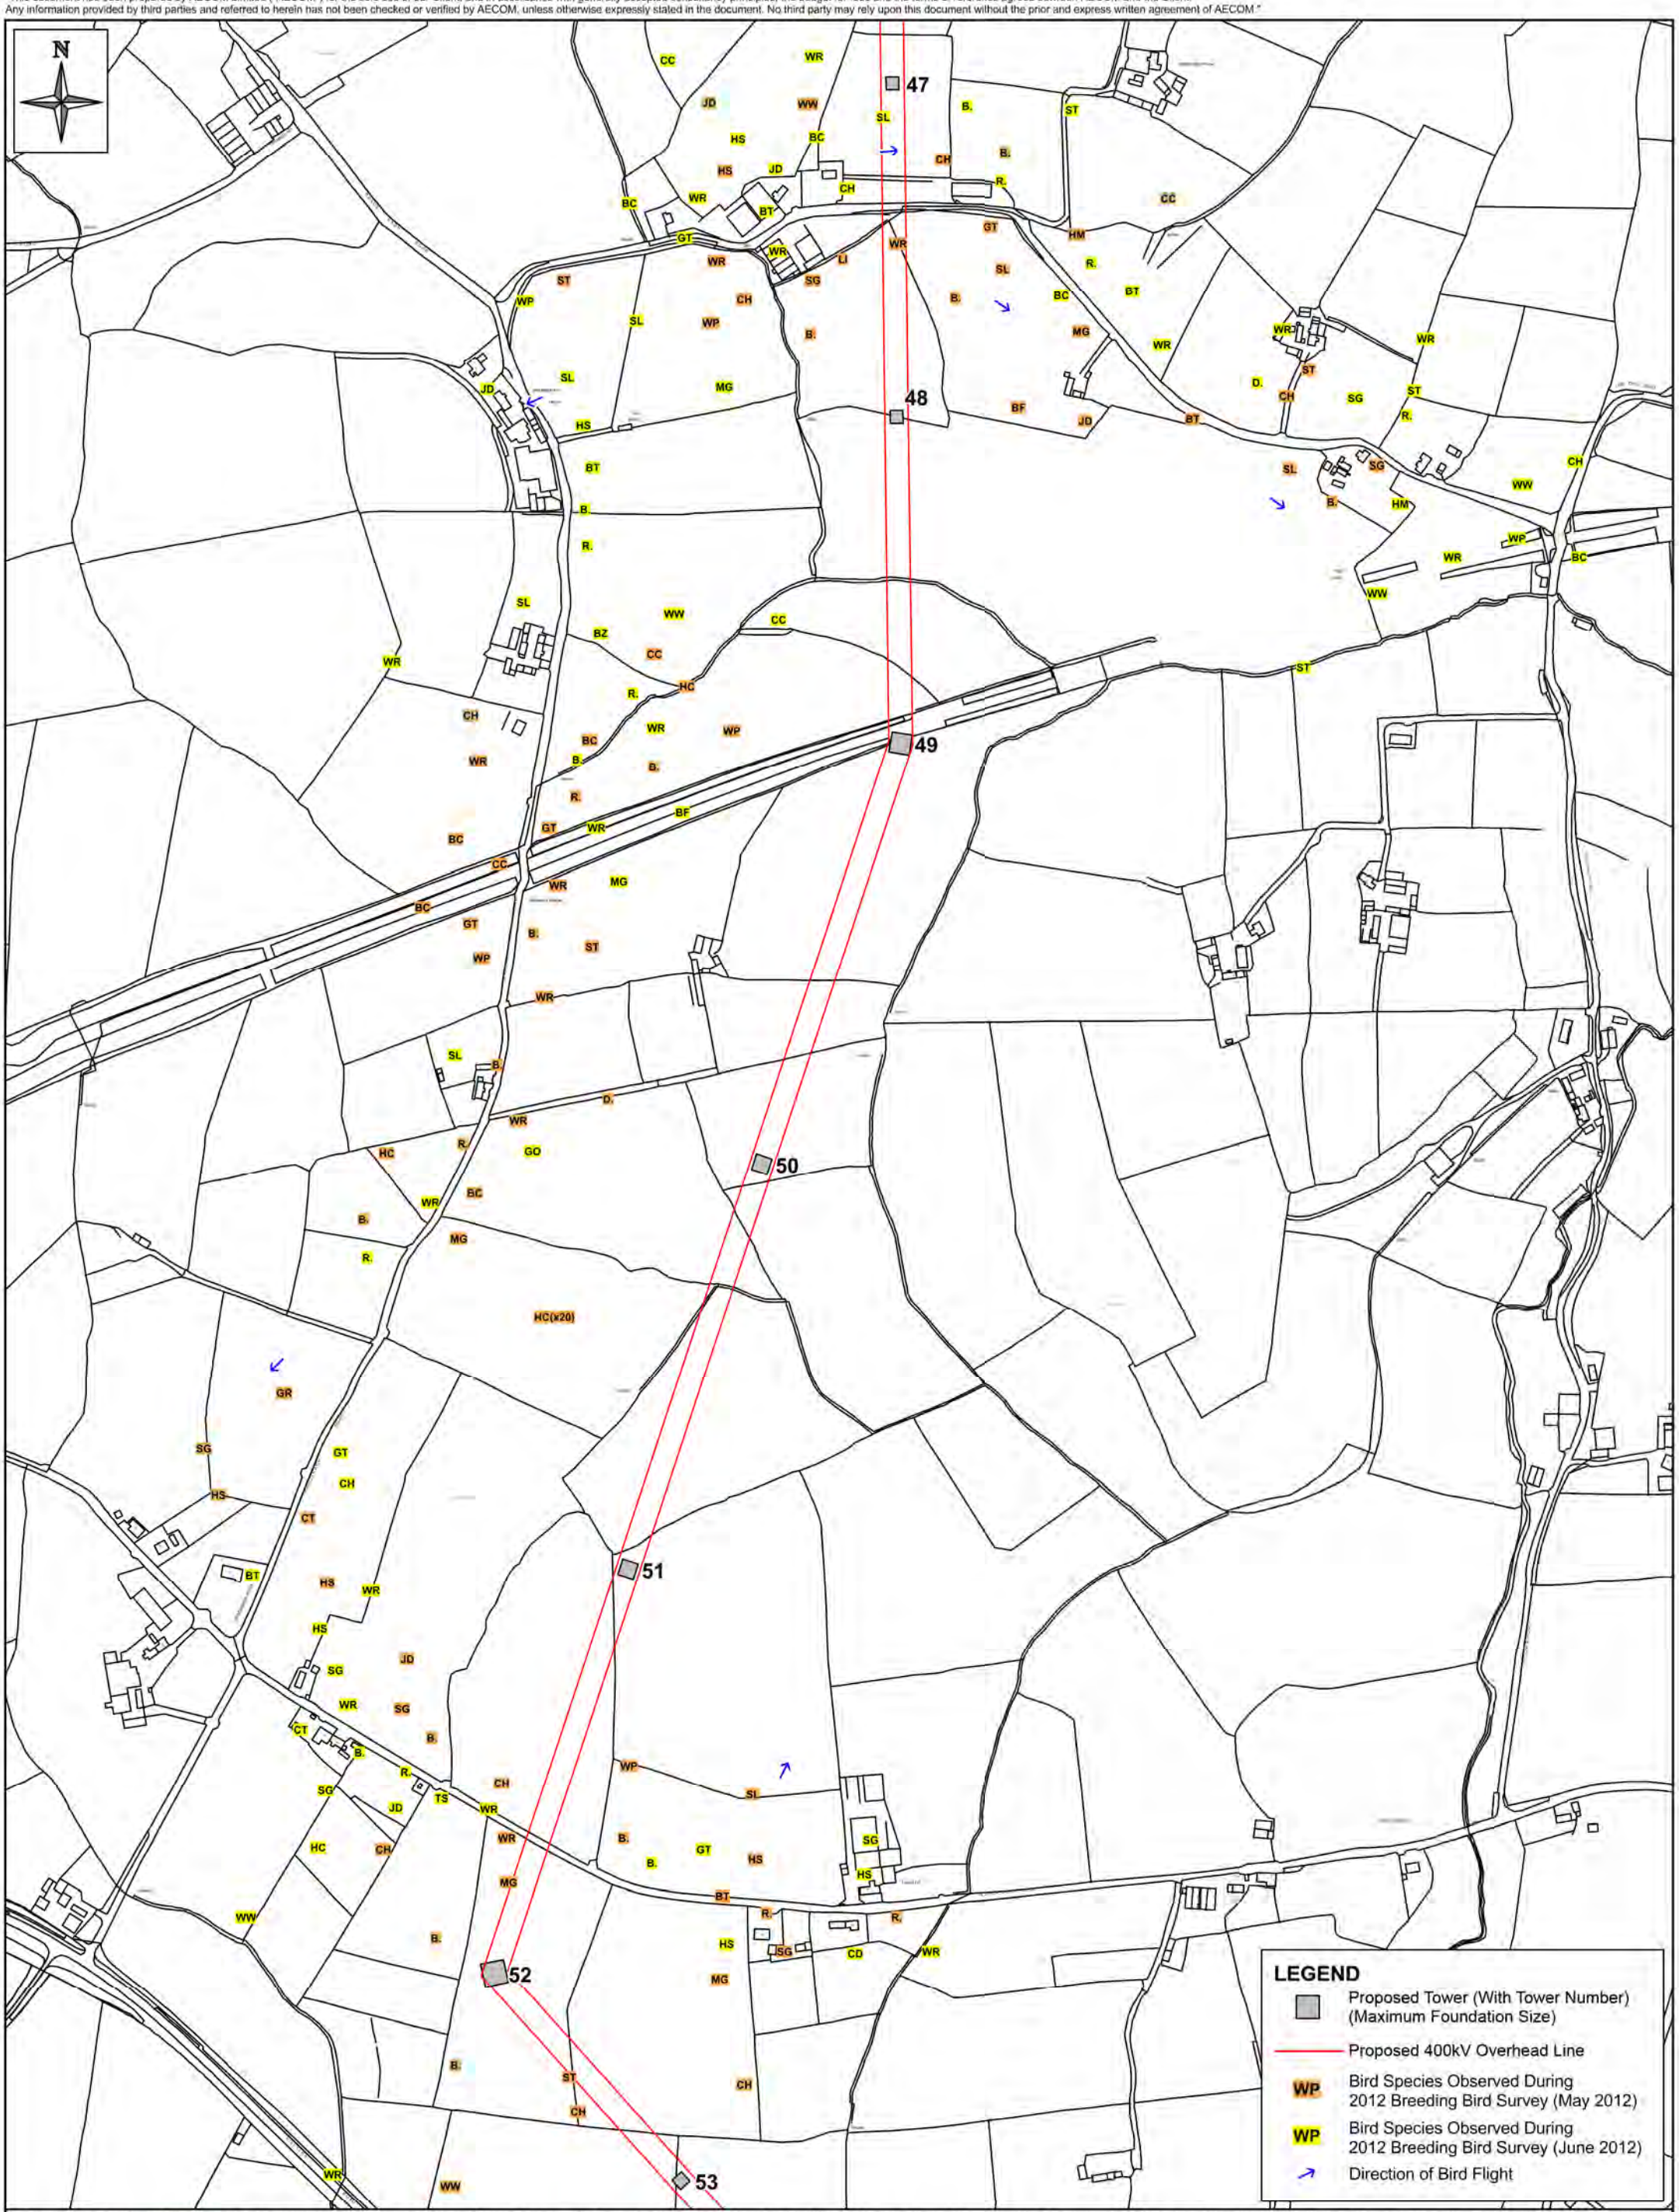

This material is based upon Crown Copyright and is reproduced with the permission of Land & Property Services under delegated authority from the Controller of Her Majesty's Stationery Office, © Crown Copyright & database rights FLA213. Unauthorised reproduction infringes © Crown Copyright and may lead to prosecution or civil proceedings.

Client: Northern Ireland Electricity

Project: TYRONE TO CAVAN INTERCONNECTOR CONSOLIDATED ES

Title: FIGURE 10.37: BREEDING BIRD SURVEY 2012 (MAP 8 OF 19)

AECOM
9th Floor
The Clarence West Building
2 Clarence Street West
BELFAST, BT2 7GP
Tel: +44 (0) 28 9060 7200
Fax: +44 (0) 28 9060 7399
www.aecom.com

Design: GB	Drawn: JM
Chk'd: FL	App'd: FL
Date: 31/05/2013	Scale: 1:5000 @ A3
No: 60032220/3528/10.37	

"This document has been prepared by AECOM Limited ("AECOM") for the sole use of our Client, and in accordance with generally accepted consultancy principles, the budget for fees and the terms of reference agreed between AECOM and the Client.
Any information provided by third parties and referred to herein has not been checked or verified by AECOM, unless otherwise expressly stated in the document. No third party may rely upon this document without the prior and express written agreement of AECOM."

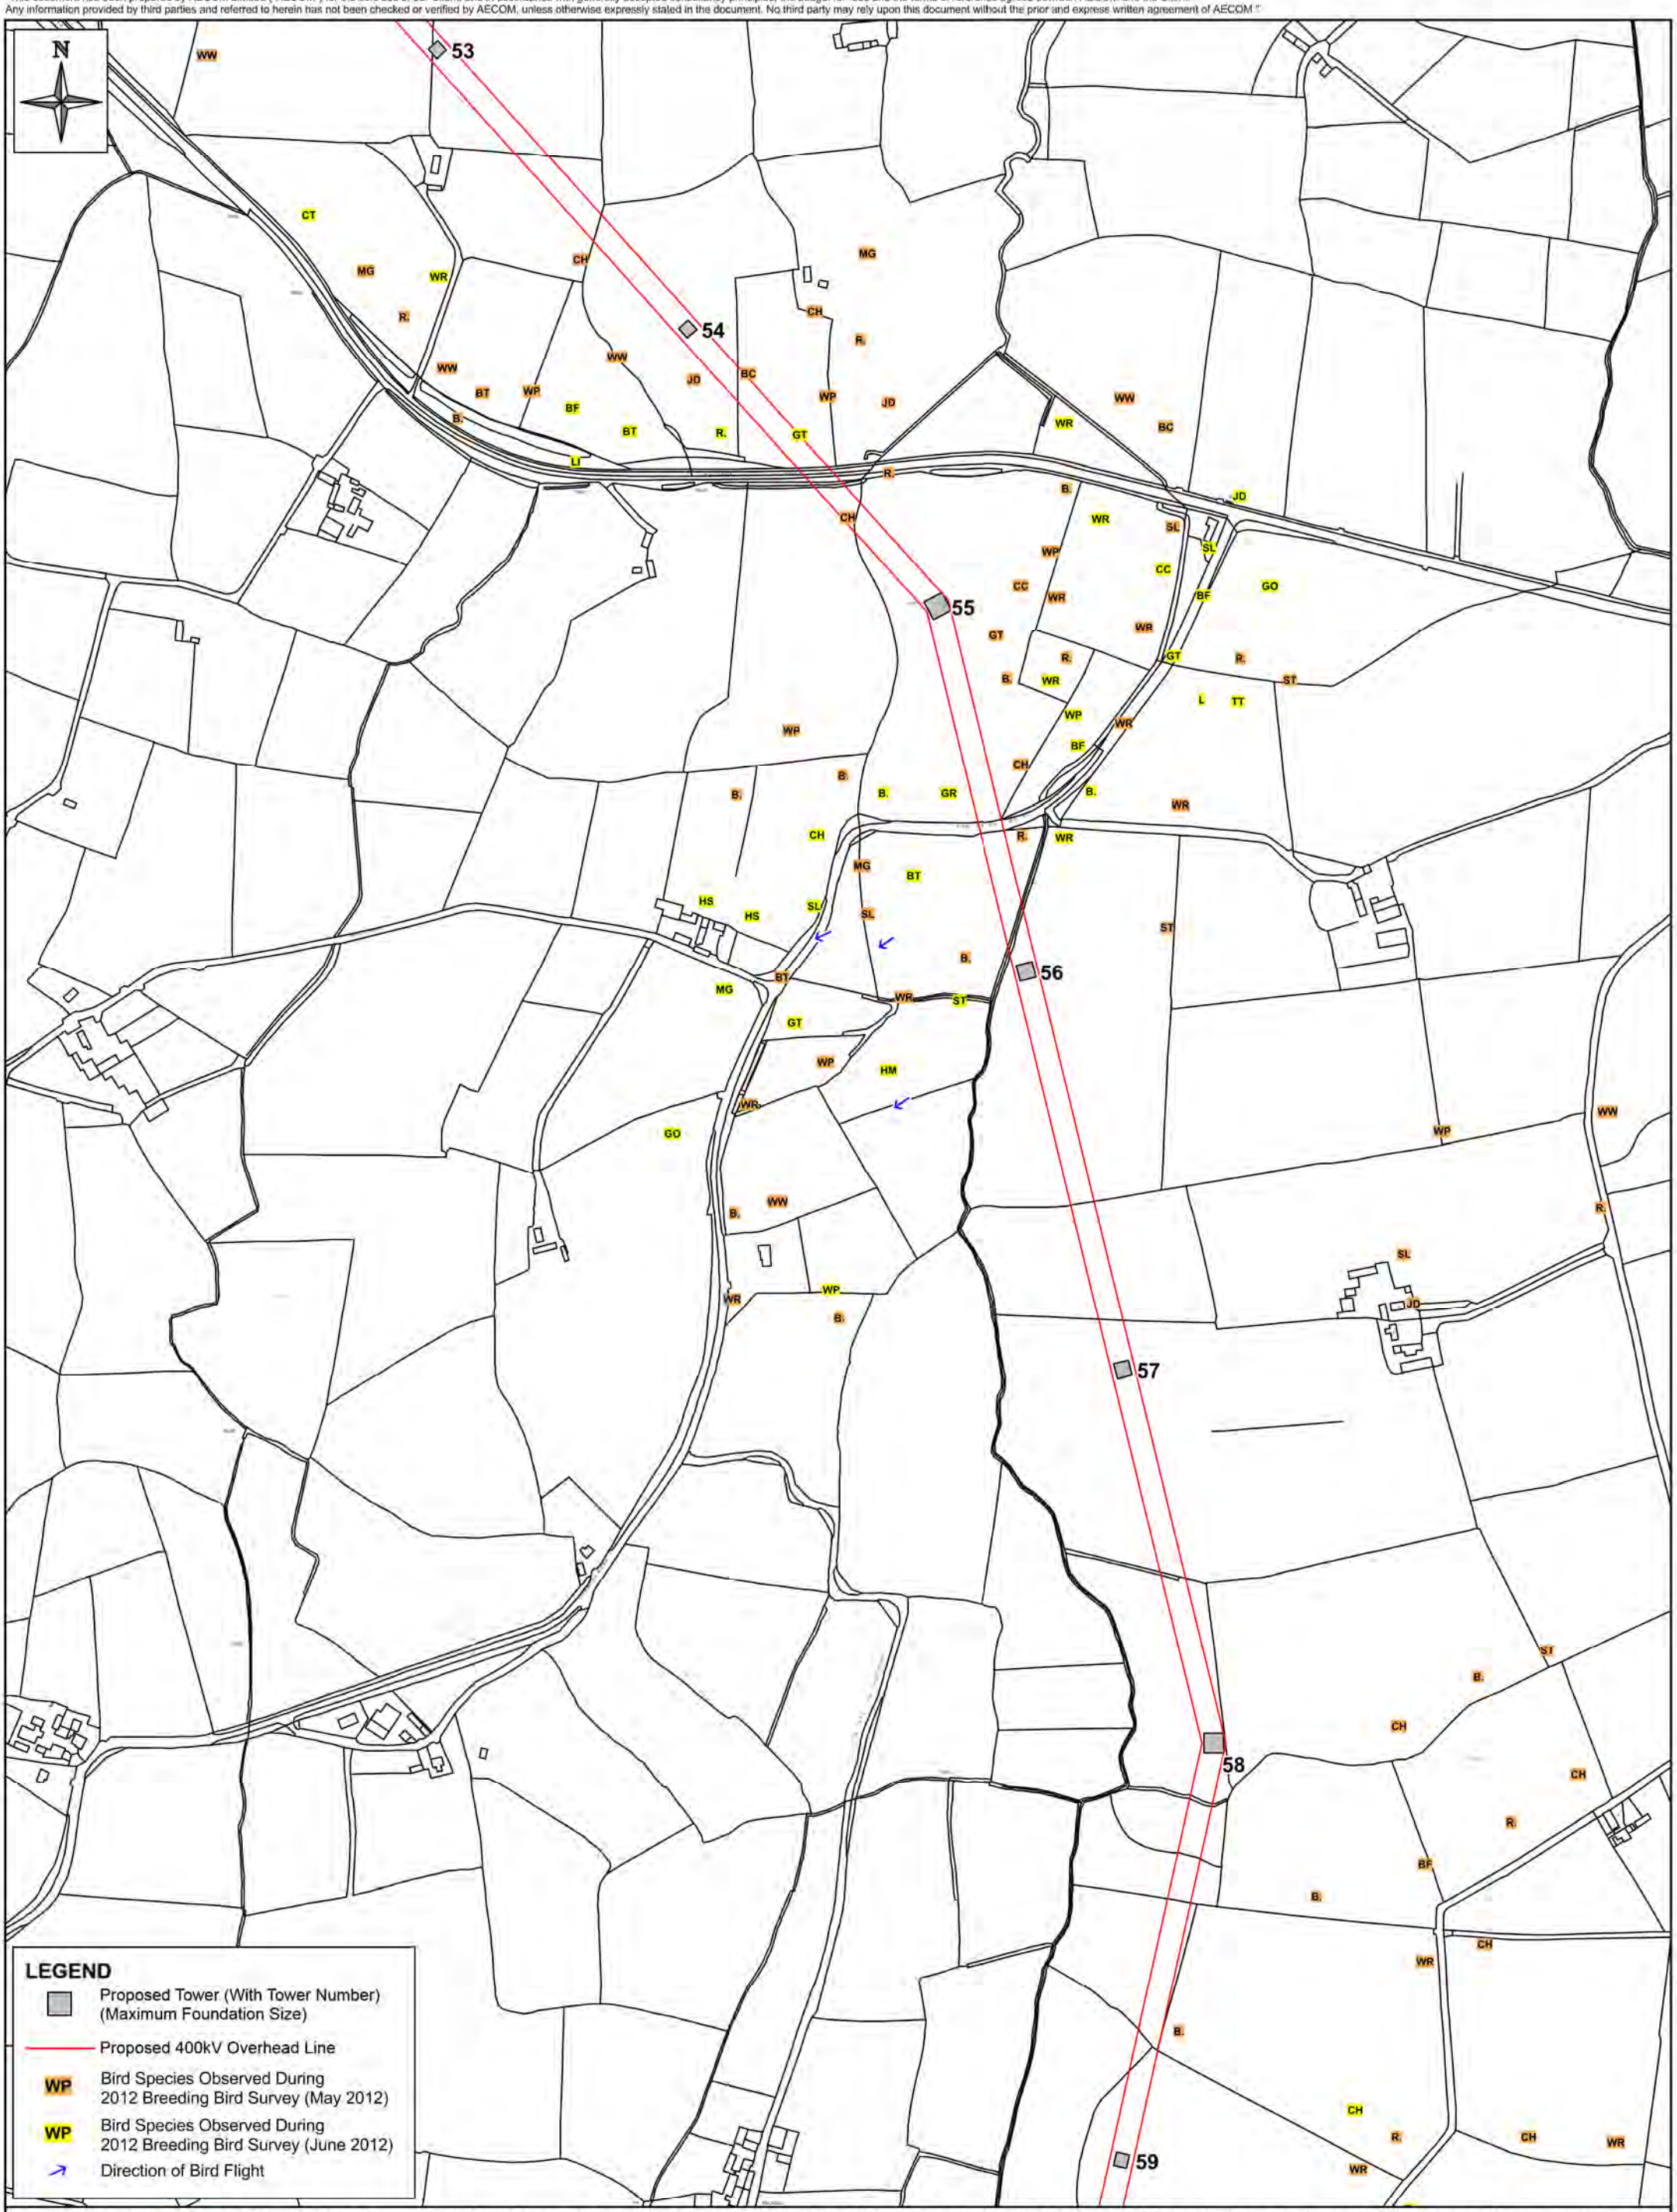

This material is based upon Crown Copyright and is reproduced with the permission of Land & Property Services under delegated authority from the Controller of Her Majesty's Stationery Office, © Crown Copyright & database rights FLA213. Unauthorised reproduction infringes © Crown Copyright and may lead to prosecution or civil proceedings.

Client: Northern Ireland Electricity

Project: TYRONE TO CAVAN INTERCONNECTOR CONSOLIDATED ES

Title: FIGURE 10.38: BREEDING BIRD SURVEY 2012 (MAP 9 OF 19)

AECOM
9th Floor
The Clarence West Building
2 Clarence Street West
BELFAST, BT2 7GP
Tel: +44 (0) 28 9060 7200
Fax: +44 (0) 28 9060 7399
www.aecom.com

Design: GB	Drawn: JM
Chk'd: FL	App'd: FL
Date: 31/05/2013	Scale: 1:5000 @ A3
No: 60032220/3528/10.38	

"This document has been prepared by AECOM Limited ("AECOM") for the sole use of our Client, and in accordance with generally accepted consultancy principles, the budget for fees and the terms of reference agreed between AECOM and the Client.
Any information provided by third parties and referred to herein has not been checked or verified by AECOM, unless otherwise expressly stated in the document. No third party may rely upon this document without the prior and express written agreement of AECOM."

This material is based upon Crown Copyright and is reproduced with the permission of Land & Property Services under delegated authority from the Controller of Her Majesty's Stationery Office, © Crown Copyright & database rights FLA213. Unauthorised reproduction infringes © Crown Copyright and may lead to prosecution or civil proceedings.

Client: Northern Ireland Electricity	Title: FIGURE 10.39: BREEDING BIRD SURVEY 2012 (MAP 10 OF 19)	AECOM	Design: GB / Drawn: JM
Project: TYRONE TO CAVAN INTERCONNECTOR CONSOLIDATED ES		9th Floor, The Clarence West Building, 2 Clarence Street West, BELFAST, BT2 7GP	Chk'd: FL / App'd: FL
		Tel: +44 (0) 28 9060 7200, Fax: +44 (0) 28 9060 7399, www.aecom.com	Date: 31/05/2013 / Scale: 1:5000 @ A3
			No: 60032220/3528/10.39

"This document has been prepared by AECOM Limited ("AECOM") for the sole use of our Client, and in accordance with generally accepted consultancy principles, the budget for fees and the terms of reference agreed between AECOM and the Client.
Any information provided by third parties and referred to herein has not been checked or verified by AECOM, unless otherwise expressly stated in the document. No third party may rely upon this document without the prior and express written agreement of AECOM."

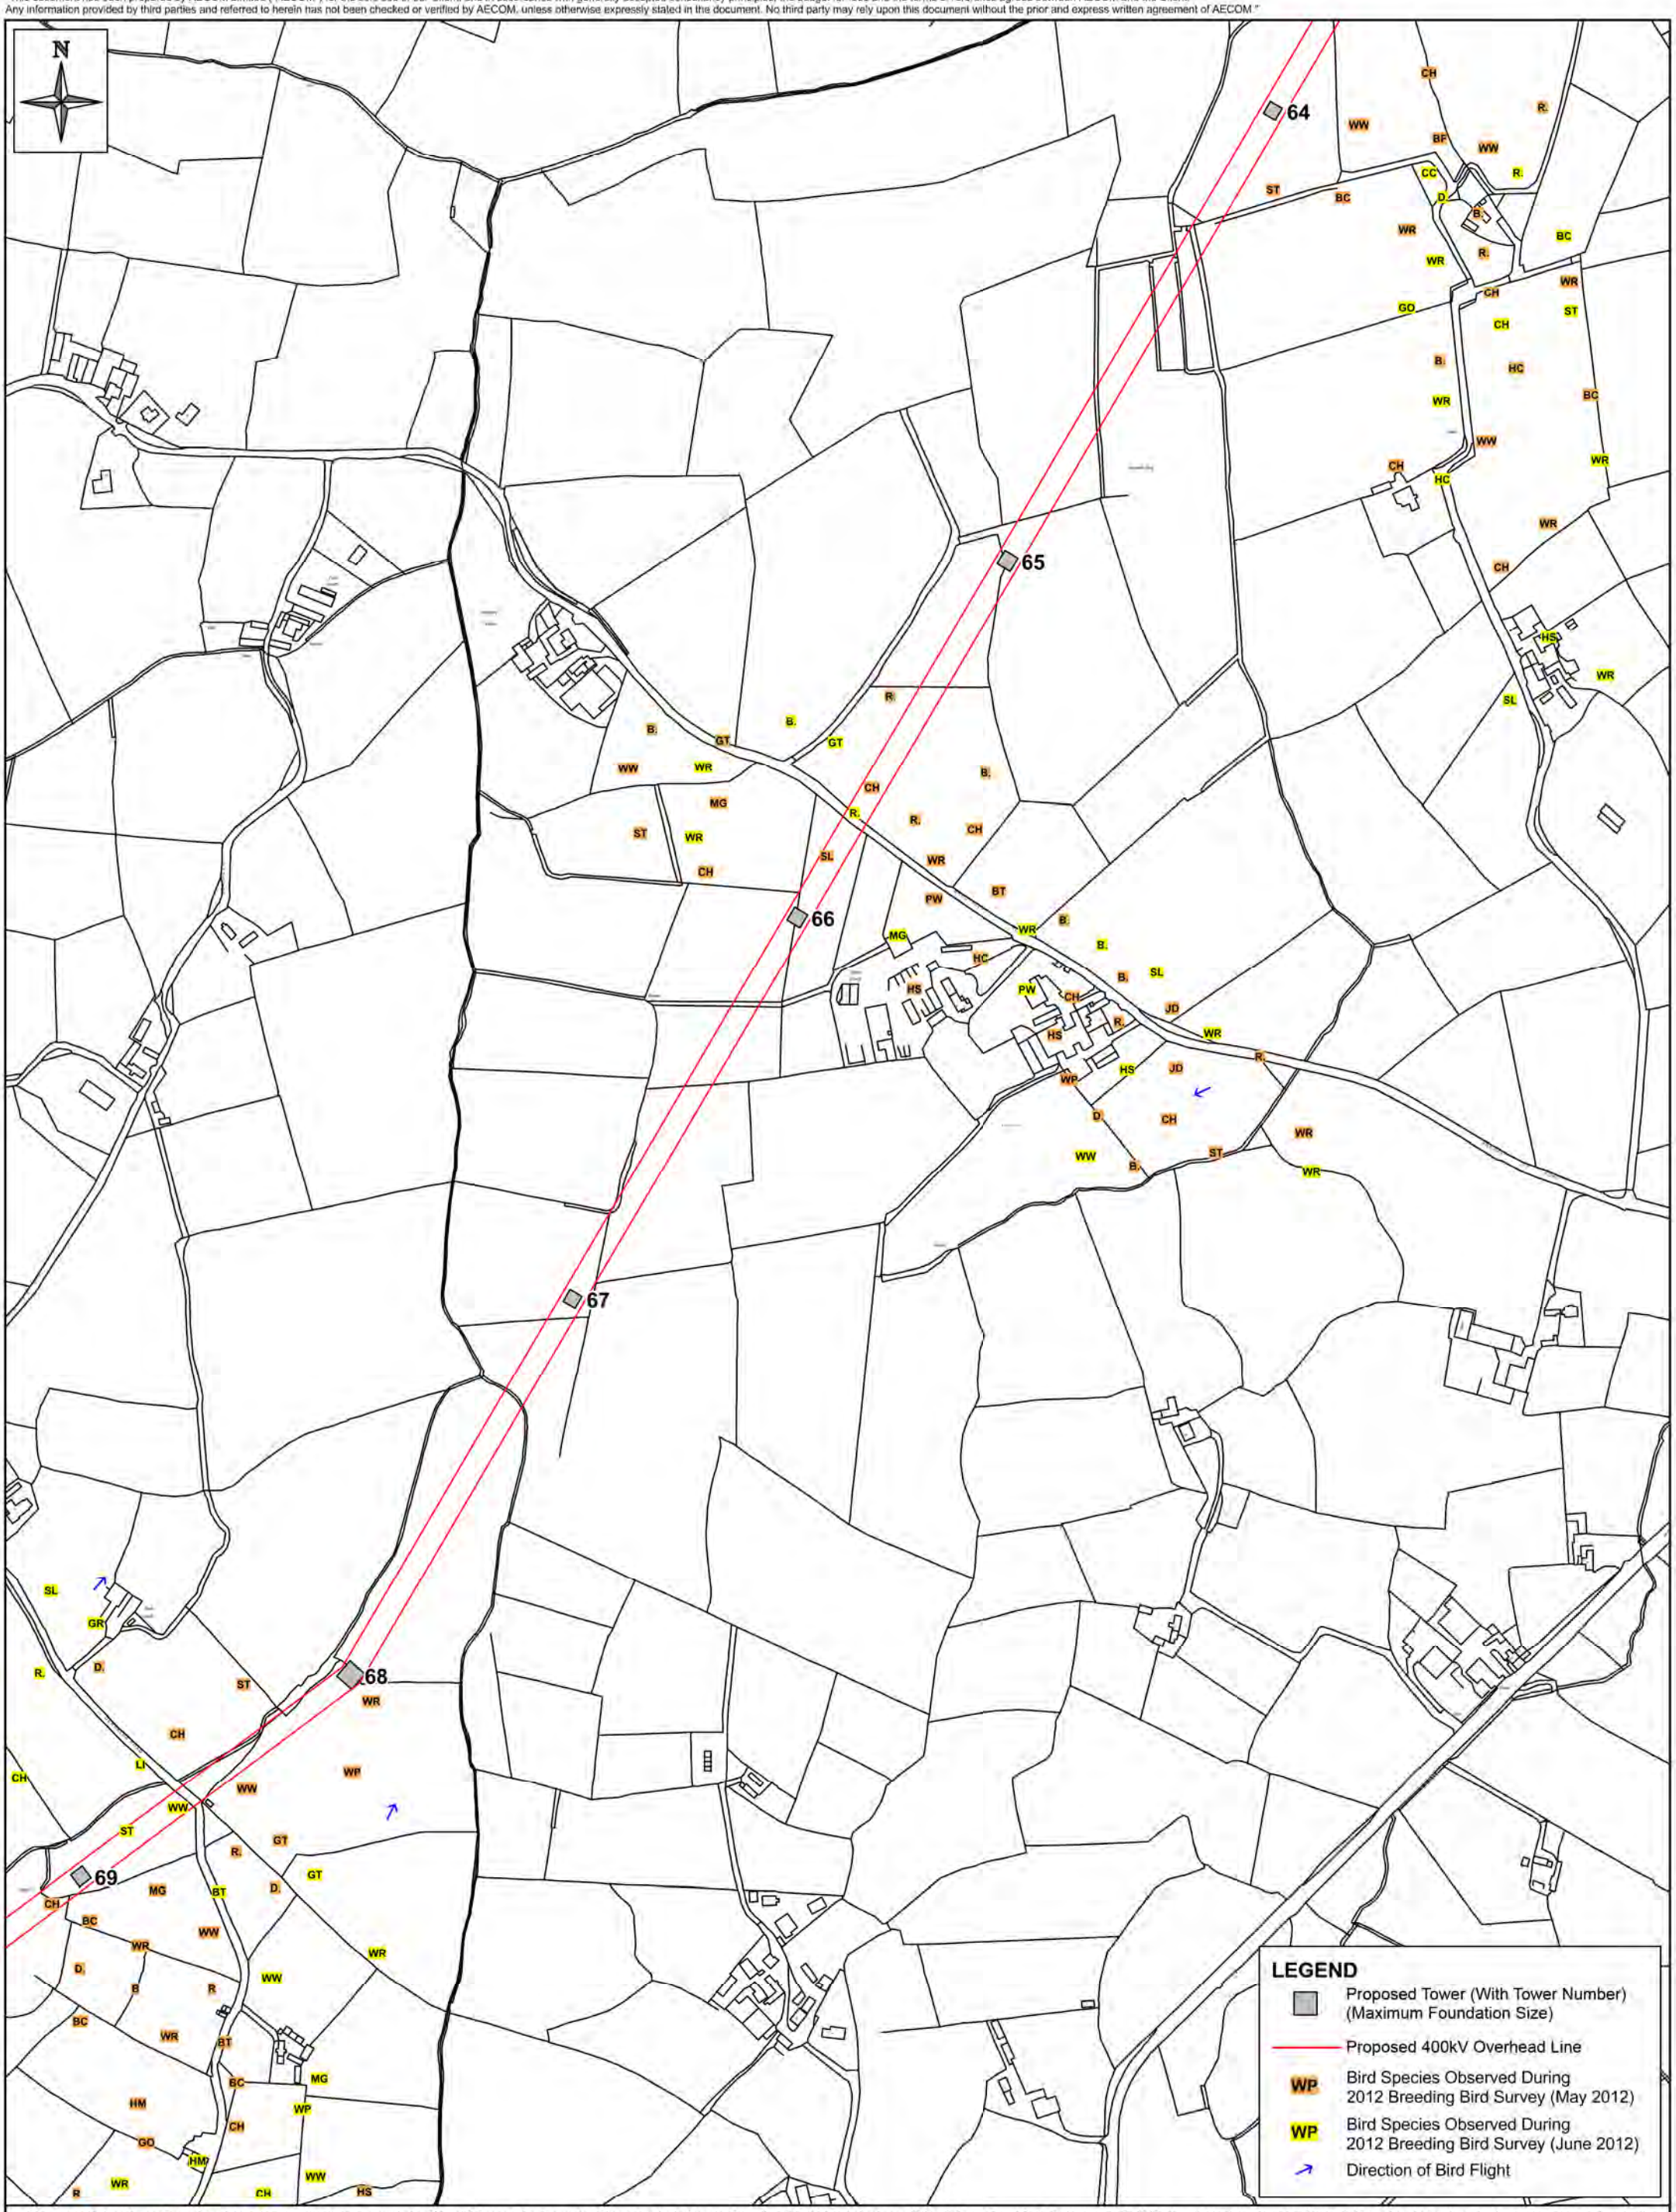

This material is based upon Crown Copyright and is reproduced with the permission of Land & Property Services under delegated authority from the Controller of Her Majesty's Stationery Office, © Crown Copyright & database rights FLA213. Unauthorised reproduction infringes © Crown Copyright and may lead to prosecution or civil proceedings.

Client: Northern Ireland Electricity

Project: TYRONE TO CAVAN INTERCONNECTOR CONSOLIDATED ES

Title: FIGURE 10.40: BREEDING BIRD SURVEY 2012 (MAP 11 OF 19)

AECOM
9th Floor
The Clarence West Building
2 Clarence Street West
BELFAST, BT2 7GP
Tel: +44 (0) 28 9060 7200
Fax: +44 (0) 28 9060 7399
www.aecom.com

Design: GB	Drawn: JM
Chk'd: FL	App'd: FL
Date: 31/05/2013	Scale: 1:5000 @ A3
No: 60032220/3528/10.40	

"This document has been prepared by AECOM Limited ("AECOM") for the sole use of our Client, and in accordance with generally accepted consultancy principles, the budget for fees and the terms of reference agreed between AECOM and the Client.
Any information provided by third parties and referred to herein has not been checked or verified by AECOM, unless otherwise expressly stated in the document. No third party may rely upon this document without the prior and express written agreement of AECOM."

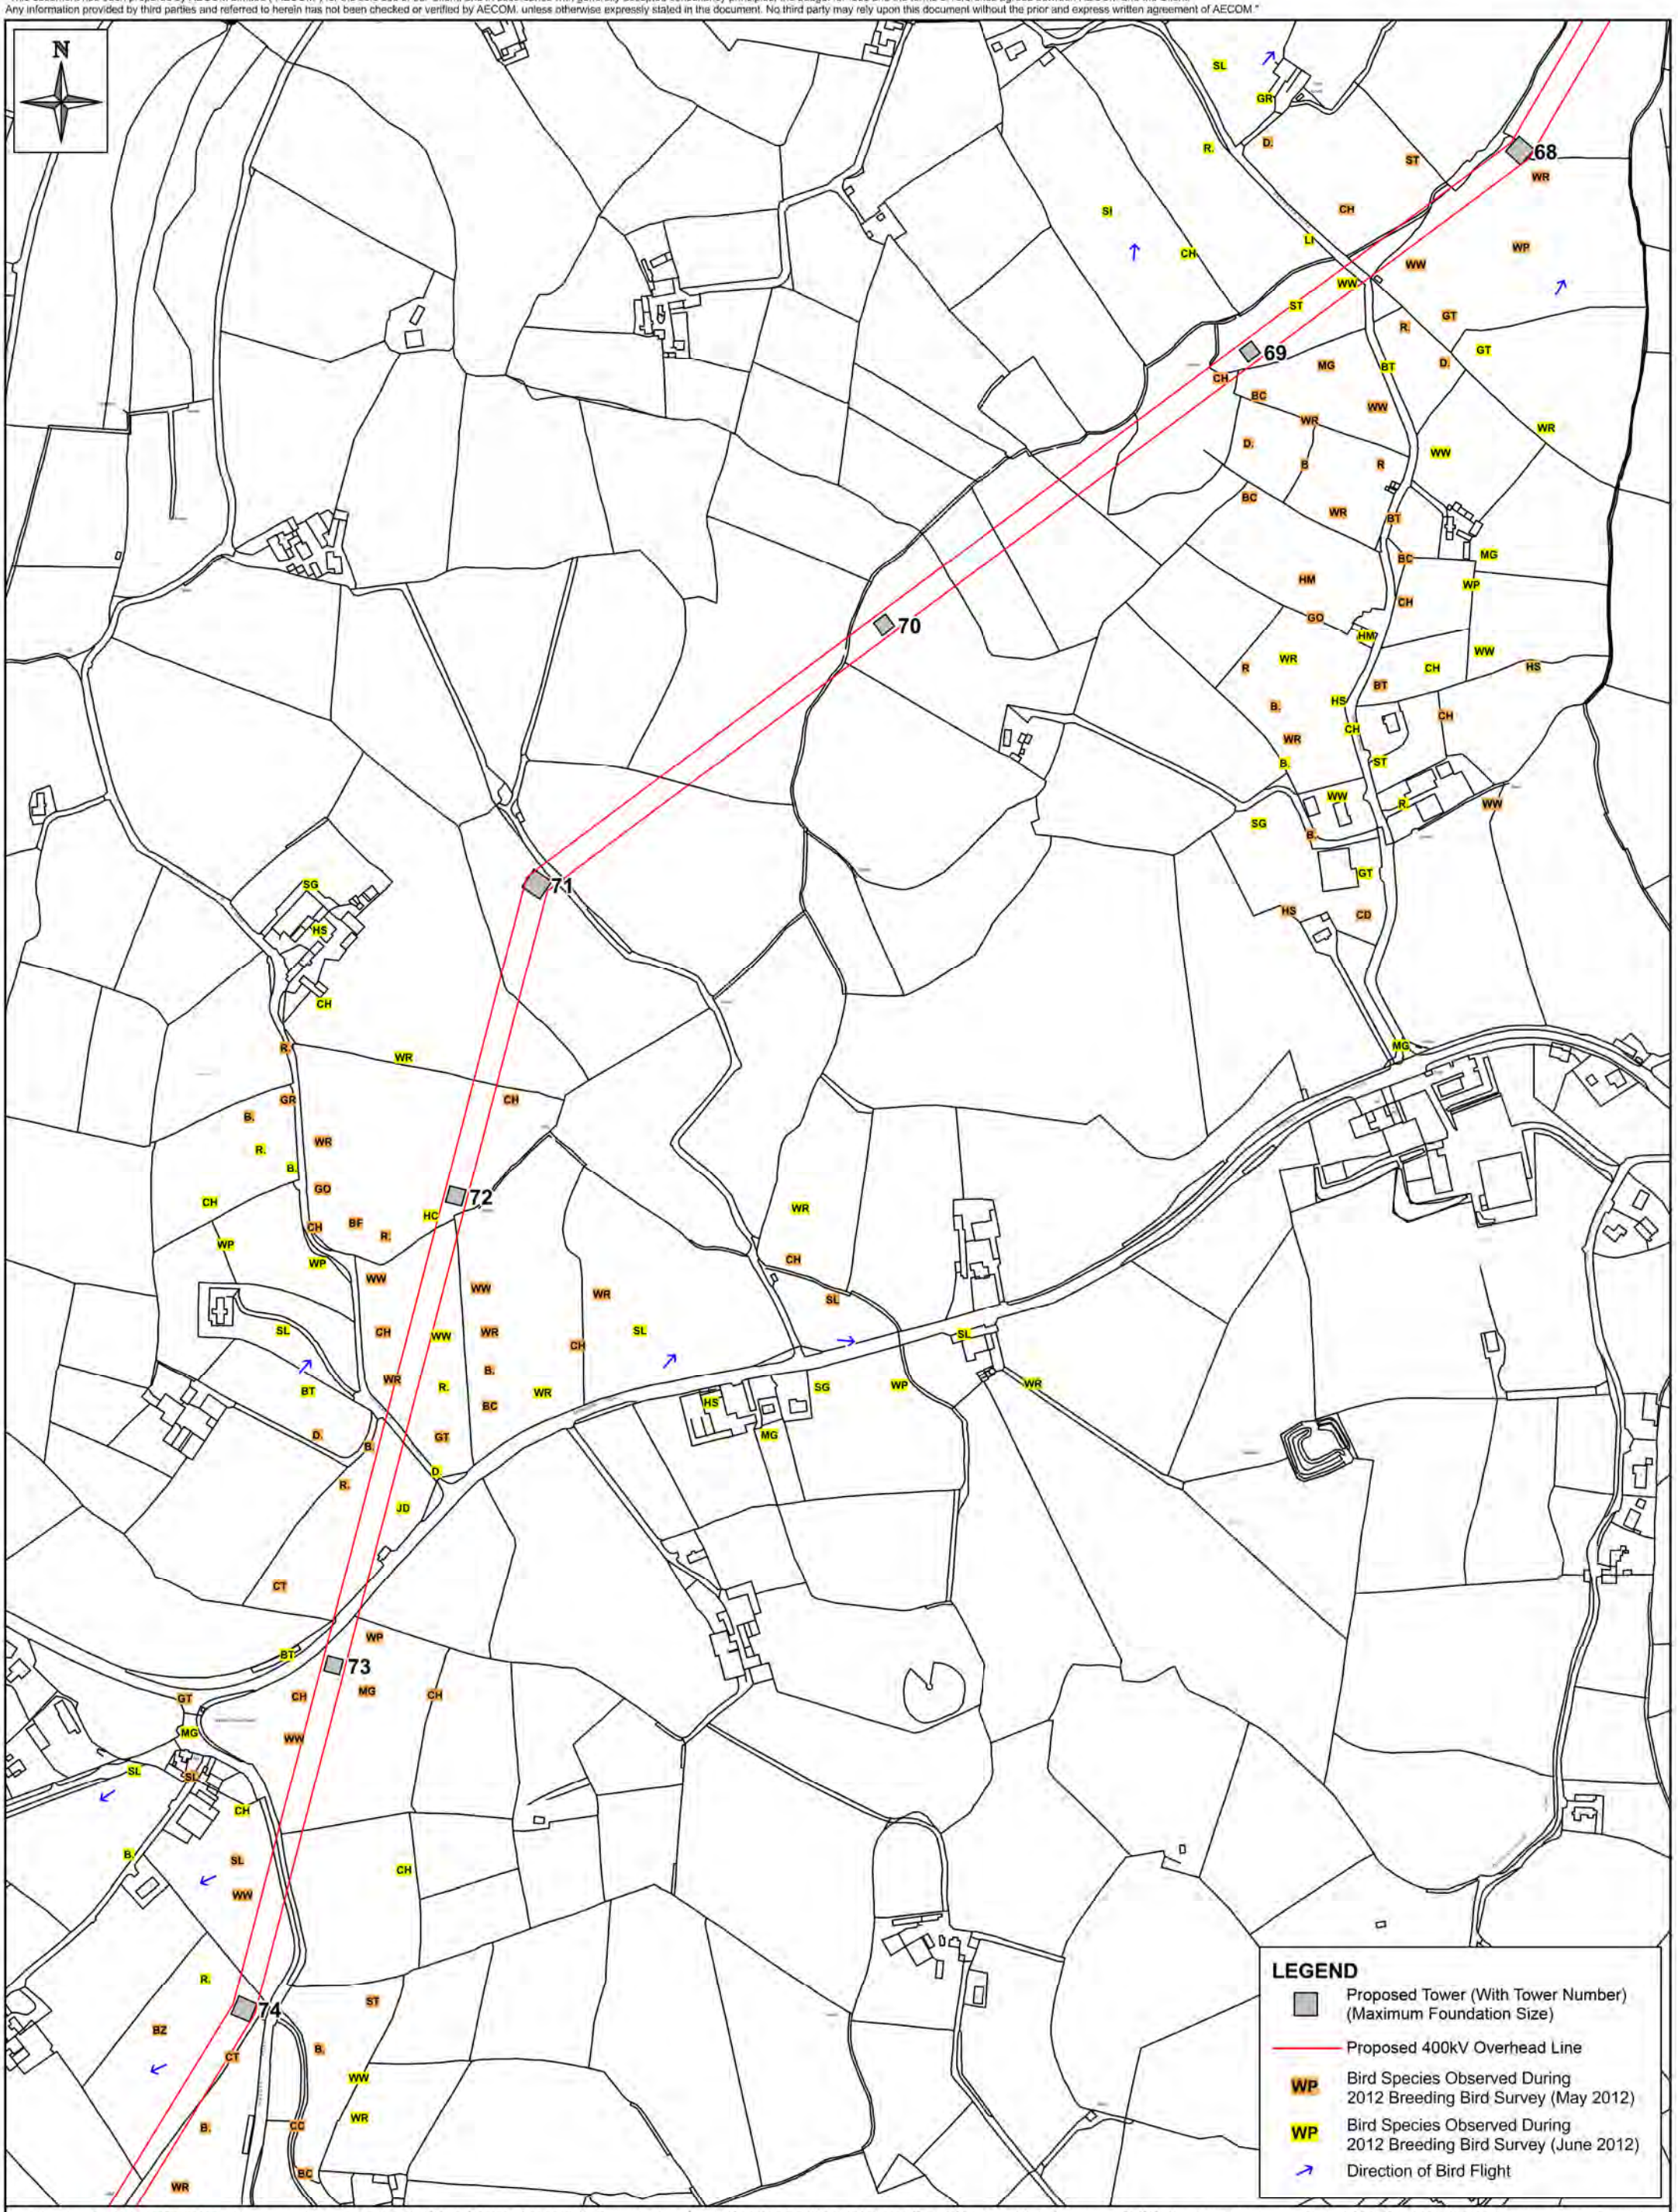

This material is based upon Crown Copyright and is reproduced with the permission of Land & Property Services under delegated authority from the Controller of Her Majesty's Stationery Office, © Crown Copyright & database rights FLA213. Unauthorised reproduction infringes © Crown Copyright and may lead to prosecution or civil proceedings.

Client: Northern Ireland Electricity	Title: FIGURE 10.41: BREEDING BIRD SURVEY 2012 (MAP 12 OF 19)	AECOM	Design: GB / Drawn: JM
Project: TYRONE TO CAVAN INTERCONNECTOR CONSOLIDATED ES		9th Floor, The Clarence West Building, 2 Clarence Street West, BELFAST, BT2 7GP	Chk'd: FL / App'd: FL
		Tel: +44 (0) 28 9060 7200, Fax: +44 (0) 28 9060 7399, www.aecom.com	Date: 31/05/2013 / Scale: 1:5000 @ A3
			No: 60032220/3528/10.41

"This document has been prepared by AECOM Limited ("AECOM") for the sole use of our Client, and in accordance with generally accepted consultancy principles, the budget for fees and the terms of reference agreed between AECOM and the Client.
Any information provided by third parties and referred to herein has not been checked or verified by AECOM, unless otherwise expressly stated in the document. No third party may rely upon this document without the prior and express written agreement of AECOM."

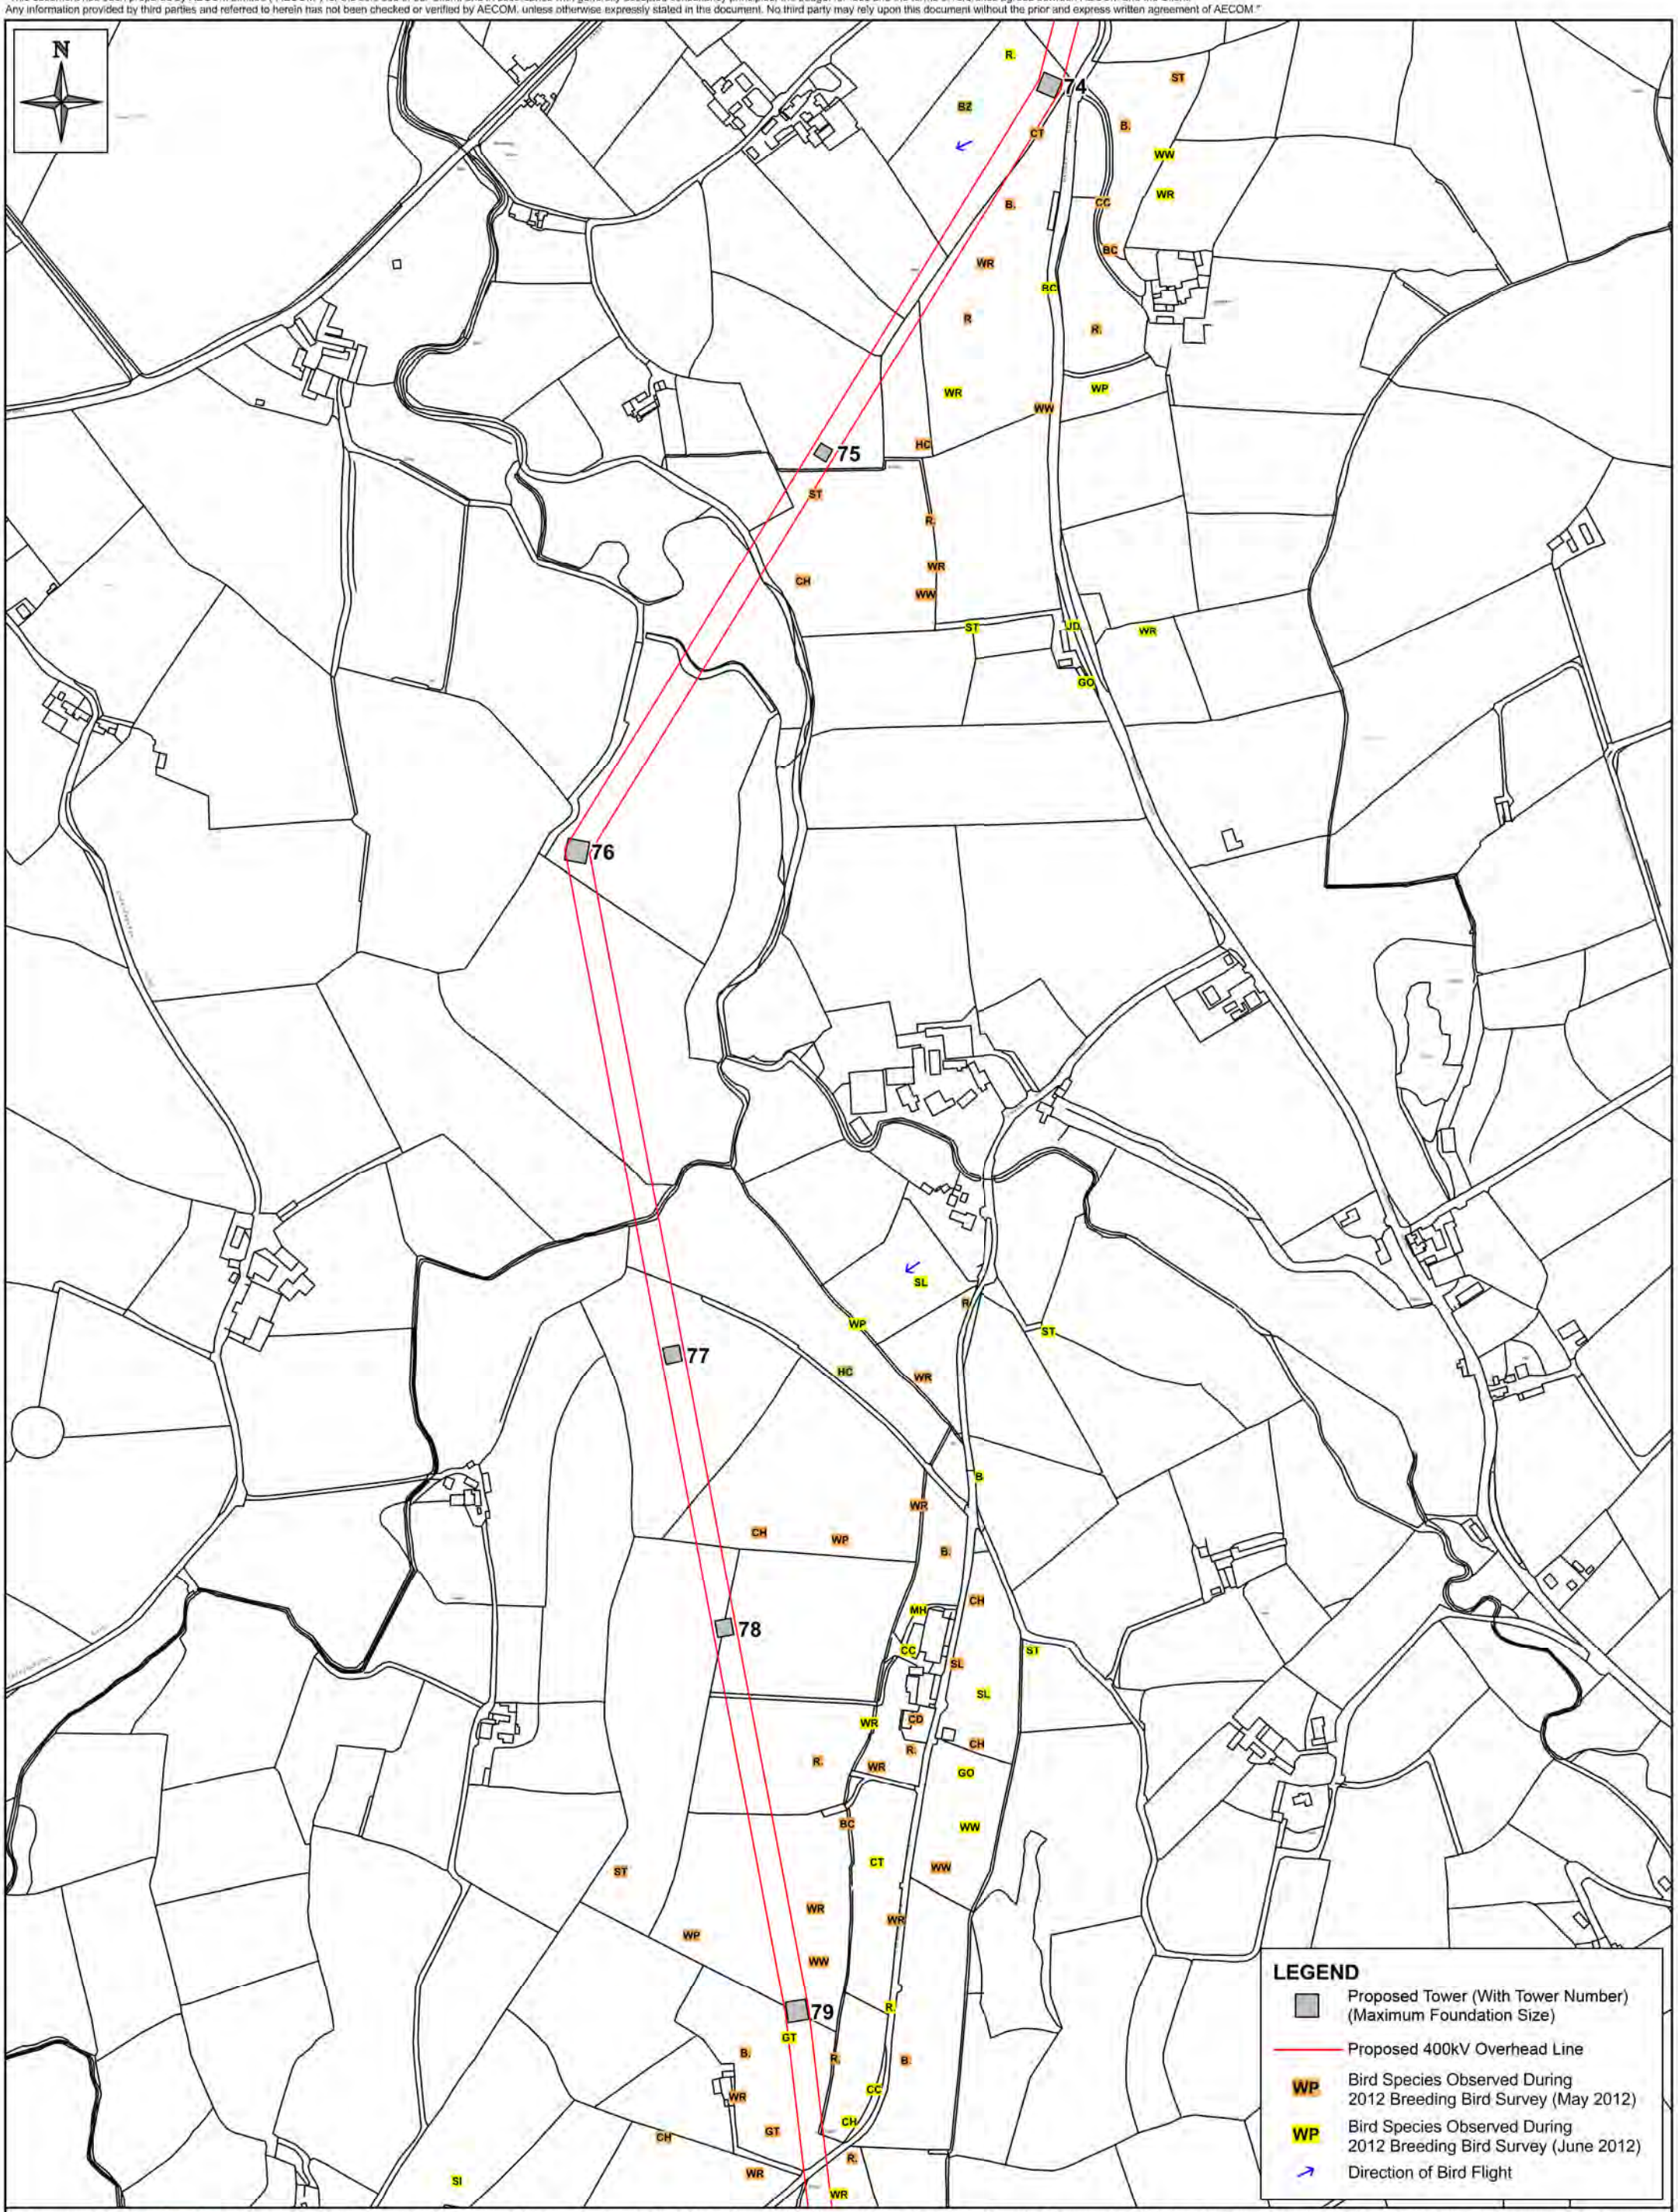

This material is based upon Crown Copyright and is reproduced with the permission of Land & Property Services under delegated authority from the Controller of Her Majesty's Stationery Office, © Crown Copyright & database rights FLA213. Unauthorised reproduction infringes © Crown Copyright and may lead to prosecution or civil proceedings.

Client: Northern Ireland Electricity

Project: TYRONE TO CAVAN INTERCONNECTOR CONSOLIDATED ES

Title: FIGURE 10.42: BREEDING BIRD SURVEY 2012 (MAP 13 OF 19)

AECOM
9th Floor
The Clarence West Building
2 Clarence Street West
BELFAST, BT2 7GP
Tel: +44 (0) 28 9060 7200
Fax: +44 (0) 28 9060 7399
www.aecom.com

Design: GB	Drawn: JM
Chk'd: FL	App'd: FL
Date: 31/05/2013	Scale: 1:5000 @ A3
No: 60032220/3528/10.42	

"This document has been prepared by AECOM Limited ("AECOM") for the sole use of our Client, and in accordance with generally accepted consultancy principles, the budget for fees and the terms of reference agreed between AECOM and the Client.
Any information provided by third parties and referred to herein has not been checked or verified by AECOM, unless otherwise expressly stated in the document. No third party may rely upon this document without the prior and express written agreement of AECOM."

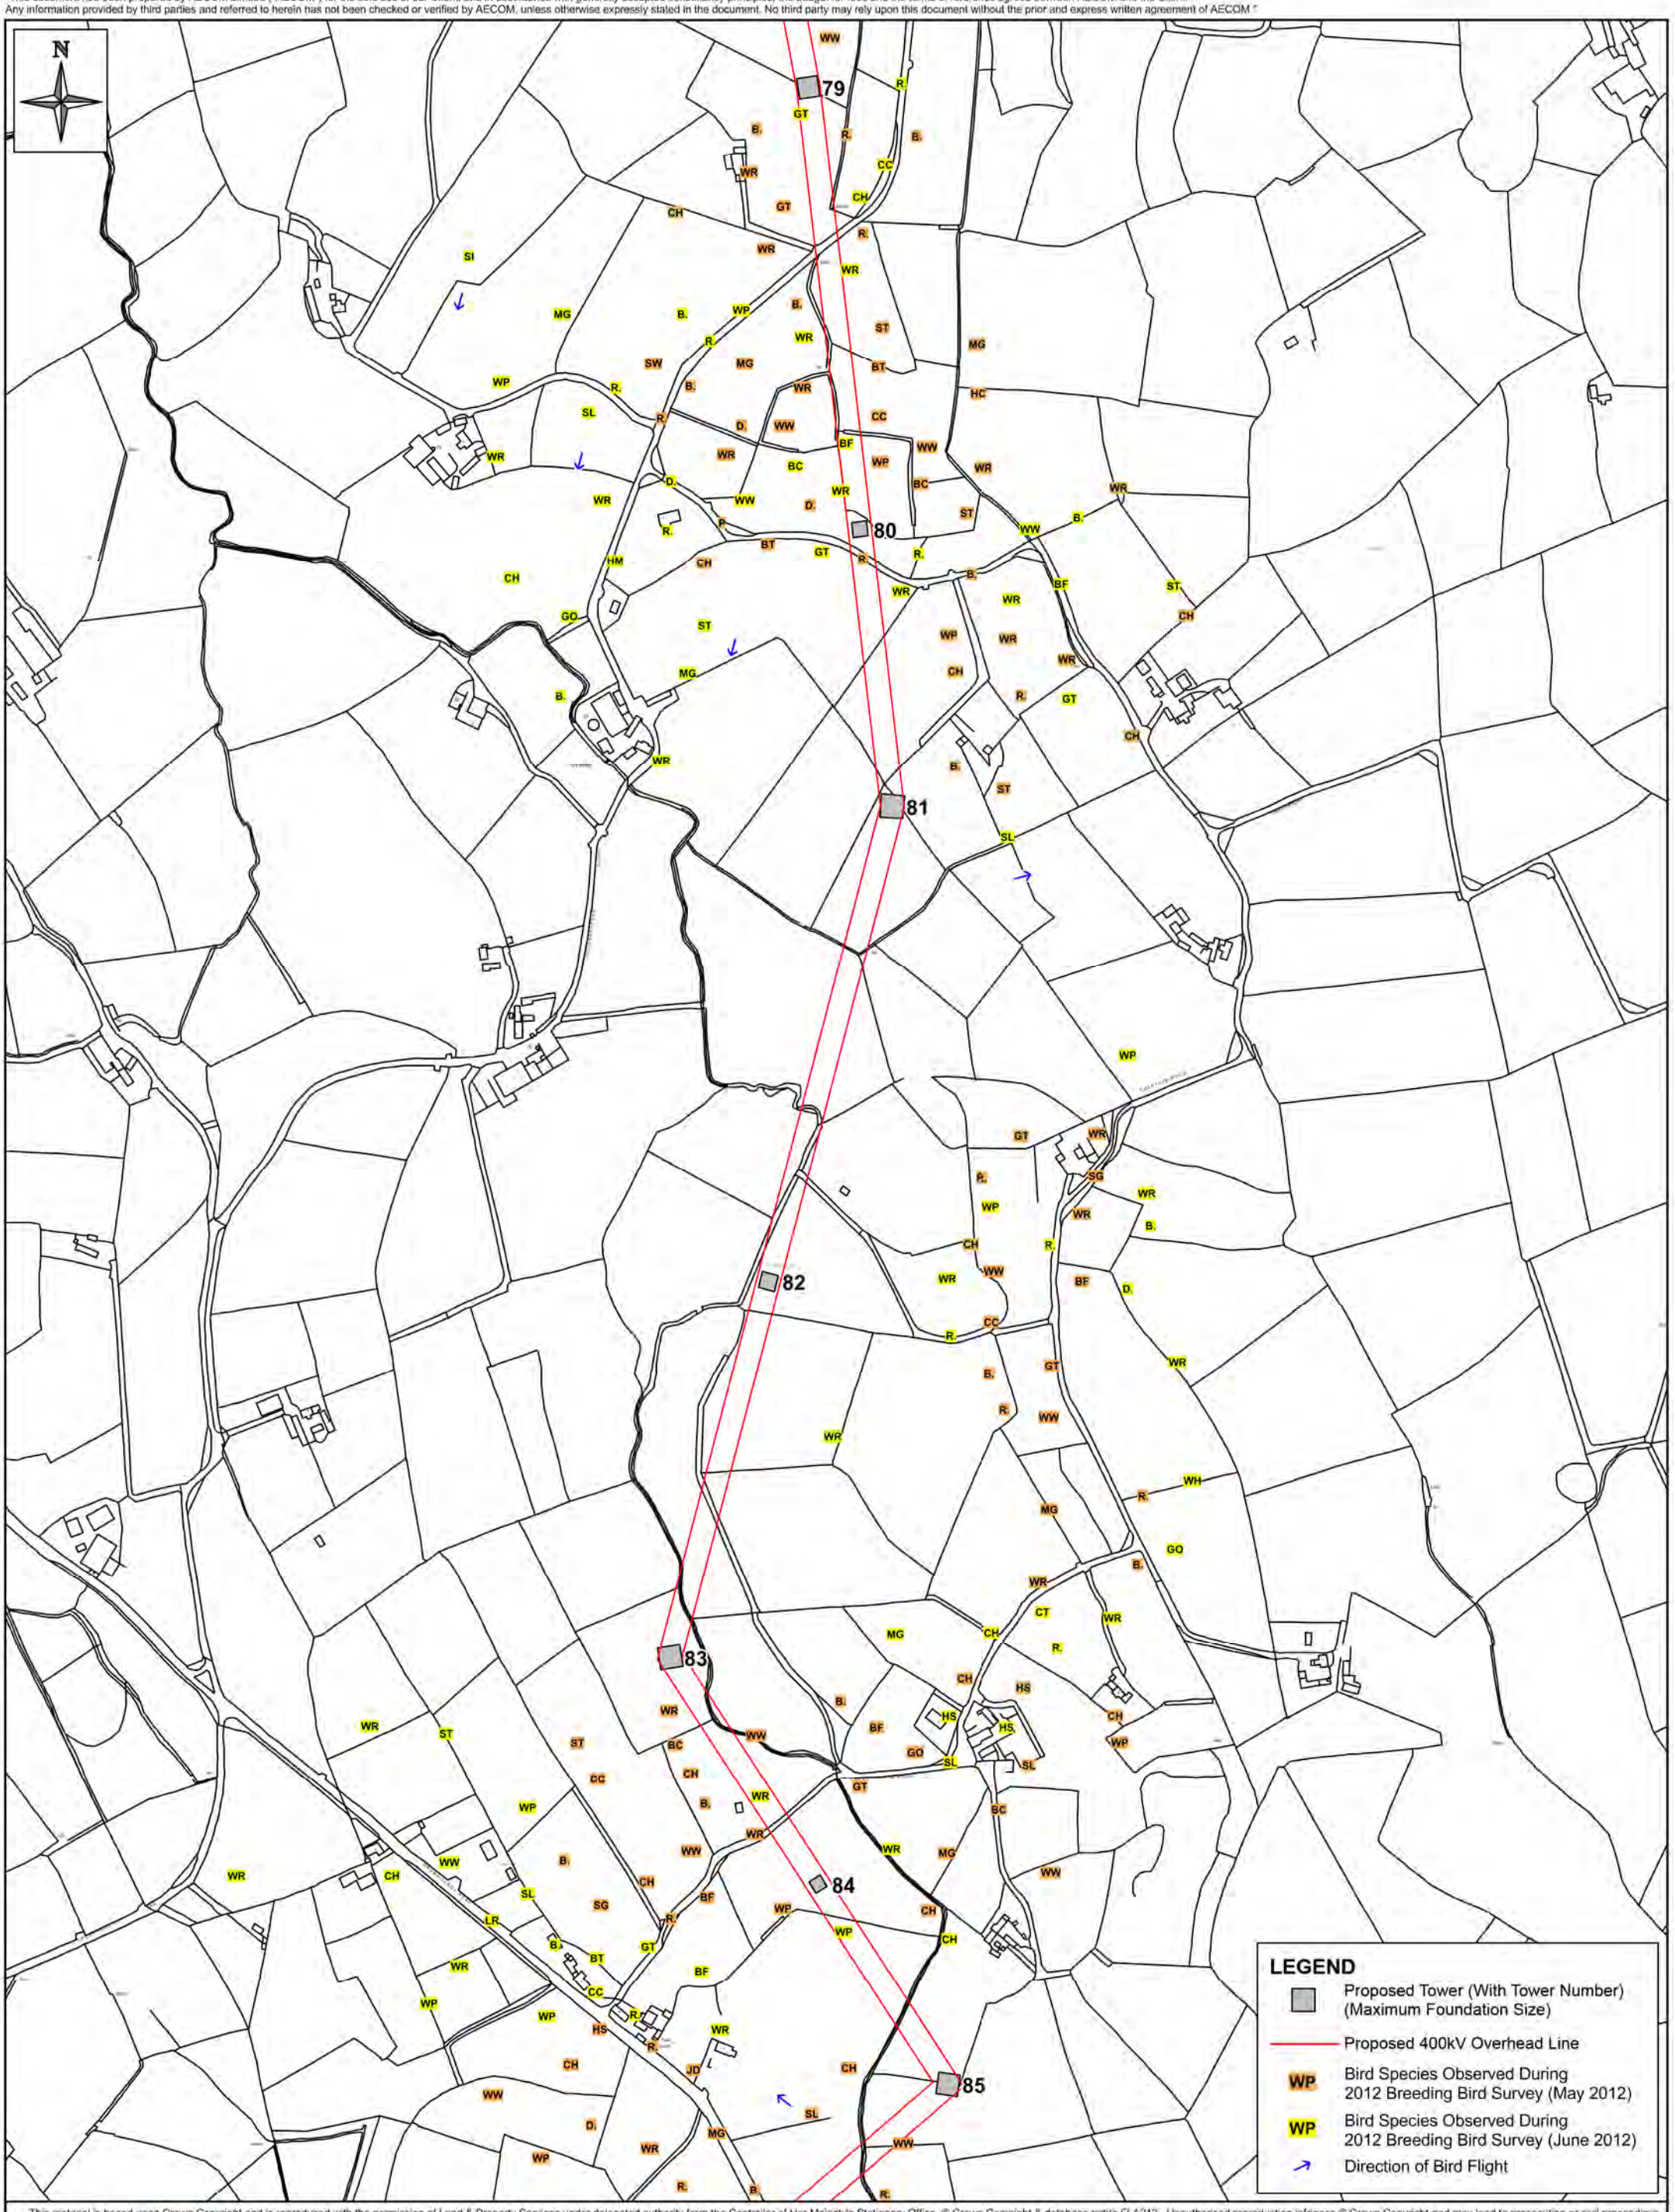

This material is based upon Crown Copyright and is reproduced with the permission of Land & Property Services under delegated authority from the Controller of Her Majesty's Stationery Office, © Crown Copyright & database rights FLA213. Unauthorised reproduction infringes © Crown Copyright and may lead to prosecution or civil proceedings.

Client: Northern Ireland Electricity

Project: TYRONE TO CAVAN INTERCONNECTOR CONSOLIDATED ES

Title: FIGURE 10.43: BREEDING BIRD SURVEY 2012 (MAP 14 OF 19)

AECOM
9th Floor
The Clarence West Building
2 Clarence Street West
BELFAST, BT2 7GP
Tel: +44 (0) 28 9060 7200
Fax: +44 (0) 28 9060 7399
www.aecom.com

Design: GB	Drawn: JM
Chk'd: FL	App'd: FL
Date: 31/05/2013	Scale: 1:5000 @ A3
No: 60032220/3528/10.43	

"This document has been prepared by AECOM Limited ("AECOM") for the sole use of our Client, and in accordance with generally accepted consultancy principles, the budget for fees and the terms of reference agreed between AECOM and the Client.
Any information provided by third parties and referred to herein has not been checked or verified by AECOM, unless otherwise expressly stated in the document. No third party may rely upon this document without the prior and express written agreement of AECOM."

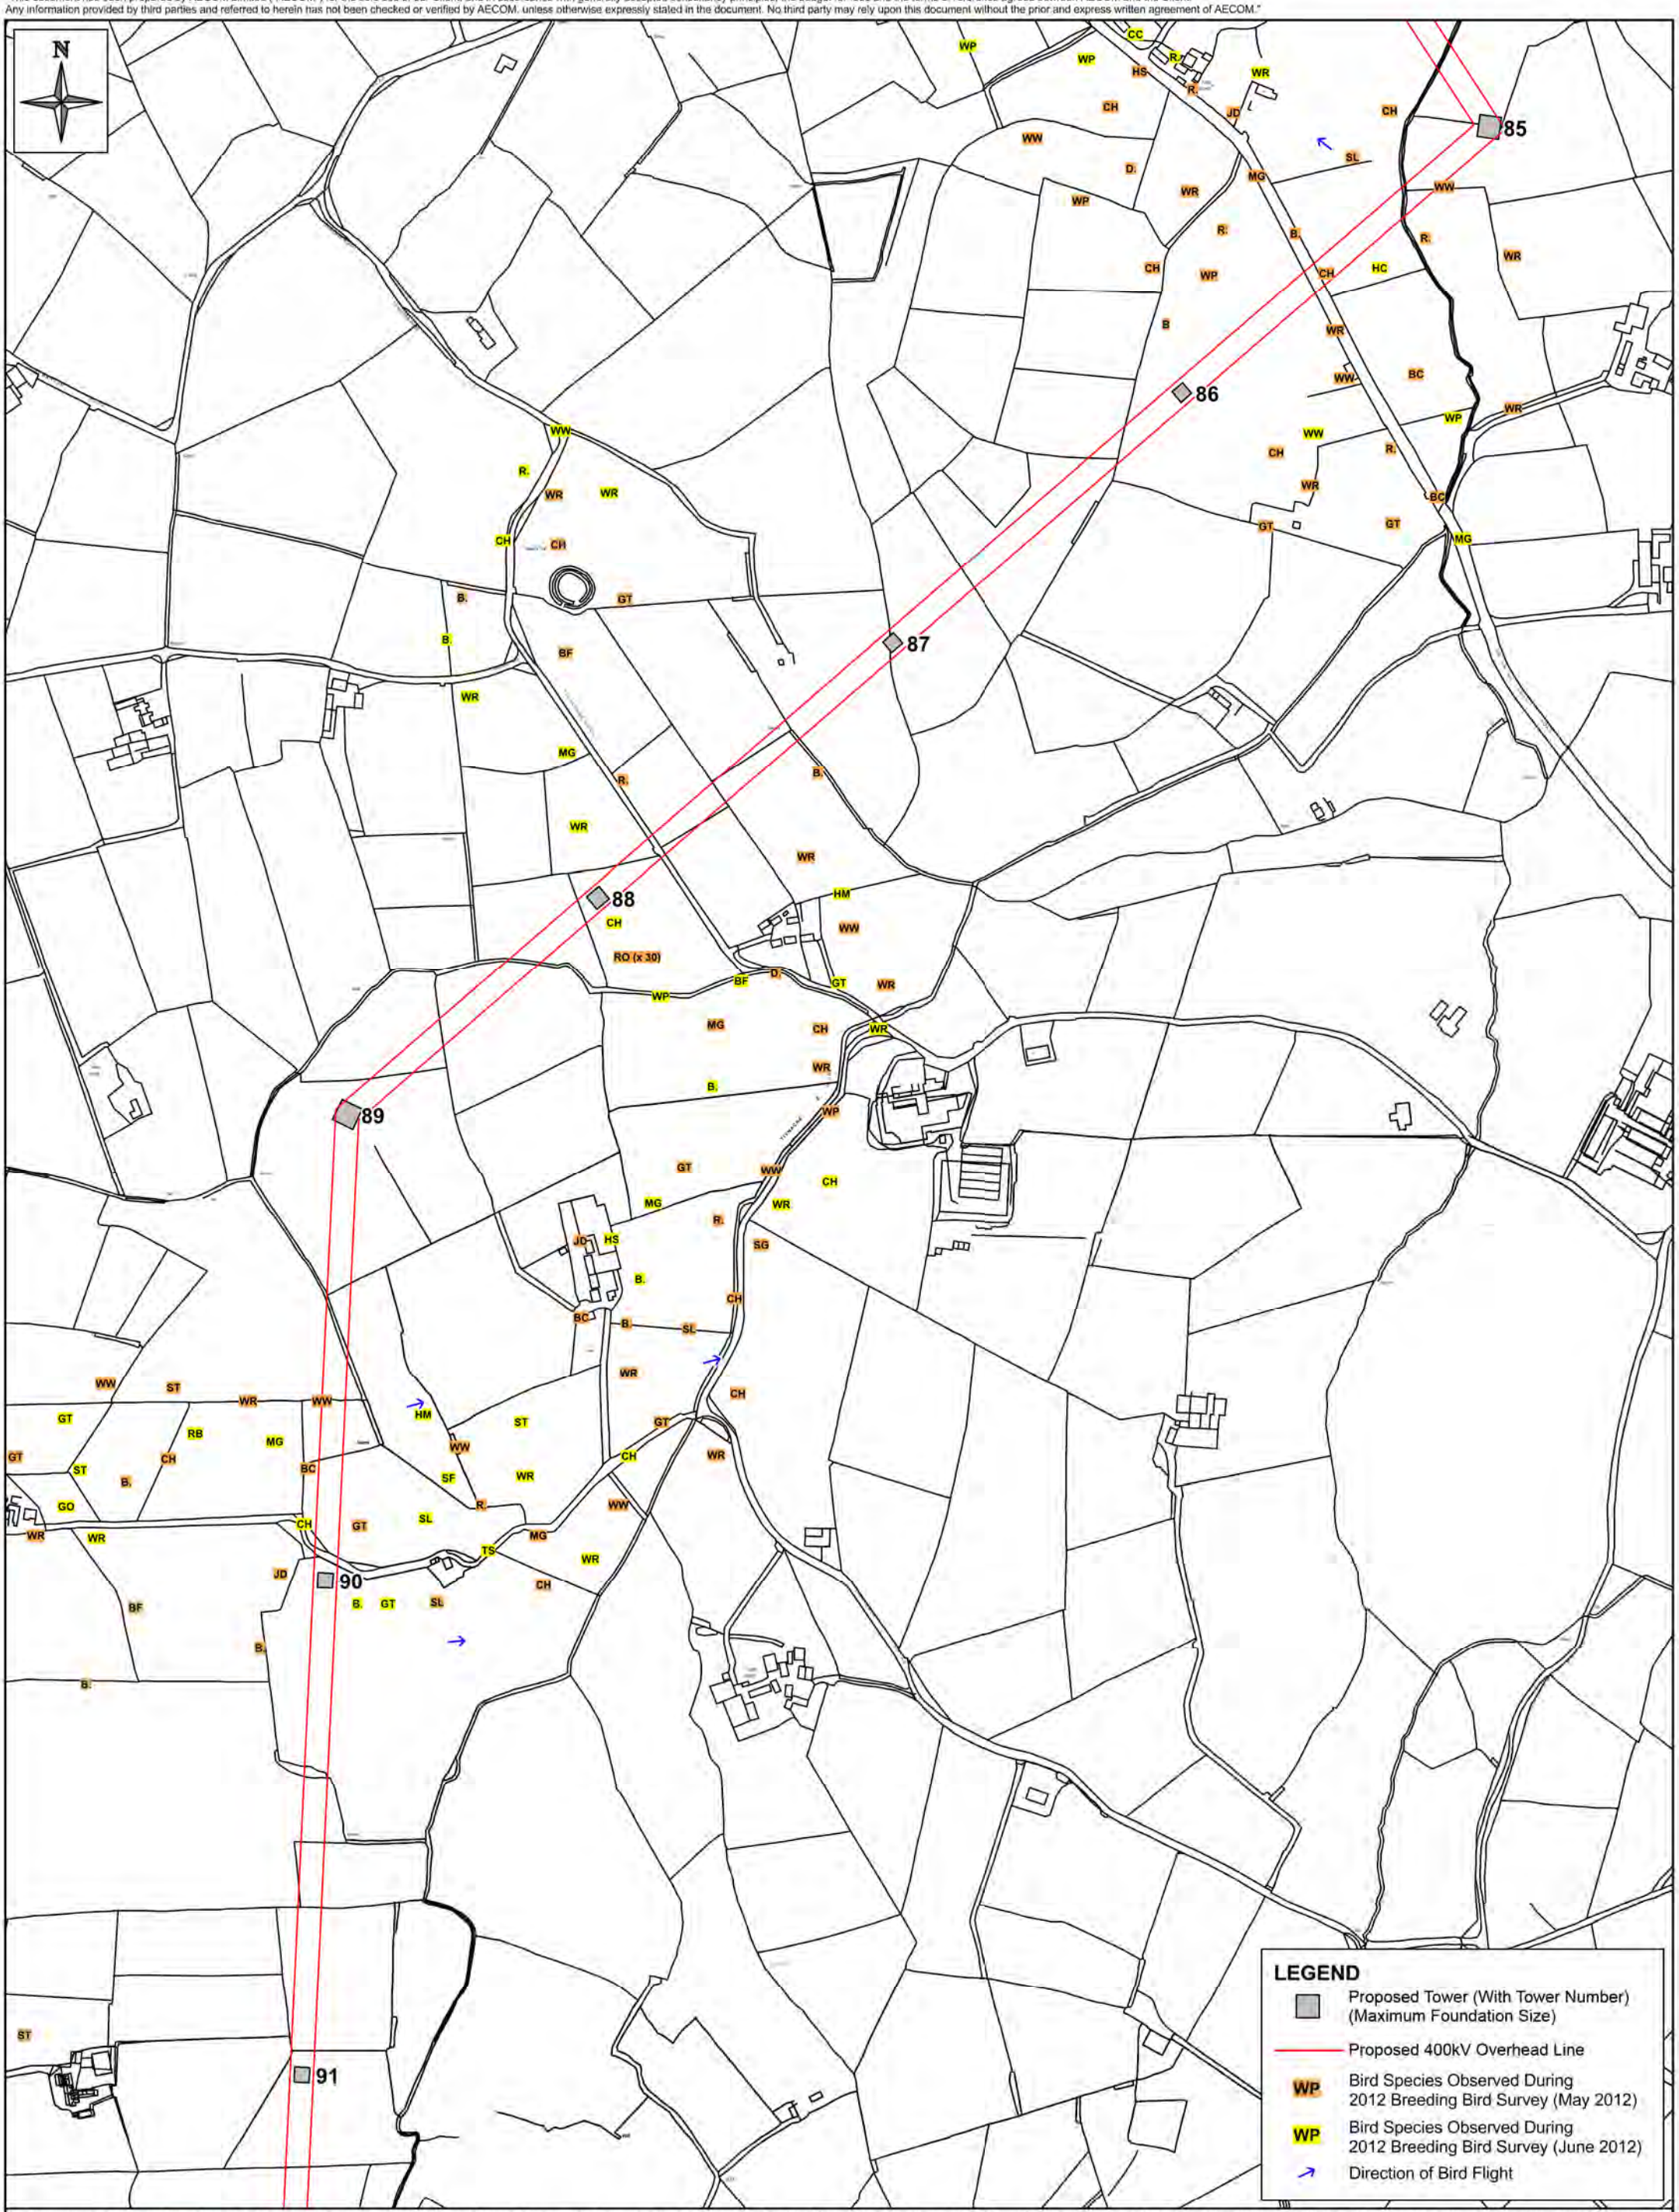

This material is based upon Crown Copyright and is reproduced with the permission of Land & Property Services under delegated authority from the Controller of Her Majesty's Stationery Office, © Crown Copyright & database rights FLA213. Unauthorised reproduction infringes © Crown Copyright and may lead to prosecution or civil proceedings.

Client: Northern Ireland Electricity

Project: TYRONE TO CAVAN INTERCONNECTOR CONSOLIDATED ES

Title: FIGURE 10.44: BREEDING BIRD SURVEY 2012 (MAP 15 OF 19)

AECOM
9th Floor
The Clarence West Building
2 Clarence Street West
BELFAST, BT2 7GP
Tel: +44 (0) 28 9060 7200
Fax: +44 (0) 28 9060 7399
www.aecom.com

Design: GB	Drawn: JM
Chk'd: FL	App'd: FL
Date: 31/05/2013	Scale: 1:5000 @ A3
No: 60032220/3528/10.44	

"This document has been prepared by AECOM Limited ("AECOM") for the sole use of our Client, and in accordance with generally accepted consultancy principles, the budget for fees and the terms of reference agreed between AECOM and the Client.
Any information provided by third parties and referred to herein has not been checked or verified by AECOM, unless otherwise expressly stated in the document. No third party may rely upon this document without the prior and express written agreement of AECOM."

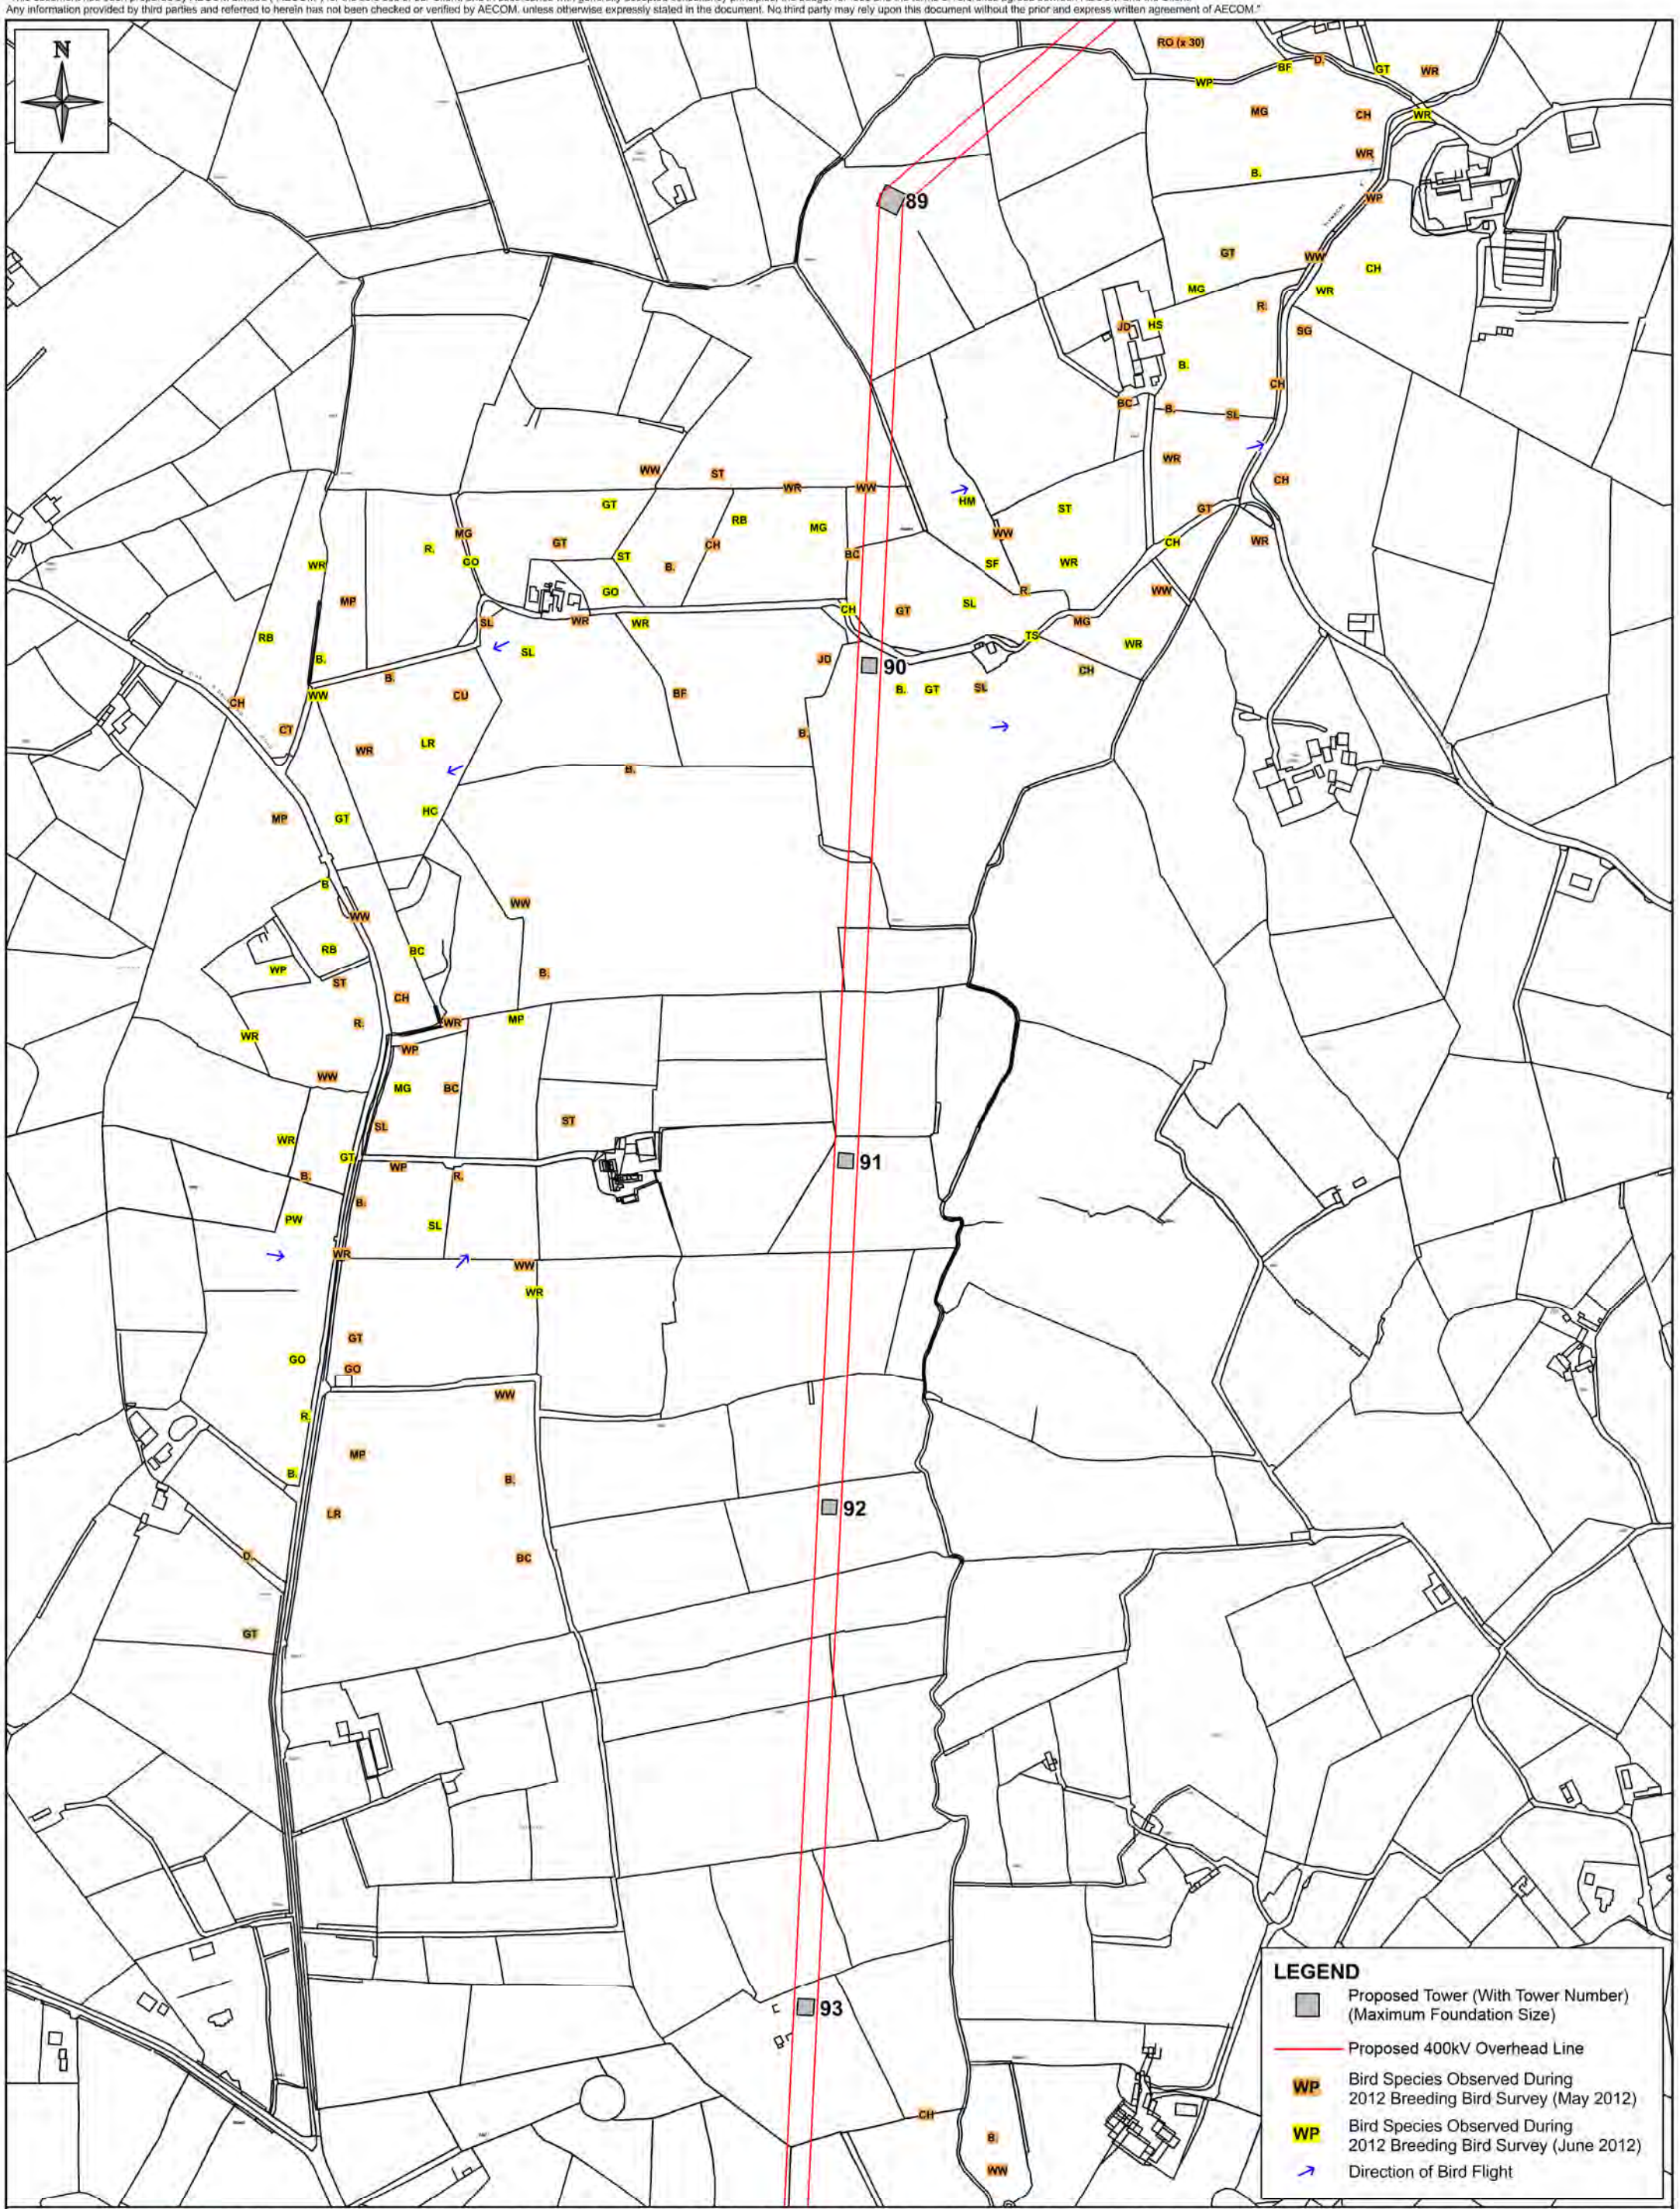

This material is based upon Crown Copyright and is reproduced with the permission of Land & Property Services under delegated authority from the Controller of Her Majesty's Stationery Office, © Crown Copyright & database rights FLA213. Unauthorised reproduction infringes © Crown Copyright and may lead to prosecution or civil proceedings.

Client: Northern Ireland Electricity

Project: TYRONE TO CAVAN INTERCONNECTOR CONSOLIDATED ES

Title: FIGURE 10.45: BREEDING BIRD SURVEY 2012 (MAP 16 OF 19)

AECOM
9th Floor
The Clarence West Building
2 Clarence Street West
BELFAST, BT2 7GP
Tel: +44 (0) 28 9060 7200
Fax: +44 (0) 28 9060 7399
www.aecom.com

Design: GB	Drawn: JM
Chk'd: FL	App'd: FL
Date: 31/05/2013	Scale: 1:5000 @ A3
No: 60032220/3528/10.45	

"This document has been prepared by AECOM Limited ("AECOM") for the sole use of our Client, and in accordance with generally accepted consultancy principles, the budget for fees and the terms of reference agreed between AECOM and the Client.
Any information provided by third parties and referred to herein has not been checked or verified by AECOM, unless otherwise expressly stated in the document. No third party may rely upon this document without the prior and express written agreement of AECOM."

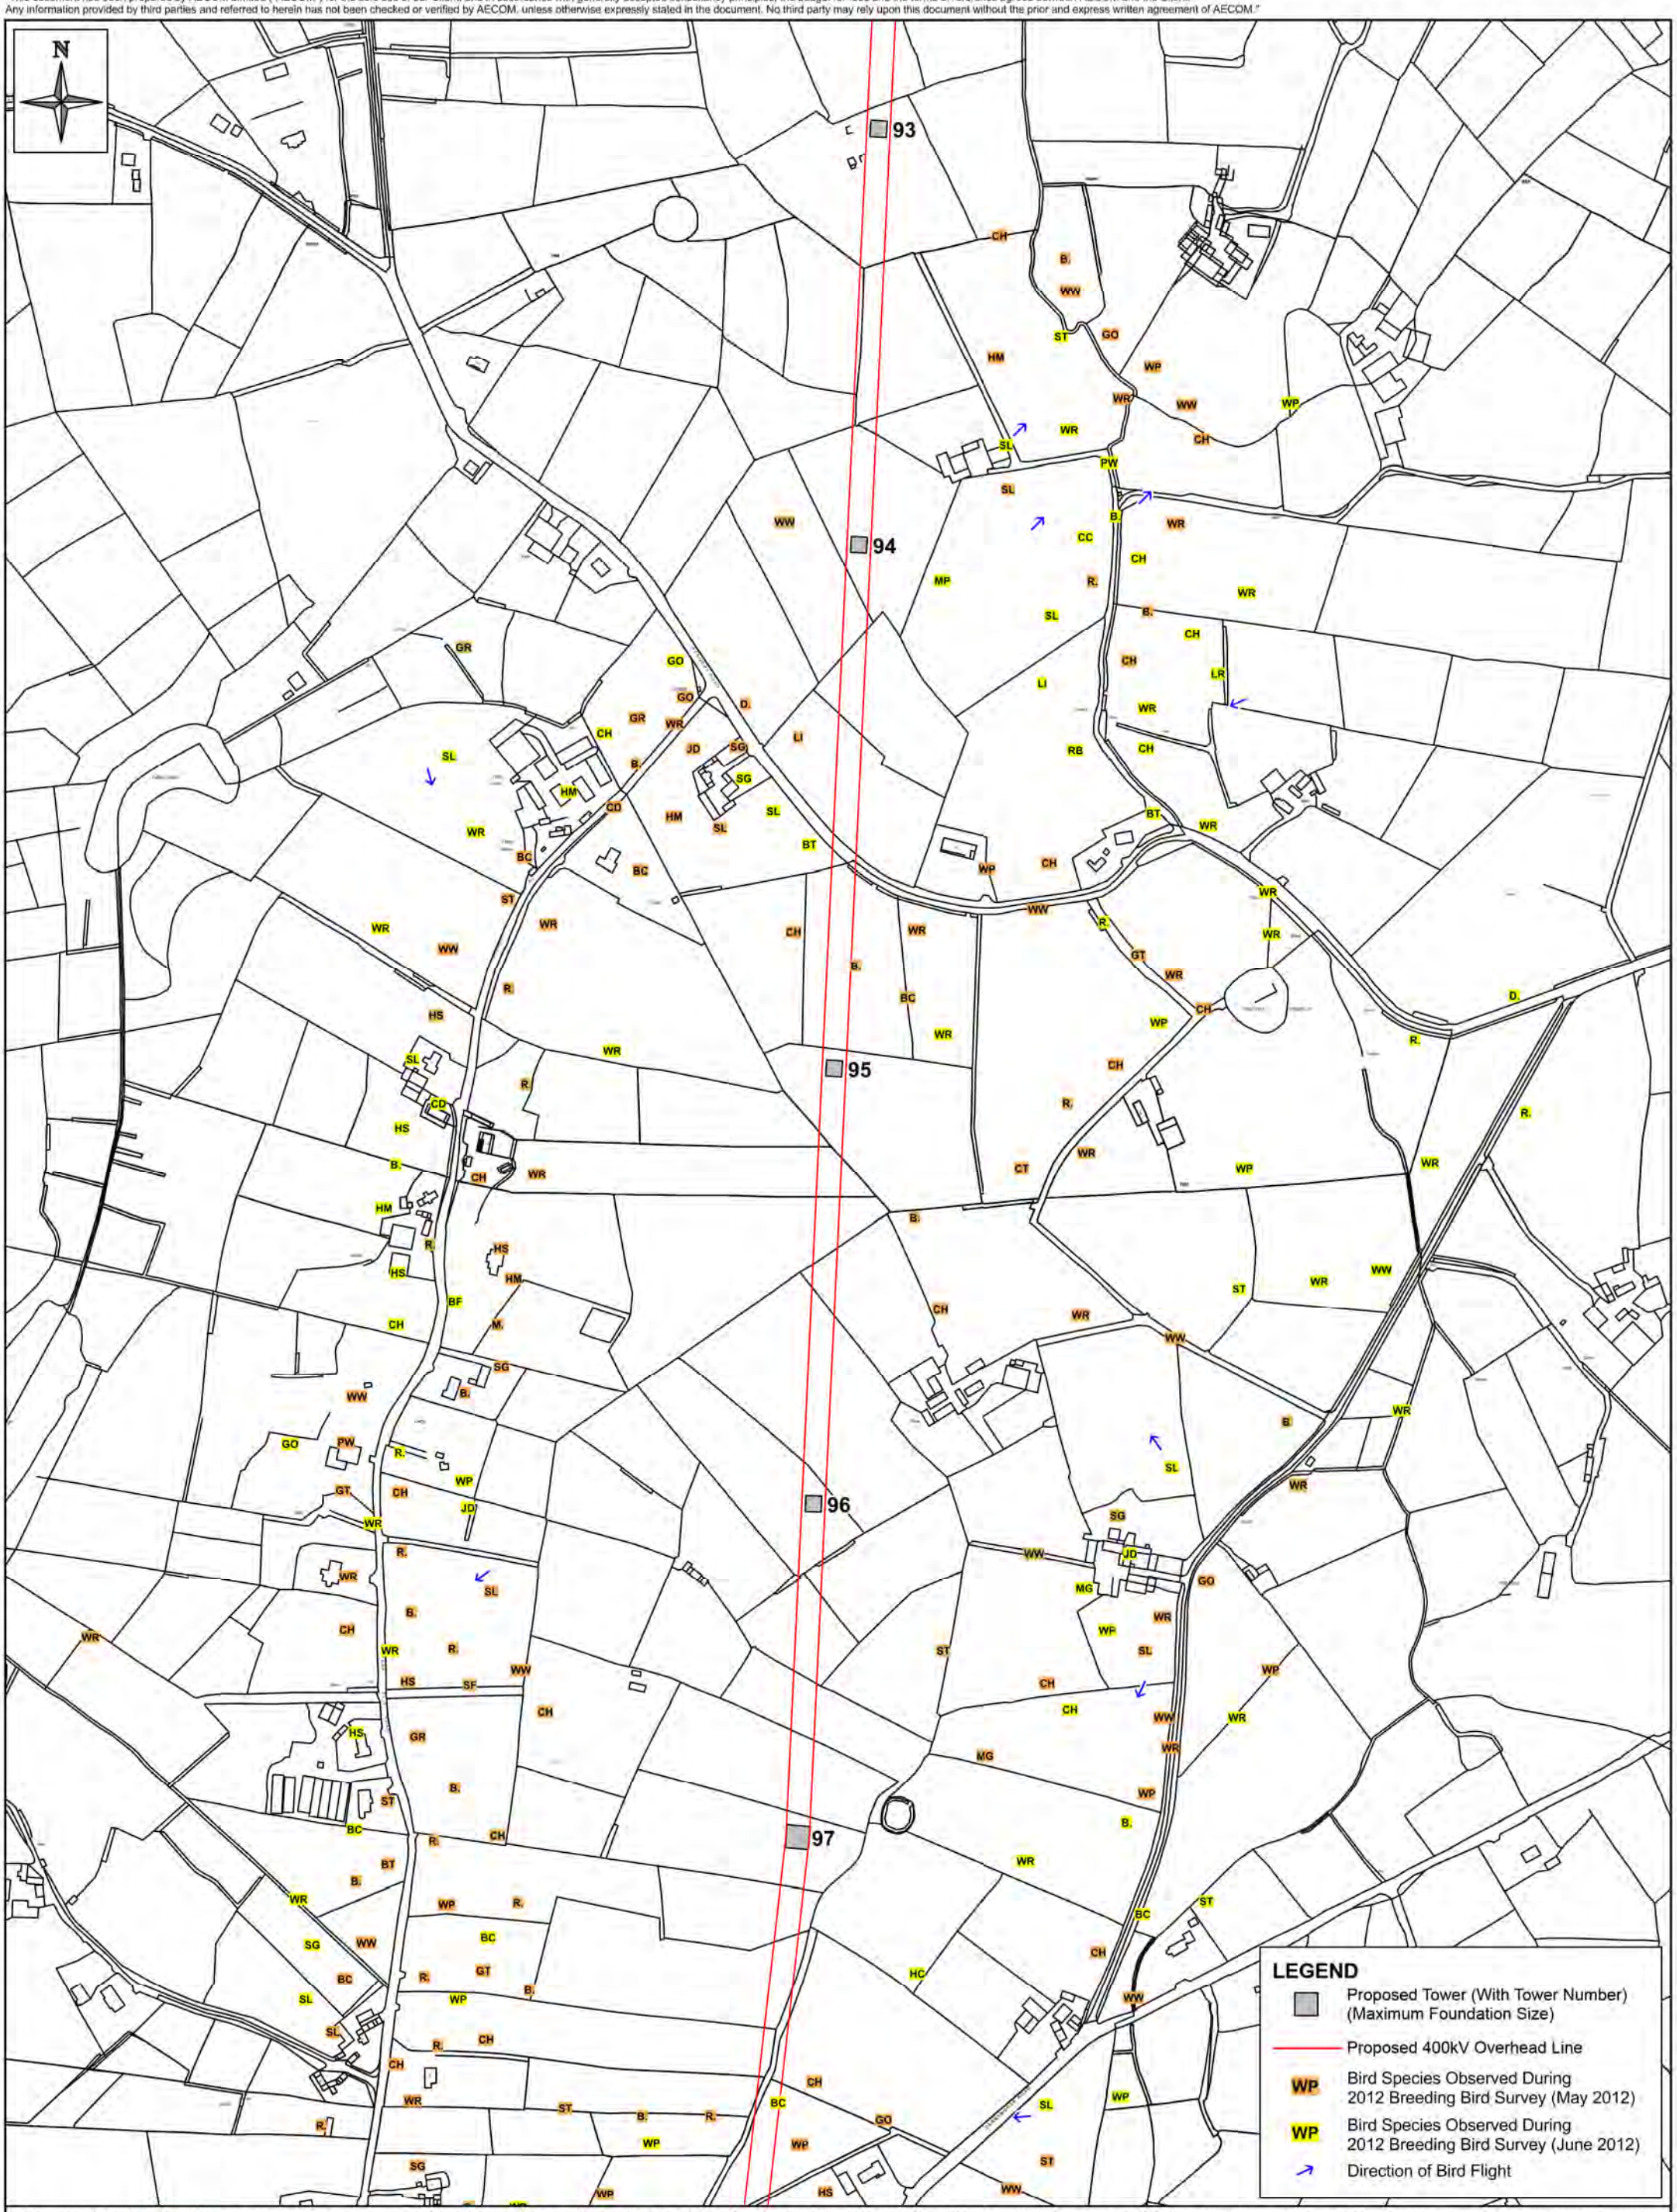

This material is based upon Crown Copyright and is reproduced with the permission of Land & Property Services under delegated authority from the Controller of Her Majesty's Stationery Office, © Crown Copyright & database rights FLA213. Unauthorised reproduction infringes © Crown Copyright and may lead to prosecution or civil proceedings.

Client: Northern Ireland Electricity

Project: TYRONE TO CAVAN INTERCONNECTOR CONSOLIDATED ES

Title: FIGURE 10.46: BREEDING BIRD SURVEY 2012 (MAP 17 OF 19)

AECOM
9th Floor
The Clarence West Building
2 Clarence Street West
BELFAST, BT2 7GP
Tel: +44 (0) 28 9060 7200
Fax: +44 (0) 28 9060 7399
www.aecom.com

Design: GB	Drawn: JM
Chk'd: FL	App'd: FL
Date: 31/05/2013	Scale: 1:5000 @ A3
No: 60032220/3528/10.46	

"This document has been prepared by AECOM Limited ("AECOM") for the sole use of our Client, and in accordance with generally accepted consultancy principles, the budget for fees and the terms of reference agreed between AECOM and the Client.
Any information provided by third parties and referred to herein has not been checked or verified by AECOM, unless otherwise expressly stated in the document. No third party may rely upon this document without the prior and express written agreement of AECOM."

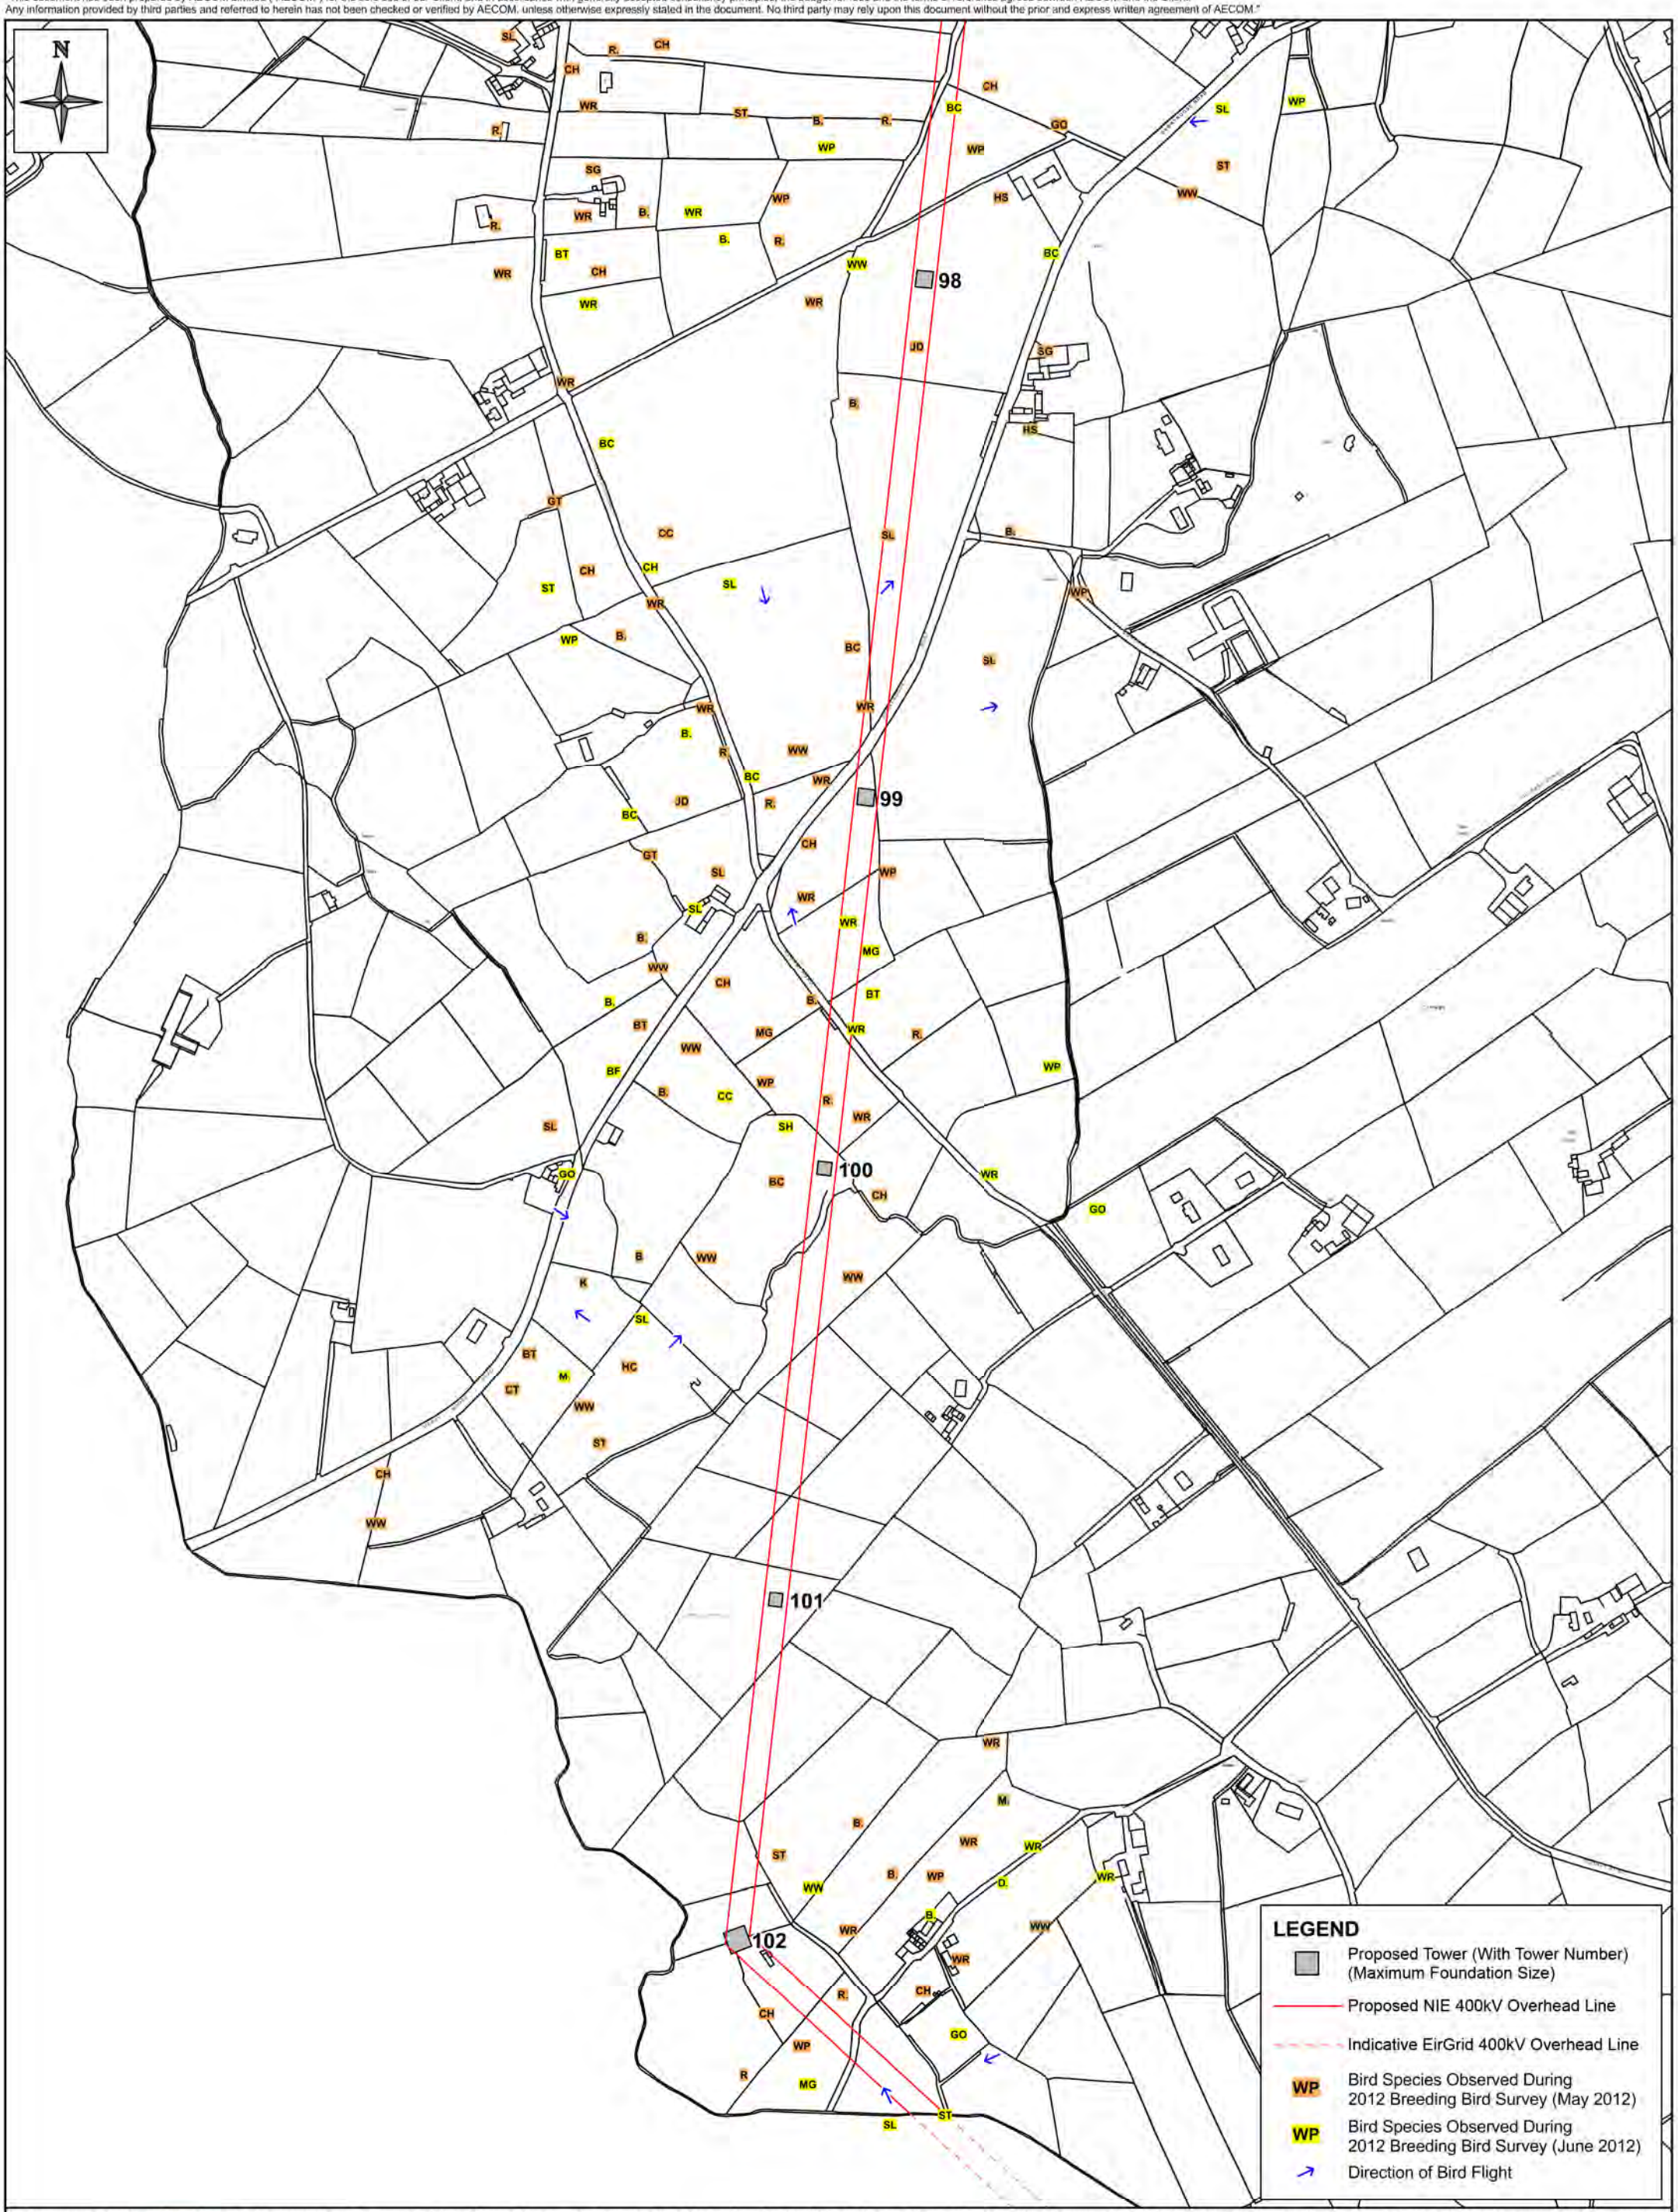

This material is based upon Crown Copyright and is reproduced with the permission of Land & Property Services under delegated authority from the Controller of Her Majesty's Stationery Office, © Crown Copyright & database rights FLA213. Unauthorised reproduction infringes © Crown Copyright and may lead to prosecution or civil proceedings.

Client: Northern Ireland Electricity	Title: FIGURE 10.47: BREEDING BIRD SURVEY 2012 (MAP 18 OF 19)	AECOM	Design: GB / Drawn: JM
Project: TYRONE TO CAVAN INTERCONNECTOR CONSOLIDATED ES		9th Floor, The Clarence West Building, 2 Clarence Street West, BELFAST, BT2 7GP	Chk'd: FL / App'd: FL
		Tel: +44 (0) 28 9060 7200, Fax: +44 (0) 28 9060 7399, www.aecom.com	Date: 31/05/2013 / Scale: 1:5000 @ A3
			No: 60032220/3528/10.47

"This document has been prepared by AECOM Limited ("AECOM") for the sole use of our Client, and in accordance with generally accepted consultancy principles, the budget for fees and the terms of reference agreed between AECOM and the Client.
Any information provided by third parties and referred to herein has not been checked or verified by AECOM, unless otherwise expressly stated in the document. No third party may rely upon this document without the prior and express written agreement of AECOM."

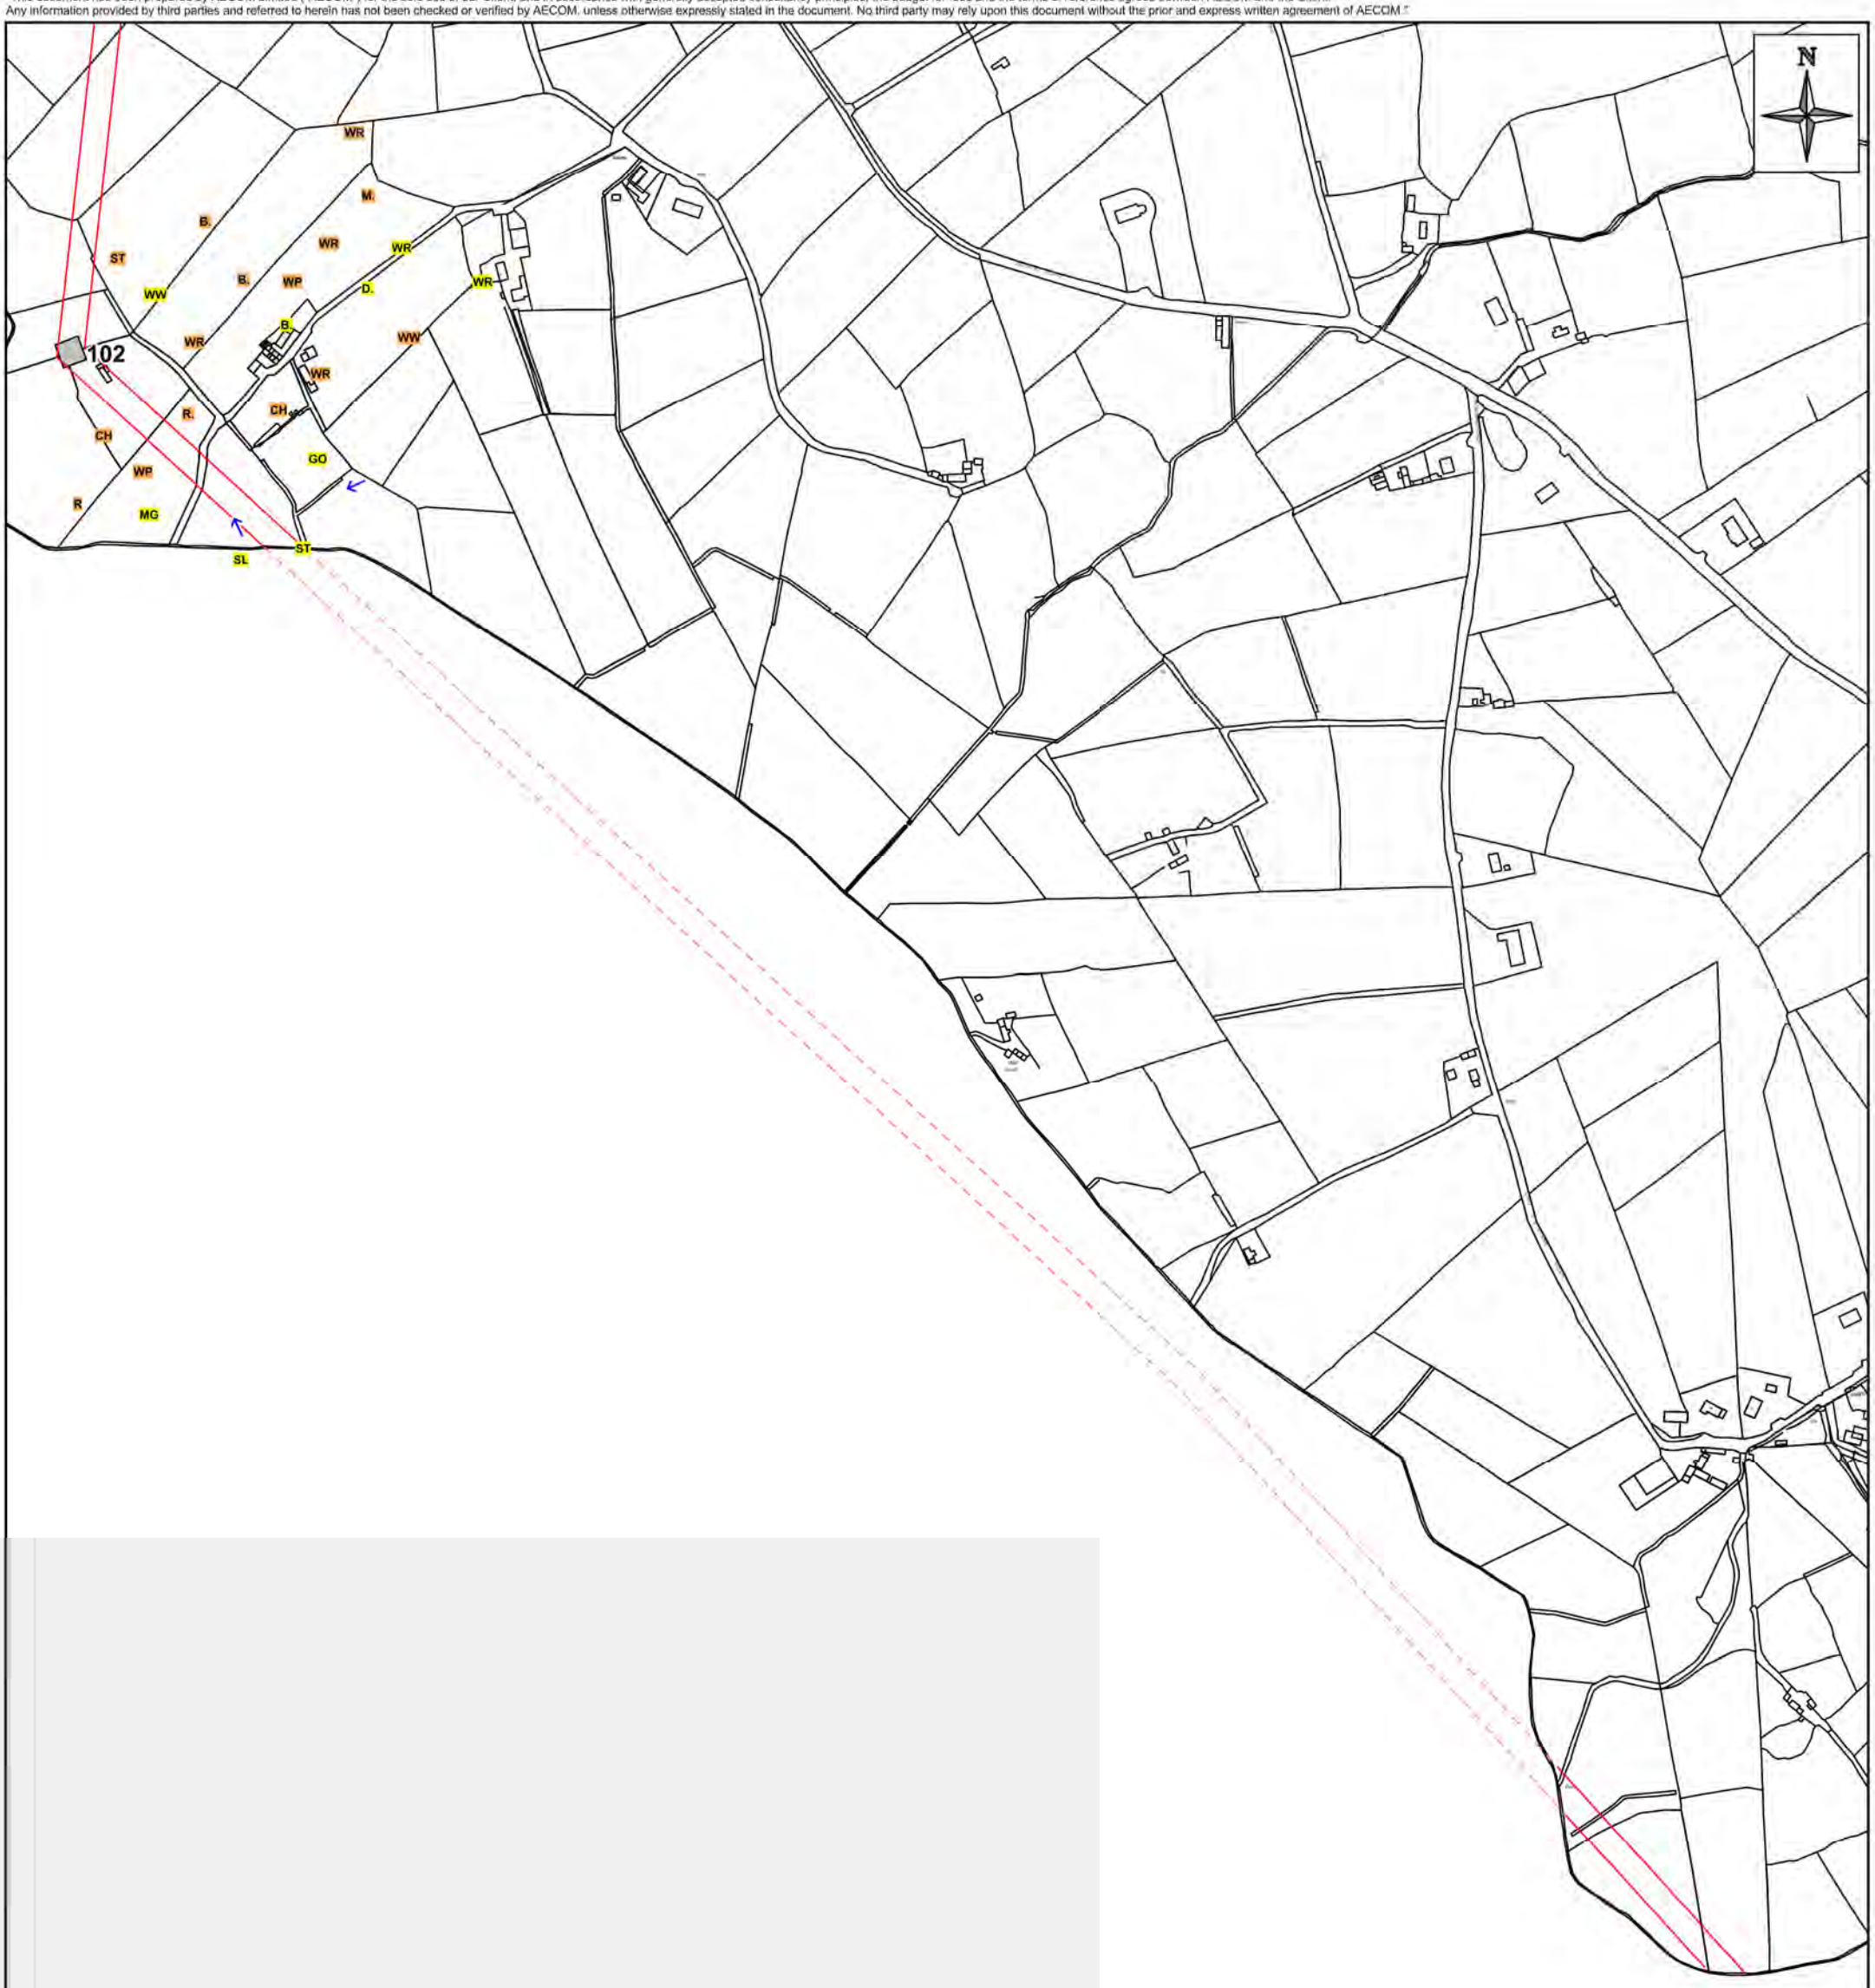

LEGEND

- Proposed Tower (With Tower Number) (Maximum Foundation Size)
- Proposed NIE 400kV Overhead Line
- Indicative EirGrid 400kV Overhead Line
- WP — Bird Species Observed During 2012 Breeding Bird Survey (May 2012)
- WP — Bird Species Observed During 2012 Breeding Bird Survey (June 2012)
- Direction of Bird Flight

This material is based upon Crown Copyright and is reproduced with the permission of Land & Property Services under delegated authority from the Controller of Her Majesty's Stationery Office, © Crown Copyright & database rights FLA213. Unauthorised reproduction infringes © Crown Copyright and may lead to prosecution or civil proceedings.

Client: Northern Ireland Electricity

Project: TYRONE TO CAVAN INTERCONNECTOR CONSOLIDATED ES

Title: FIGURE 10.48: BREEDING BIRD SURVEY 2012 (MAP 19 OF 19)

AECOM
9th Floor
The Clarence West Building
2 Clarence Street West
BELFAST, BT2 7GP
Tel: +44 (0) 28 9060 7200
Fax: +44 (0) 28 9060 7399
www.aecom.com

Design: GB	Drawn: JM
Chk'd: FL	App'd: FL
Date: 31/05/2013	Scale: 1:5000 @ A3
No: 60032220/3528/10.48	