"This document has been prepared by AECOM Limited ("AECOM") for the sole use of our Client, and in accordance with generally accepted consultancy principles, the budget for fees and the terms of reference agreed between AECOM and the Client.
Any information provided by third parties and referred to herein has not been checked or verified by AECOM, unless otherwise expressly stated in the document. No third party may rely upon this document without the prior and express written agreement of AECOM."

N

TREW
SEYLORAN
DÖRTREA
LISTAMEY
GRANGE
CLONTEEVY
TURLEENAN
LISROAN
DRUMANEY
CLONBEG
DRUMGRANNON
DRUMGANT
CLONMORE
River Blackwater

1083
1036
1082
1060
1062
004
003
001
1061
006
005
1064
002
007

1 2 3 4 5 6 7

SHEET 2

This material is based upon Crown Copyright and is reproduced with the permission of Land & Property Services under delegated authority from the Controller of Her Majesty's Stationery Office, © Crown Copyright & database rights FLA213. Unauthorised reproduction infringes © Crown Copyright and may lead to prosecution or civil proceedings.

LEGEND

- Proposed Substation Site
- Proposed Tower (With Tower Number) (Max. Foundation Size)
- Proposed 400kV Overhead Line
- Farmyard
- Affected Agricultural Land Parcel
- 60m Buffer From Proposed OHL Centreline

Client: Northern Ireland Electricity

Project: TYRONE TO CAVAN INTERCONNECTOR CONSOLIDATED ES

Title: FIGURE 14.10: AFFECTED AGRICULTURAL LAND PARCELS (SHEET 1 OF 10)

AECOM
9th Floor
The Clarence West Building
2 Clarence Street West
BELFAST, BT2 7GP
Tel: +44 (0) 28 9060 7200
Fax: +44 (0) 28 9060 7399
www.aecom.com

Design:	CC	Drawn:	GB
Chk'd:	FL	App'd:	FL
Date:	24/05/2013	Scale:	1:10,000 @ A3

No: 60032220/3528/14.10/1

"This document has been prepared by AECOM Limited ("AECOM") for the sole use of our Client, and in accordance with generally accepted consultancy principles, the budget for fees and the terms of reference agreed between AECOM and the Client.
Any information provided by third parties and referred to herein has not been checked or verified by AECOM, unless otherwise expressly stated in the document. No third party may rely upon this document without the prior and express written agreement of AECOM."

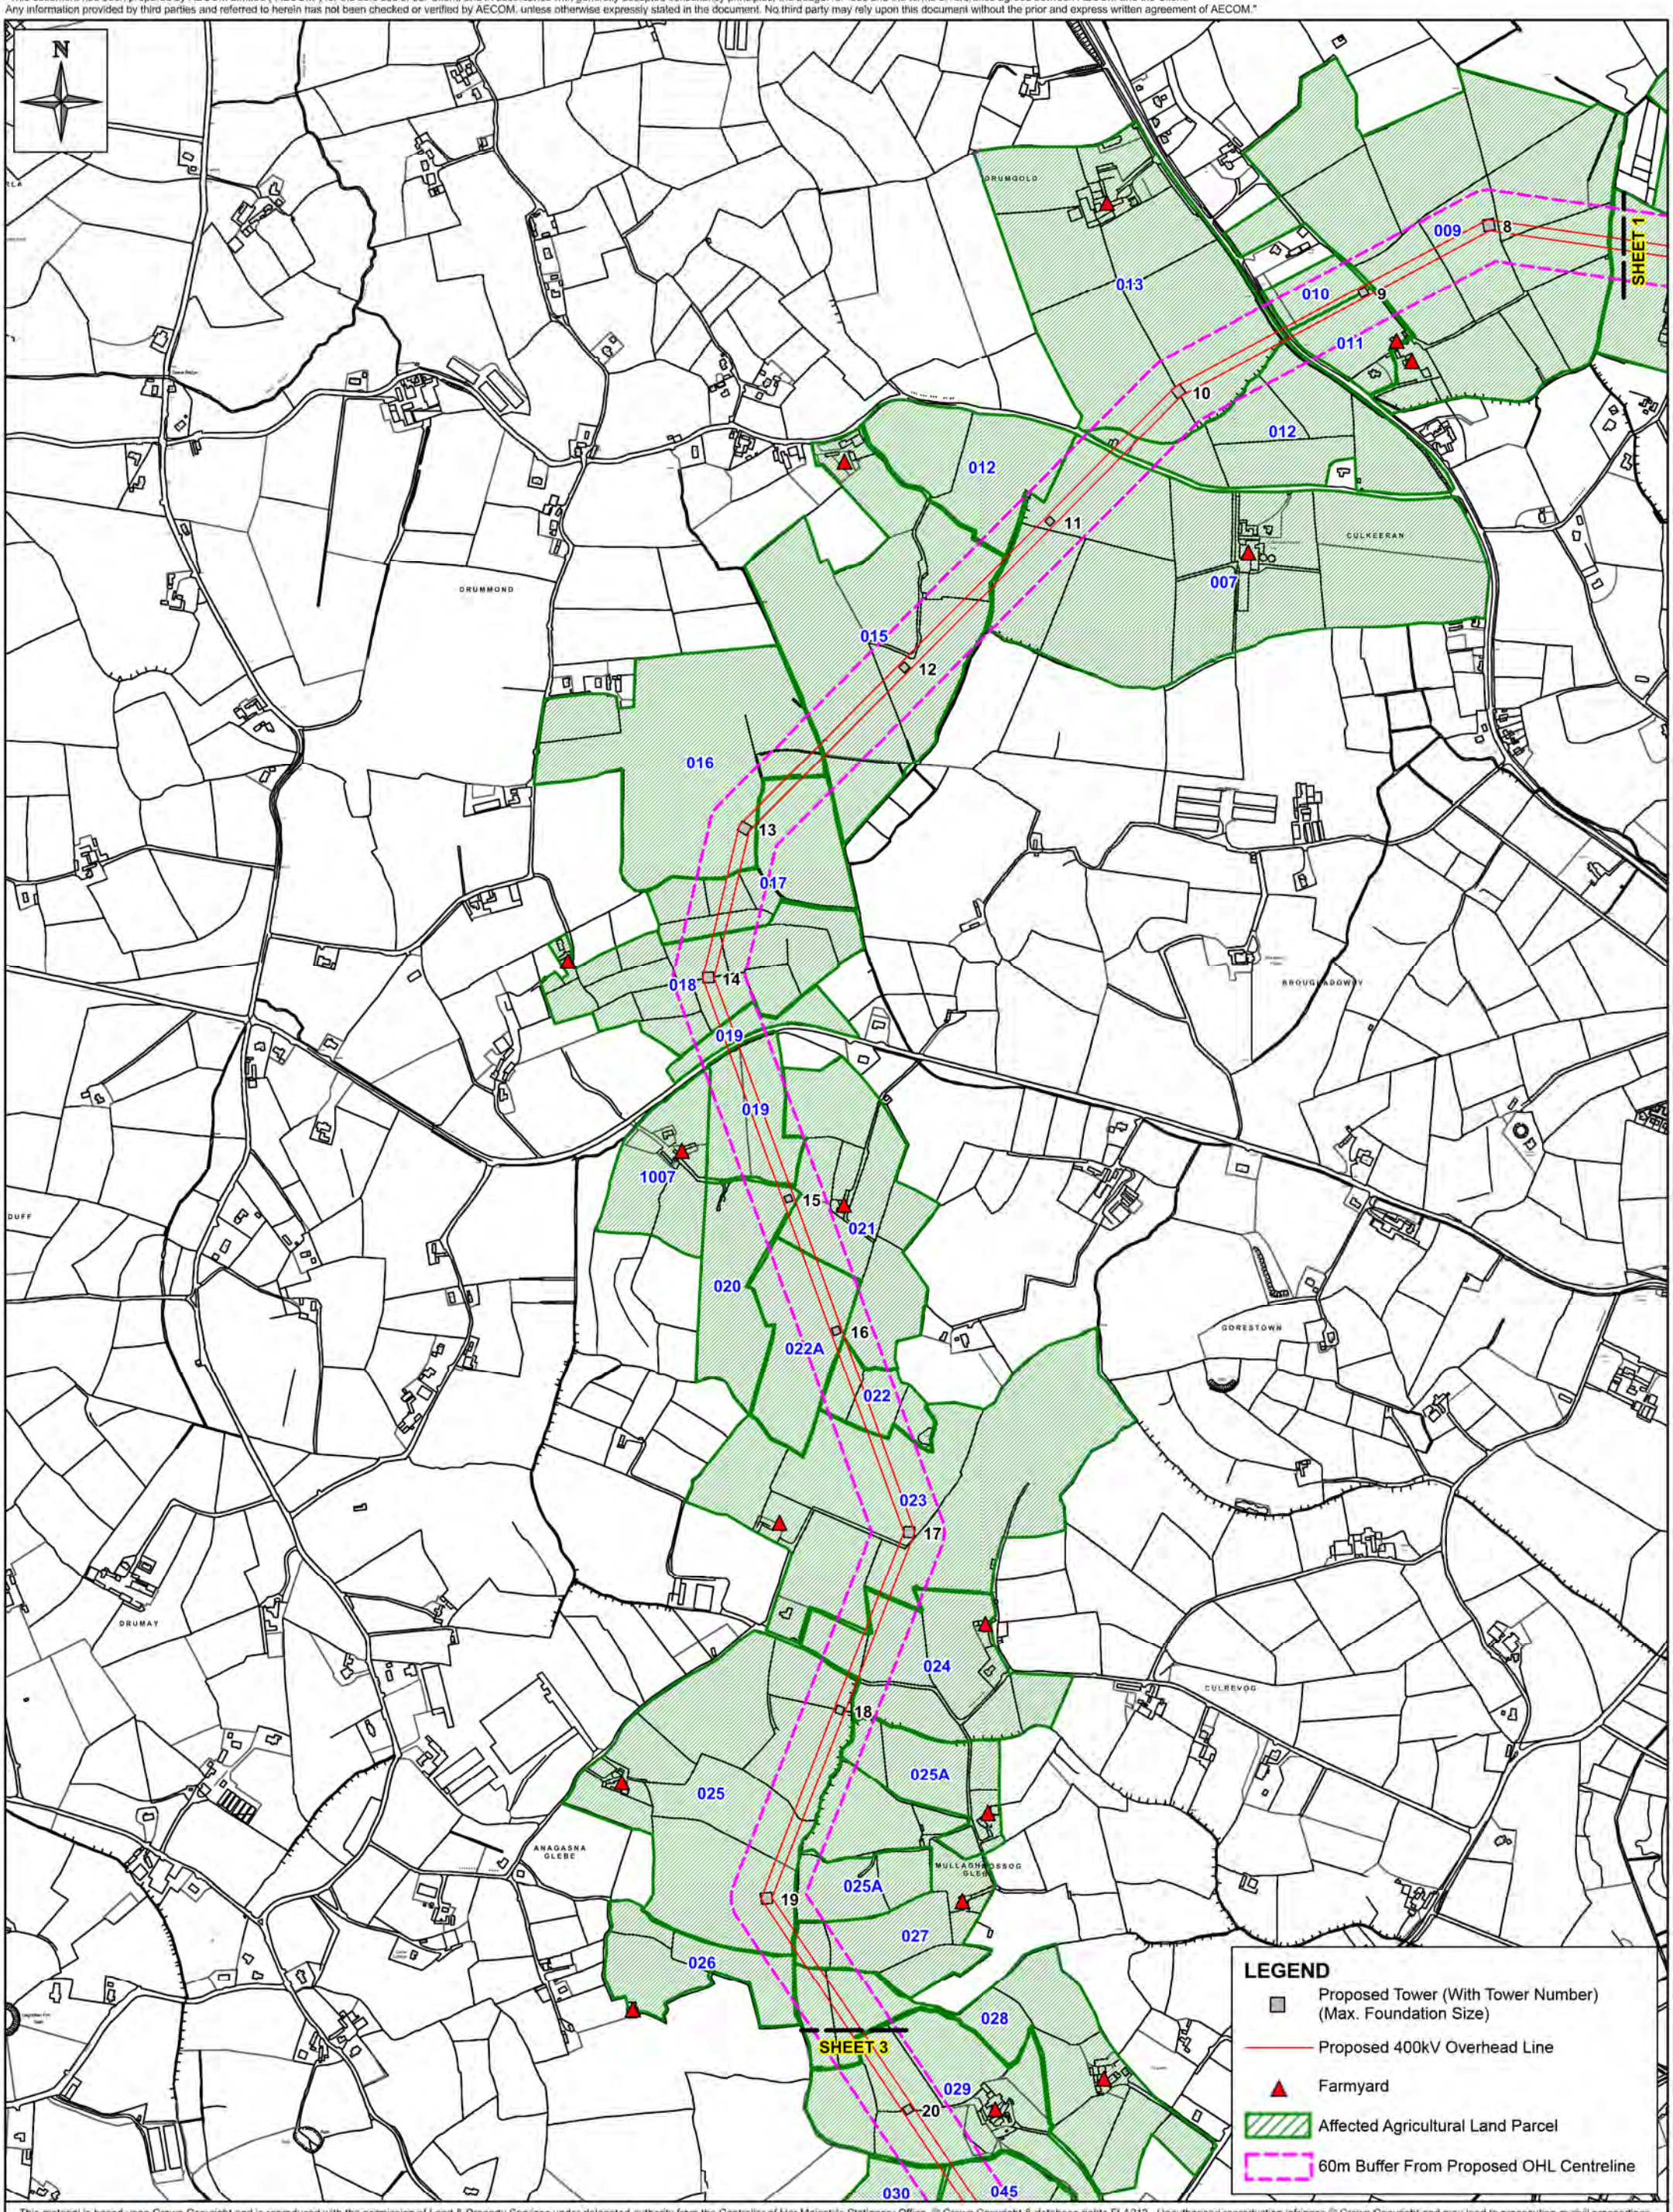

LEGEND

- Proposed Tower (With Tower Number) (Max. Foundation Size)
- Proposed 400kV Overhead Line
- Farmyard
- Affected Agricultural Land Parcel
- 60m Buffer From Proposed OHL Centreline

This material is based upon Crown Copyright and is reproduced with the permission of Land & Property Services under delegated authority from the Controller of Her Majesty's Stationery Office, © Crown Copyright & database rights FLA213. Unauthorised reproduction infringes © Crown Copyright and may lead to prosecution or civil proceedings.

Client: Northern Ireland Electricity

Project: TYRONE TO CAVAN INTERCONNECTOR CONSOLIDATED ES

Title: FIGURE 14.10: AFFECTED AGRICULTURAL LAND PARCELS (SHEET 2 OF 10)

AECOM
9th Floor
The Clarence West Building
2 Clarence Street West
BELFAST, BT2 7GP
Tel: +44 (0) 28 9060 7200
Fax: +44 (0) 28 9060 7399
www.aecom.com

Design:	CC	Drawn:	GB
Chk'd:	FL	App'd:	FL
Date:	24/05/2013	Scale:	1:10,000 @ A3

No: 60032220/3528/14.10/2

"This document has been prepared by AECOM Limited ("AECOM") for the sole use of our Client, and in accordance with generally accepted consultancy principles, the budget for fees and the terms of reference agreed between AECOM and the Client.
Any information provided by third parties and referred to herein has not been checked or verified by AECOM, unless otherwise expressly stated in the document. No third party may rely upon this document without the prior and express written agreement of AECOM."

N

SHEET 2

SHEET 4

028 029 20 045 21 030 1004 22 030 23 045 24 035 25 1055 036 037 039 27 1054 038 28 040 042 041 29 043 30 1053 044 31 045 1052 32

BANLEMNIGH
MULLAGHBOY
TOBERMESSON GLEBE
DERRYOGHILL
DRUMGOSE
TULLYGOONEY
DRUMLEE
STANGMORE
DRUMDERG
MOYARD
TULLYLARN
TULLYDONEY
MAYDOWN

LEGEND

- Proposed Tower (With Tower Number) (Max. Foundation Size)
- Proposed 400kV Overhead Line
- Farmyard
- Affected Agricultural Land Parcel
- 60m Buffer From Proposed OHL Centreline

This material is based upon Crown Copyright and is reproduced with the permission of Land & Property Services under delegated authority from the Controller of Her Majesty's Stationery Office, © Crown Copyright & database rights FLA213. Unauthorised reproduction infringes © Crown Copyright and may lead to prosecution or civil proceedings.

Client: Northern Ireland Electricity

Project: TYRONE TO CAVAN INTERCONNECTOR CONSOLIDATED ES

Title: FIGURE 14.10: AFFECTED AGRICULTURAL LAND PARCELS (SHEET 3 OF 10)

AECOM
9th Floor
The Clarence West Building
2 Clarence Street West
BELFAST, BT2 7GP
Tel: +44 (0) 28 9060 7200
Fax: +44 (0) 28 9060 7399
www.aecom.com

Design:	CC	Drawn:	GB
Chk'd:	FL	App'd:	FL
Date:	24/05/2013	Scale:	1:10,000 @ A3

No: 60032220/3528/14.10/3

"This document has been prepared by AECOM Limited ("AECOM") for the sole use of our Client, and in accordance with generally accepted consultancy principles, the budget for fees and the terms of reference agreed between AECOM and the Client.
Any information provided by third parties and referred to herein has not been checked or verified by AECOM, unless otherwise expressly stated in the document. No third party may rely upon this document without the prior and express written agreement of AECOM."

N

1052
045
32
SHEET 3
1051
047
048
33
050
051
053
34
050
035
1039
036
037
055
038
039
040
056
058
041
059
042
SHEET 5
060
043
061
062

DRUMDUFF
EDENDERRY
TULLYMORE AGOWAN
ANNAMOY
ARTASOOLY
LARAGHSHANKILL
MULLYLOUGHAN
TULLYNICHOL
BALLYMARTRIM ETRA
MULLANTUR
TULLYSARAN
DRUMBEE
BALLYMARTRIM GTRA
GABRAGH
RUMSALLAN UPPER
TULLYNEAGH

LEGEND

- Proposed Tower (With Tower Number) (Max. Foundation Size)
- Proposed 400kV Overhead Line
- Farmyard
- Affected Agricultural Land Parcel
- 60m Buffer From Proposed OHL Centreline

This material is based upon Crown Copyright and is reproduced with the permission of Land & Property Services under delegated authority from the Controller of Her Majesty's Stationery Office, © Crown Copyright & database rights FLA213. Unauthorised reproduction infringes © Crown Copyright and may lead to prosecution or civil proceedings.

Client: Northern Ireland Electricity

Project: TYRONE TO CAVAN INTERCONNECTOR CONSOLIDATED ES

Title: FIGURE 14.10: AFFECTED AGRICULTURAL LAND PARCELS (SHEET 4 OF 10)

AECOM
9th Floor
The Clarence West Building
2 Clarence Street West
BELFAST, BT2 7GP
Tel: +44 (0) 28 9060 7200
Fax: +44 (0) 28 9060 7399
www.aecom.com

Design: CC		Drawn: GB	
Chk'd: FL		App'd: FL	
Date: 24/05/2013		Scale: 1:10,000 @ A3	

No: 60032220/3528/14.10/4

"This document has been prepared by AECOM Limited ("AECOM") for the sole use of our Client, and in accordance with generally accepted consultancy principles, the budget for fees and the terms of reference agreed between AECOM and the Client.
Any information provided by third parties and referred to herein has not been checked or verified by AECOM, unless otherwise expressly stated in the document. No third party may rely upon this document without the prior and express written agreement of AECOM."

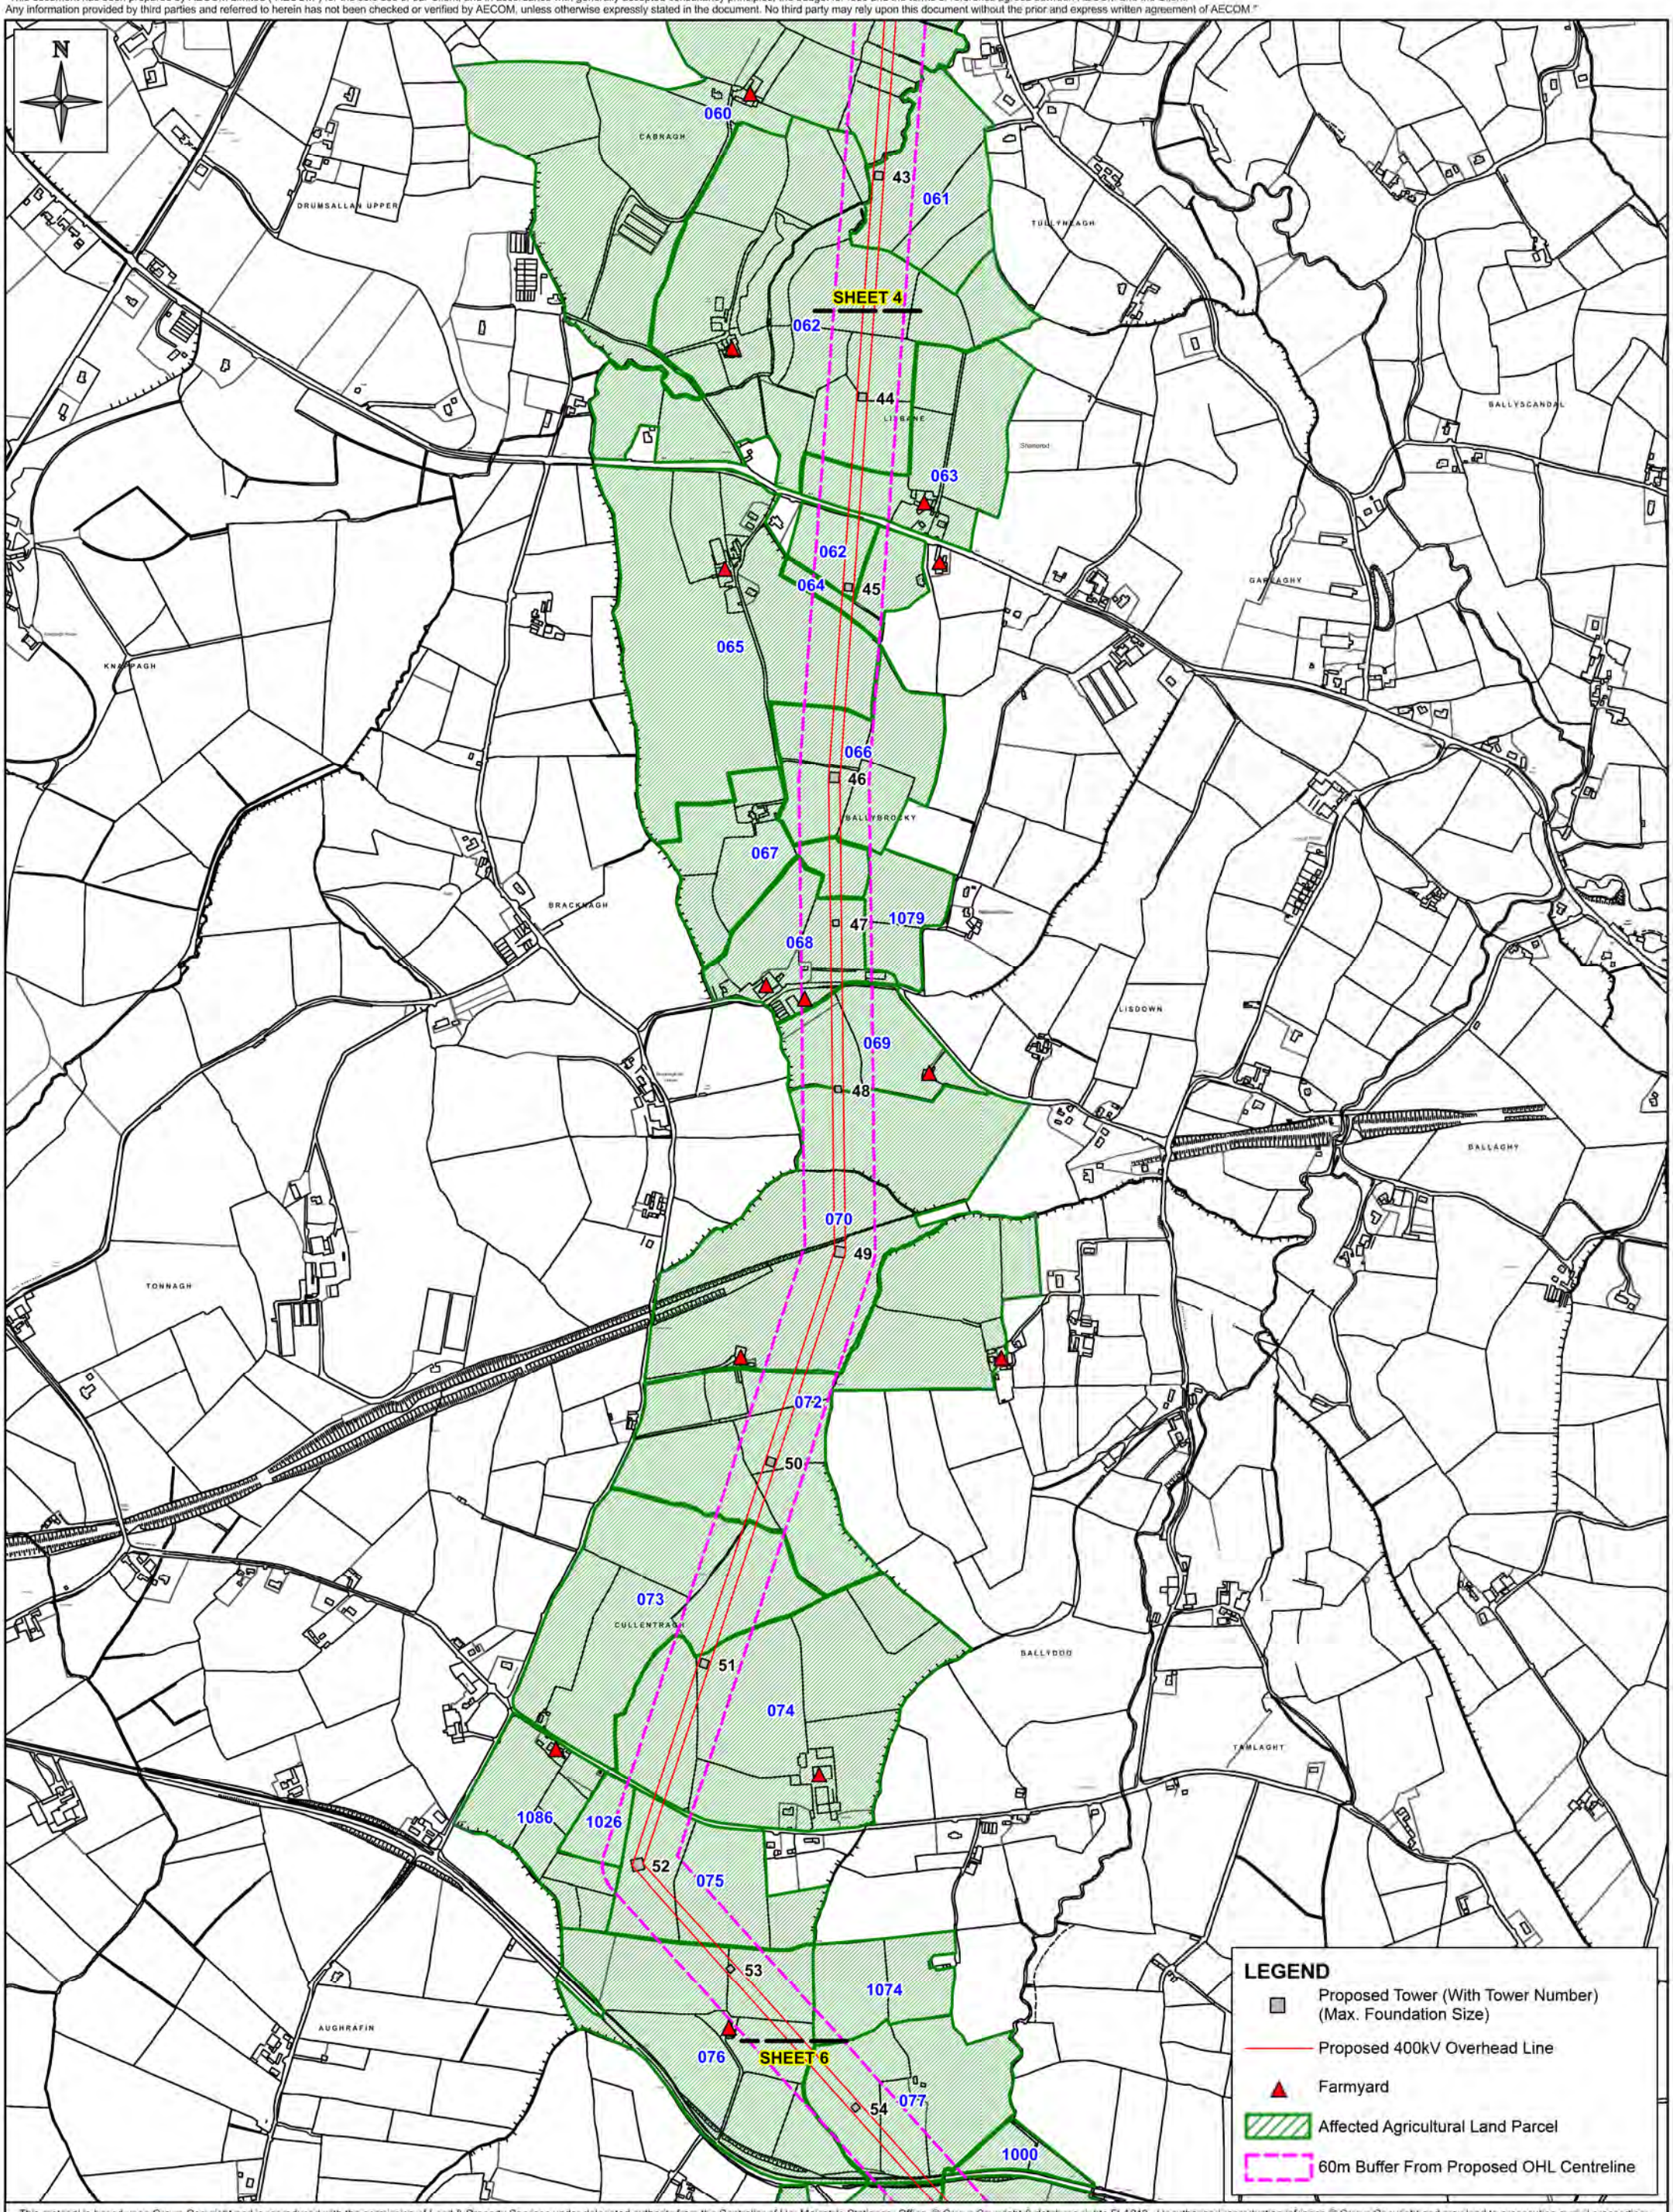

This material is based upon Crown Copyright and is reproduced with the permission of Land & Property Services under delegated authority from the Controller of Her Majesty's Stationery Office, © Crown Copyright & database rights FLA213. Unauthorised reproduction infringes © Crown Copyright and may lead to prosecution or civil proceedings.

Client: Northern Ireland Electricity

Project: TYRONE TO CAVAN INTERCONNECTOR CONSOLIDATED ES

Title: FIGURE 14.10: AFFECTED AGRICULTURAL LAND PARCELS (SHEET 5 OF 10)

AECOM
9th Floor
The Clarence West Building
2 Clarence Street West
BELFAST, BT2 7GP
Tel: +44 (0) 28 9060 7200
Fax: +44 (0) 28 9060 7399
www.aecom.com

Design: CC		Drawn: GB	
Chk'd: FL		App'd: FL	
Date: 24/05/2013		Scale: 1:10,000 @ A3	

No: 60032220/3528/14.10/5

"This document has been prepared by AECOM Limited ("AECOM") for the sole use of our Client, and in accordance with generally accepted consultancy principles, the budget for fees and the terms of reference agreed between AECOM and the Client.
Any information provided by third parties and referred to herein has not been checked or verified by AECOM, unless otherwise expressly stated in the document. No third party may rely upon this document without the prior and express written agreement of AECOM."

N

076 077 54 1000 SHEET 5 078A 070 KNOCKAGHEFFY TIREANNY 079 078B 56 DRUMGAR 1080 080A 57 1087 080 LISDRUMARD 1073 58 081 082 59 083 1057 60 TULLYCALLIDY 084 1072 MAGHERY KILCRANY 61 1058 087 62 CORMEEN 63 1065 088 64 SHEET 7 089 65 090

LEGEND

- Proposed Tower (With Tower Number) (Max. Foundation Size)
- Proposed 400kV Overhead Line
- Farmyard
- Affected Agricultural Land Parcel
- 60m Buffer From Proposed OHL Centreline

This material is based upon Crown Copyright and is reproduced with the permission of Land & Property Services under delegated authority from the Controller of Her Majesty's Stationery Office, © Crown Copyright & database rights FLA213. Unauthorised reproduction infringes © Crown Copyright and may lead to prosecution or civil proceedings.

Client: Northern Ireland Electricity

Project: TYRONE TO CAVAN INTERCONNECTOR CONSOLIDATED ES

Title: FIGURE 14.10: AFFECTED AGRICULTURAL LAND PARCELS (SHEET 6 OF 10)

AECOM
9th Floor
The Clarence West Building
2 Clarence Street West
BELFAST, BT2 7GP
Tel: +44 (0) 28 9060 7200
Fax: +44 (0) 28 9060 7399
www.aecom.com

Design: CC	Drawn: GB
Chk'd: FL	App'd: FL
Date: 24/05/2013	Scale: 1:10,000 @ A3

No: 60032220/3528/14.10/6

"This document has been prepared by AECOM Limited ("AECOM") for the sole use of our Client, and in accordance with generally accepted consultancy principles, the budget for fees and the terms of reference agreed between AECOM and the Client.
Any information provided by third parties and referred to herein has not been checked or verified by AECOM, unless otherwise expressly stated in the document. No third party may rely upon this document without the prior and express written agreement of AECOM."

N

SHEET 6

SHEET 8

088 089 090 091 092 093 094 095 096 097 098 1067 1070 098 100 101 101 1038 1084 1085 103 104 106 107 108 109 110 111 112

65 66 67 68 69 70 71 72 73 74 75 76

BALTEAGH BARNALEA BROOTALLY TAMLAGH LISGLYNN DRUMACANVEY FARNALOY

LEGEND

- Proposed Tower (With Tower Number) (Max. Foundation Size)
- Proposed 400kV Overhead Line
- Farmyard
- Affected Agricultural Land Parcel
- 60m Buffer From Proposed OHL Centreline

This material is based upon Crown Copyright and is reproduced with the permission of Land & Property Services under delegated authority from the Controller of Her Majesty's Stationery Office, © Crown Copyright & database rights FLA213. Unauthorised reproduction infringes © Crown Copyright and may lead to prosecution or civil proceedings.

Client: Northern Ireland Electricity

Project: TYRONE TO CAVAN INTERCONNECTOR CONSOLIDATED ES

Title: FIGURE 14.10: AFFECTED AGRICULTURAL LAND PARCELS (SHEET 7 OF 10)

AECOM
9th Floor
The Clarence West Building
2 Clarence Street West
BELFAST, BT2 7GP
Tel: +44 (0) 28 9060 7200
Fax: +44 (0) 28 9060 7399
www.aecom.com

Design:	CC	Drawn:	GB
Chk'd:	FL	App'd:	FL
Date:	24/05/2013	Scale:	1:10,000 @ A3

No: 60032220/3528/14.10/7

"This document has been prepared by AECOM Limited ("AECOM") for the sole use of our Client, and in accordance with generally accepted consultancy principles, the budget for fees and the terms of reference agreed between AECOM and the Client.
Any information provided by third parties and referred to herein has not been checked or verified by AECOM, unless otherwise expressly stated in the document. No third party may rely upon this document without the prior and express written agreement of AECOM."

N

DRUMACATIVE

CREEVEKEERAN

DRUMMOND

DRUMHOLLY

CKLANE

TAVANAGARVAN

SHEETRIM

RAWES

SHEET 7

SHEET 9

111 76 112 77 78 113 114 79 80 115 81 116 117 82 118 119 83 125 120 84 122 85 121 119 124 86 1003 125 120 119 129 131 130 88 1029 1028 133 1030 89 132

LEGEND

- Proposed Tower (With Tower Number) (Max. Foundation Size)
- Proposed 400kV Overhead Line
- Farmyard
- Affected Agricultural Land Parcel
- 60m Buffer From Proposed OHL Centreline

This material is based upon Crown Copyright and is reproduced with the permission of Land & Property Services under delegated authority from the Controller of Her Majesty's Stationery Office, © Crown Copyright & database rights FLA213. Unauthorised reproduction infringes © Crown Copyright and may lead to prosecution or civil proceedings.

Client: Northern Ireland Electricity

Project: TYRONE TO CAVAN INTERCONNECTOR CONSOLIDATED ES

Title: FIGURE 14.10: AFFECTED AGRICULTURAL LAND PARCELS (SHEET 8 OF 10)

AECOM
9th Floor
The Clarence West Building
2 Clarence Street West
BELFAST, BT2 7GP
Tel: +44 (0) 28 9060 7200
Fax: +44 (0) 28 9060 7399
www.aecom.com

Design:	CC	Drawn:	GB
Chk'd:	FL	App'd:	FL
Date:	24/05/2013	Scale:	1:10,000 @ A3

No: 60032220/3528/14.10/8

"This document has been prepared by AECOM Limited ("AECOM") for the sole use of our Client, and in accordance with generally accepted consultancy principles, the budget for fees and the terms of reference agreed between AECOM and the Client.
Any information provided by third parties and referred to herein has not been checked or verified by AECOM, unless otherwise expressly stated in the document. No third party may rely upon this document without the prior and express written agreement of AECOM."

N

1029 1028 131 130 88 133 1030 89 SHEET 8 132 134 90 135 136 140 91 137 138 137 92 135 140 141 93 132 143 94 144 144 1031 1032 145 95 146 147 148 96 149 151 SHEET 10 145 97 153 154 155 156 1034 98

TULLYHIRM
LISLEA
TIVNAREE
CARGALISGORRAN
FERGORT
DRUMMELAND
LISTARKELT

LEGEND

- Proposed Tower (With Tower Number) (Max. Foundation Size)
- Proposed 400kV Overhead Line
- Farmyard
- Affected Agricultural Land Parcel
- 60m Buffer From Proposed OHL Centreline
- NI / RoI Border

This material is based upon Crown Copyright and is reproduced with the permission of Land & Property Services under delegated authority from the Controller of Her Majesty's Stationery Office, © Crown Copyright & database rights FLA213. Unauthorised reproduction infringes © Crown Copyright and may lead to prosecution or civil proceedings.

Client: Northern Ireland Electricity

Project: TYRONE TO CAVAN INTERCONNECTOR CONSOLIDATED ES

Title: FIGURE 14.10: AFFECTED AGRICULTURAL LAND PARCELS (SHEET 9 OF 10)

AECOM
9th Floor
The Clarence West Building
2 Clarence Street West
BELFAST, BT2 7GP
Tel: +44 (0) 28 9060 7200
Fax: +44 (0) 28 9060 7399
www.aecom.com

Design:	CC	Drawn:	GB
Chk'd:	FL	App'd:	FL
Date:	24/05/2013	Scale:	1:10,000 @ A3

No: 60032220/3528/14.10/9

"This document has been prepared by AECOM Limited ("AECOM") for the sole use of our Client, and in accordance with generally accepted consultancy principles, the budget for fees and the terms of reference agreed between AECOM and the Client.
Any information provided by third parties and referred to herein has not been checked or verified by AECOM, unless otherwise expressly stated in the document. No third party may rely upon this document without the prior and express written agreement of AECOM."

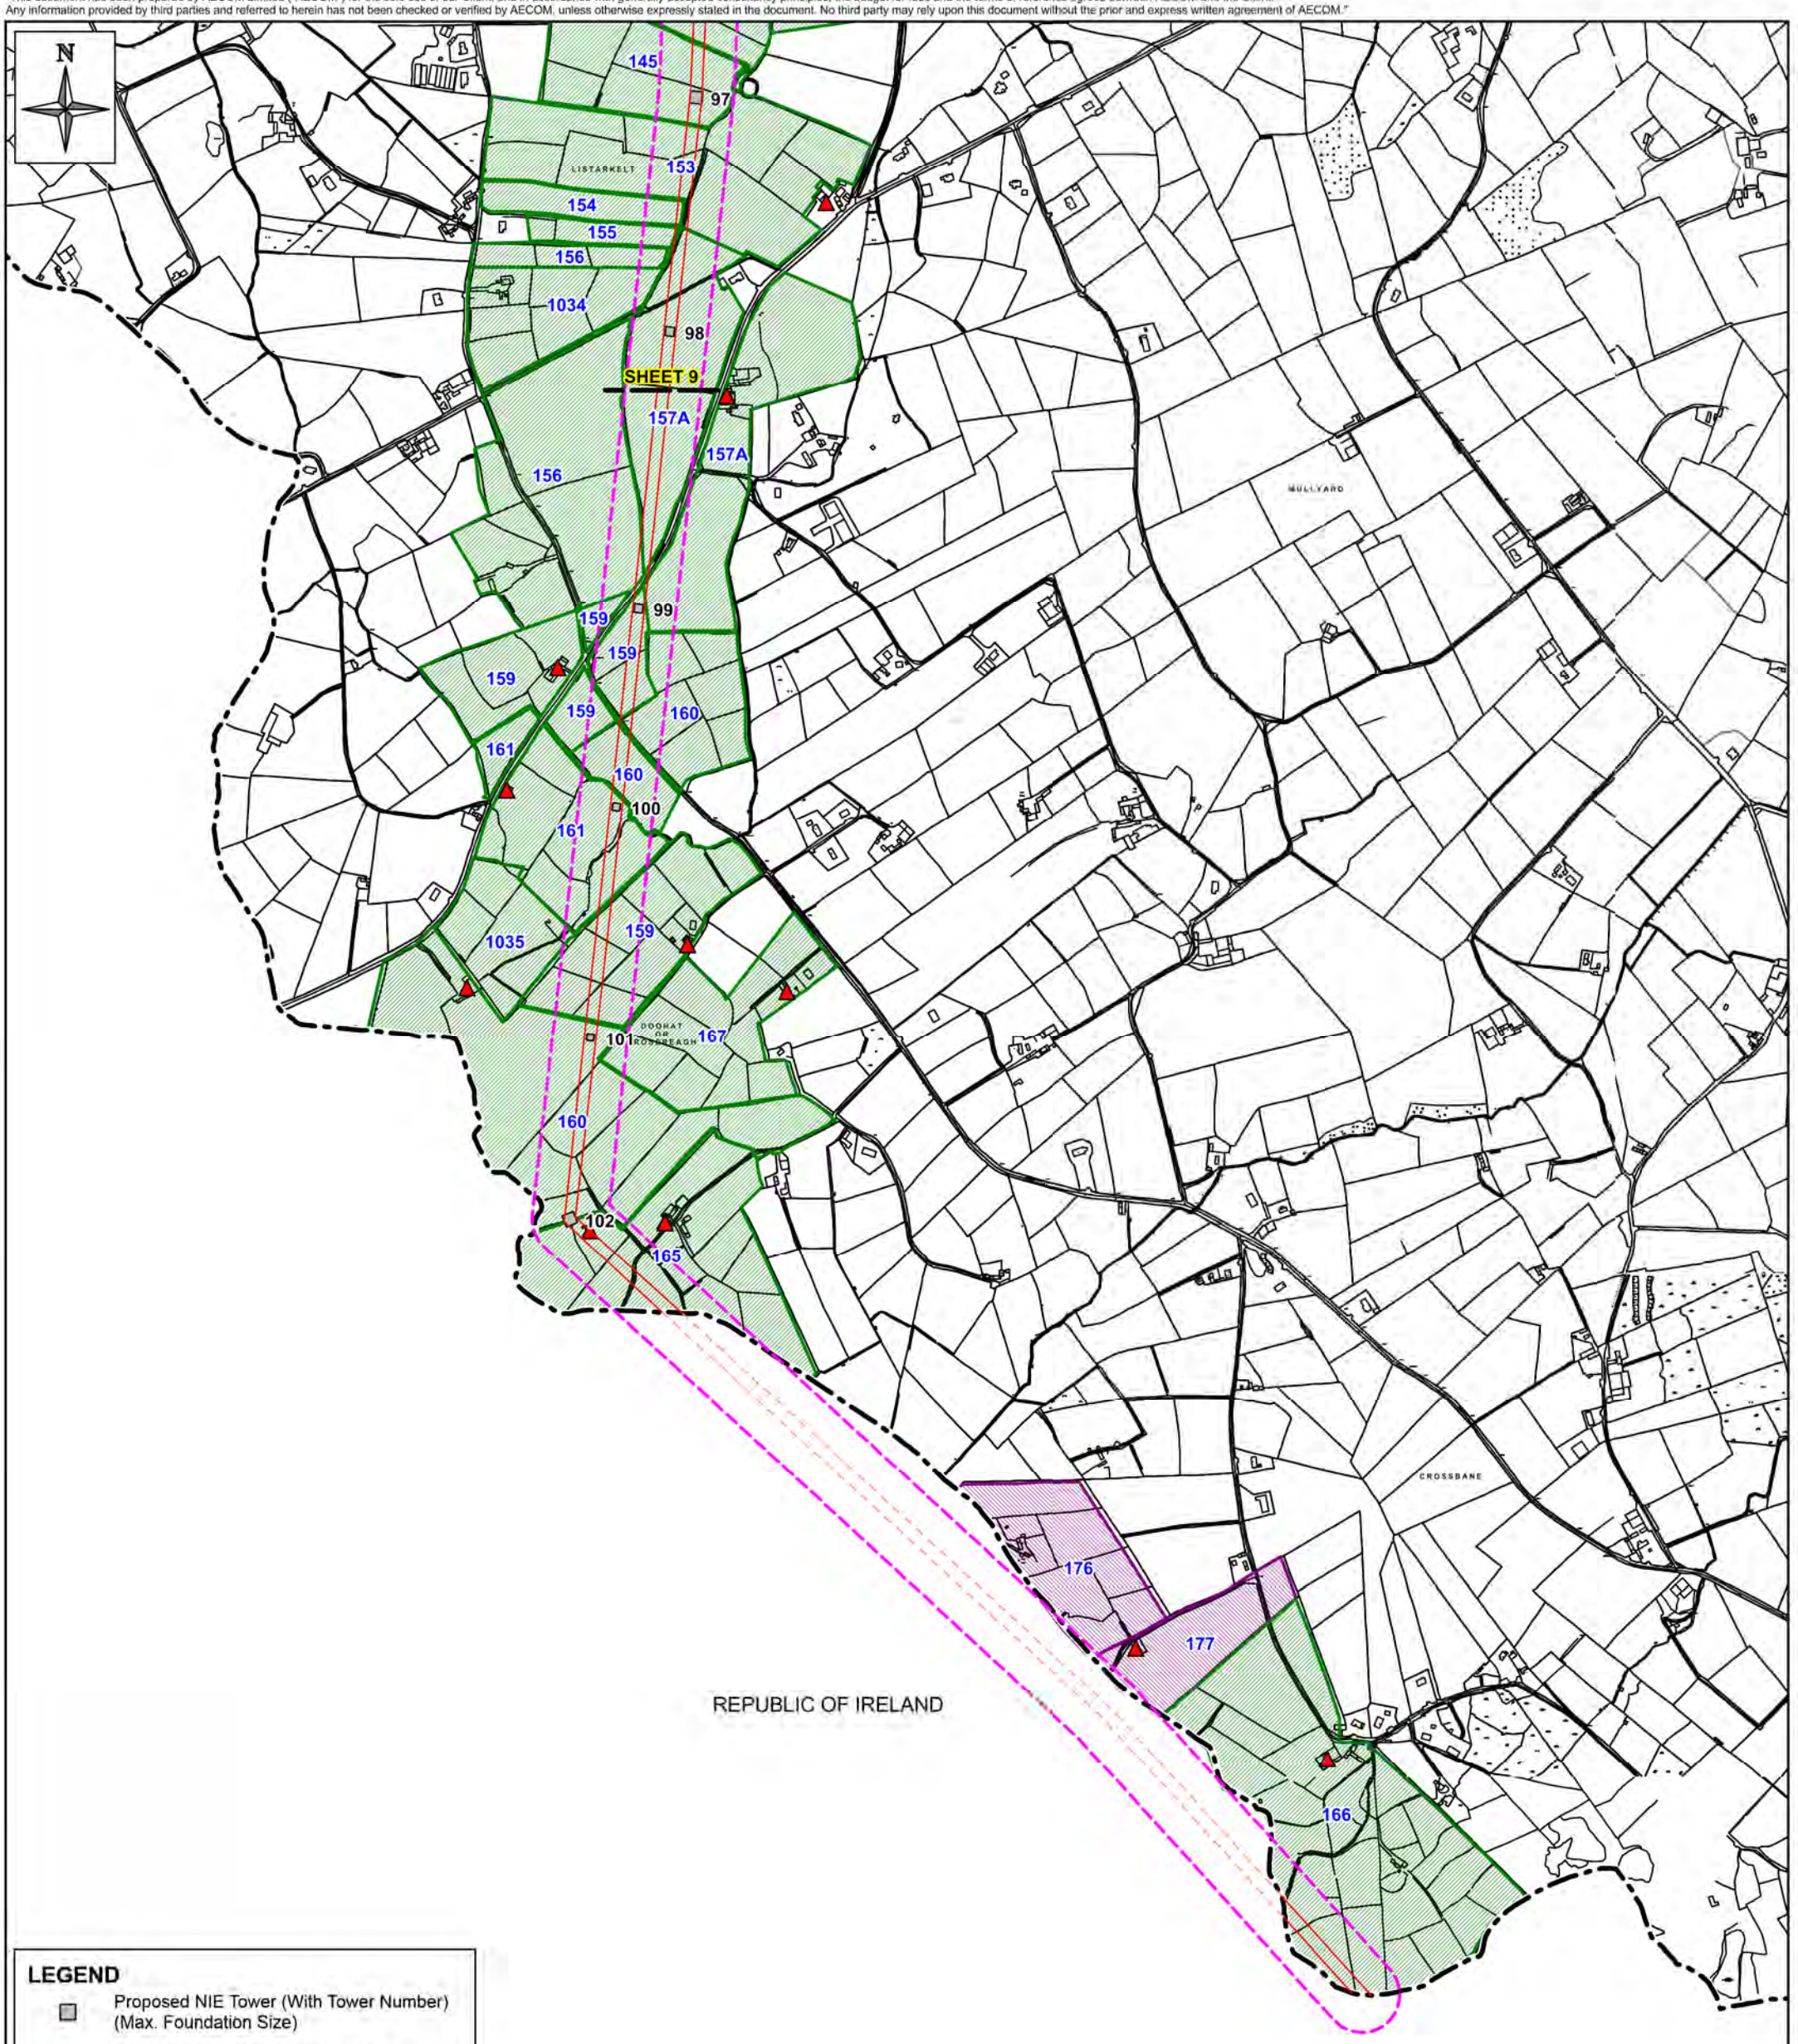

LEGEND

- Proposed NIE Tower (With Tower Number) (Max. Foundation Size)
- Proposed NIE 400kV Overhead Line
- Indicative EirGrid 400kV Overhead Line
- Farmyard
- Agricultural Land Parcel Affected By Proposed NIE 400kV Overhead Line
- Agricultural Land Parcel Affected By Indicative EirGrid 400kV Overhead Line
- 60m Buffer From Proposed OHL Centreline
- NI / RoI Border

This material is based upon Crown Copyright and is reproduced with the permission of Land & Property Services under delegated authority from the Controller of Her Majesty's Stationery Office, © Crown Copyright & database rights FLA213. Unauthorised reproduction infringes © Crown Copyright and may lead to prosecution or civil proceedings.

Client: Northern Ireland Electricity

Project: TYRONE TO CAVAN INTERCONNECTOR CONSOLIDATED ES

Title: FIGURE 14.10: AFFECTED AGRICULTURAL LAND PARCELS (SHEET 10 OF 10)

AECOM
9th Floor
The Clarence West Building
2 Clarence Street West
BELFAST, BT2 7GP
Tel: +44 (0) 28 9060 7200
Fax: +44 (0) 28 9060 7399
www.aecom.com

Design:	CC	Drawn:	GB
Chk'd:	FL	App'd:	FL
Date:	24/05/2013	Scale:	1:10,000 @ A3

No: 60032220/3528/14.10/10